



Centertown Parking Garage Improvements, Phase II
101 West Gray Street, Elmira, NY 14901

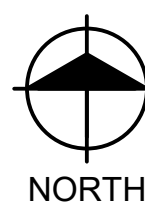

2/16/2026 12:18:14 PM

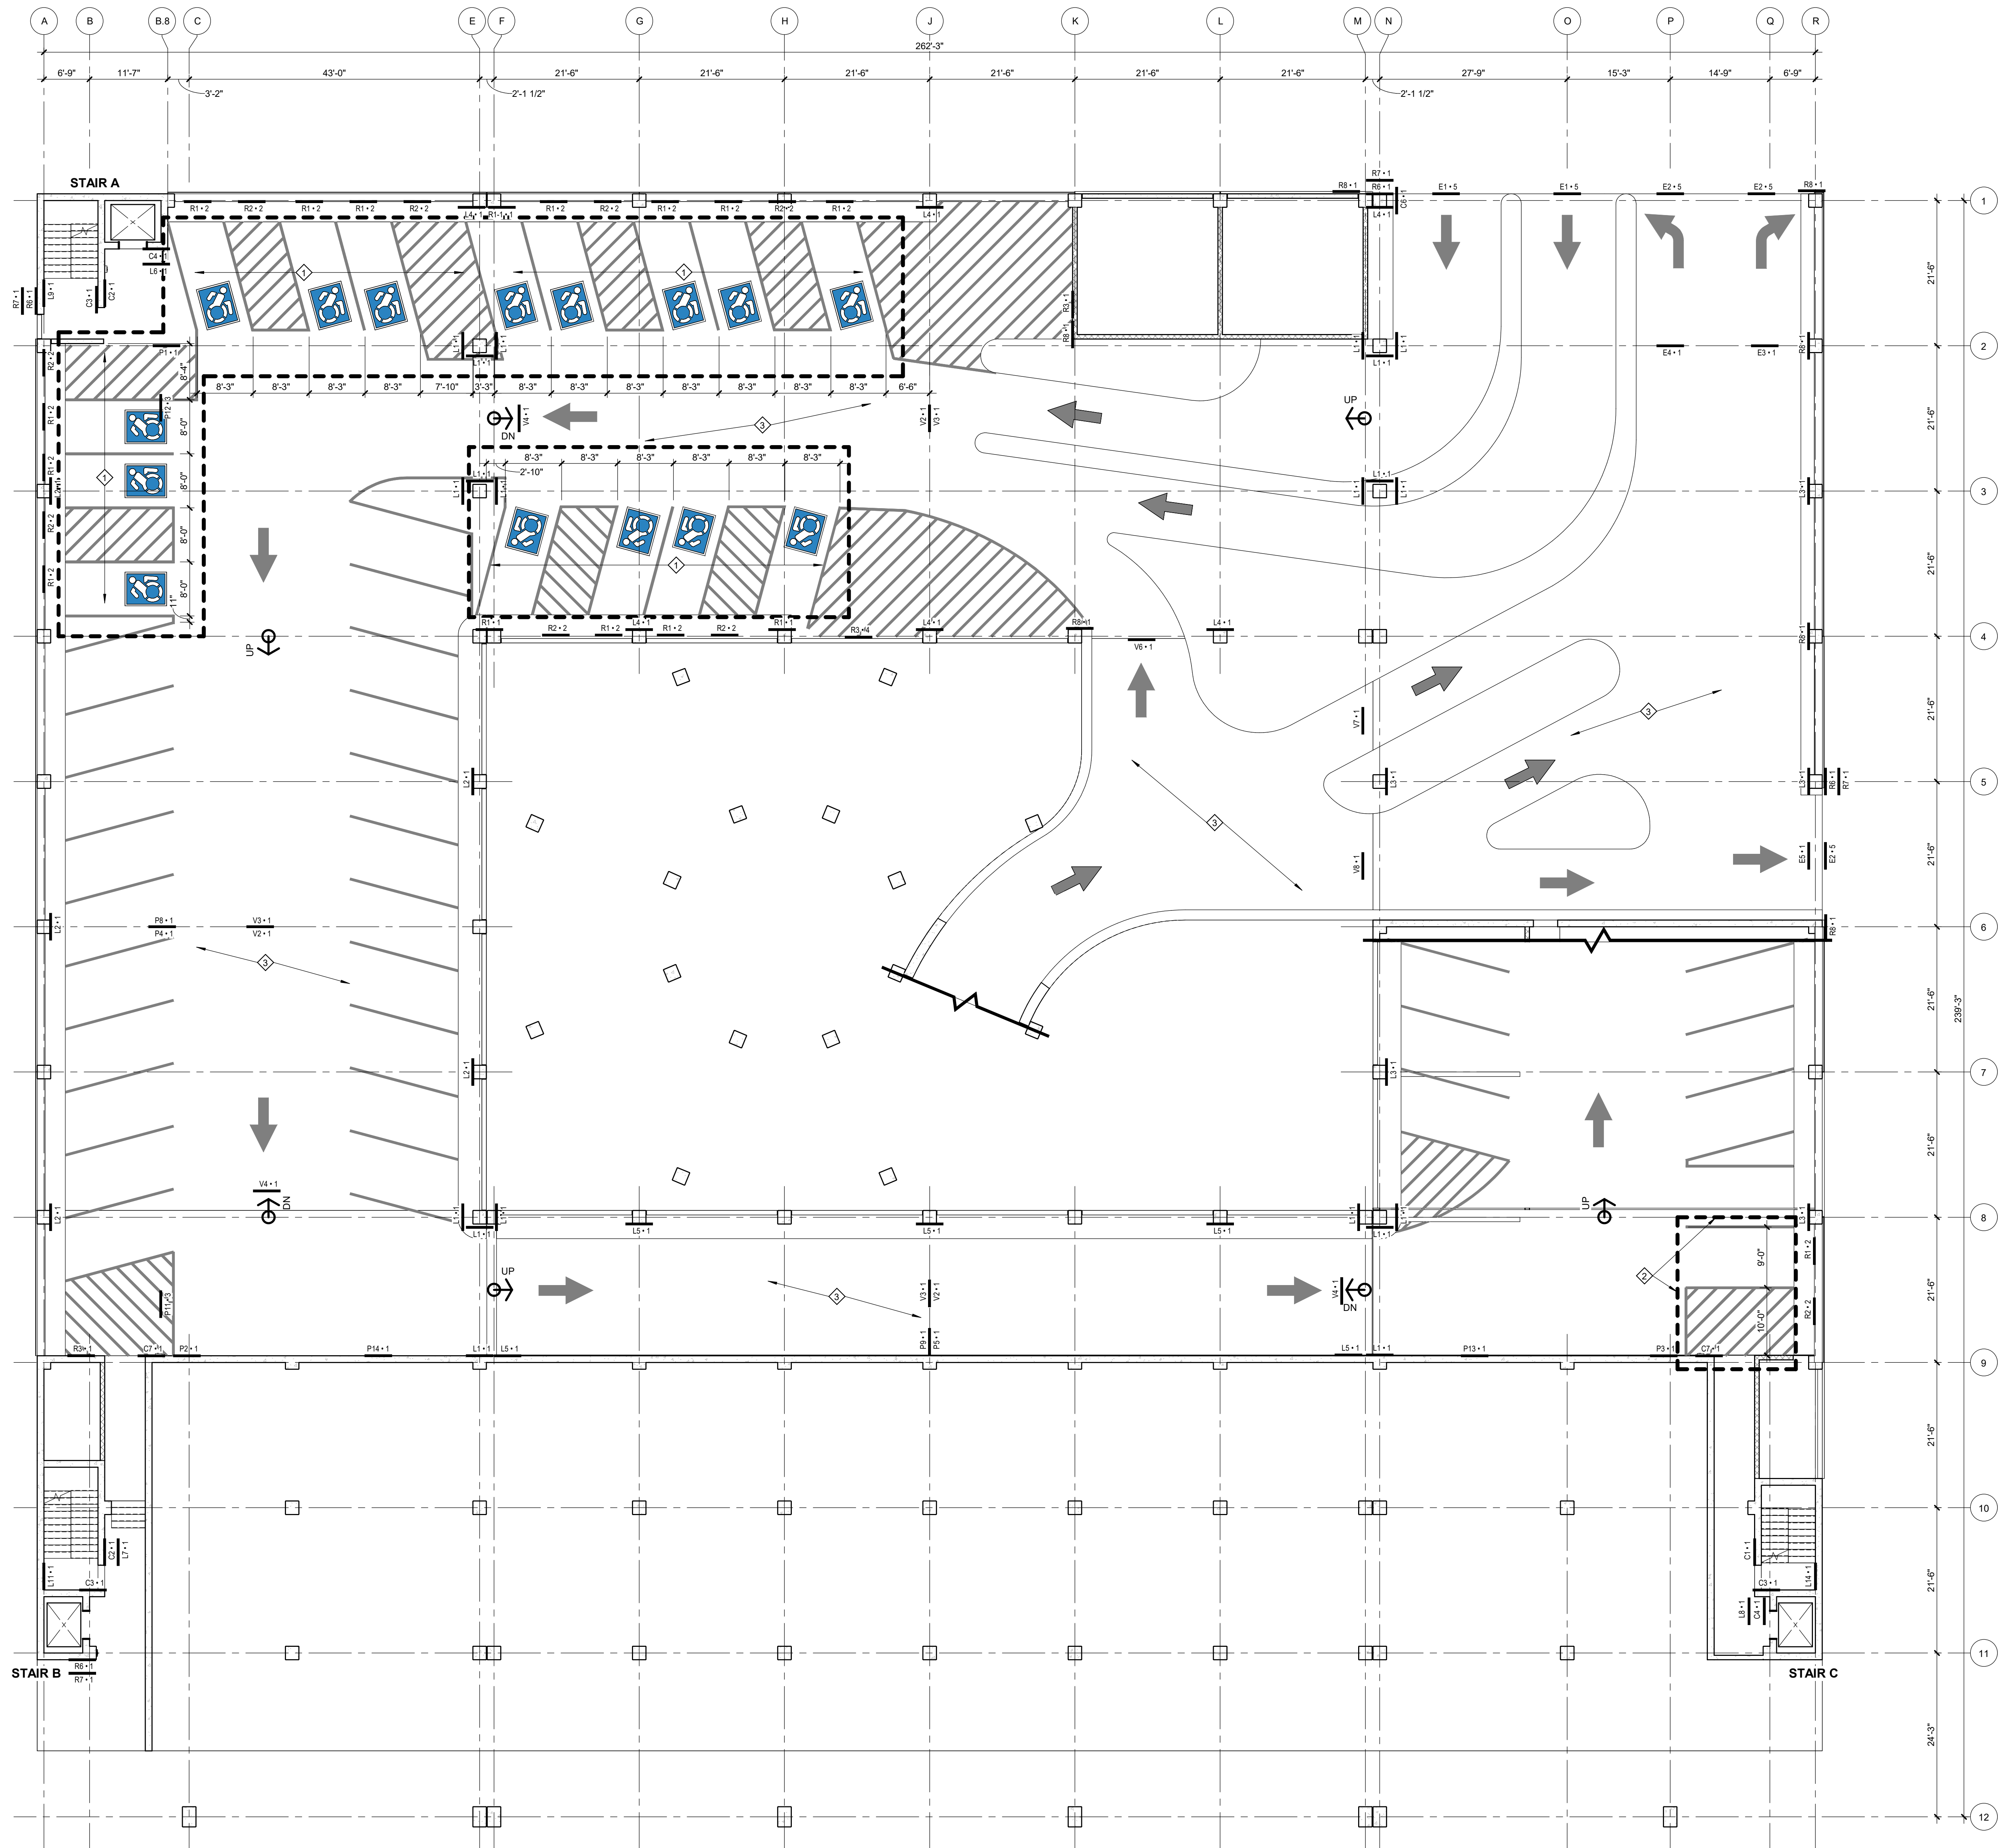


LEVEL 1 PLAN
SCALE: 3/32" = 1'-0"

PLAN SYMBOLS



PLAN MATCH LINE (RAMP)

 


RAMP HINGE LINE - UP INDICATES THE SURFACE SLOPES UP. DN INDICATES THE SURFACE SLOPES DOWN.



SIGN: THE FIRST SET OF CHARACTERS IS THE SIGN MARK. REFER TO SIGN LEGEND. THE SECOND DIGIT IS THE SIGN MOUNTING MARK. REFER TO SIGN MOUNTING SCHEDULE. SIGN TO BE PLACED AS SHOWN ON PLAN.



AREA OF PROPOSED NEW PAVEMENT MARKINGS

 


BARRICADES TO RESTRICT ACCESS TO ROOF LEVEL OF PARKING GARAGE. REFER TO DTL 15/SR501.

PLAN NOTES

- FOR GENERAL NOTES AND EXPLANATION OF NOTATIONS AND ABBREVIATIONS, REFER TO SHEET SR001.
- ALL SIGNS LOCATED AT ENTRY/EXIT SHALL BE CENTERED IN LANES, TYPICAL.
- EXISTING PAVEMENT MARKINGS TO BE RE-PAINTED AS PART OF IMPROVEMENTS PROJECT. EXISTING STRIPING SHOWN ON DRAWINGS MAY NOT MATCH EXACTLY WHAT IS IN THE FIELD. IF THERE ARE ANY MAJOR DISCREPANCIES PLEASE CONTACT PROJECT ENGINEER.
- PAVEMENT MARKING DETAILS ON SHEET AP501 ARE FOR REVISED STRIPPED AREAS AS IDENTIFIED IN THE ABOVE PLAN SYMBOLS SECTION. EXISTING STRIPING MAY VARY SLIGHTLY.
- FOR ALL ARCHITECTURAL PARKING SCHEDULES REFER TO SHEET AP501.
- AT SLAB-ON-GRADE LEVEL 1, REMOVE EXISTING STRIPING THAT CONFLICTS WITH NEW STRIPING SHOWN AS INDICATED BY KEY NOTE 1. FOR UPPER LEVELS, REFER TO SR-SERIES PLANS, WORK ITEM NOTE 10.


KEY NOTES

- REMOVE EXISTING STRIPING THAT CONFLICTS WITH NEW STRIPING SHOWN.
- REMOVE ALL SIGNAGE ASSOCIATED WITH EXISTING ADA PARKING.
- REMOVE ALL EXISTING SIGNAGE INCLUDING FIELD-PAINTED CONCRETE SIGNS.
- WATER-FILLED BARRIER, REFER TO DTL 15/SR501.

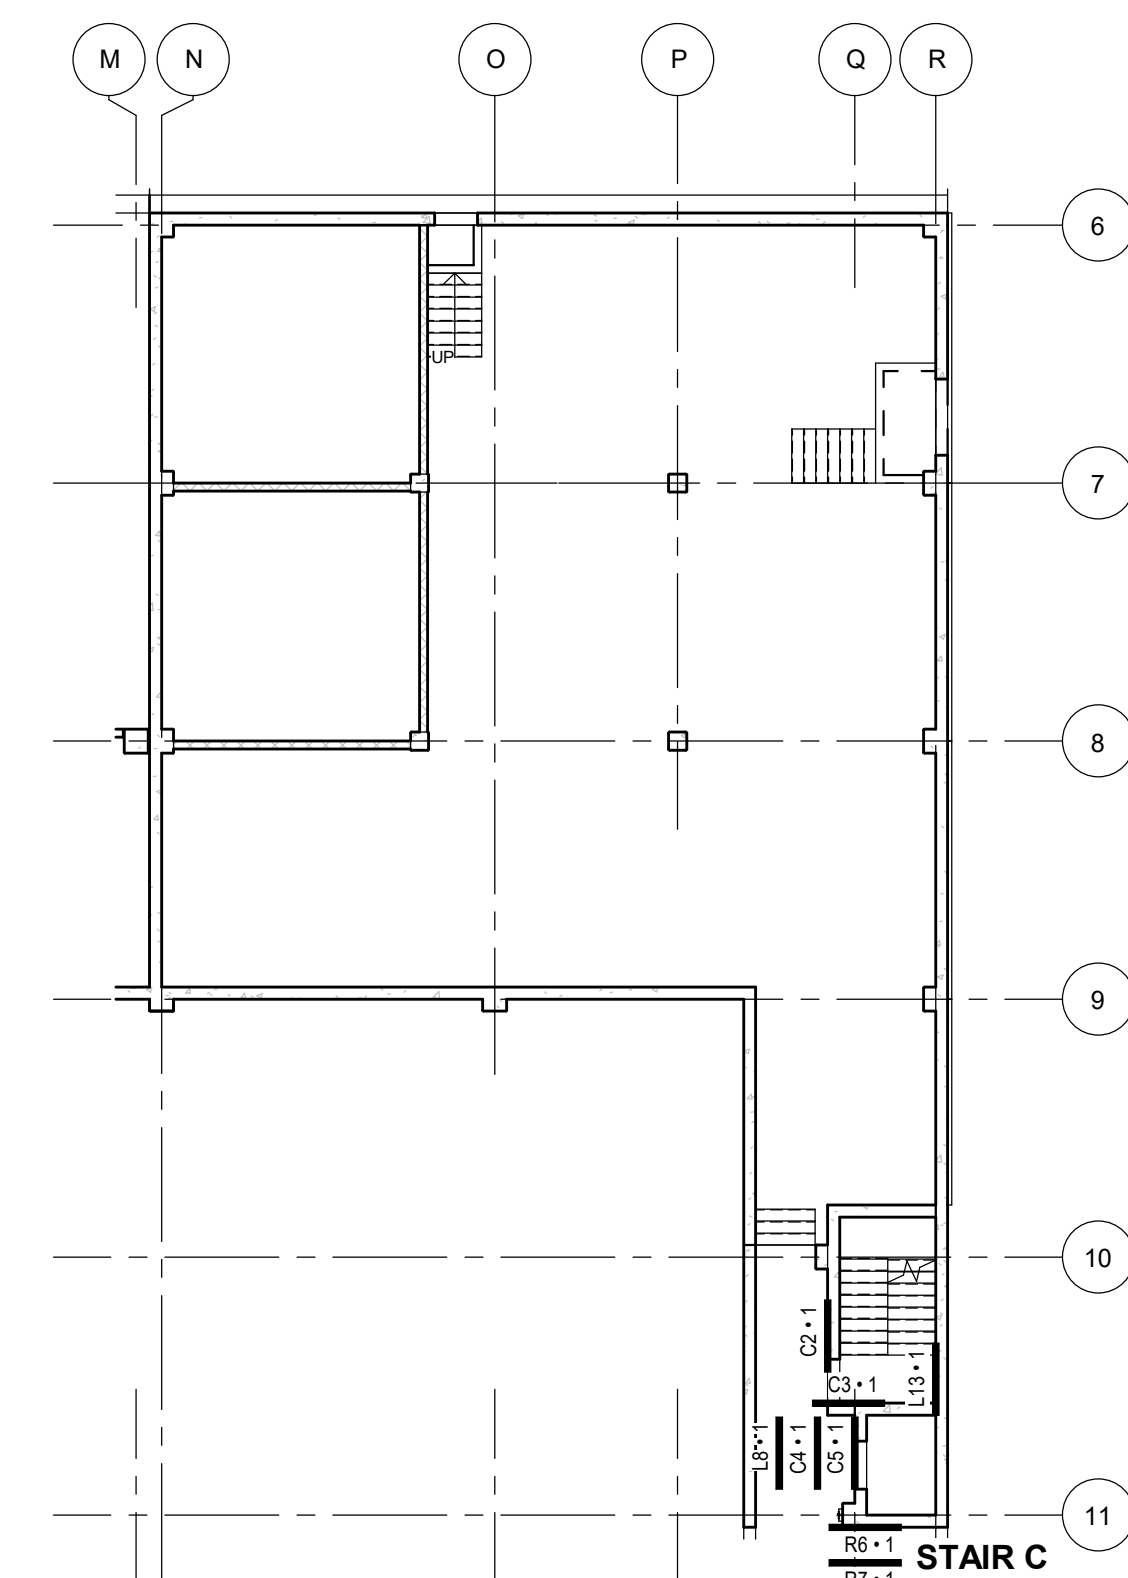


MECHANICAL ROOM PLAN
SCALE: 1/16" = 1'-0"

SPACE TABULATION			
COUNT	LEVEL	STANDARD	ACCESSIBLE
LEVEL 1	50	15	65
LEVEL 2	126	0	126
LEVEL 3	126	0	126
LEVEL 4	126	0	126
LEVEL 5	126	0	126
LEVEL 6	126	0	126
LEVEL 7	32	0	32
TOTAL	712	15	727

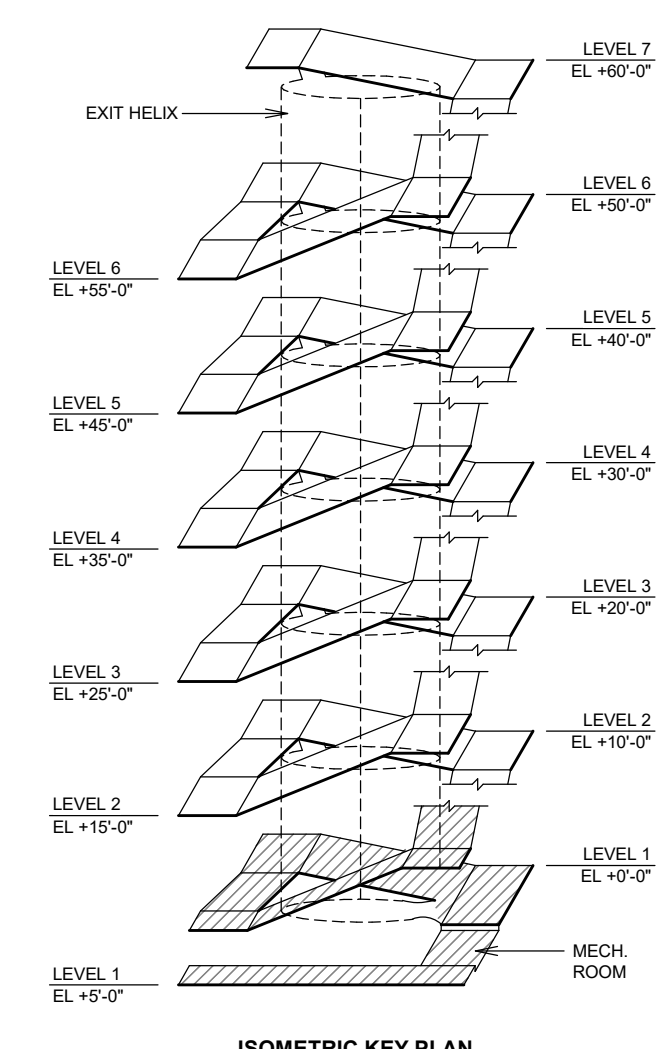

NO.	DATE	DESCRIPTION
Revisions		
PROJECT NUMBER: 2242076		
DRAWN BY: RMULVANEY		
REVIEWED BY: GEHMKE		
ISSUED FOR: BID DOCUMENTS		
DATE: 02/16/2026		
DRAWING NAME:		

2/16/2026 12:18:17 PM

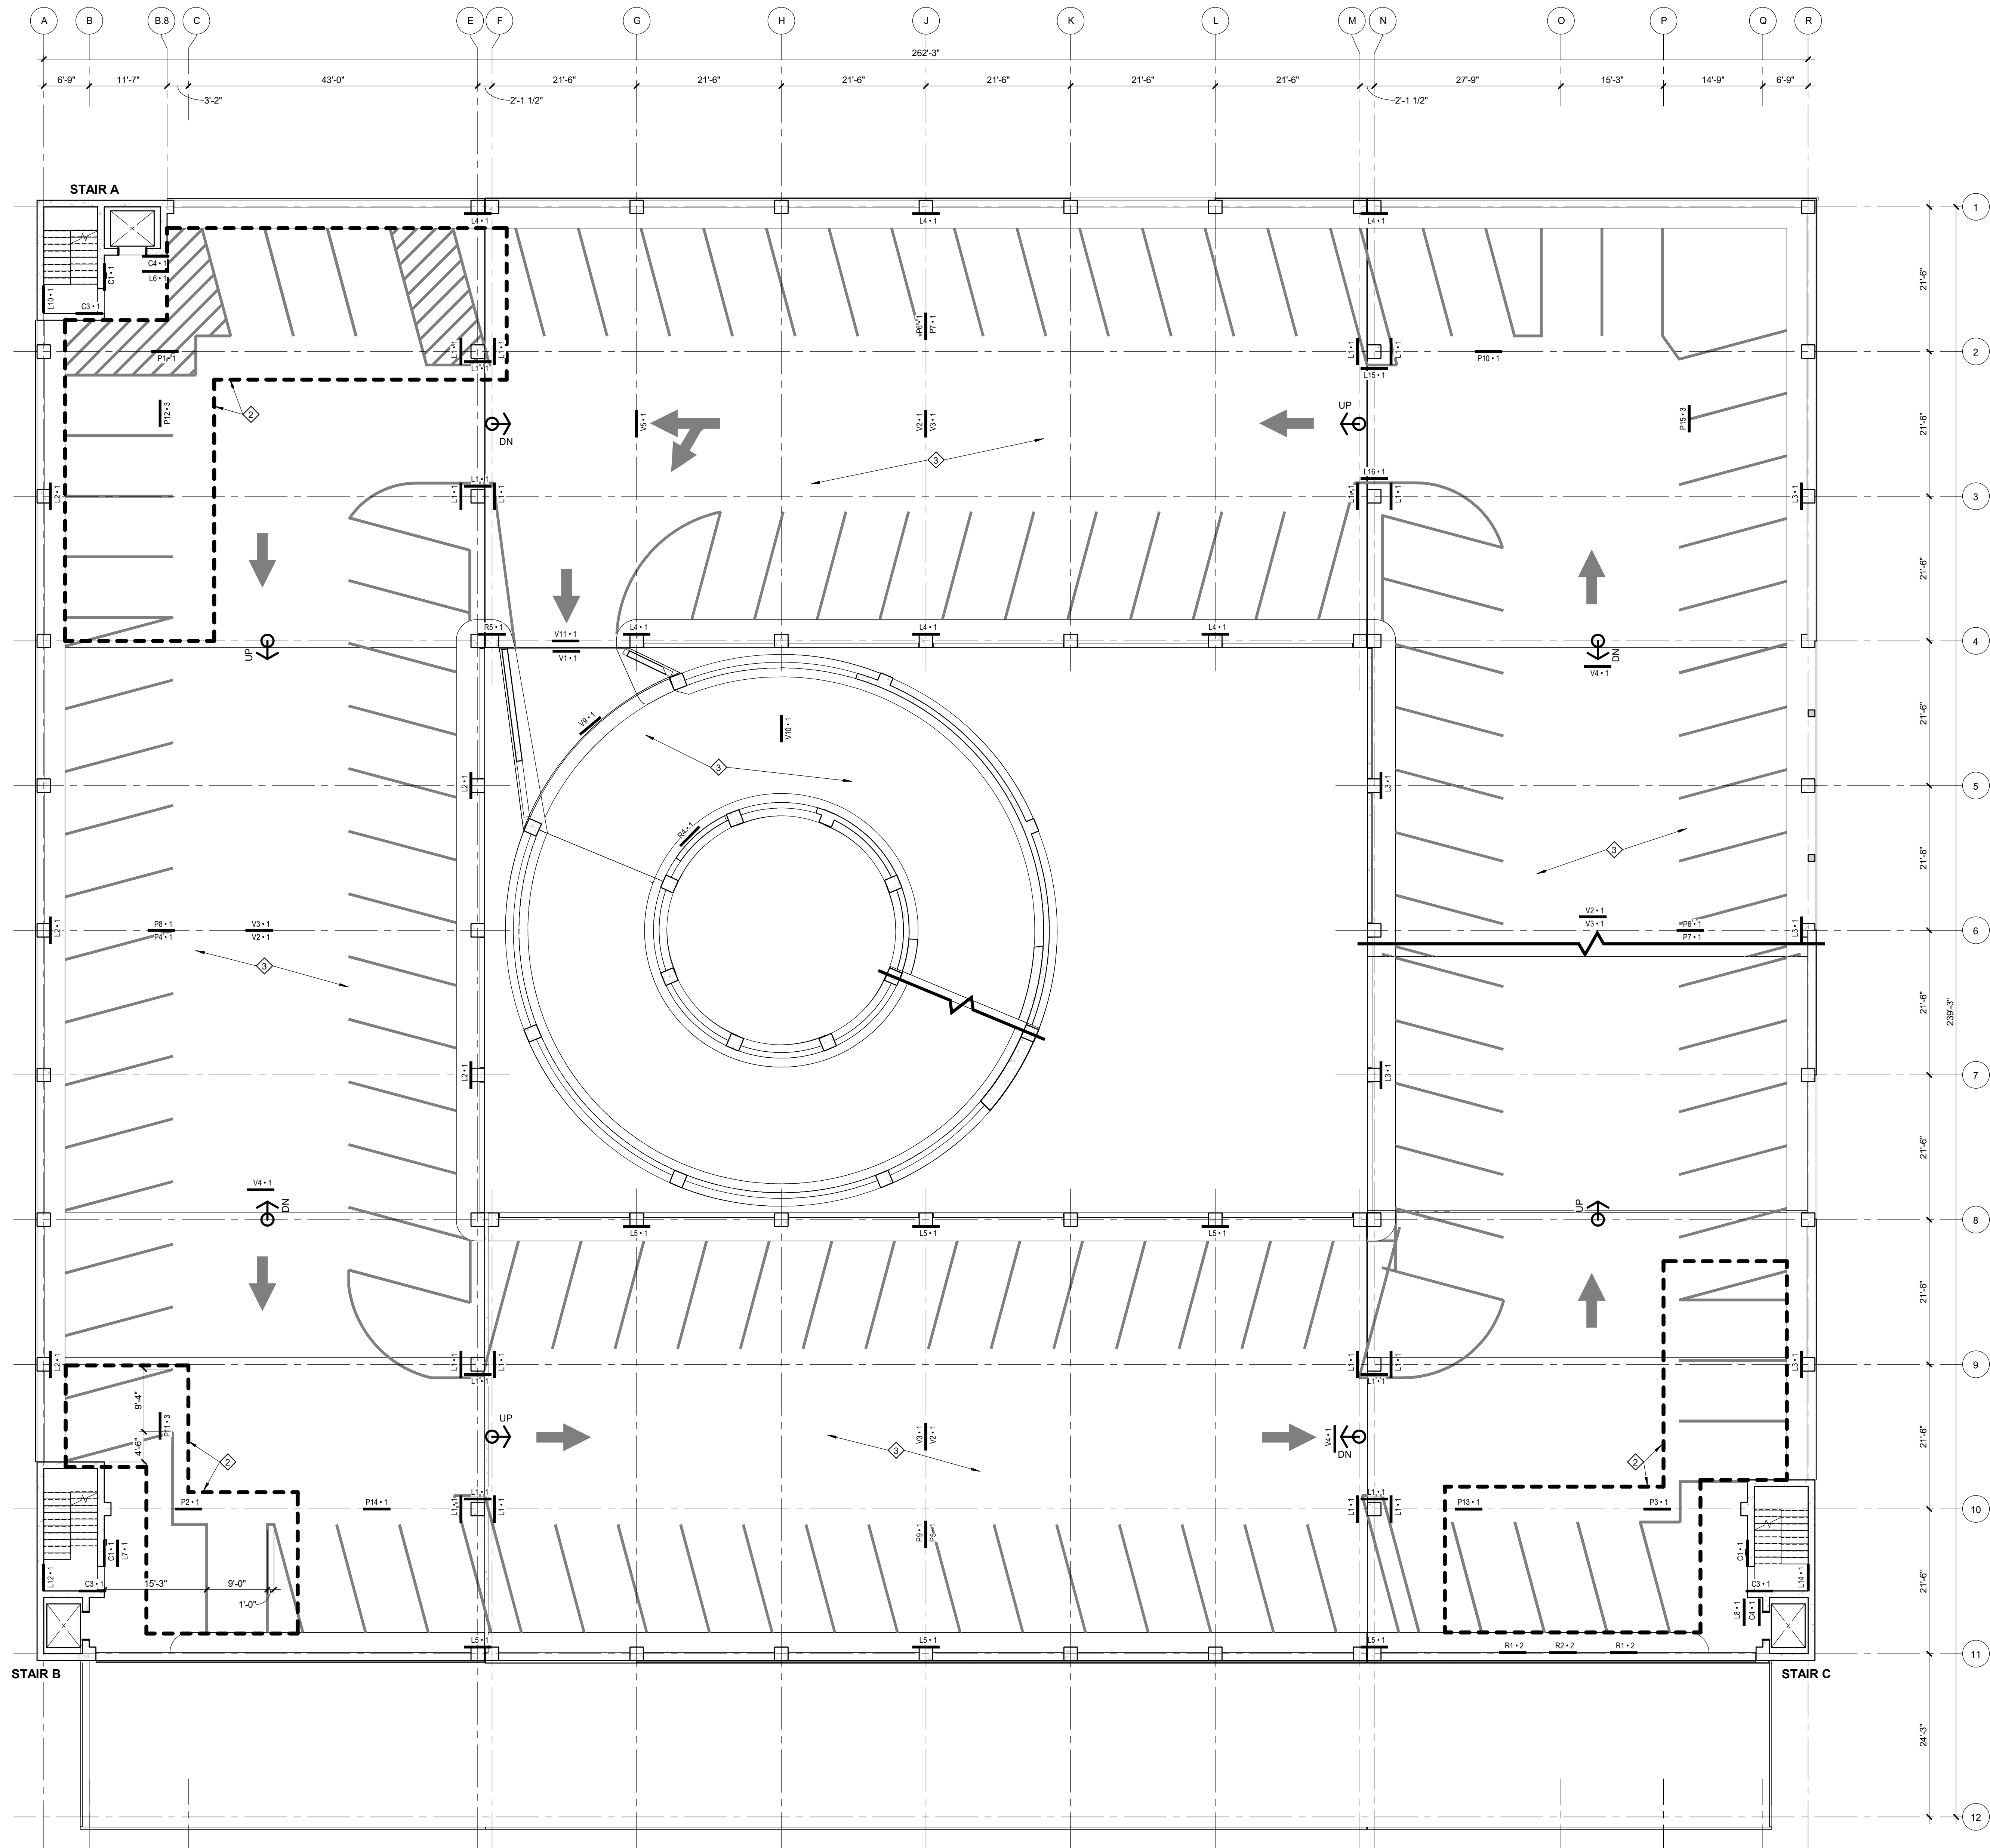

LEVEL 2 PLAN
SCALE: 3/32" = 1'-0"
NORTH

PLAN SYMBOLS


- PLAN MATCH LINE (RAMP)
- RAMP HINGE LINE - UP INDICATES THE SURFACE SLOPES UP. DN INDICATES THE SURFACE SLOPES DOWN.
- SIGN: THE FIRST SET OF CHARACTERS IS THE SIGN MARK. REFER TO SIGN LEGEND. THE SECOND DIGIT IS THE SIGN MOUNTING MARK. REFER TO SIGN MOUNTING SCHEDULE. SIGN TO BE PLACED AS SHOWN ON PLAN.
- AREA OF PROPOSED NEW PAVEMENT MARKINGS
- BARRICADES TO RESTRICT ACCESS TO ROOF LEVEL OF PARKING GARAGE. REFER TO DTL 15/SR501.

PLAN NOTES

- FOR GENERAL NOTES AND EXPLANATION OF NOTATIONS AND ABBREVIATIONS, REFER TO SHEET SR001.
- ALL SIGNS LOCATED AT ENTRY/EXIT SHALL BE CENTERED IN LANES, TYPICAL.
- EXISTING PAVEMENT MARKINGS TO BE RE-PAINTED AS PART OF IMPROVEMENTS PROJECT. EXISTING STRIPING SHOWN ON DRAWINGS MAY NOT MATCH EXACTLY WHAT IS IN THE FIELD. IF THERE ARE ANY MAJOR DISCREPANCIES PLEASE CONTACT PROJECT ENGINEER.
- PAVEMENT MARKING DETAILS ON SHEET AP501 ARE FOR REVISED STRIPPED AREAS AS IDENTIFIED IN THE ABOVE PLAN SYMBOLS SECTION. EXISTING STRIPING MAY VARY SLIGHTLY.
- FOR ALL ARCHITECTURAL PARKING SCHEDULES REFER TO SHEET AP501.
- AT SLAB-ON-GRADE LEVEL 1, REMOVE EXISTING STRIPING THAT CONFLICTS WITH NEW STRIPING SHOWN AS INDICATED BY KEY NOTE 1. FOR UPPER LEVELS, REFER TO SR-SERIES PLANS, WORK ITEM NOTE 10.


KEY NOTES

- REMOVE EXISTING STRIPING THAT CONFLICTS WITH NEW STRIPING SHOWN.
- REMOVE ALL SIGNAGE ASSOCIATED WITH EXISTING ADA PARKING.
- REMOVE ALL EXISTING SIGNAGE INCLUDING FIELD-PAINTED CONCRETE SIGNS.
- WATER-FILLED BARRIER, REFER TO DTL 15/SR501

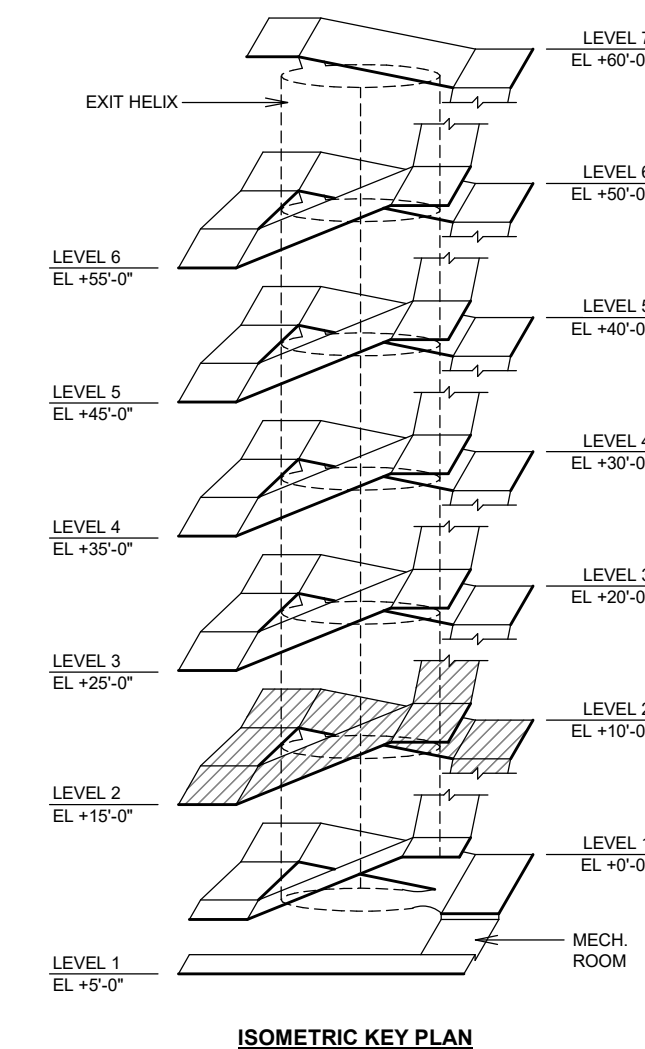

NO.	DATE	DESCRIPTION:
Revisions		
PROJECT NUMBER: 2242076		
DRAWN BY: RMULVANEY		
REVIEWED BY: GEHMKE		
ISSUED FOR: BID DOCUMENTS		
DATE: 02/16/2026		
DRAWING NAME:		

2/16/2026 12:18:21 PM

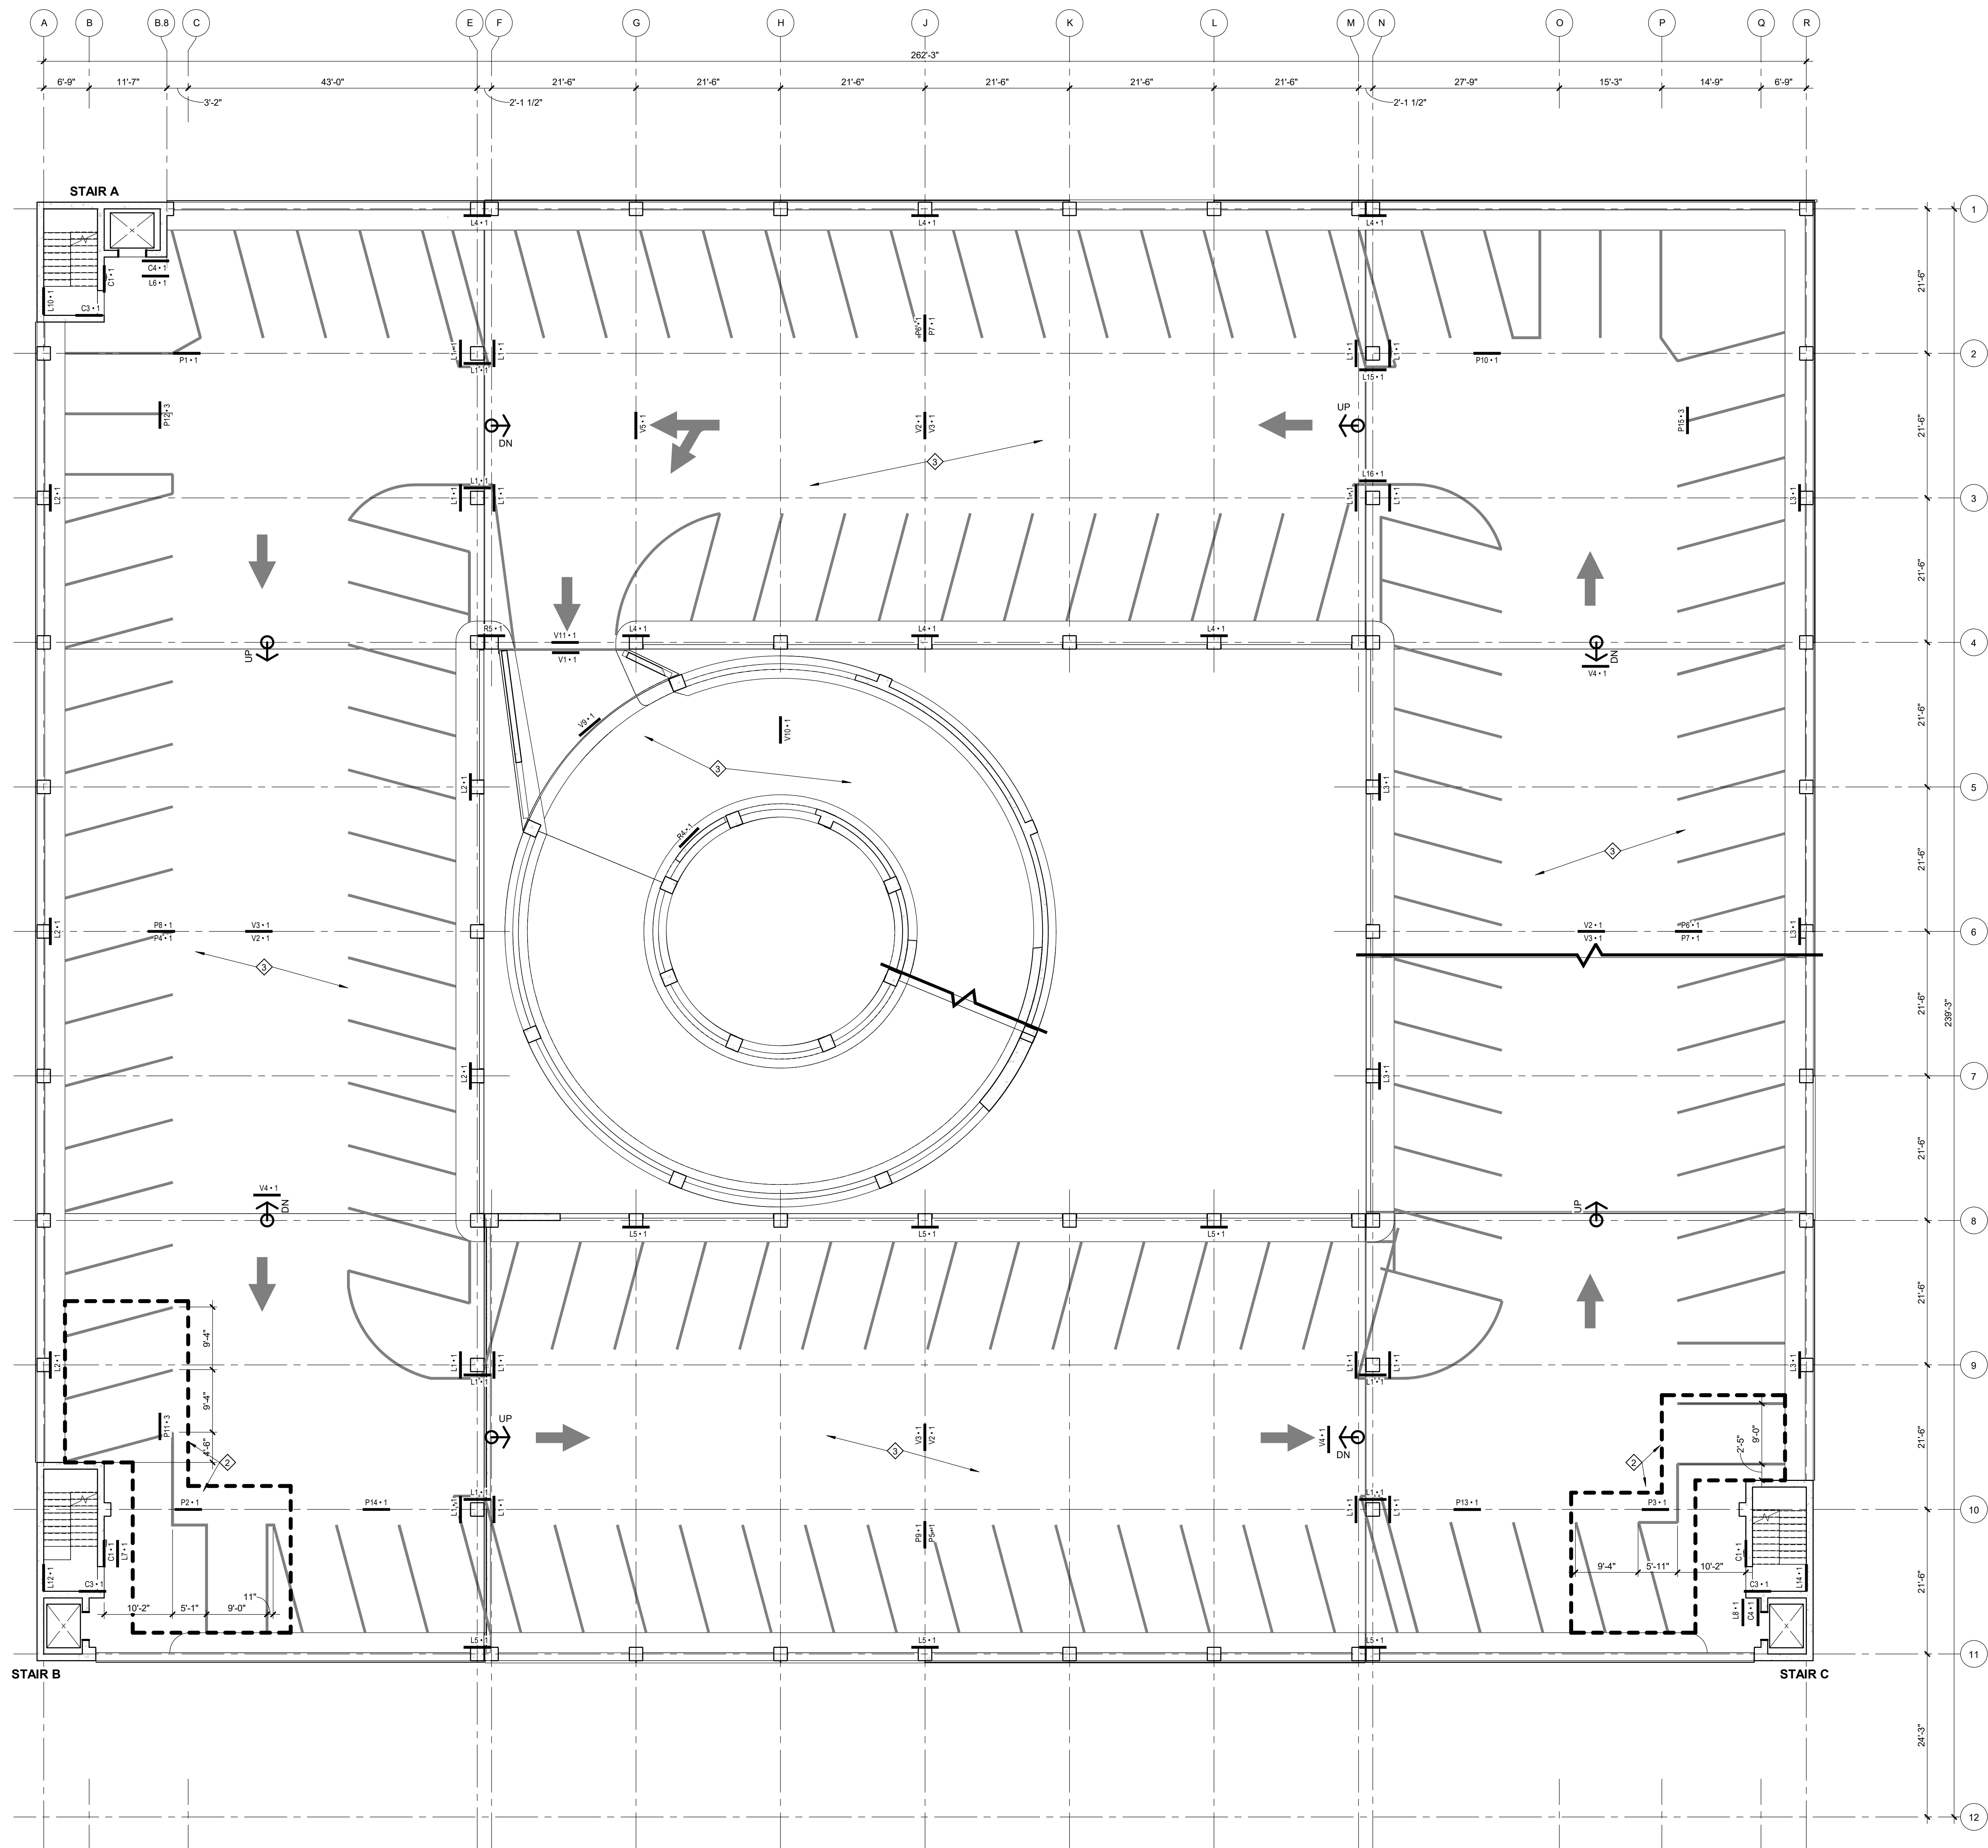

LEVEL 4 PLAN
SCALE: 3/32" = 1'-0"
NORTH

PLAN SYMBOLS


- RAMP MATCH LINE (RAMP)
- RAMP HINGE LINE - UP INDICATES THE SURFACE SLOPES UP. DN INDICATES THE SURFACE SLOPES DOWN.
- SIGN: THE FIRST SET OF CHARACTERS IS THE SIGN MARK. REFER TO SIGN LEGEND. THE SECOND DIGIT IS THE SIGN MOUNTING MARK. REFER TO SIGN MOUNTING SCHEDULE. SIGN TO BE PLACED AS SHOWN ON PLAN.
- AREA OF PROPOSED NEW PAVEMENT MARKINGS
- BARRICADES TO RESTRICT ACCESS TO ROOF LEVEL OF PARKING GARAGE. REFER TO DTL 15/SR501.

PLAN NOTES

- FOR GENERAL NOTES AND EXPLANATION OF NOTATIONS AND ABBREVIATIONS, REFER TO SHEET SR001.
- ALL SIGNS LOCATED AT ENTRY/EXIT SHALL BE CENTERED IN LANES, TYPICAL.
- EXISTING PAVEMENT MARKINGS TO BE RE-PAINTED AS PART OF IMPROVEMENTS PROJECT. EXISTING STRIPING SHOWN ON DRAWINGS MAY NOT MATCH EXACTLY WHAT IS IN THE FIELD. IF THERE ARE ANY MAJOR DISCREPANCIES PLEASE CONTACT PROJECT ENGINEER.
- PAVEMENT MARKING DETAILS ON SHEET AP501 ARE FOR REVISED STRIPPED AREAS AS IDENTIFIED IN THE ABOVE PLAN SYMBOLS SECTION. EXISTING STRIPING MAY VARY SLIGHTLY.
- FOR ALL ARCHITECTURAL PARKING SCHEDULES REFER TO SHEET AP501.
- AT SLAB-ON-GRADE LEVEL 1, REMOVE EXISTING STRIPING THAT CONFLICTS WITH NEW STRIPING SHOWN AS INDICATED BY KEY NOTE 1. FOR UPPER LEVELS, REFER TO SR-SERIES PLANS, WORK ITEM NOTE 10.

KEY NOTES

- REMOVE EXISTING STRIPING THAT CONFLICTS WITH NEW STRIPING SHOWN.
- REMOVE ALL SIGNAGE ASSOCIATED WITH EXISTING ADA PARKING.
- REMOVE ALL EXISTING SIGNAGE INCLUDING FIELD-PAINTED CONCRETE SIGNS.
- WATER-FILLED BARRIER, REFER TO DTL 15/SR501

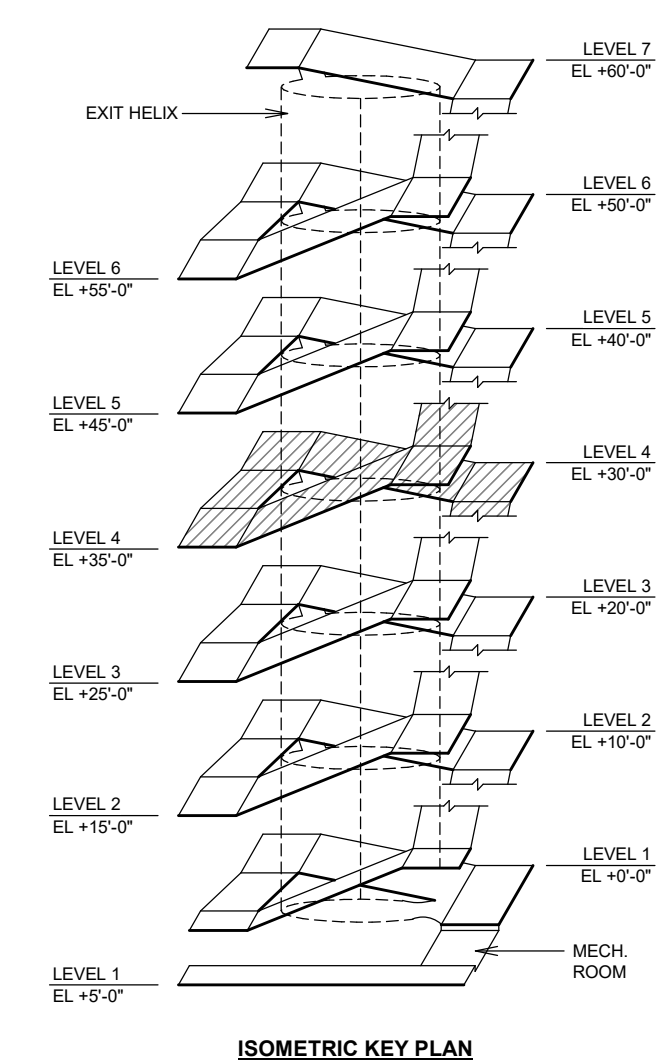


NO.	DATE	DESCRIPTION:
Revisions		
PROJECT NUMBER: 2242076		
DRAWN BY: RMULVANEY		
REVIEWED BY: GEHMKE		
ISSUED FOR: BID DOCUMENTS		
DATE: 02/16/2026		
DRAWING NAME:		

LEVEL 4 PLAN

DRAWING NUMBER:

2/16/2026 12:18:23 PM

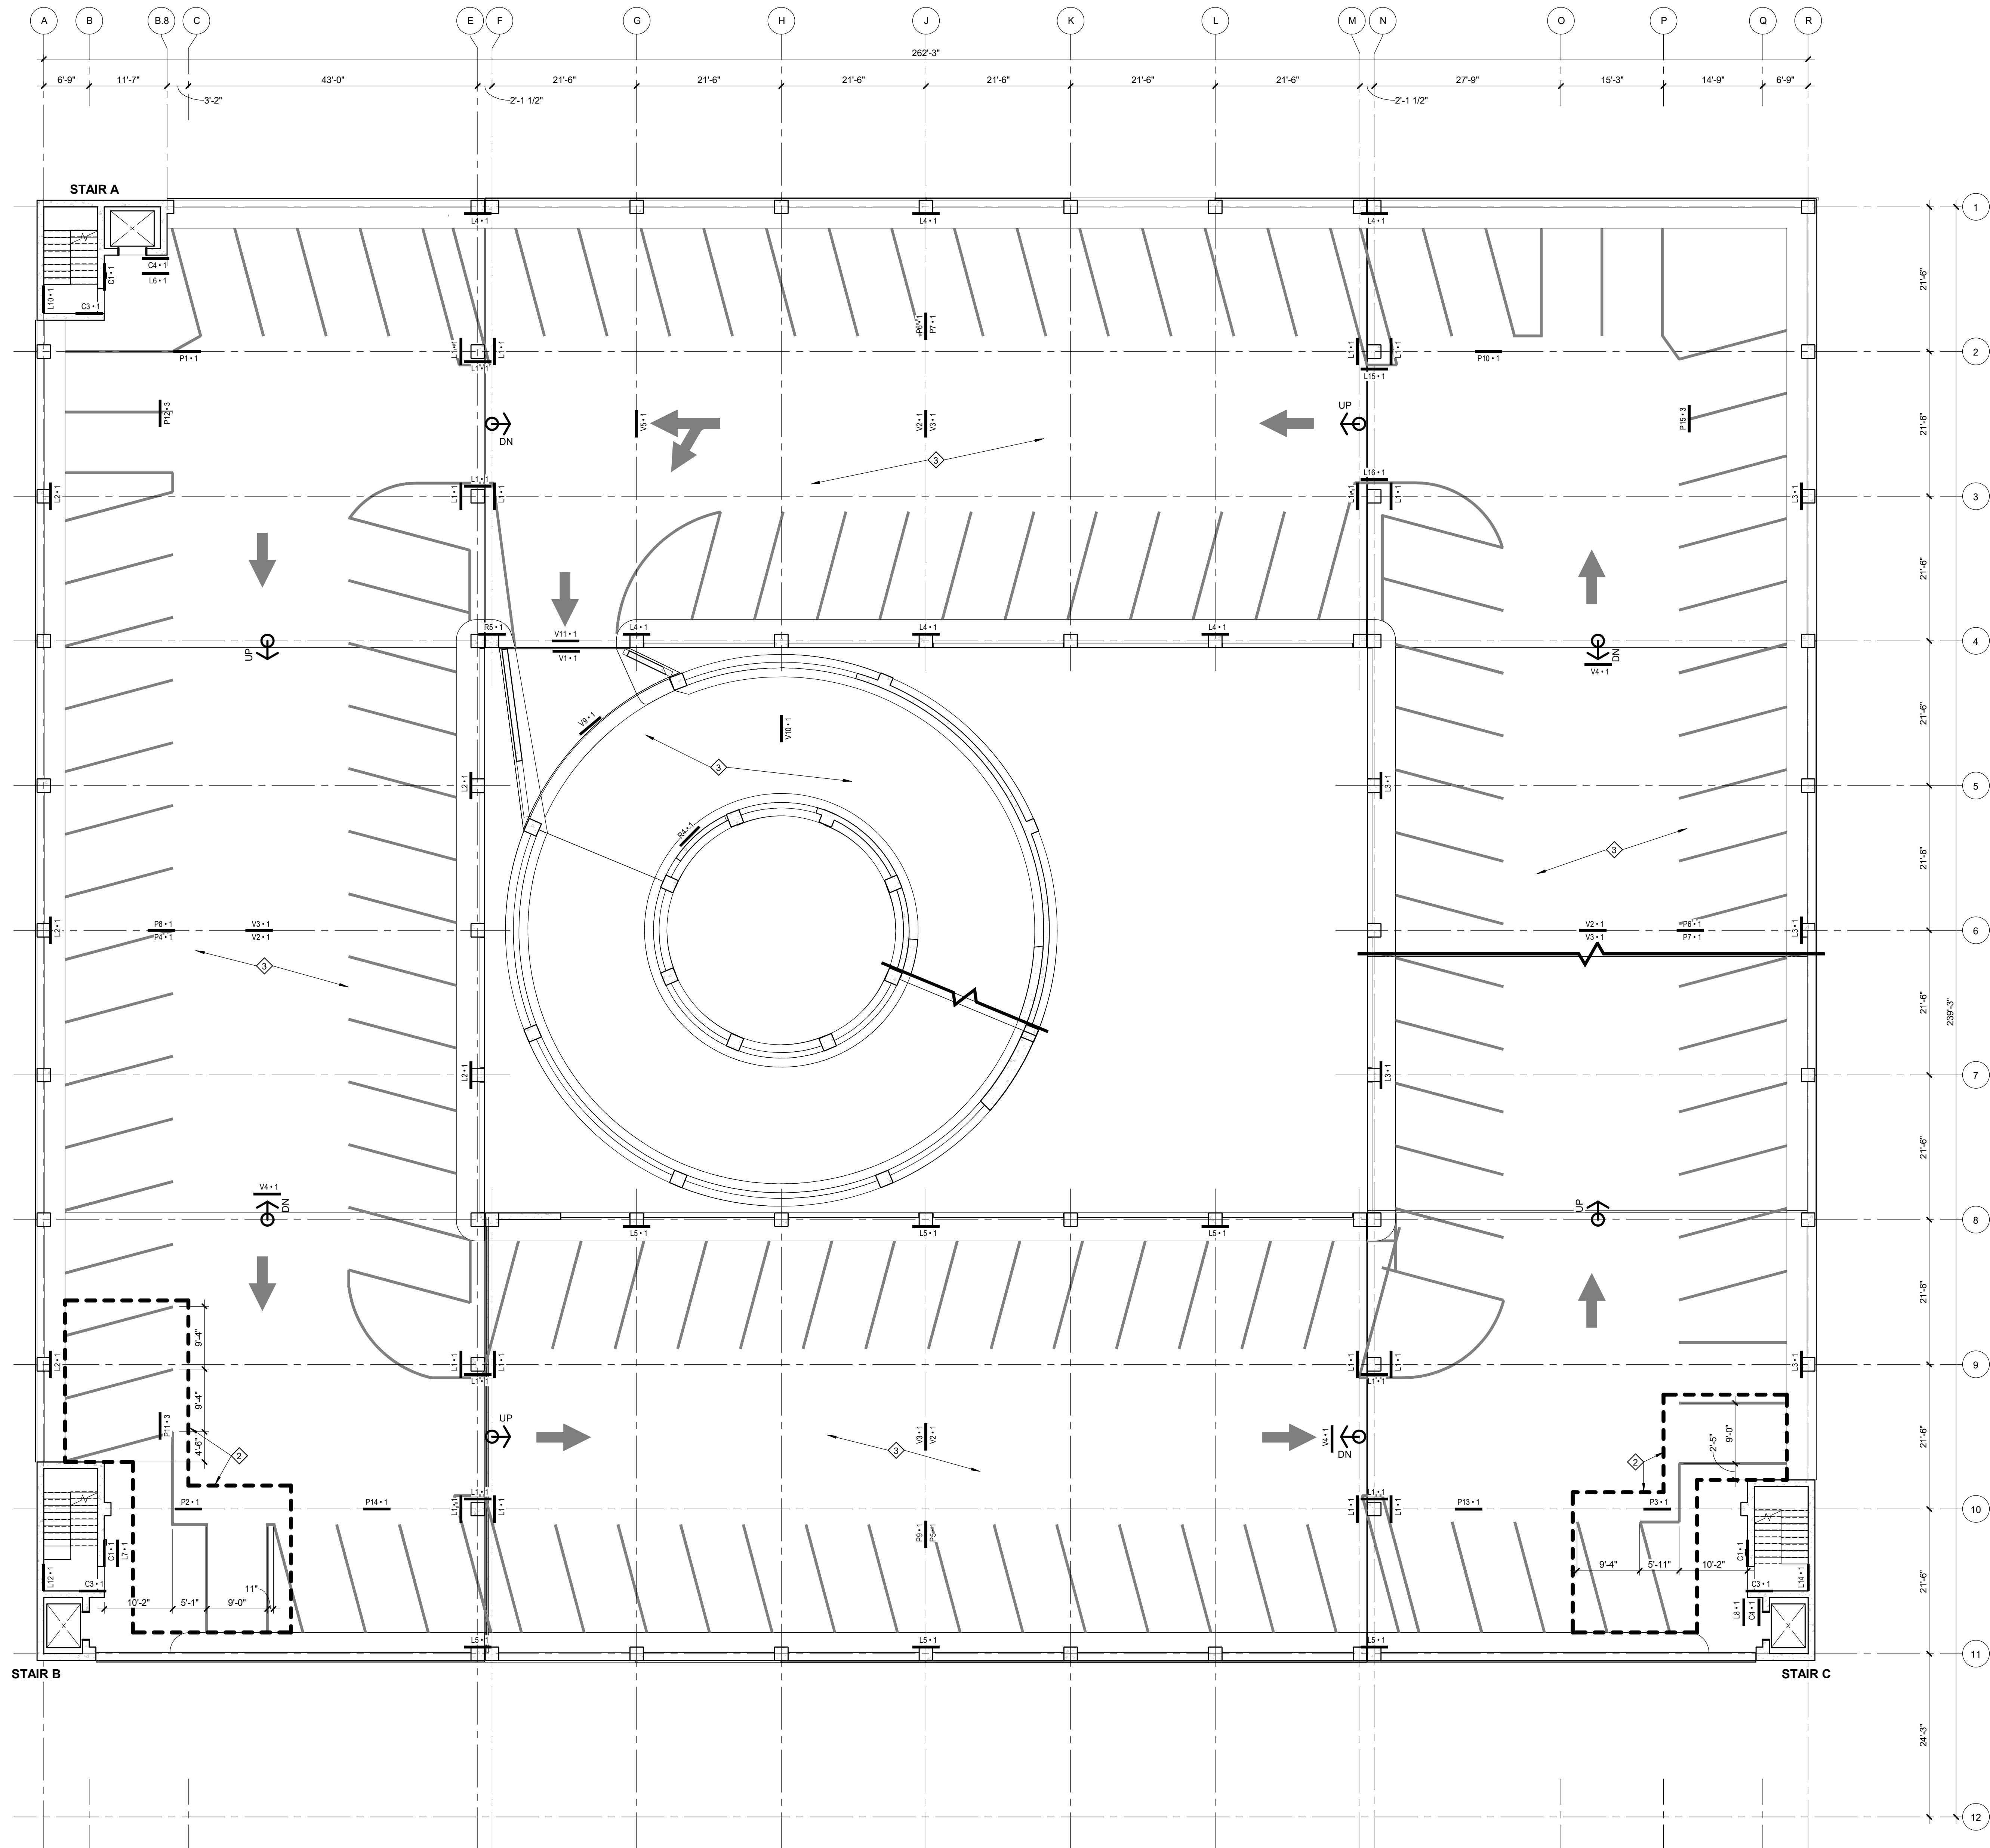

LEVEL 5 PLAN
SCALE: 3/32" = 1'-0"

PLAN SYMBOLS

- RAMP MATCH LINE (RAMP)
- RAMP HINGE LINE - UP INDICATES THE SURFACE SLOPES UP. DN INDICATES THE SURFACE SLOPES DOWN.
- SIGN: THE FIRST SET OF CHARACTERS IS THE SIGN MARK. REFER TO SIGN LEGEND. THE SECOND DIGIT IS THE SIGN MOUNTING MARK. REFER TO SIGN MOUNTING SCHEDULE. SIGN TO BE PLACED AS SHOWN ON PLAN.
- AREA OF PROPOSED NEW PAVEMENT MARKINGS
- BARRICADES TO RESTRICT ACCESS TO ROOF LEVEL OF PARKING GARAGE. REFER TO DTL 15/SR501.


PLAN NOTES

- FOR GENERAL NOTES AND EXPLANATION OF NOTATIONS AND ABBREVIATIONS, REFER TO SHEET SR001.
- ALL SIGNS LOCATED AT ENTRY/EXIT SHALL BE CENTERED IN LANES, TYPICAL.
- EXISTING PAVEMENT MARKINGS TO BE RE-PAINTED AS PART OF IMPROVEMENTS PROJECT. EXISTING STRIPING SHOWN ON DRAWINGS MAY NOT MATCH EXACTLY WHAT IS IN THE FIELD. IF THERE ARE ANY MAJOR DISCREPANCIES PLEASE CONTACT PROJECT ENGINEER.
- PAVEMENT MARKING DETAILS ON SHEET AP501 ARE FOR REVISED STRIPPED AREAS AS IDENTIFIED IN THE ABOVE PLAN SYMBOLS SECTION. EXISTING STRIPING MAY VARY SLIGHTLY.
- FOR ALL ARCHITECTURAL PARKING SCHEDULES REFER TO SHEET AP501.
- AT SLAB-ON-GRADE LEVEL 1, REMOVE EXISTING STRIPING THAT CONFLICTS WITH NEW STRIPING SHOWN AS INDICATED BY KEY NOTE 1. FOR UPPER LEVELS, REFER TO SR-SERIES PLANS, WORK ITEM NOTE 10.



KEY NOTES

- REMOVE EXISTING STRIPING THAT CONFLICTS WITH NEW STRIPING SHOWN.
- REMOVE ALL SIGNAGE ASSOCIATED WITH EXISTING ADA PARKING.
- REMOVE ALL EXISTING SIGNAGE INCLUDING FIELD-PAINTED CONCRETE SIGNS.
- WATER-FILLED BARRIER, REFER TO DTL 15/SR501

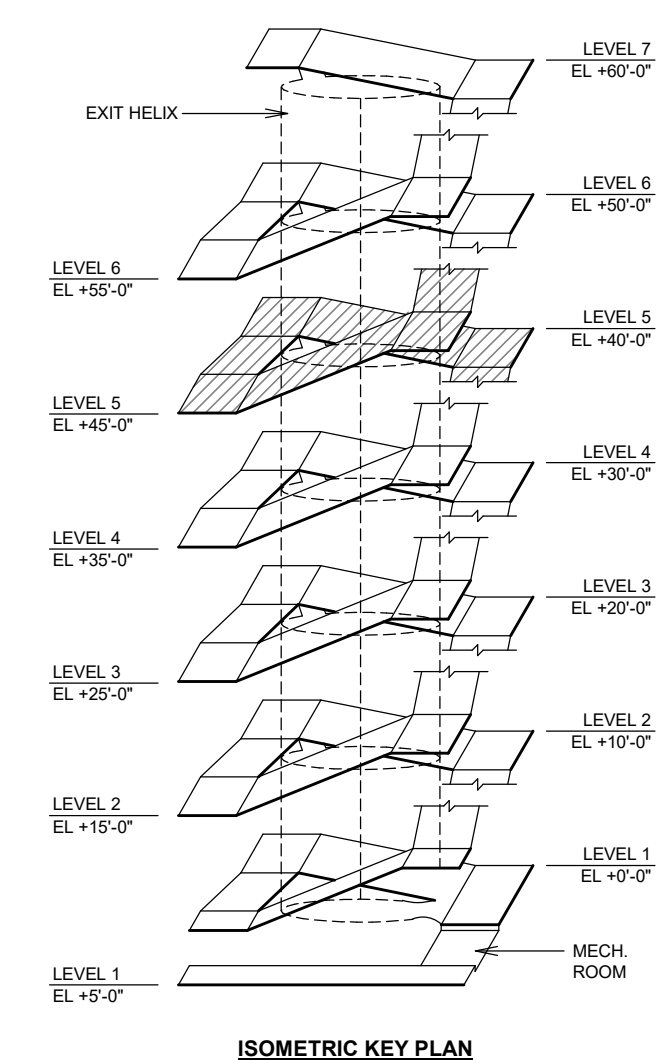


NO.	DATE	DESCRIPTION:
Revisions		
PROJECT NUMBER: 2242076		
DRAWN BY: RMULVANEY		
REVIEWED BY: GEHMKE		
ISSUED FOR: BID DOCUMENTS		
DATE: 02/16/2026		
DRAWING NAME:		

LEVEL 5 PLAN

DRAWING NUMBER:

AP105

2/16/2026 12:15:24 PM

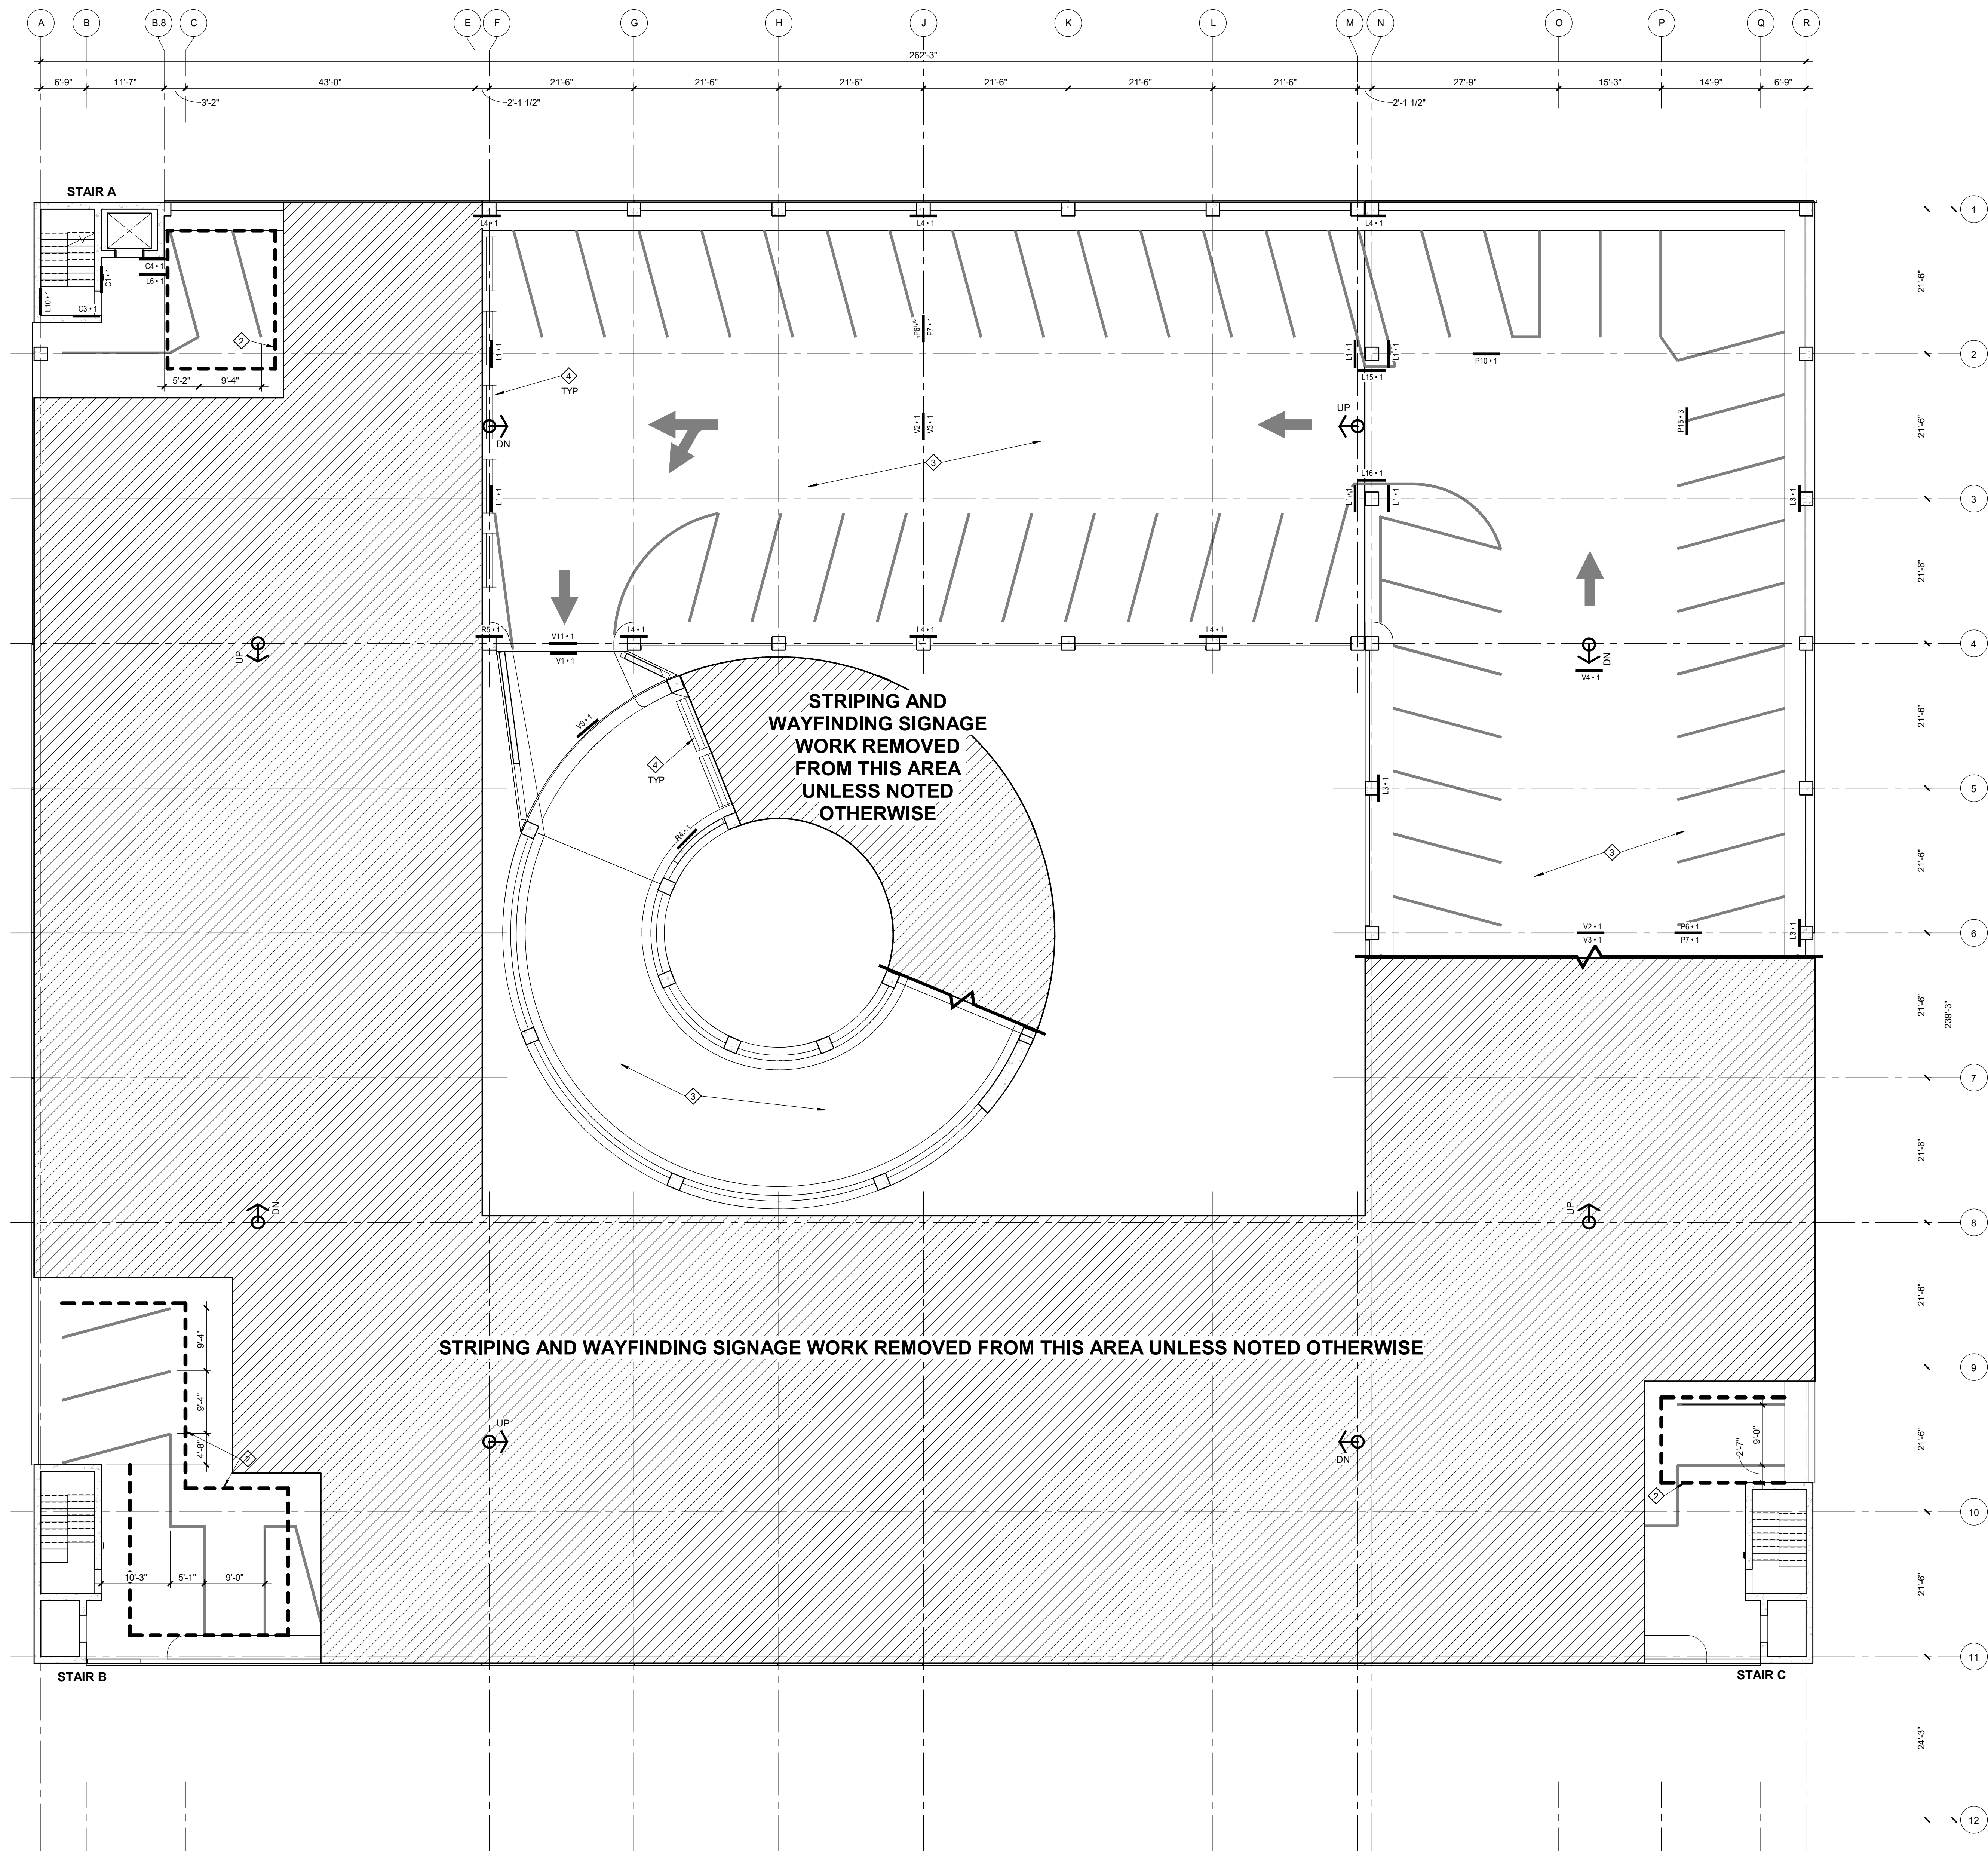

LEVEL 6 PLAN
SCALE: 3/32" = 1'-0"
NORTH

PLAN SYMBOLS


- PLAN MATCH LINE (RAMP)
- RAMP HINGE LINE - UP INDICATES THE SURFACE SLOPES UP. DN INDICATES THE SURFACE SLOPES DOWN.
- SIGN: THE FIRST SET OF CHARACTERS IS THE SIGN MARK. REFER TO SIGN LEGEND. THE SECOND DIGIT IS THE SIGN MOUNTING MARK. REFER TO SIGN MOUNTING SCHEDULE. SIGN TO BE PLACED AS SHOWN ON PLAN.
- AREA OF PROPOSED NEW PAVEMENT MARKINGS
- BARRICADES TO RESTRICT ACCESS TO ROOF LEVEL OF PARKING GARAGE. REFER TO DTL 15/SR501.

PLAN NOTES

- FOR GENERAL NOTES AND EXPLANATION OF NOTATIONS AND ABBREVIATIONS, REFER TO SHEET SR001.
- ALL SIGNS LOCATED AT ENTRY/EXIT SHALL BE CENTERED IN LANES, TYPICAL.
- EXISTING PAVEMENT MARKINGS TO BE RE-PAINTED AS PART OF IMPROVEMENTS PROJECT. EXISTING STRIPING SHOWN ON DRAWINGS MAY NOT MATCH EXACTLY WHAT IS IN THE FIELD. IF THERE ARE ANY MAJOR DISCREPANCIES PLEASE CONTACT PROJECT ENGINEER.
- PAVEMENT MARKING DETAILS ON SHEET AP501 ARE FOR REVISED STRIPPED AREAS AS IDENTIFIED IN THE ABOVE PLAN SYMBOLS SECTION. EXISTING STRIPING MAY VARY SLIGHTLY.
- FOR ALL ARCHITECTURAL PARKING SCHEDULES REFER TO SHEET AP501.
- AT SLAB-ON-GRADE LEVEL 1, REMOVE EXISTING STRIPING THAT CONFLICTS WITH NEW STRIPING SHOWN AS INDICATED BY KEY NOTE 1. FOR UPPER LEVELS, REFER TO SR-SERIES PLANS, WORK ITEM NOTE 10.

KEY NOTES

- REMOVE EXISTING STRIPING THAT CONFLICTS WITH NEW STRIPING SHOWN.
- REMOVE ALL SIGNAGE ASSOCIATED WITH EXISTING ADA PARKING.
- REMOVE ALL EXISTING SIGNAGE INCLUDING FIELD-PAINTED CONCRETE SIGNS.
- WATER-FILLED BARRIER, REFER TO DTL 15/SR501

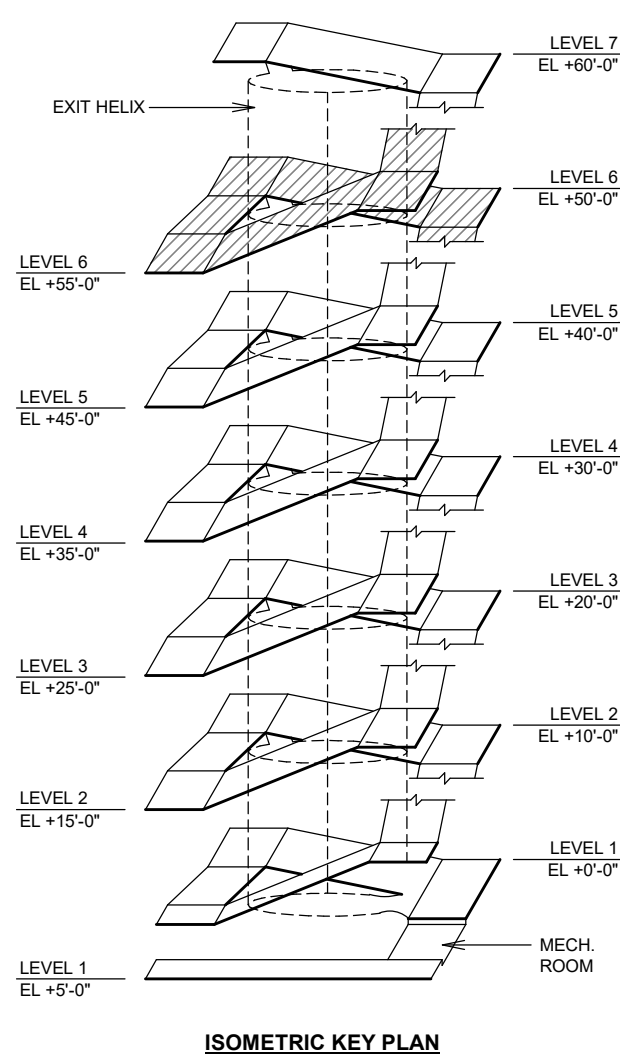

NO.	DATE	DESCRIPTION
Revisions		
PROJECT NUMBER: 2242076		
DRAWN BY: RMULVANEY		
REVIEWED BY: GEHMKE		
ISSUED FOR: BID DOCUMENTS		
DATE: 02/16/2026		
DRAWING NAME:		

ENTRY-EXIT SIGNS					
MARK	MESSAGE	DETAIL	MT HT	TYPE	NOTES
E1	6'-5" Clearance 6'-5"	1/AP511	6'-5"	G	
E2	[D] Do Not Enter [D]	2/AP511	6'-5"	G	
E3	Exit - Right Turn Only	3/AP511	"	B	1
E4	Exit - Left Turn Only	4/AP511	"	B	1
E5	Exit - Left Turn Only [NR]	5/AP511	"	B	1

VEHICULAR SIGNS					
MARK	MESSAGE	DETAIL	MT HT	TYPE	NOTES
V1	[D] Do Not Enter [D]	6/AP511	"	C	1
V2	Wrong Way	6/AP511	"	C	1
V3	↑ CAUTION: One Way ↑	7/AP511	"	B	1
V4	← Park	8/AP511	"	A	1
V5	← Exit 1 ↑ Park	9/AP511	"	A	1
V6	↑ Park ↑	10/AP511	"	A	1
V7	Visitor Exit	11/AP511	"	A	1
V8	Monthly Exit	12/AP511	"	A	1
V9	[Y] CAUTION: Watch for Traffic from...	13/AP511	"	B	1
V10	CAUTION: Watch for Traffic from Right	14/AP511	"	B	1
V11	Exit	15/AP511	"	A	1

PEDESTRIAN SIGNS					
MARK	MESSAGE	DETAIL	MT HT	TYPE	NOTES
P1	Stair A [T] [E]	16/AP511	"	D	1
P2	Stair B [T]	17/AP511	"	D	1
P3	Stair C [T] [E]	18/AP511	"	D	1
P4	[E] [T] Stair A ↑	19/AP511	"	D	1
P5	[T] Stair B ↑	20/AP511	"	D	1
P6	[E] [T] Stair C ↑	21/AP511	"	D	1
P7	↑ Stair A [T] [E]	22/AP511	"	D	1
P8	↑ Stair B [T]	23/AP511	"	D	1
P9	↑ Stair C [T] [E]	24/AP511	"	D	1
P10	← Stair A [T] [E]	25/AP511	"	D	1
P11	[E] [T] Stair A →	26/AP511	"	D	1
P12	← Stair B [T]	27/AP511	"	D	1
P13	[T] Stair B →	28/AP511	"	D	1
P14	← Stair C [T] [E]	29/AP511	"	D	1
P15	[E] [T] Stair C →	30/AP511	"	D	1


SYMBOL LEGEND

NOTE - FOR ALL GRAPHICAL SYMBOL INFORMATION REFER TO 7/AP501

DESIGNATION	SYMBOL
[A]	ACCESSIBLE
[E]	ELEVATOR
[T]	STAIR
[Y]	YIELD
[D]	DO NOT ENTER
[NR]	NO RIGHT TURN


SIGN MOUNTING LEGEND

MARK	TYPE	DETAIL
1	WALL/COLUMN/BEAM	1/AP521
2	INVERTED SIGN POST	2/AP521
3	SWING FRAME	3/AP521
4	SPANDREL MOUNT	4/AP521
5	CLEARANCE BAR MOUNT	5/AP521

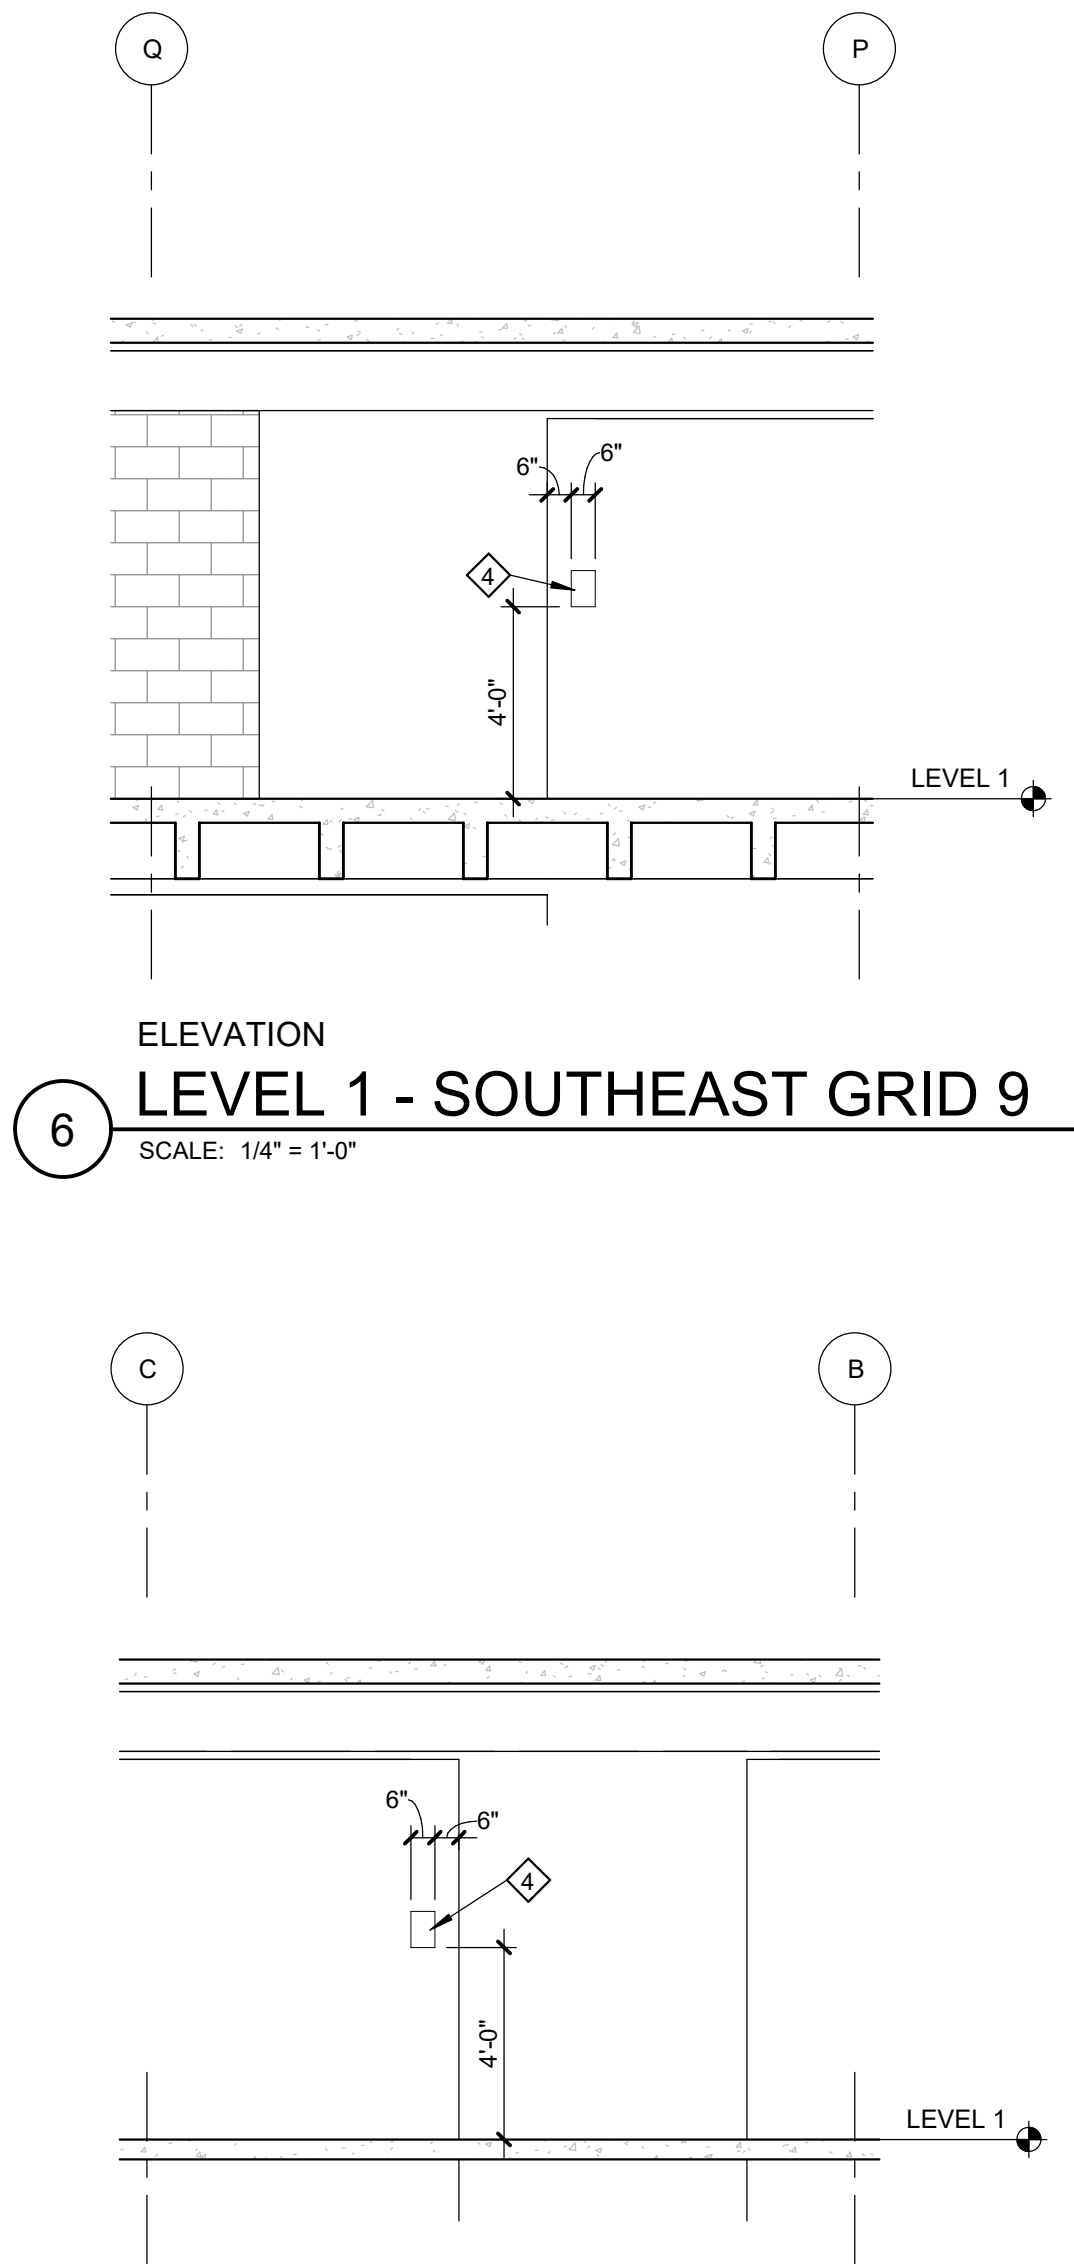


ELEVATION
LEVEL 1 - SOUTHWEST GRID 9
SCALE: 1/4" = 1'-0"


ELEVATION
ELEVATOR AND STAIR SIGNS - STAIR C
SCALE: 1/4" = 1'-0"

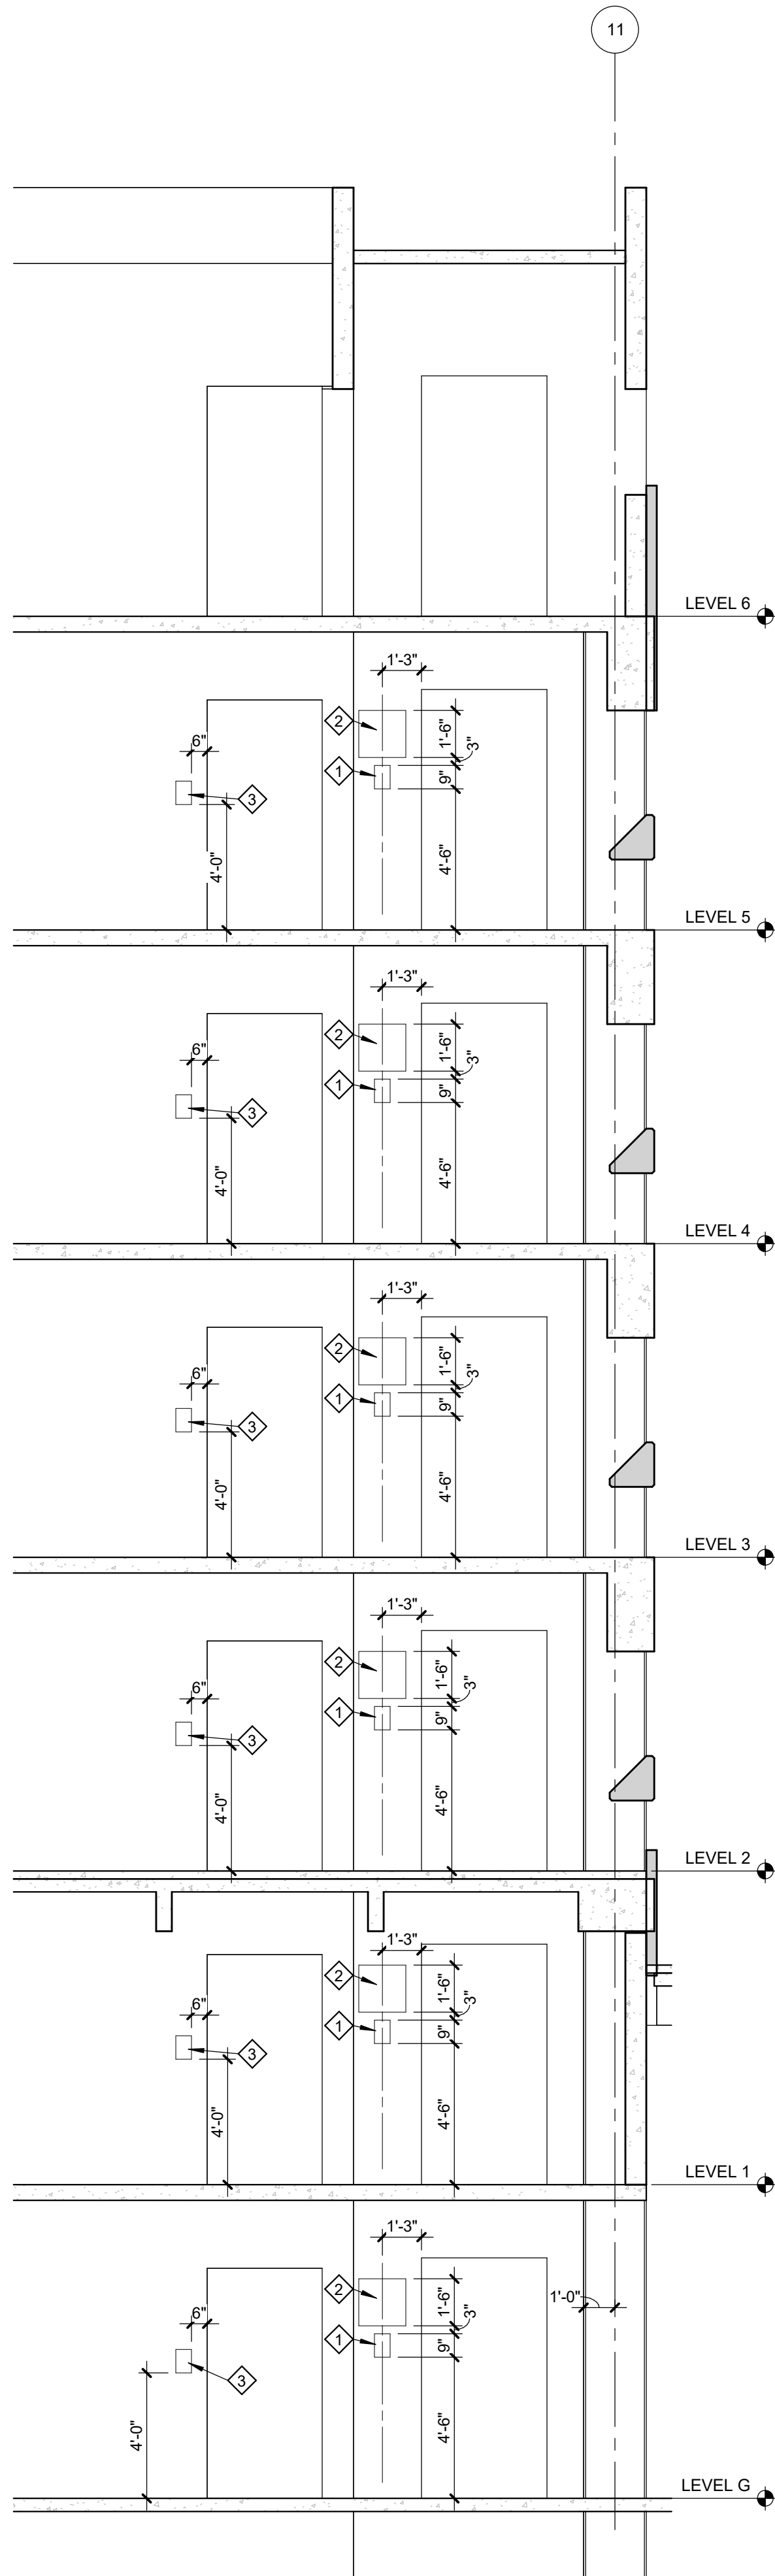


ELEVATION
STAIR SIGNS - STAIR B
SCALE: 1/4" = 1'-0"

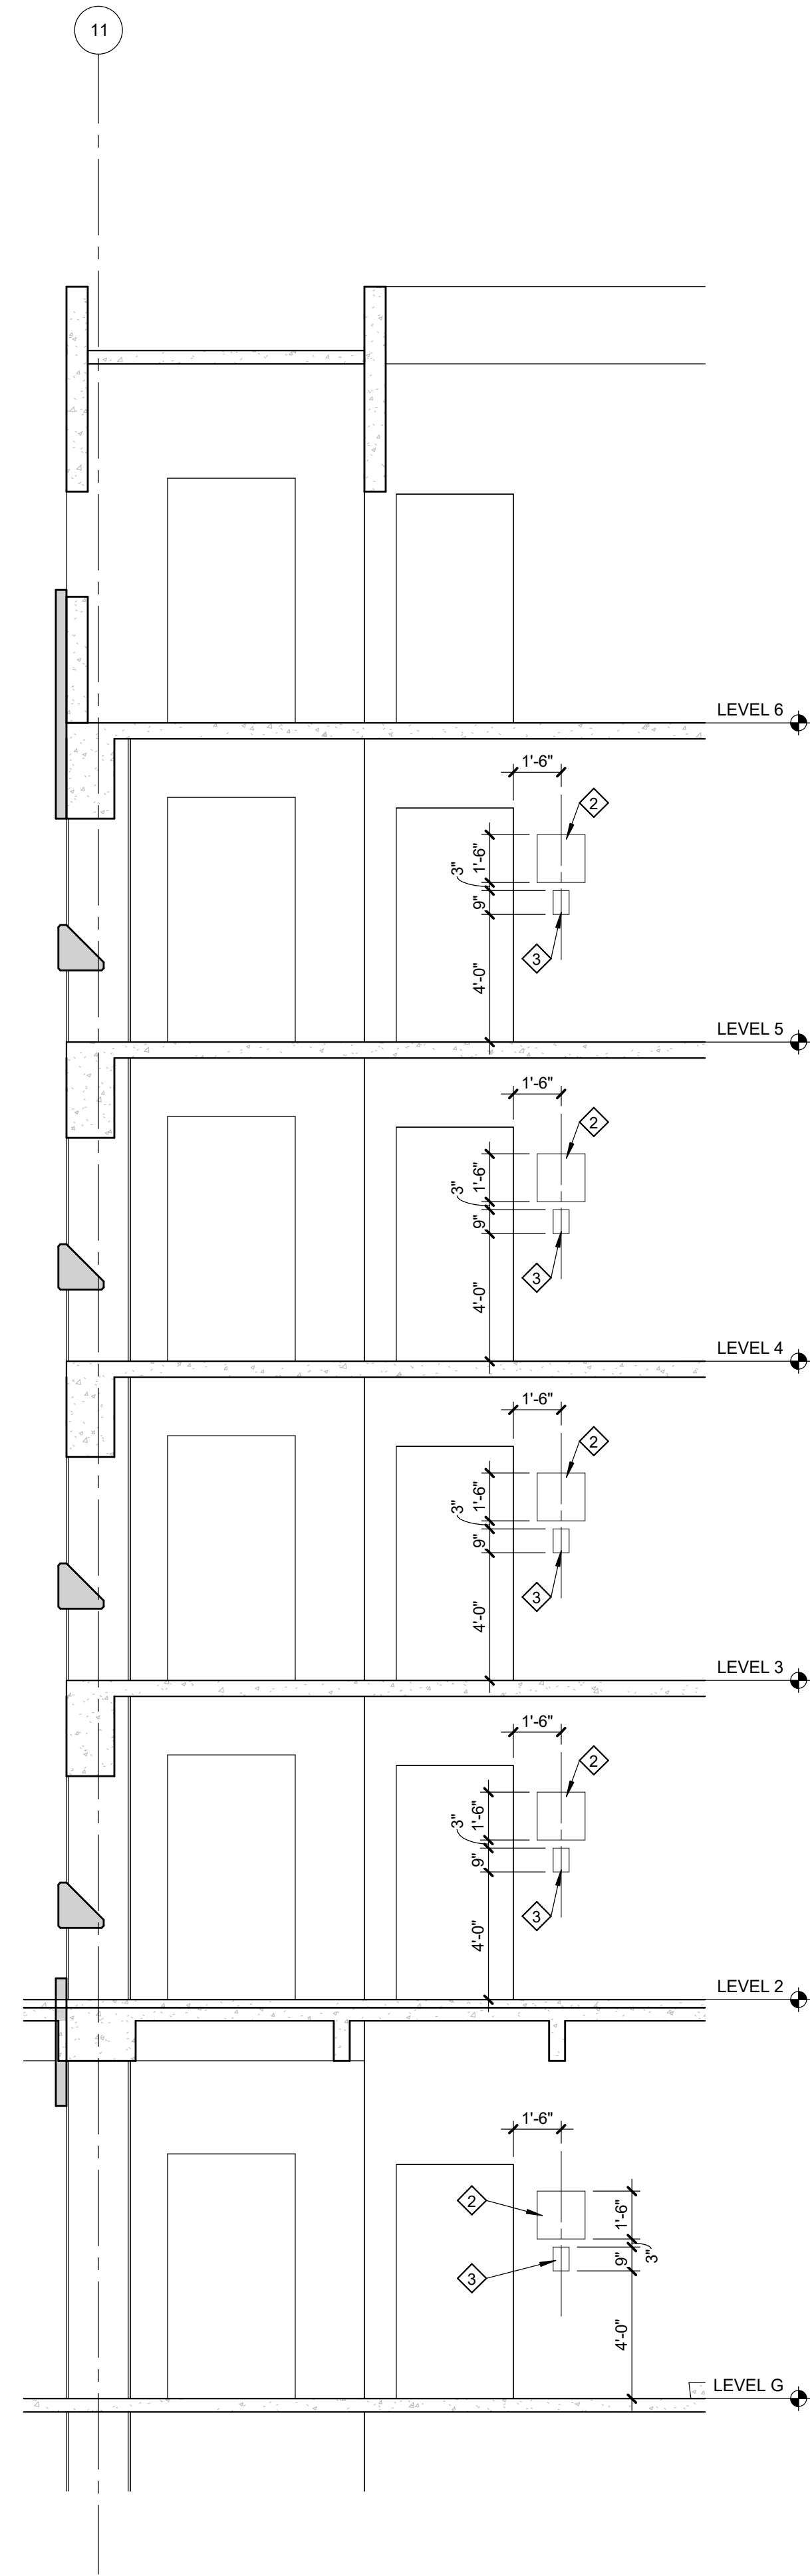

ELEVATION
STAIR SIGNS - STAIR A
SCALE: 1/4" = 1'-0"

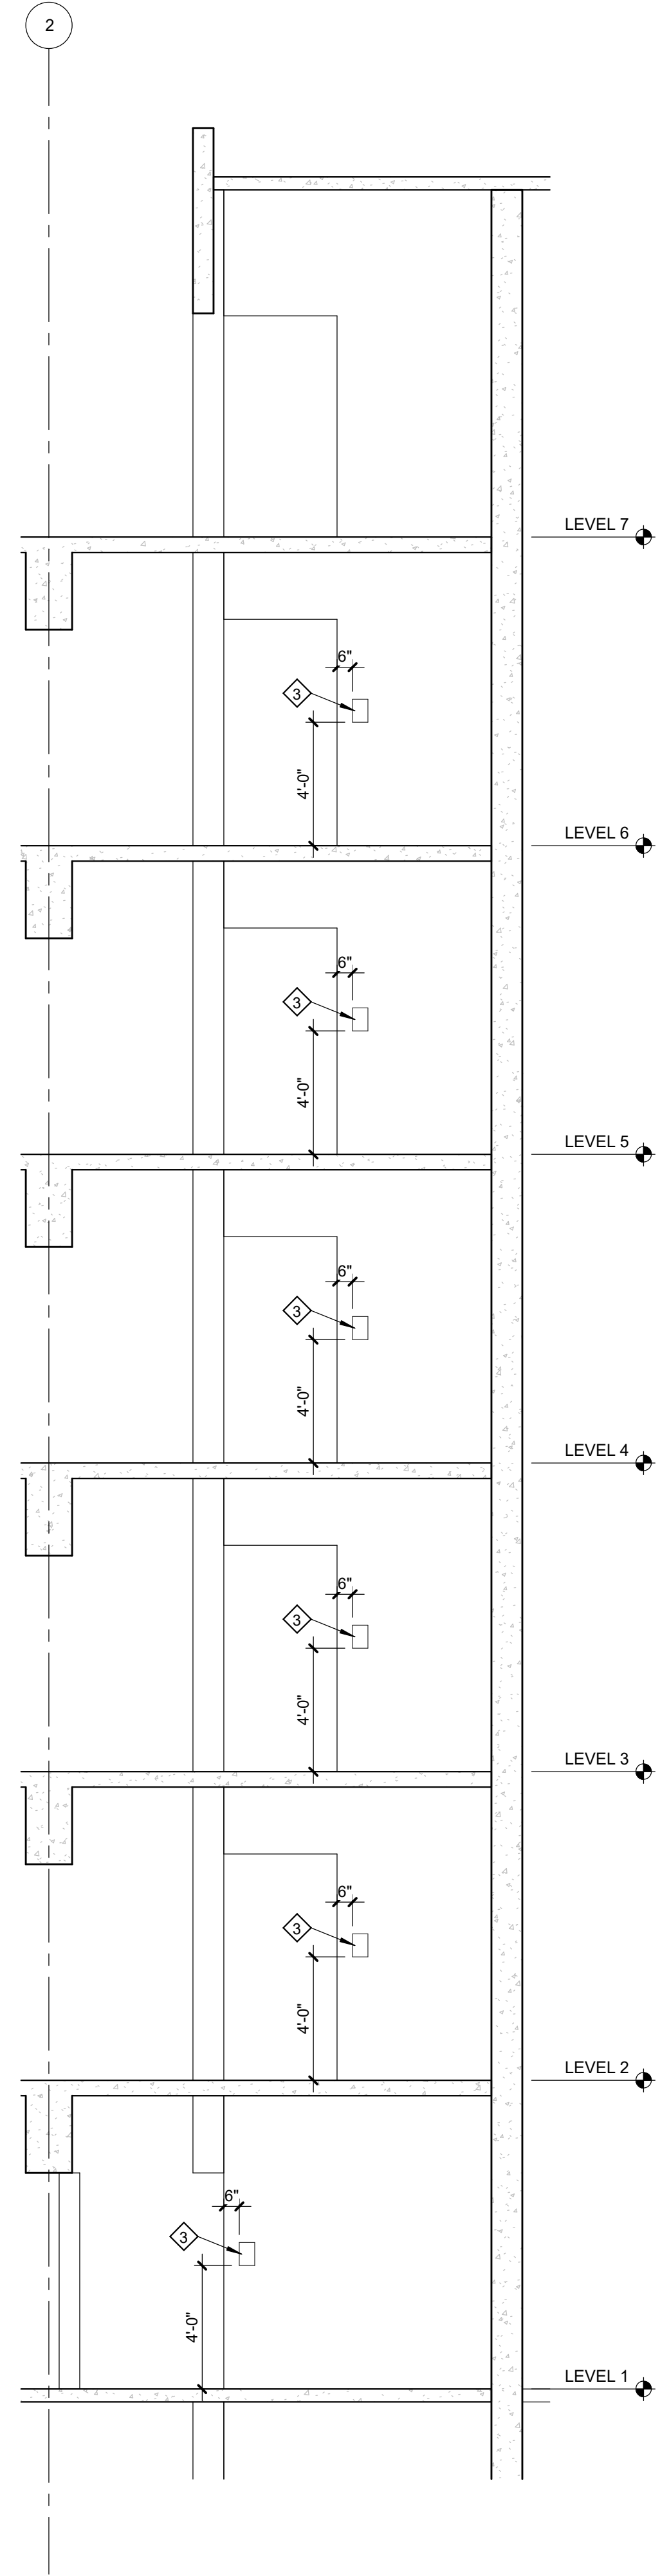

ELEVATION
ELEVATOR SIGNS - STAIR A
SCALE: 1/4" = 1'-0"

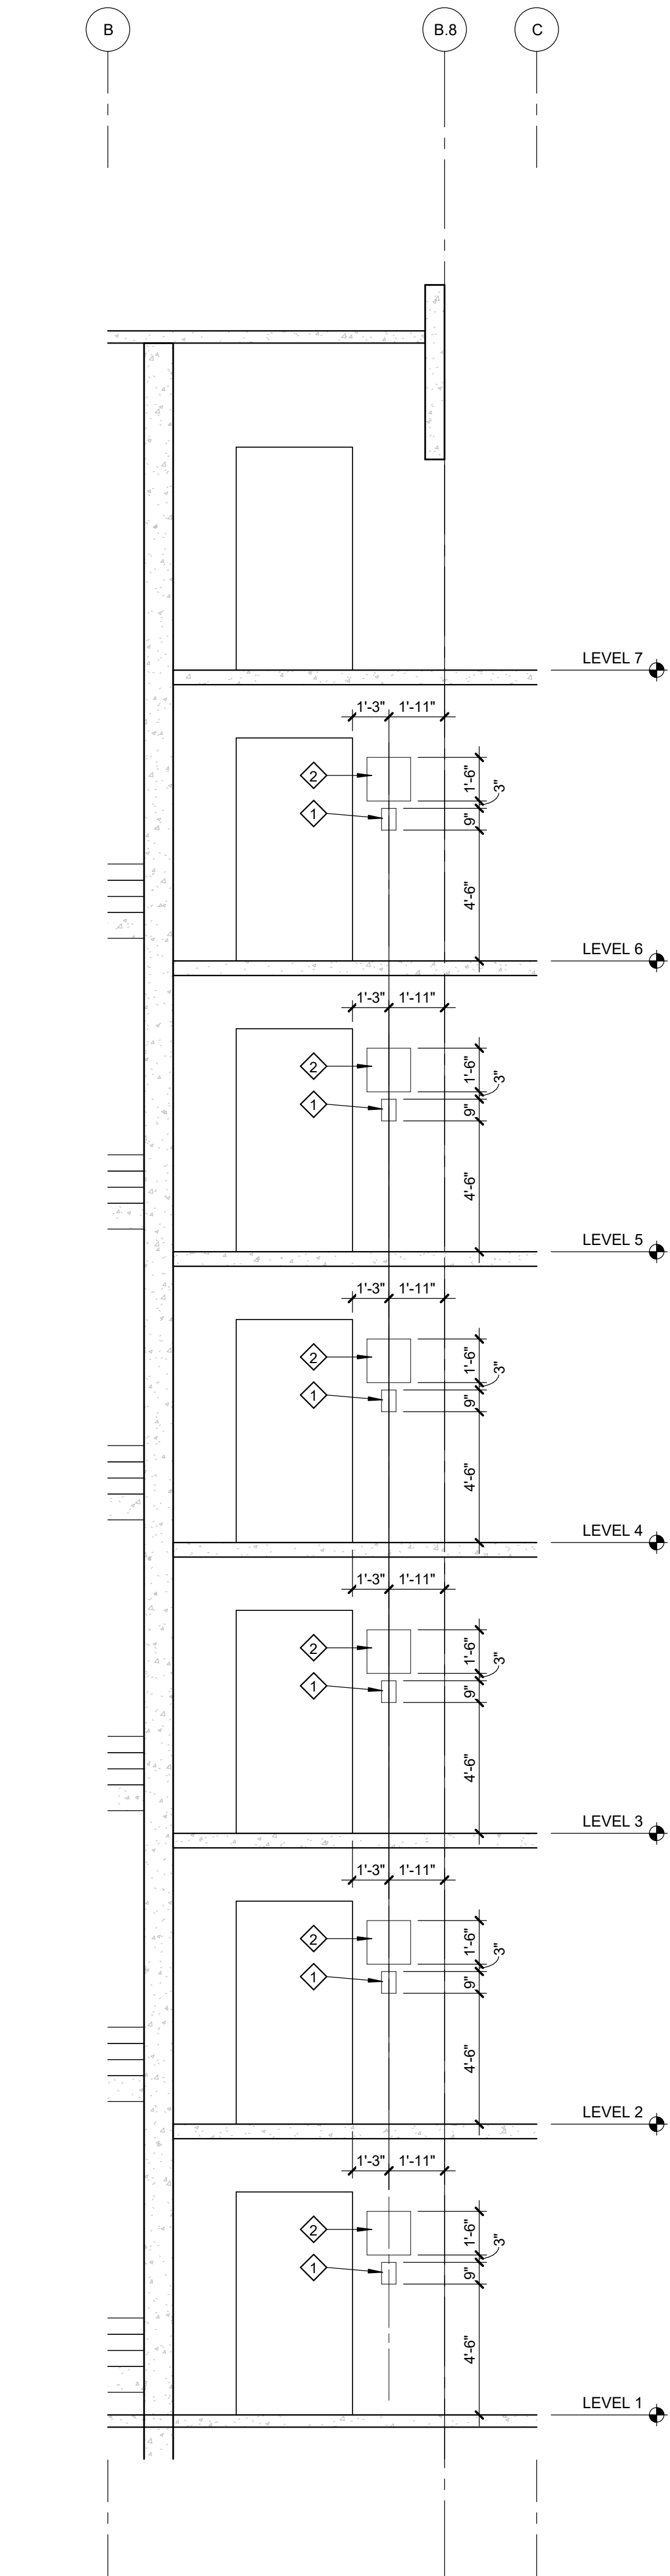

KEY NOTES

- IN CASE OF FIRE SIGN - C4
- STAIR LEVEL SIGN - L6, L7, OR L8
- BRAILLE STAIR SIGN - C1 AND C2
- BRAILLE EXIT SIGN - C7

SIGN LEGEND NOTES:

- SIGN MOUNTING HEIGHT IS 1" ABOVE BOTTOM OF BEAM, IF SWING FRAME
- USED MINIMUM MOUNTING HEIGHT IS 6'-4" TO BOTTOM OF SIGN.
- SIGN MOUNTING HEIGHT IS 1" BELOW TOP OF WALL
- REFER TO ENLARGED ELEVATIONS FOR SIGN MOUNTING HEIGHT.

LEVEL & ZONE SIGNS					
MARK	MESSAGE	DETAIL	MT HT	TYPE	NOTES
L1	Level Sign	1/AP512	5'-0"	E	
L2	Zone Sign - West	2/AP512	5'-0"	E	
L3	Zone Sign - East	3/AP512	5'-0"	E	
L4	Zone Sign - North	4/AP512	5'-0"	E	
L5	Zone Sign - South	5/AP512	5'-0"	E	
L6	Level Sign - Stair A	6/AP512	"	E	3
L7	Level Sign - Stair B	7/AP512	"	E	3
L8	Level Sign - Stair C	8/AP512	"	E	3
L9	Stair Level Egress Sign - Discharge - Stair A	9/AP512	5'-0"	E	
L10	Stair Level Egress Sign - Down - Stair A	10/AP512	5'-0"	E	
L11	Stair Level Egress Sign - Discharge - Stair B	11/AP512	5'-0"	E	
L12	Stair Level Egress Sign - Down - Stair B	12/AP512	5'-0"	E	
L13	Stair Level Egress Sign - Discharge - Stair C	13/AP512	5'-0"	E	
L14	Stair Level Egress Sign - Down - Stair C	14/AP512	5'-0"	E	
L15	Level Transition (North side)	15/AP512	3'-0"	E	
L16	Level Transition (South side)	16/AP512	3'-0"	E	

REGULATORY SIGNS					
MARK	MESSAGE	DETAIL	MT HT	TYPE	NOTES
R1	[A] Accessible Space	1/AP513	5'-0"	F	
R2	No Parking ANYTIME	2/AP513	5'-0"	F	
R3	No Parking	3/AP513	5'-0"	F	
R4	One Way	4/AP513	5'-0"	F	2
R5	CAUTION: No Pedestrians on Ramp	5/AP513	5'-0"	E	
R6	NO LOITERING ON THIS PROPERTY	6/AP513	5'-0"	E	
R7	BICYCLES AND SKATEBOARDS PROHIBITED	7/AP513	3'-6"	E	
R8	CAUTION: No Pedestrians on Traffic Lanes	15/AP513	5'-0"	E	

CODE SIGNS					
MARK	MESSAGE	DETAIL	MT HT	TYPE	NOTES
C1	Exit Stair (Braille)	8/AP513	4'-0"	H	
C2	Stair (Braille)	9/AP513	4'-0"	H	
C3	Level (Braille)	10/AP513	4'-0"	H	
C4	In Case of Fire... (DOWN)	11/AP513	"	E	3
C5	NOT USED				
C6	Live Load Sign	13/AP513	4'-0"	E	
C7	Exit (Braille)	14/AP513	4'-0"	H	



City of Elmira

317 E. Church Street, Elmira, NY 14901

fishbeck

Engineers | Architects | Scientists | Constructors

fishbeck.com 4775 Campus Drive
800.456.3824 Kalamazoo, Michigan

Centertown Parking Garage Improvements, Phase II

101 West Gray Street, Elmira, NY 14901

NO.	DATE	DESCRIPTION
Revisions		
PROJECT NUMBER: 2242076		
DRAWN BY: RMULVANEY		
REVIEWED BY: GEHMKE		
ISSUED FOR: BID DOCUMENTS		
DATE: 02/16/2026		
DRAWING NAME:		

SIGN ELEVATIONS

DRAWING NUMBER:

AP301



NO.	DATE	DESCRIPTION:
Revisions		
PROJECT NUMBER: 2242076		
DRAWN BY: RMULVANEY		
REVIEWED BY: GEHMKE		
ISSUED FOR: BID DOCUMENTS		
DATE: 02/16/2026		
DRAWING NAME:		

FUNCTIONAL DETAILS
AND SCHEDULES

DRAWING NUMBER:

AP501

- SIGN LEGEND NOTES:
- 1- SIGN MOUNTING HEIGHT IS 1" ABOVE BOTTOM OF BEAM, IF SWING FRAME USED. MINIMUM MOUNTING HEIGHT IS 6'-6" TO BOTTOM OF SIGN.
 - 2- SIGN MOUNTING HEIGHT IS 1" BELOW TOP OF WALL.
 - 3- REFER TO ENLARGED ELEVATIONS FOR SIGN MOUNTING HEIGHT.

SYMBOL LEGEND

NOTE - FOR ALL GRAPHICAL SYMBOL INFORMATION REFER TO 7/AP501

DESIGNATION	SYMBOL
[A]	ACCESSIBLE
[E]	ELEVATOR
[T]	STAIR
[Y]	YIELD
[B]	DO NOT ENTER
[NR]	NO RIGHT TURN

SIGN MOUNTING LEGEND

MARK	TYPE	DETAIL
1	WALL/COLUMN/BEAM	1/AP521
2	INVERTED SIGN POST	2/AP521
3	SWING FRAME	3/AP521
4	SPANDREL MOUNT	4/AP521
5	CLEARANCE BAR MOUNT	5/AP521

MARK	MESSAGE	DETAIL	MT	HT	TYPE	NOTES
L1	Level Sign - Stair A	1/AP512		5'-0"	E	
L2	Zone Sign - West	2/AP512		5'-0"	E	
L3	Zone Sign - East	3/AP512		5'-0"	E	
L4	Zone Sign - North	4/AP512		5'-0"	E	
L5	Zone Sign - South	5/AP512		5'-0"	E	
L6	Level Sign - Stair A	6/AP512	*	E	3	
L7	Level Sign - Stair B	7/AP512	*	E	3	
L8	Level Sign - Stair C	8/AP512	*	E	3	
L9	Stair Level Egress Sign - Discharge - Stair A	9/AP512		5'-0"	E	
L10	Stair Level Egress Sign - Down - Stair A	10/AP512		5'-0"	E	
L11	Stair Level Egress Sign - Discharge - Stair B	11/AP512		5'-0"	E	
L12	Stair Level Egress Sign - Down - Stair B	12/AP512		5'-0"	E	
L13	Stair Level Egress Sign - Discharge - Stair C	13/AP512		5'-0"	E	
L14	Stair Level Egress Sign - Down - Stair C	14/AP512		5'-0"	E	
L15	Level Transition (North side)	15/AP512		3'-0"	E	
L16	Level Transition (South side)	16/AP512		3'-0"	E	


MARK	MESSAGE	DETAIL	MT	HT	TYPE	NOTES
R1	[A] Accessible Space	1/AP513		5'-0"	F	
R2	No Parking ANYTIME	2/AP513		5'-0"	F	
R3	No Parking	3/AP513		5'-0"	F	
R4	One Way	4/AP513		5'-0"	F	2
R5	CAUTION: No Pedestrians on Ramp	5/AP513		5'-0"	E	
R6	NO LOITERING ON THIS PROPERTY	6/AP513		5'-0"	E	
R7	BICYCLES AND SKATEBOARDS PROHIBITED	7/AP513		3'-6"	E	
R8	CAUTION: No Pedestrians on Traffic Lanes	15/AP513		5'-0"	E	

MARK	MESSAGE	DETAIL	MT	HT	TYPE	NOTES
C1	Exit Stair (Braille)	8/AP513		4'-0"	H	
C2	Stair (Braille)	9/AP513		4'-0"	H	
C3	Level (Braille)	10/AP513		4'-0"	H	
C4	In Case of Fire... (DOWN)	11/AP513	*	E	3	
C5	NOT USED					
C6	Live Load Sign	13/AP513		4'-0"	E	
C7	Exit (Braille)	14/AP513		4'-0"	H	


MARK	MESSAGE	DETAIL	MT	HT	TYPE	NOTES
E1	6'-5" Clearance 6'-5"	1/AP511		6'-0"	G	
E2	[D] Do Not Enter [D]	2/AP511		6'-0"	G	
E3	Exit - Right Turn Only	3/AP511	*	B	1	
E4	Exit - Left Turn Only	4/AP511	*	B	1	
E5	Exit - Left Turn Only [NR]	31/AP511	*	B	1	

MARK	MESSAGE	DETAIL	MT	HT	TYPE	NOTES
V1	[D] Do Not Enter [D]	5/AP511	*	C	1	
V2	Wrong Way	6/AP511	*	C	1	
V3	↑ CAUTION: One Way ↑	7/AP511	*	B	1	
V4	← Park	8/AP511	*	A	1	
V5	← Exit ↑ Park	8/AP511	*	A	1	
V6	↑ Park ↑	10/AP511	*	A	1	
V7	Visitor Exit	11/AP511	*	A	1	
V8	Monthly Exit	12/AP511	*	A	1	
V9	[Y] CAUTION: Watch for Traffic from...	13/AP511	*	B	1	
V10	CAUTION: Watch for Traffic from Right	14/AP511	*	B	1	
V11	Exit	15/AP511	*	A	1	


MARK	MESSAGE	DETAIL	MT	HT	TYPE	NOTES
P1	Stair A [T] [E]	16/AP511	*	D	1	
P2	Stair B [T]	17/AP511	*	D	1	
P3	Stair C [T] [E]	18/AP511	*	D	1	
P4	[E] [T] Stair A ↑	19/AP511	*	D	1	
P5	[T] Stair B ↑	20/AP511	*	D	1	
P6	[E] [T] Stair C ↑	21/AP511	*	D	1	
P7	↑ Stair A [T] [E]	22/AP511	*	D	1	
P8	↑ Stair B [T]	23/AP511	*	D	1	
P9	↑ Stair C [T] [E]	24/AP511	*	D	1	
P10	← Stair A [T] [E]	25/AP511	*	D	1	
P11	[E] [T] Stair A →	26/AP511	*	D	1	
P12	← Stair B [T]	27/AP511	*	D	1	
P13	[T] Stair B →	28/AP511	*	D	1	
P14	← Stair C [T] [E]	29/AP511	*	D	1	
P15	[E] [T] Stair C →	30/AP511	*	D	1	

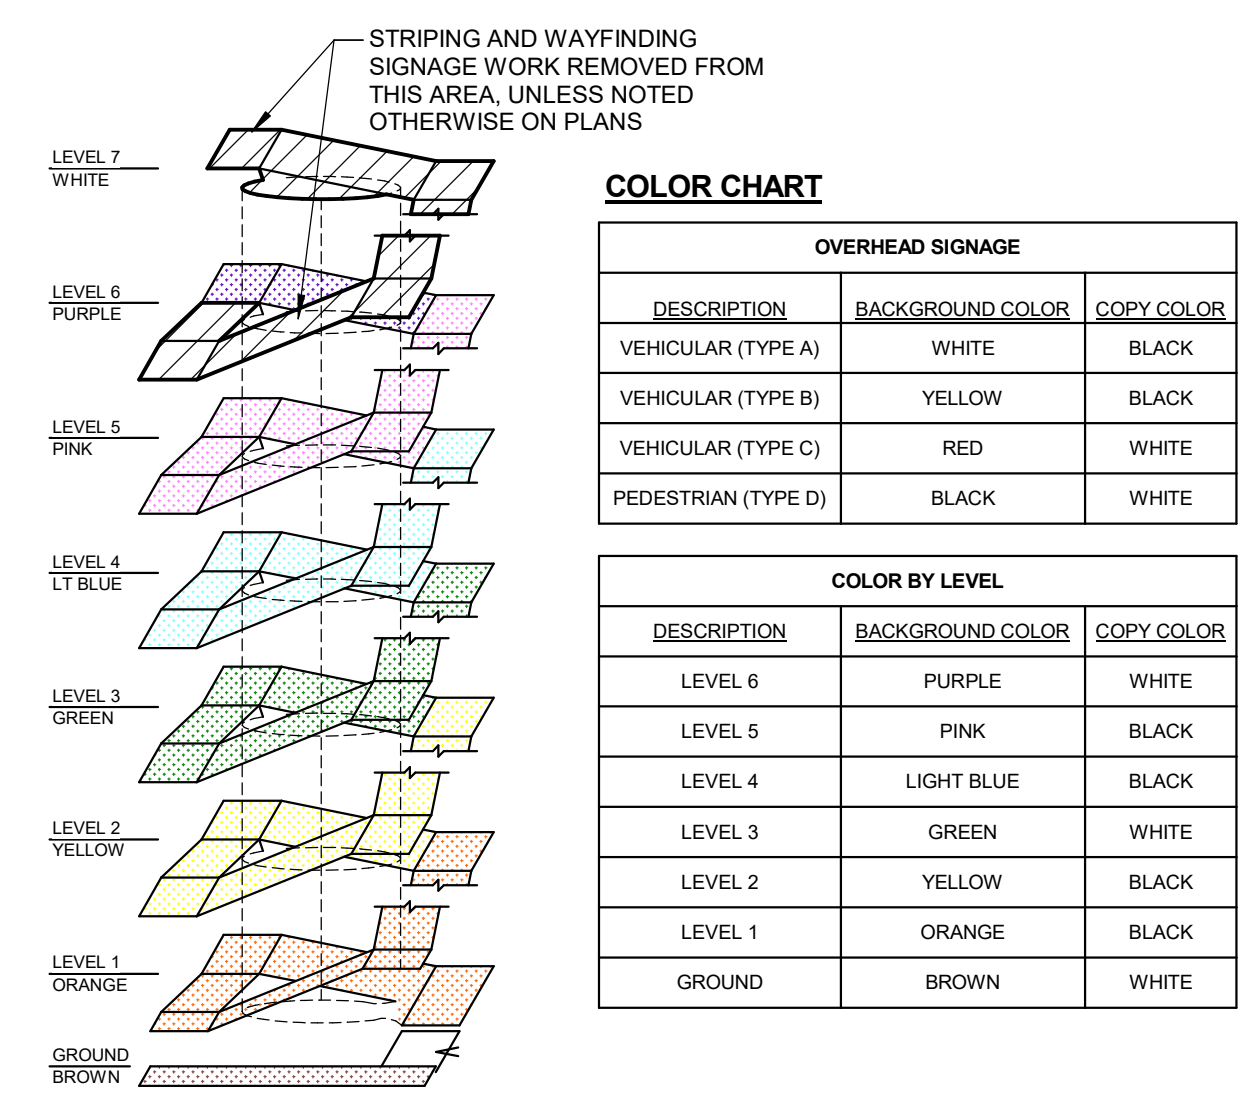


8 LEVEL COLOR ISOMETRIC KEY PLAN
SCALE: 1/2" = 1'-0"

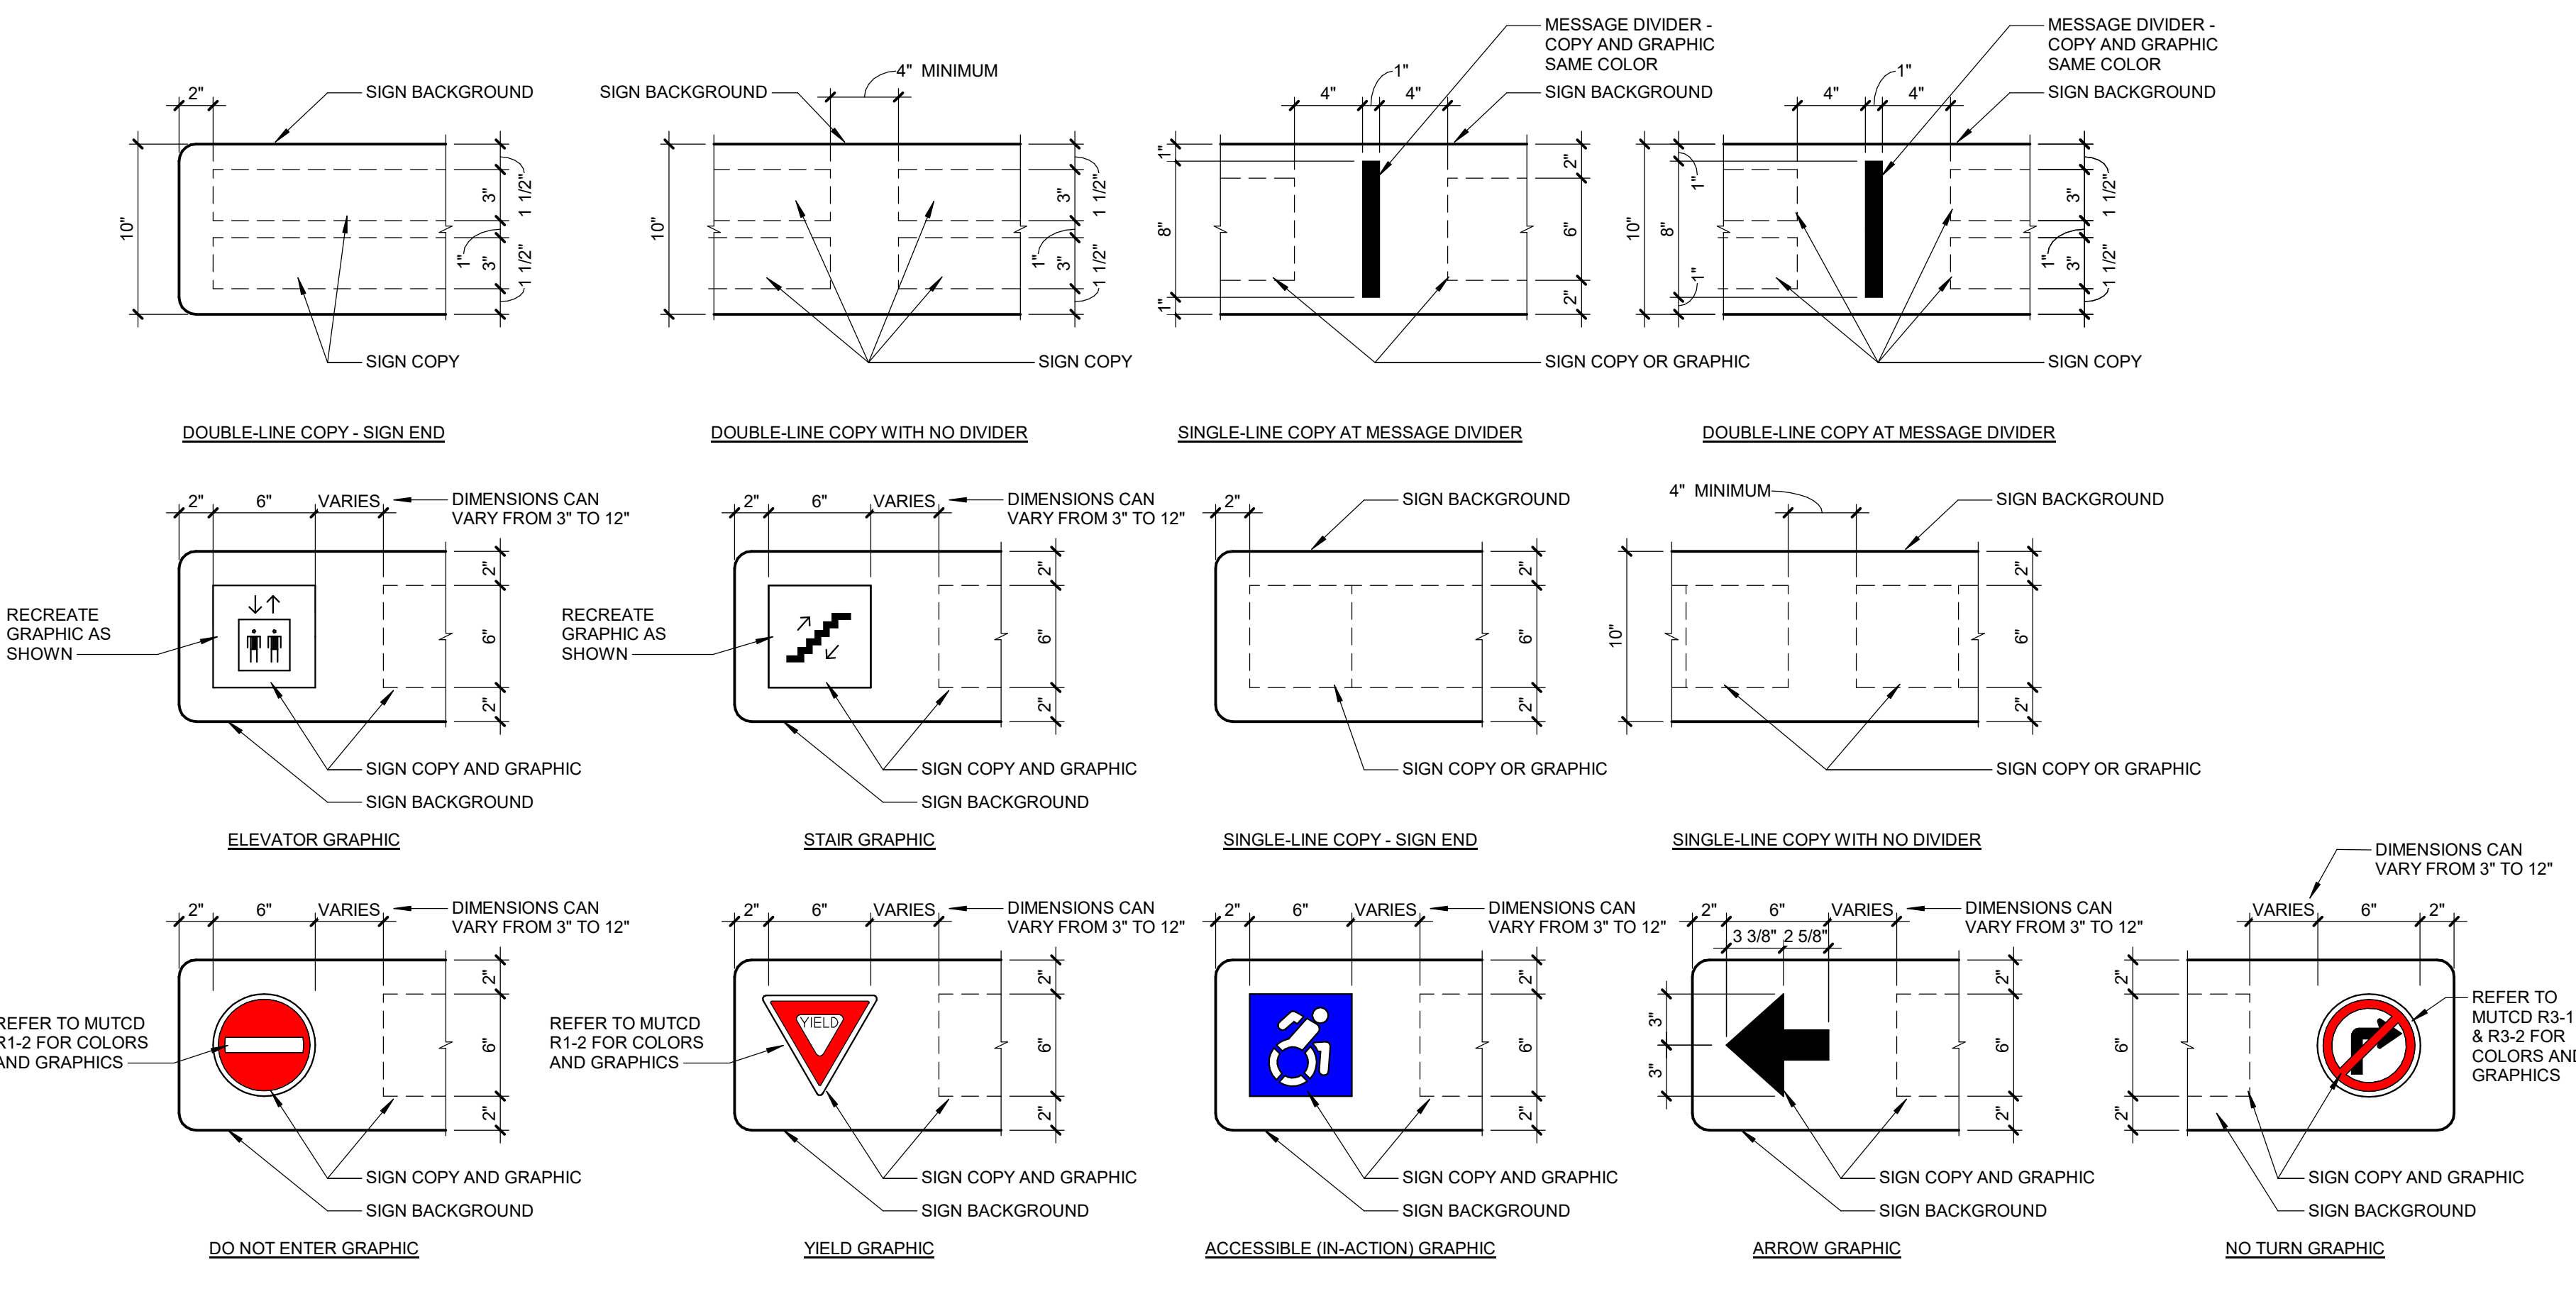


7 GRAPHIC COMPONENT DETAILS
SCALE: 1 1/2" = 1'-0"

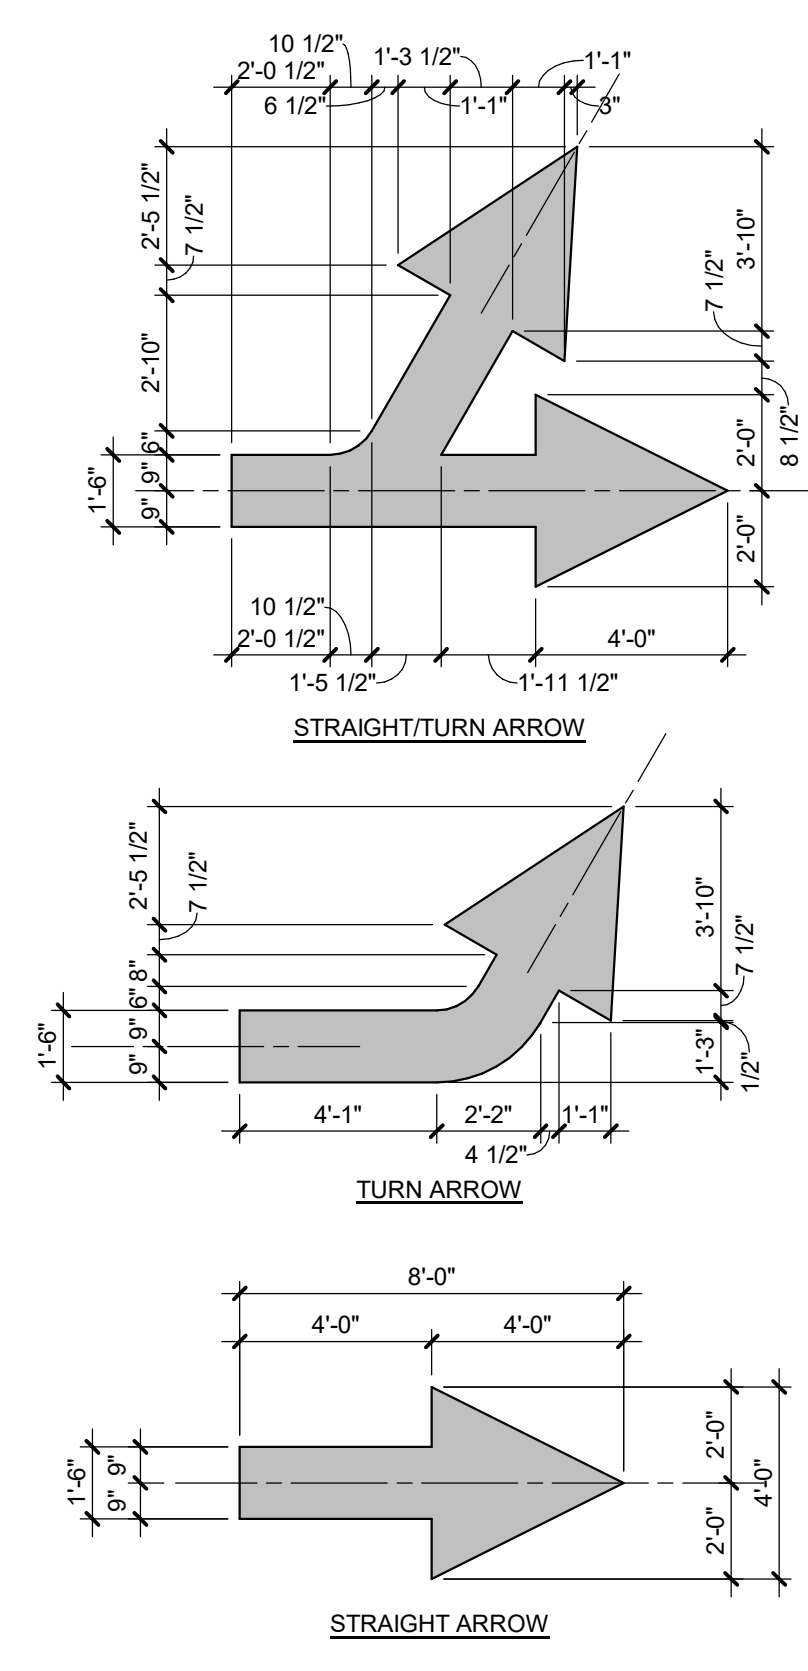


6 PAVEMENT MARKING DETAIL
SCALE: 1/4" = 1'-0"

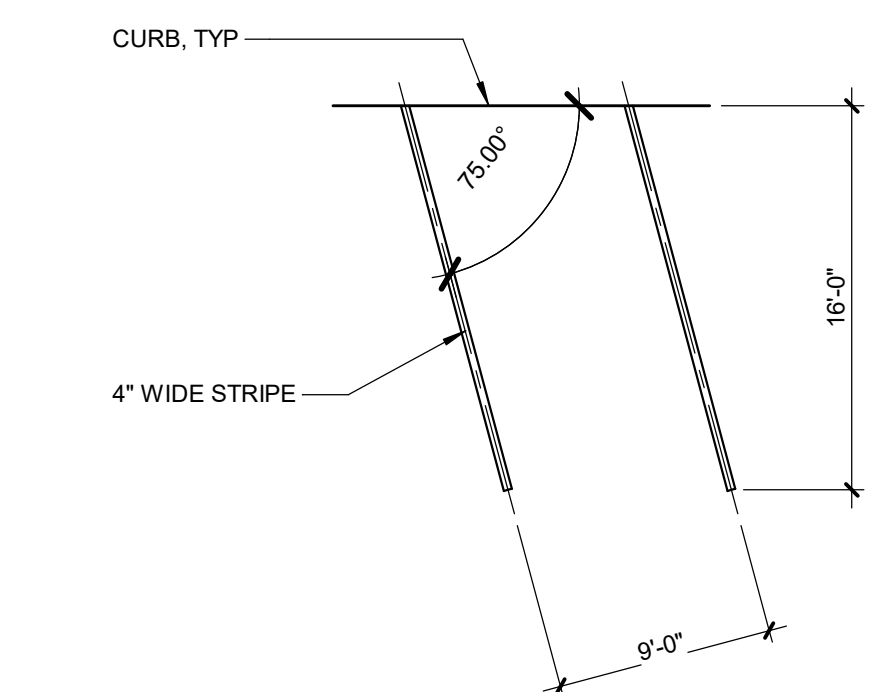


5 PAVEMENT MARKING DETAIL
SCALE: 1/8" = 1'-0"

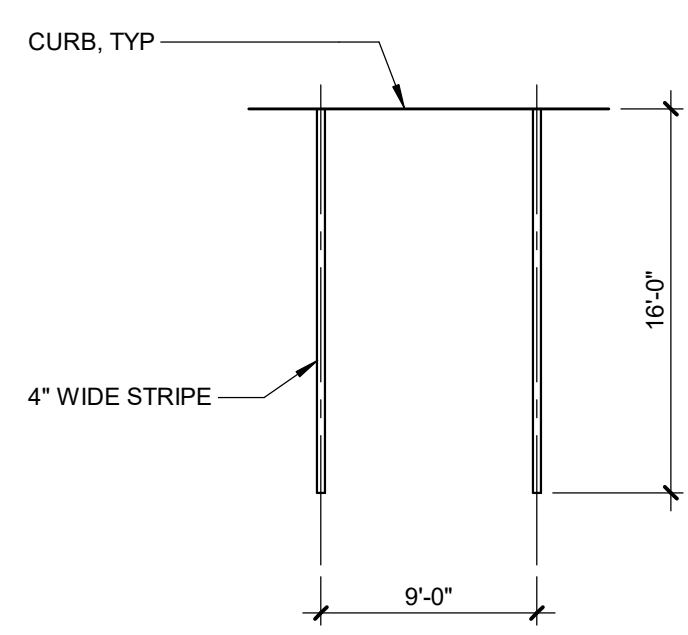


4 PAVEMENT MARKING DETAIL
SCALE: 1/8" = 1'-0"

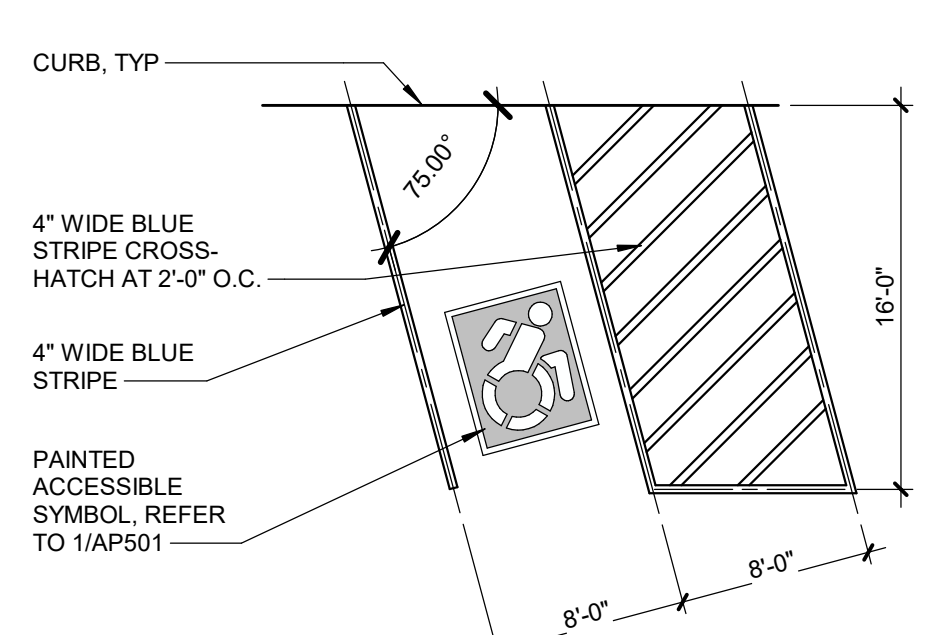

3 PAVEMENT MARKING DETAIL
SCALE: 1/8" = 1'-0"

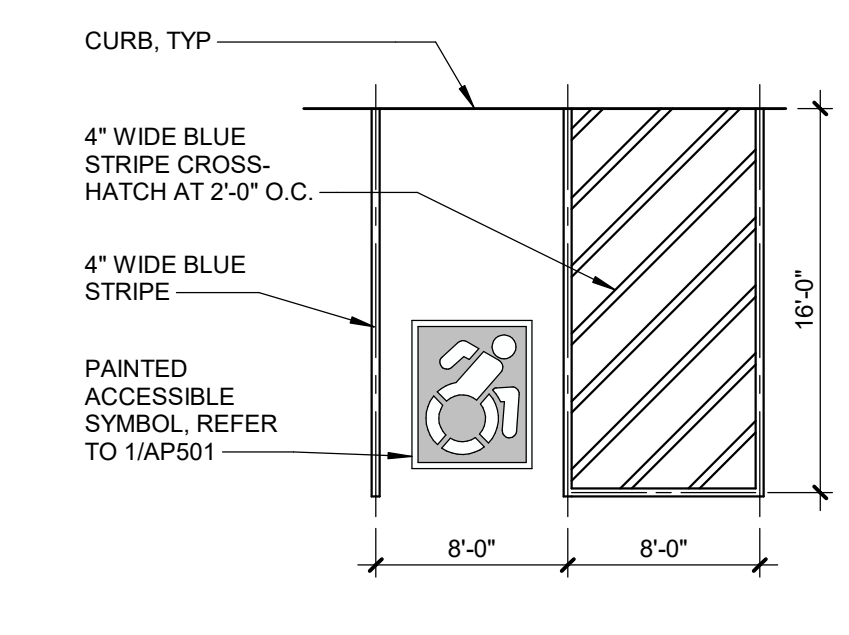


2 PAVEMENT MARKING DETAIL
SCALE: 1/8" = 1'-0"

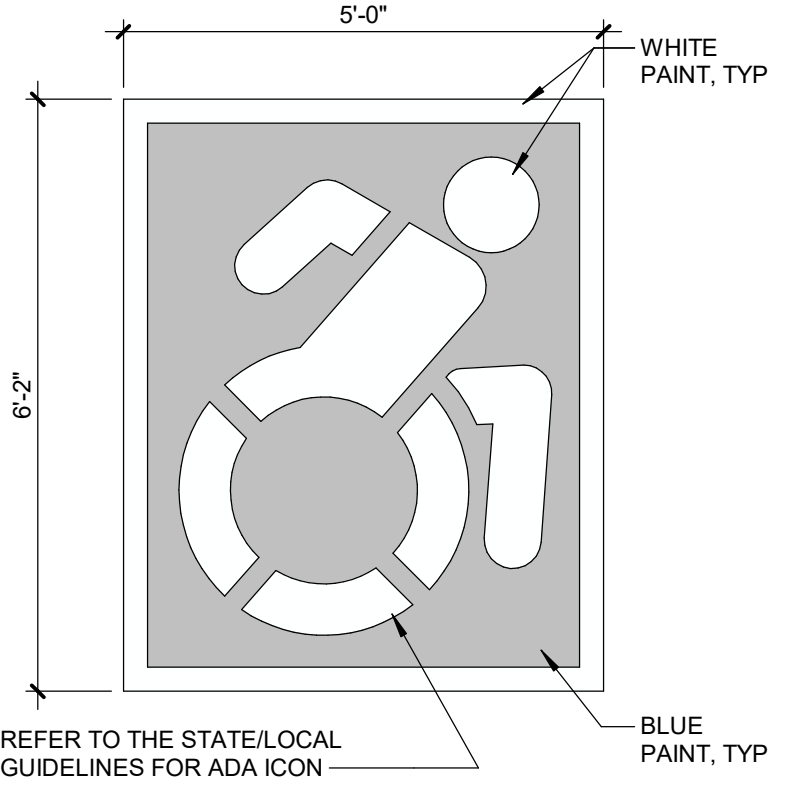

1 PAVEMENT MARKING DETAIL
SCALE: 1/2" = 1'-0"

EXAMPLE SIGNS - THESE SIGN ARE NOT IN THE PROJECT

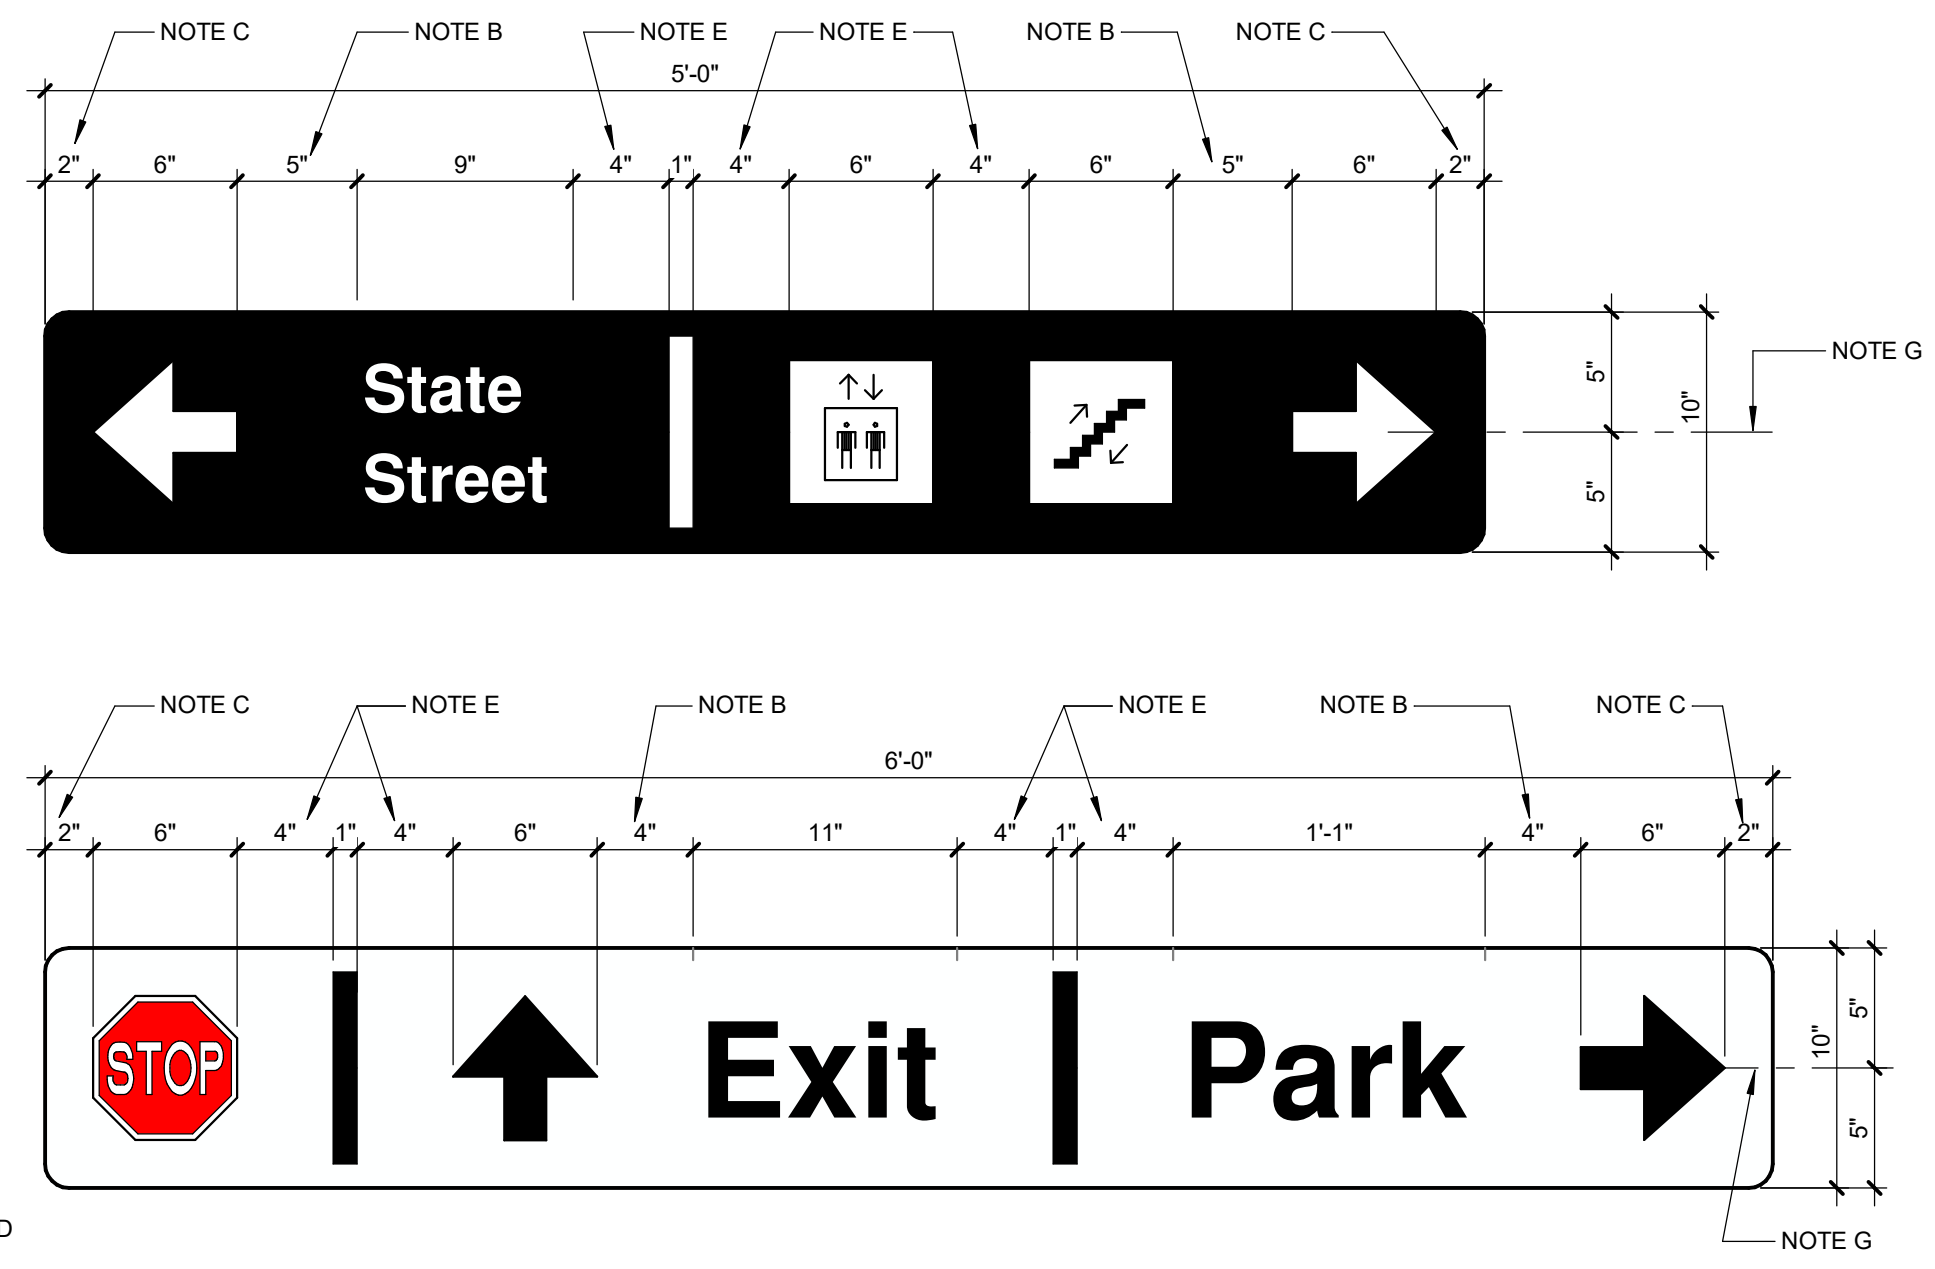

- DESIGN NOTES:
- OVERHEAD SIGNS SHALL BE NO LESS THAN 3'-0" IN LENGTH. LENGTH OF SIGN SHOULD BE INCREMENTS OF 6" - NO ODD DIMENSIONED SIGN LENGTHS.
 - DISTANCE BETWEEN SYMBOL AND COPY CAN VARY TO ENSURE SIGN LENGTH CAN BE KEPT IN INCREMENTS OF 6".
 - END OF SIGN TO GRAPHIC/COPY TO BE 2".
 - MESSAGE DIVIDERS ARE 1" X 8". HOLD TOP AND BOTTOM OF DIVIDERS 1" FROM TOP AND BOTTOM OF SIGN.
 - HOLD COPY/GRAPHICS 4" AWAY HORIZONTALLY FROM DIVIDERS AND THEMSELVES.
 - ALL OVERHEAD SIGN COPY TO BE 3" OR 6" IN HEIGHT.
 - COPY AND GRAPHICS TO BE CENTERED ACROSS THE HEIGHT OF THE SIGN.
 - ALL SYMBOLS ARE 6" X 6" DIMENSIONALLY.



City of Elmira
317 E. Church Street, Elmira, NY 14901

fishbeck
Engineers | Architects | Scientists | Constructors
fishbeck.com 4775 Campus Drive
800.456.3824 Kalamazoo, Michigan

Centertown Parking Garage
Improvements, Phase II
101 West Gray Street, Elmira, NY 14901

NO.	DATE	DESCRIPTION
Revisions		
PROJECT NUMBER: 2242076		
DRAWN BY: RMULVANEY		
REVIEWED BY: GEHMKE		
ISSUED FOR: BID DOCUMENTS		
DATE: 02/16/2026		
DRAWING NAME:		


SIGN DETAILS

DRAWING NUMBER:


AP511

SHEET NOTES


1. REFER TO SHEET AP501 FOR SIGNAGE LEGEND.
2. REFER TO PLAN AND ELEVATION SHEETS (AP101-AP107, AP301) FOR SIGN LOCATIONS.
3. REFER TO COLOR CHART FOR SIGN BACKGROUND COLOR, UNLESS NOTED IN DETAIL.
4. REFER TO COLOR CHART FOR SIGN COPY COLOR, UNLESS NOTED IN DETAIL.
5. REFER TO SPECIFICATIONS FOR THE SIGN TYPE AS CALLED OUT IN THE SIGN LEGEND.
6. REFER TO SIGN COMPONENT DETAILS FOR TYPICAL SYMBOL DIMENSIONS, COLORS, AND GRAPHICS.
7. REFER TO LEGEND FOR SIGN MOUNTING HEIGHT, UNLESS NOTED OTHERWISE ON PLANS.
8. REFER TO SPECIFICATIONS FOR ADDITIONAL INFORMATION.

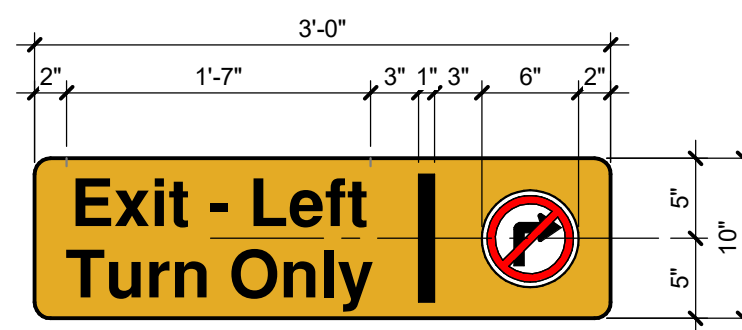


31 SIGN DETAIL
SCALE: 1" = 1'-0"

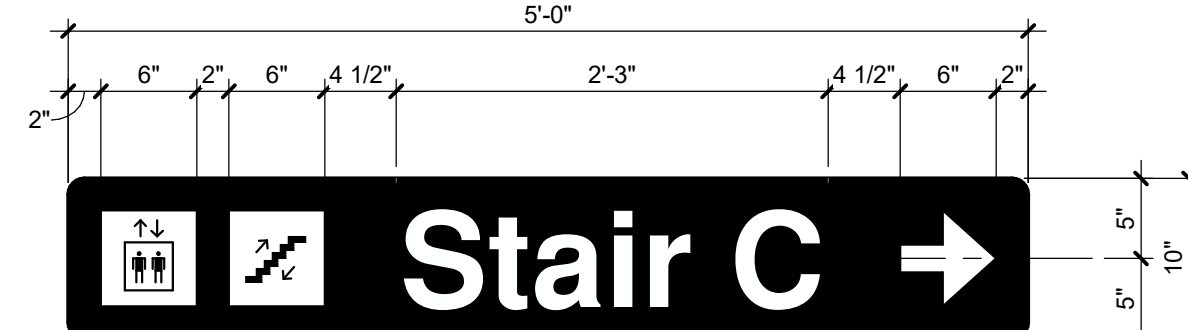


30 SIGN DETAIL
SCALE: 1" = 1'-0"

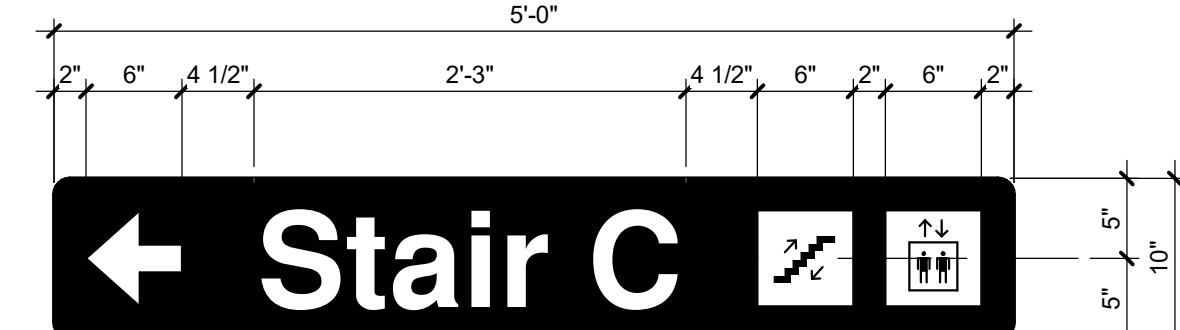


29 SIGN DETAIL
SCALE: 1" = 1'-0"

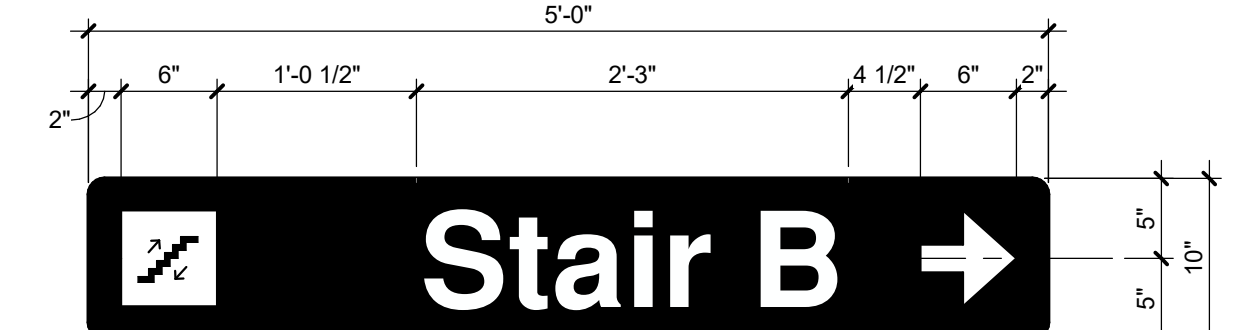


28 SIGN DETAIL
SCALE: 1" = 1'-0"

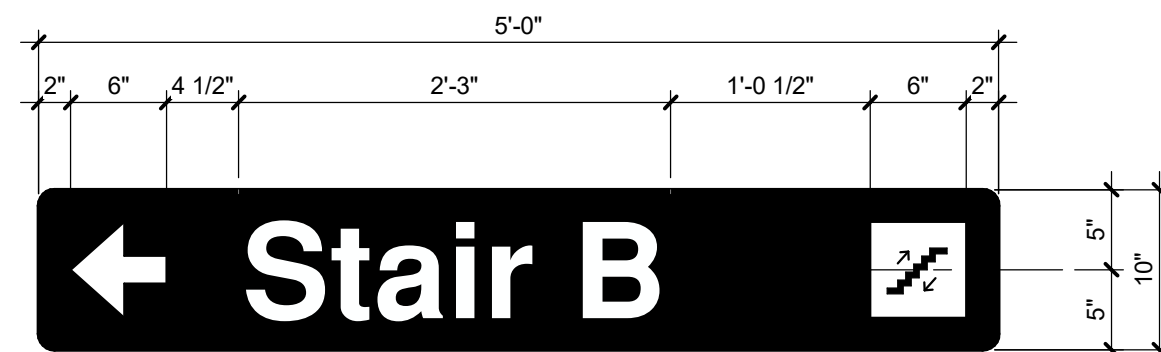


27 SIGN DETAIL
SCALE: 1" = 1'-0"

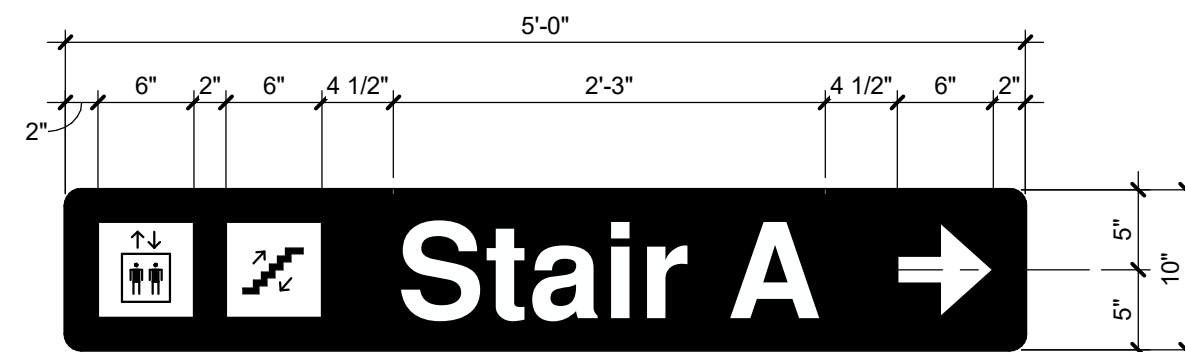


26 SIGN DETAIL
SCALE: 1" = 1'-0"

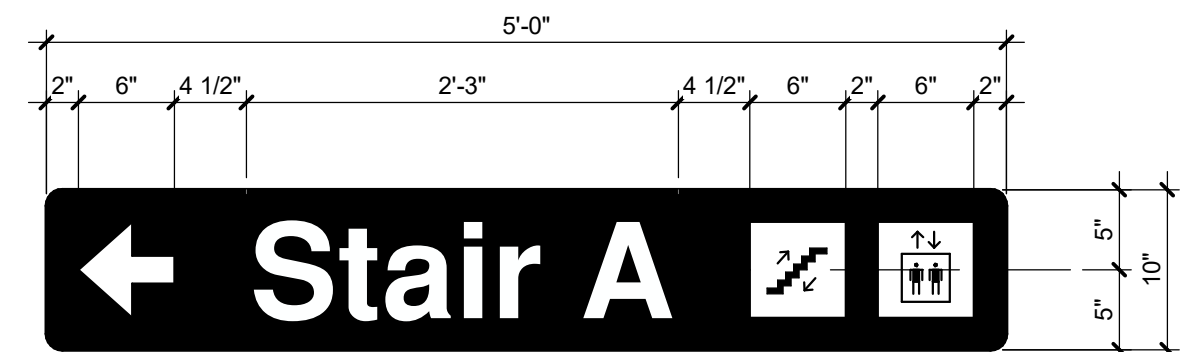


25 SIGN DETAIL
SCALE: 1" = 1'-0"

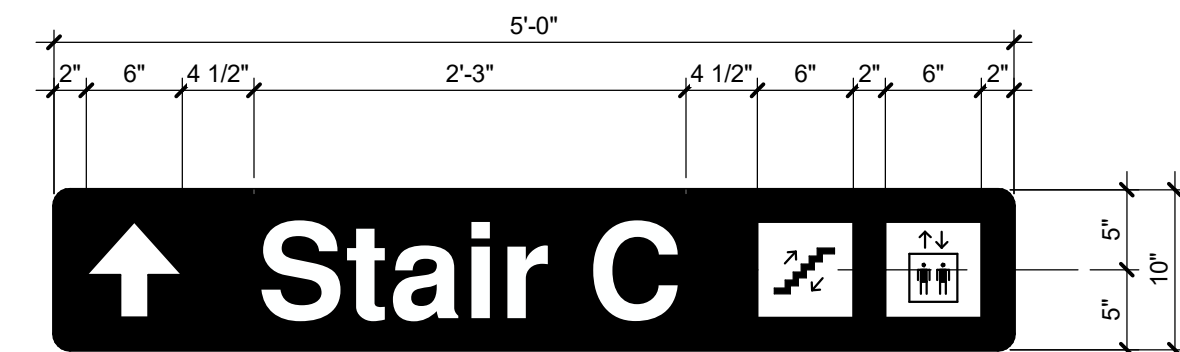


24 SIGN DETAIL
SCALE: 1" = 1'-0"

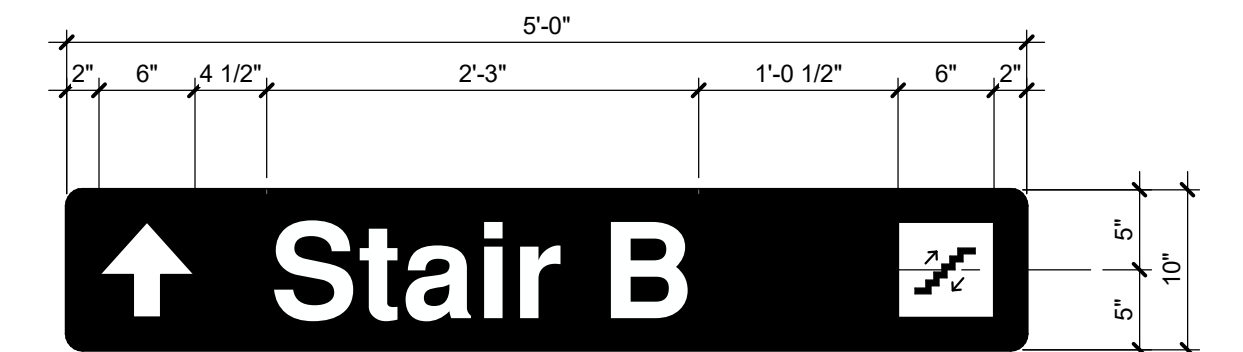


23 SIGN DETAIL
SCALE: 1" = 1'-0"

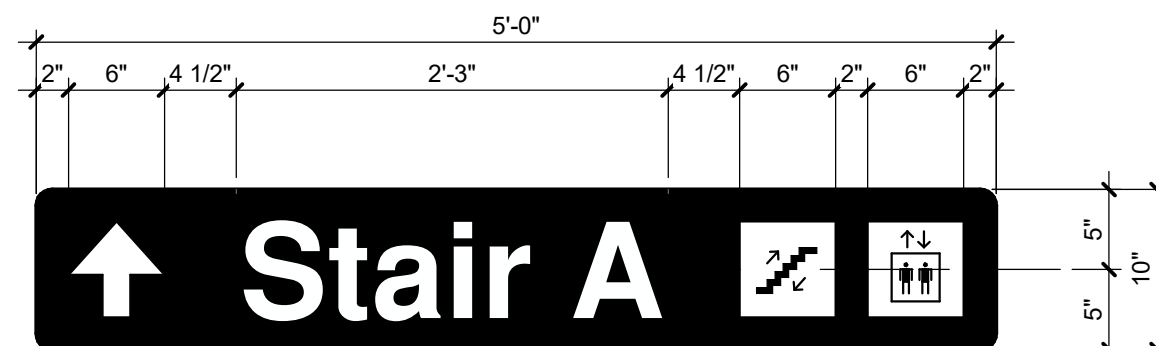


22 SIGN DETAIL
SCALE: 1" = 1'-0"

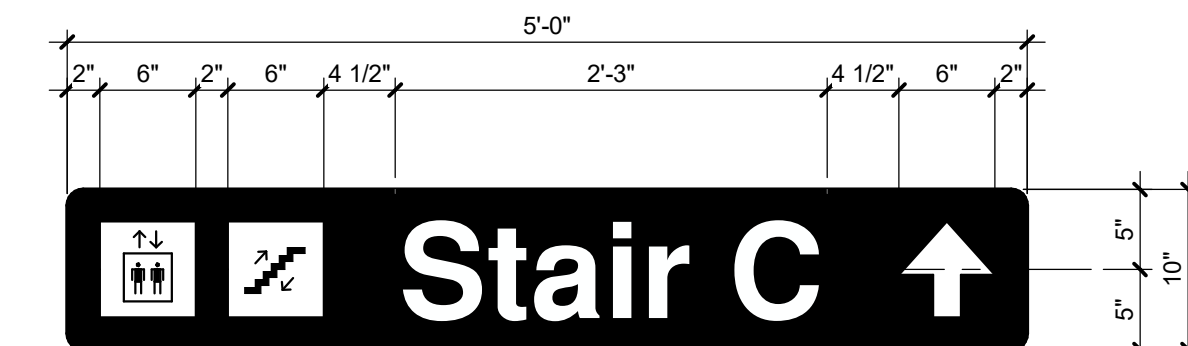


21 SIGN DETAIL
SCALE: 1" = 1'-0"

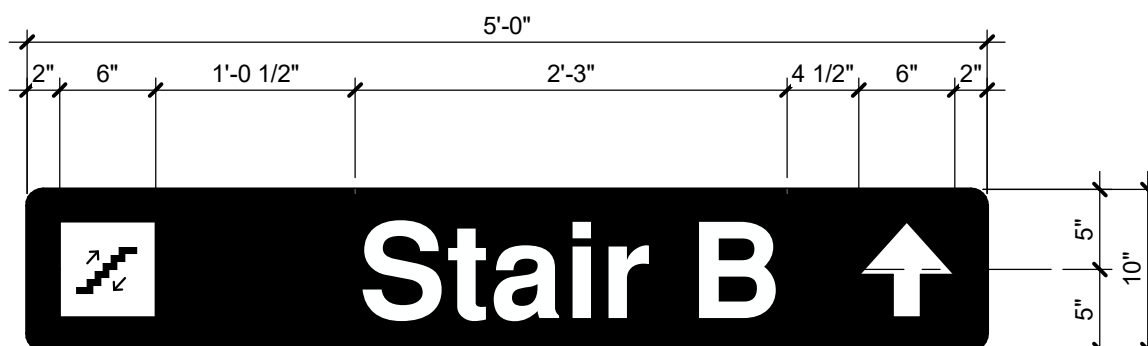


20 SIGN DETAIL
SCALE: 1" = 1'-0"

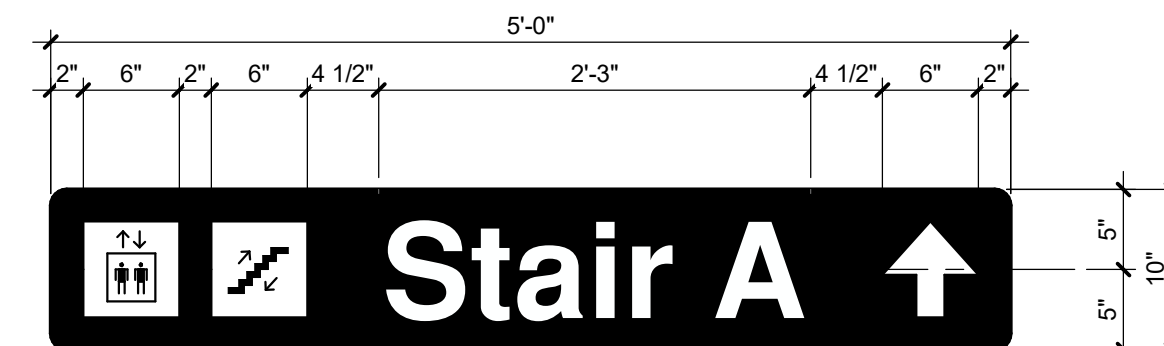


19 SIGN DETAIL
SCALE: 1" = 1'-0"

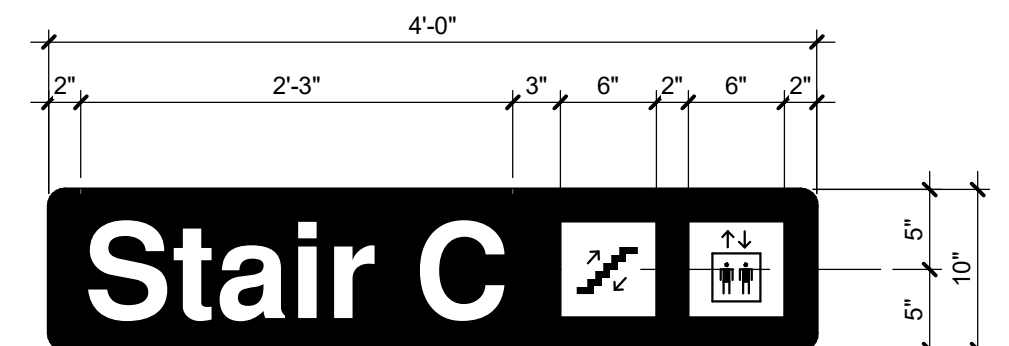


18 SIGN DETAIL
SCALE: 1" = 1'-0"

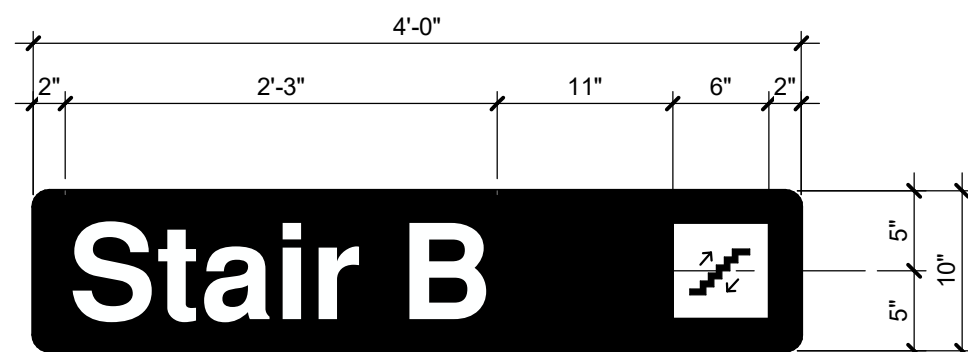


17 SIGN DETAIL
SCALE: 1" = 1'-0"

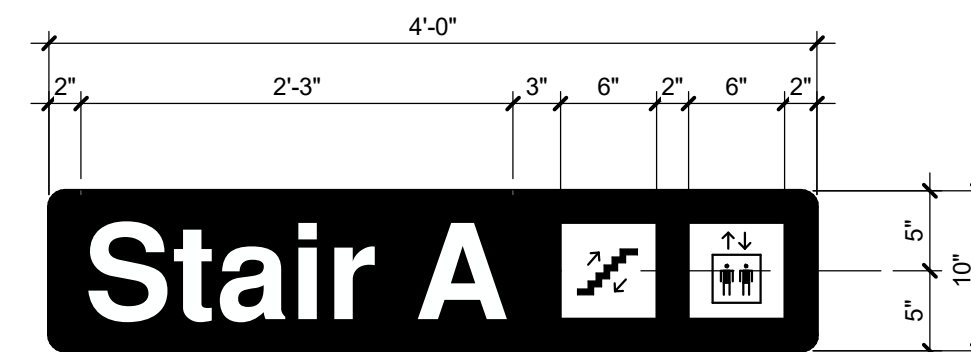


16 SIGN DETAIL
SCALE: 1" = 1'-0"

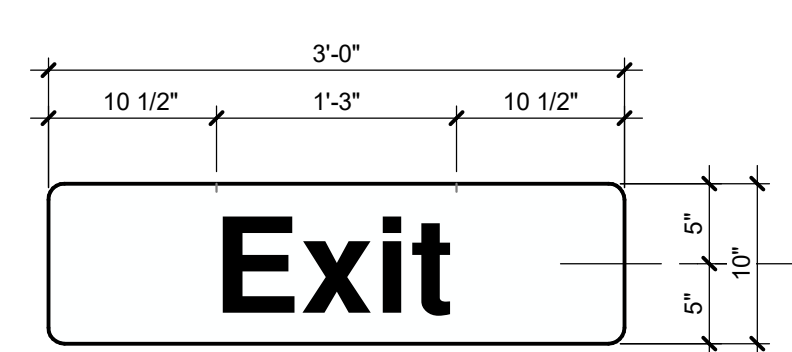


15 SIGN DETAIL
SCALE: 1" = 1'-0"

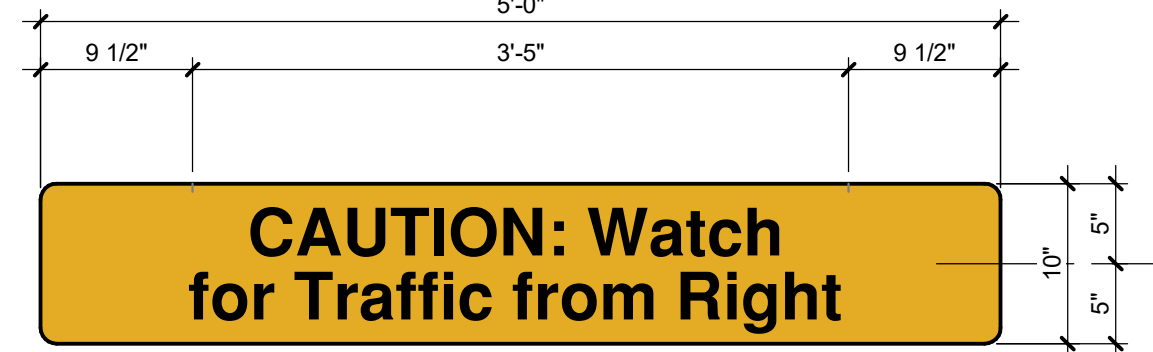


14 SIGN DETAIL
SCALE: 1" = 1'-0"

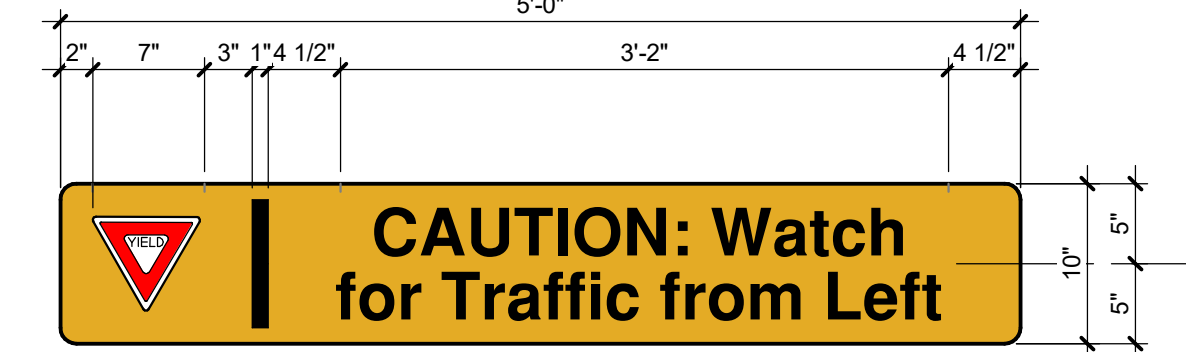


13 SIGN DETAIL
SCALE: 1" = 1'-0"

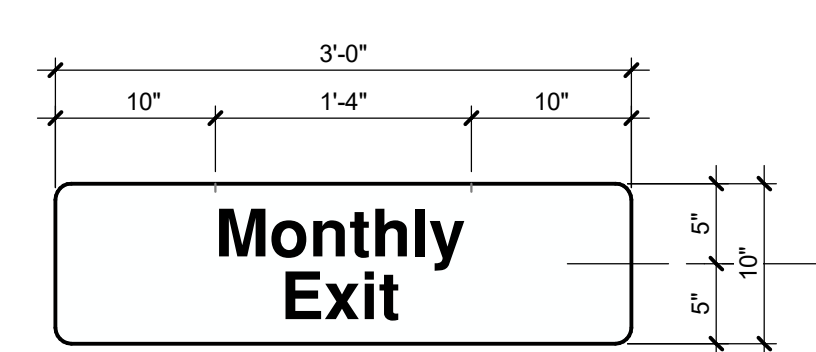


12 SIGN DETAIL
SCALE: 1" = 1'-0"

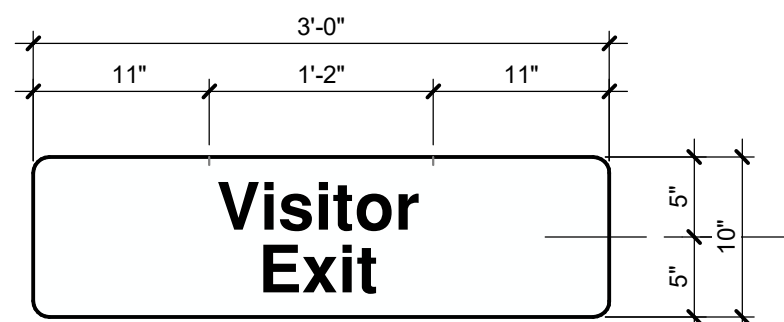


11 SIGN DETAIL
SCALE: 1" = 1'-0"

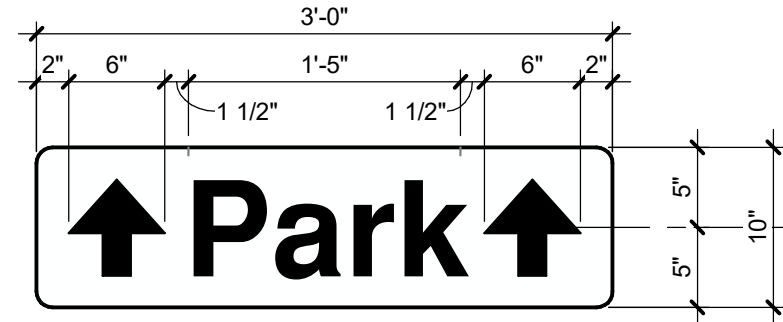


10 SIGN DETAIL
SCALE: 1" = 1'-0"

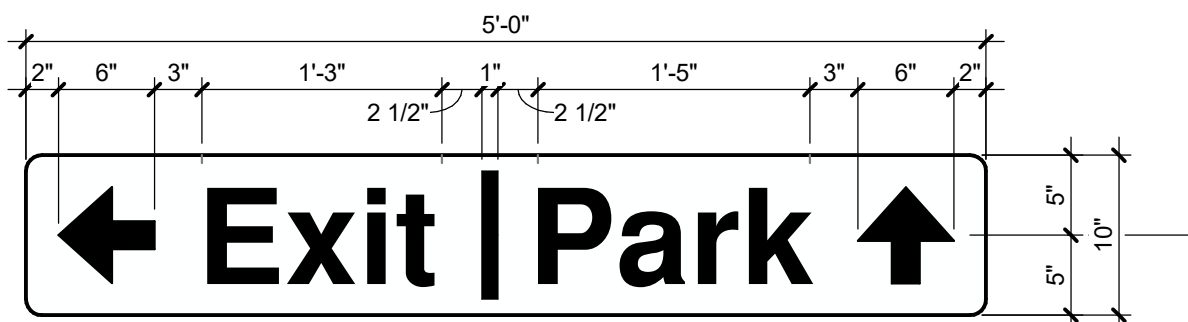


9 SIGN DETAIL
SCALE: 1" = 1'-0"

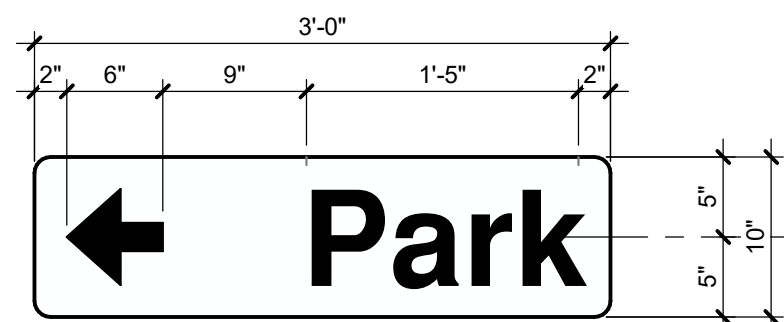


8 SIGN DETAIL
SCALE: 1" = 1'-0"

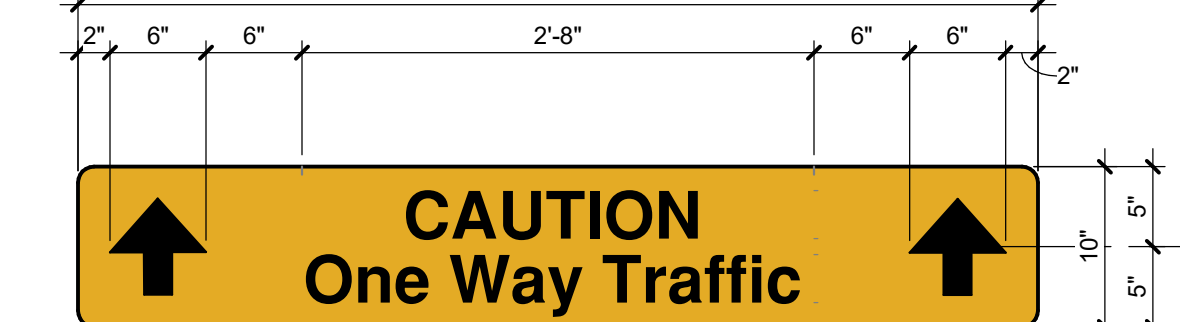


7 SIGN DETAIL
SCALE: 1" = 1'-0"

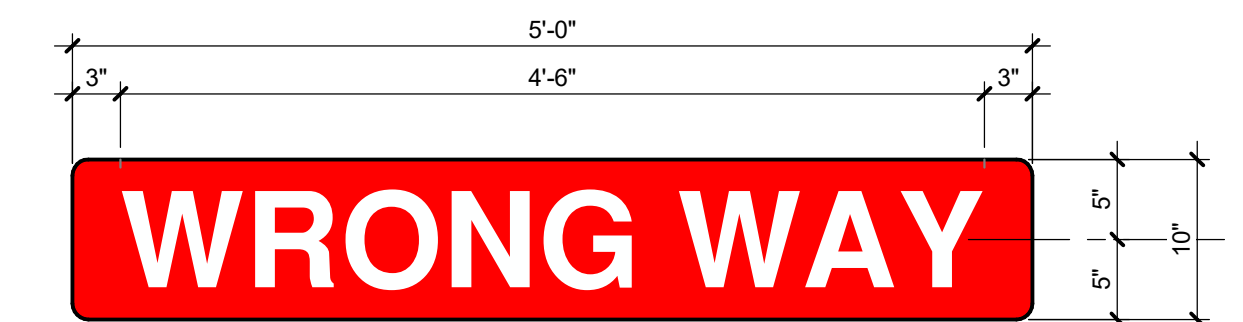


6 SIGN DETAIL
SCALE: 1" = 1'-0"

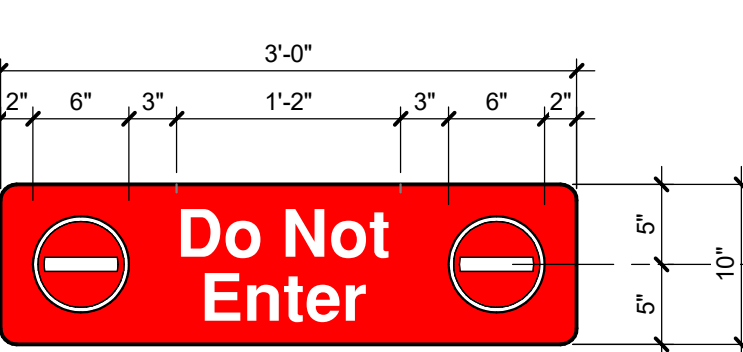

5 SIGN DETAIL
SCALE: 1" = 1'-0"

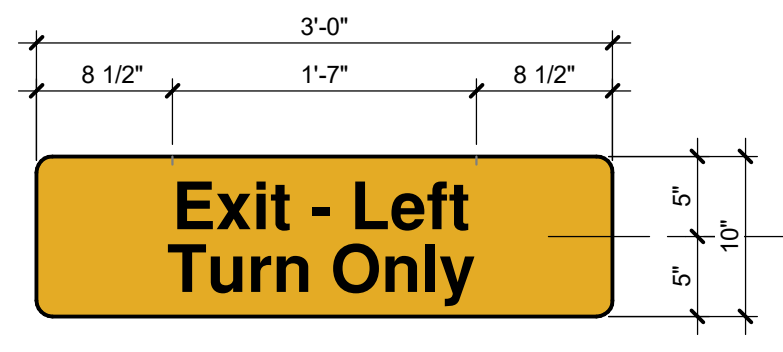

4 SIGN DETAIL
SCALE: 1" = 1'-0"

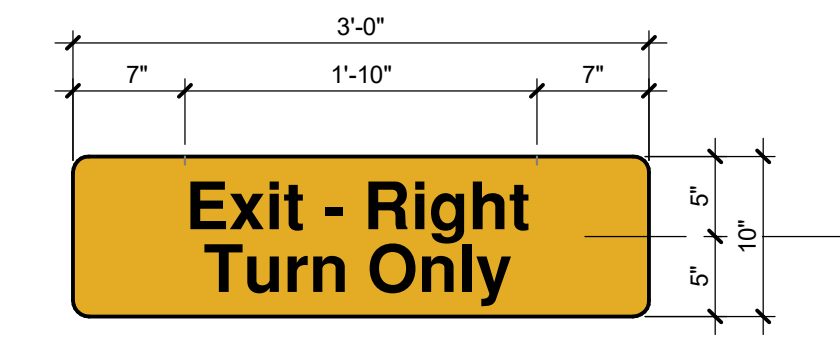

3 SIGN DETAIL
SCALE: 1" = 1'-0"



2 SIGN DETAIL
SCALE: 1" = 1'-0"

- NOTES:
1. BLACK PVC PIPE WITH END CAPS.
 2. WHITE AND RED FOR SIGN COPY AND GRAPHIC COLOR.
 3. REFER TO SIGN COMPONENT DETAILS FOR TYPICAL SYMBOL DIMENSIONS, COLORS, AND GRAPHICS.
 4. REFER TO LEGEND FOR SIGN MOUNTING HEIGHT, UNLESS NOTED OTHERWISE ON PLANS.
 5. REFER TO SPECIFICATION FOR ADDITIONAL INFORMATION.




1 SIGN DETAIL
SCALE: 1" = 1'-0"

- NOTES:
1. BLACK PVC PIPE WITH END CAPS.
 2. WHITE FOR SIGN COPY COLOR.
 3. REFER TO SIGN COMPONENT DETAILS FOR TYPICAL SYMBOL DIMENSIONS, COLORS, AND GRAPHICS.
 4. REFER TO LEGEND FOR SIGN MOUNTING HEIGHT, UNLESS NOTED OTHERWISE ON PLANS.
 5. REFER TO SPECIFICATION FOR ADDITIONAL INFORMATION.




SHEET NOTES

1. REFER TO SHEET AP501 FOR SIGNAGE LEGEND.
2. REFER TO PLAN AND ELEVATION SHEETS (AP101-AP107, AP301) FOR SIGN LOCATIONS.
3. REFER TO COLOR CHART FOR SIGN BACKGROUND COLOR, UNLESS NOTED IN DETAIL.
4. REFER TO COLOR CHART FOR SIGN COPY COLOR, UNLESS NOTED IN DETAIL.
5. REFER TO SPECIFICATIONS FOR THE SIGN TYPE AS CALLED OUT IN THE SIGN LEGEND.
6. THIS FURTHER DEFINES COLOR, MATERIALS, FABRICATION AND INSTALLATION.
7. REFER TO SIGN COMPONENT DETAILS FOR TYPICAL SYMBOL DIMENSIONS, COLORS, AND GRAPHICS.
8. REFER TO LEGEND FOR SIGN MOUNTING HEIGHT, UNLESS NOTED OTHERWISE ON PLANS.
9. REFER TO SPECIFICATIONS FOR ADDITIONAL INFORMATION.

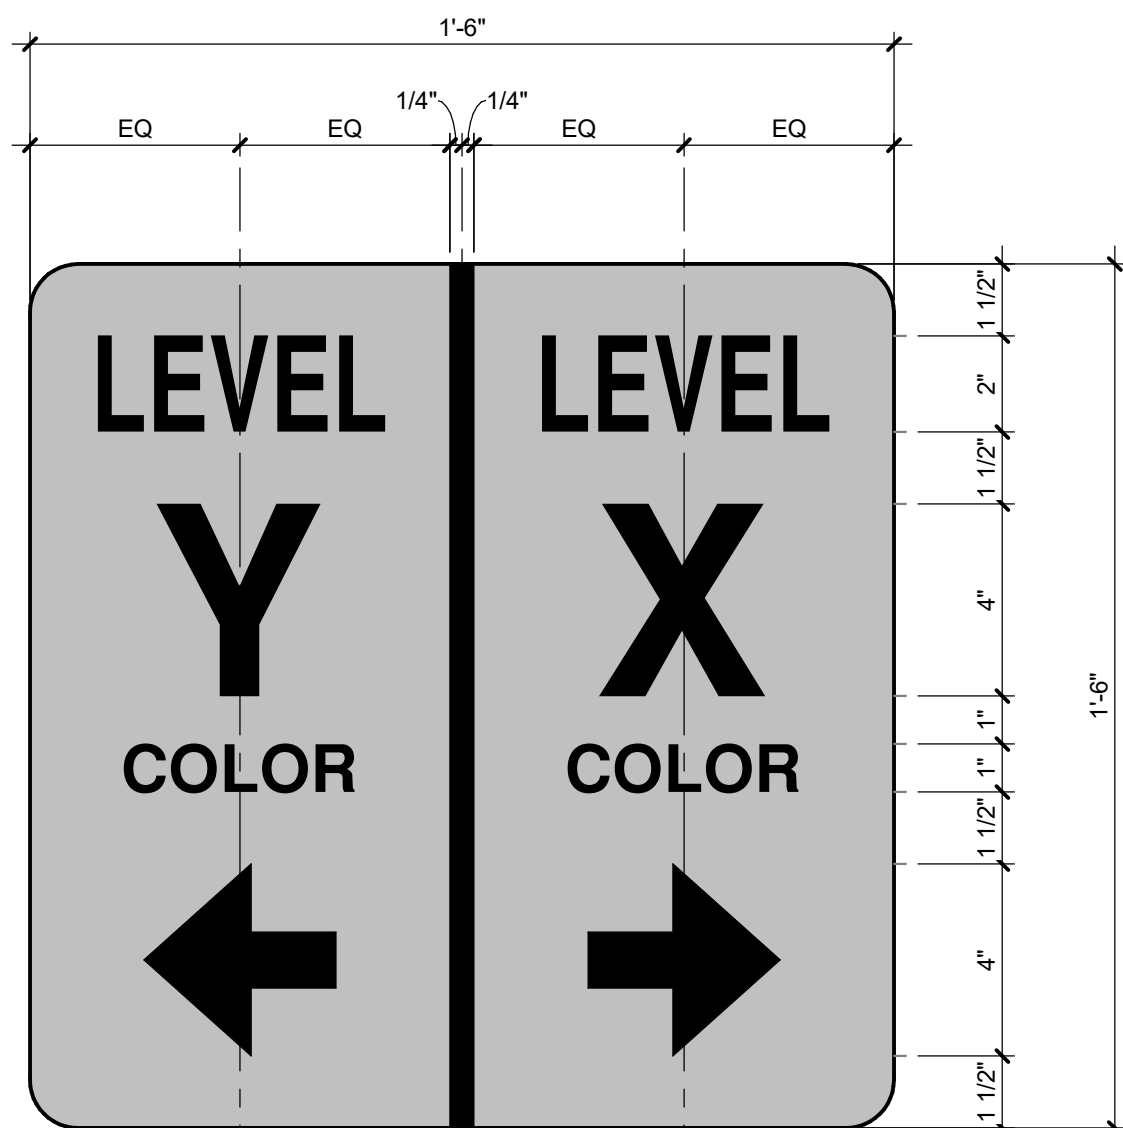


- NOTES:
1. SIGN DETAIL NOT SHOWN WITH DESIGNED COLORS. REFER TO COLOR CHART, LEVEL COLOR ISOMETRIC KEY AND PLAN LOCATIONS FOR ACTUAL SIGN COLORS.
 2. "COLOR" ON BOTTOM LINE SHOULD BE REPLACED WITH COLOR DESCRIBED IN THE COLOR CHART FOR THE APPROPRIATE LEVEL.

16 SIGN DETAIL
SCALE: 3" = 1'-0"

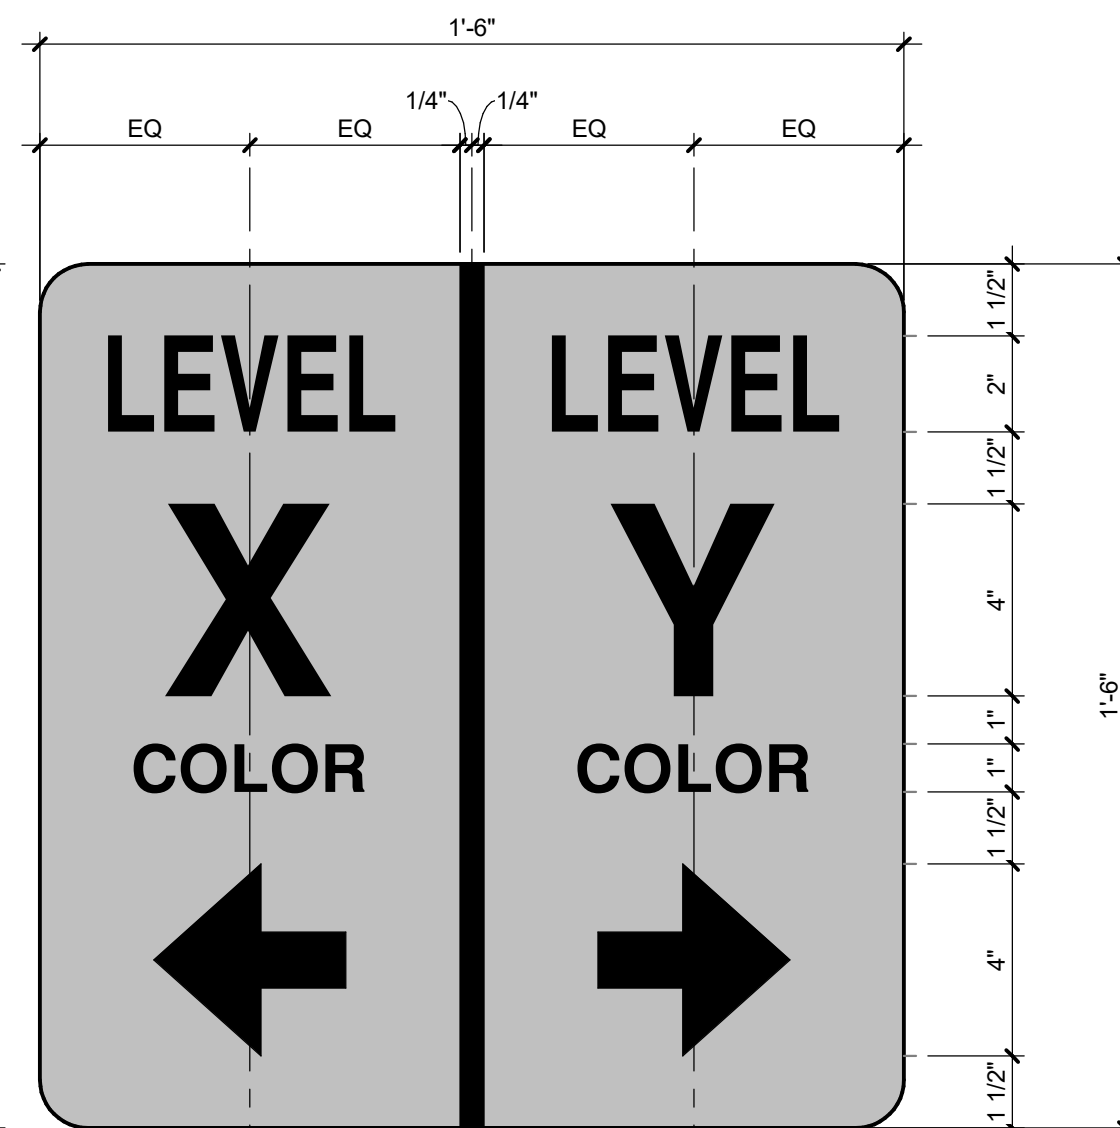


- NOTES:
1. SIGN DETAIL NOT SHOWN WITH DESIGNED COLORS. REFER TO COLOR CHART, LEVEL COLOR ISOMETRIC KEY AND PLAN LOCATIONS FOR ACTUAL SIGN COLORS.
 2. "COLOR" ON BOTTOM LINE SHOULD BE REPLACED WITH COLOR DESCRIBED IN THE COLOR CHART FOR THE APPROPRIATE LEVEL.

15 SIGN DETAIL
SCALE: 3" = 1'-0"

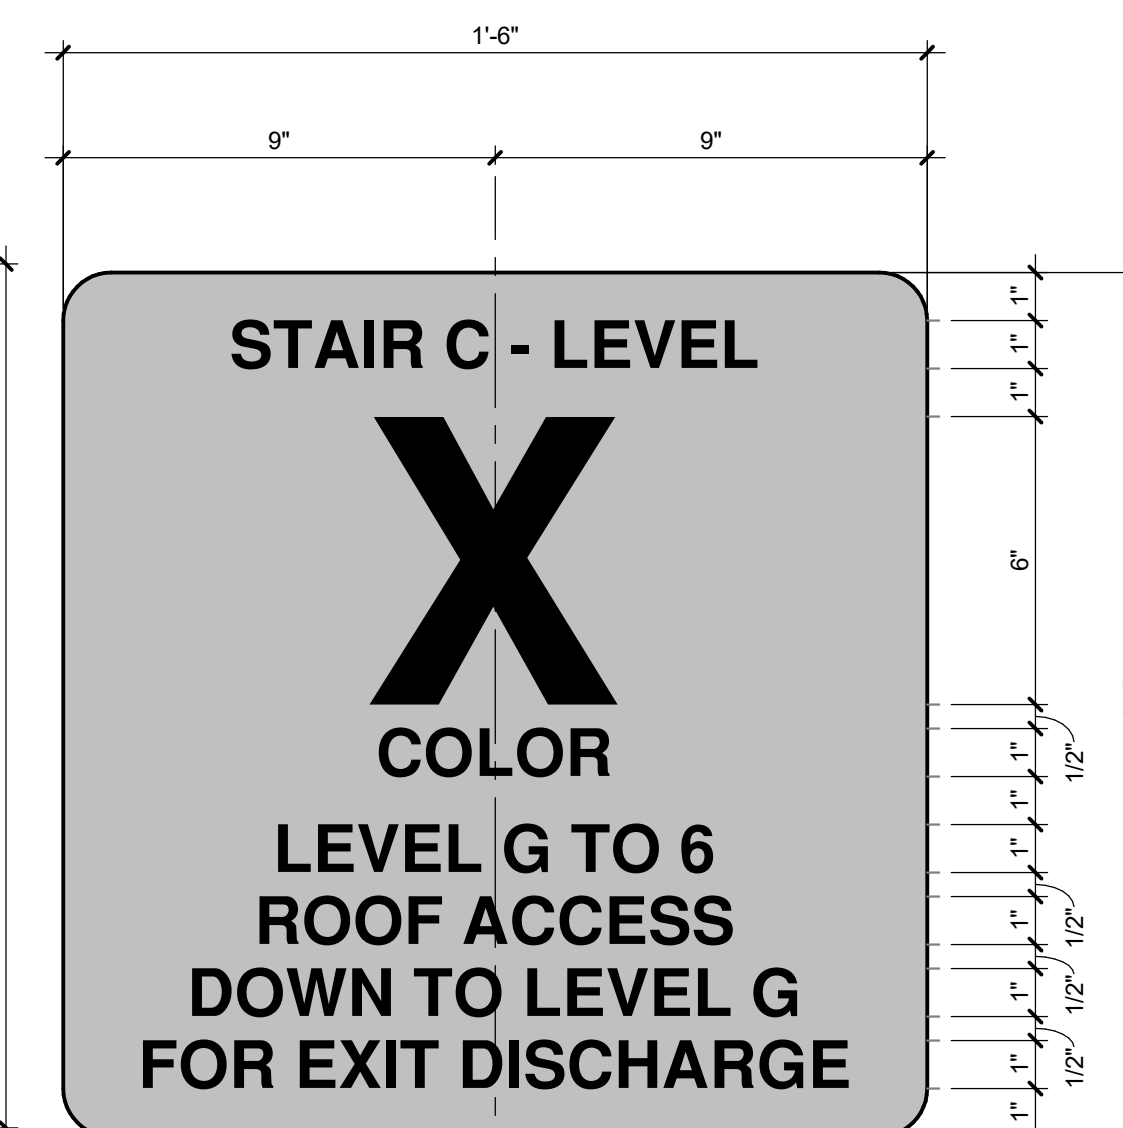


- NOTES:
1. SIGN DETAIL NOT SHOWN WITH DESIGNED COLORS. REFER TO COLOR CHART, LEVEL COLOR ISOMETRIC KEY AND PLAN LOCATIONS FOR ACTUAL SIGN COLORS.
 2. "COLOR" ON BOTTOM LINE SHOULD BE REPLACED WITH COLOR DESCRIBED IN THE COLOR CHART FOR THE APPROPRIATE LEVEL.

14 SIGN DETAIL
SCALE: 3" = 1'-0"

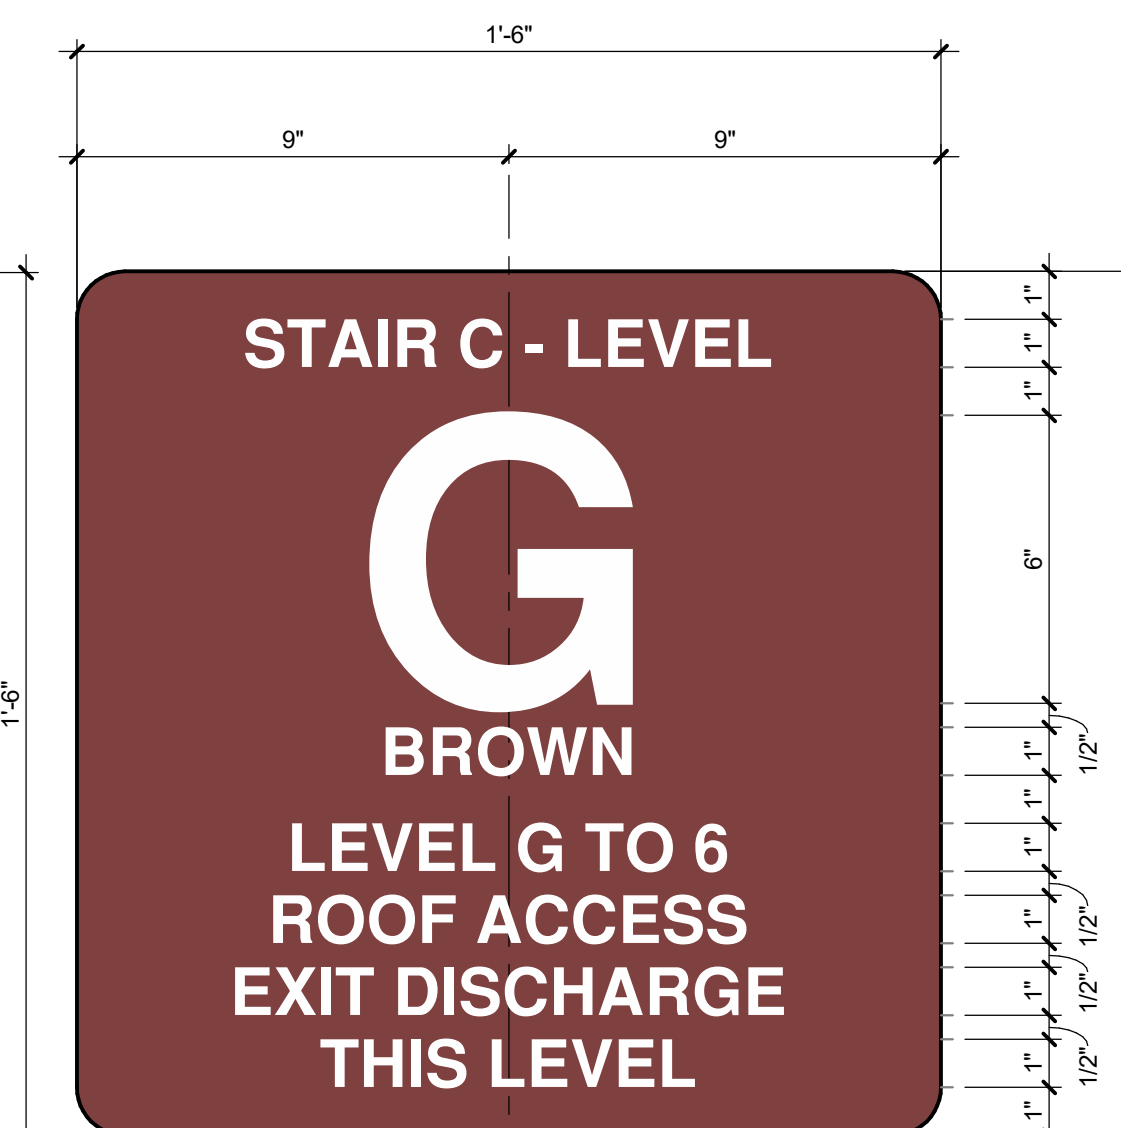


- NOTES:
1. SIGN DETAIL NOT SHOWN WITH DESIGNED COLORS. REFER TO COLOR CHART, LEVEL COLOR ISOMETRIC KEY AND PLAN LOCATIONS FOR ACTUAL SIGN COLORS.
 2. "COLOR" ON BOTTOM LINE SHOULD BE REPLACED WITH COLOR DESCRIBED IN THE COLOR CHART FOR THE APPROPRIATE LEVEL.

13 SIGN DETAIL
SCALE: 3" = 1'-0"

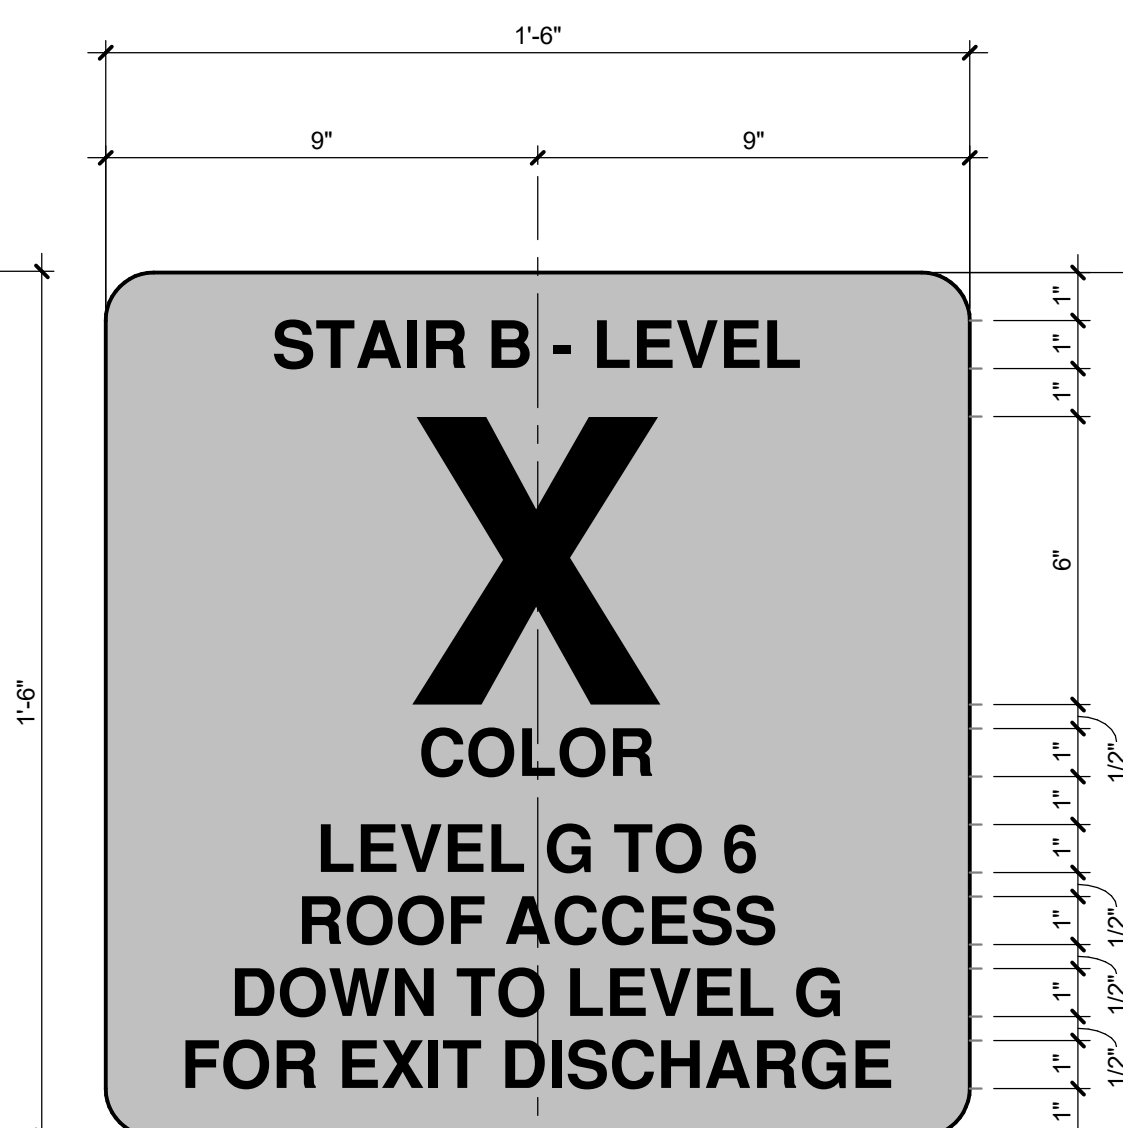


- NOTES:
1. SIGN DETAIL NOT SHOWN WITH DESIGNED COLORS. REFER TO COLOR CHART, LEVEL COLOR ISOMETRIC KEY AND PLAN LOCATIONS FOR ACTUAL SIGN COLORS.
 2. "COLOR" ON BOTTOM LINE SHOULD BE REPLACED WITH COLOR DESCRIBED IN THE COLOR CHART FOR THE APPROPRIATE LEVEL.

12 SIGN DETAIL
SCALE: 3" = 1'-0"

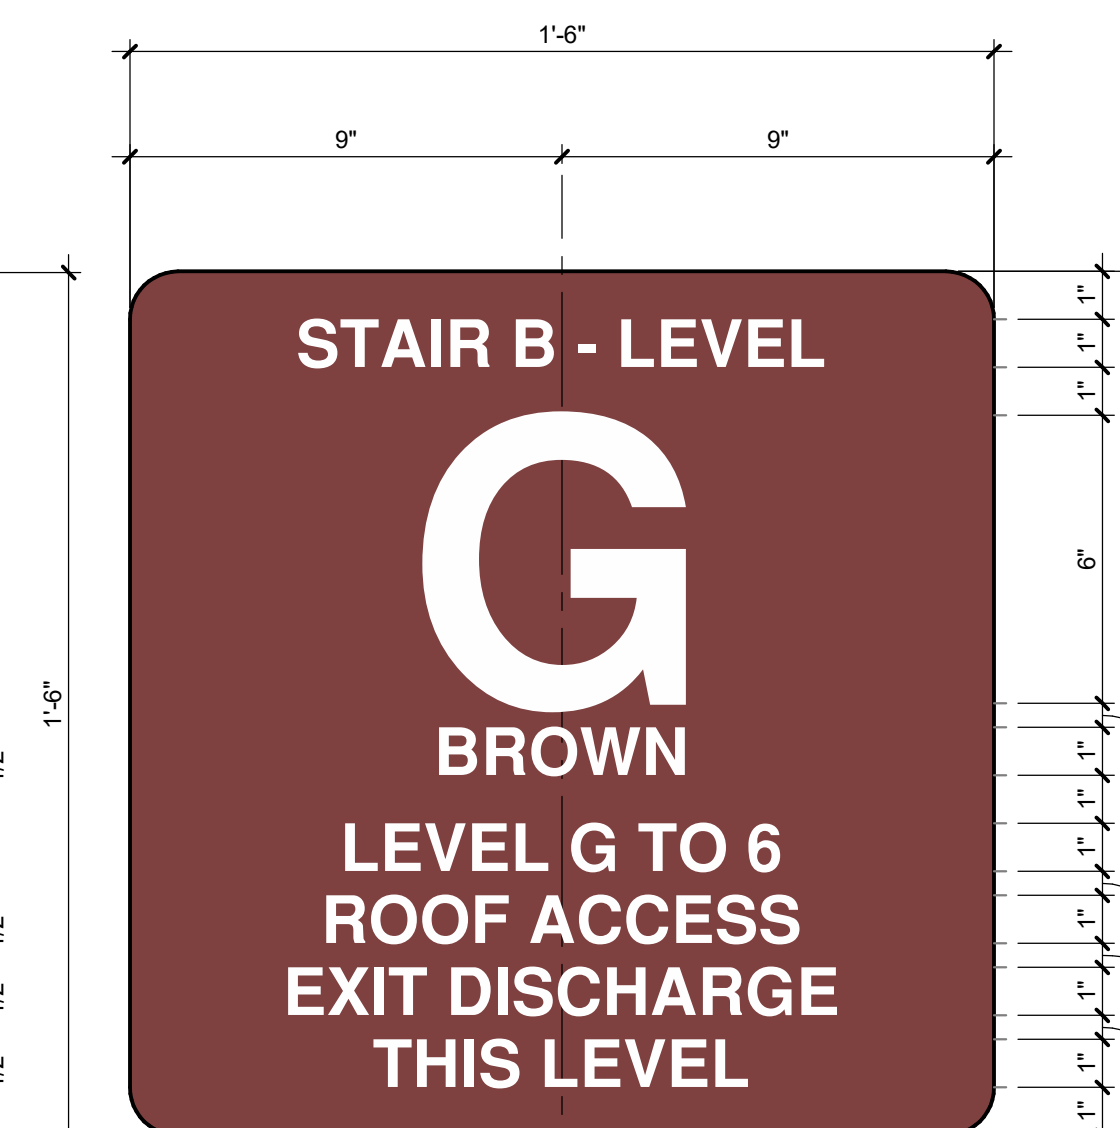


- NOTES:
1. SIGN DETAIL NOT SHOWN WITH DESIGNED COLORS. REFER TO COLOR CHART, LEVEL COLOR ISOMETRIC KEY AND PLAN LOCATIONS FOR ACTUAL SIGN COLORS.
 2. "COLOR" ON BOTTOM LINE SHOULD BE REPLACED WITH COLOR DESCRIBED IN THE COLOR CHART FOR THE APPROPRIATE LEVEL.

11 SIGN DETAIL
SCALE: 3" = 1'-0"

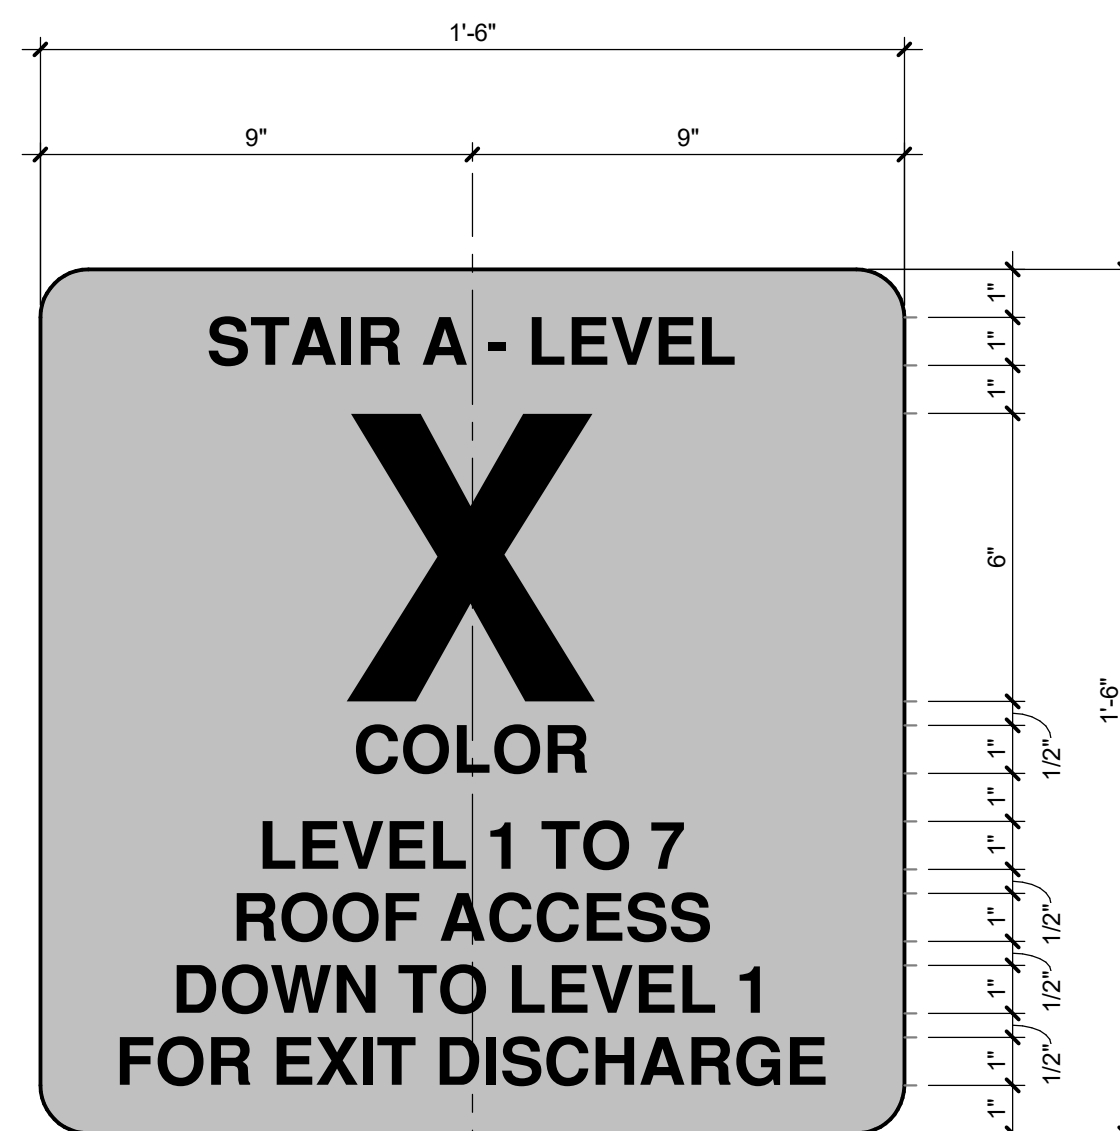


- NOTES:
1. SIGN DETAIL NOT SHOWN WITH DESIGNED COLORS. REFER TO COLOR CHART, LEVEL COLOR ISOMETRIC KEY AND PLAN LOCATIONS FOR ACTUAL SIGN COLORS.
 2. "COLOR" ON BOTTOM LINE SHOULD BE REPLACED WITH COLOR DESCRIBED IN THE COLOR CHART FOR THE APPROPRIATE LEVEL.

10 SIGN DETAIL
SCALE: 3" = 1'-0"

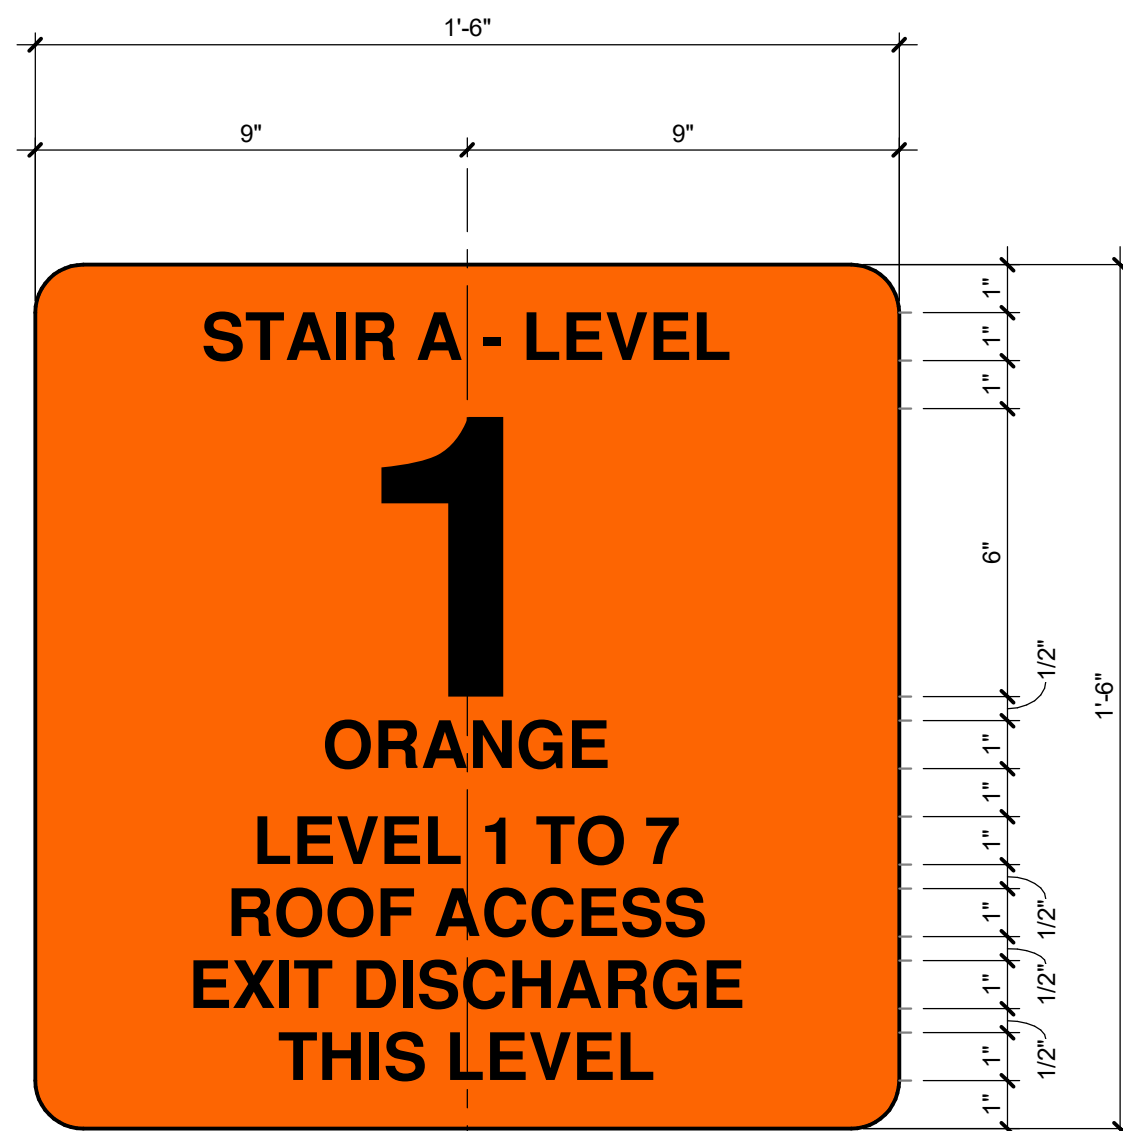


- NOTES:
1. SIGN DETAIL NOT SHOWN WITH DESIGNED COLORS. REFER TO COLOR CHART, LEVEL COLOR ISOMETRIC KEY AND PLAN LOCATIONS FOR ACTUAL SIGN COLORS.
 2. "COLOR" ON BOTTOM LINE SHOULD BE REPLACED WITH COLOR DESCRIBED IN THE COLOR CHART FOR THE APPROPRIATE LEVEL.

9 SIGN DETAIL
SCALE: 3" = 1'-0"

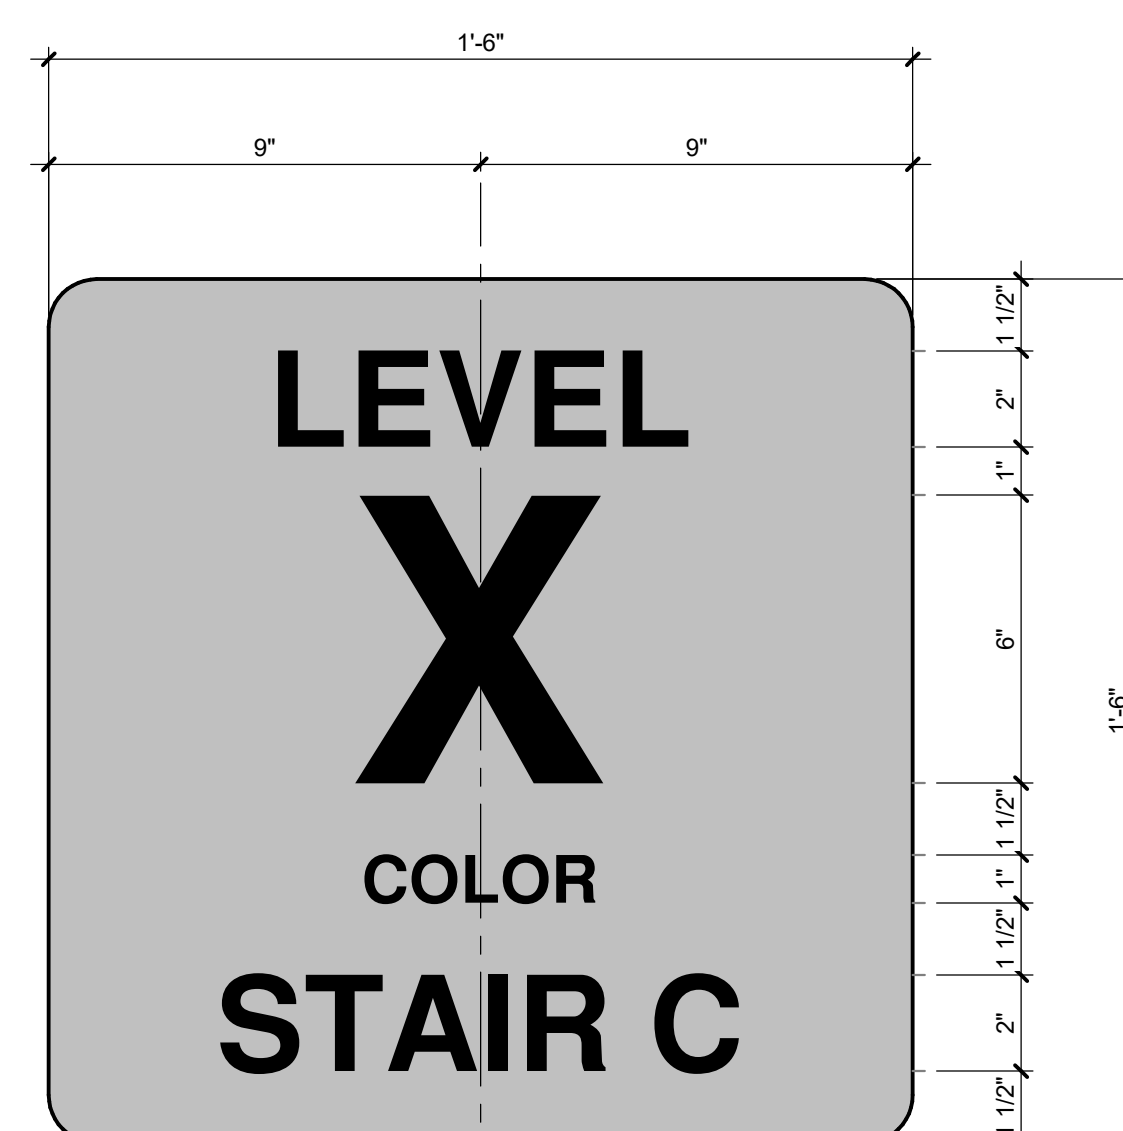


- NOTES:
1. SIGN DETAIL NOT SHOWN WITH DESIGNED COLORS. REFER TO COLOR CHART, LEVEL COLOR ISOMETRIC KEY AND PLAN LOCATIONS FOR ACTUAL SIGN COLORS.
 2. "COLOR" ON BOTTOM LINE SHOULD BE REPLACED WITH COLOR DESCRIBED IN THE COLOR CHART FOR THE APPROPRIATE LEVEL.

8 SIGN DETAIL
SCALE: 3" = 1'-0"

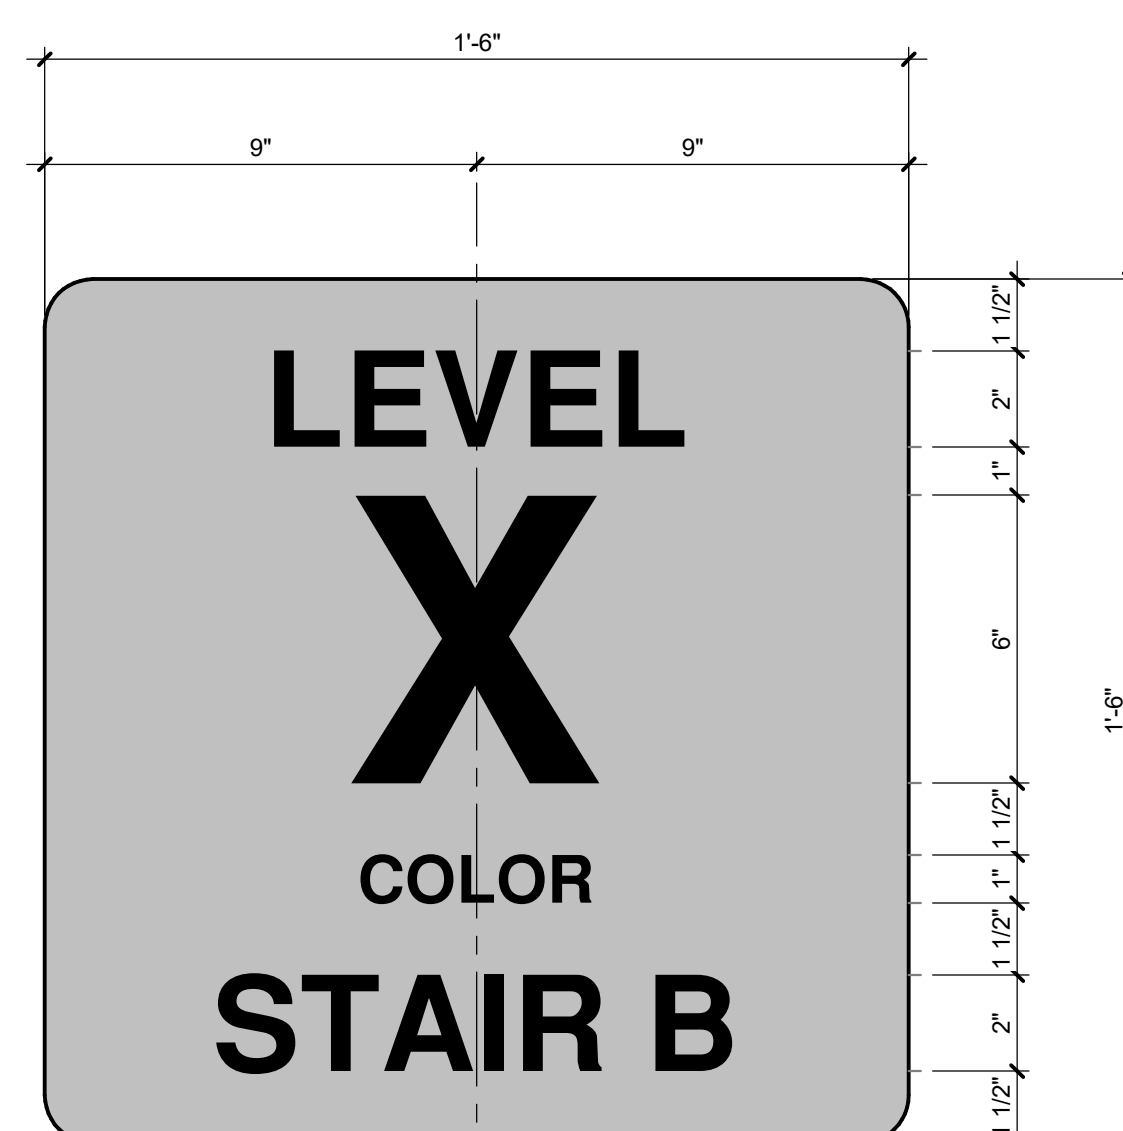


- NOTES:
1. SIGN DETAIL NOT SHOWN WITH DESIGNED COLORS. REFER TO COLOR CHART, LEVEL COLOR ISOMETRIC KEY AND PLAN LOCATIONS FOR ACTUAL SIGN COLORS.
 2. "COLOR" ON BOTTOM LINE SHOULD BE REPLACED WITH COLOR DESCRIBED IN THE COLOR CHART FOR THE APPROPRIATE LEVEL.

7 SIGN DETAIL
SCALE: 3" = 1'-0"

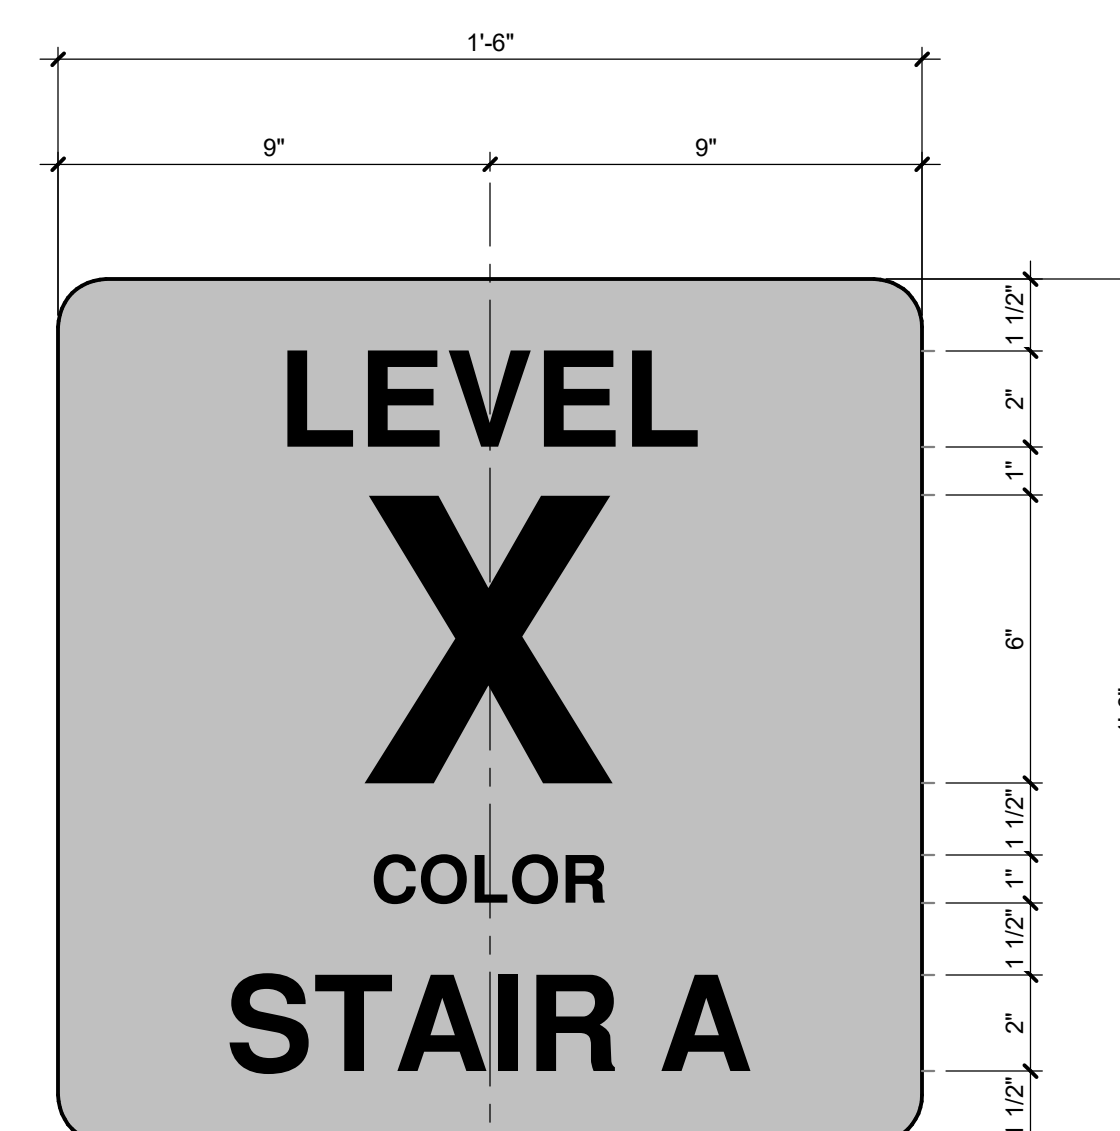


- NOTES:
1. SIGN DETAIL NOT SHOWN WITH DESIGNED COLORS. REFER TO COLOR CHART, LEVEL COLOR ISOMETRIC KEY AND PLAN LOCATIONS FOR ACTUAL SIGN COLORS.
 2. "COLOR" ON BOTTOM LINE SHOULD BE REPLACED WITH COLOR DESCRIBED IN THE COLOR CHART FOR THE APPROPRIATE LEVEL.

6 SIGN DETAIL
SCALE: 3" = 1'-0"

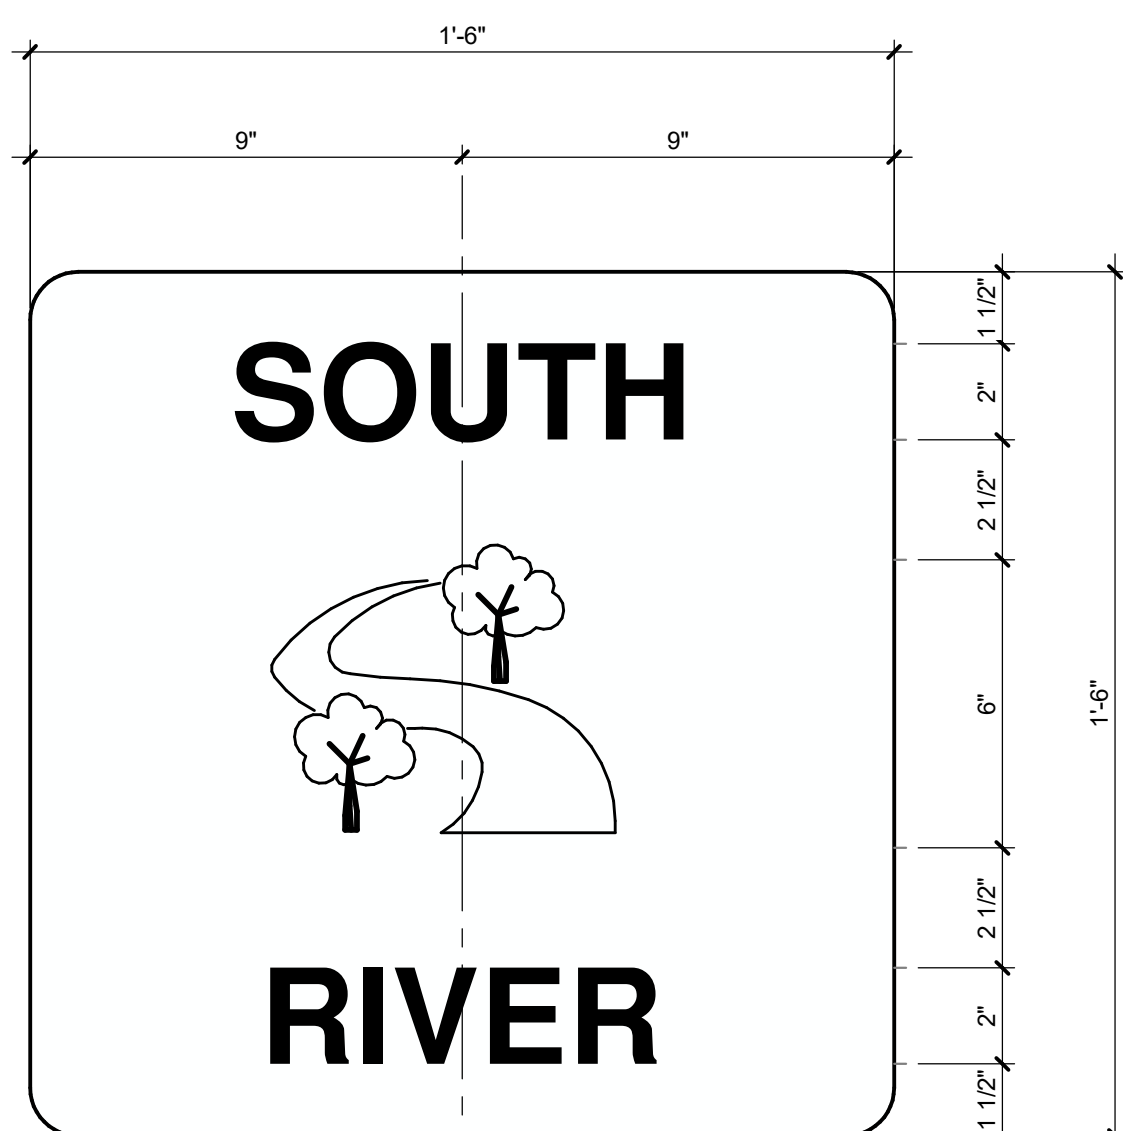


- NOTES:
1. SIGN BACKGROUND IS WHITE.
 2. SIGN COPY AND GRAPHIC IS BLACK.
 3. ICON TO BE APPROXIMATELY 6" X 6".
 4. COPY AND GRAPHICS TO BE CENTERED ON SIGN FACE.

5 SIGN DETAIL
SCALE: 3" = 1'-0"

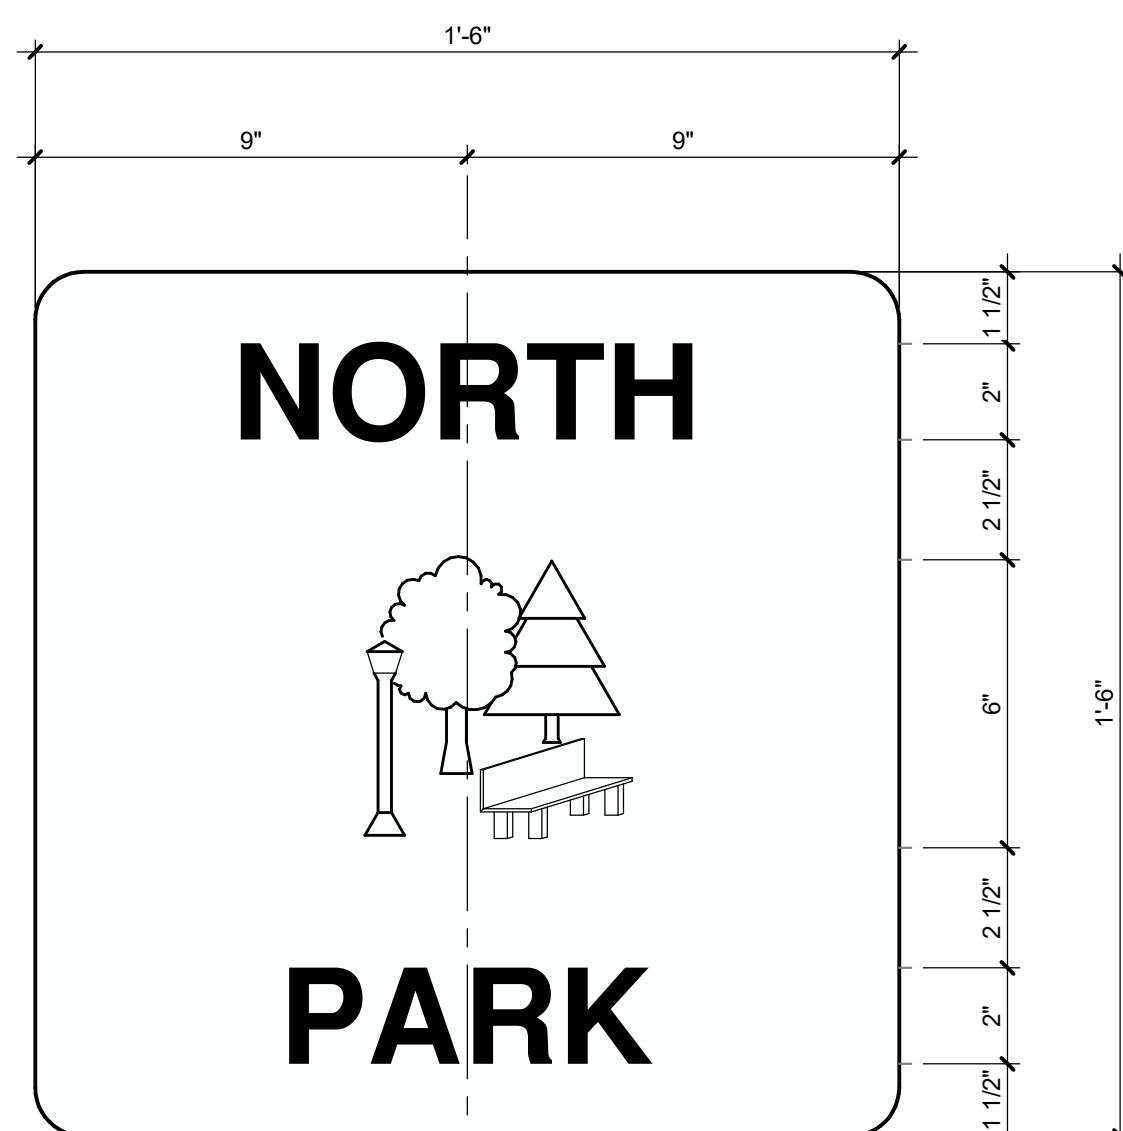


- NOTES:
1. SIGN BACKGROUND IS WHITE.
 2. SIGN COPY AND GRAPHIC IS BLACK.
 3. ICON TO BE APPROXIMATELY 6" X 6".
 4. COPY AND GRAPHICS TO BE CENTERED ON SIGN FACE.

4 SIGN DETAIL
SCALE: 3" = 1'-0"

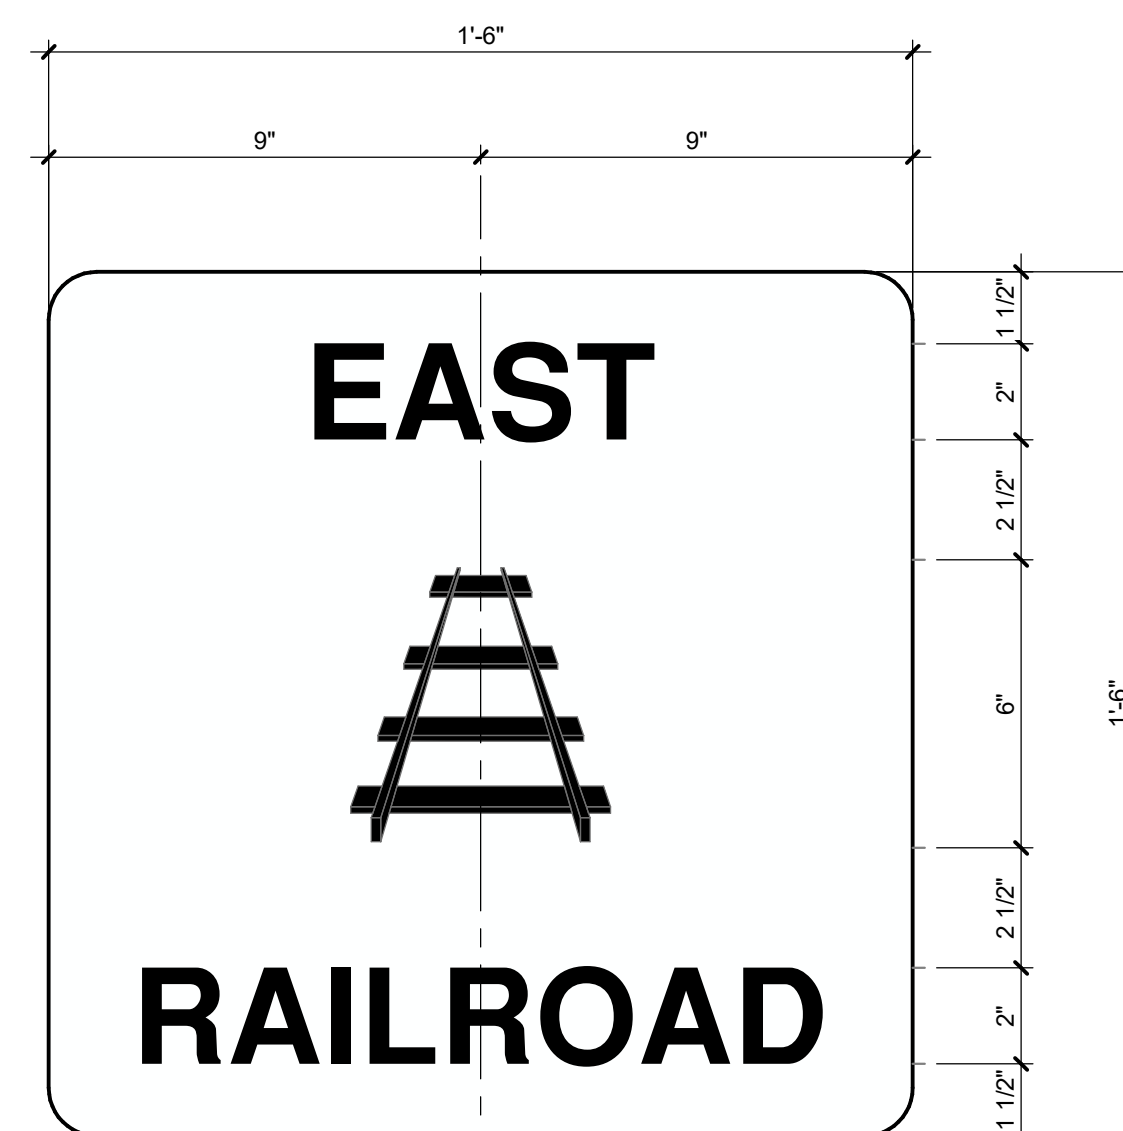


- NOTES:
1. SIGN BACKGROUND IS WHITE.
 2. SIGN COPY AND GRAPHIC IS BLACK.
 3. ICON TO BE APPROXIMATELY 6" X 6".
 4. COPY AND GRAPHICS TO BE CENTERED ON SIGN FACE.

3 SIGN DETAIL
SCALE: 3" = 1'-0"

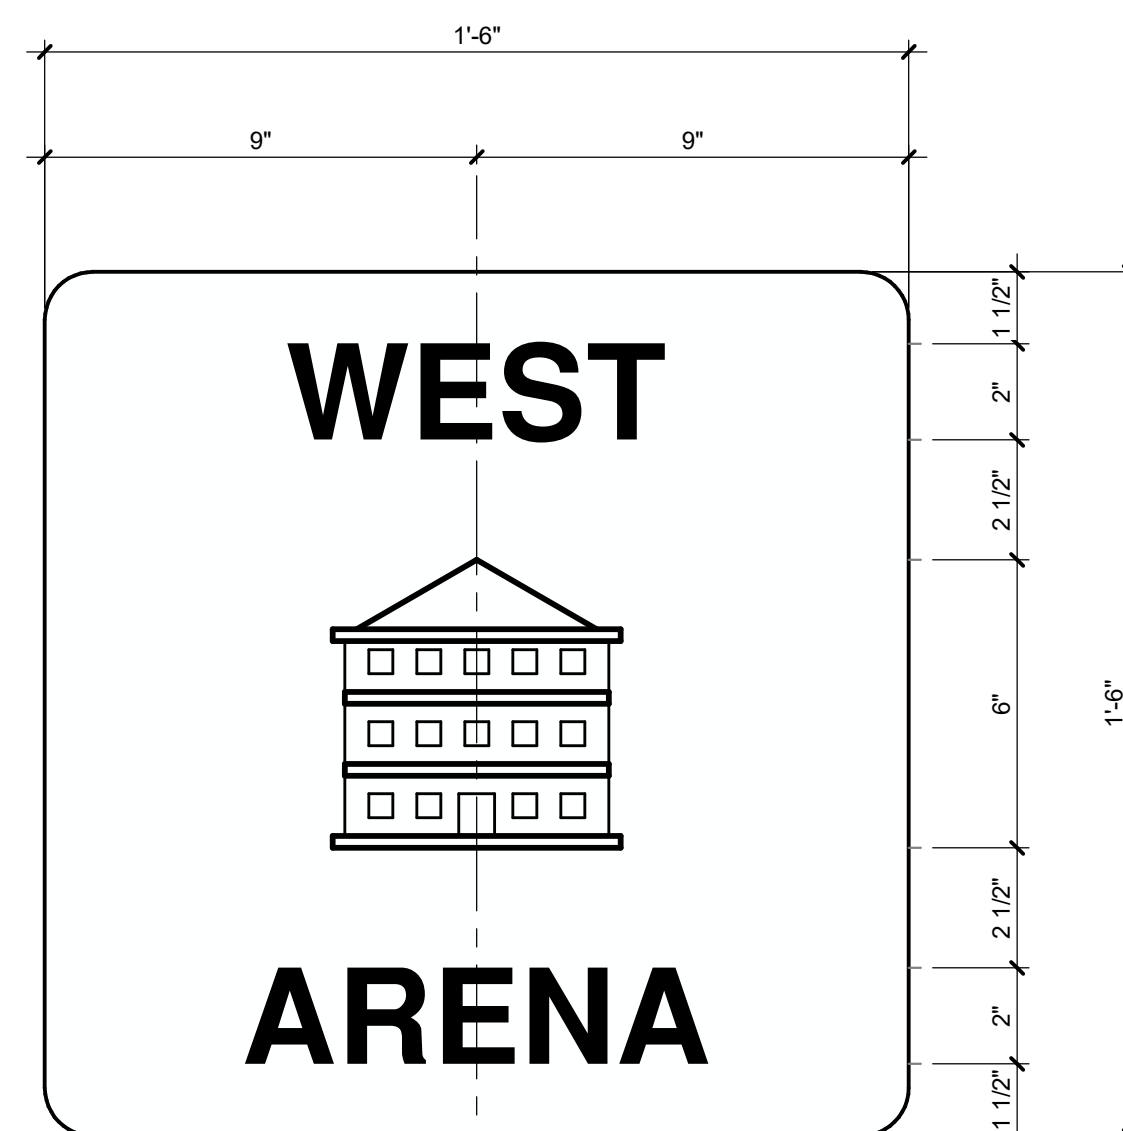

- NOTES:
1. SIGN BACKGROUND IS WHITE.
 2. SIGN COPY AND GRAPHIC IS BLACK.
 3. ICON TO BE APPROXIMATELY 6" X 6".
 4. COPY AND GRAPHICS TO BE CENTERED ON SIGN FACE.

2 SIGN DETAIL
SCALE: 3" = 1'-0"

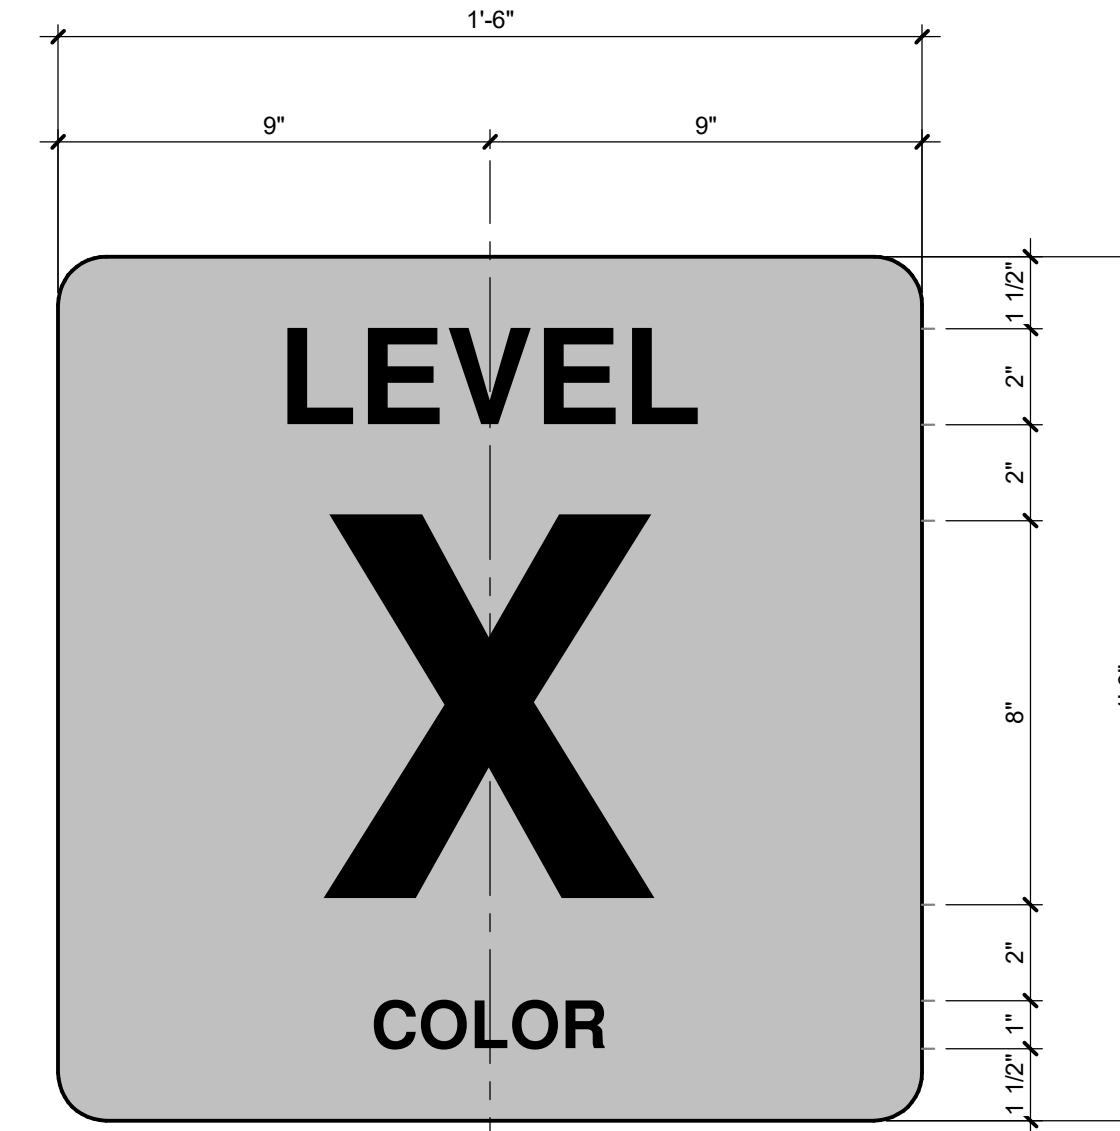

- NOTES:
1. SIGN DETAIL NOT SHOWN WITH DESIGNED COLORS. REFER TO COLOR CHART, LEVEL COLOR ISOMETRIC KEY AND PLAN LOCATIONS FOR ACTUAL SIGN COLORS.
 2. "COLOR" ON BOTTOM LINE SHOULD BE REPLACED WITH COLOR DESCRIBED IN THE COLOR CHART FOR THE APPROPRIATE LEVEL.

1 SIGN DETAIL
SCALE: 3" = 1'-0"

City of Elmira
317 E. Church Street, Elmira, NY 14901

fishbeck
Engineers | Architects | Scientists | Constructors
fishbeck.com 4775 Campus Drive
800.456.3824 Kalamazoo, Michigan

Centertown Parking Garage
Improvements, Phase II
101 West Gray Street, Elmira, NY 14901

NO.	DATE	DESCRIPTION
Revisions		
PROJECT NUMBER: 2242076		
DRAWN BY: RMULVANEY		
REVIEWED BY: GEHMKE		
ISSUED FOR: BID DOCUMENTS		
DATE: 02/16/2026		
DRAWING NAME:		

SIGN DETAILS

DRAWING NUMBER:

AP512



City of Elmira
317 E. Church Street, Elmira, NY 14901

fishbeck
Engineers | Architects | Scientists | Constructors
fishbeck.com 4775 Campus Drive
800.456.3824 Kalamazoo, Michigan

Centertown Parking Garage
Improvements, Phase II
101 West Gray Street, Elmira, NY 14901

NO.	DATE	DESCRIPTION
Revisions		
PROJECT NUMBER: 2242076		
DRAWN BY: RMULVANEY		
REVIEWED BY: GEHMKE		
ISSUED FOR: BID DOCUMENTS		
DATE: 02/16/2026		
DRAWING NAME:		

SIGN DETAILS

DRAWING NUMBER:

AP513


SHEET NOTES

- REFER TO SHEET AP501 FOR SIGNAGE LEGEND.
- REFER TO PLAN AND ELEVATION SHEETS (AP101-AP107, AP301) FOR SIGN LOCATIONS.
- REFER TO COLOR CHART FOR SIGN BACKGROUND COLOR, UNLESS NOTED IN DETAIL.
- REFER TO COLOR CHART FOR SIGN COPY COLOR, UNLESS NOTED IN DETAIL.
- REFER TO SPECIFICATIONS FOR THE SIGN TYPE AS CALLED OUT IN THE SIGN LEGEND. THIS FURTHER DEFINES COLOR, MATERIALS, FABRICATION AND INSTALLATION.
- REFER TO SIGN COMPONENT DETAILS FOR TYPICAL SYMBOL DIMENSIONS, COLORS, AND GRAPHICS.
- REFER TO LEGEND FOR SIGN MOUNTING HEIGHT, UNLESS NOTED OTHERWISE ON PLANS.
- REFER TO SPECIFICATIONS FOR ADDITIONAL INFORMATION.



- NOTES:
- SIGN BACKGROUND AND "CAUTION" TEXT COLOR TO BE YELLOW.
 - SIGN COPY AND GRAPHIC COLOR TO BE BLACK AND RED.

15 SIGN DETAIL
SCALE: 3" = 1'-0"

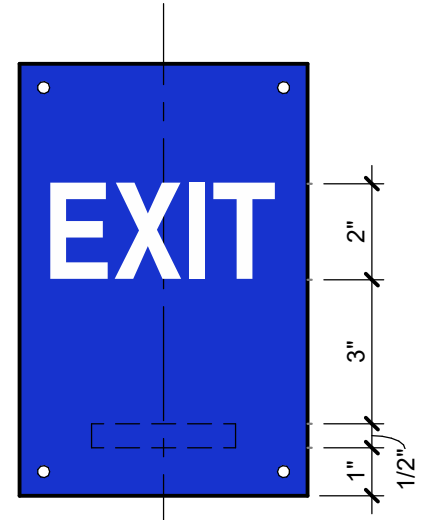


- NOTES:
- SIGN BACKGROUND COLOR TO BE BLUE.
 - RAISED SIGN COPY AND GRAPHIC COLOR TO BE WHITE.
 - STANDARD GRADE II VARIANT BRAILLE TO BE USED.
 - CENTER GRAPHICS, COPY, AND BRAILLE ON WIDTH OF SIGN.

14 SIGN DETAIL
SCALE: 3" = 1'-0"




- NOTES:
- SIGN BACKGROUND COLOR WHITE.
 - SIGN COPY AND BORDER COLOR RED.

7 SIGN DETAIL
SCALE: 3" = 1'-0"

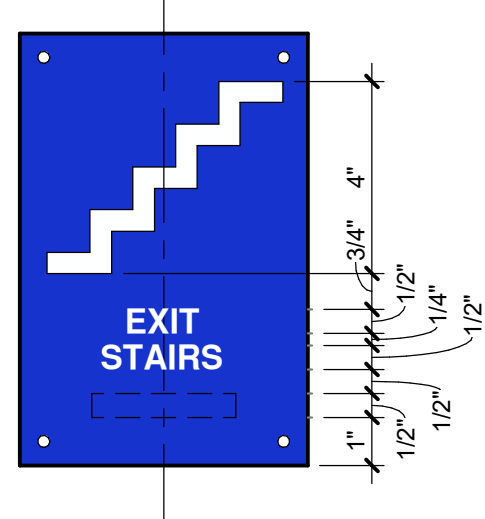


- NOTES:
- SIGN BACKGROUND COLOR TO BE BLUE.
 - RAISED SIGN COPY AND GRAPHIC COLOR TO BE WHITE.
 - STANDARD GRADE II VARIANT BRAILLE TO BE USED.
 - CENTER GRAPHICS, COPY, AND BRAILLE ON WIDTH OF SIGN.

8 SIGN DETAIL
SCALE: 3" = 1'-0"

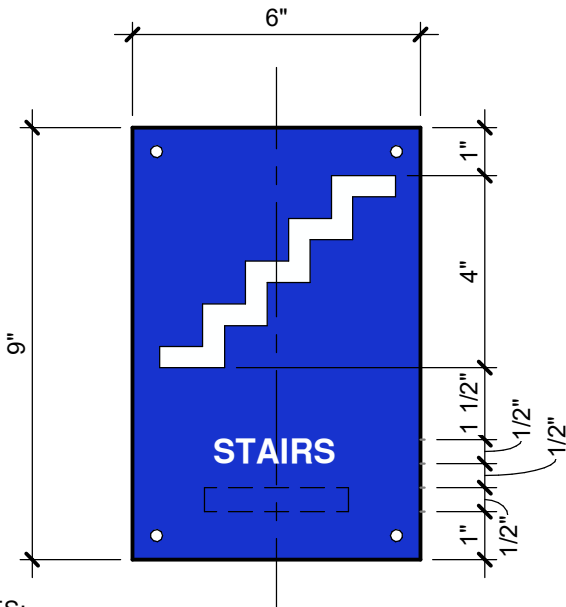


- NOTES:
- SIGN BACKGROUND COLOR TO BE BLUE.
 - RAISED SIGN COPY AND GRAPHIC COLOR TO BE WHITE.
 - STANDARD GRADE II VARIANT BRAILLE TO BE USED.
 - CENTER GRAPHICS, COPY, AND BRAILLE ON WIDTH OF SIGN.

9 SIGN DETAIL
SCALE: 3" = 1'-0"

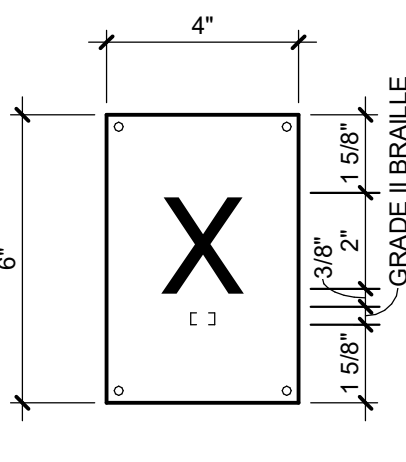

- NOTES:
- SIGN BACKGROUND COLOR, REFER TO COLOR CHART.
 - RAISED SIGN COPY, REFER TO COLOR CHART.
 - STANDARD GRADE II VARIANT BRAILLE TO BE USED.
 - CENTER GRAPHICS, COPY, AND BRAILLE ON WIDTH OF SIGN.


10 SIGN DETAIL
SCALE: 3" = 1'-0"

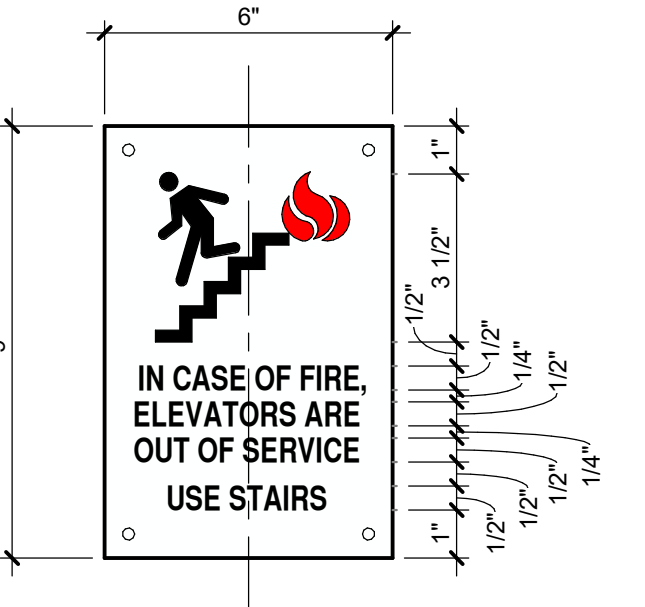

- NOTES:
- SIGN BACKGROUND COLOR TO BE WHITE.
 - RAISED SIGN COPY AND GRAPHIC COLOR TO BE BLACK AND RED (FLAMES).
 - CENTER GRAPHICS AND COPY ON WIDTH OF SIGN.

11 SIGN DETAIL
SCALE: 3" = 1'-0"

DETAIL NOT USED

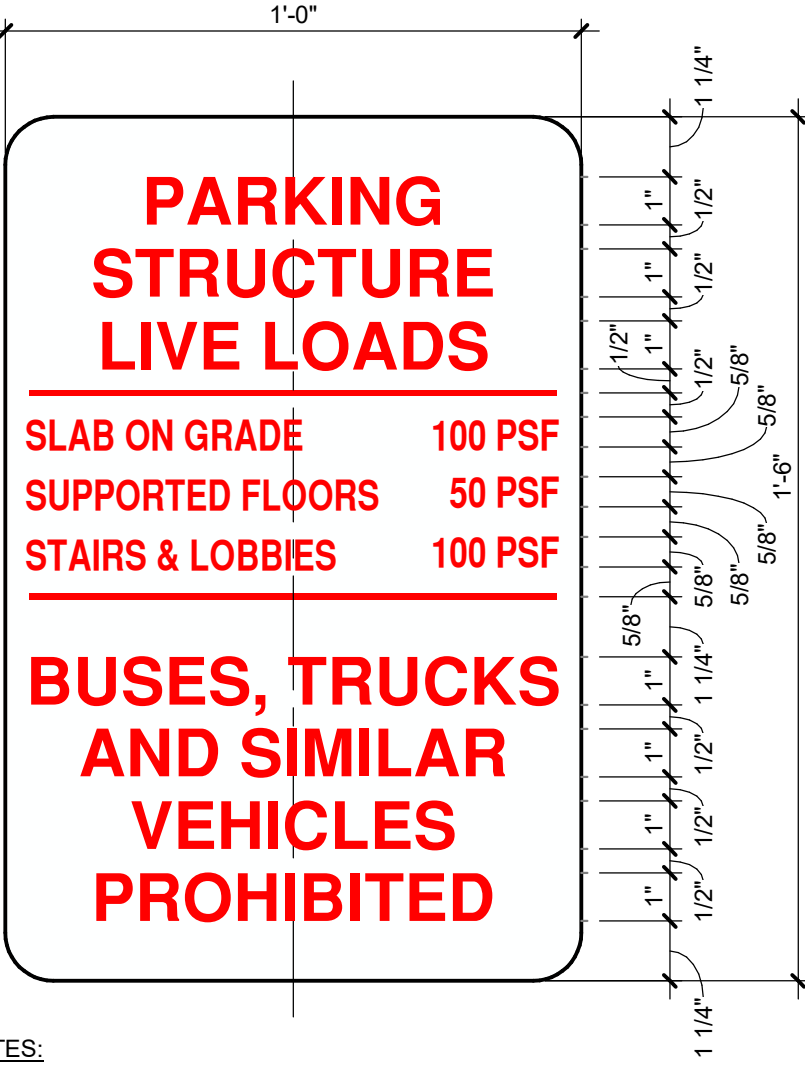

- NOTES:
- SIGN BACKGROUND COLOR TO BE WHITE.
 - SIGN COPY COLOR TO BE RED.
 - CENTER COPY ON WIDTH OF SIGN.

13 SIGN DETAIL
SCALE: 3" = 1'-0"



- NOTES:
- SIGN BACKGROUND AND "CAUTION" TEXT COLOR TO BE YELLOW.
 - SIGN COPY AND GRAPHIC COLOR TO BE BLACK AND RED.

5 SIGN DETAIL
SCALE: 3" = 1'-0"



- NOTES:
- REFER TO MUTCD STANDARD SIGN R6-1R (SIMILAR) FOR SIGN GRAPHICS, LAYOUT, AND SIZES.

4 SIGN DETAIL
SCALE: 1 1/2" = 1'-0"



- NOTES:
- REFER TO MUTCD STANDARD SIGN R7-2 (SIMILAR) FOR SIGN GRAPHICS, LAYOUT, AND SIZES.

3 SIGN DETAIL
SCALE: 3" = 1'-0"



- NOTES:
- SIGN BACKGROUND COLOR WHITE.
 - SIGN COPY AND BORDER COLOR RED.







2 SIGN DETAIL
SCALE: 3" = 1'-0"



- NOTES:
- REFER TO MUTCD STANDARD SIGN D9-11B FOR SIGN GRAPHICS, LAYOUT, AND SIZES.

1 SIGN DETAIL
SCALE: 3" = 1'-0"

2/16/2026 12:16:26 PM

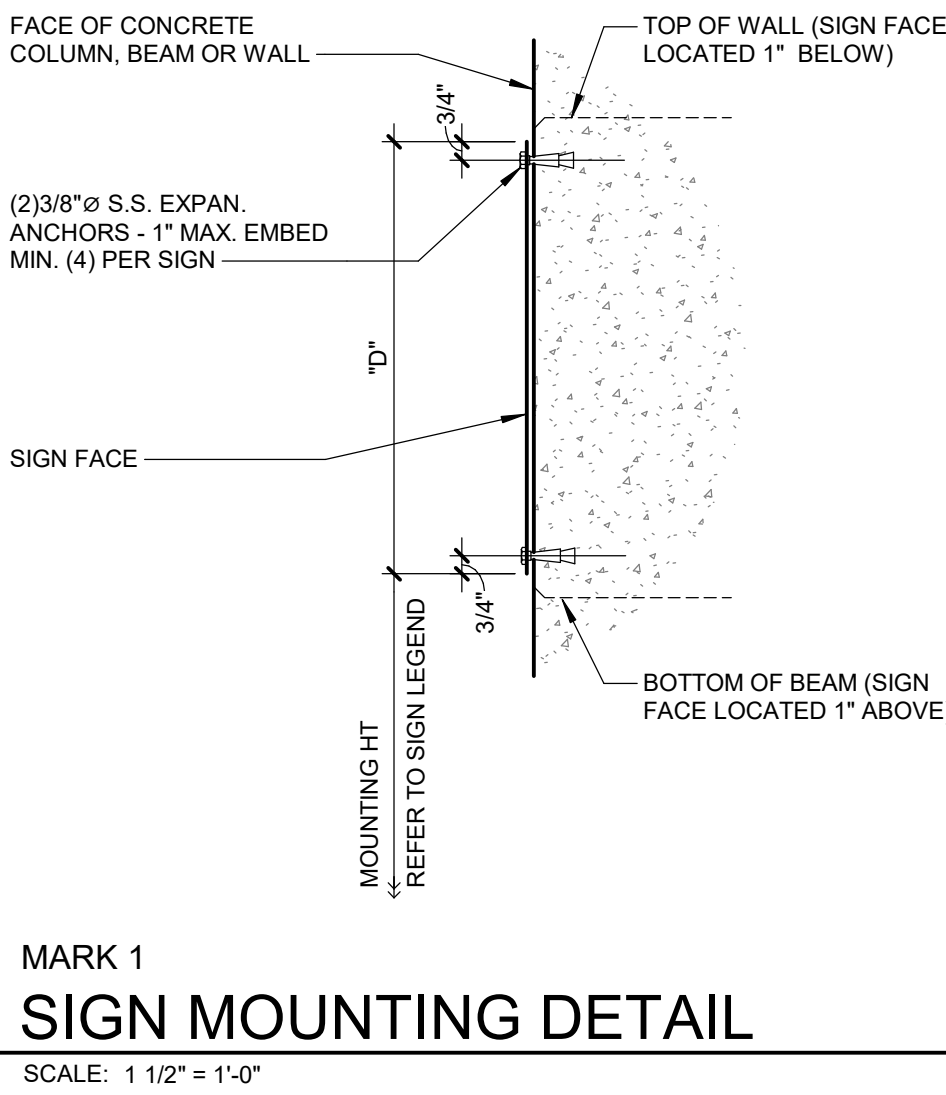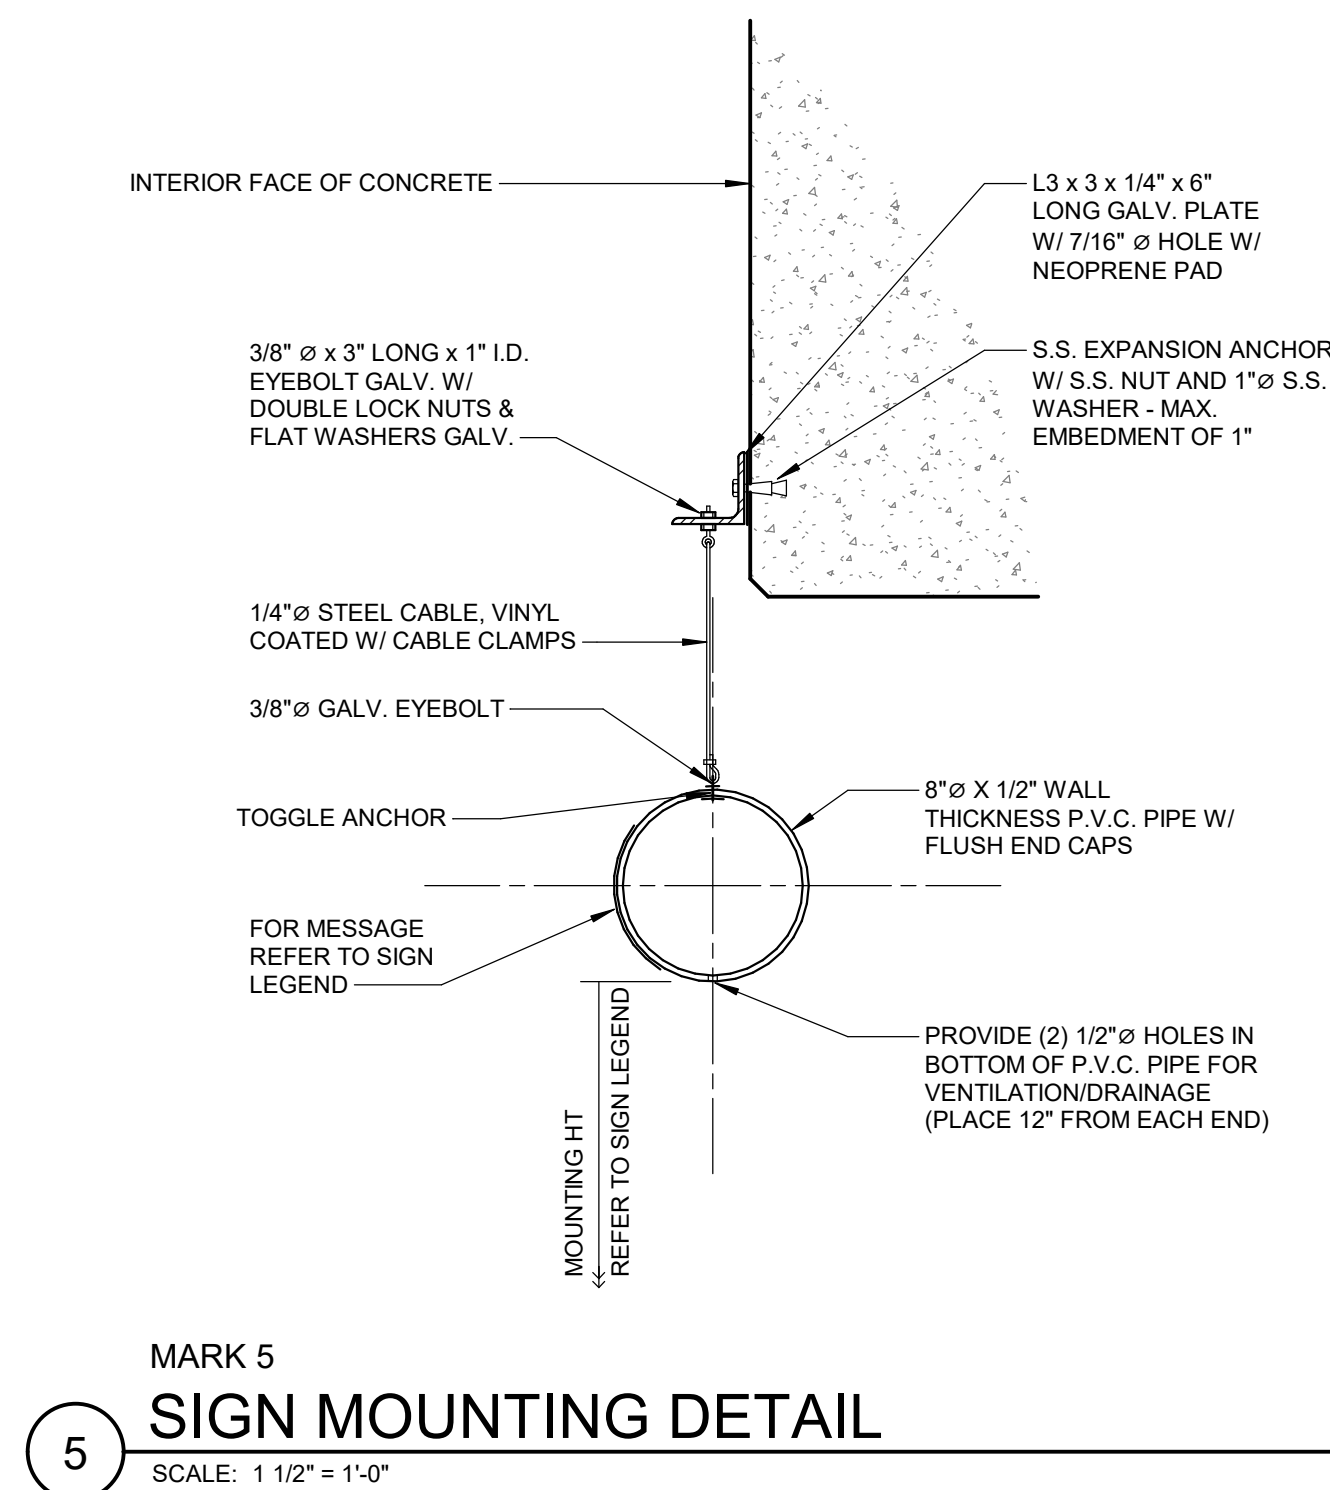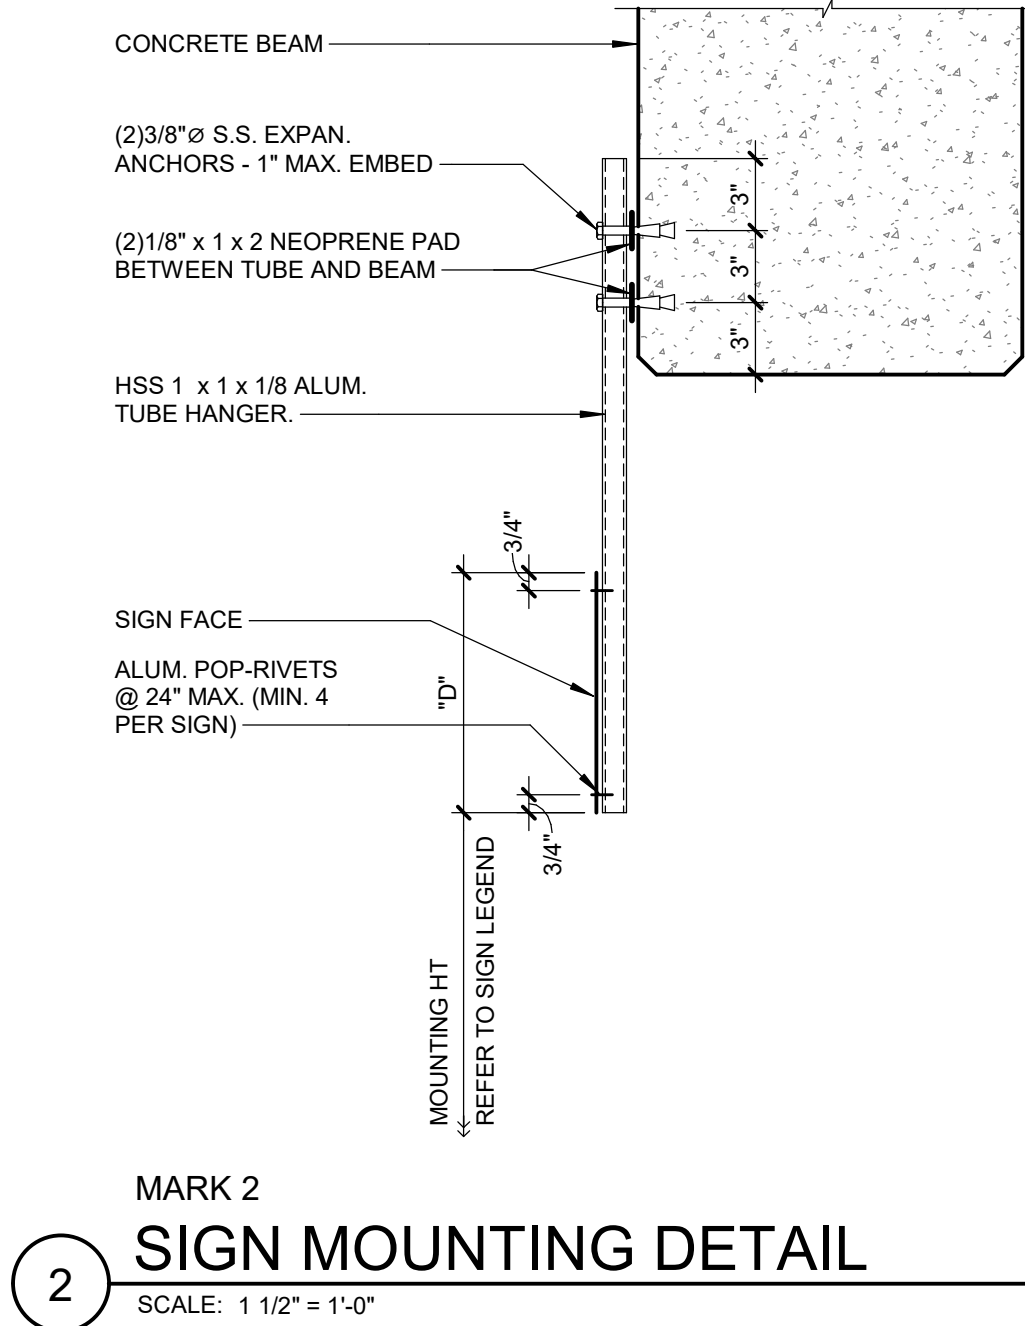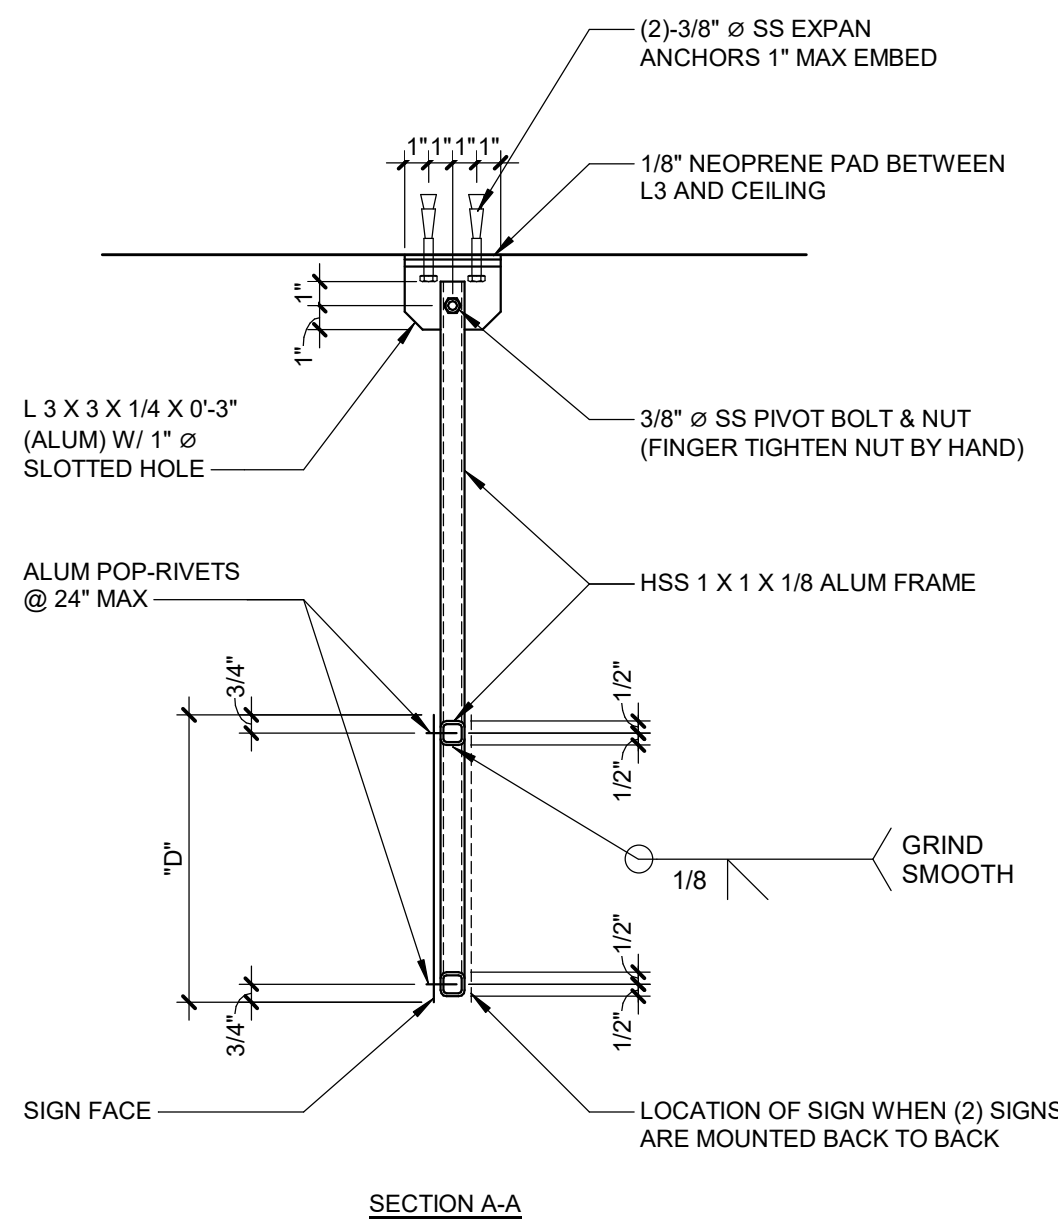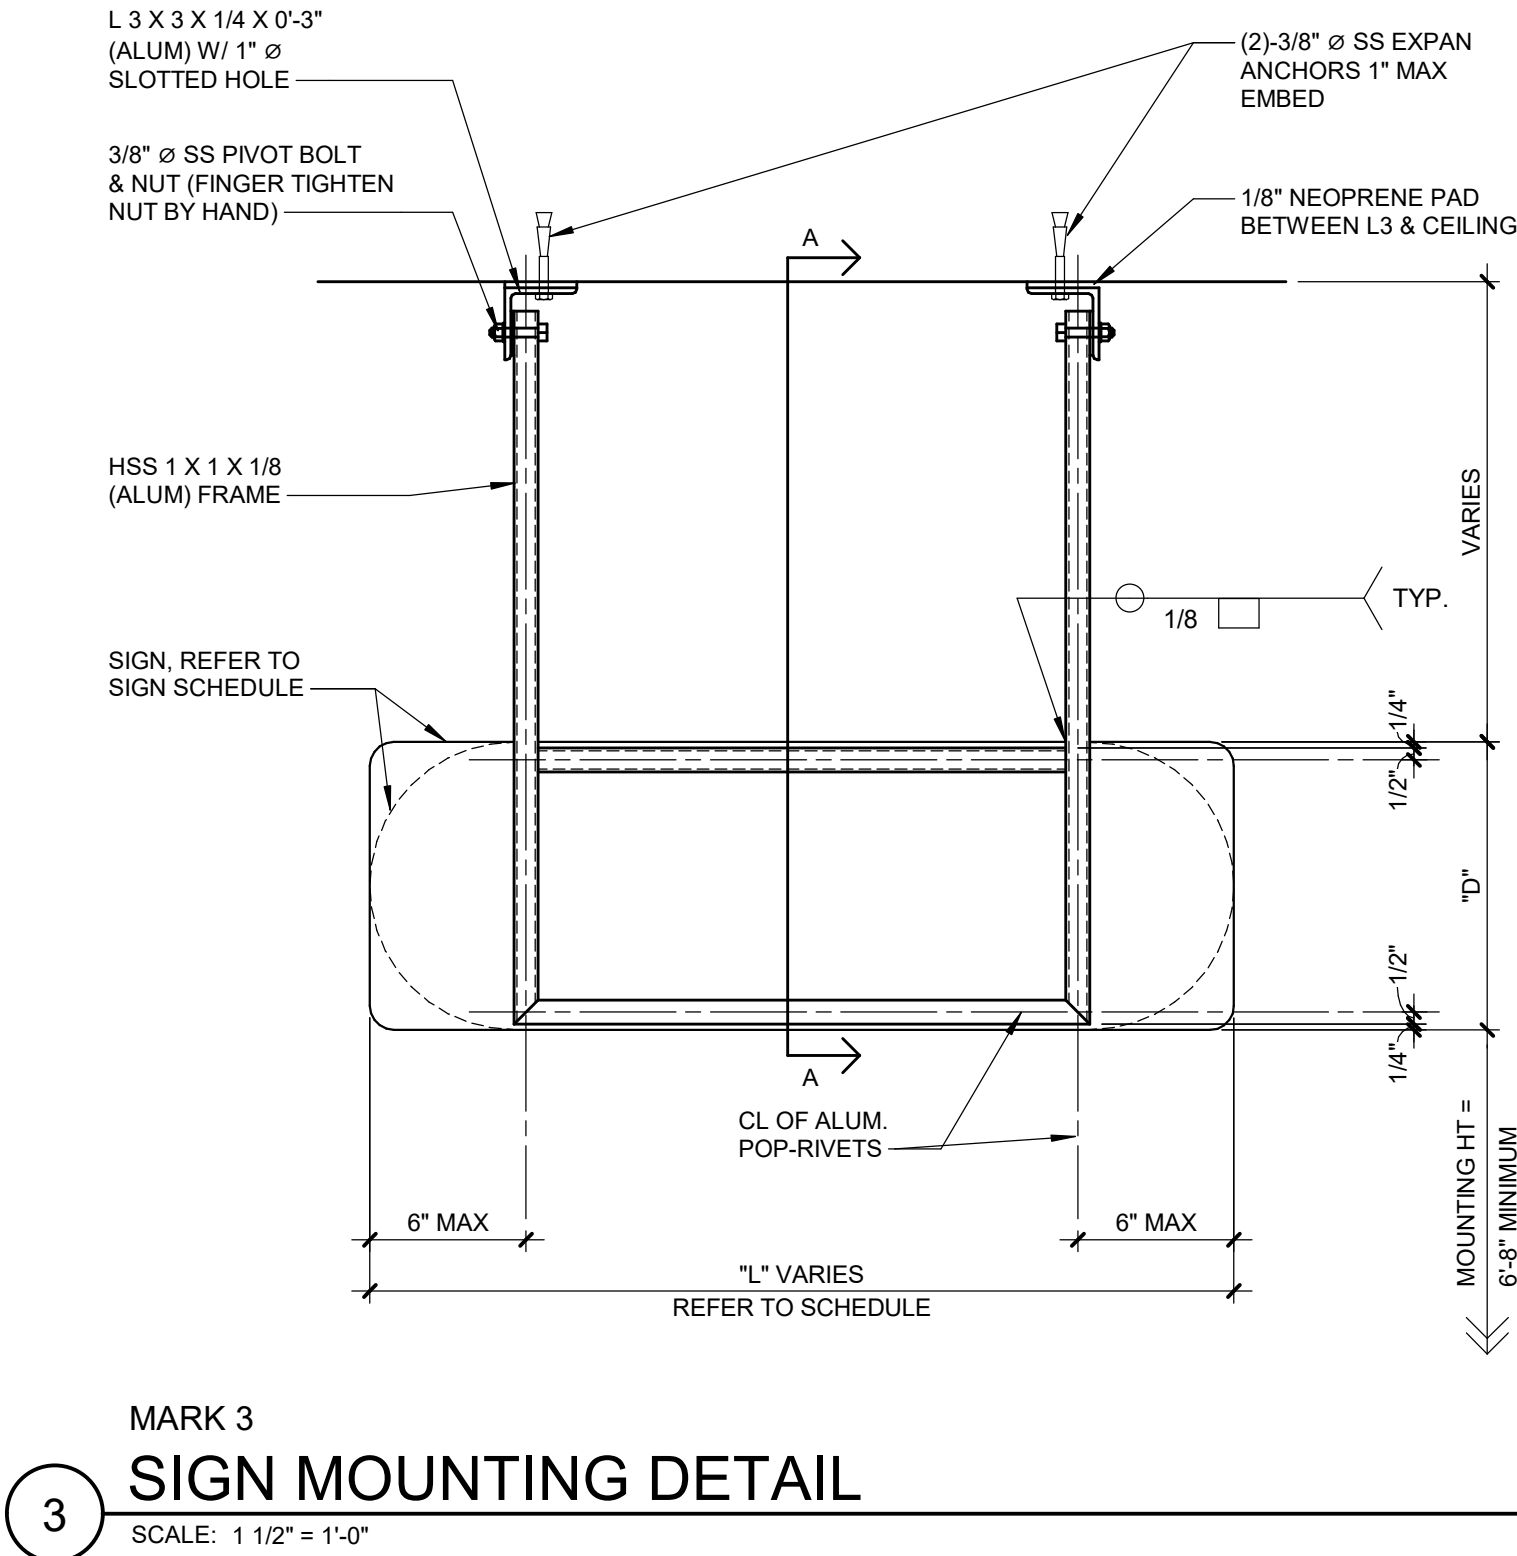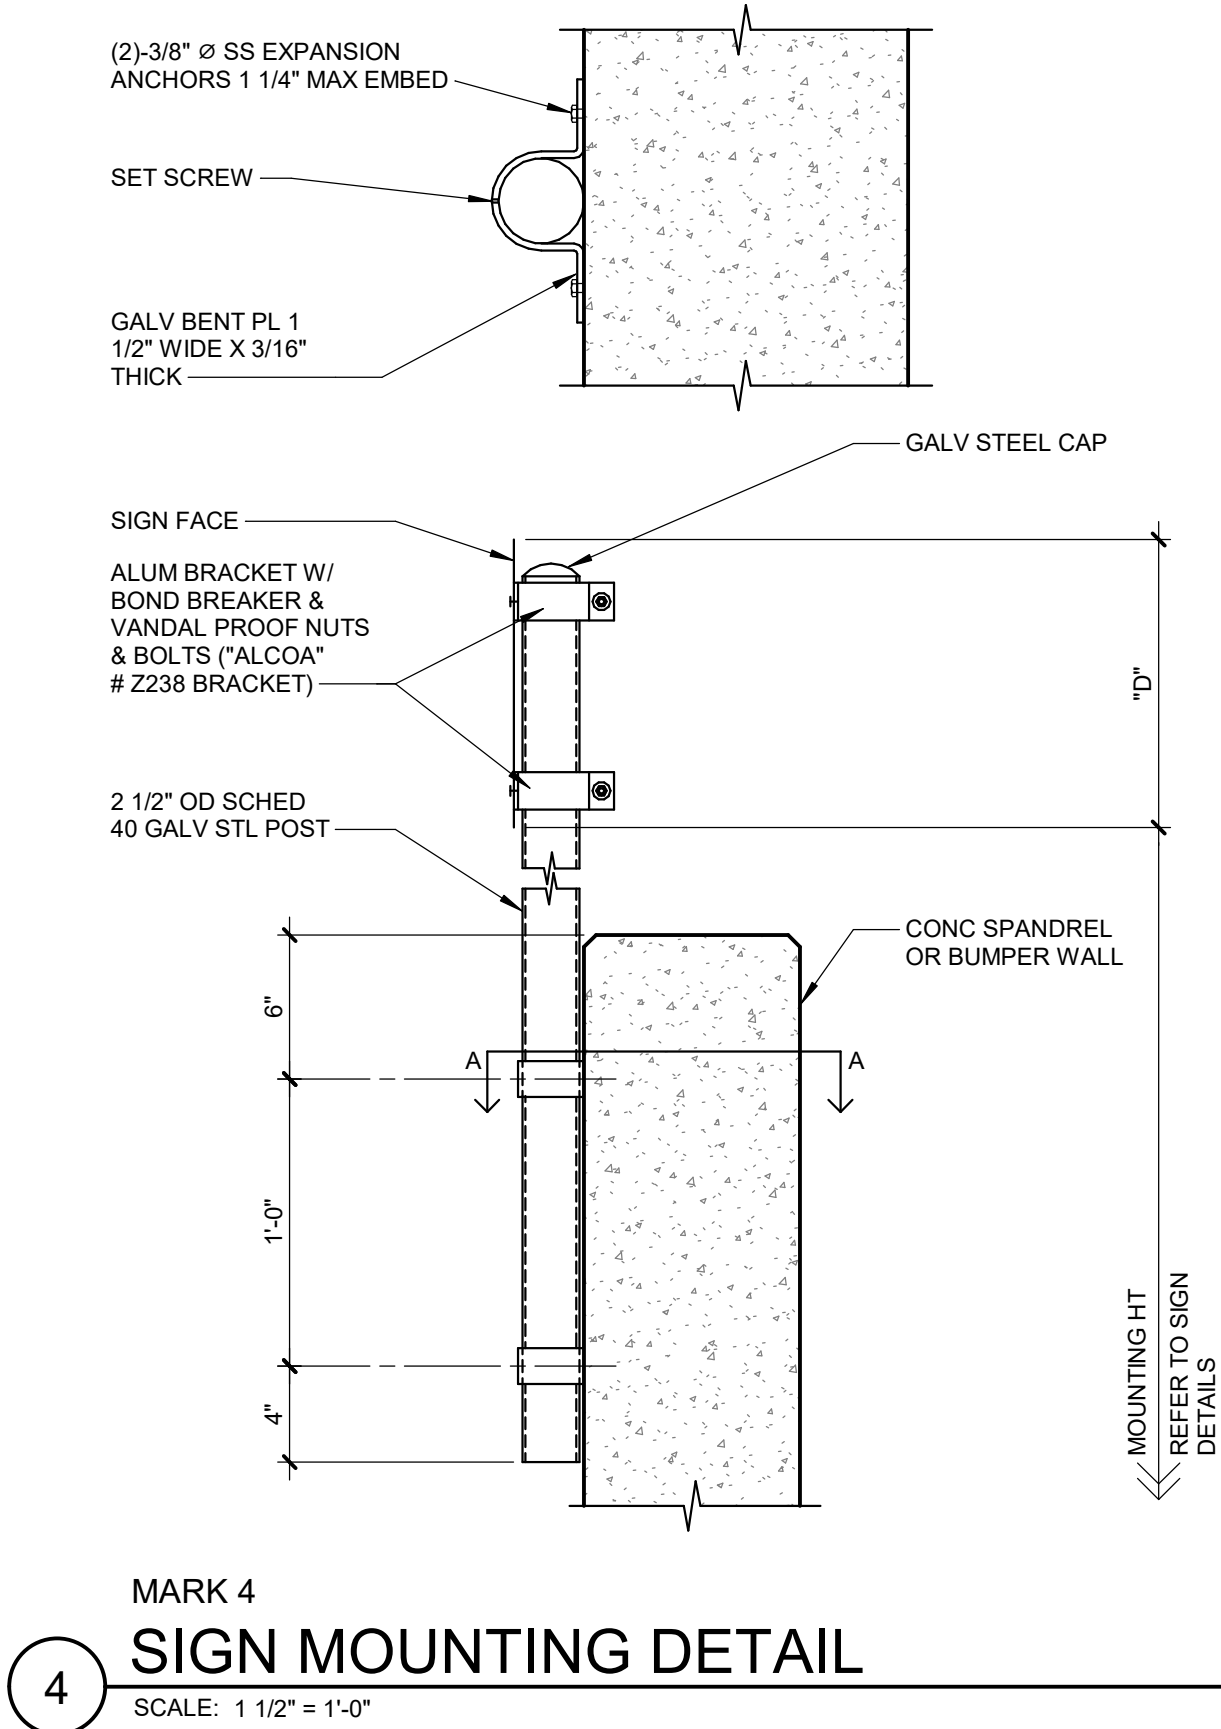

NO.	DATE	DESCRIPTION
Revisions		
PROJECT NUMBER: 2242076		
DRAWN BY: RMULVANEY		
REVIEWED BY: GEHMKE		
ISSUED FOR: BID DOCUMENTS		
DATE: 02/16/2026		
DRAWING NAME:		

GENERAL NOTES

DIVISION 01 - GENERAL REQUIREMENTS

- 1.1 ALL DESIGN AND CONSTRUCTION SHALL BE IN ACCORDANCE WITH ALL APPLICABLE FEDERAL, STATE AND LOCAL BUILDING CODES/ORDINANCES AND FIRE CODES, INCLUDING THE FOLLOWING:
- A. CITY OF ELMIRA, NEW YORK CODES AND ORDINANCES, CURRENT EDITION.
- B. 2020 BUILDING CODE OF NEW YORK STATE.

1.2 BUILDING CLASSIFICATION

- A. IBC USE AND OCCUPANCY CLASSIFICATION: LOW-HAZARD STORAGE, GROUP S-2 OPEN PARKING GARAGE

1.3 LOADING AND DESIGN PARAMETERS (1975 RECORD DOCUMENTS)

- A. DESIGN LIVE LOADING:

UNIFORM LOAD, 1ST THRU 6TH FLOORS (LIVE) = 50 PSF
UNIFORM LOAD, 7TH LEVEL (60 PSF LIVE + 30 PSF SNOW) = 80 PSF

1.4 MINIMUM HEADROOM CLEARANCE

- A. SIGNED CLEARANCE: ALL LEVELS, EXISTING SIGNAGE = 6'-5"

1.5 PERMITS

- A. CONTRACTOR IS RESPONSIBLE FOR OBTAINING AND PAYING FOR ALL PERMITS NECESSARY TO COMPLETE THE WORK.

1.6 CORROSION PROTECTION SYSTEM

- A. CORROSION PROTECTION SYSTEM FOR REPAIRS AND RESTORATION IS BASED ON CRITERIA PRESENTED IN ACI 362.1R "GUIDE FOR THE DESIGN AND CONSTRUCTION OF DURABLE CONCRETE PARKING STRUCTURES" FOR ZONE 3 EXPOSURE.

DIVISION 02 - EXISTING CONDITIONS

2.1 EXISTING STRUCTURES

- A. FOR ADDITIONAL INFORMATION ON EXISTING STRUCTURE, REFER TO RECORD DRAWINGS BY NEWMAN & DOLL DATED APRIL, 1978 (ORIGINAL DESIGN AUGUST, 1975).
- B. FOR ADDITIONAL INFORMATION ON EXISTING STRUCTURE, REFER TO REPAIR AND PREVENTIVE MAINTENANCE - PHASE I DRAWINGS BY DESMAN ASSOCIATES DATED FEBRUARY, 1997.
- C. FOR ADDITIONAL INFORMATION ON EXISTING STRUCTURE, REFER TO REPAIR AND PREVENTIVE MAINTENANCE - PHASE II DRAWINGS BY DESMAN ASSOCIATES DATED FEBRUARY, 1998.
- D. FOR ADDITIONAL INFORMATION ON EXISTING STRUCTURE, REFER TO REPAIR AND PREVENTIVE MAINTENANCE - PHASE III DRAWINGS BY DESMAN ASSOCIATES DATED FEBRUARY, 1999.
- E. FOR ADDITIONAL INFORMATION ON EXISTING STRUCTURE, REFER TO ENGINEERING DRAWINGS BY HUNT AND TY LIN DATED AUGUST 25, 2020.
- F. WHERE DIMENSIONS ARE INDICATED FOR EXISTING STRUCTURES OR UTILITIES, THEY ARE APPROXIMATE AND FOR REFERENCE ONLY. CONTRACTOR SHALL VERIFY IN FIELD (VIF) ALL DIMENSIONS AND ELEVATIONS PRIOR TO CONSTRUCTION. ANY VARIATIONS BETWEEN EXISTING DIMENSIONS AND/OR ELEVATIONS ON DRAWINGS SHALL BE REPORTED TO ENGINEER.

DIVISION 03 - CAST-IN-PLACE CONCRETE

3.1 DESIGN AND CONSTRUCTION SHALL BE IN ACCORDANCE WITH ACI 318, AND ACI GUIDE 362.1R. REFER TO SPECIFICATIONS SECTION 03 30 00, CAST-IN-PLACE CONCRETE (RESTORATION), FOR INFORMATION NOT LISTED HEREIN.

3.2 CONCRETE

DESCRIPTION	FC (PSI)	MAX W/C RATIO	AVG AIR ENTRAINMENT	COMMENTS
CURBS	4,000 SF	0.40	6.50%	REFER TO NOTE 5
SLABS	4,500 CNS	0.40	6.50%	REFER TO NOTE 5
VERTICAL & OVERHEAD	5,000 CNS	0.40	6.50%	REFER TO NOTE 6

1. CNS: DESIGNATES A CONCRETE MIX DESIGN IN WHICH CONTAINS 2 GALICY OF CALCIUM NITRITE CORROSION-INHIBITOR ADMIXTURE.
2. SF: DESIGNATES A CONCRETE MIX DESIGN WHICH CONTAINS 4-1/2 LBS/CY OF STRUCTURAL MACRO FIBERS
3. AVERAGE AIR-ENTRAINED VALUES ARE FOR IN-PLACE CONCRETE. TOLERANCE ON TOTAL AIR CONTENT IS 1-1/2% PER ACI 318.
4. ALL NORMAL WEIGHT CONCRETE SHALL HAVE A DENSITY OF APPROXIMATELY 145 PCF UNLESS NOTED OTHERWISE.
5. FOR SLAB CONCRETE (ASSOCIATED WITH FD REPLACEMENTS) AND NEW CURBS CONTRACTOR HAS OPTION FOR BAG MIX, SITE-BATCHED CONCRETE, OR READY-MIXED CONCRETE.
6. VERTICAL/OVERHEAD POLYMER MODIFIED REPAIR MORTAR, REFER TO SPECIFICATIONS.

3.3 CEMENT

- A. ASTM C 150 TYPE I OR III
- B. ASTM C 595 TYPE II (L10)

3.4 AGGREGATES

- A. ASTM C 33

3.5 MILD REINFORCEMENT

- A. MILD REINFORCEMENT, ASTM A 615 GRADE 60
- B. MILD REINFORCEMENT (LOW ALLOY WELDABLE), ASTM A 706 GRADE 60
- C. EPOXY COATING FOR PLAIN AND DEFORMED MILD REINFORCEMENT, ASTM A 775
- D. WELDED PLAIN WIRE FABRIC SHEETS, ASTM A 185, GRADE 65 (WELDED DEFORMED WIRE FABRIC SHEETS, ASTM A 497, GRADE 65)
- E. EPOXY COATING FOR PLAIN WELDED WIRE FABRIC, ASTM A 884
- F. CONCRETE PROTECTION SHALL BE PER ACI 362.1R, EXCEPT AS NOTED ON DRAWINGS AND INSURE THE INTEGRITY OF THE STRUCTURE AT ALL STAGES OF CONSTRUCTION.

3.6 POST-INSTALLED MILD REINFORCEMENT

- A. POST-INSTALLED REINFORCING BAR CONNECTIONS SHALL BE DESIGNED PER THE ACI 318 BUILDING CODE REQUIREMENTS FOR STRUCTURAL CONCRETE.
- B. THE DESIGN OF STRAIGHT POST-INSTALLED REINFORCING BARS SHALL BE PERFORMED PER THE DEVELOPMENT AND SPLICE LENGTH REQUIREMENTS OF THE ACI 318 BUILDING CODE REQUIREMENTS FOR STRUCTURAL CONCRETE. THE POST-INSTALLED REINFORCING BAR SYSTEM IS AN ALTERNATIVE TO CAST-IN-PLACE REINFORCING BARS GOVERNED BY ACI 318 AND IBC CHAPTER 19.
- C. THE EPOXY SYSTEM SHALL BE TESTED IN ACCORDANCE WITH THE ICC-ES ACCEPTANCE CRITERIA FOR POST-INSTALLED EPOXY ANCHORS IN CONCRETE ELEMENTS (AC308), TABLE 3.8. TECHNICAL DATA SHALL BE PUBLISHED IN AN ICC-ES EVALUATION SERVICE REPORT SHOWING COMPLIANCE WITH IBC.
- D. POST-INSTALLED REINFORCING BAR INSTALLATION SHALL BE PERFORMED BY PERSONNEL TRAINED TO INSTALL THE SYSTEM PER THE MANUFACTURER'S PRINTED INSTALLATION INSTRUCTIONS (MPII), AS INCLUDED IN THE ANCHOR PACKAGING. THE CONTRACTOR SHALL ARRANGE FOR A MANUFACTURER'S REPRESENTATIVE TO PROVIDE ONSITE INSTALLATION TRAINING FOR POST-INSTALLED REINFORCING BARS. THE STRUCTURAL ENGINEER OF RECORD MUST RECEIVE DOCUMENTED CONFIRMATION PRIOR TO THE COMMENCEMENT OF INSTALLING THE BARS THAT ALL OF THE CONTRACTOR'S PERSONNEL WHO WILL INSTALL POST-INSTALLED REINFORCING BARS HAVE BEEN TRAINED TO INSTALL THE SYSTEM PER THE MANUFACTURER'S PRINTED INSTALLATION INSTRUCTIONS (MPII).
- E. THE POSITION OF EXISTING REINFORCING BARS IN THE CONCRETE STRUCTURE SHALL BE LOCATED PRIOR TO POST-INSTALLING BARS. EXISTING BARS SHALL BE LOCATED USING FERROSCAN, GPR, X-RAY, CHIPPING, OR OTHER MEANS.

3.10 GENERAL CAST-IN-PLACE CONCRETE

A. REINFORCEMENT

1. PROVIDE STANDARD 90 DEGREE BAR HOOKS UNLESS NOTED OTHERWISE ON DRAWINGS.
2. MINIMUM LENGTH OF LAP SPLICES SHALL BE BASED ON ACI 318 CLASS B, UNLESS NOTED OTHERWISE ON DRAWINGS.
3. APPROVED REBAR COUPLERS MAY BE USED AT CONTRACTOR'S OPTION TO AID PLACEMENT OF DOWELS THROUGH FORMS.
4. REINFORCING STEEL SHALL NOT BE BENT OR STRAIGHTENED UNLESS APPROVED BY ENGINEER OR AS INDICATED ON DRAWINGS.
5. FIELD CUTTING OF REINFORCEMENT IS PROHIBITED UNLESS APPROVED BY ENGINEER.
6. WELDING OF REINFORCEMENT IS PROHIBITED UNLESS SPECIFICALLY CALLED FOR ON DRAWINGS OR APPROVED BY ENGINEER. DO NOT WELD EPOXY COATED REINFORCEMENT.

B. ACCESSORIES

1. ALL WELD ASSEMBLIES SHALL USE E70XX LOW HYDROGEN ELECTRODES. MINIMUM WELD SIZE IS 1/4 INCH. STAINLESS STEEL ELECTRODES SHALL BE TYPE 308L OR 347.
2. FOR FIELD WELDING GALVANIZED CONNECTION HARDWARE, REMOVE SLAG, WIRE BRUSH, AND APPLY THREE COATS OF ZNC COLD GALVANIZING.
3. NO ALUMINUM CONDUIT OR PRODUCTS CONTAINING ALUMINUM OR ANY OTHER MATERIAL INJURIOUS TO THE CONCRETE SHALL BE EMBEDDED IN CONCRETE.

C. JOINTS

1. PROVIDE A 3/4 INCH CHAMFER ON EXPOSED CORNERS OF CONCRETE UNLESS OTHERWISE INDICATED ON DRAWINGS.
2. TOOL SLAB JOINTS AT THE TIME OF FINISHING. SAW CUTTING IS NOT ALLOWED.
3. TOOL CONTROL JOINTS IN CONCRETE PATCHES TO MATCH EXISTING.

DIVISION 07 - THERMAL AND MOISTURE PROTECTION

7.1 TRAFFIC-BEARING MEMBRANE (DECK COATING)

- A. TRAFFIC-BEARING MEMBRANE SHALL BE HEAVY DUTY AND APPLIED TO LOCATIONS INDICATED IN THE PLANS INCLUDING ON SUPPORTED SLAB SURFACES AND EXTENDED UP VERTICAL SURFACES 4 INCHES (MINIMUM), INCLUDING WALLS, PANELS, COLUMNS, CURBS, PIPES, ETC., AS INDICATED ON DRAWINGS.

7.2 JOINT SEALANTS

- A. REMOVE AND REPLACE JOINT AND COVE SEALANTS AS INDICATED ON THE DRAWINGS.
- B. ROOT AND SEAL CRACKS AS INDICATED ON THE DRAWINGS.

7.3 EXPANSION JOINTS

- A. REMOVE AND REPLACE DAMAGED HEADER MATERIAL AS INDICATED ON THE DRAWINGS.

DIVISION 22 - PLUMBING

22.1 REMOVE AND REPLACE EXISTING POST-TENSIONED CONCRETE FOR FLOOR DRAIN REPLACEMENT AS INDICATED ON PLUMBING DRAWINGS.

22.2 SCAN FOR EXISTING REINFORCEMENT, CORE, AND PROVIDE SUPPLEMENTAL FLOOR DRAINS AND PIPING A PONDING LOCATIONS AS INDICATED ON PLUMBING DRAWINGS.

DIVISION 32 - EXTERIOR IMPROVEMENTS

32.1 RESTRIPE PARKING STRUCTURE, AT ALL LEVELS INDICATED IN PLANS. REFER TO AP-SERIES DRAWINGS.

32.2 WHERE EXISTING STRIPING CONFLICTS WITH NEW STRIPING, PREPARE SURFACE AND PROVIDE 4" WIDE STRIP OF TRAFFIC MEMBRANE TOP COAT COVERING THE EXISTING LINE STRIPE.

CONSTRUCTION AND COORDINATION NOTES

C.1 - GENERAL

- A. SCALES NOTED ON THE DRAWINGS ARE FOR GENERAL REFERENCE ONLY. NO DIMENSIONAL INFORMATION SHALL BE OBTAINED BY DIRECT SCALING OF THE DRAWINGS.
- B. THE STRUCTURAL RESTORATION DRAWINGS SHALL BE USED IN CONJUNCTION WITH THE COORDINATION AND SEQUENCES OF ALL OTHER DISCIPLINES AND COORDINATED WITH THE WORK OF ALL TRADES.
- C. ALL OMISSIONS OR CONFLICTS AMONG VARIOUS ELEMENTS OF DRAWINGS AND/OR SPECIFICATIONS SHALL BE REPORTED TO ENGINEER BEFORE PROCEEDING WITH ANY RELATED WORK.
- D. IF DRAWINGS AND SPECIFICATIONS ARE IN CONFLICT, THE MOST STRINGENT RESTRICTIONS AND REQUIREMENTS SHALL GOVERN.
- E. MEANS, METHODS, PROCEDURES AND SEQUENCES OF CONSTRUCTION ARE THE RESPONSIBILITY OF THE CONTRACTOR. THE CONTRACTOR SHALL TAKE ALL NECESSARY PRECAUTIONS TO MAINTAIN AND INSURE THE INTEGRITY OF THE STRUCTURE AT ALL STAGES OF CONSTRUCTION.
- F. FIELD VERIFY THE LOCATIONS OF EXISTING STRUCTURES, UTILITIES, ETC., AND NOTIFY ENGINEER OF INTERFERENCES NOT NOTED ON DRAWINGS.
- G. NO STRUCTURAL MEMBERS SHALL BE PENETRATED OR CUT FOR PIPES, DUCTS, ETC., UNLESS SPECIFICALLY DETAILED OR APPROVED IN WRITING BY ENGINEER. ALL PENETRATIONS OF EXISTING STRUCTURE ELEMENTS SHALL BE SUBMITTED TO ENGINEER FOR REVIEW AND APPROVAL.
- H. VERIFY STRUCTURAL ELEVATIONS AND DIMENSIONS WITH RESPECTIVE OTHER TRADES AND DRAWINGS.
- I. VERIFY LOCATION OF SLAB DEPRESSIONS, FLOOR DRAINS, INSERTS, AND OTHER RELATED ITEMS.
- J. VISITS TO JOB SITE BY ENGINEER TO OBSERVE CONSTRUCTION DO NOT IN ANY WAY MEAN GUARANTEE OF CONTRACTOR'S WORK, NOR RESPONSIBILITY FOR COORDINATION, SUPERVISION, NOR SAFETY AT JOB SITE.
- K. PRIOR TO BEGINNING WORK, EACH WORK AREA IS TO BE COMPLETELY ENCLOSED. CONTRACTOR TO BE RESPONSIBLE FOR ADEQUATE VENTILATION, FUME AND DUST CONTROL.
- L. PRIOR TO BEGINNING CONSTRUCTION, PREPARE EXISTING CONDITIONS VIDEO AND/OR PHOTO DOCUMENTATION.
- M. THE EXISTING CONCRETE DESIGN STRENGTH IS 4,000 PSI AT 28 DAYS.
- N. LOCAL NOISE ORDINANCE WILL GOVERN OPERATIONS.
- O. FIRE SUPPRESSION SYSTEM MUST BE MAINTAINED IN THE STRUCTURE AT ALL TIMES EXCEPT IN WORK AREAS.
- P. TAKE EXTREME CAUTION NOT TO DAMAGE IN ANY WAY THE EXISTING ELECTRICAL SERVICE, TELECOMMUNICATION LINES, COMPUTER LINES, ETC. LOCATE AND MARK ALL SERVICE LINES.
- Q. PROVIDE TEMPORARY SIGNS AND BARRICADES AS REQUIRED FOR TRAFFIC CONTROL AROUND WORK AREAS.

C.2 - CONSTRUCTION PHASING

- A. CONTRACTOR SHALL BE RESPONSIBLE FOR COORDINATION OF ALL CONSTRUCTION ACTIVITY AND SHALL COOPERATE FULLY WITH OWNER FOR ALL CONSTRUCTION PHASING.
- B. CONTRACTOR SHALL MAINTAIN TRAFFIC FLOW TO ALL LEVELS OF THE STRUCTURE.
- C. WORK OVER OCCUPIED SPACE SHALL BE PERFORMED DURING WORK HOURS COORDINATED WITH THE OWNER.
- D. COORDINATE WITH THE OWNER MOVING FURNITURE, SUPPLIES, AND MATERIALS IN ROOMS AS REQUIRED TO PERFORM REPAIRS.
- E. AREAS OF PARKING ABOVE AND AROUND SHORING SHALL BE CLOSED TO PARKING, PRIOR TO REPAIRS AND SHORING.
- F. STAGING AREA FOR CONTRACTOR TO BE LOCATED ON-SITE. CONTRACTOR SHALL COORDINATE WITH OWNER.
- G. PROTECT PEDESTRIAN TRAFFIC THROUGHOUT STRUCTURE AND ON SIDEWALKS AROUND PERIMETER OF PARKING STRUCTURE.
- H. IT WILL BE NECESSARY TO SCHEDULE CONTRACTOR DELIVERIES AND WASTE HAULING TO MINIMIZE INTERFERENCE WITH EXISTING BUILDING OPERATIONS. CONTRACTOR SHALL COORDINATE WITH OWNER.
- I. PARKING WILL NOT BE ALLOWED ON LEVELS WITH SHORING.
- J. WORK IN AREAS REQUIRING CLOSING OF RAMP ACCESS TO UPPER FLOORS SHALL BE CONDUCTED ON WEEKENDS. THE CONTRACTOR IS RESPONSIBLE TO NOTIFY AND OBTAIN OWNER APPROVAL OF ANY ACCESS CLOSURES PRIOR TO SCHEDULED WORK.
- K. AT LEAST ONE STAIR TOWER MUST REMAIN OPEN AND ACCESSIBLE AT ALL TIMES.
- L. COORDINATE WITH OWNER REGARDING SCHEDULING OF WORK RELATED TO OTHER IMPROVEMENT PROJECTS INCLUDING ELEVATOR MODERNIZATION AND PARKING EQUIPMENT REPLACEMENT.

C.3 - FORMWORK AND SHORING

- A. DRAWINGS DO NOT INCLUDE NECESSARY COMPONENTS FOR SAFETY OF BUILDING OR EQUIPMENT DURING CONSTRUCTION. CONTRACTOR IS RESPONSIBLE FOR ALL WORK RELATING TO CONSTRUCTION, ERECTION METHODS, BRACING, SHORING, RIGGING, GUYS, SCAFFOLDING, FORMWORK AND OTHER WORK AS REQUIRED TO SAFELY PERFORM WORK INDICATED.

C.4 - CONCRETE DELAMINATION REPAIR

- A. SOUND ALL AREAS AS INDICATED ON DRAWINGS AND MARK PERIMETER OF AREAS.
- B. SAWCUT AND CHIP AT PERIMETER OF DELAMINATED AREAS AS INDICATED IN REPAIR DETAILS.
- C. REMOVE EXISTING CONCRETE BEYOND DELAMINATION TO SOUND CONCRETE AS INDICATED IN THE REPAIR DETAILS.
- D. REMOVE EXISTING DELAMINATION EXPOSING EXISTING REINFORCEMENT STEEL PERIMETER AS INDICATED IN THE REPAIR DETAILS. REPAIR DETAILS INDICATE NOMINAL DEPTH OF REPAIRS. IF SOUND CONCRETE IS NOT ENCOUNTERED AT THE SPECIFIED NOMINAL REMOVAL DEPTH, NOTIFY ENGINEER FOR DIRECTION ON HOW TO PROCEED.
- E. PROVIDE UNIFORM HORIZONTAL SURFACE BETWEEN ADJACENT BARS OR WIRES WHEN CAVITY ENCOMPASSES MORE THAN ONE BAR OR WIRE.
- F. CLEAN AND COAT ALL EXPOSED REINFORCEMENT STEEL AND OTHER EMBEDDED STEEL IF GREATER THAN 10% SECTION LOSS (DIAMETER REDUCTION) IS PRESENT. NOTIFY ENGINEER FOR DIRECTION ON REPLACEMENT AND/OR SUPPLEMENTAL REINFORCEMENT REQUIREMENTS.
- G. PROVIDE SPRAY OR BRUSH APPLIED BONDING GROUT TO EXCAVATED CAVITY SURFACE.
- H. PROVIDE PATCH MATERIAL AS INDICATED IN GENERAL NOTE 3.2.
- I. STEEL TROWEL FINISH OF UNFORMED CONCRETE PATCH SURFACES TO MATCH ADJACENT AREAS.
- J. WHERE APPLICABLE CHAMFER CORNERS TO MATCH ADJACENT AREAS.
- K. CONCRETE PATCH SURFACES TO BE PAINTED TO MATCH ADJACENT AREAS LENGTH.
- L. NOMINAL SIZES OF MEMBERS ARE INDICATED IN DETAILS, ACTUAL SIZES MAY VARY.
- M. MINIMAL PATCH DEPTHS ARE INDICATED IN DETAILS, ACTUAL DEPTH MAY VARY.
- N. PAY BASIS SHALL BE AS INDICATED ON THE BID FORM.

C.5 - DUST CONTROL

- A. FILTER FABRIC MUST BE INSTALLED OVER ALL STORM DRAIN BASINS WITHIN THE WORK AREA.
- B. DUST, SILT, SEDIMENT, ETC SHALL NOT LEAVE THE SITE.
- C. ALL SAW CUTTING AND GRINDING OPERATIONS SHALL BE PERFORMED WET TO CONTROL DUST.

C.6 - CONCRETE AND SAW CUTTING WORK

- A. THE FOLLOWING REQUIREMENTS APPLY TO CONCRETE AND SAW CUTTING WORK (CUTTING, GRINDING, DRILLING, HYDRO-DEMOLITION, ETC):
1. DISCHARGE OF WATER, DUST, OR DEBRIS FROM CONCRETE WORK TO STORM OR SANITARY SYSTEM IS PROHIBITED.
2. STORM DRAINS MUST BE PROTECTED FROM DUST AND DEBRIS.
3. ANY WATER USED DURING CONCRETE WORK INCLUDING SWEEPING AND SAW CUTTING) MUST BE CONTAINED AND COLLECTED FOR PROPER DISPOSAL. SUGGESTED CONTROLS INCLUDE WET VACUUM OR ABSORBENTS.
4. GOOD HOUSEKEEPING PRACTICES MUST BE EMPLOYED AT THE JOBSITE. MINIMIZE DUST.

C.7 - CONCRETE WASHOUT

- A. DO NOT DISCHARGE CONCRETE, MORTAR, OR GROUT INTO STORM DRAINS, CATCH BASINS, OR TO THE SANITARY SEWER SYSTEM. PERFORM WASHOUT OF CONCRETE TRUCKS IN DESIGNATED AREAS OR OFFSITE.
1. DESIGNATED AREAS SHOULD BE CLEARLY LABELED. THEY SHOULD BE IN A PIT TO PREVENT RUNOFF OF WASTE WATER. PLACE DESIGNATED AREAS A MINIMUM OF 50 FEET FROM STORM DRAINS, BODIES OF WATER, AND DITCHES. ALL DESIGNATED AREAS SHOULD BE LINED TO PREVENT SEEPAGE AND SHOULD HAVE A BARRIER.
2. IF ONLY A SMALL AMOUNT OF CONCRETE WASHING IS TO OCCUR, AN ALTERNATIVE TO A DESIGNATED AREA IS TO UTILIZED A LINED ROLL-OFF BOX OR DRUM (FOR VERY SMALL QUANTITIES).
- B. ONCE CONCRETE WASHOUT HAS HARDENED, BREAK UP AND DISPOSE OF PROPERLY. DISPOSAL OF HARDENED CONCRETE SHOULD OCCUR ON A REGULAR BASIS.
- C. WASHOUT FACILITIES MUST BE CLEANED, OR NEW FACILITIES PROVIDED, ONCE THE WASHOUT AREA IS 75% FULL.

C.8 - WASTE DISPOSAL - WASH WATER, PAINTS, SOLVENTS, AND OTHER CHEMICALS

- A. ANY USED CHEMICAL PRODUCTS OR SOLVENTS INCLUDING CHEMICAL AND SOLVENT MIXTURES, REPAIRS, CONTAMINATED RAGS, AND CONTAINERS SHOULD BE EVALUATED AND DISPOSED OF PROPERLY.

C.9 - QUANTITIES


- A. CONTRACTOR SHALL NOTIFY ENGINEER IF QUANTITIES SHOWN ON DRAWINGS ARE SUBSTANTIALLY DIFFERENT FROM THE ACTUAL QUANTITIES IN THE FIELD. SUBJECT LOCATIONS SHALL BE REVIEWED WITH THE ENGINEER PRIOR TO PROCEEDING WITH THE WORK.

GRAPHIC SYMBOLS

RAMP HINGE LINE - UP INDICATES THE SURFACE SLOPES UP. DN INDICATES THE SURFACE SLOPES DOWN.




SECTION CUT LINE

 

ELEVATION, SECTION, ENLARGED PLAN, AND DETAIL DESIGNATION



ALT TEXT

 

PLAN DESIGNATION



ALT TEXT



PLAN

NORTH

NORTH

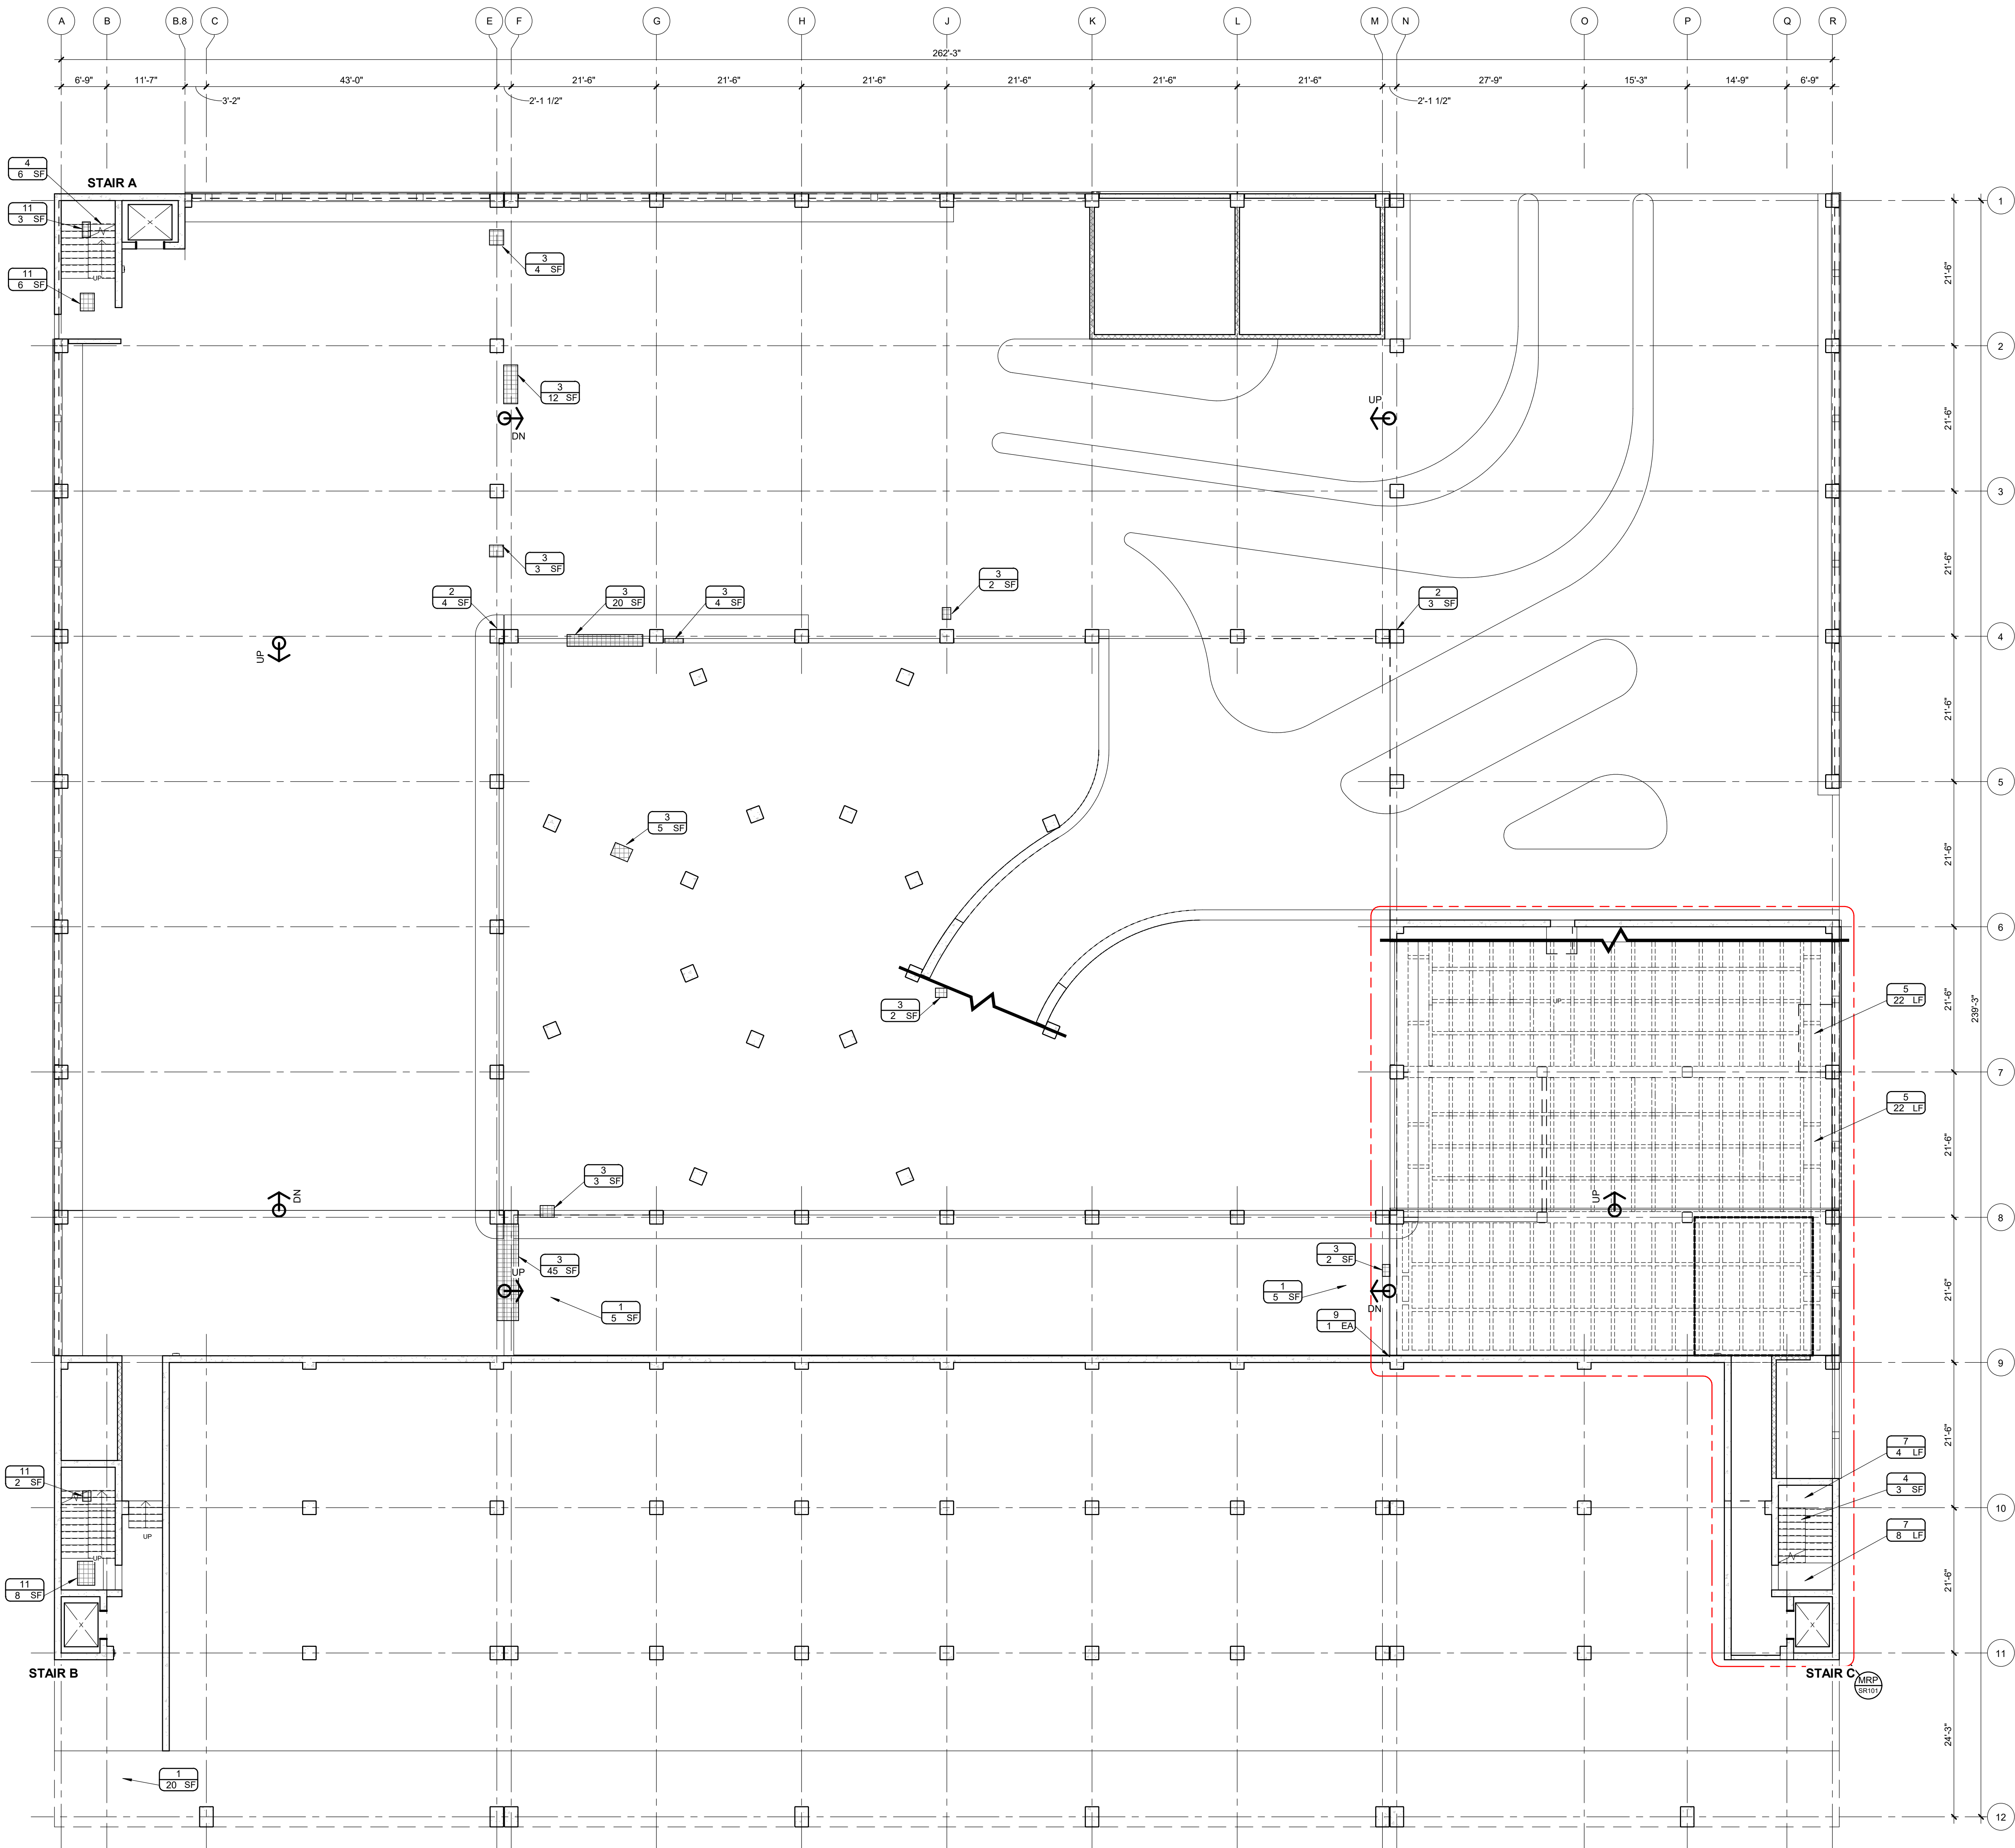

LEVEL 1 PLAN
SCALE: 3/32" = 1'-0"

PLAN SYMBOLS


- WORK ITEM NUMBER, REFER TO LIST BELOW
- QUANTITY UNIT
- QUANTITY OF REPAIR
- FLOOR REPAIR HATCH
- SOFFIT REPAIR HATCH
- AREA WHERE EXISTING PAVEMENT MARKINGS CONFLICT WITH PROPOSED PAVEMENT MARKINGS
- BARRICADES TO RESTRICT ACCESS TO ROOF LEVEL OF PARKING GARAGE, REFER TO DTL 15/SR501

WORK ITEM NOTES


- CEILING REPAIR - WAFFLE SLAB SYSTEM, REFER TO DTL 9 & 10/SR501.
- COLUMN REPAIR, REFER TO DTL 4/SR501.
- BEAM REPAIR, REFER TO DTL 3/SR501.
- CONCRETE STAIR REPAIR, REFER TO DTL 5/SR501.
- ROUT AND SEAL CRACKS AT CONCRETE CURB, REFER TO DTL 2/SR551.
- REMOVE & REPLACE COVE SEALANT AND FULL SYSTEM TRAFFIC COATING, REFER TO DTL 6/SR551.
- ROUT AND SEAL CRACKS, REFER TO DTL 2/SR551.
- EXPANSION JOINT NOSING REPAIR (WINGED SEAL), REFER TO DTL 7/SR551.
- LEAK INVESTIGATION AND REPAIR AT PARKING/SHOPS WALL, REFER TO PLAN NOTE 3.
- DECK COATING - PREP AND TOP COAT, 6" WIDE STRIP OVER EXISTING LINE STRIPING, REFER TO DTL 5/SR551 AND PLAN NOTE 4.
- CEILING REPAIR, CIP CONCRETE STAIRS, REFER TO 11/SR501.

PLAN NOTES

- REFER TO G002 FOR GENERAL NOTES.
- REPAIRS SHOWN ON PLANS ARE FOR THE FLOOR AND SOFFIT (OVERHEAD) OF REPRESENTED LEVEL.
- THE LEAK INVESTIGATION AND REPAIR AT PARKING/SHOPS WALL WORK ITEM INCLUDES TIME AND MATERIALS NECESSARY FOR CONTRACTOR TO INVESTIGATE. IN COORDINATION WITH ENGINEER AND OWNER, THE ROOT CAUSE OF THE WATER INTRUSION FROM THE PARKING AREA INTO THE ADJACENT SHOPS AREA. CONTRACTOR SHALL PERFORM VISUAL INVESTIGATION AND POSSIBLY EXPLORATORY EXCAVATIONS AND WATER TESTING AS DIRECTED BY OWNER AND ENGINEER. FOLLOWING THE INVESTIGATION, CONTRACTOR SHALL PERFORM NECESSARY REPAIRS TO ADDRESS THE ROOT CAUSE OF THE WATER INTRUSION IDENTIFIED DURING THE INVESTIGATION. AS DIRECTED BY THE OWNER AND ENGINEER, CONTRACTOR SHALL PERFORM INVESTIGATION AND REPAIR WORK ON A TIME AND MATERIAL BASIS. REFER TO BID FORM FOR ALLOWANCE. WRITTEN APPROVAL OF PROPOSED WORK SHALL BE OBTAINED PRIOR TO CONTRACTOR PERFORMING WORK.
- WHERE EXISTING PARKING SPACE LINE STRIPING CONFLICTS WITH NEW STRIPING, PREPARE SURFACE AND PROVIDE 6" WIDE STRIP OF TRAFFIC MEMBRANE TOP COAT COVERING THE EXISTING LINE STRIPE. COORDINATE WITH AP-SERIES PLANS. WORK ITEM APPLIES TO LINEAR STRIPES. WILL BE PAID FOR ON A LINEAL FOOT BASIS (REFER TO BID FORM), AND IS NOT INTENDED TO COVER LARGE AREAS.
- FOR FLOOR DRAIN REPLACEMENTS AND SUPPLEMENTAL FLOOR DRAINS, REFER TO PLUMBING PLANS FOR LOCATIONS AND DETAILS 6, 12, 13, AND 14 ON SHEET SR501 FOR ADDITIONAL INFORMATION.

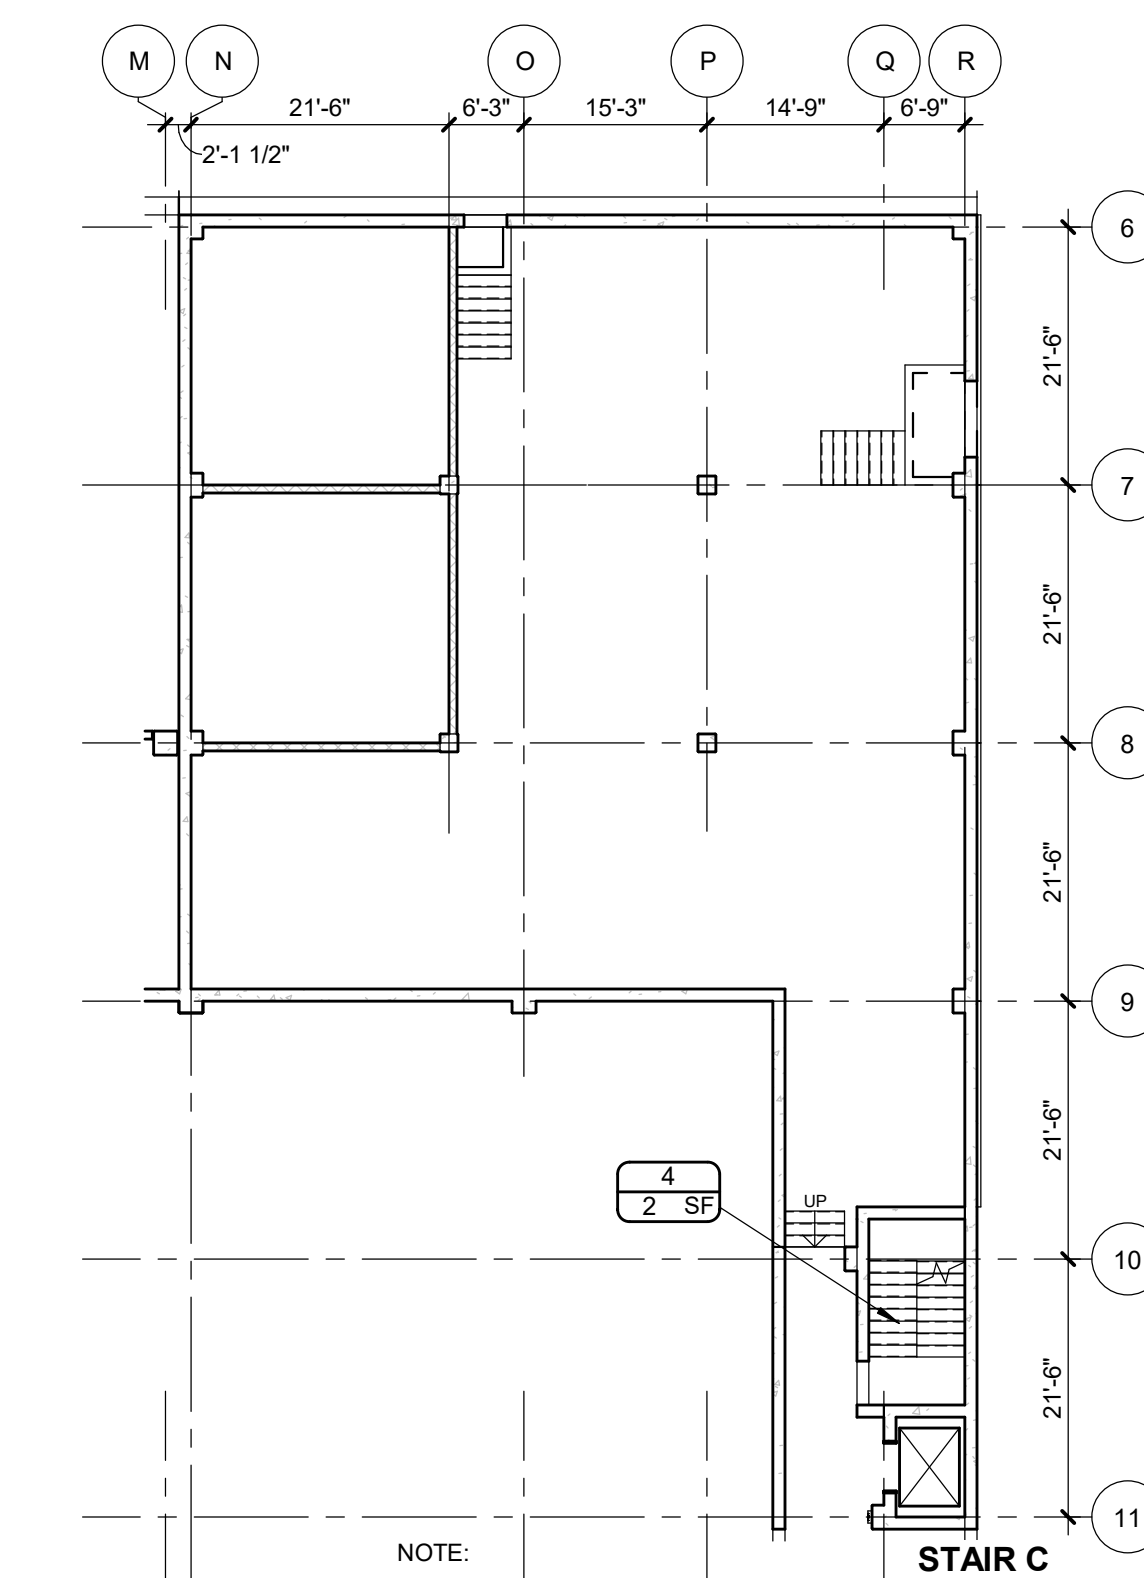

MECHANICAL ROOM PLAN
SCALE: 1/16" = 1'-0"

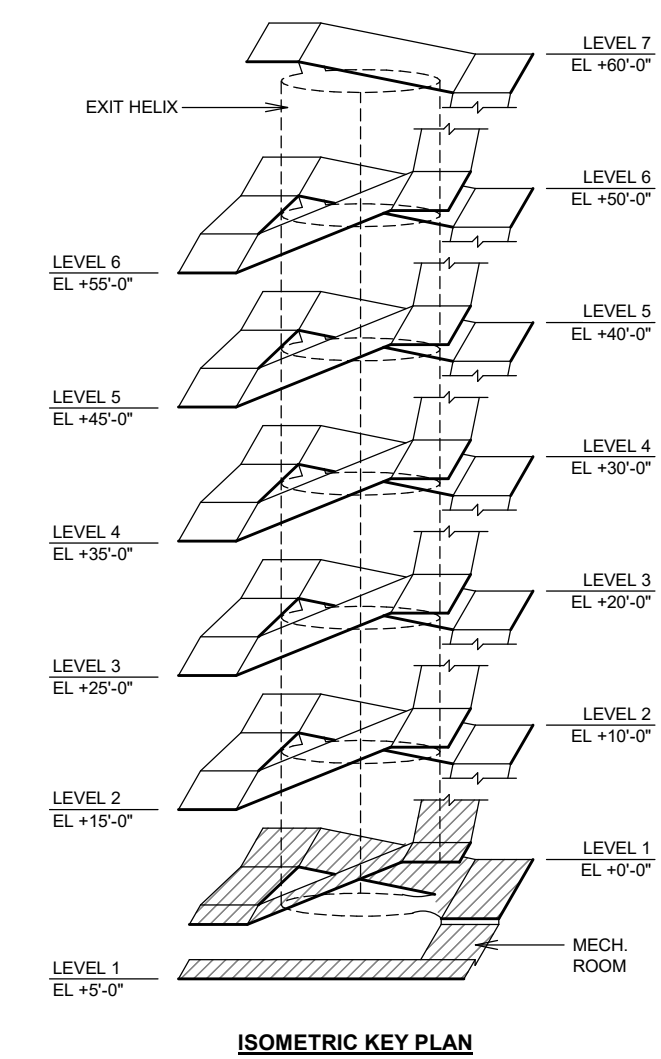

City of Elmira

317 E. Church Street, Elmira, NY 14901

Centertown Parking Garage
Improvements, Phase II


101 West Gray Street, Elmira, NY 14901

NO.	DATE	DESCRIPTION:
Revisions		
PROJECT NUMBER:		2242076
DRAWN BY:		RMULVANEY
REVIEWED BY:		GEHMKE
ISSUED FOR:		BID DOCUMENTS
DATE:		02/16/2026
DRAWING NAME:		

LEVEL 1 PLAN

DRAWING NUMBER:

2/16/2026 12:18:35 PM

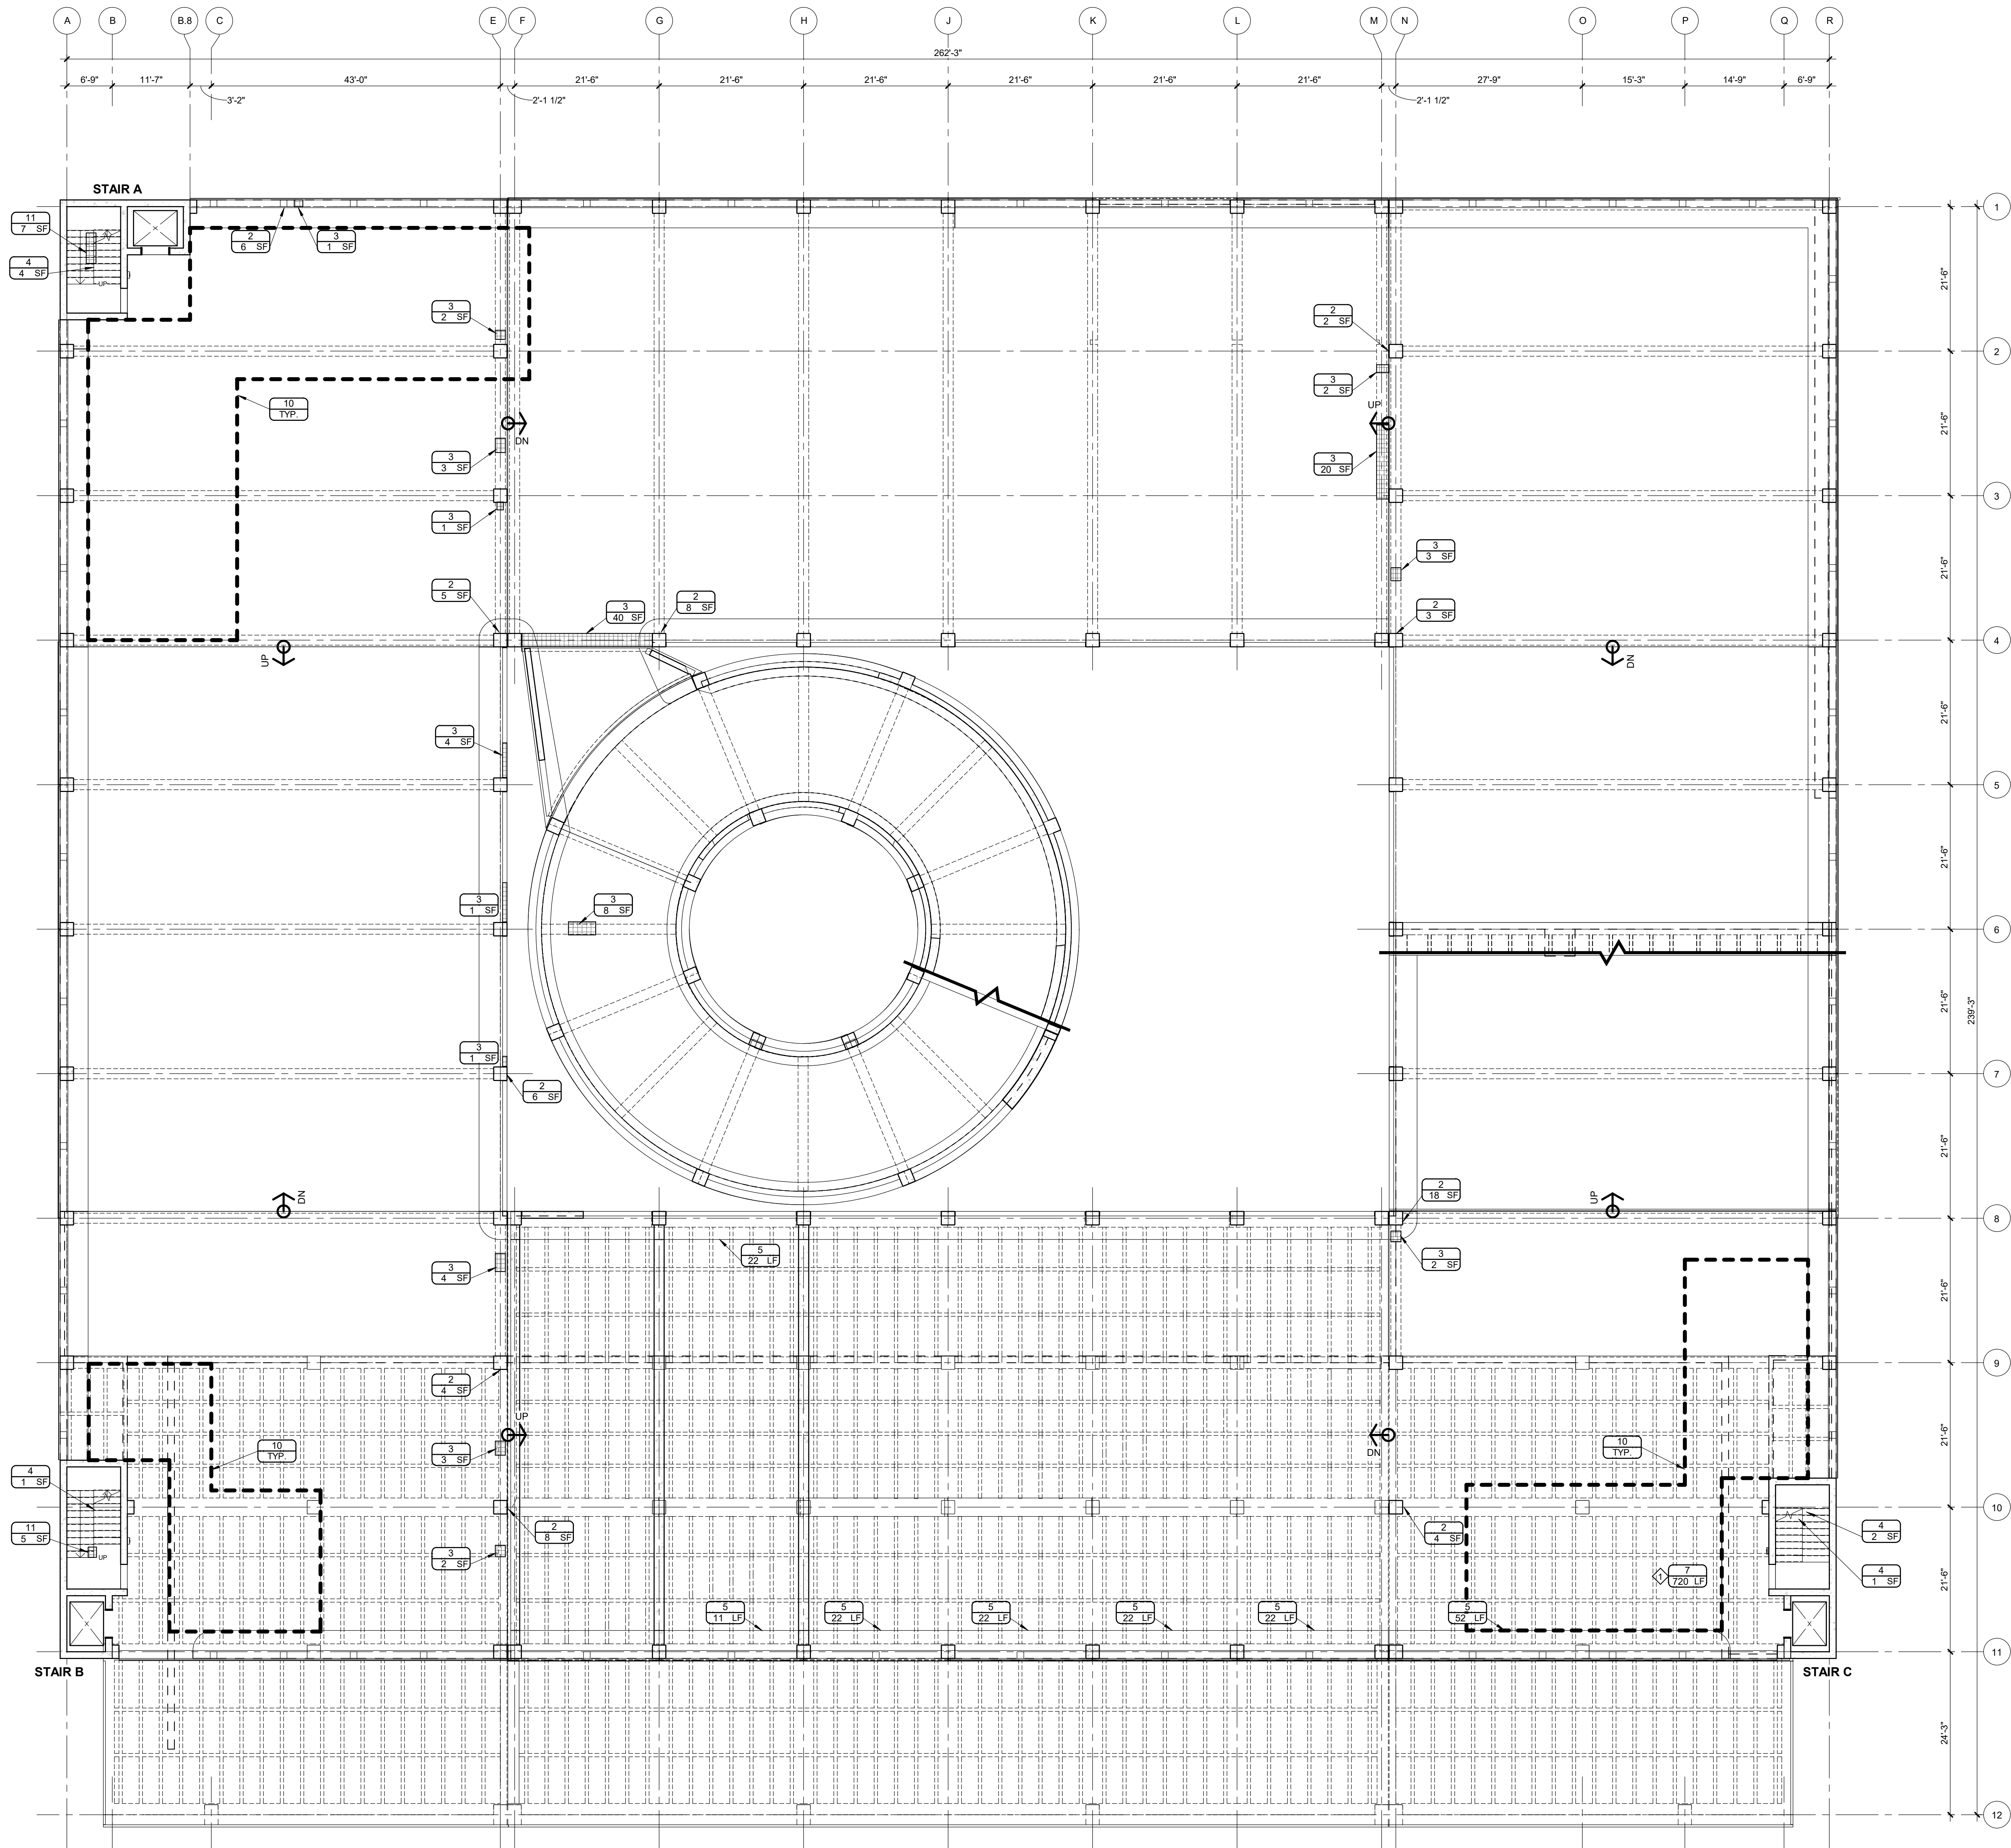

LEVEL 2 PLAN
SCALE: 3/32" = 1'-0"

PLAN SYMBOLS

- WORK ITEM NUMBER, REFER TO LIST BELOW
- QUANTITY UNIT
- QUANTITY OF REPAIR
- FLOOR REPAIR HATCH
- SOFFIT REPAIR HATCH
- AREA WHERE EXISTING PAVEMENT MARKINGS CONFLICT WITH PROPOSED PAVEMENT MARKINGS
- BARRICADES TO RESTRICT ACCESS TO ROOF LEVEL OF PARKING GARAGE, REFER TO DTL 15/SR501

WORK ITEM NOTES


- CEILING REPAIR - WAFFLE SLAB SYSTEM, REFER TO DTL 9 & 10/SR501.
- COLUMN REPAIR, REFER TO DTL 4/SR501.
- BEAM REPAIR, REFER TO DTL 3/SR501.
- CONCRETE STAIR REPAIR, REFER TO DTL 5/SR501.
- ROUT AND SEAL CRACKS AT CONCRETE CURB, REFER TO DTL 2/SR501.
- REMOVE & REPLACE COVE SEALANT AND FULL SYSTEM TRAFFIC COATING, REFER TO DTL 6/SR501.
- ROUT AND SEAL CRACKS, REFER TO DTL 2/SR501.
- EXPANSION JOINT NOSING REPAIR (WINGED SEAL), REFER TO DTL 7/SR501.
- LEAK INVESTIGATION AND REPAIR AT PARKING/SHOPS WALL, REFER TO PLAN NOTE 3.
- DECK COATING - PREP AND TOP COAT, 6" WIDE STRIP OVER EXISTING LINE STRIPING, REFER TO DTL 5/SR501 AND PLAN NOTE 4.
- CEILING REPAIR, CIP CONCRETE STAIRS, REFER TO 11/SR501.

PLAN NOTES

- REFER TO G002 FOR GENERAL NOTES.
- REPAIRS SHOWN ON PLANS ARE FOR THE FLOOR AND SOFFIT (OVERHEAD) OF REPRESENTED LEVEL.
- THE LEAK INVESTIGATION AND REPAIR AT PARKING/SHOPS WALL WORK ITEM INCLUDES TIME AND MATERIALS NECESSARY FOR CONTRACTOR TO INVESTIGATE. IN COORDINATION WITH ENGINEER AND OWNER, THE ROOT CAUSE OF THE WATER INTRUSION FROM THE PARKING AREA INTO THE ADJACENT SHOPS AREA, CONTRACTOR SHALL PERFORM VISUAL INVESTIGATION AND POSSIBLY EXPLORATORY EXCAVATIONS AND WATER TESTING AS DIRECTED BY OWNER AND ENGINEER. FOLLOWING THE INVESTIGATION, CONTRACTOR SHALL PERFORM NECESSARY REPAIRS TO ADDRESS THE ROOT CAUSE OF THE WATER INTRUSION IDENTIFIED DURING THE INVESTIGATION, AS DIRECTED BY THE OWNER AND ENGINEER. CONTRACTOR SHALL PERFORM INVESTIGATION AND REPAIR WORK ON A TIME AND MATERIAL BASIS. REFER TO BID FORM FOR ALLOWANCE. WRITTEN APPROVAL OF PROPOSED WORK SHALL BE OBTAINED PRIOR TO CONTRACTOR PERFORMING WORK.
- WHERE EXISTING PARKING SPACE LINE STRIPING CONFLICTS WITH NEW STRIPING, PREPARE SURFACE AND PROVIDE 6" WIDE STRIP OF TRAFFIC MEMBRANE TOP COAT COVERING THE EXISTING LINE STRIPE. COORDINATE WITH AP-SERIES PLANS. WORK ITEM APPLIES TO LINEAR STRIPES, WILL BE PAID FOR ON A LINEAL FOOT BASIS (REFER TO BID FORM), AND IS NOT INTENDED TO COVER LARGE AREAS.
- FOR FLOOR DRAIN REPLACEMENTS AND SUPPLEMENTAL FLOOR DRAINS, REFER TO PLUMBING PLANS FOR LOCATIONS AND DETAILS 6, 12, 13, AND 14 ON SHEET SR501 FOR ADDITIONAL INFORMATION.

KEY NOTES

- AS DIRECTED BY ENGINEER AT VARIOUS LOCATIONS AT TOP OF TOPPING SLAB

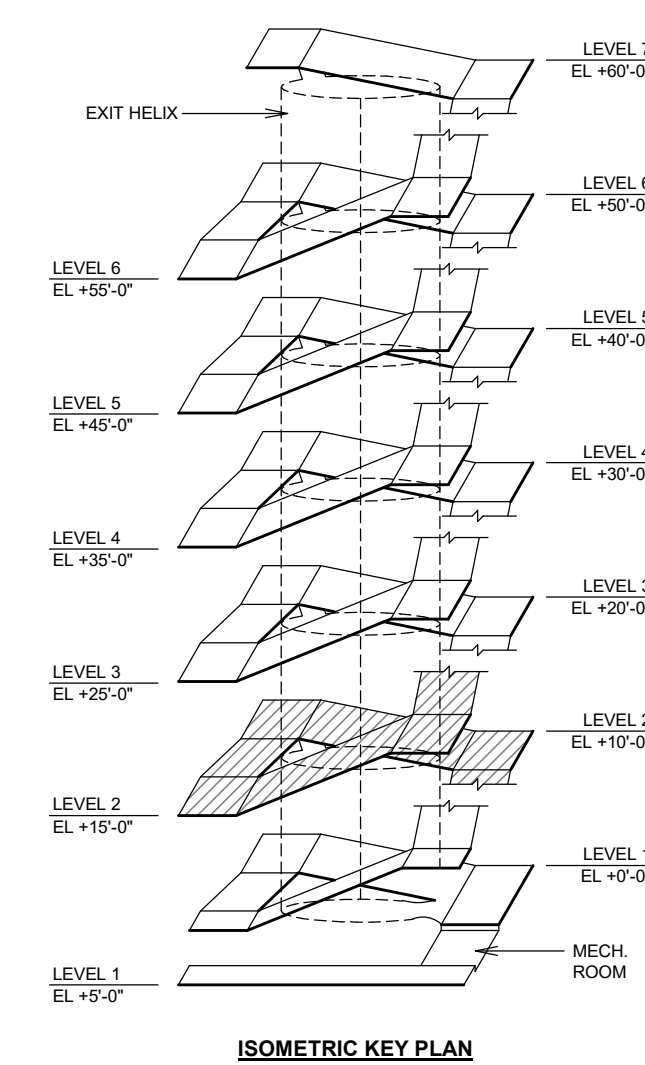

City of Elmira

317 E. Church Street, Elmira, NY 14901

Centertown Parking Garage
Improvements, Phase II

101 West Gray Street, Elmira, NY 14901

NO.	DATE	DESCRIPTION
Revisions		

PROJECT NUMBER: 2242076

DRAWN BY: RMULVANEY

REVIEWED BY: GEHMKE

ISSUED FOR: BID DOCUMENTS



DATE: 02/16/2026

DRAWING NAME:

LEVEL 2 PLAN

DRAWING NUMBER:

2/16/2026 12:16:38 PM

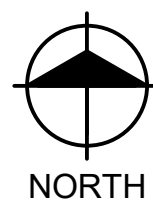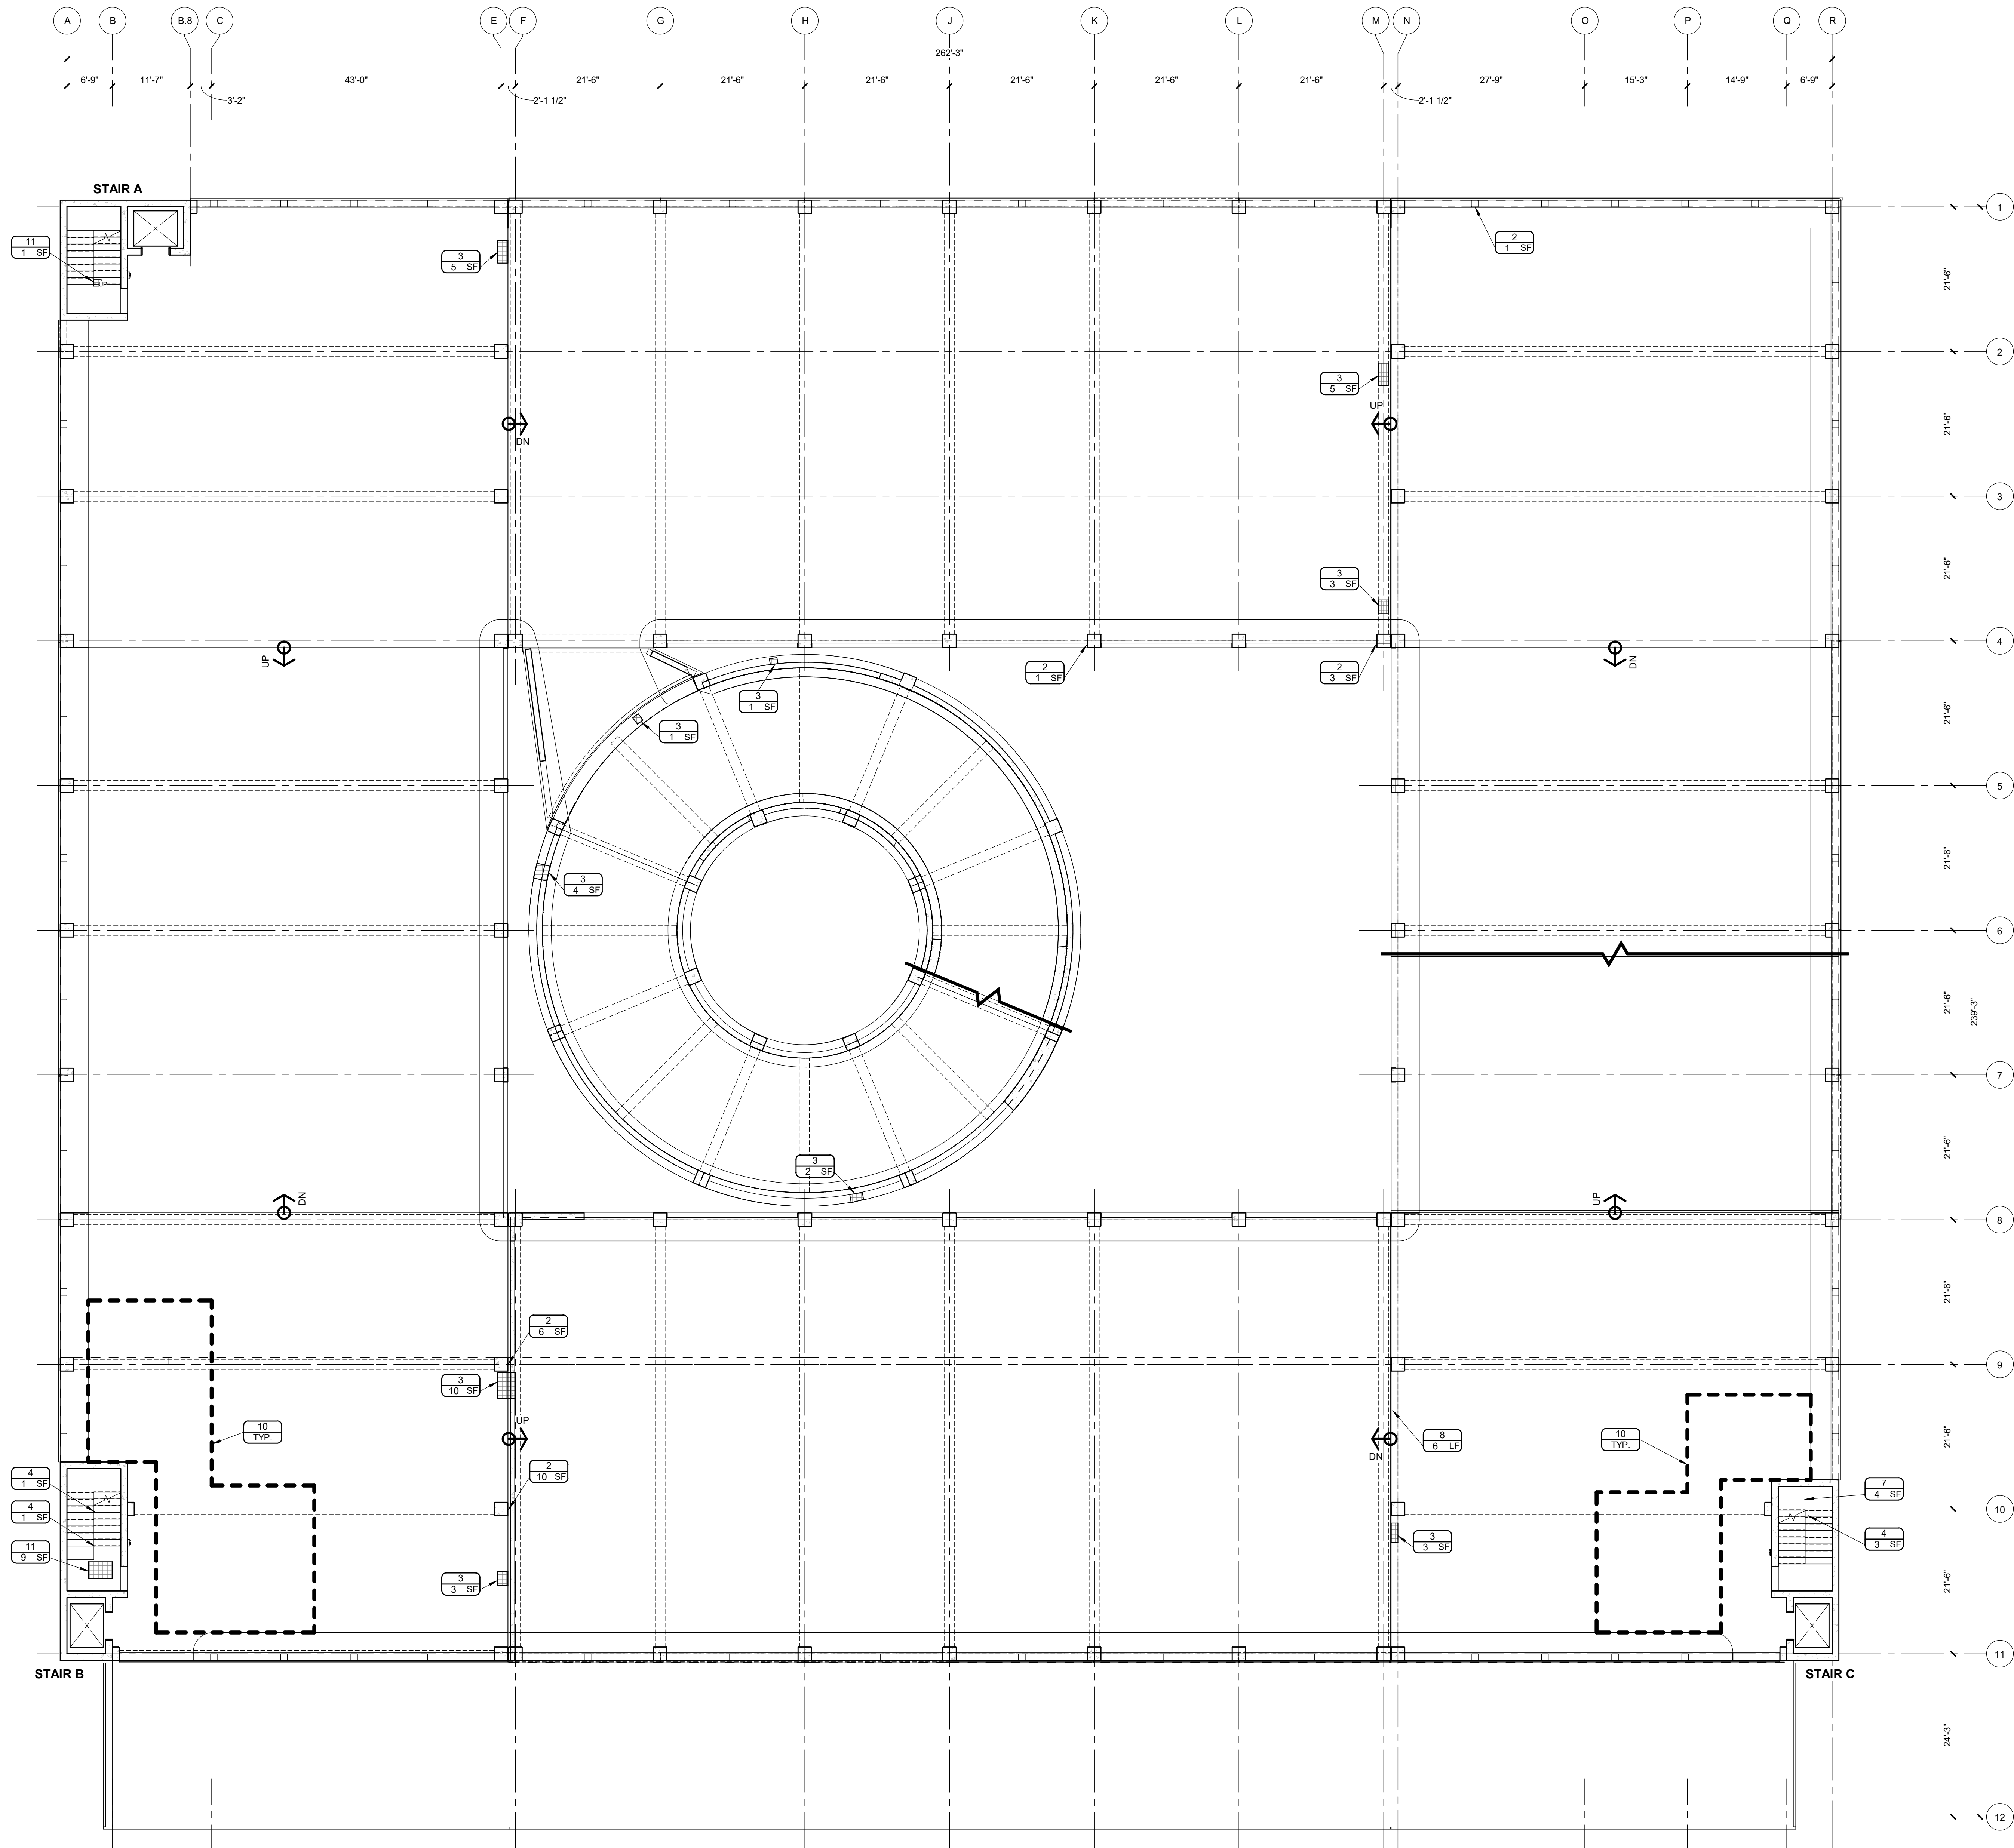

LEVEL 3 PLAN

SCALE: 3/32" = 1'-0"

PLAN SYMBOLS


- XXX
0 SF
- WORK ITEM NUMBER, REFER TO LIST BELOW
QUANTITY UNIT
QUANTITY OF REPAIR
- FLOOR REPAIR HATCH
- SOFFIT REPAIR HATCH
- AREA WHERE EXISTING PAVEMENT MARKINGS CONFLICT WITH PROPOSED PAVEMENT MARKINGS
- BARRICADES TO RESTRICT ACCESS TO ROOF LEVEL OF PARKING GARAGE, REFER TO DTL 15/SR501

WORK ITEM NOTES

- CEILING REPAIR - WAFFLE SLAB SYSTEM, REFER TO DTL 9 & 10/SR501.
- COLUMN REPAIR, REFER TO DTL 4/SR501.
- BEAM REPAIR, REFER TO DTL 3/SR501.
- CONCRETE STAIR REPAIR, REFER TO DTL 5/SR501.
- ROUT AND SEAL CRACKS AT CONCRETE CURB, REFER TO DTL 2/SR551.
- REMOVE & REPLACE COVE SEALANT AND FULL SYSTEM TRAFFIC COATING, REFER TO DTL 6/SR551.
- ROUT AND SEAL CRACKS, REFER TO DTL 2/SR551.
- EXPANSION JOINT NOSING REPAIR (WINGED SEAL), REFER TO DTL 7/SR551.
- LEAK INVESTIGATION AND REPAIR AT PARKING/SHOPS WALL, REFER TO PLAN NOTE 3.
- DECK COATING - PREP AND TOP COAT, 6" WIDE STRIP OVER EXISTING LINE STRIPING, REFER TO DTL 5/SR551 AND PLAN NOTE 4.
- CEILING REPAIR, CIP CONCRETE STAIRS, REFER TO 11/SR501.

PLAN NOTES

- REFER TO G002 FOR GENERAL NOTES.
- REPAIRS SHOWN ON PLANS ARE FOR THE FLOOR AND SOFFIT (OVERHEAD) OF REPRESENTED LEVEL.
- THE LEAK INVESTIGATION AND REPAIR AT PARKING/SHOPS WALL WORK ITEM INCLUDES TIME AND MATERIALS NECESSARY FOR CONTRACTOR TO INVESTIGATE. IN COORDINATION WITH ENGINEER AND OWNER, THE ROOT CAUSE OF THE WATER INTRUSION FROM THE PARKING AREA INTO THE ADJACENT SHOPS AREA. CONTRACTOR SHALL PERFORM VISUAL INVESTIGATION AND POSSIBLY EXPLORATORY EXCAVATIONS AND WATER TESTING AS DIRECTED BY OWNER AND ENGINEER. FOLLOWING THE INVESTIGATION, CONTRACTOR SHALL PERFORM NECESSARY REPAIRS TO ADDRESS THE ROOT CAUSE OF THE WATER INTRUSION IDENTIFIED DURING THE INVESTIGATION. AS DIRECTED BY THE OWNER AND ENGINEER, CONTRACTOR SHALL PERFORM INVESTIGATION AND REPAIR WORK ON A TIME AND MATERIAL BASIS. REFER TO BID FORM FOR ALLOWANCE. WRITTEN APPROVAL OF PROPOSED WORK SHALL BE OBTAINED PRIOR TO CONTRACTOR PERFORMING WORK.
- WHERE EXISTING PARKING SPACE LINE STRIPING CONFLICTS WITH NEW STRIPING, PREPARE SURFACE AND PROVIDE 6" WIDE STRIP OF TRAFFIC MEMBRANE TOP COAT COVERING THE EXISTING LINE STRIPE. COORDINATE WITH AP-SERIES PLANS. WORK ITEM APPLIES TO LINEAR STRIPES. WILL BE PAID FOR ON A LINEAL FOOT BASIS (REFER TO BID FORM), AND IS NOT INTENDED TO COVER LARGE AREAS.
- FOR FLOOR DRAIN REPLACEMENTS AND SUPPLEMENTAL FLOOR DRAINS, REFER TO PLUMBING PLANS FOR LOCATIONS AND DETAILS 6, 12, 13, AND 14 ON SHEET SR501 FOR ADDITIONAL INFORMATION.

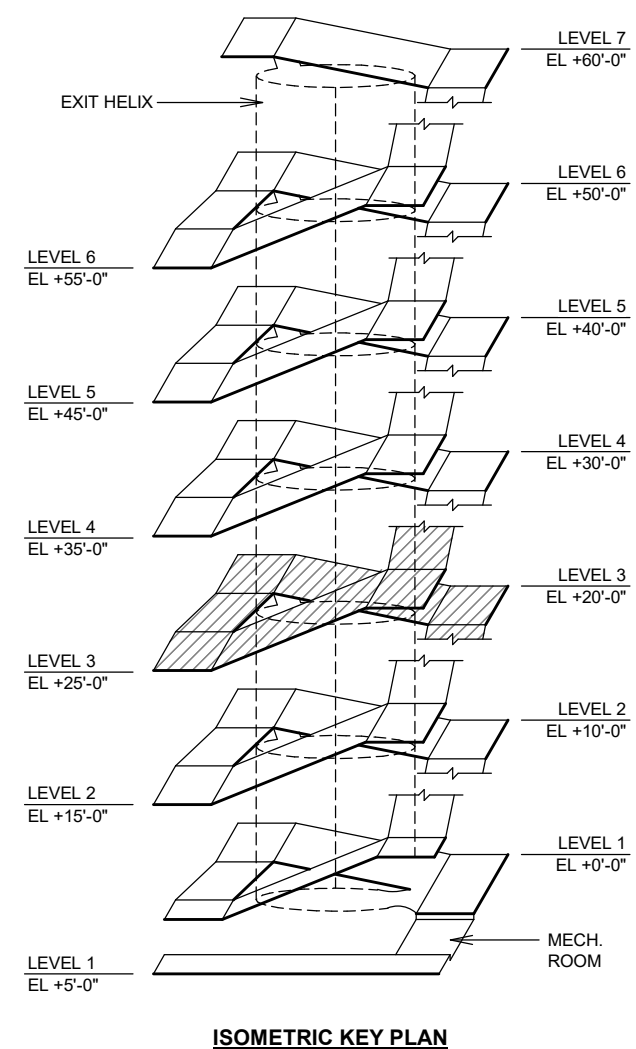

ISOMETRIC KEY PLAN



City of Elmira

317 E. Church Street, Elmira, NY 14901

Centertown Parking Garage Improvements, Phase II

101 West Gray Street, Elmira, NY 14901


NO.	DATE	DESCRIPTION
Revisions		
PROJECT NUMBER: 2242076		
DRAWN BY: RMULVANEY		
REVIEWED BY: GEHMKE		
ISSUED FOR: BID DOCUMENTS		
DATE: 02/16/2026		
DRAWING NAME:		

LEVEL 3 PLAN

DRAWING NUMBER:

SR103

2/16/2026 12:18:42 PM

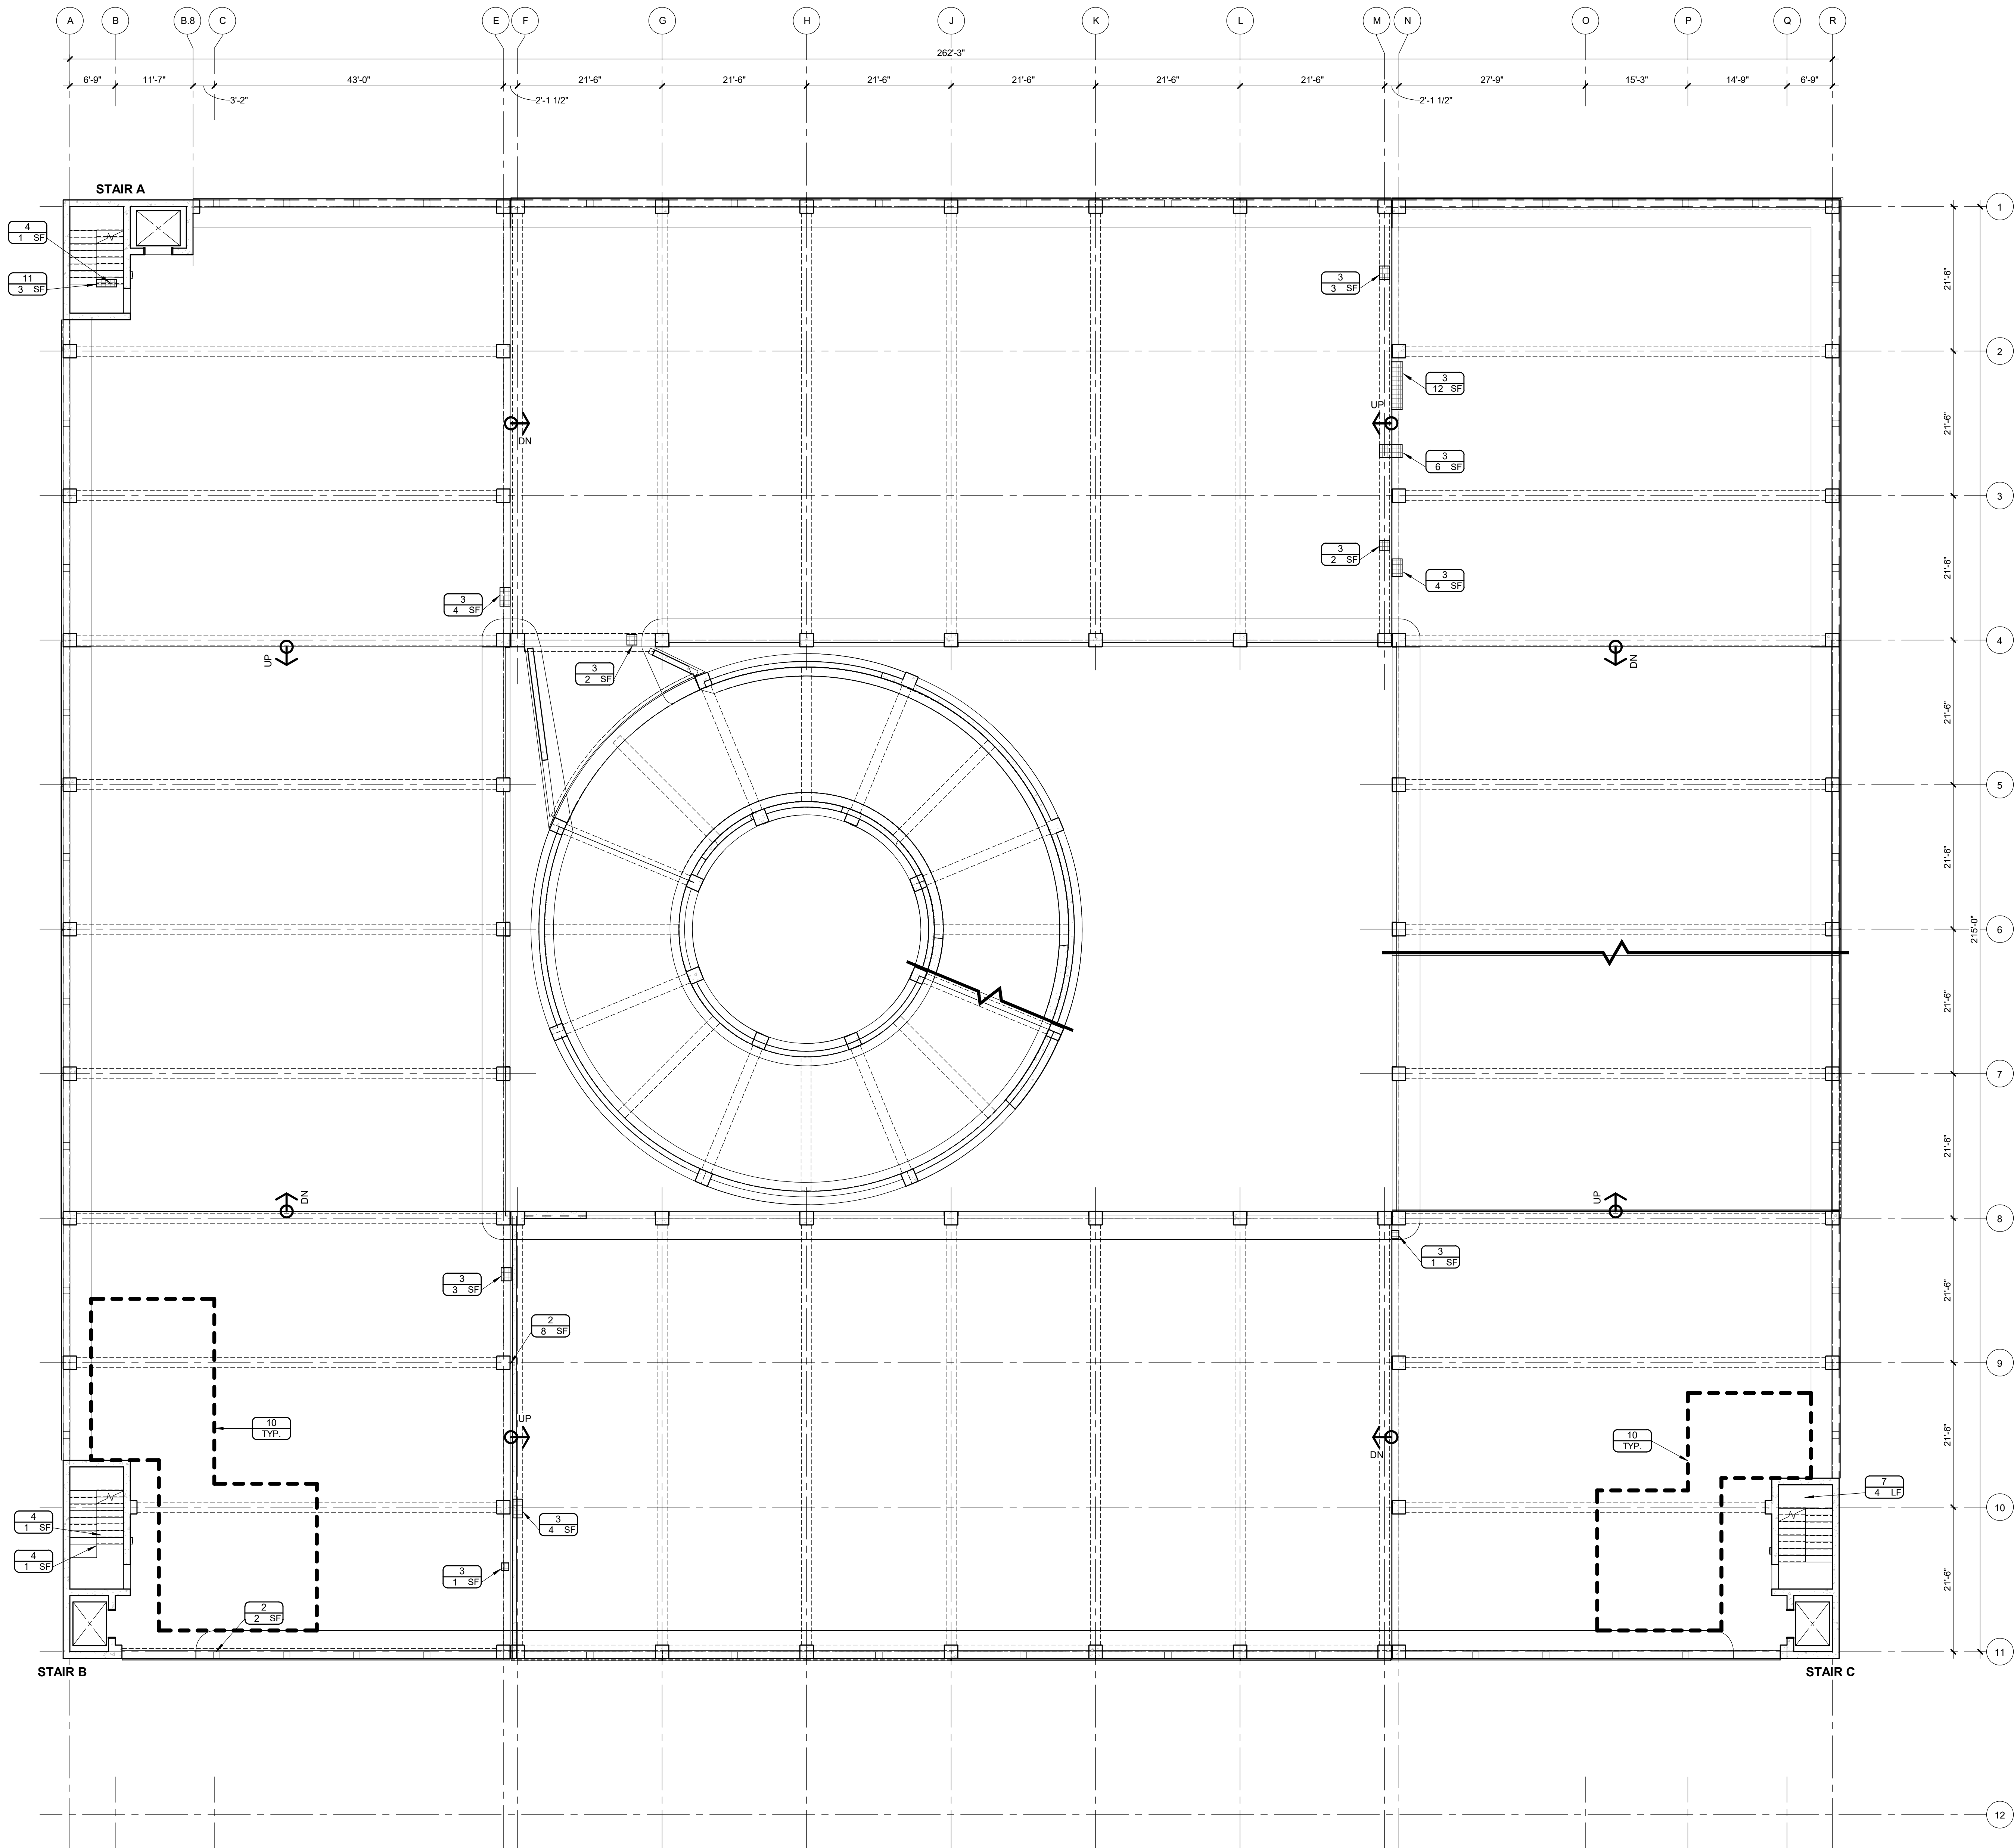

LEVEL 4 PLAN
SCALE: 3/32" = 1'-0"

PLAN SYMBOLS


- WORK ITEM NUMBER, REFER TO LIST BELOW
- QUANTITY UNIT
- QUANTITY OF REPAIR
- FLOOR REPAIR HATCH
- SOFFIT REPAIR HATCH
- AREA WHERE EXISTING PAVEMENT MARKINGS CONFLICT WITH PROPOSED PAVEMENT MARKINGS
- BARRICADES TO RESTRICT ACCESS TO ROOF LEVEL OF PARKING GARAGE, REFER TO DTL 15/SR501

WORK ITEM NOTES


- CEILING REPAIR - WAFFLE SLAB SYSTEM, REFER TO DTL 9 & 10/SR501.
- COLUMN REPAIR, REFER TO DTL 4/SR501.
- BEAM REPAIR, REFER TO DTL 3/SR501.
- CONCRETE STAIR REPAIR, REFER TO DTL 5/SR501.
- ROUT AND SEAL CRACKS AT CONCRETE CURB, REFER TO DTL 2/SR501.
- REMOVE & REPLACE COVE SEALANT AND FULL SYSTEM TRAFFIC COATING, REFER TO DTL 6/SR501.
- ROUT AND SEAL CRACKS, REFER TO DTL 2/SR551.
- EXPANSION JOINT NOSING REPAIR (WINGED SEAL), REFER TO DTL 7/SR551.
- LEAK INVESTIGATION AND REPAIR AT PARKING/SHOPS WALL, REFER TO PLAN NOTE 3.
- DECK COATING - PREP AND TOP COAT, 6" WIDE STRIP OVER EXISTING LINE STRIPING, REFER TO DTL 5/SR551 AND PLAN NOTE 4.
- CEILING REPAIR, CIP CONCRETE STAIRS, REFER TO 11/SR501.

PLAN NOTES

- REFER TO G002 FOR GENERAL NOTES.
- REPAIRS SHOWN ON PLANS ARE FOR THE FLOOR AND SOFFIT (OVERHEAD) OF REPRESENTED LEVEL.
- THE LEAK INVESTIGATION AND REPAIR AT PARKING/SHOPS WALL WORK ITEM INCLUDES TIME AND MATERIALS NECESSARY FOR CONTRACTOR TO INVESTIGATE. IN COORDINATION WITH ENGINEER AND OWNER, THE ROOT CAUSE OF THE WATER INTRUSION FROM THE PARKING AREA INTO THE ADJACENT SHOPS AREA. CONTRACTOR SHALL PERFORM VISUAL INVESTIGATION AND POSSIBLY EXPLORATORY EXCAVATIONS AND WATER TESTING AS DIRECTED BY OWNER AND ENGINEER. FOLLOWING THE INVESTIGATION, CONTRACTOR SHALL PERFORM NECESSARY REPAIRS TO ADDRESS THE ROOT CAUSE OF THE WATER INTRUSION IDENTIFIED DURING THE INVESTIGATION, AS DIRECTED BY THE OWNER AND ENGINEER. CONTRACTOR SHALL PERFORM INVESTIGATION AND REPAIR WORK ON A TIME AND MATERIAL BASIS. REFER TO BID FORM FOR ALLOWANCE. WRITTEN APPROVAL OF PROPOSED WORK SHALL BE OBTAINED PRIOR TO CONTRACTOR PERFORMING WORK.
- WHERE EXISTING PARKING SPACE LINE STRIPING CONFLICTS WITH NEW STRIPING, PREPARE SURFACE AND PROVIDE 6" WIDE STRIP OF TRAFFIC MEMBRANE TOP COAT COVERING THE EXISTING LINE STRIPE. COORDINATE WITH AP-SERIES PLANS. WORK ITEM APPLIES TO LINEAR STRIPES, WILL BE PAID FOR ON A LINEAL FOOT BASIS (REFER TO BID FORM), AND IS NOT INTENDED TO COVER LARGE AREAS.
- FOR FLOOR DRAIN REPLACEMENTS AND SUPPLEMENTAL FLOOR DRAINS, REFER TO PLUMBING PLANS FOR LOCATIONS AND DETAILS 6, 12, 13, AND 14 ON SHEET SR501 FOR ADDITIONAL INFORMATION.

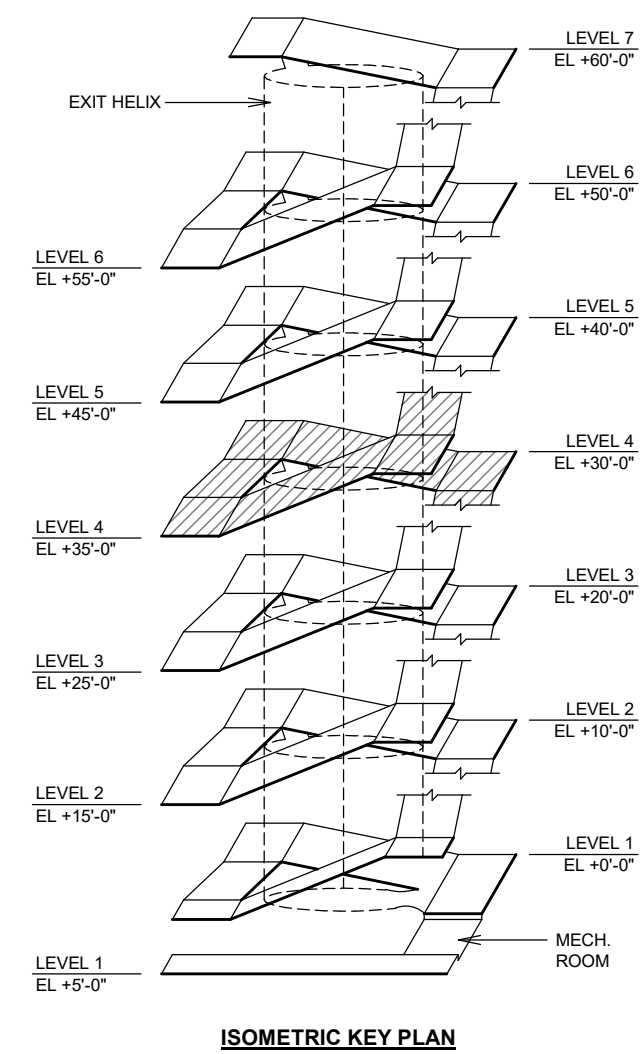

ISOMETRIC KEY PLAN

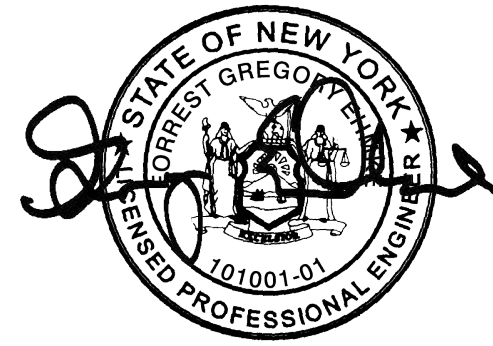

City of Elmira

317 E. Church Street, Elmira, NY 14901

Centertown Parking Garage Improvements, Phase II

101 West Gray Street, Elmira, NY 14901


NO.	DATE	DESCRIPTION
Revisions		
PROJECT NUMBER: 2242076		
DRAWN BY: RMULVANEY		
REVIEWED BY: GEHMKE		
ISSUED FOR: BID DOCUMENTS		
DATE: 02/16/2026		
DRAWING NAME:		

LEVEL 4 PLAN

DRAWING NUMBER:

SR104

2/16/2026 12:18:45 PM

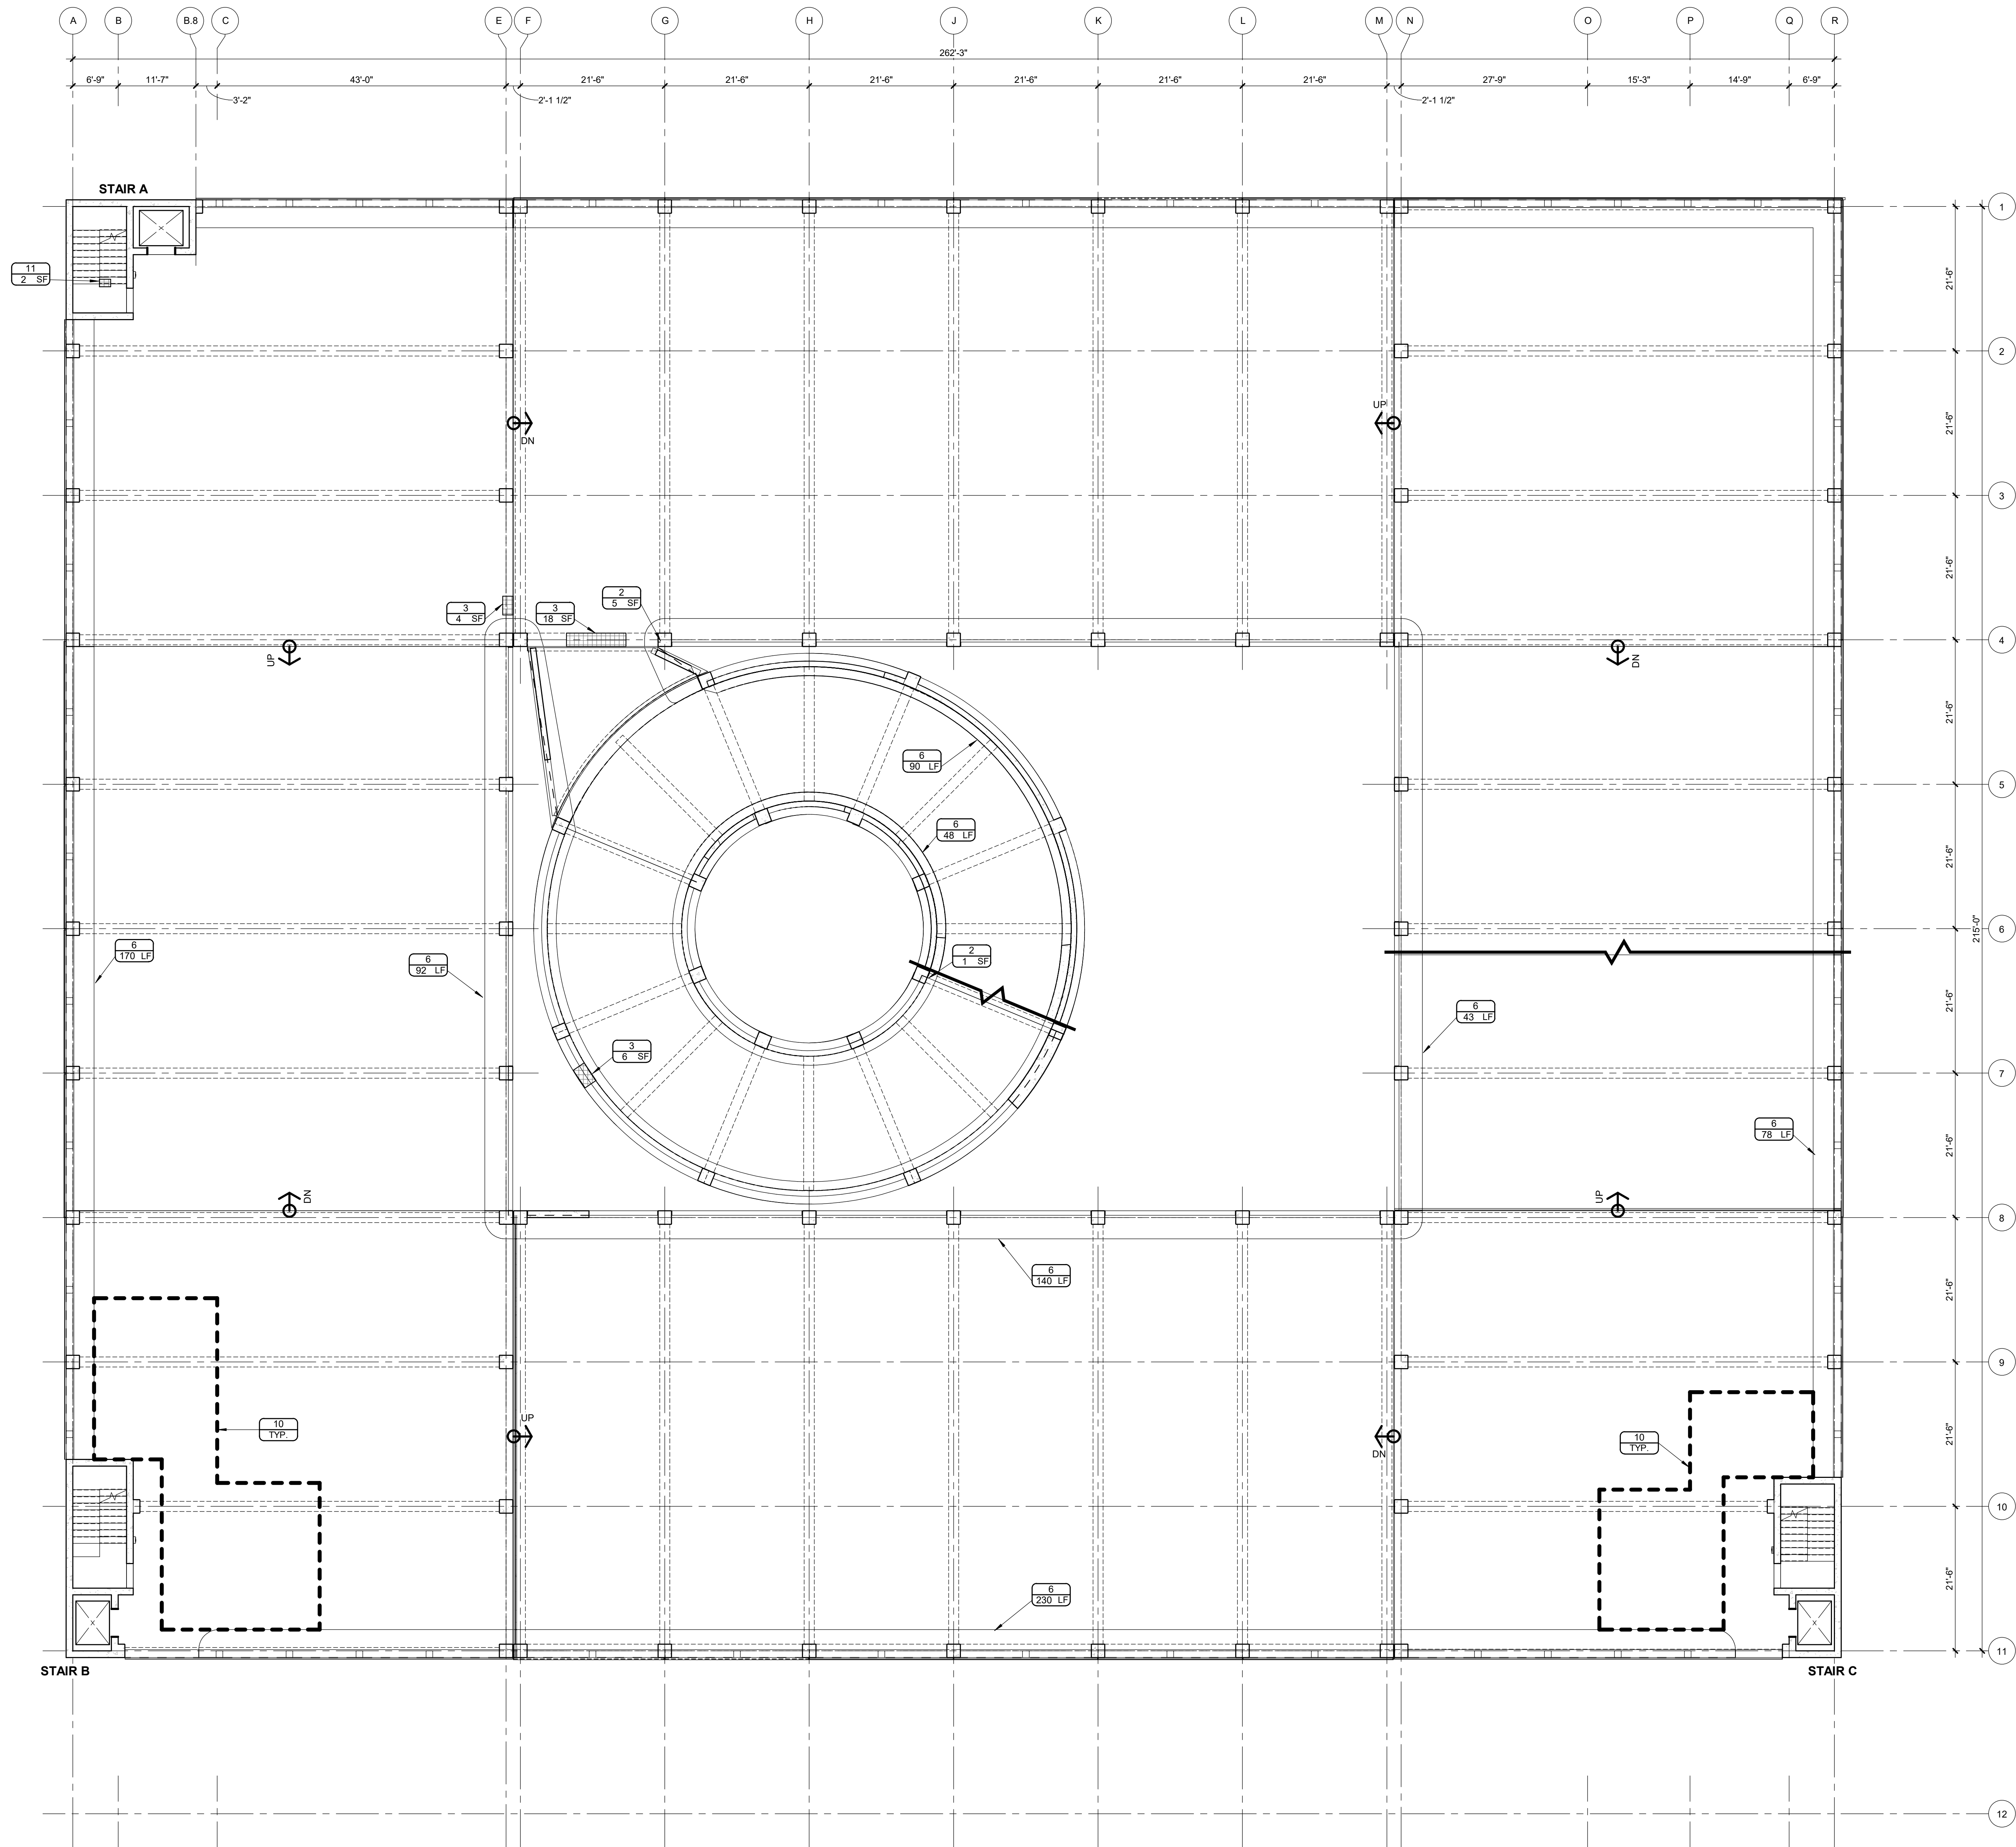

LEVEL 5 PLAN
SCALE: 3/32" = 1'-0"

PLAN SYMBOLS


- WORK ITEM NUMBER, REFER TO LIST BELOW
- QUANTITY UNIT
- QUANTITY OF REPAIR
- FLOOR REPAIR HATCH
- SOFFIT REPAIR HATCH
- AREA WHERE EXISTING PAVEMENT MARKINGS CONFLICT WITH PROPOSED PAVEMENT MARKINGS
- BARRICADES TO RESTRICT ACCESS TO ROOF LEVEL OF PARKING GARAGE, REFER TO DTL 15/SR501

WORK ITEM NOTES

- CEILING REPAIR - WAFFLE SLAB SYSTEM, REFER TO DTL 9 & 10/SR501.
- COLUMN REPAIR, REFER TO DTL 4/SR501.
- BEAM REPAIR, REFER TO DTL 3/SR501.
- CONCRETE STAIR REPAIR, REFER TO DTL 5/SR501.
- ROUT AND SEAL CRACKS AT CONCRETE CURB, REFER TO DTL 2/SR551.
- REMOVE & REPLACE COVE SEALANT AND FULL SYSTEM TRAFFIC COATING, REFER TO DTL 6/SR551.
- ROUT AND SEAL CRACKS, REFER TO DTL 2/SR551.
- EXPANSION JOINT NOSING REPAIR (WINGED SEAL), REFER TO DTL 7/SR551.
- LEAK INVESTIGATION AND REPAIR AT PARKING/SHOPS WALL, REFER TO PLAN NOTE 3.
- DECK COATING - PREP AND TOP COAT, 6" WIDE STRIP OVER EXISTING LINE STRIPING, REFER TO DTL 5/SR551 AND PLAN NOTE 4.
- CEILING REPAIR, CIP CONCRETE STAIRS, REFER TO 11/SR501.

PLAN NOTES

- REFER TO G002 FOR GENERAL NOTES.
- REPAIRS SHOWN ON PLANS ARE FOR THE FLOOR AND SOFFIT (OVERHEAD) OF REPRESENTED LEVEL.
- THE LEAK INVESTIGATION AND REPAIR AT PARKING/SHOPS WALL WORK ITEM INCLUDES TIME AND MATERIALS NECESSARY FOR CONTRACTOR TO INVESTIGATE. IN COORDINATION WITH ENGINEER AND OWNER, THE ROOT CAUSE OF THE WATER INTRUSION FROM THE PARKING AREA INTO THE ADJACENT SHOPS AREA, CONTRACTOR SHALL PERFORM VISUAL INVESTIGATION AND POSSIBLY EXPLORATORY EXCAVATIONS AND WATER TESTING AS DIRECTED BY OWNER AND ENGINEER. FOLLOWING THE INVESTIGATION, CONTRACTOR SHALL PERFORM NECESSARY REPAIRS TO ADDRESS THE ROOT CAUSE OF THE WATER INTRUSION IDENTIFIED DURING THE INVESTIGATION, AS DIRECTED BY THE OWNER AND ENGINEER. CONTRACTOR SHALL PERFORM INVESTIGATION AND REPAIR WORK ON A TIME AND MATERIAL BASIS. REFER TO BID FORM FOR ALLOWANCE. WRITTEN APPROVAL OF PROPOSED WORK SHALL BE OBTAINED PRIOR TO CONTRACTOR PERFORMING WORK.
- WHERE EXISTING PARKING SPACE LINE STRIPING CONFLICTS WITH NEW STRIPING, PREPARE SURFACE AND PROVIDE 6" WIDE STRIP OF TRAFFIC MEMBRANE TOP COAT COVERING THE EXISTING LINE STRIPE. COORDINATE WITH AP-SERIES PLANS. WORK ITEM APPLIES TO LINEAR STRIPES, WILL BE PAID FOR ON A LINEAL FOOT BASIS (REFER TO BID FORM), AND IS NOT INTENDED TO COVER LARGE AREAS.
- FOR FLOOR DRAIN REPLACEMENTS AND SUPPLEMENTAL FLOOR DRAINS, REFER TO PLUMBING PLANS FOR LOCATIONS AND DETAILS 6, 12, 13, AND 14 ON SHEET SR501 FOR ADDITIONAL INFORMATION.

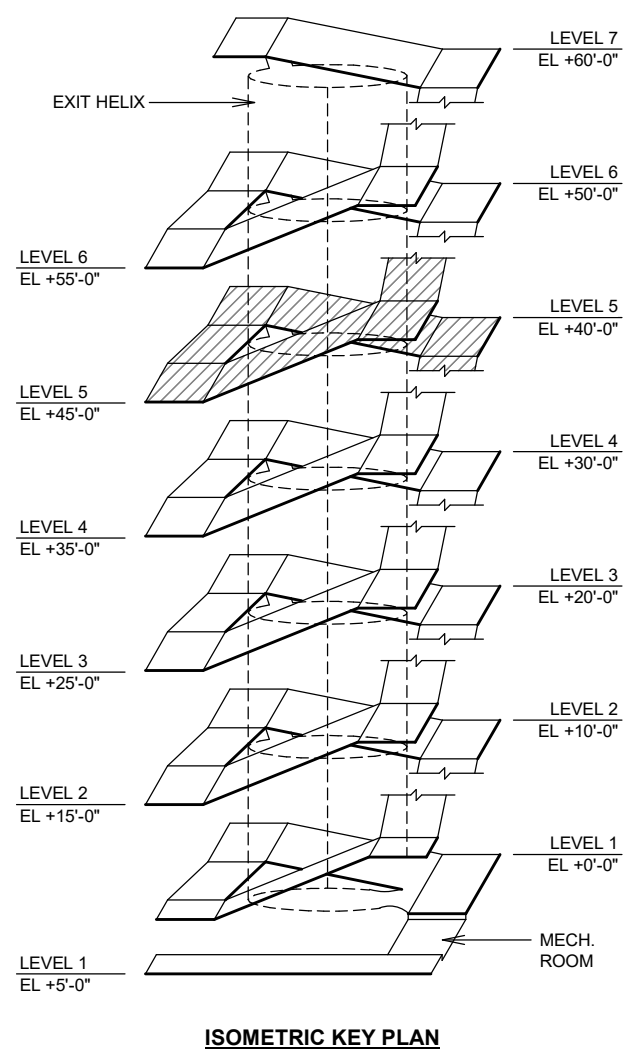

City of Elmira

317 E. Church Street, Elmira, NY 14901

Centertown Parking Garage Improvements, Phase II

101 West Gray Street, Elmira, NY 14901

NO.	DATE	DESCRIPTION
Revisions		
PROJECT NUMBER: 2242076		
DRAWN BY: RMULVANEY		
REVIEWED BY: GEHMKE		
ISSUED FOR: BID DOCUMENTS		
DATE: 02/16/2026		
DRAWING NAME:		

LEVEL 5 PLAN

DRAWING NUMBER:

SR105



SCALE: 3/32" = 1'-0"


5. FOR FLOOR DRAIN REPLACEMENTS AND SUPPLEMENTAL FLOOR DRAINS, REFER TO PLUMBING PLANS FOR LOCATIONS AND DETAILS 6, 12, 13, AND 14 ON SHEET SR501 FOR ADDITIONAL INFORMATION.



DRAWING NUMBER:

SR106

2/16/2026 12:55:1 PM

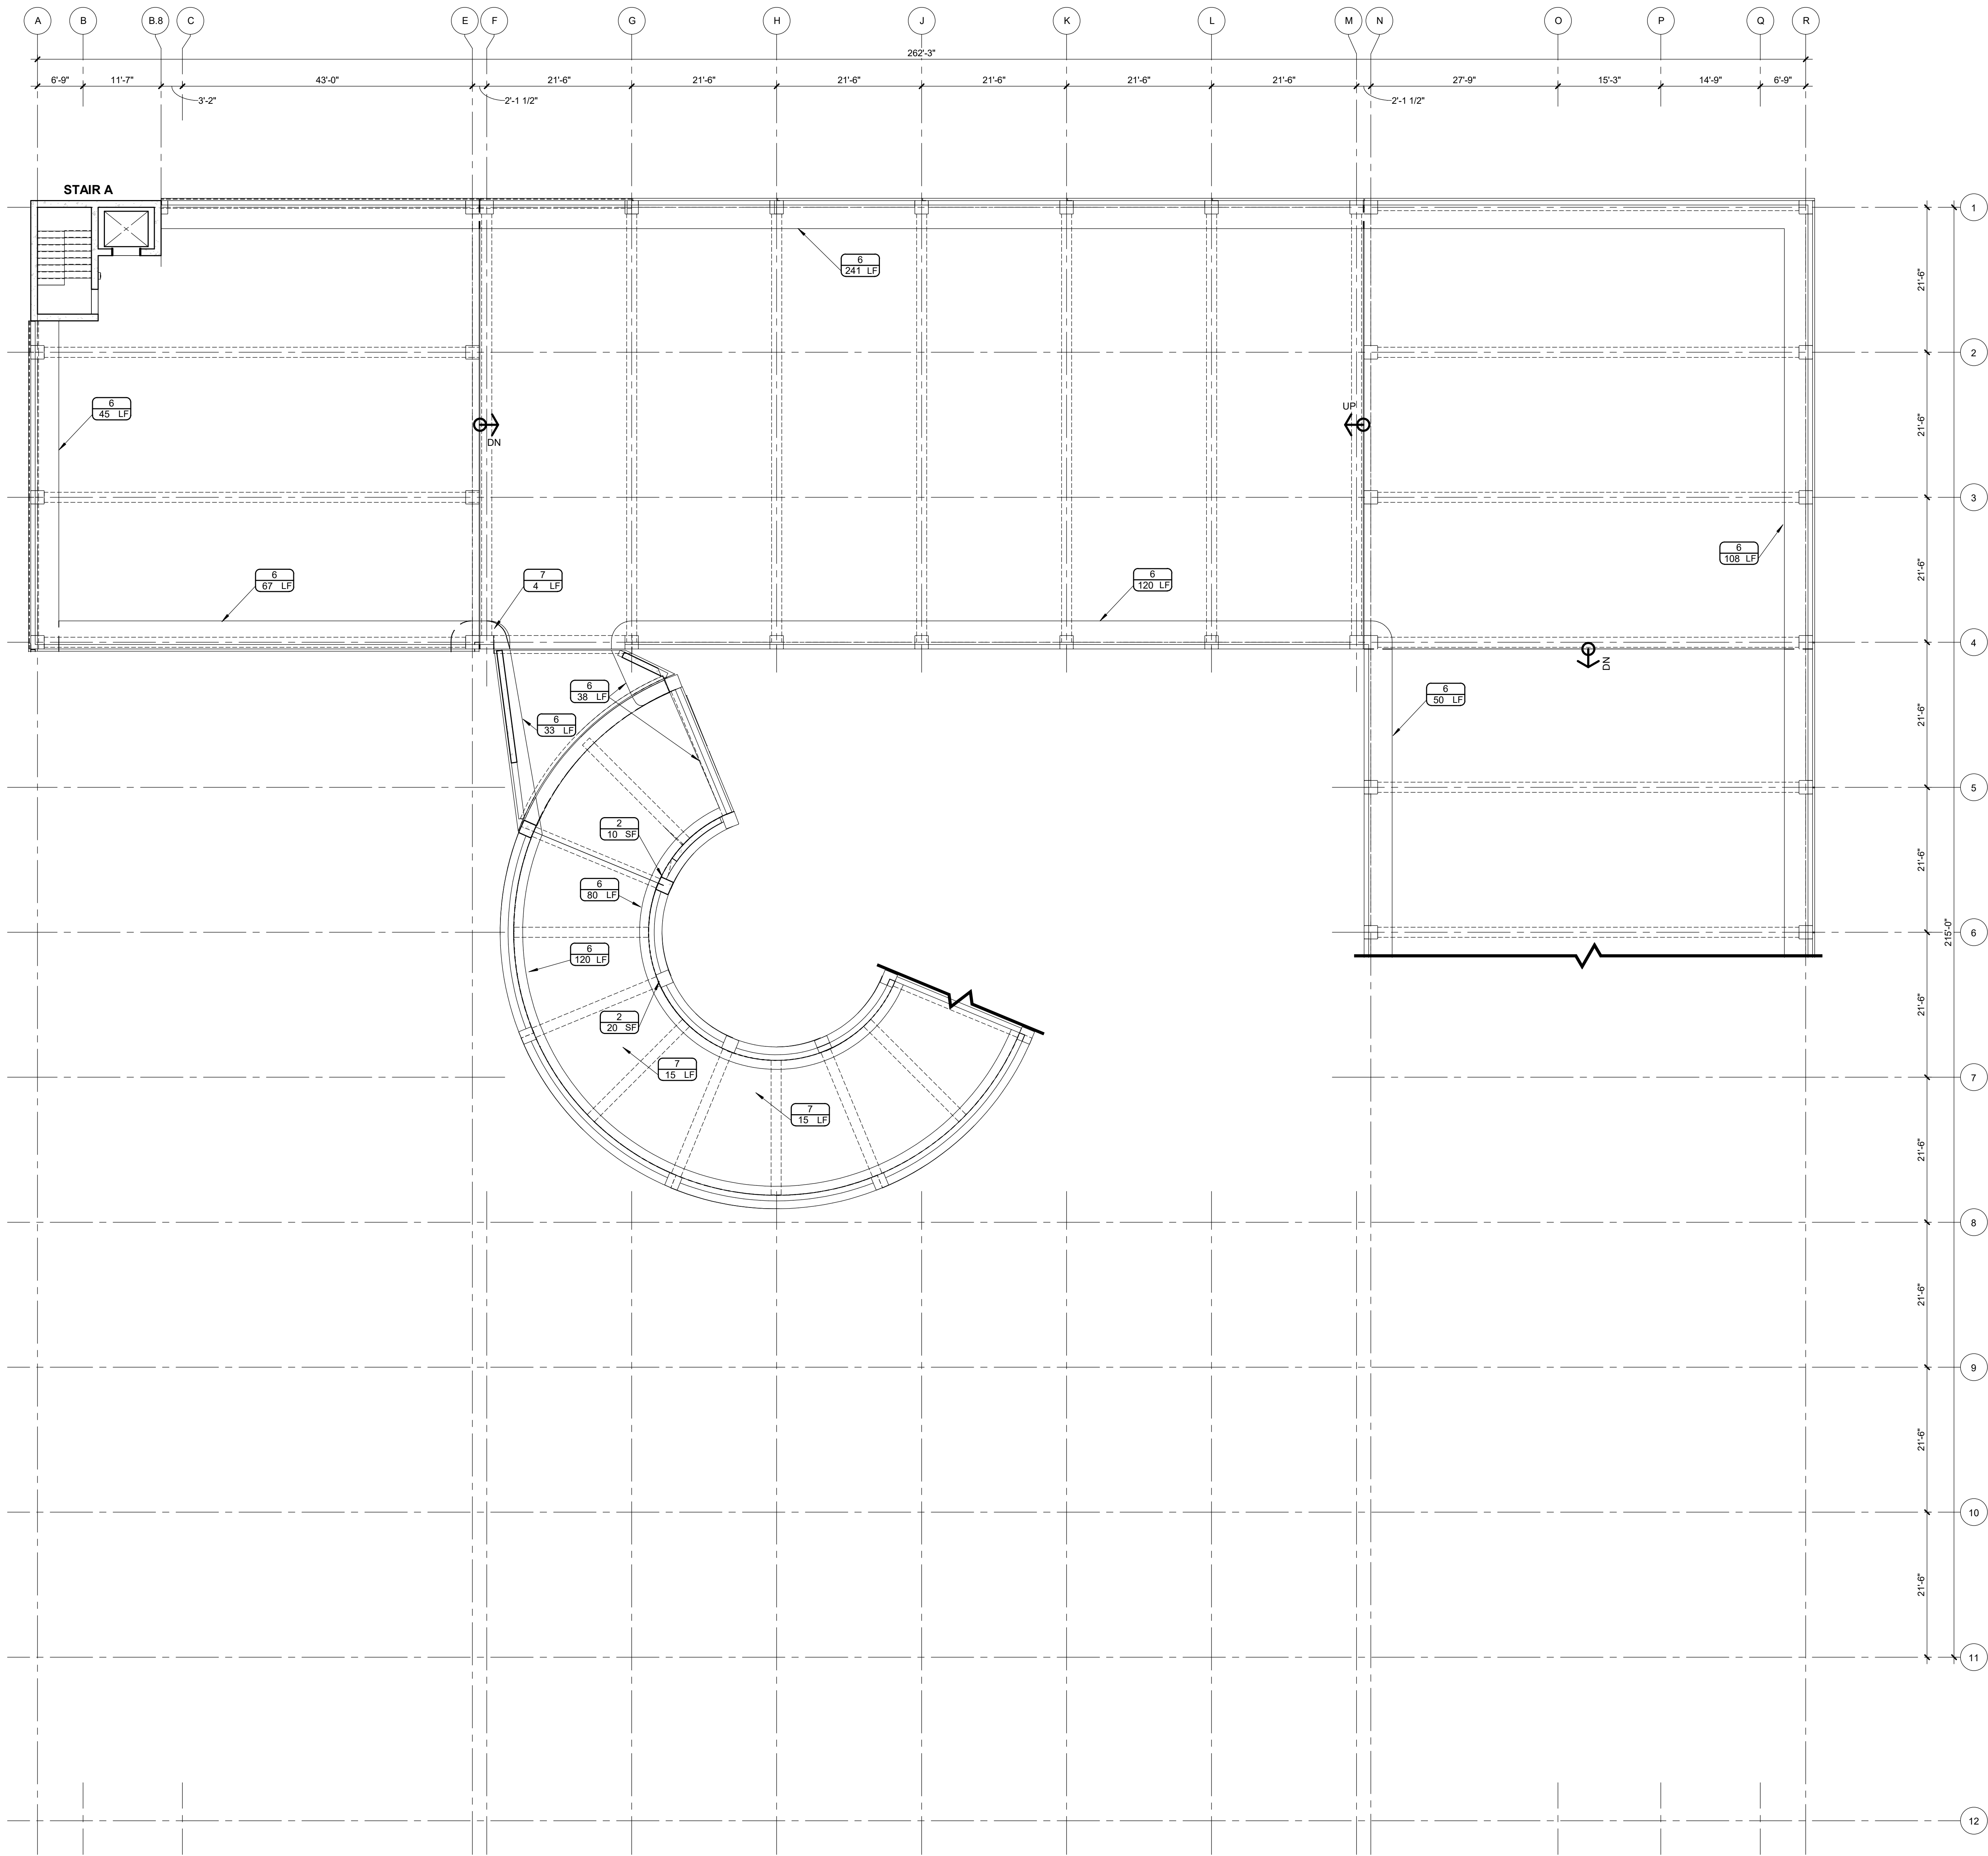

LEVEL 7 PLAN
SCALE: 3/32" = 1'-0"

PLAN SYMBOLS


- WORK ITEM NUMBER, REFER TO LIST BELOW
- QUANTITY UNIT
- QUANTITY OF REPAIR
- FLOOR REPAIR HATCH
- SOFFIT REPAIR HATCH
- AREA WHERE EXISTING PAVEMENT MARKINGS CONFLICT WITH PROPOSED PAVEMENT MARKINGS
- BARRICADES TO RESTRICT ACCESS TO ROOF LEVEL OF PARKING GARAGE, REFER TO DTL 15/SR501

WORK ITEM NOTES

- CEILING REPAIR - WAFFLE SLAB SYSTEM, REFER TO DTL 9 & 10/SR501.
- COLUMN REPAIR, REFER TO DTL 4/SR501.
- BEAM REPAIR, REFER TO DTL 3/SR501.
- CONCRETE STAIR REPAIR, REFER TO DTL 5/SR501.
- ROUT AND SEAL CRACKS AT CONCRETE CURB, REFER TO DTL 2/SR551.
- REMOVE & REPLACE COVE SEALANT AND FULL SYSTEM TRAFFIC COATING, REFER TO DTL 6/SR551.
- ROUT AND SEAL CRACKS, REFER TO DTL 2/SR551.
- EXPANSION JOINT NOSING REPAIR (WINGED SEAL), REFER TO DTL 7/SR551.
- LEAK INVESTIGATION AND REPAIR AT PARKING/SHOPS WALL, REFER TO PLAN NOTE 3.
- DECK COATING - PREP AND TOP COAT, 6" WIDE STRIP OVER EXISTING LINE STRIPING, REFER TO DTL 5/SR551 AND PLAN NOTE 4.
- CEILING REPAIR, CIP CONCRETE STAIRS, REFER TO 11/SR501.

PLAN NOTES

- REFER TO G002 FOR GENERAL NOTES.
- REPAIRS SHOWN ON PLANS ARE FOR THE FLOOR AND SOFFIT (OVERHEAD) OF REPRESENTED LEVEL.
- THE LEAK INVESTIGATION AND REPAIR AT PARKING/SHOPS WALL WORK ITEM INCLUDES TIME AND MATERIALS NECESSARY FOR CONTRACTOR TO INVESTIGATE. IN COORDINATION WITH ENGINEER AND OWNER, THE ROOT CAUSE OF THE WATER INTRUSION FROM THE PARKING AREA INTO THE ADJACENT SHOPS AREA, CONTRACTOR SHALL PERFORM VISUAL INVESTIGATION AND POSSIBLY EXPLORATORY EXCAVATIONS AND WATER TESTING AS DIRECTED BY OWNER AND ENGINEER. FOLLOWING THE INVESTIGATION, CONTRACTOR SHALL PERFORM NECESSARY REPAIRS TO ADDRESS THE ROOT CAUSE OF THE WATER INTRUSION IDENTIFIED DURING THE INVESTIGATION. AS DIRECTED BY THE OWNER AND ENGINEER, CONTRACTOR SHALL PERFORM INVESTIGATION AND REPAIR WORK ON A TIME AND MATERIAL BASIS. REFER TO BID FORM FOR ALLOWANCE. WRITTEN APPROVAL OF PROPOSED WORK SHALL BE OBTAINED PRIOR TO CONTRACTOR PERFORMING WORK.
- WHERE EXISTING PARKING SPACE LINE STRIPING CONFLICTS WITH NEW STRIPING, PREPARE SURFACE AND PROVIDE 6" WIDE STRIP OF TRAFFIC MEMBRANE TOP COAT COVERING THE EXISTING LINE STRIPE. COORDINATE WITH AP-SERIES PLANS. WORK ITEM APPLIES TO LINEAR STRIPES, WILL BE PAID FOR ON A LINEAL FOOT BASIS (REFER TO BID FORM), AND IS NOT INTENDED TO COVER LARGE AREAS.
- FOR FLOOR DRAIN REPLACEMENTS AND SUPPLEMENTAL FLOOR DRAINS, REFER TO PLUMBING PLANS FOR LOCATIONS AND DETAILS 6, 12, 13, AND 14 ON SHEET SR501 FOR ADDITIONAL INFORMATION.

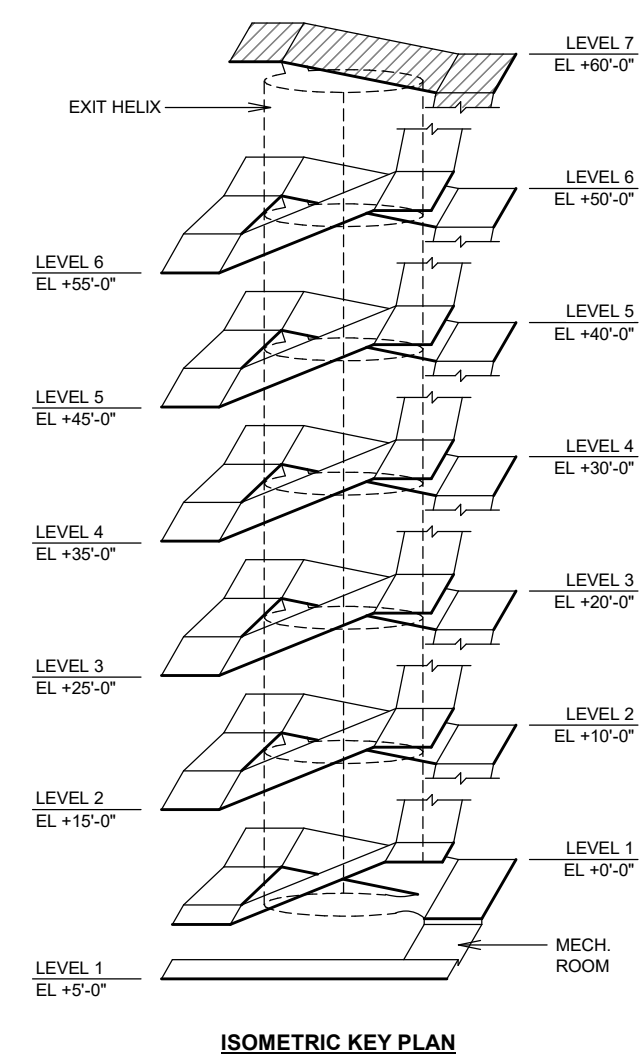

NO.	DATE	DESCRIPTION
Revisions		
PROJECT NUMBER: 2242076		
DRAWN BY: RMULVANEY		
REVIEWED BY: GEHMKE		
ISSUED FOR: BID DOCUMENTS		
DATE: 02/16/2026		
DRAWING NAME:		

LEVEL 7 PLAN

DRAWING NUMBER:

SR107




NO.	DATE	DESCRIPTION
Revisions		
PROJECT NUMBER: 2242076		
DRAWN BY: RMULVANEY		
REVIEWED BY: GEHMKE		
ISSUED FOR: BID DOCUMENTS		
DATE: 02/16/2026		
DRAWING NAME:		


RESTORATION DETAILS

DRAWING NUMBER:


SR501

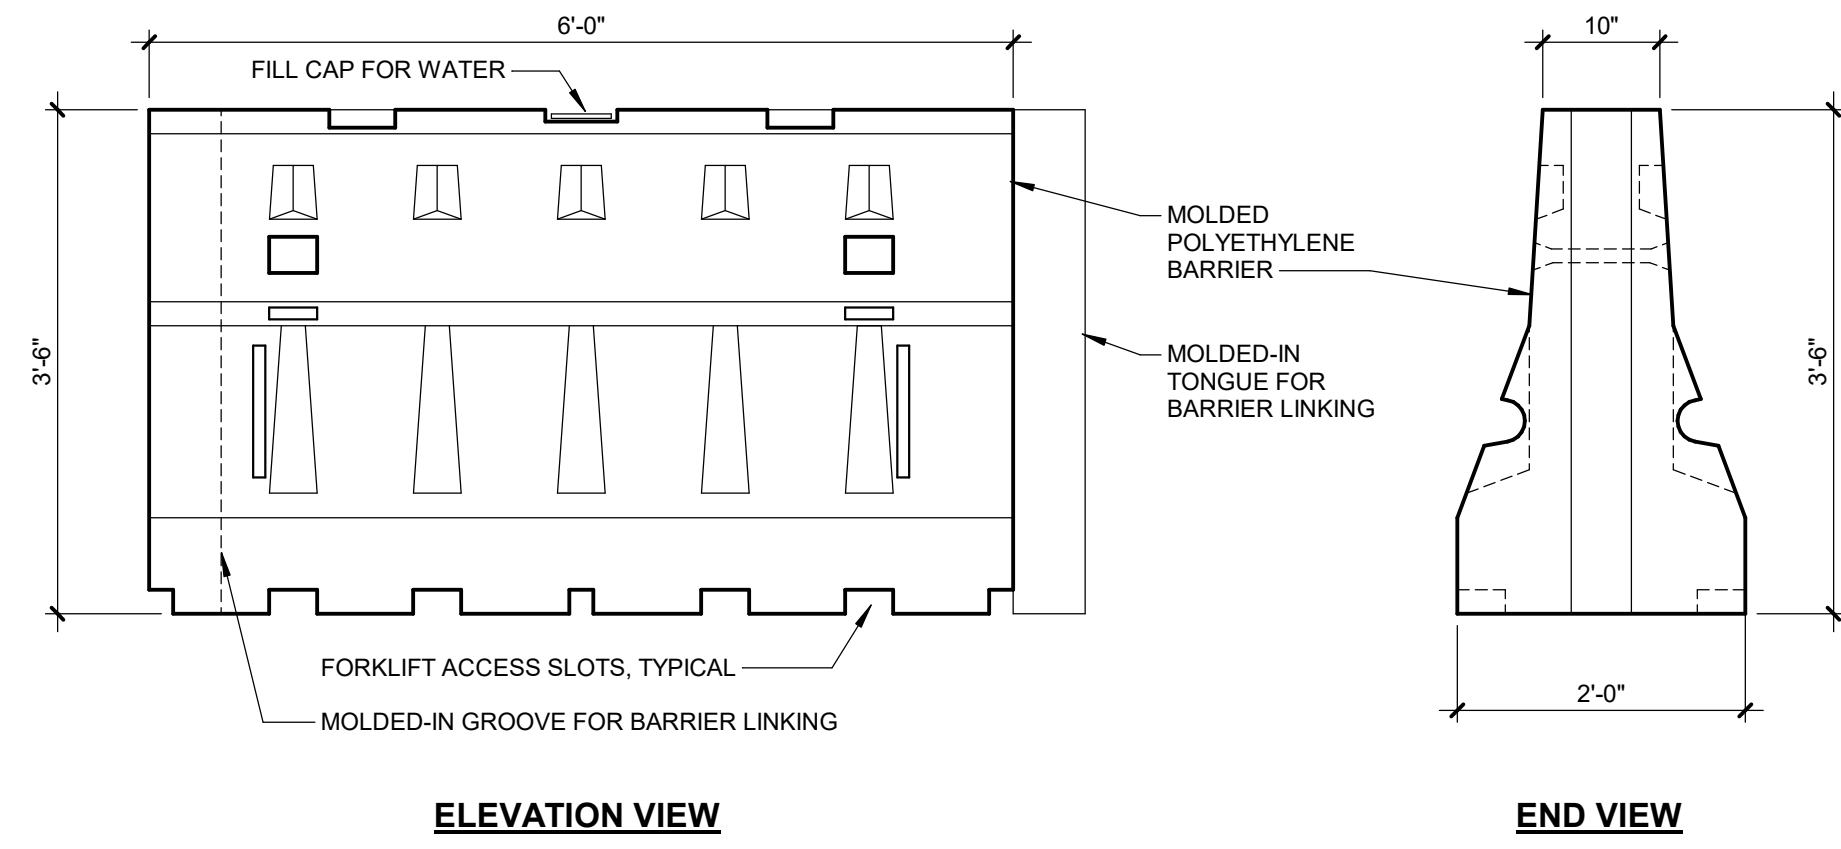


15 WATER-FILLED BARRIER DETAIL
SCALE: 3/4" = 1'-0"

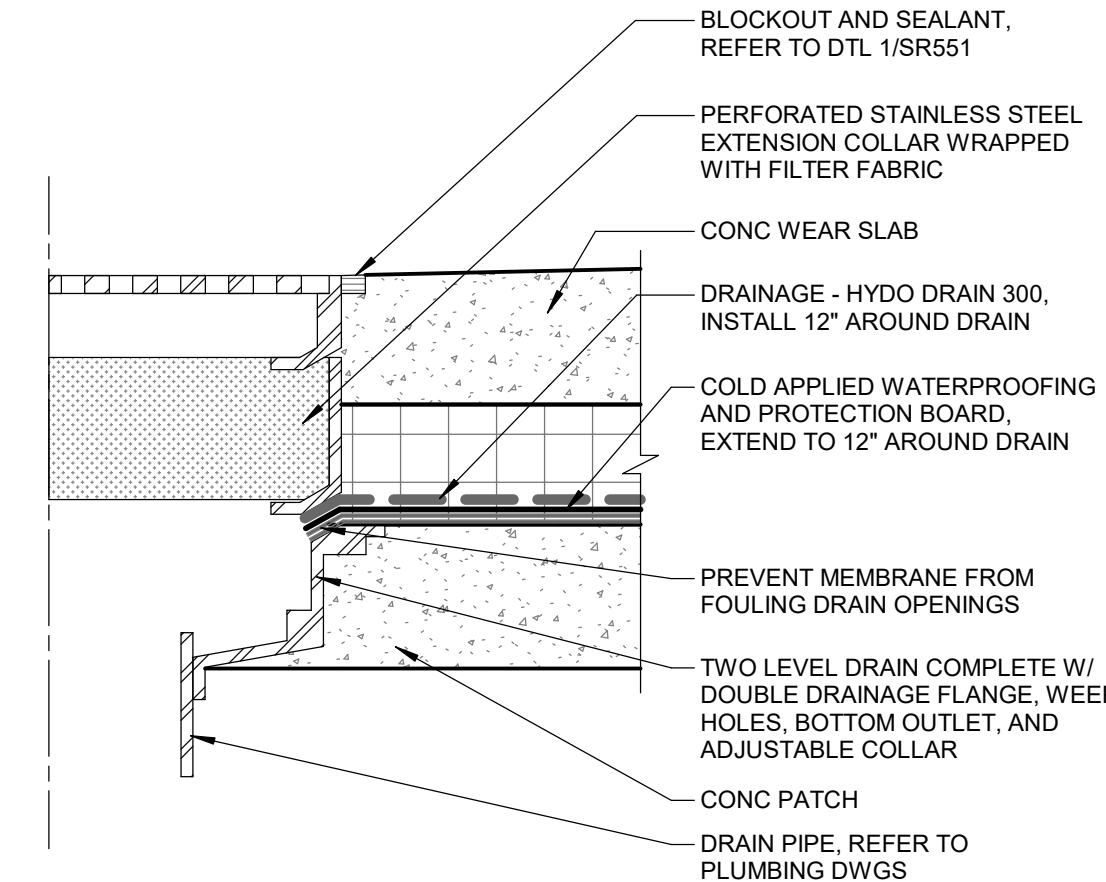


14 FLOOR DRAIN DETAIL
SCALE: 3" = 1'-0"

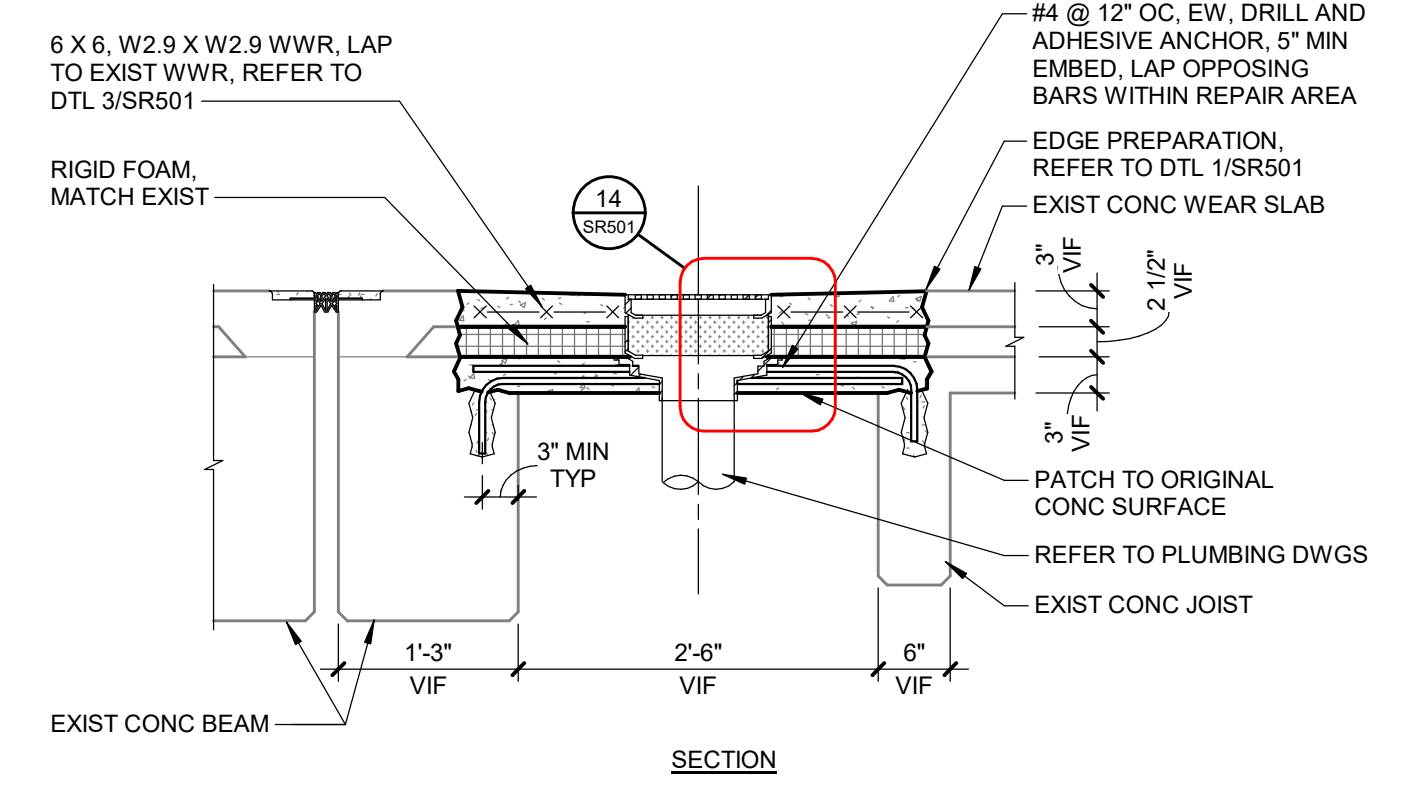


13 FLOOR DRAIN DETAIL - WAFFLE SLAB
SCALE: 3/4" = 1'-0"

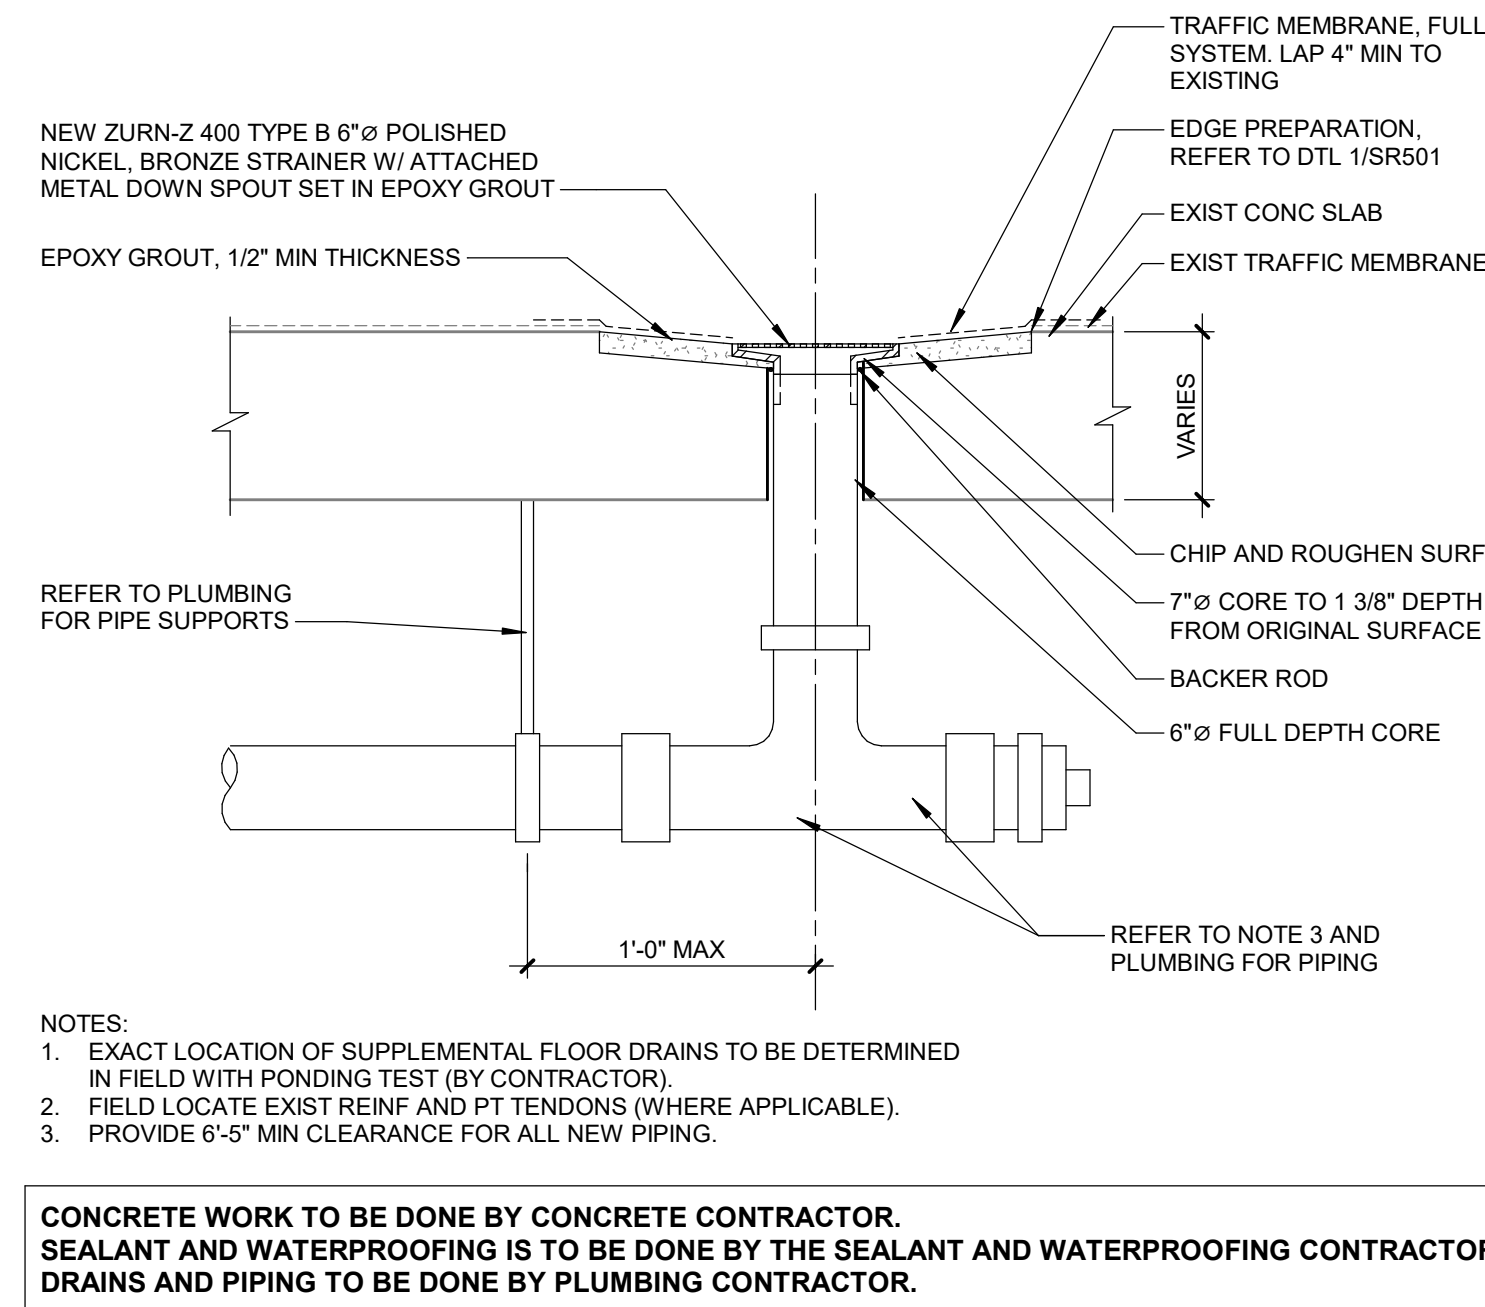


12 SUPPLEMENTAL FLOOR DRAIN DETAIL
SCALE: 1 1/2" = 1'-0"

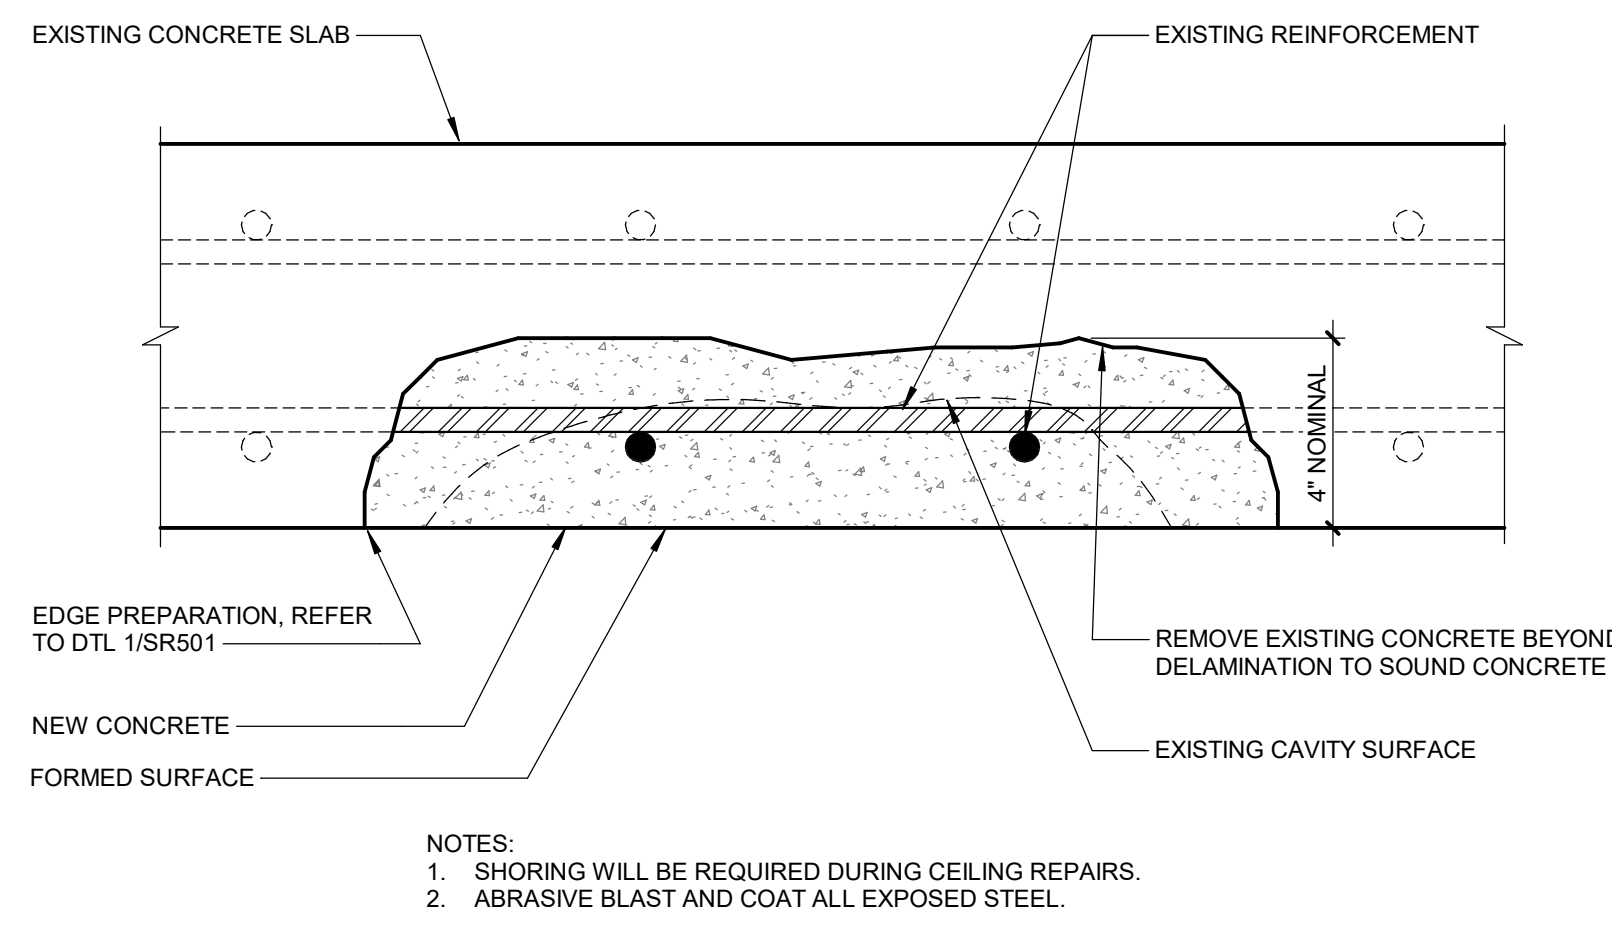


11 PARTIAL DEPTH SOFFIT DELAMINATION REPAIR
SCALE: 3" = 1'-0"

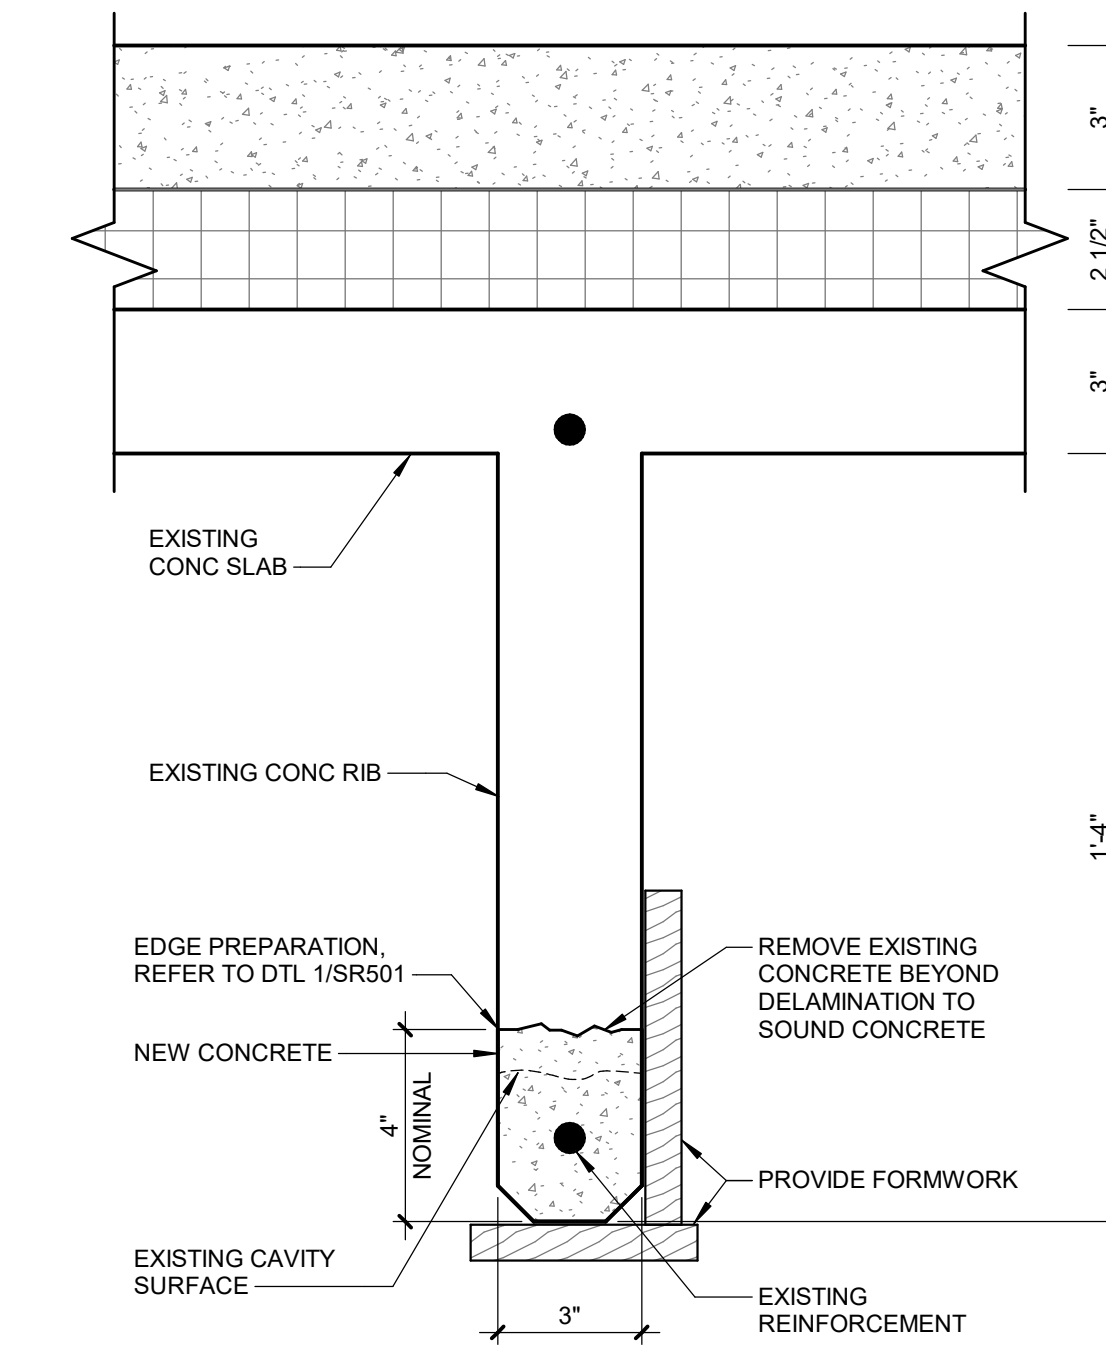


10 RIB REPAIR
SCALE: 3" = 1'-0"

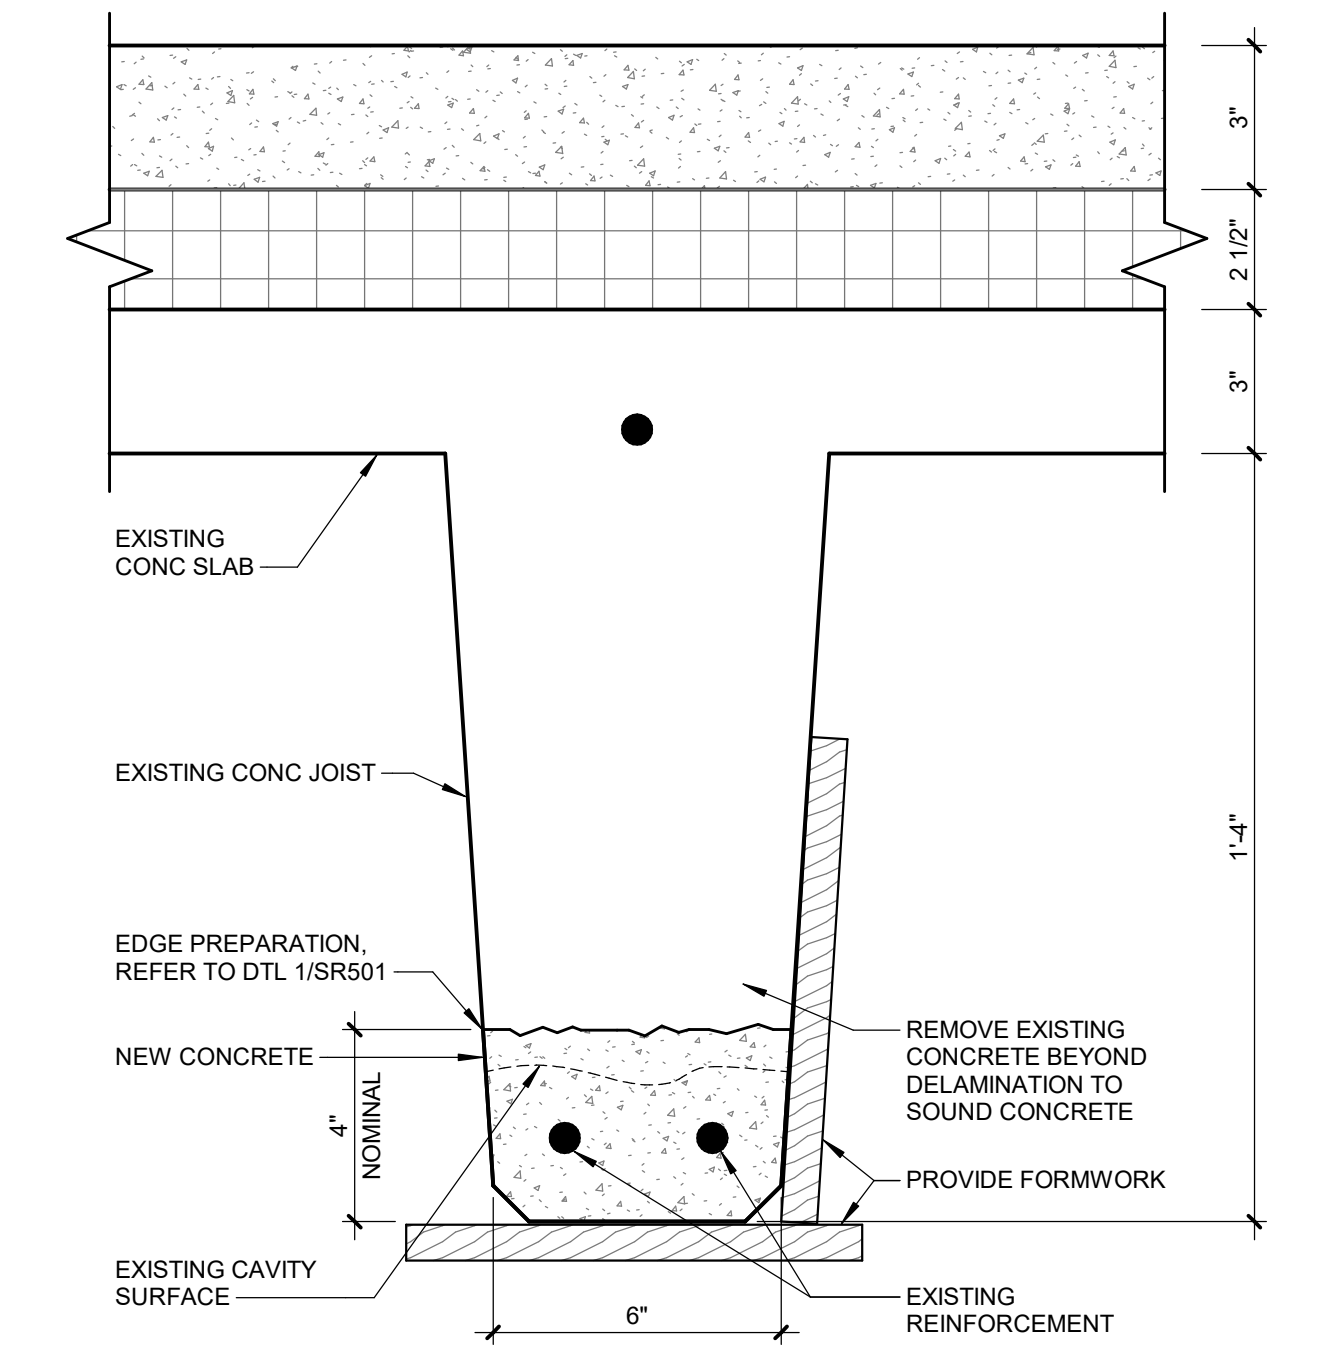


9 JOIST REPAIR
SCALE: 3" = 1'-0"

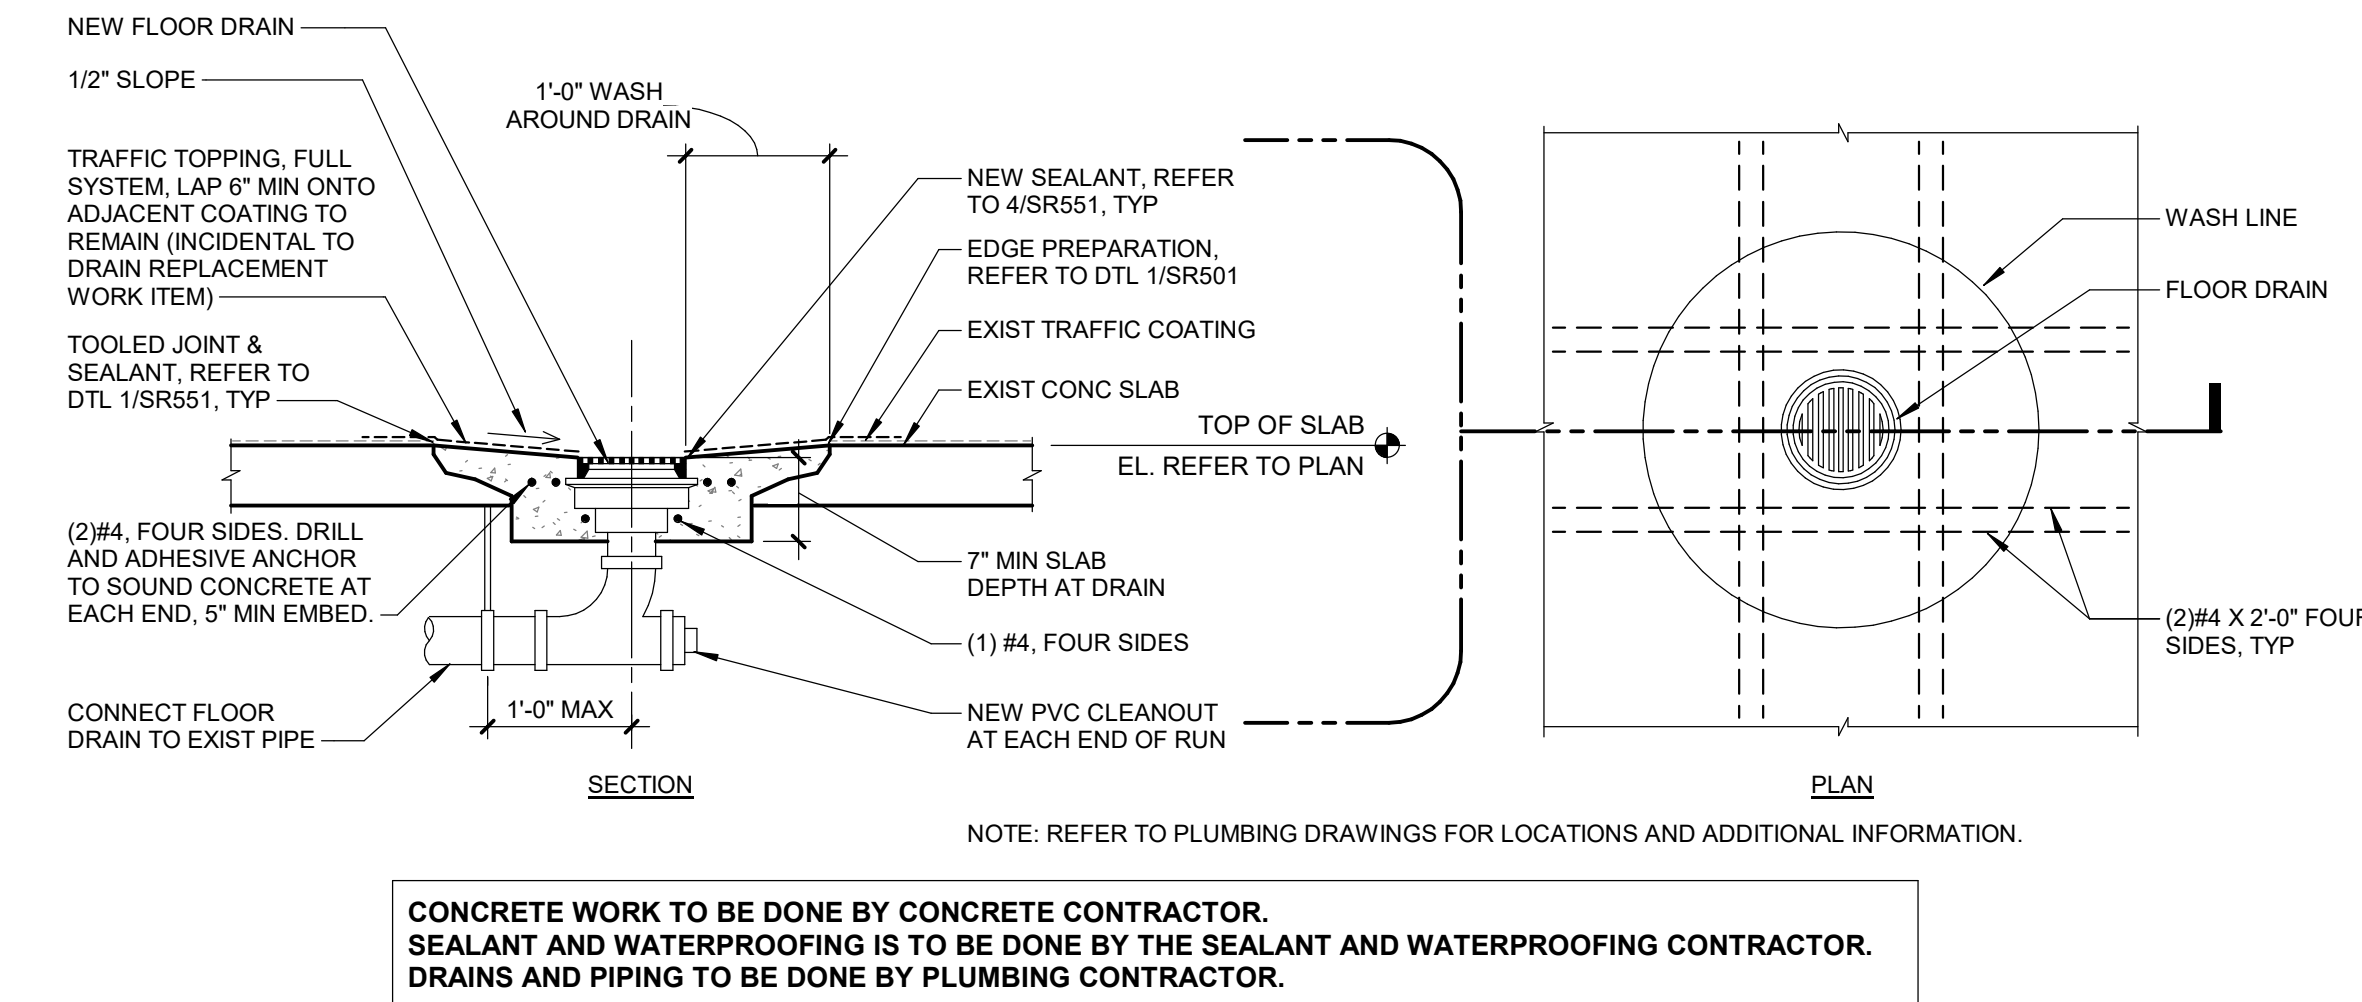


6 PT SLAB FLOOR DRAIN DETAIL
SCALE: 3/4" = 1'-0"

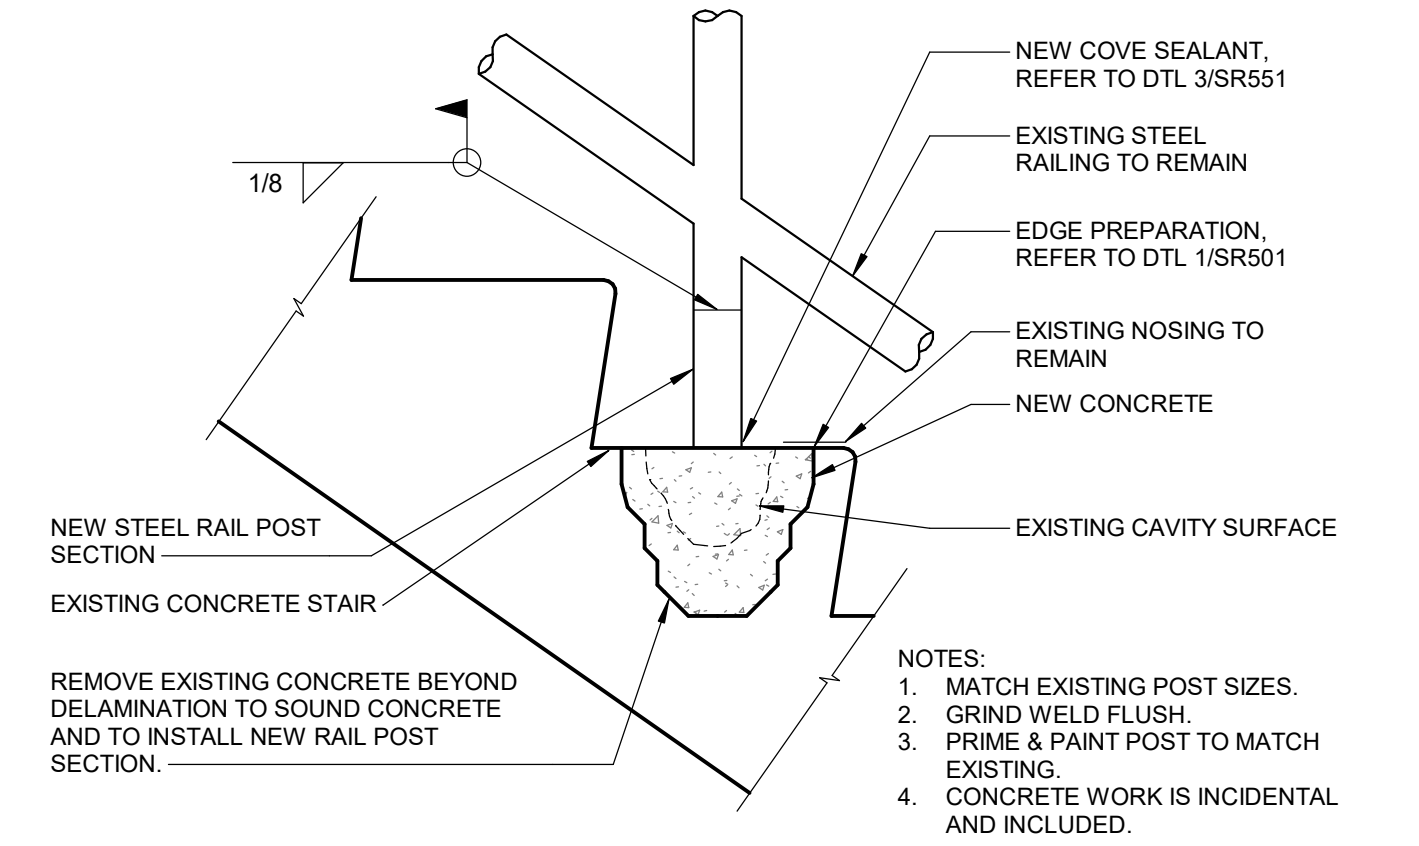

5 RAIL POST REPAIR
SCALE: 1 1/2" = 1'-0"

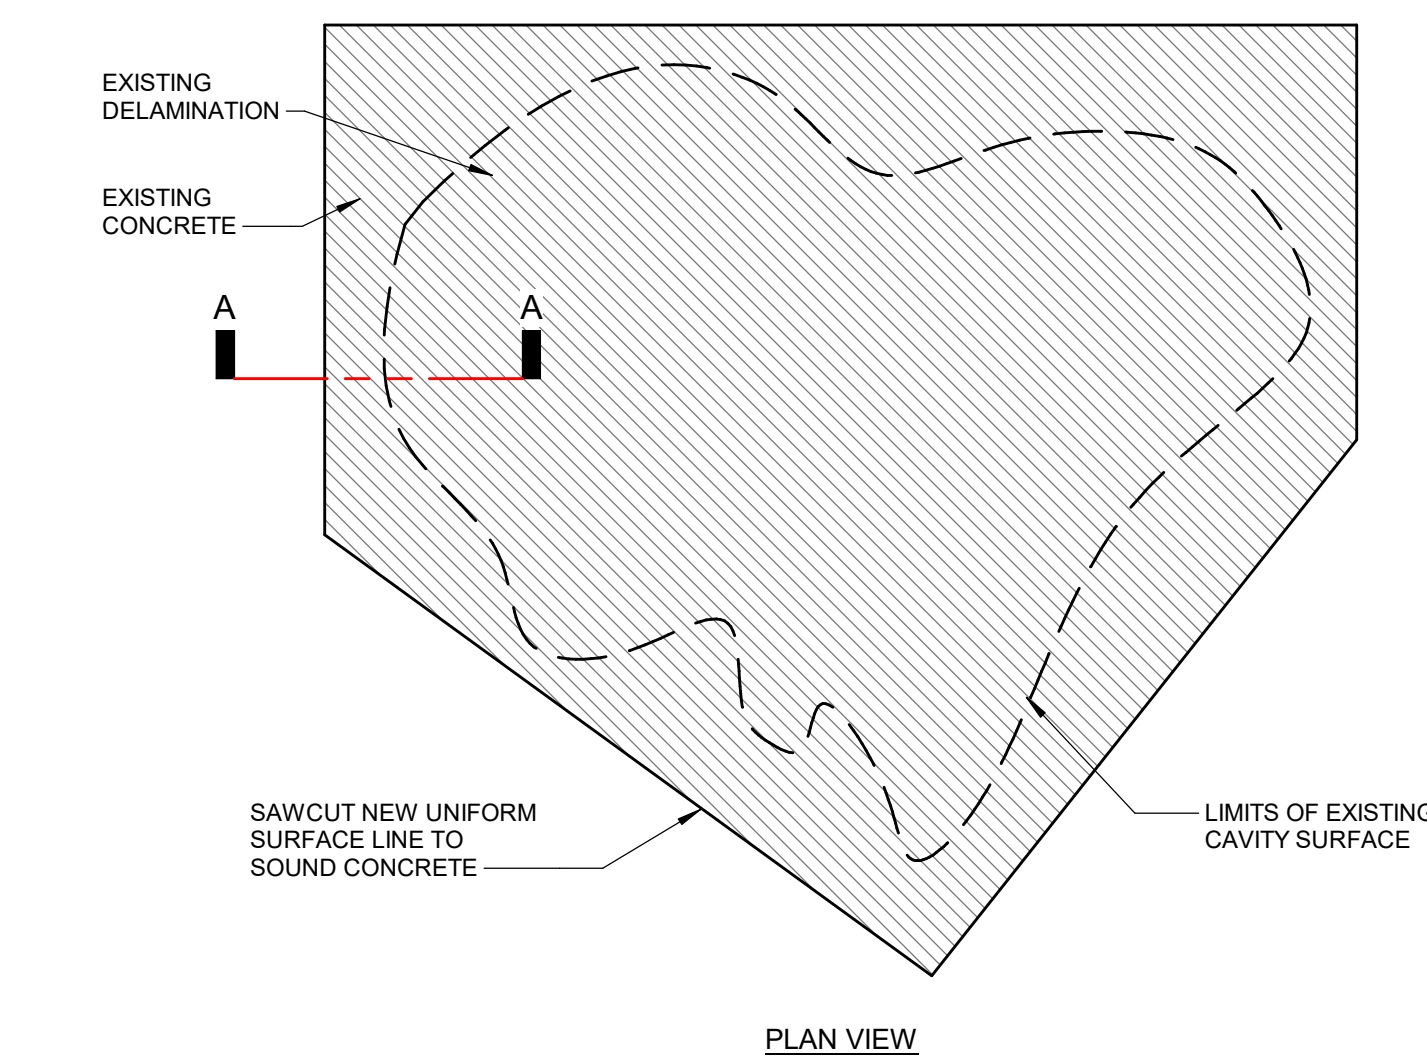


1 EDGE PREPARATION DETAIL
SCALE: 3" = 1'-0"

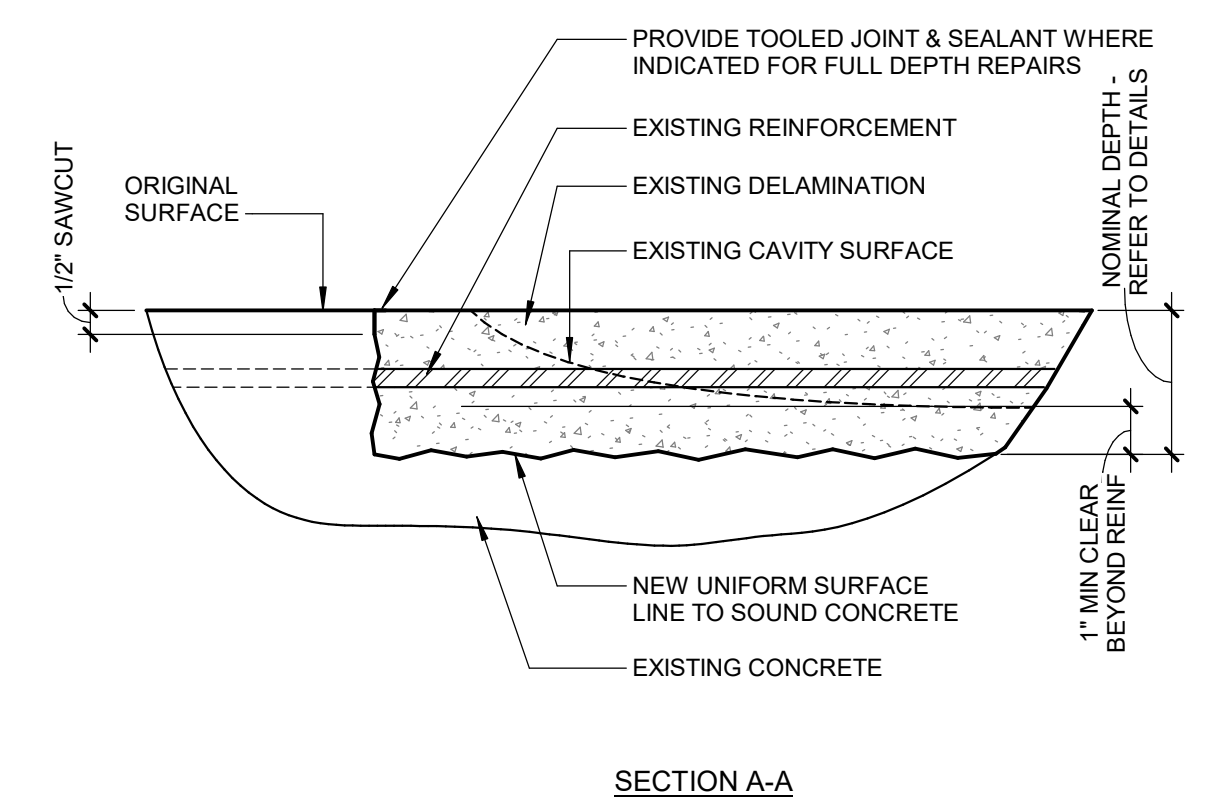


8 DETAIL NOT USED
SCALE: 3/4" = 1'-0"


7 DETAIL NOT USED
SCALE: 3/4" = 1'-0"

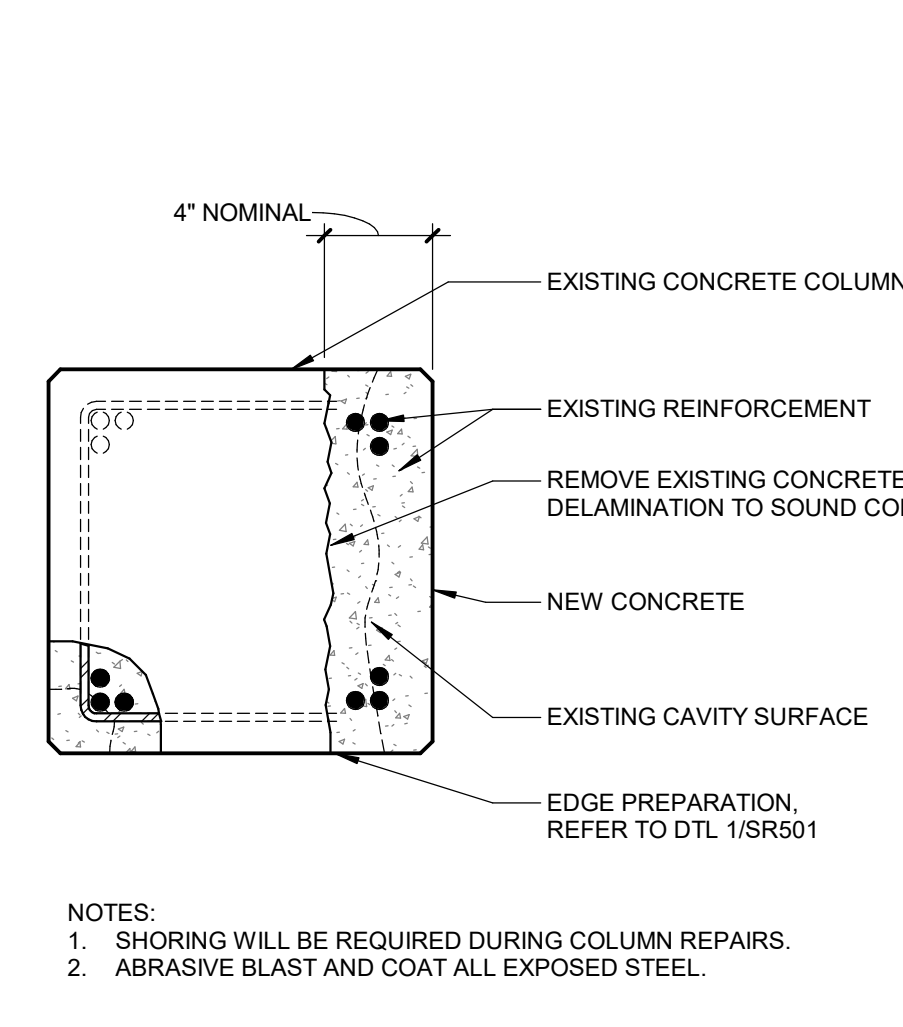

4 COLUMN DELAMINATION REPAIR
SCALE: 1" = 1'-0"

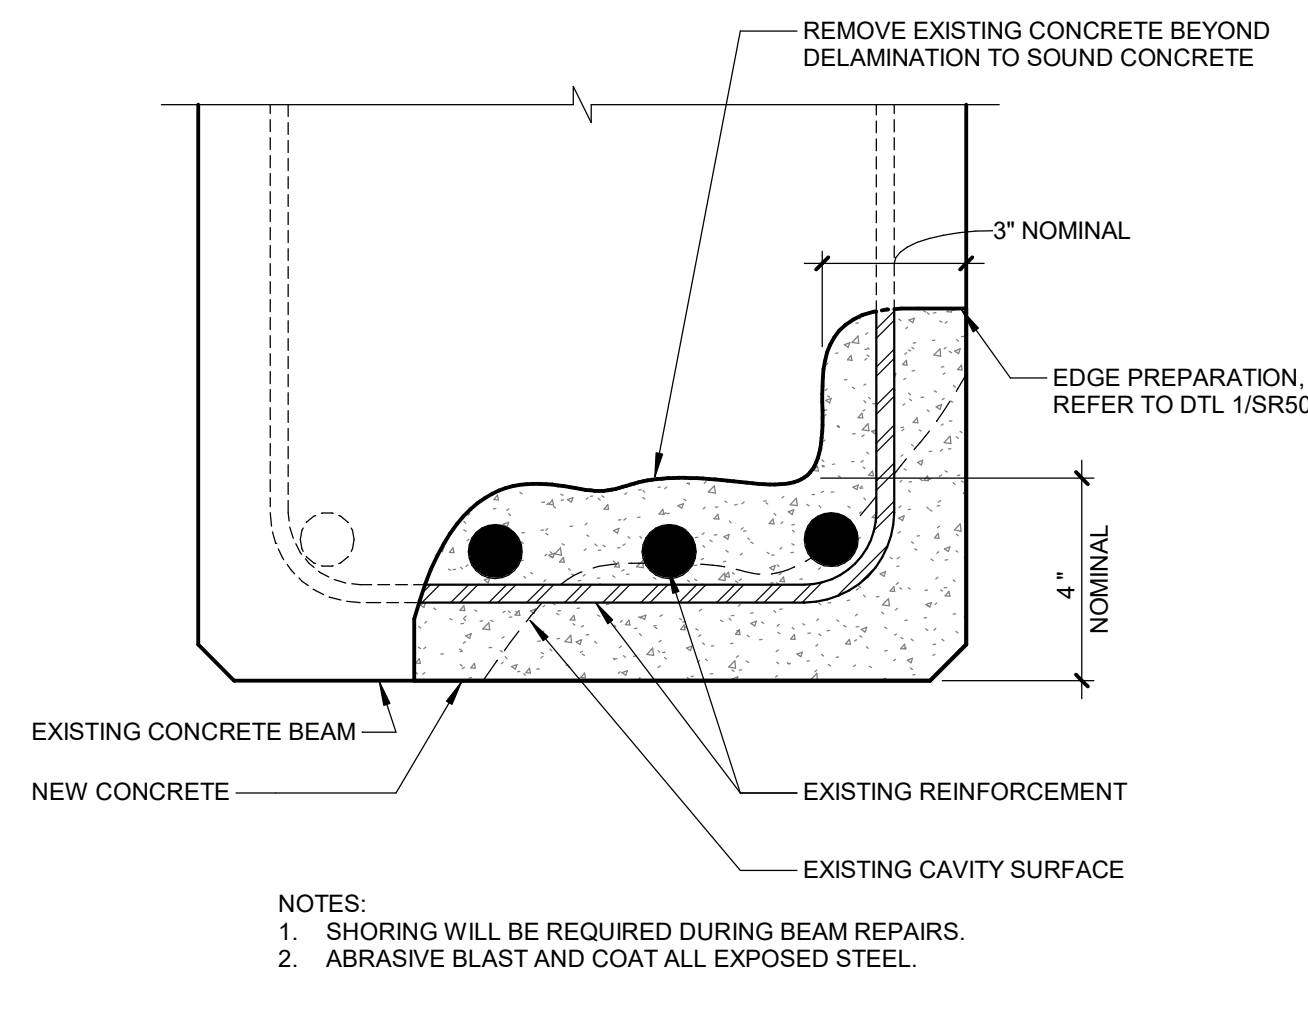

3 BEAM DELAMINATION REPAIR
SCALE: 3" = 1'-0"

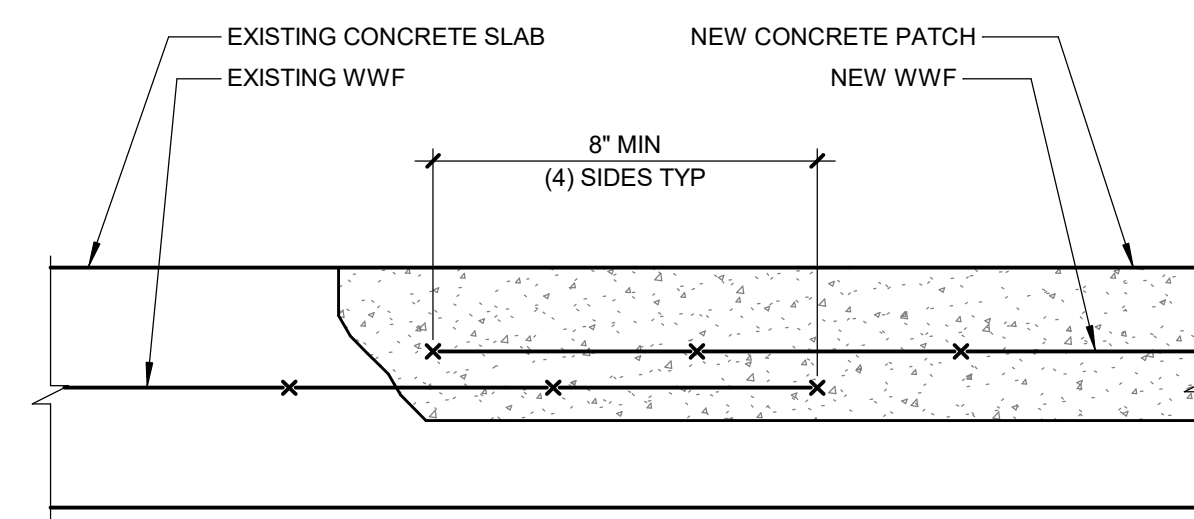

2 WWF SPLICE DETAIL
SCALE: 3" = 1'-0"



City of Elmira

317 E. Church Street, Elmira, NY 14901



Engineers | Architects | Scientists | Constructors

fishbeck.com 4775 Campus Drive
800.456.3824 Kalamazoo, Michigan

Centertown Parking Garage
Improvements, Phase II

101 West Gray Street, Elmira, NY 14901

NO.	DATE	DESCRIPTION
Revisions		

PROJECT NUMBER: 2242076

DRAWN BY: RMULVANEY

REVIEWED BY: GEHMKE

ISSUED FOR: BID DOCUMENTS







DATE: 02/16/2026

DRAWING NAME:


WATERPROOFING DETAILS

DRAWING NUMBER:

SR551

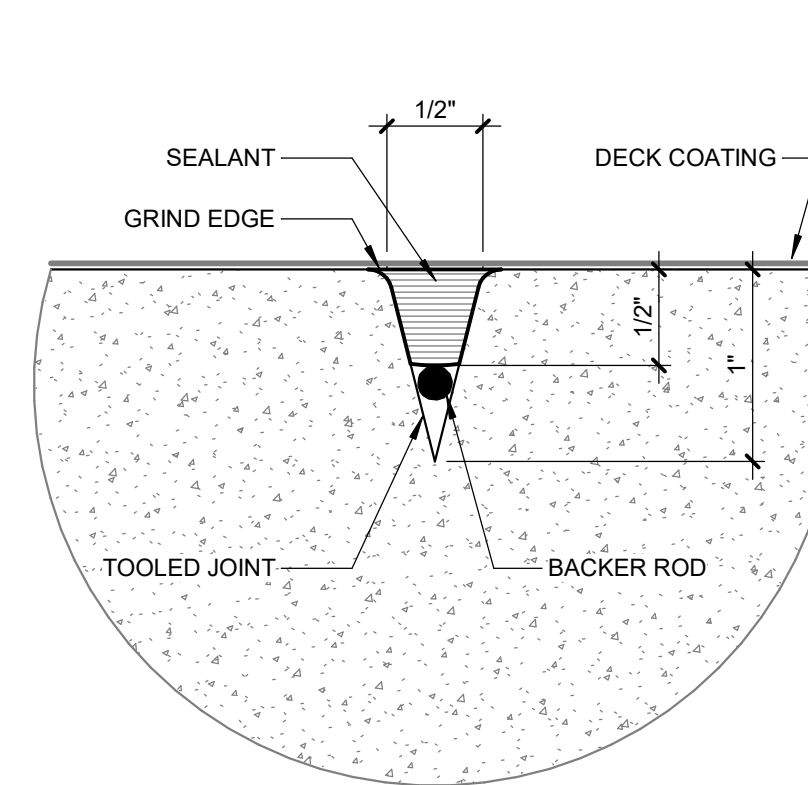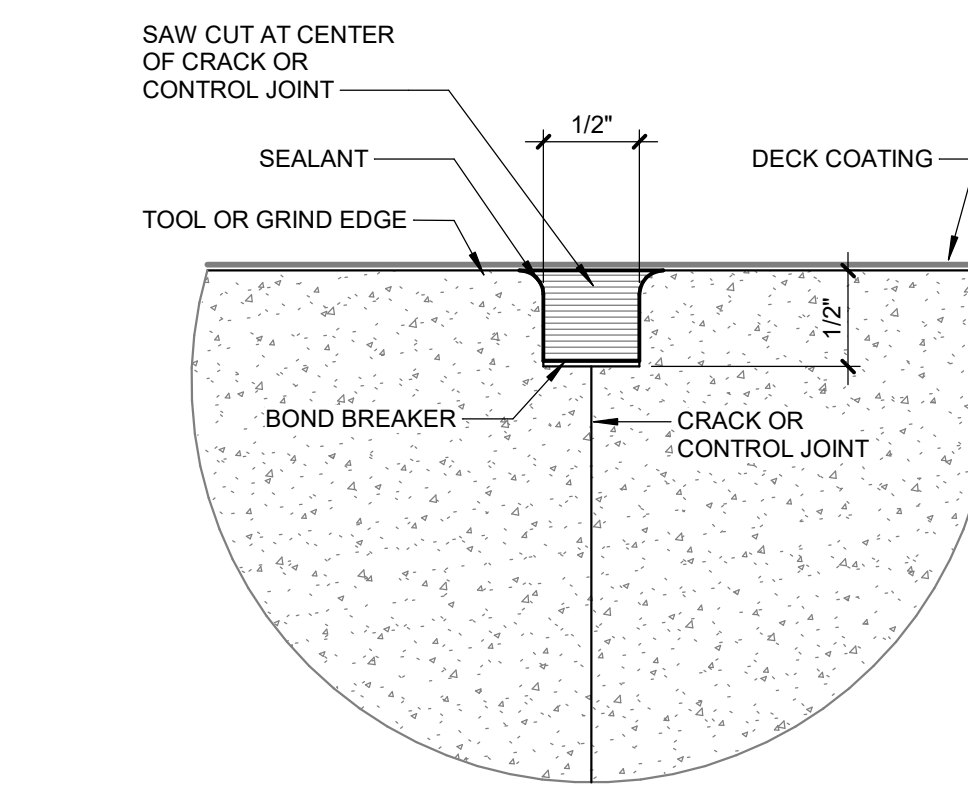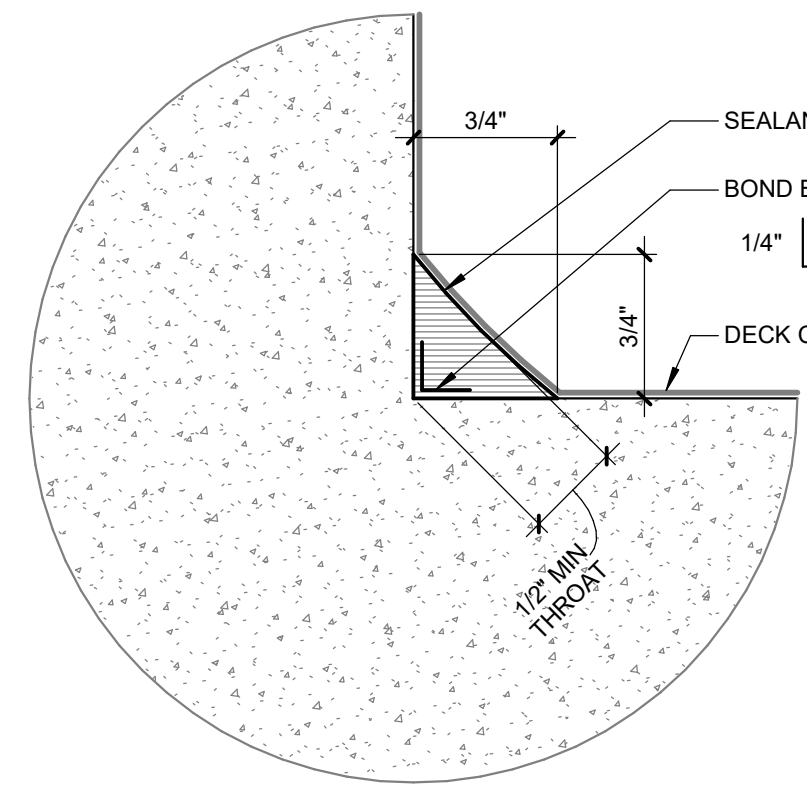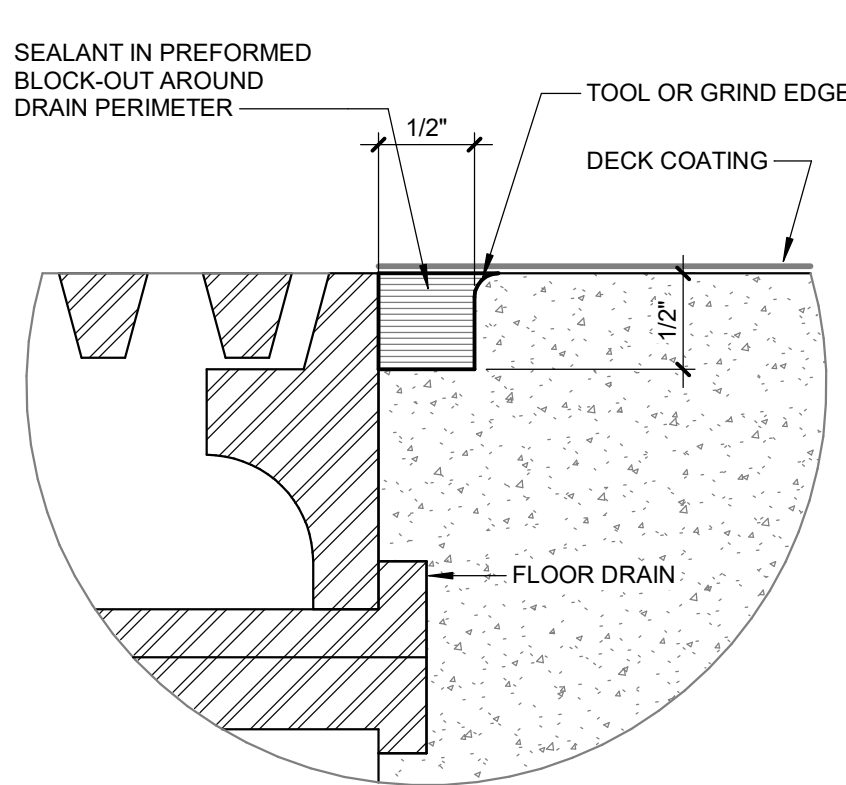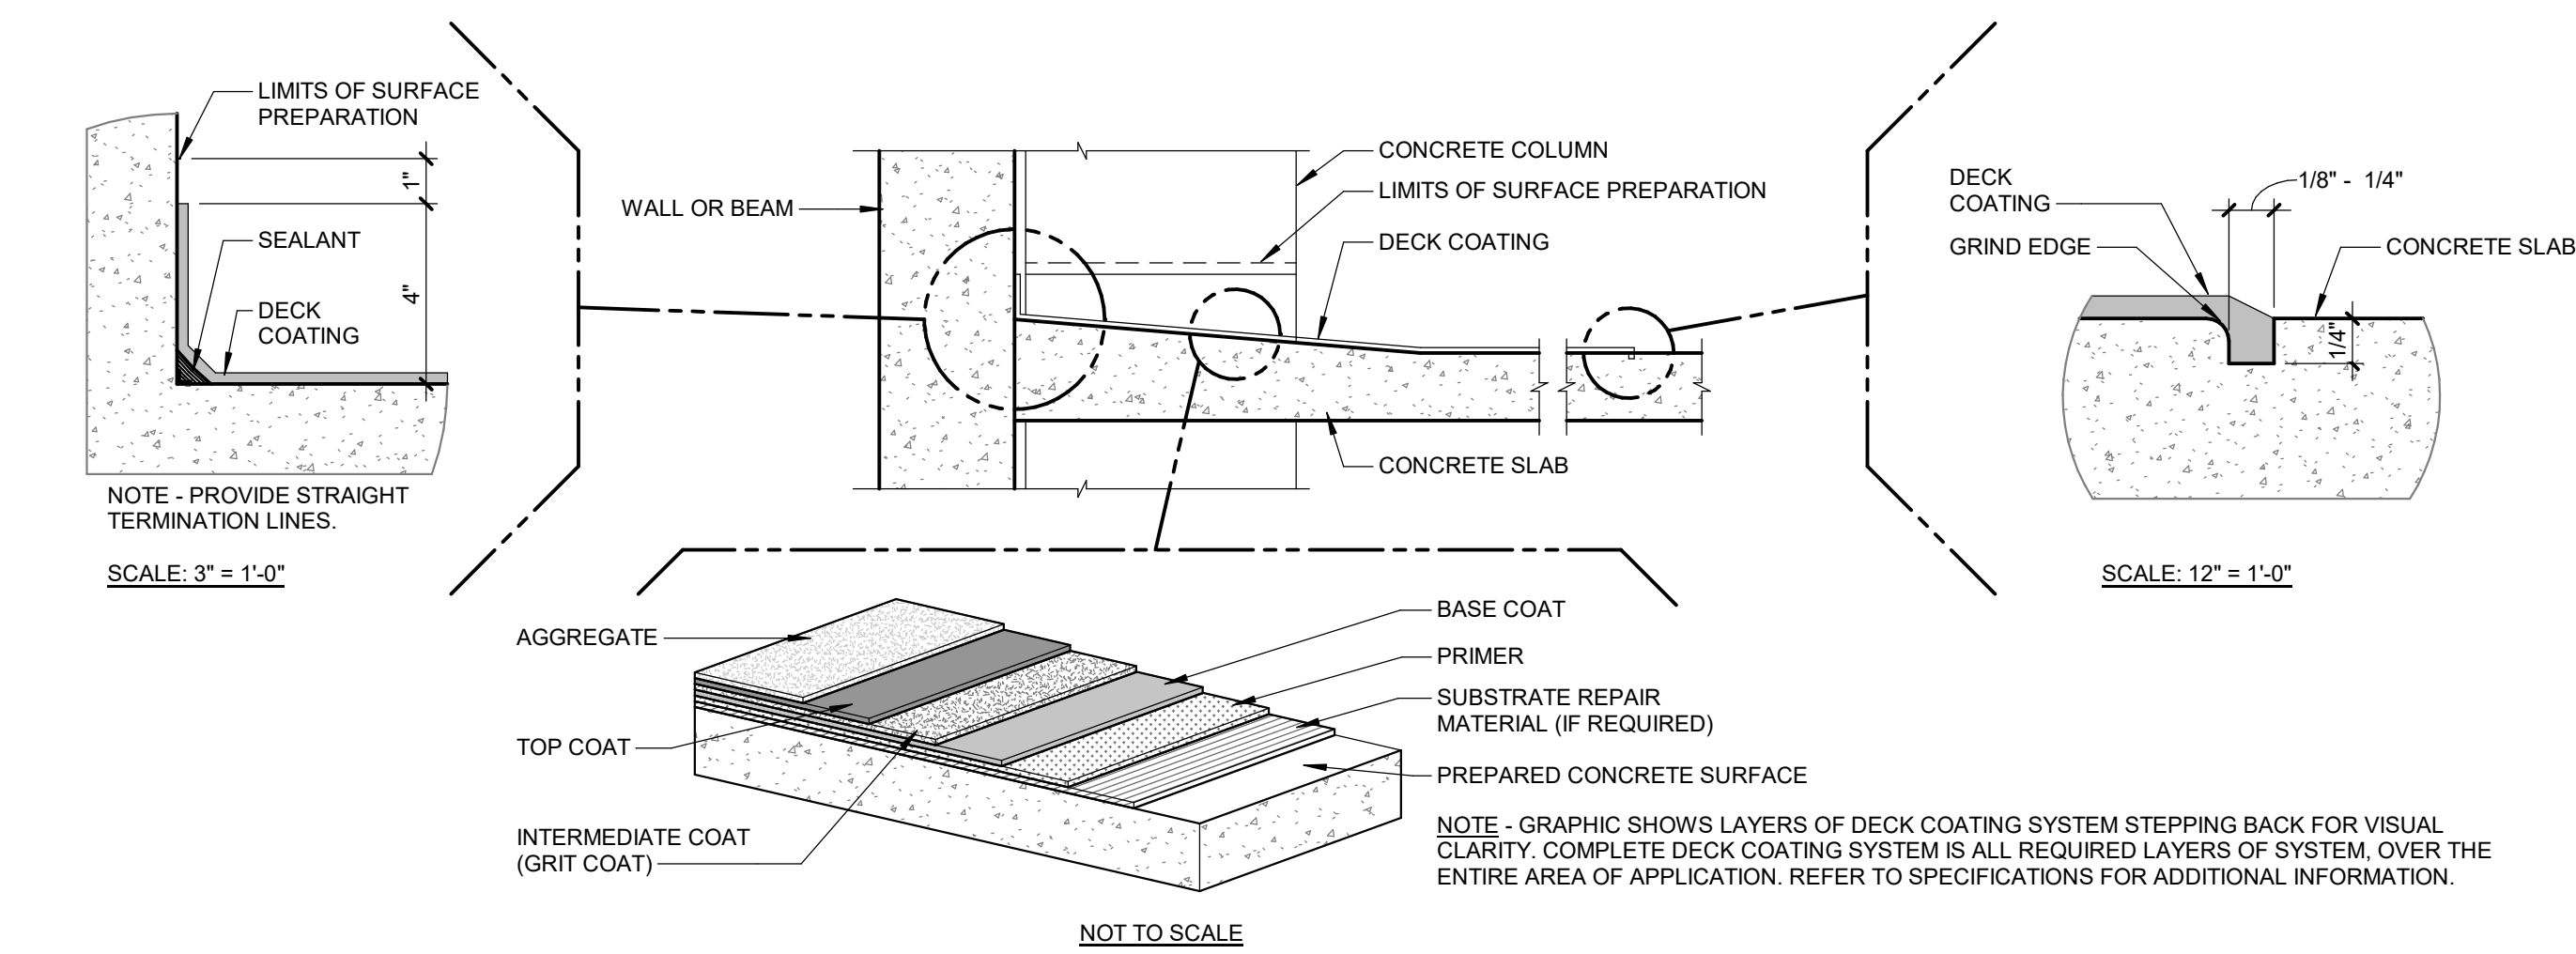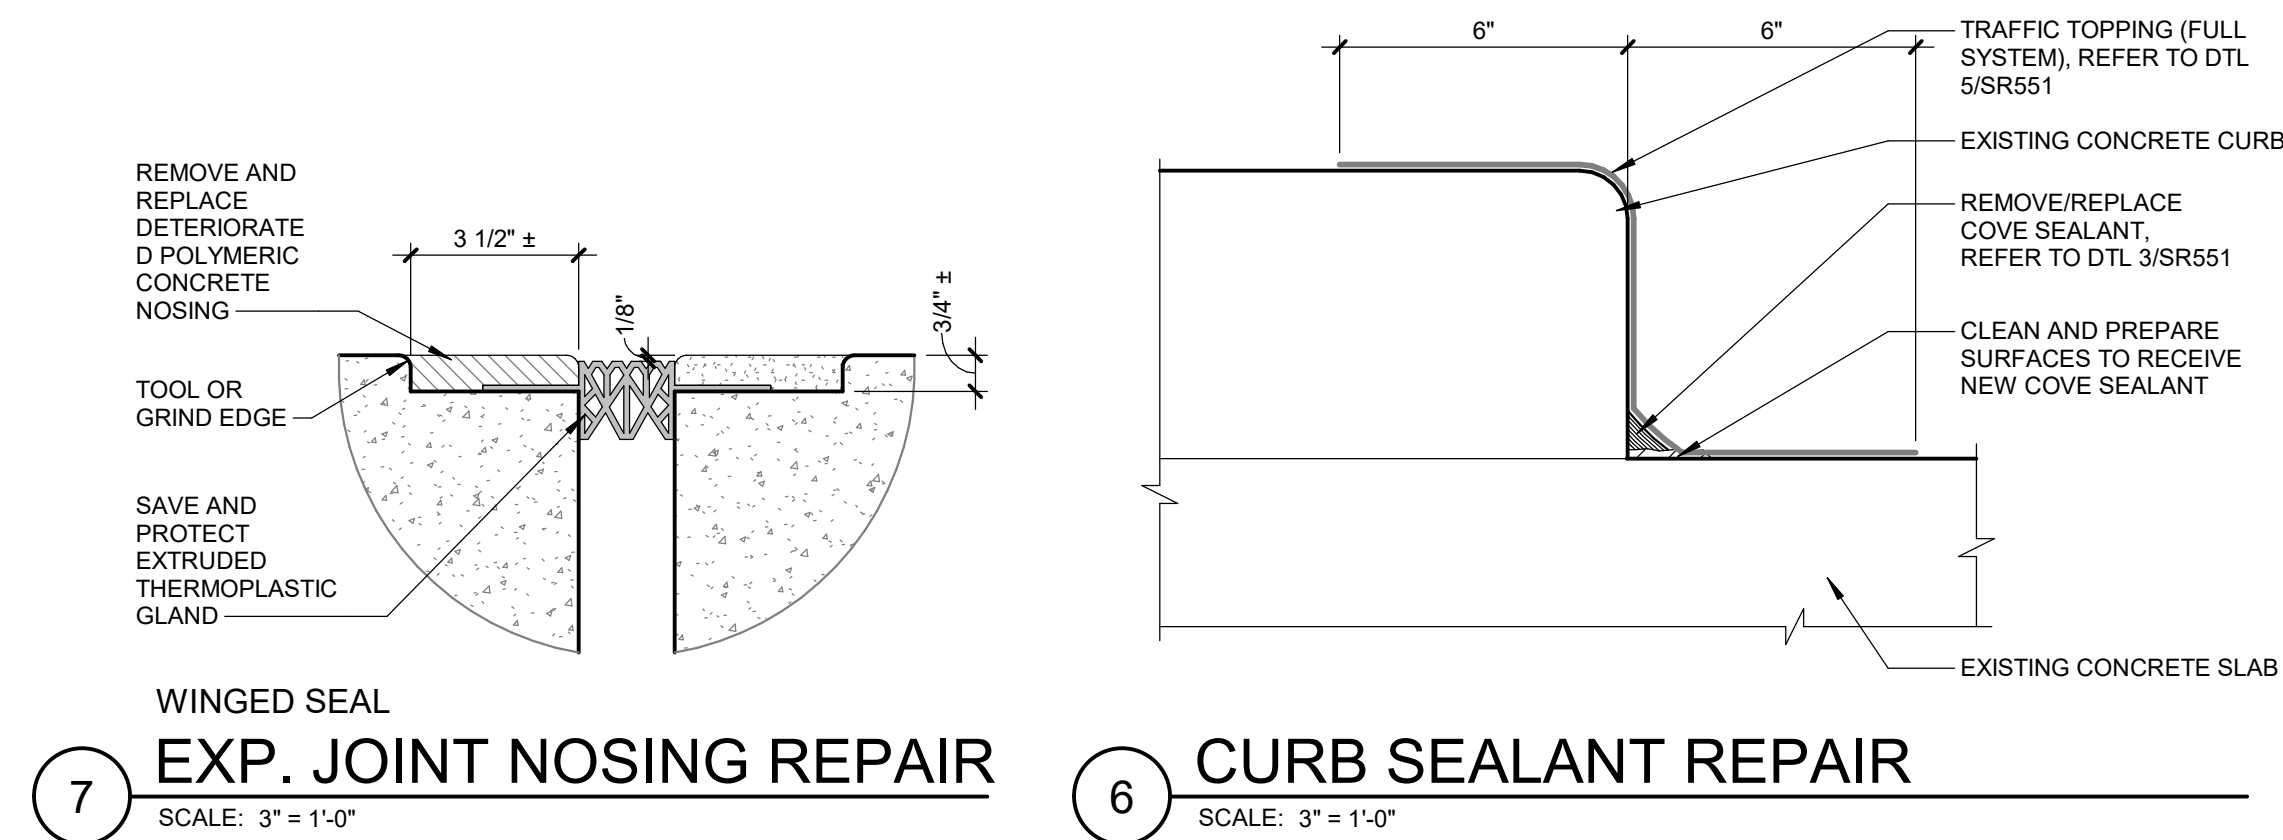

LIGHT FIXTURE SCHEDULE										
TYPE	DESCRIPTION	LAMP	COLOR TEMPERATURE	LUMENS	WATTAGE	VOTAGE	MOUNTING	MANUFACTURER	MODEL	NOTES
A	DRIVE EDGE-LIT SURFACE GARAGE LUMINAIRE	LED	4000 K	7000 lm	65 W	120 V	SURFACE	BEACON/CURRENT	SRT2-65-4K7-50W-UNV-DBT-8TS012F	
A1	DRIVE EDGE-LIT SURFACE GARAGE LUMINAIRE	LED	4000 K	4500 lm	35 W	120 V	SURFACE	BEACON/CURRENT	SRT1-35-4K7-5G-UNV-DBT-SCP-8F	
C	LED WALLPACK	LED	4000 K	7000 lm	55 W	120 V	WALL/SURFACE	BEACON/CURRENT	VPW3-80L-55-4K7-4W-UNV-8TS-14F	
C1	LED WALLPACK	LED	4000 K	6000 lm	45 W	120 V	WALL/SURFACE	BEACON/CURRENT	VPW2-80L-45-4K7-4W-UNV-8TS-14F	MOUNTED AT 8' - 0" AFF

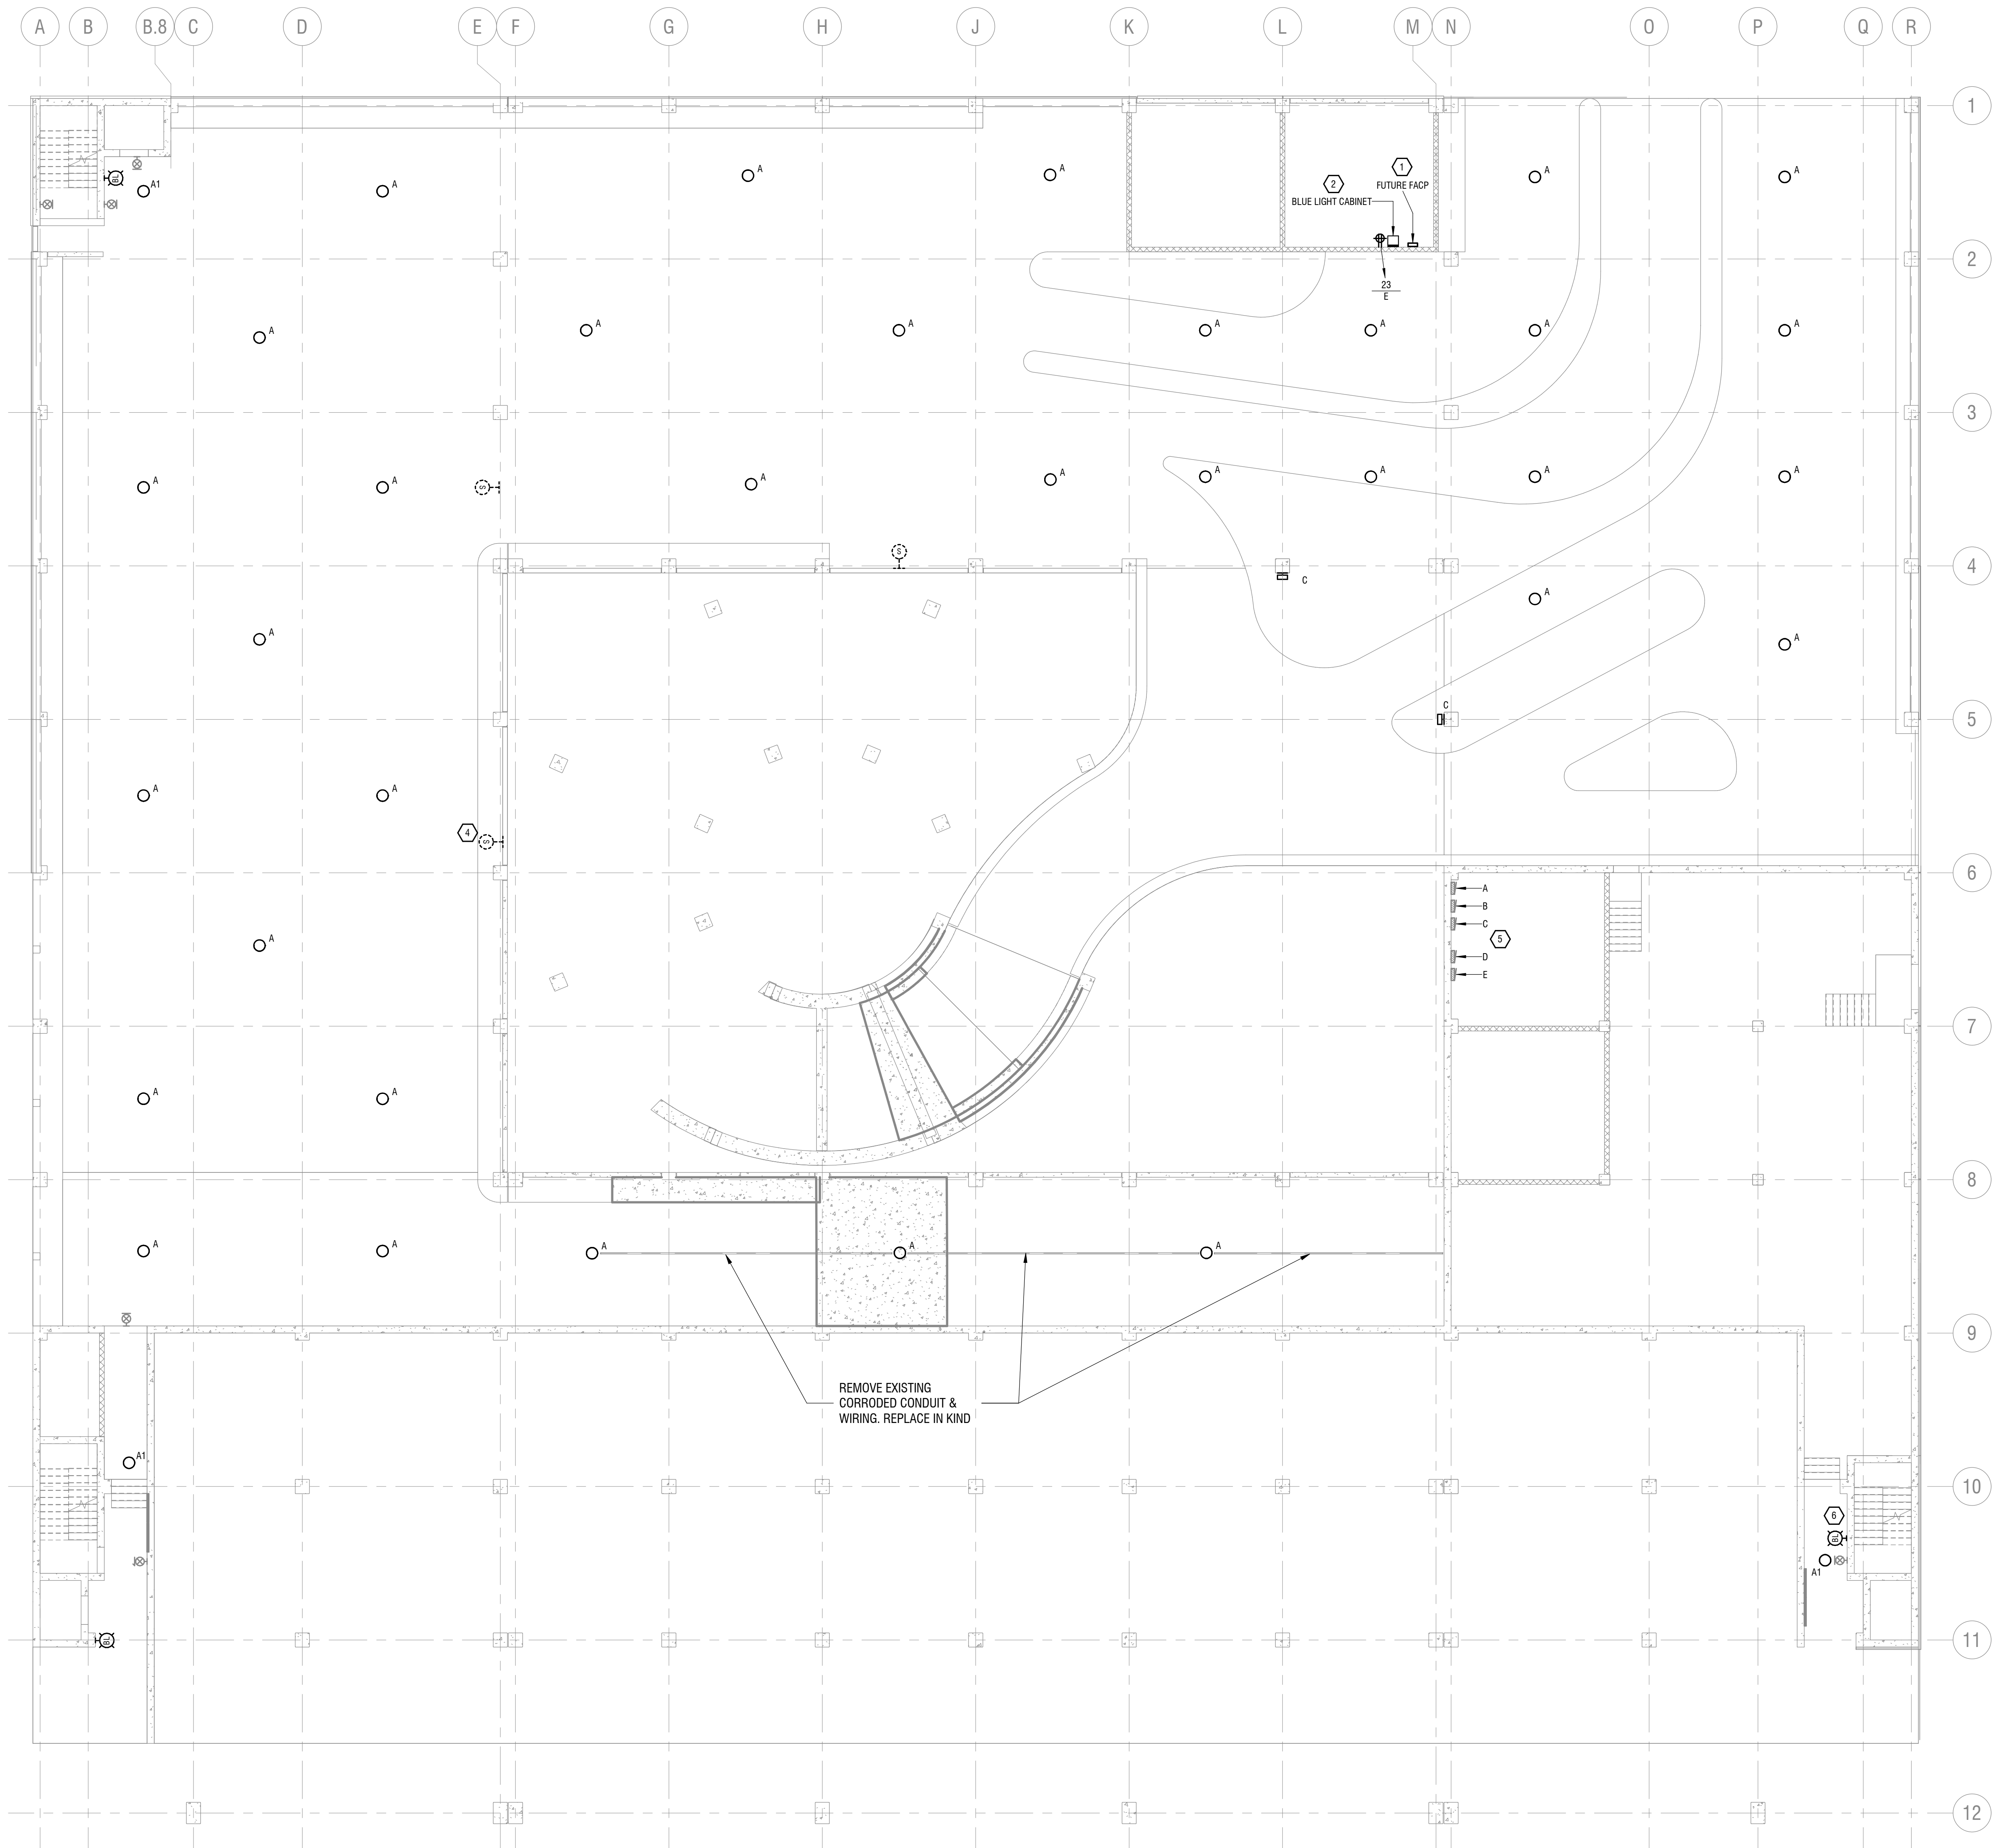

1 LEVEL 1 LIGHTING PLAN
E201 3/32" = 1'-0"

GENERAL NOTES:

- A. ELECTRICAL CONSTRUCTION CONTRACT ALTERNATE No. 2: DISCONNECT EXISTING LIGHT FIXTURES. RECONNECT AND EXTEND WIRING TO ACCOMMODATE NEW FIXTURES ON SAME CIRCUIT UNLESS NOTED OTHERWISE
- B. DISCONNECT AND REMOVE EXISTING SPEAKER/INTERCOM DEVICES. REMOVE CONDUIT AND WIRING IN ITS ENTIRETY BACK TO SOURCE
- C. ELECTRICAL CONSTRUCTION CONTRACT ALTERNATE No. 1: PROVIDE BRANCH CIRCUIT WIRING REQUIRED FOR KEYED NOTES 1 AND 2
- D. PROVIDE (3) ADDITIONAL TYPE 'A' FIXTURES AS SPARES

KEYED NOTES:

- 1 PROVIDE 120V/1PH WIRING BACK TO PANEL 'E'. PROVIDE JUNCTION BOX AT BOTH ENDS AND LEAVE AS SPARE FOR FUTURE USE
- 2 ELECTRICAL CONSTRUCTION CONTRACT ALTERNATE No. 1: PROVIDE HEAD END EQUIPMENT FOR BLUE LIGHT PHONE SYSTEM. PROVIDE WALL MOUNT ENCLOSURE (HOFFMAN EMMW162425, OR EQUAL). COORDINATE QUADRUPEX RECEPTACLE AT THIS LOCATION WITH ENCLOSURE. REFER TO BILL OF MATERIALS ON E001 FOR REQUIRED SYSTEM
- 3 NOT USED
- 4 TYPICAL ALL LOCATIONS SHOWN: REMOVE EXISTING PA/INTERCOM SPEAKER AND WIRING IN ITS ENTIRETY BACK TO SOURCE
- 5 EXISTING WESTINGHOUSE PANELS TO REMAIN. PROVIDE BREAKERS FOR NEW CIRCUITS. (1) 3P-15A, (2) 1P-20A
- 6 TYPICAL ALL LOCATIONS SHOWN: PROVIDE CODE BLUE CB-2E/LS1000 BLUE LIGHT PHONE. PROVIDE (2) CAT6 CABLES IN CONDUIT BACK TO HEAD END IN OFFICE. PROVIDE ALL WALL MOUNTING ACCESSORIES REQUIRED TO FACILITATE INSTALLATION




EXP: 12/31/2026

CERTIFICATE OF AUTHORIZATION NUMBER:
PROFESSIONAL ENGINEERING: 018281
LAND SURVEYING: 017076
GEOLOGICAL: 018750


It is a violation of New York Education Law Art. 145 Sec. 7209 & Art. 147 Sec. 7307, for any person, unless acting under the direction of a licensed architect, professional engineer, or land surveyor, to alter an item in any way. If an item bearing the seal of an architect, engineer, or land surveyor is altered, the altering architect, engineer, or land surveyor shall affix to the item their seal and notation "altered by" followed by their signature and date of such alteration, and a specific description of the alteration.

NO.	DATE	DESCRIPTION
Revisions		
PROJECT NUMBER: 2242076		
DRAWN BY: JMG		
REVIEWED BY: RDH		
ISSUED FOR: BID DOCUMENTS		
DATE: 02/16/2026		
DRAWING NAME:		

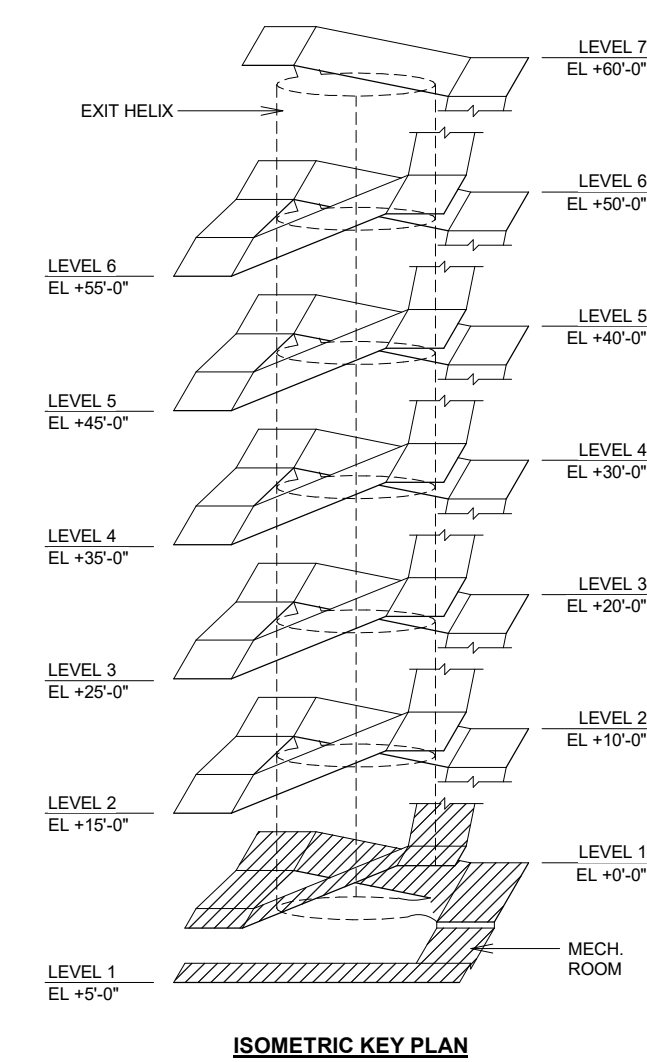

LEVEL 1 LIGHTING PLAN

DRAWING NUMBER:

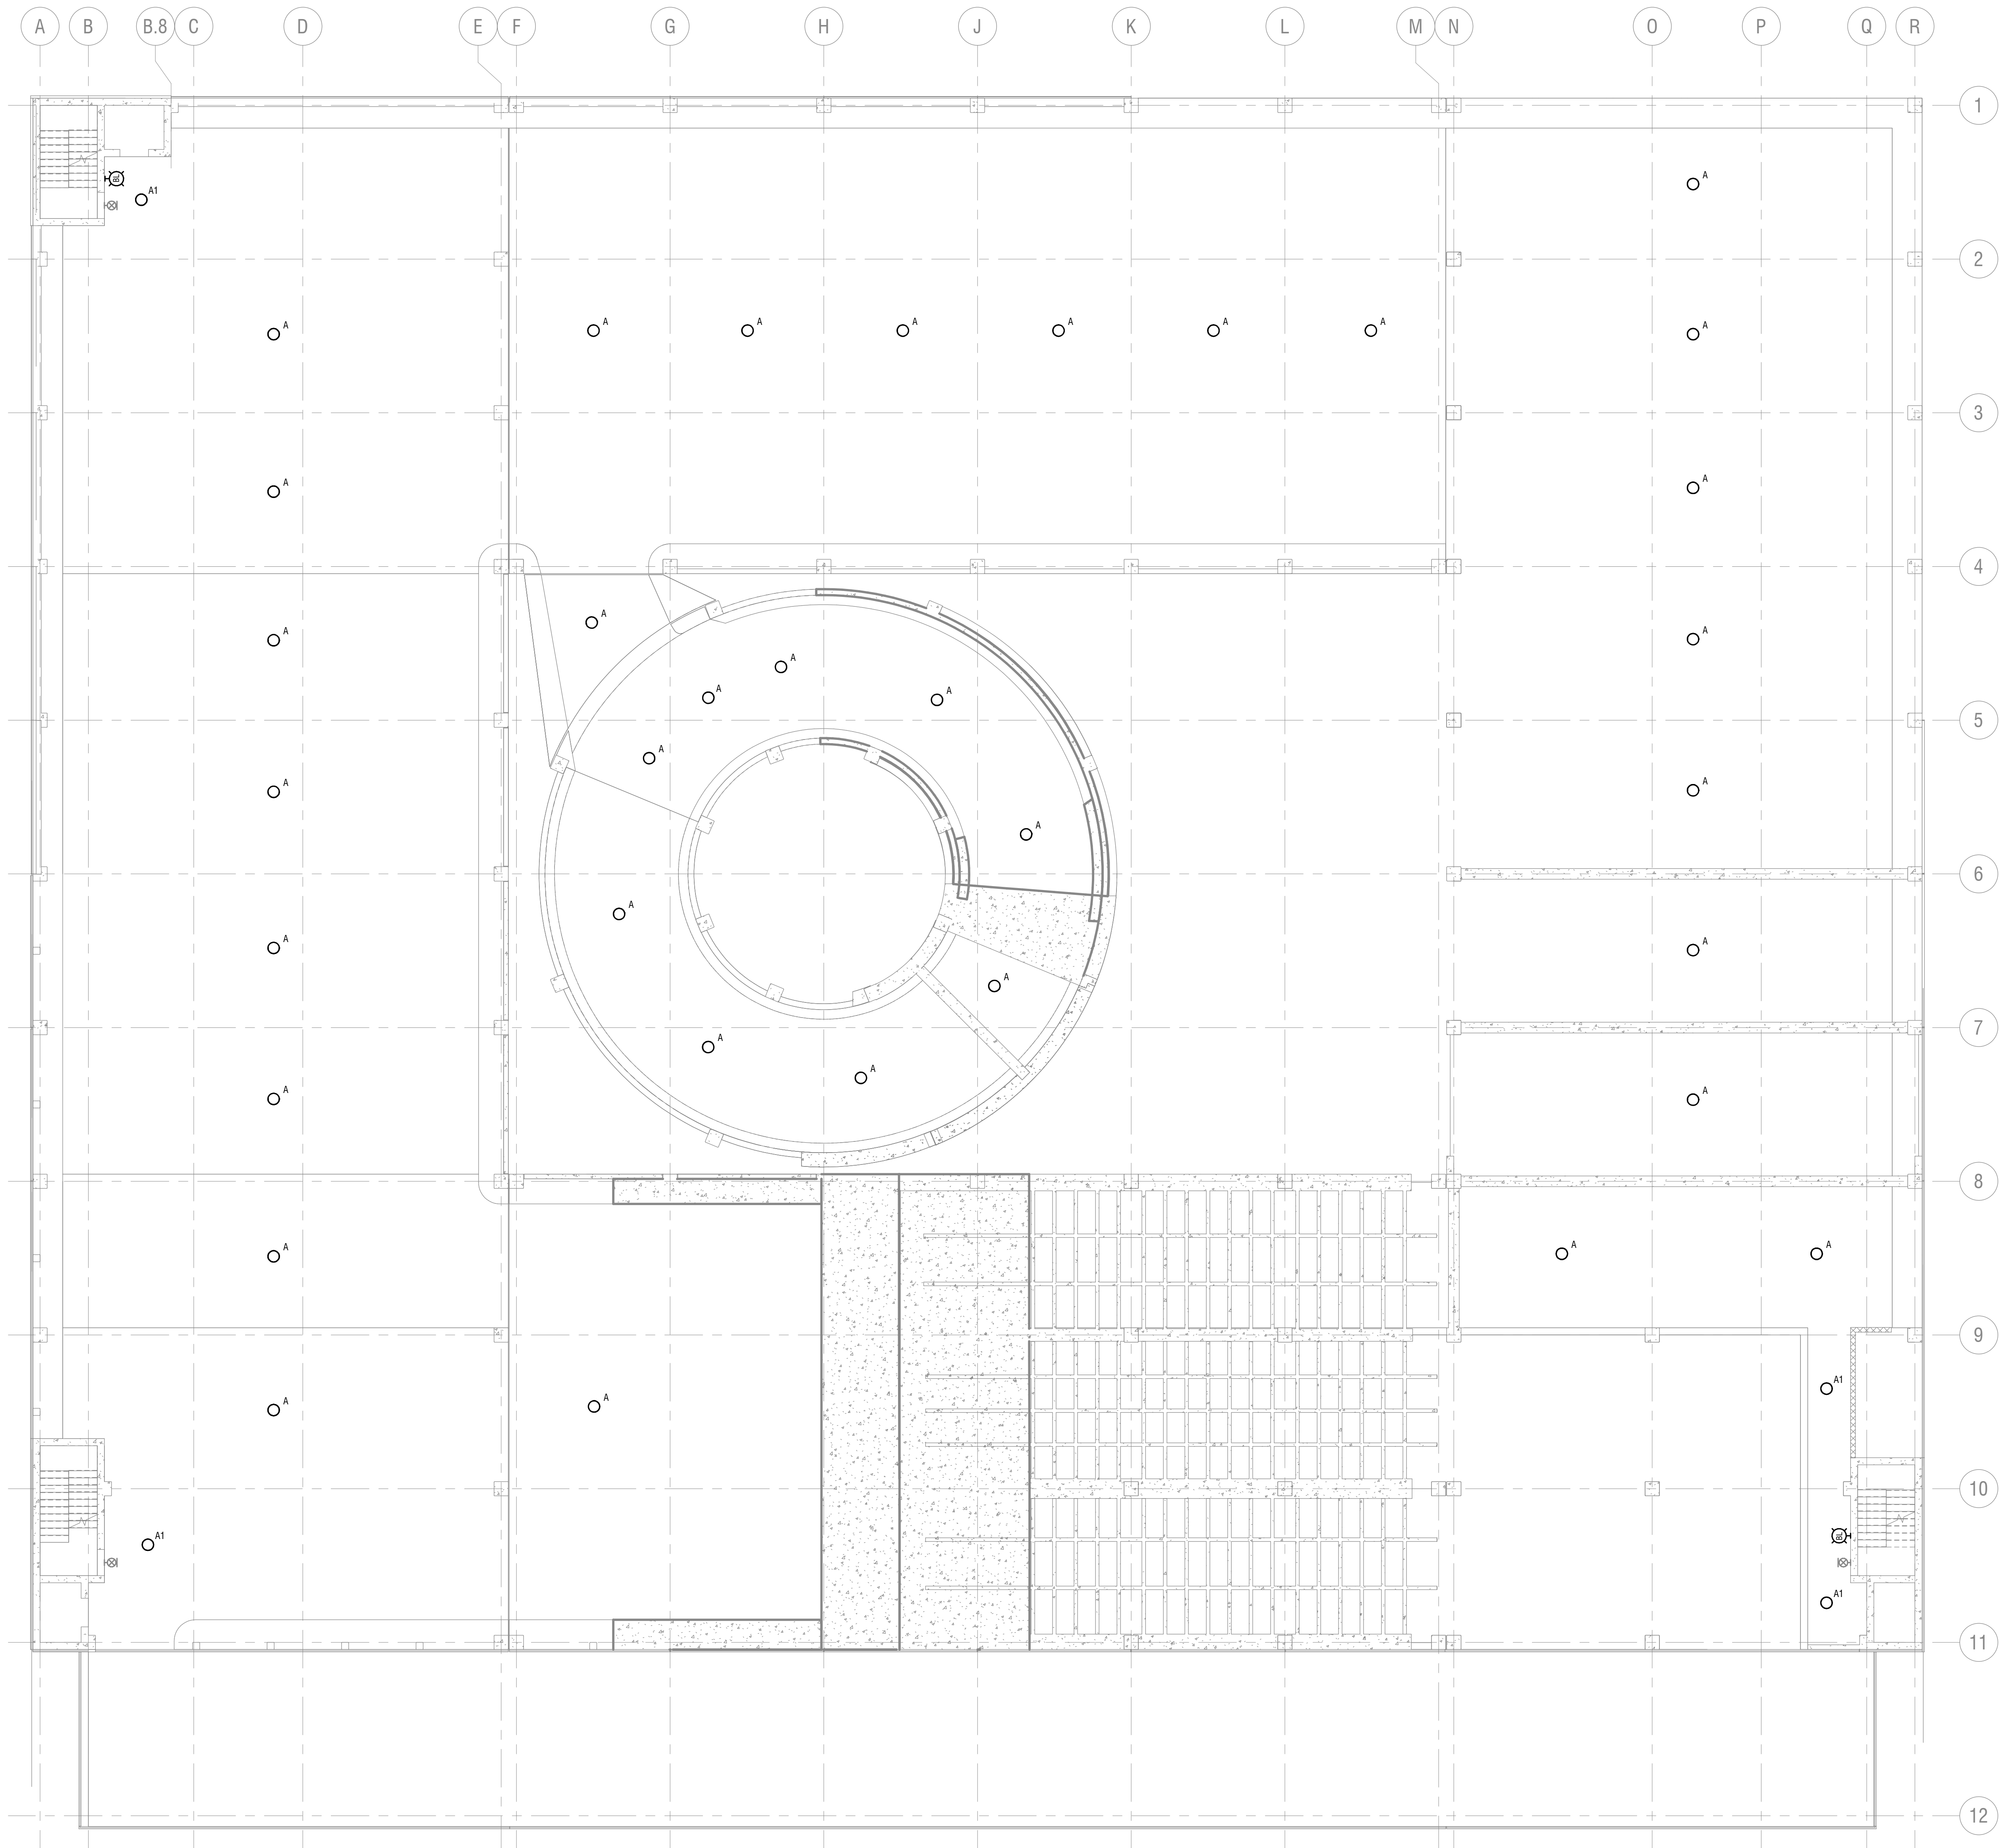

1
E202
LEVEL 2 LIGHTING PLAN
3/32" = 1'-0"


- GENERAL NOTES:
- A. ELECTRICAL CONSTRUCTION CONTRACT ALTERNATE No. 2:
DISCONNECT EXISTING LIGHT FIXTURES. RECONNECT AND
EXTEND WIRING TO ACCOMMODATE NEW FIXTURES ON SAME
CIRCUIT UNLESS NOTED OTHERWISE
- B. DISCONNECT AND REMOVE EXISTING SPEAKER/INTERCOM
DEVICES. REMOVE CONDUIT AND WIRING IN ITS ENTIRETY BACK
TO SOURCE
- C. ELECTRICAL CONSTRUCTION CONTRACT ALTERNATE No. 1:
PROVIDE BRANCH CIRCUIT WIRING REQUIRED FOR KEYED
NOTES 1 AND 2
- D. PROVIDE (3) ADDITIONAL TYPE 'A' FIXTURES AS SPARES



CERTIFICATE OF AUTHORIZATION NUMBER:
PROFESSIONAL ENGINEERING: 018281
LAND SURVEYING: 017076
GEOLOGICAL: 018750


It is a violation of New York Education Law Art. 145 Sec. 7209 & Art. 147
Sec. 7307, for any person, unless acting under the direction of a licensed
architect, professional engineer, or land surveyor, to alter an item in any
way. If an item bearing the seal of an architect, engineer, or land surveyor
is altered, the altering architect, engineer, or land surveyor shall affix to
the item their seal and notation "altered by" followed by their signature
and date of such alteration, and a specific description of the alteration.

NO.	DATE	DESCRIPTION
Revisions		
PROJECT NUMBER: 2242076		
DRAWN BY: JMG		
REVIEWED BY: RDH		
ISSUED FOR: BID DOCUMENTS		
DATE: 02/16/2026		
DRAWING NAME:		

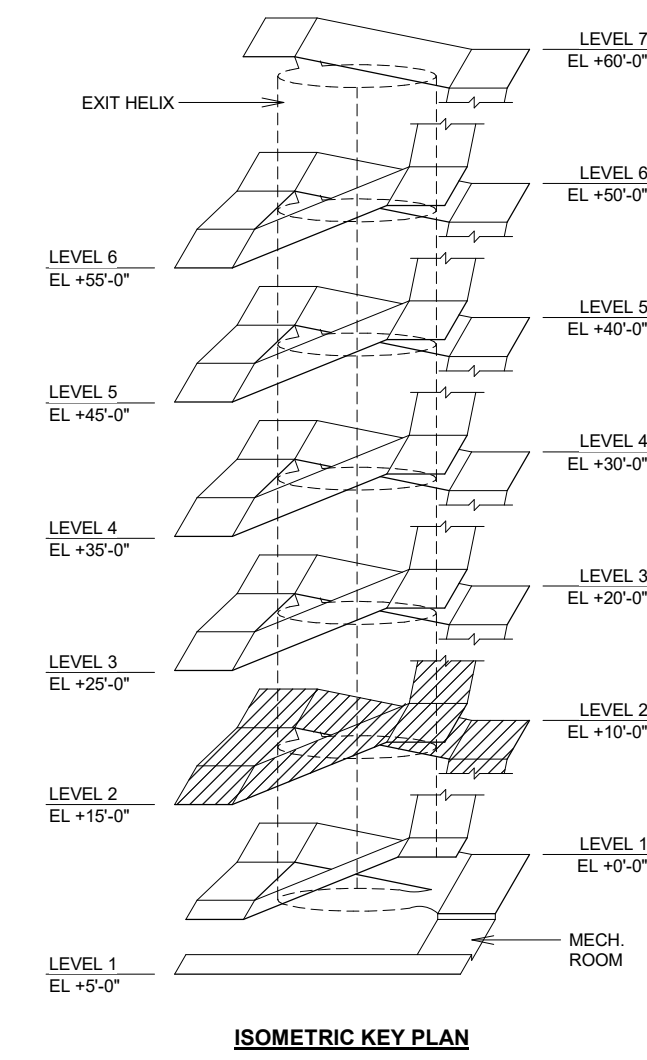

LEVEL 2 LIGHTING PLAN

DRAWING NUMBER:

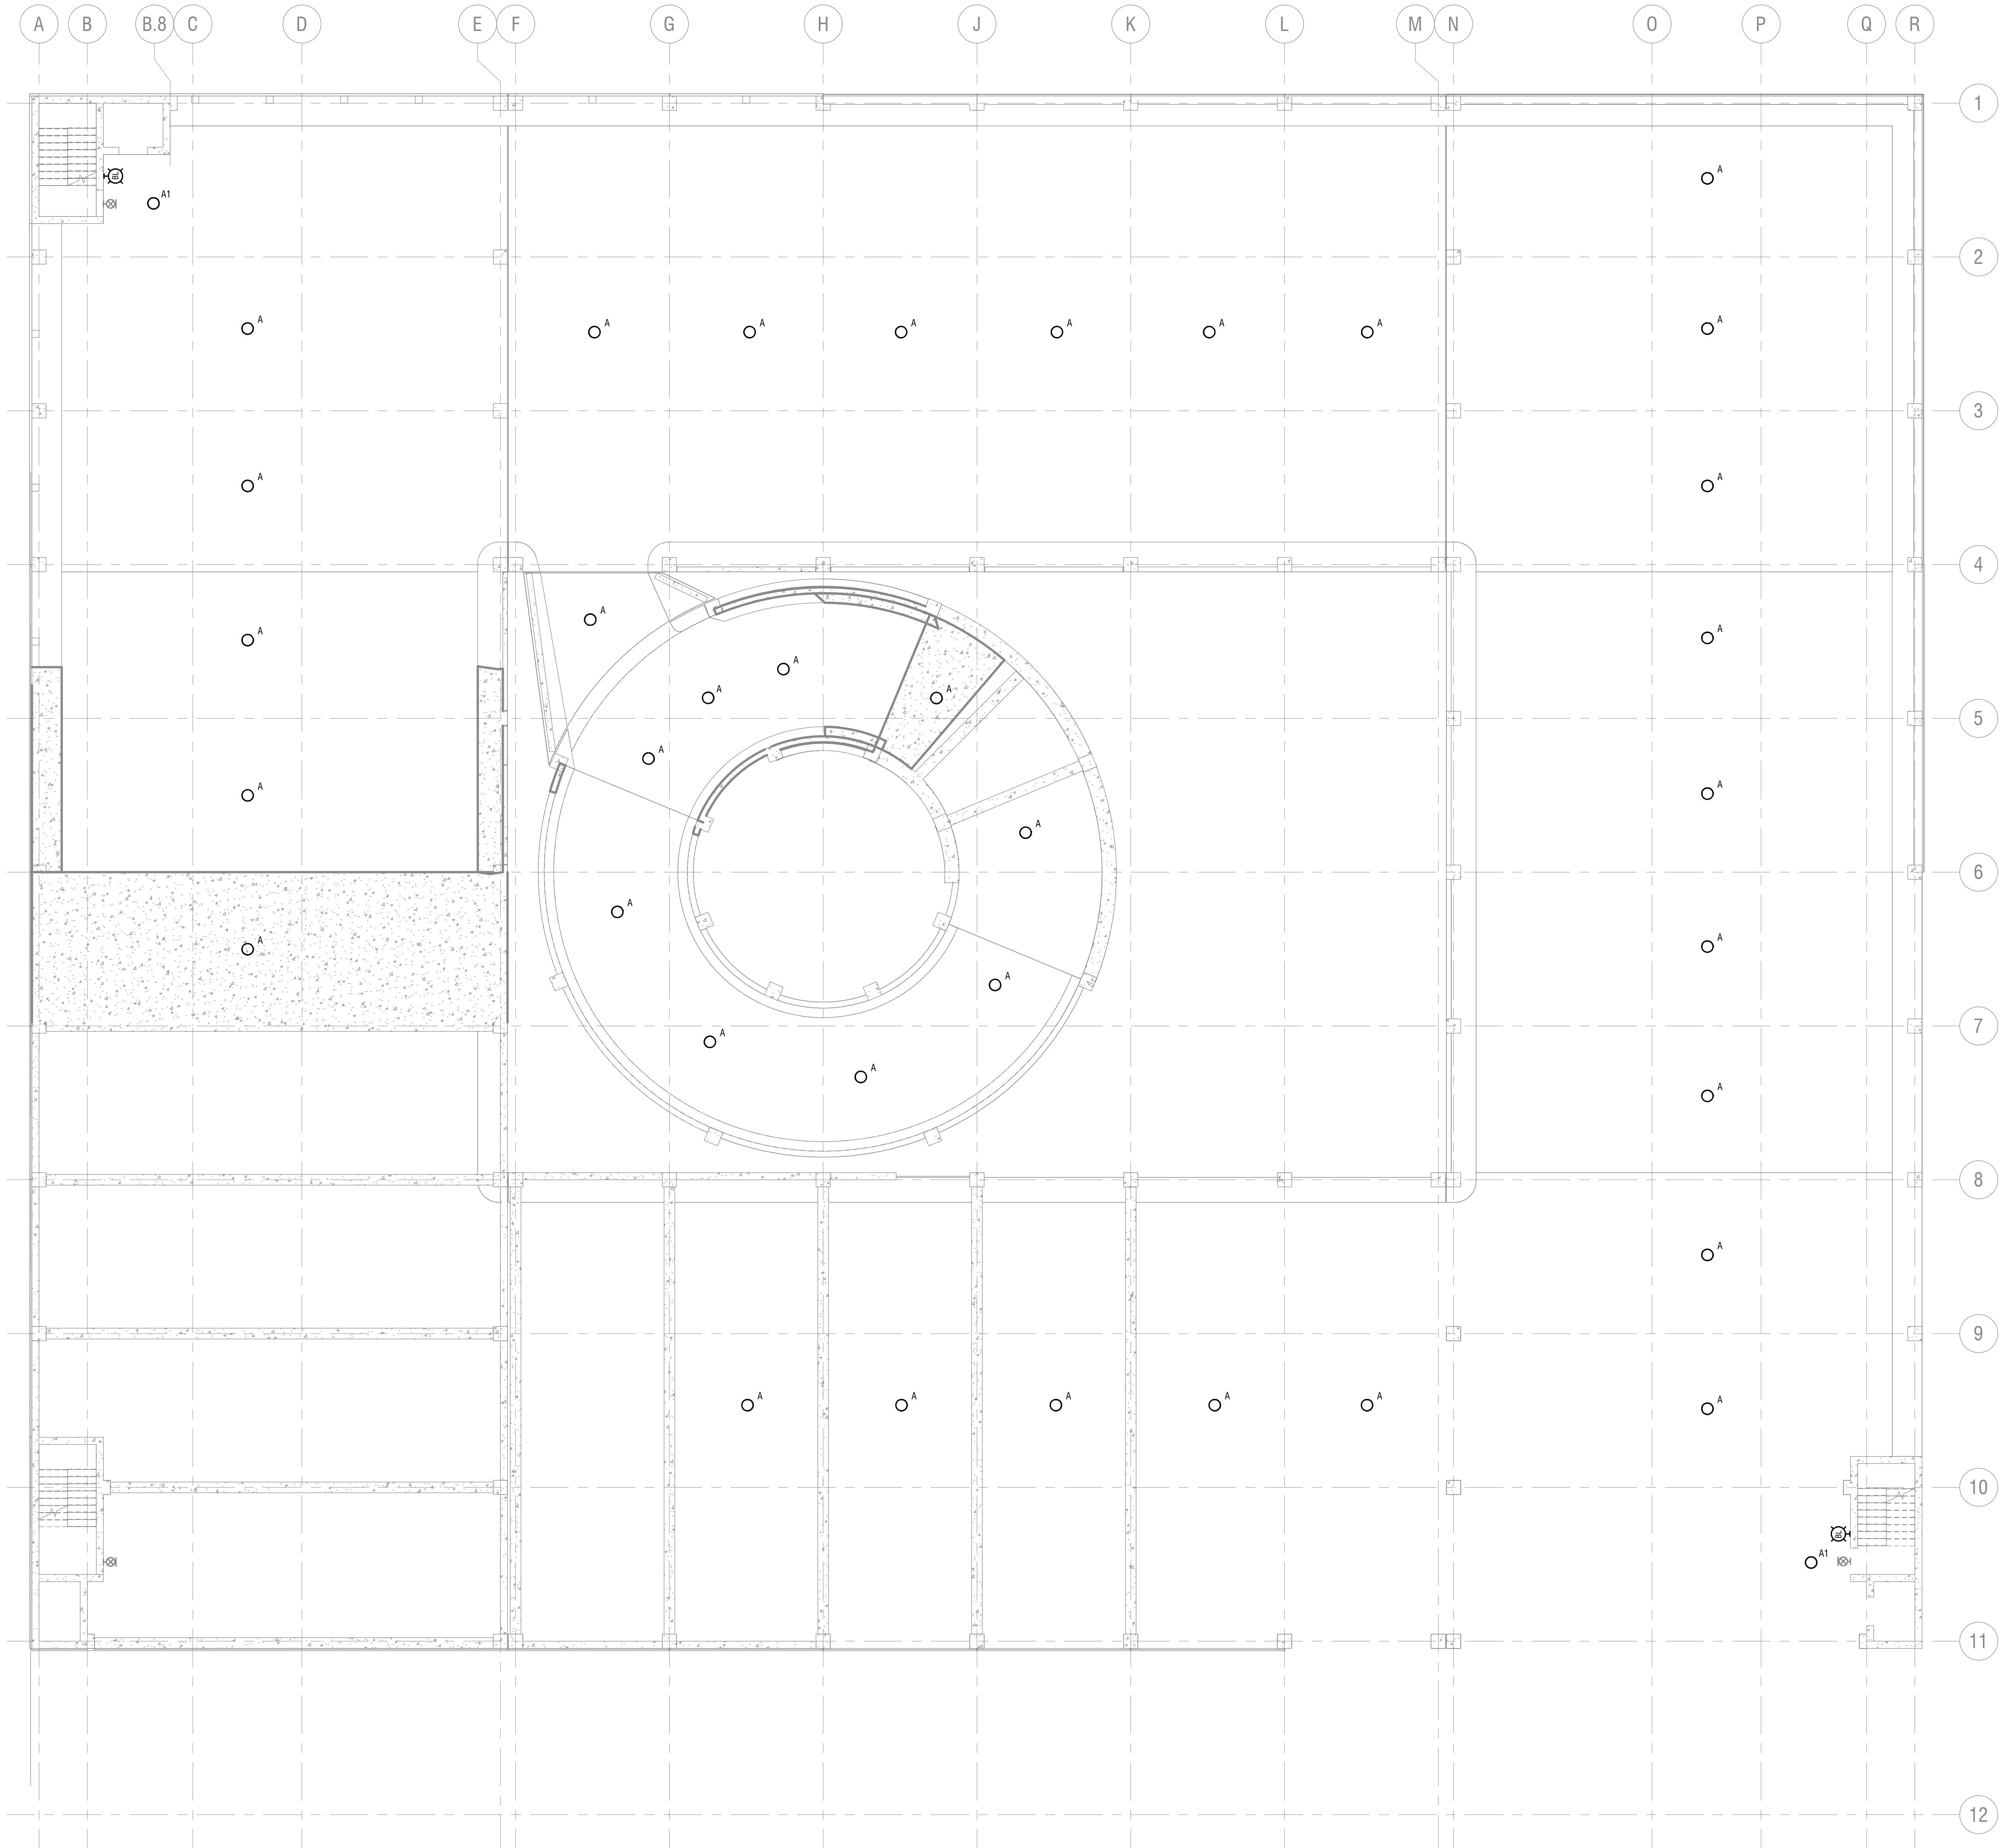

1 LEVEL 3 LIGHTING PLAN
E203 3/32" = 1'-0"

- GENERAL NOTES:
- A. ELECTRICAL CONSTRUCTION CONTRACT ALTERNATE No. 2: DISCONNECT EXISTING LIGHT FIXTURES. RECONNECT AND EXTEND WIRING TO ACCOMMODATE NEW FIXTURES ON SAME CIRCUIT UNLESS NOTED OTHERWISE
 - B. DISCONNECT AND REMOVE EXISTING SPEAKER/INTERCOM DEVICES. REMOVE CONDUIT AND WIRING IN ITS ENTIRETY BACK TO SOURCE
 - C. ELECTRICAL CONSTRUCTION CONTRACT ALTERNATE No. 1: PROVIDE BRANCH CIRCUIT WIRING REQUIRED FOR KEYED NOTES 1 AND 2
 - D. PROVIDE (3) ADDITIONAL TYPE 'A' FIXTURES AS SPARES



EXP: 12/31/2026
CERTIFICATE OF AUTHORIZATION NUMBER:
PROFESSIONAL ENGINEERING: 018281
LAND SURVEYING: 017076
GEOLOGICAL: 018750



It is a violation of New York Education Law Art. 145 Sec. 7209 & Art. 147 Sec. 7307, for any person, unless acting under the direction of a licensed architect, professional engineer, or land surveyor, to alter an item in any way. If an item bearing the seal of an architect, engineer, or land surveyor is altered, the altering architect, engineer, or land surveyor shall affix to the item their seal and notation "altered by" followed by their signature and date of such alteration, and a specific description of the alteration.

City of Elmira
317 E. Church Street, Elmira, NY 14901

fishbeck
Engineers | Architects | Scientists | Constructors
fishbeck.com 4775 Campus Drive
800.456.3824 Kalamazoo, Michigan

Centertown Parking Garage Improvements, Phase II
101 West Gray Street, Elmira, NY 14901

NO.	DATE	DESCRIPTION
Revisions		
PROJECT NUMBER: 2242076		
DRAWN BY: JMG		
REVIEWED BY: RDH		
ISSUED FOR: BID DOCUMENTS		
DATE: 02/16/2026		
DRAWING NAME:		

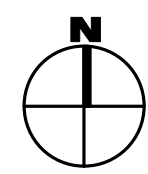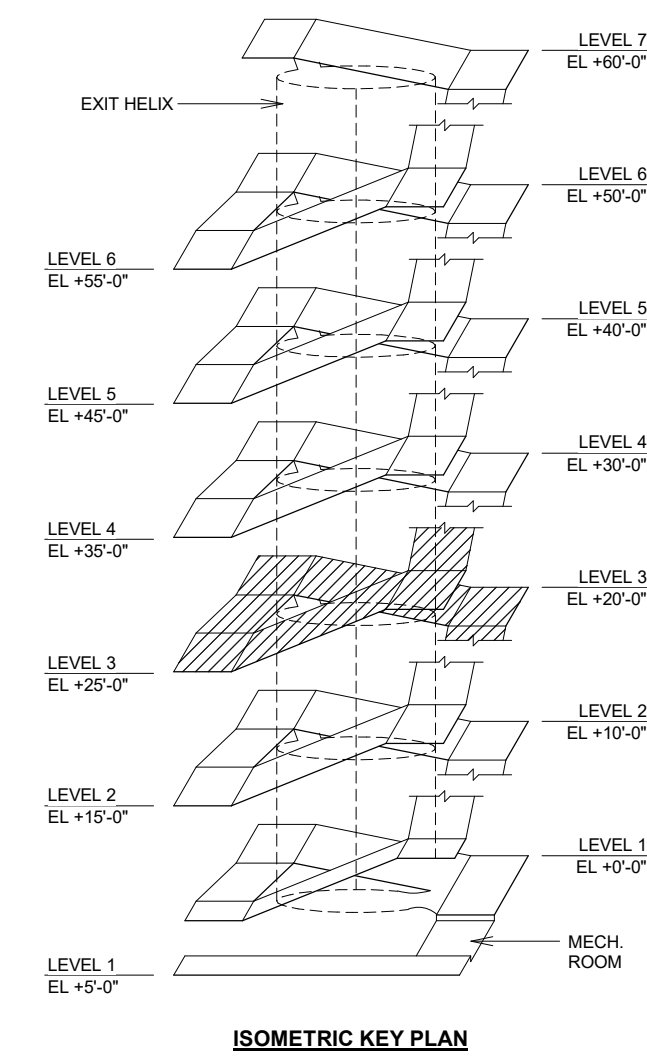

LEVEL 3 LIGHTING PLAN

DRAWING NUMBER:

E203



CERTIFICATE OF AUTHORIZATION NUMBER:
PROFESSIONAL ENGINEERING: 018281
LAND SURVEYING: 017076
GEOLOGICAL: 018750

It is a violation of New York Education Law Art. 145 Sec. 7209 & Art. 147 Sec. 7307, for any person, unless acting under the direction of a licensed architect, professional engineer, or land surveyor, to alter an item in any way. If an item bearing the seal of an architect, engineer, or land surveyor is altered, the altering architect, engineer, or land surveyor shall affix to the item their seal and notation "altered by" followed by their signature and date of such alteration, and a specific description of the alteration.

City of Elmira

317 E. Church Street, Elmira, NY 14901



fishbeck.com 4775 Campus Drive
800.456.3824 Kalamazoo, Michigan

Centertown Parking Garage
Improvements, Phase II

101 West Gray Street, Elmira, NY 14901




NO.	DATE	DESCRIPTION
Revisions		
PROJECT NUMBER: 2242076		
DRAWN BY: JMG		
REVIEWED BY: RDH		
ISSUED FOR: BID DOCUMENTS		
DATE: 02/16/2026		
DRAWING NAME:		

LEVEL 4 LIGHTING PLAN

DRAWING NUMBER:

E204

- GENERAL NOTES:
- A. ELECTRICAL CONSTRUCTION CONTRACT ALTERNATE No. 2:
DISCONNECT EXISTING LIGHT FIXTURES. RECONNECT AND
EXTEND WIRING TO ACCOMMODATE NEW FIXTURES ON SAME
CIRCUIT UNLESS NOTED OTHERWISE
- B. DISCONNECT AND REMOVE EXISTING SPEAKER/INTERCOM
DEVICES. REMOVE CONDUIT AND WIRING IN ITS ENTIRETY BACK
TO SOURCE
- C. ELECTRICAL CONSTRUCTION CONTRACT ALTERNATE No. 1:
PROVIDE BRANCH CIRCUIT WIRING REQUIRED FOR KEYED
NOTES 1 AND 2
- D. PROVIDE (3) ADDITIONAL TYPE 'A' FIXTURES AS SPARES

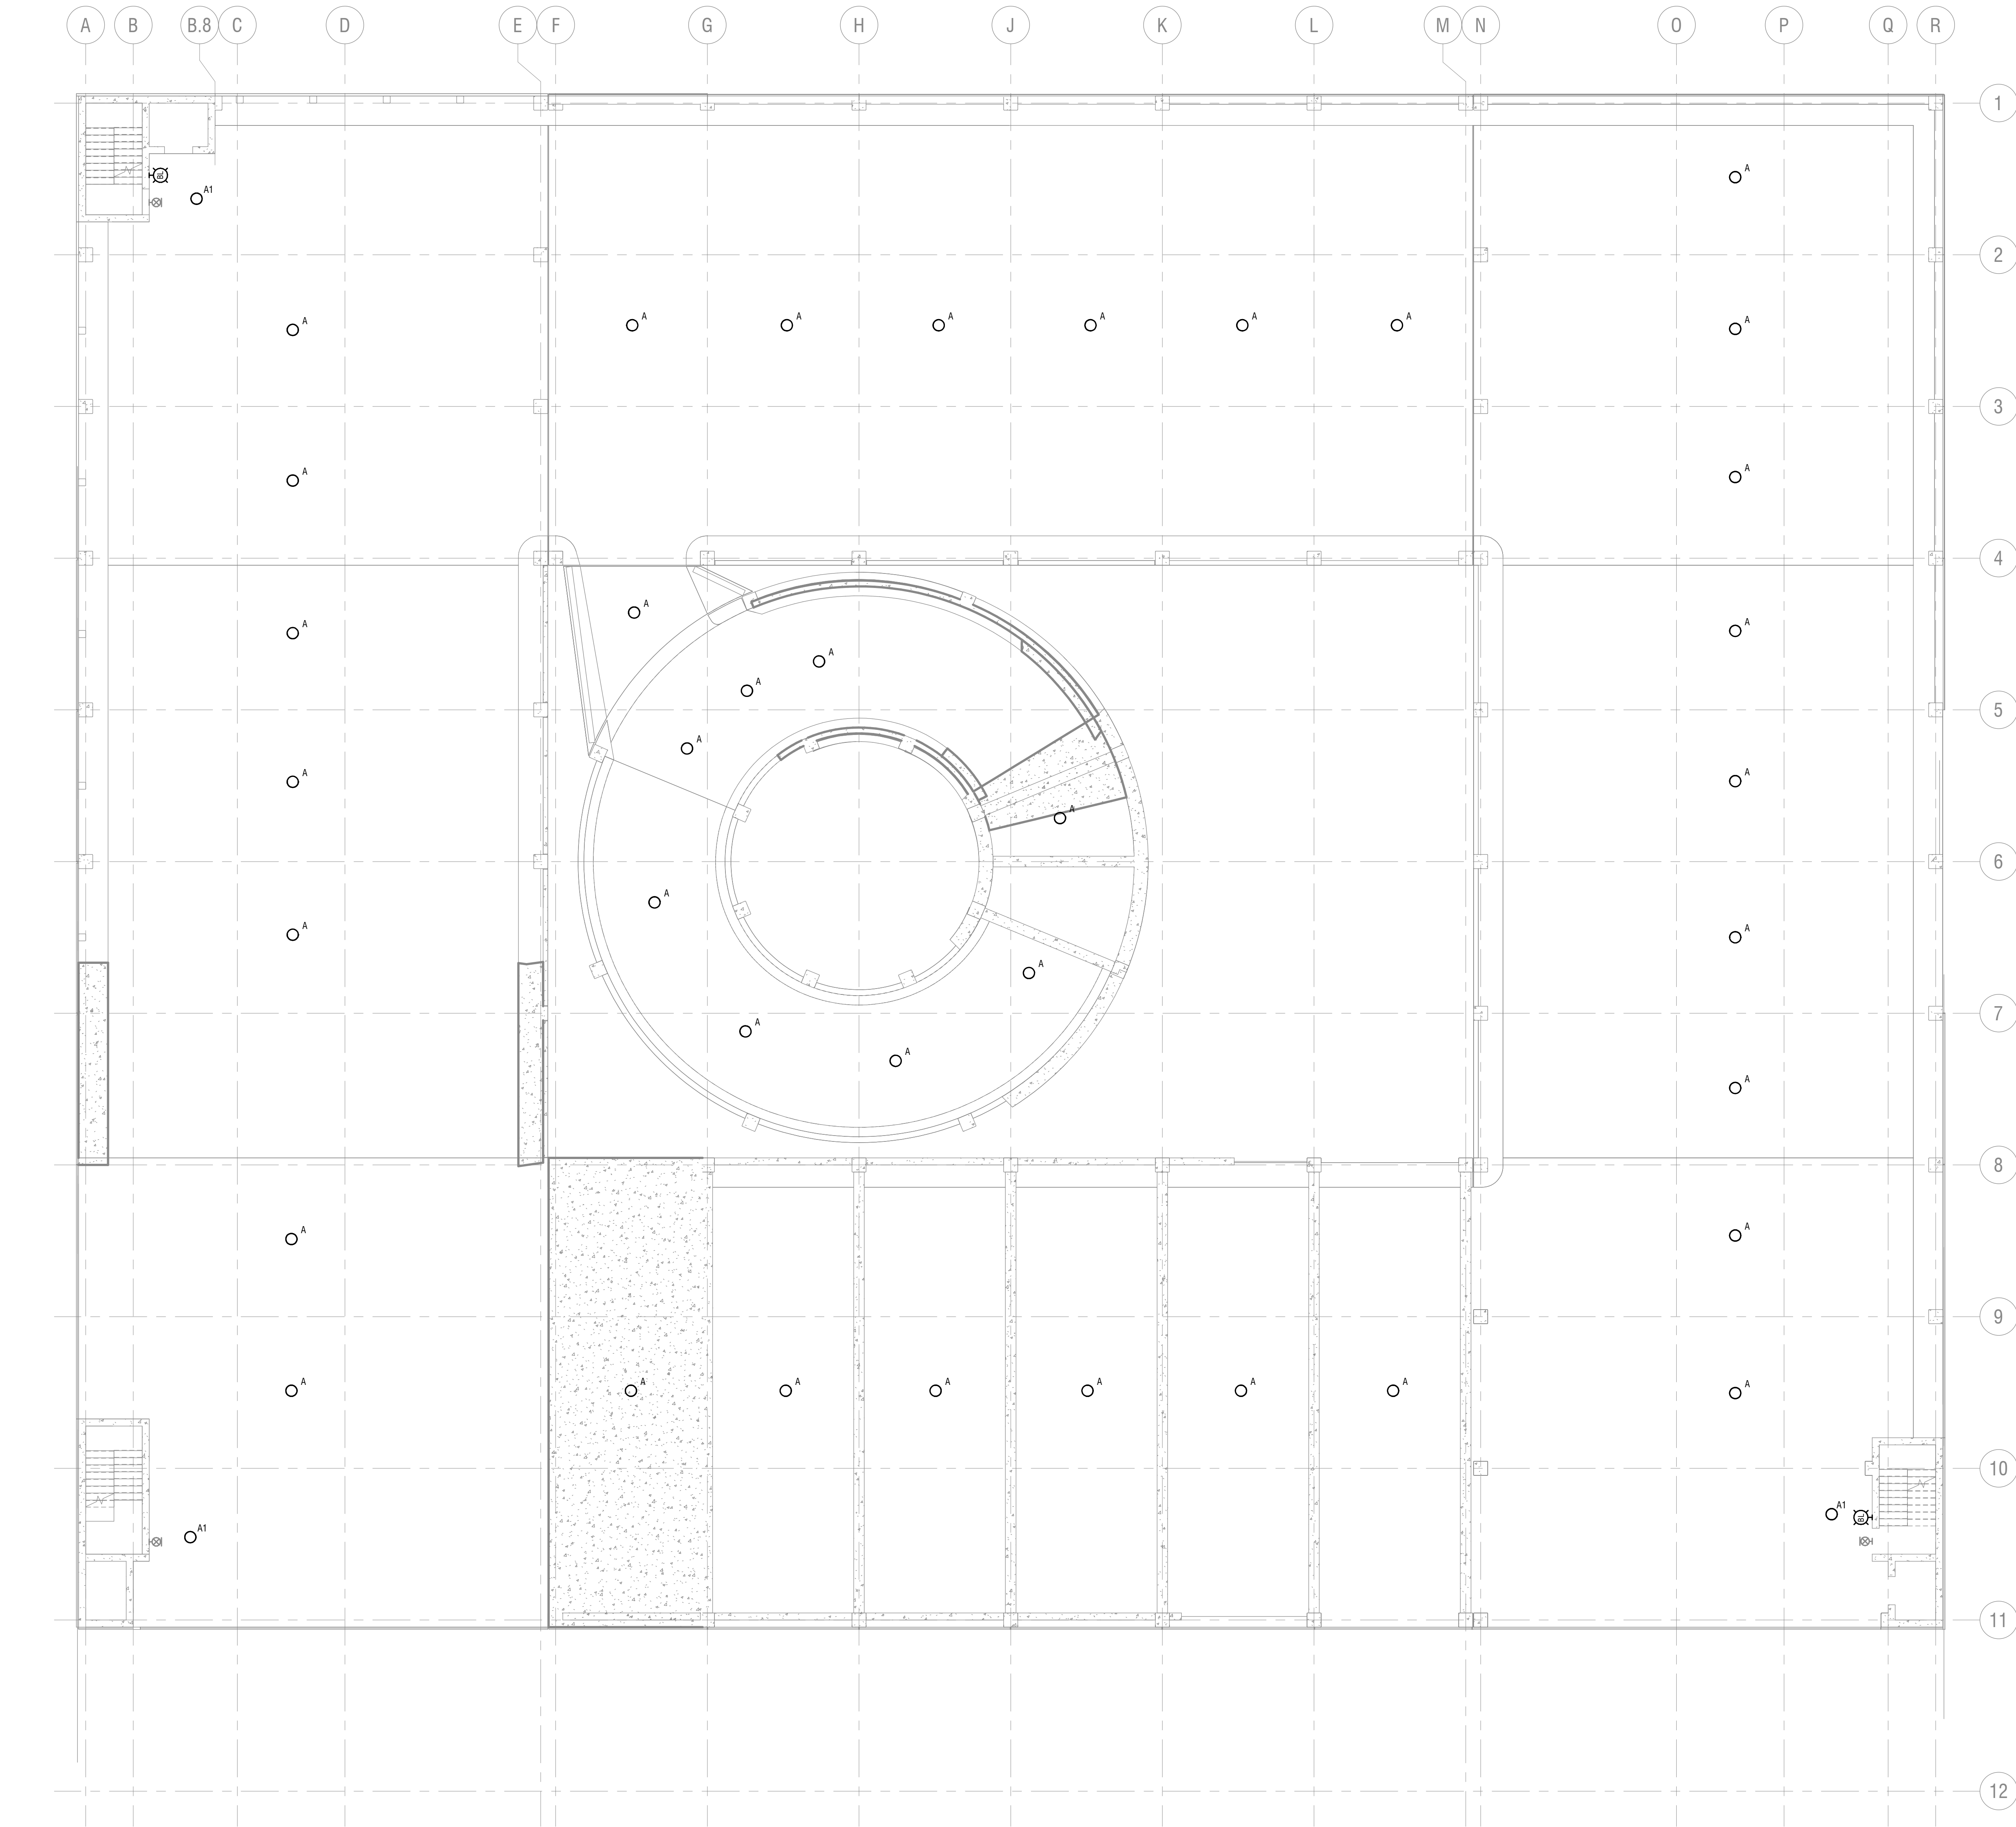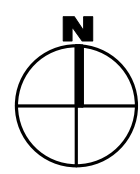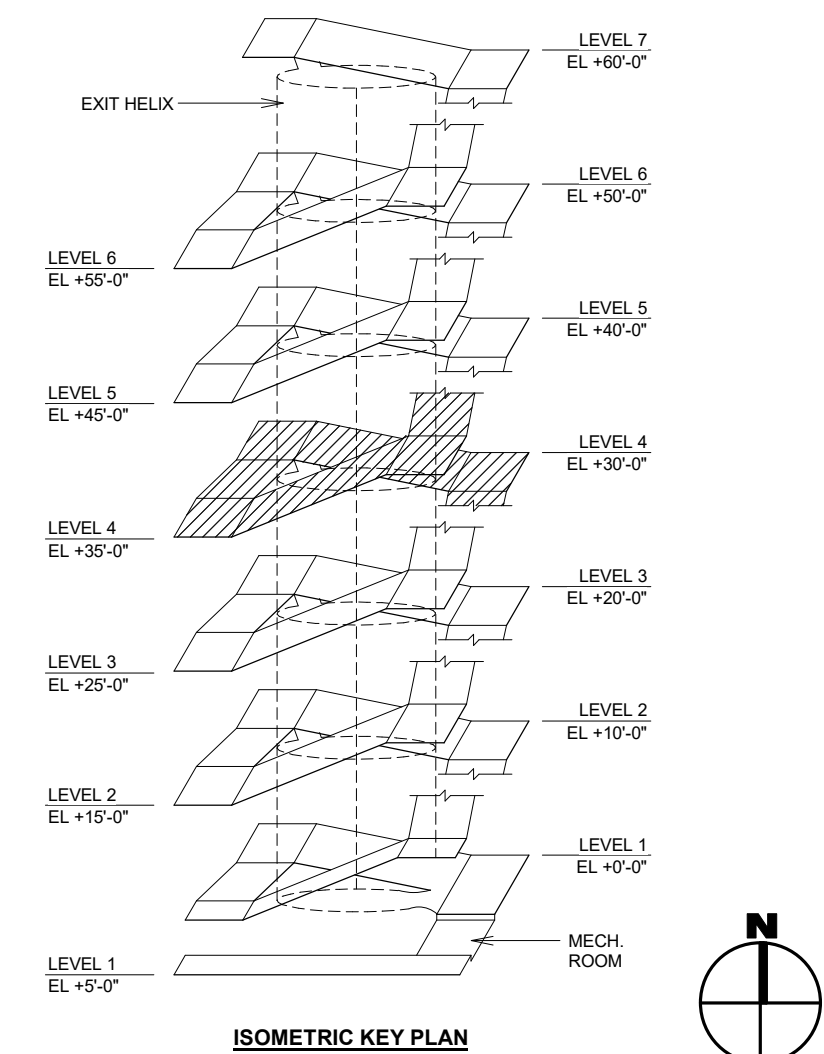

1 LEVEL 4 LIGHTING PLAN
E204 3/32" = 1'-0"



Expiration: September 2026

CERTIFICATE OF AUTHORIZATION NUMBER:
PROFESSIONAL ENGINEERING: 018281
LAND SURVEYING: 017075
GEOLOGICAL: 018750

It is a violation of New York Education Law Art. 145 Sec. 7209 & Art. 147 Sec. 7307, for any person, unless acting under the direction of a licensed architect, professional engineer, or land surveyor, to alter an item in any way. If an item bearing the seal of an architect, engineer, or land surveyor is altered, the altering architect, engineer, or land surveyor shall affix to the item their seal and notation "altered by" followed by their signature and date of such alteration, and a specific description of the alteration.

© 2024 LaBella Associates

City of Elmira

317 E. Church Street, Elmira, NY 14901



fishbeck.com 4775 Campus Drive
800.456.3824 Kalamazoo, Michigan

Centertown Parking Garage
Improvements, Phase II

101 West Gray Street, Elmira, NY 14901

NO.	DATE	DESCRIPTION
Revisions		
PROJECT NUMBER: 2242076		
DRAWN BY: SIK		
REVIEWED BY: DMW		
ISSUED FOR: BID DOCUMENTS		
DATE: 02/16/26		
DRAWING NAME:		

LEVEL 1 PLUMBING PLAN


DRAWING NUMBER:

P101


KEY NOTES:


- 1 REMOVE FD VALVE BOX AND ASSOCIATED PIPING. TYPICAL ALL FLOORS.
- 2 REMOVE FIRE VALVE SIGN IN MECHANICAL ROOM.
- 3 REMOVE 3" RISER 4'-0" ABOVE LEVEL 2. RISER DOWN TO MECHANICAL ROOM TO REMAIN.
- 4 PROVIDE REPLACEMENT DECK DRAINS. TYPICAL ALL FLOORS. (SEE ALTERNATE)
- 5 REMOVE EXISTING STRAIGHT CLEANOUT. INSTALL WYE TYPE CLEANOUT IN STORM RISER. (BASE BID)
- 6 REMOVE AND REPLACE STORM DRAIN PIPE FROM RISER TO (2) DECK DRAINS. DECK DRAINS TO REMAIN. INSTALL NEW HANGERS.
- 7 REMOVE EXISTING 3" PLUMBING VENT AND REPLACE IN KIND. INSTALL NEW HANGERS.
- 8 BASE BID: REPLACE ENTIRE BUILDING STORM DRAIN SYSTEM ABOVE GROUND, INCLUDING DRAIN BODIES, FOR RISERS A, B, C, D, AND E.
- 9 BID ALTERNATE 1: CONTRACTOR TO PROVIDE CUSTOM FABRICATED TRAFFIC DUTY DECK DRAIN GRATING IN LIEU OF REPLACING ENTIRE DRAIN BODY.
- 10 SEE STRUCTURAL DWGS FOR FLOOR DRAIN INSTALLATION. CONCRETE REMOVAL AND REPLACEMENT BY G.C. (BASE BID)
- 11 INSTALL BACKFLOW PREVENTERS ON TWO WATER SERVICES.
- 12 REMOVE EXISTING GALV. NON-POTABLE WATER LINE. REPLACE WITH 3" GALV. STEEL PIPE.
- 13 3" NPW TO BRANCH TO (2) 2" NPW LINES.

NOTE: KEY NOTES MAY NOT BE SHOWN ON ALL DRAWINGS.

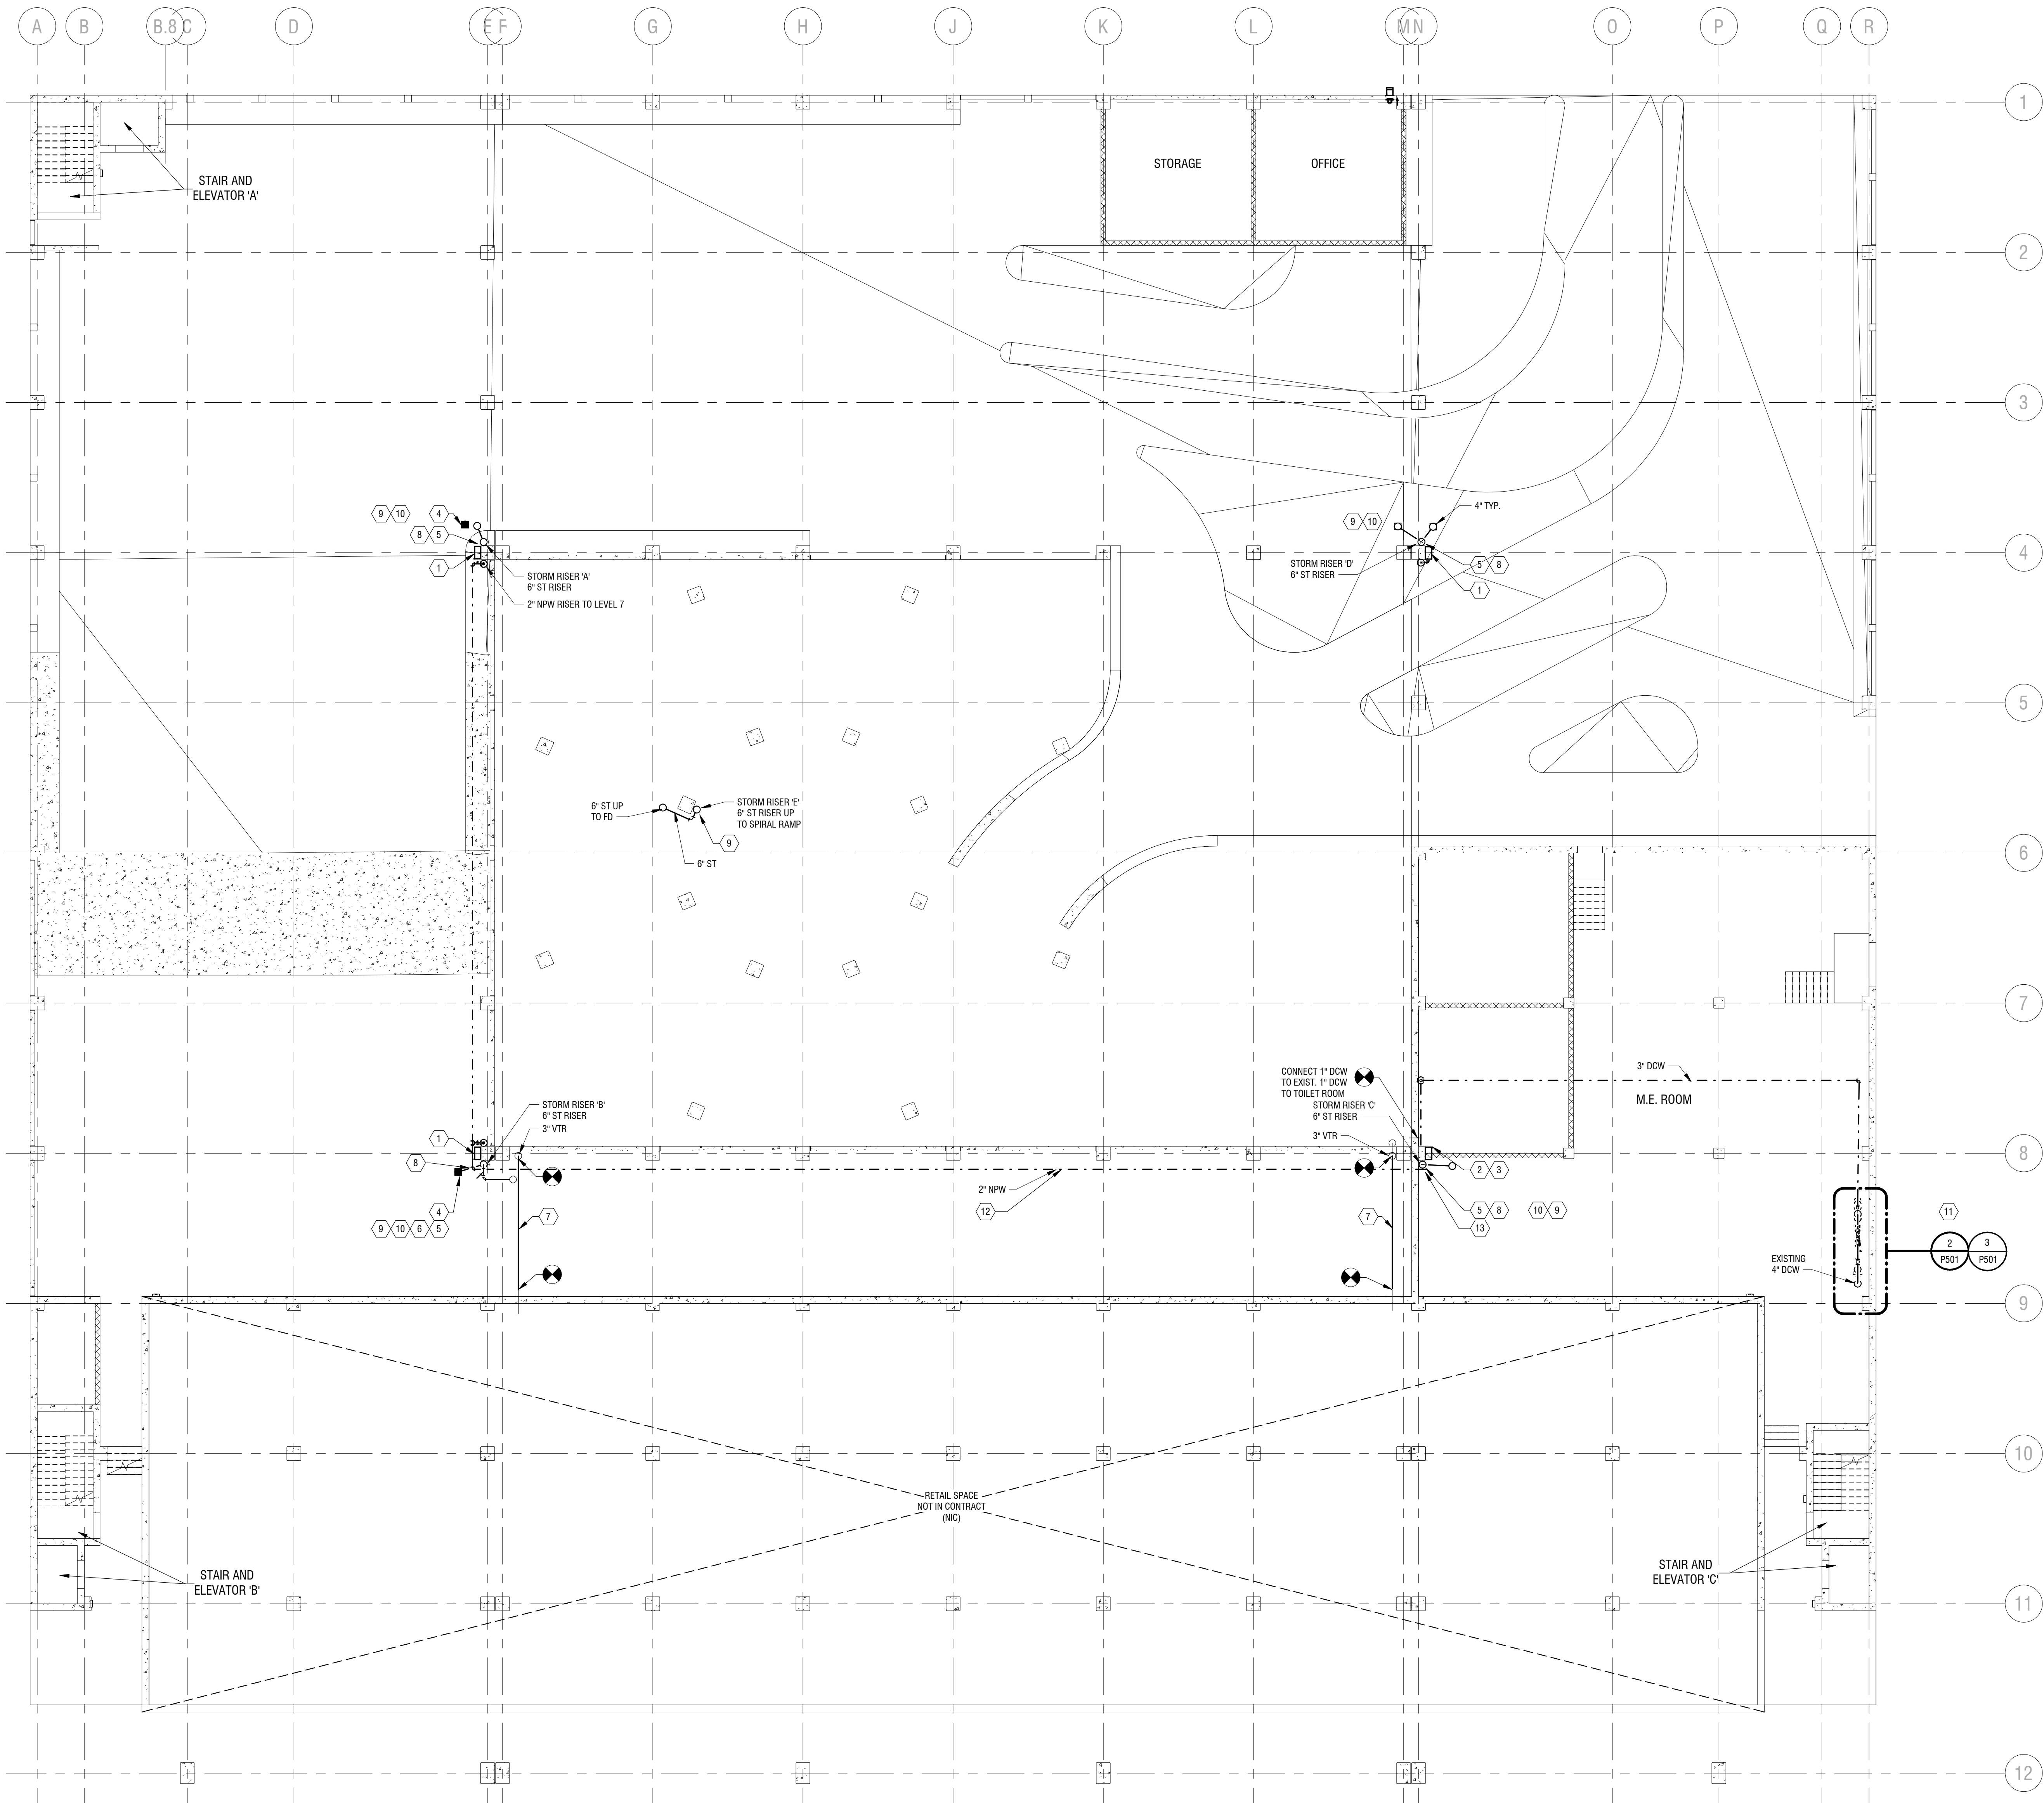

1 LEVEL 1 PLUMBING PLAN
P101 3/32\"/>

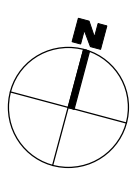

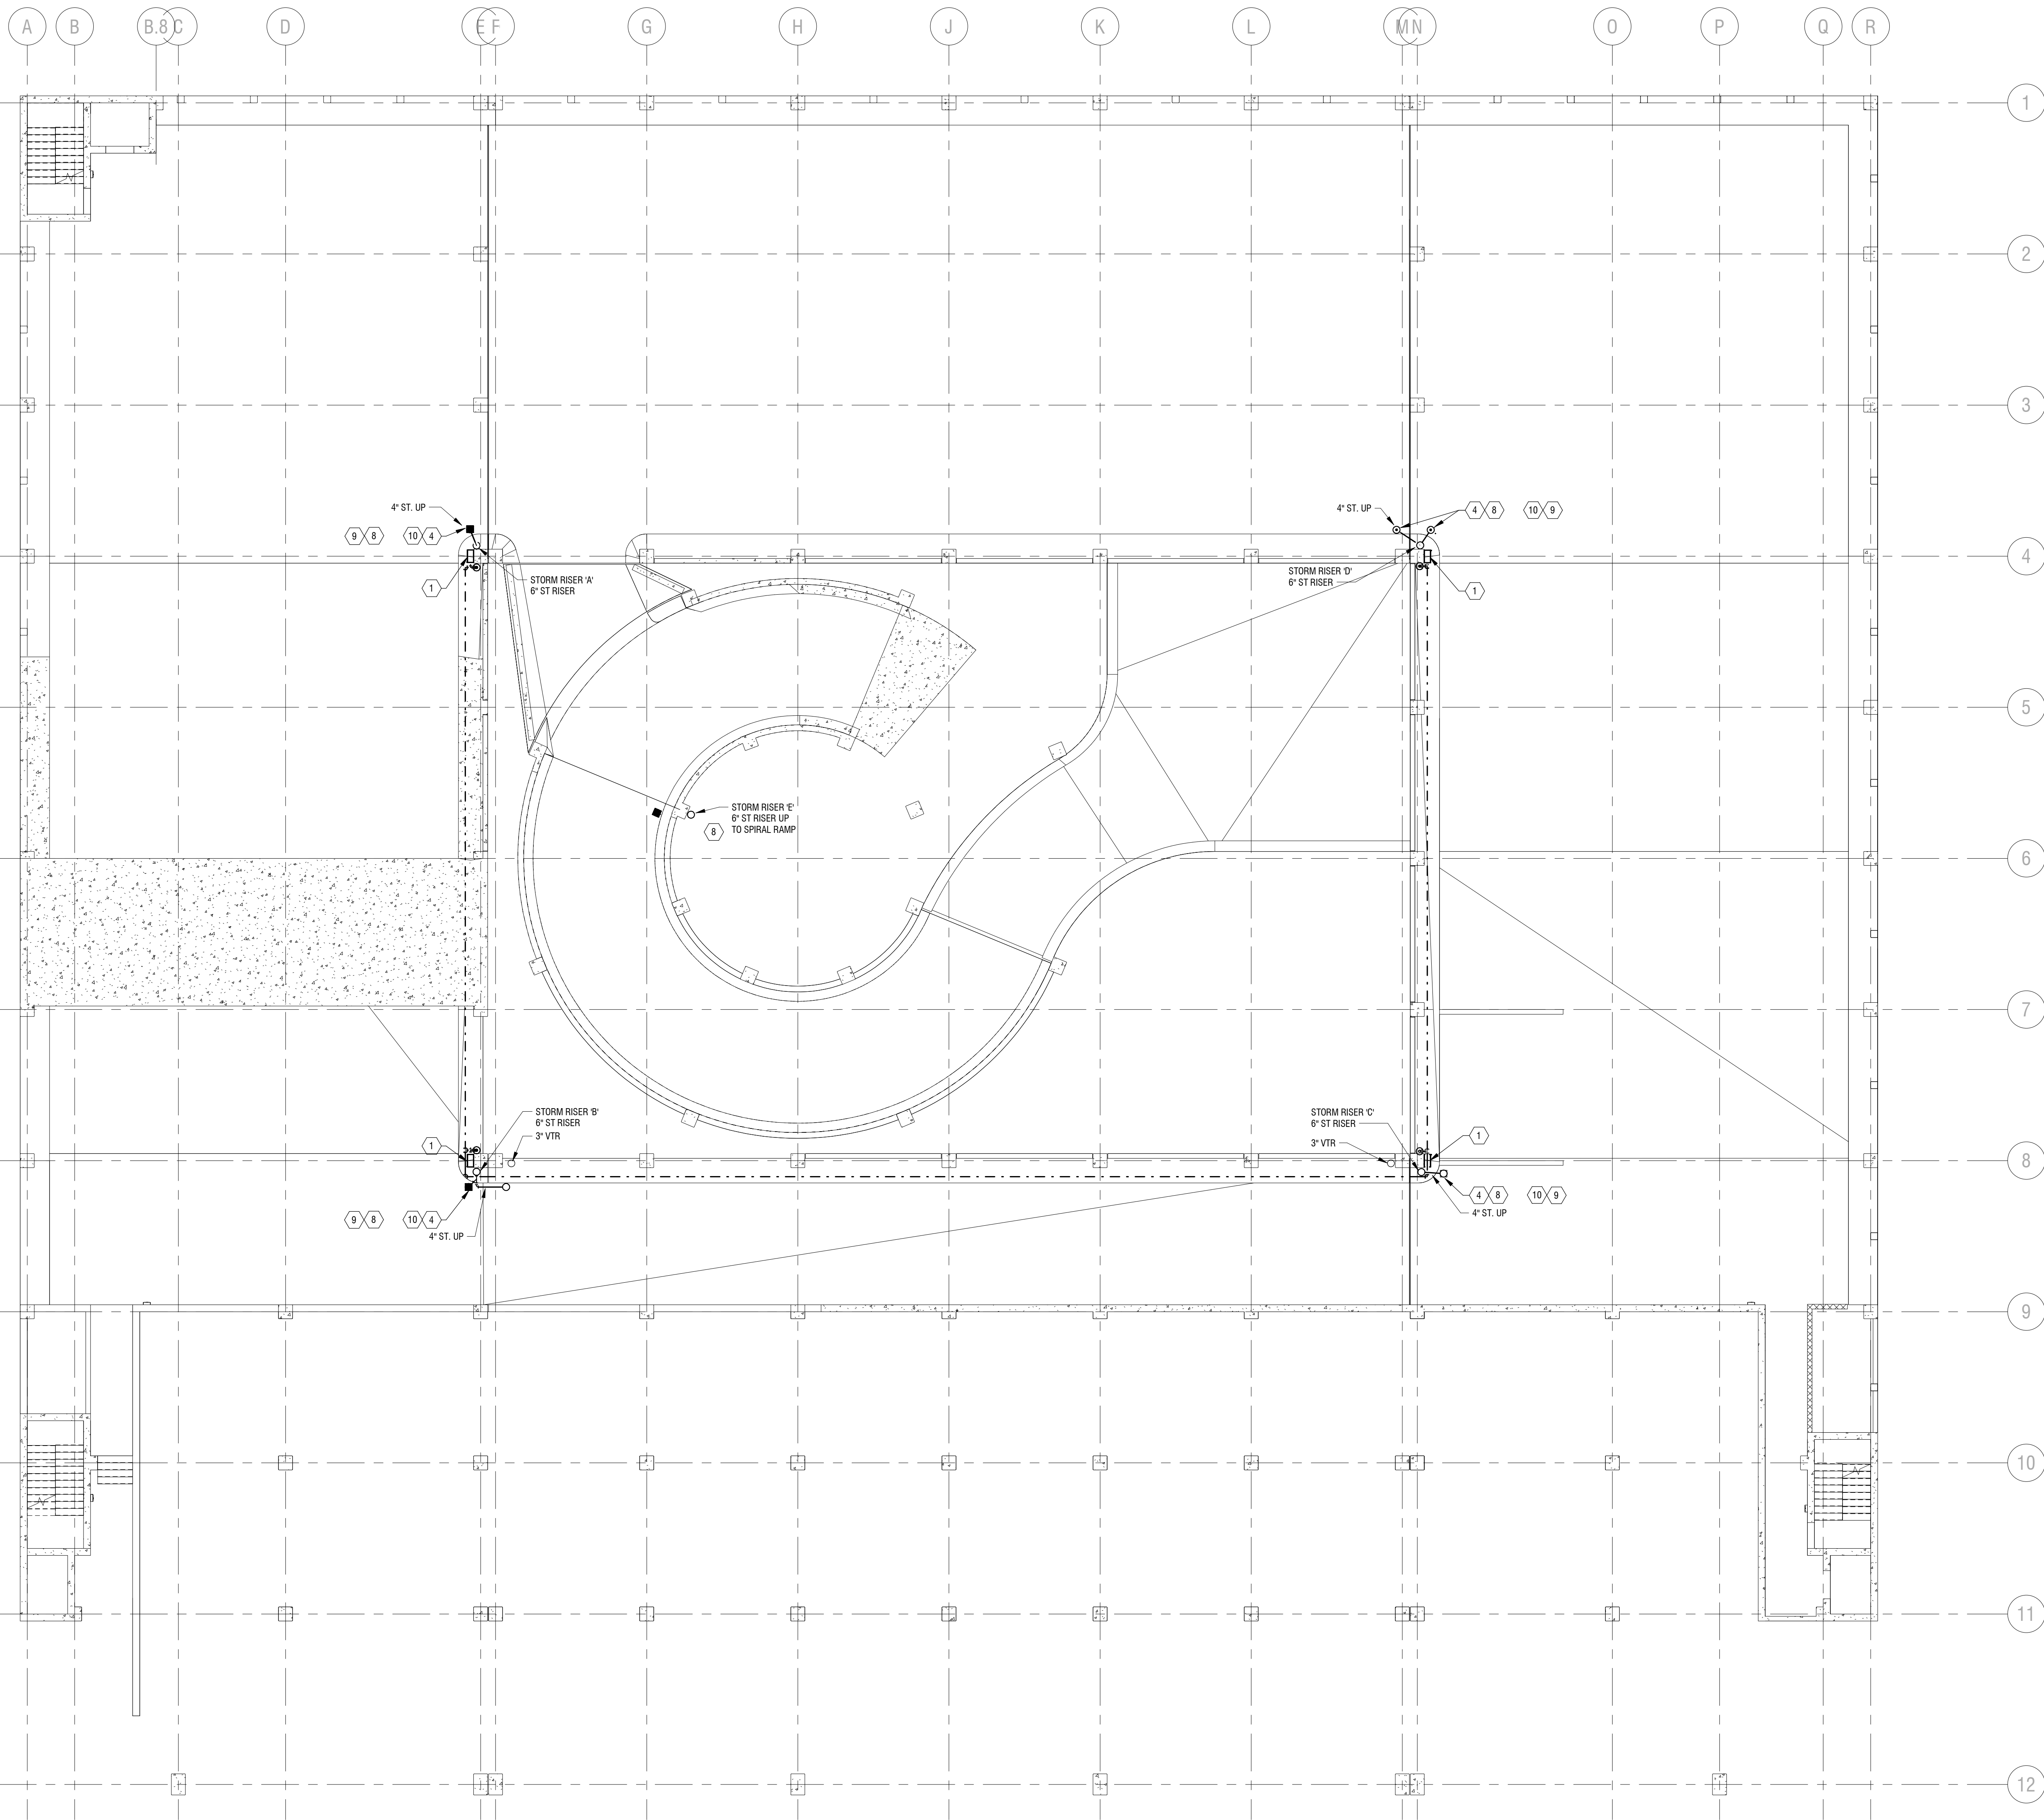

KEY NOTES:

- 1 REMOVE FD VALVE BOX AND ASSOCIATED PIPING. TYPICAL ALL FLOORS.
- 2 REMOVE FIRE VALVE SIGN IN MECHANICAL ROOM.
- 3 REMOVE 3" RISER 4'-0" ABOVE LEVEL 2. RISER DOWN TO MECHANICAL ROOM TO REMAIN.
- 4 PROVIDE REPLACEMENT DECK DRAINS. TYPICAL ALL FLOORS. (SEE ALTERNATE)
- 5 REMOVE EXISTING STRAIGHT CLEANOUT. INSTALL WYE TYPE CLEANOUT IN STORM RISER. (BASE BID)
- 6 REMOVE AND REPLACE STORM DRAIN PIPE FROM RISER TO (2) DECK DRAINS. DECK DRAINS TO REMAIN. INSTALL NEW HANGERS.
- 7 REMOVE EXISTING 3" PLUMBING VENT AND REPLACE IN KIND. INSTALL NEW HANGERS.
- 8 BASE BID: REPLACE ENTIRE BUILDING STORM DRAIN SYSTEM ABOVE GROUND, INCLUDING DRAIN BODIES, FOR RISERS A, B, C, D, AND E.
- 9 BID ALTERNATE 1: CONTRACTOR TO PROVIDE CUSTOM FABRICATED TRAFFIC DUTY DECK DRAIN GRATING IN LIEU OF REPLACING ENTIRE DRAIN BODY.
- 10 SEE STRUCTURAL DWGS FOR FLOOR DRAIN INSTALLATION. CONCRETE REMOVAL AND REPLACEMENT BY G.C. (BASE BID)
- 11 INSTALL BACKFLOW PREVENTERS ON TWO WATER SERVICES.
- 12 REMOVE EXISTING GALV. NON-POTABLE WATER LINE. REPLACE WITH 3" GALV. STEEL PIPE.
- 13 3" NPW TO BRANCH TO (2) 2" NPW LINES.

NOTE: KEY NOTES MAY NOT BE SHOWN ON ALL DRAWINGS.



Expiration: September 2026

CERTIFICATE OF AUTHORIZATION NUMBER:
PROFESSIONAL ENGINEERING: 018281
LAND SURVEYING: 017075
GEOLOGICAL: 018750

It is a violation of New York Education Law Art. 145 Sec. 7209 & Art. 147 Sec. 7307, for any person, unless acting under the direction of a licensed architect, professional engineer, or land surveyor, to alter an item in any way. If an item bearing the seal of an architect, engineer, or land surveyor is altered, the altering architect, engineer, or land surveyor shall affix to the item their seal and notation "altered by" followed by their signature and date of such alteration, and a specific description of the alteration.

© 2024 LaBella Associates

City of Elmira

317 E. Church Street, Elmira, NY 14901



fishbeck.com 4775 Campus Drive
800.456.3824 Kalamazoo, Michigan

Centertown Parking Garage
Improvements, Phase II

101 West Gray Street, Elmira, NY 14901

NO.	DATE	DESCRIPTION
Revisions		
PROJECT NUMBER: 2242076		
DRAWN BY: SIK		
REVIEWED BY: DMW		
ISSUED FOR: BID DOCUMENTS		
DATE: 02/16/26		
DRAWING NAME:		

LEVEL 2 PLUMBING PLAN

DRAWING NUMBER:

P102

1
P102
LEVEL 2 PLUMBING PLAN
3/32" = 1'-0"



Expiration: September 2026

CERTIFICATE OF AUTHORIZATION NUMBER:
PROFESSIONAL ENGINEERING: 018281
LAND SURVEYING: 017075
GEOLOGICAL: 018750

It is a violation of New York Education Law Art. 145 Sec. 7209 & Art. 147 Sec. 7307, for any person, unless acting under the direction of a licensed architect, professional engineer, or land surveyor, to alter an item in any way. If an item bearing the seal of an architect, engineer, or land surveyor is altered, the altering architect, engineer, or land surveyor shall affix to the item their seal and notation "altered by" followed by their signature and date of such alteration, and a specific description of the alteration.

© 2024 LaBella Associates

City of Elmira

317 E. Church Street, Elmira, NY 14901



fishbeck.com 4775 Campus Drive
800.456.3824 Kalamazoo, Michigan

Centertown Parking Garage
Improvements, Phase II

101 West Gray Street, Elmira, NY 14901

NO.	DATE	DESCRIPTION
Revisions		

PROJECT NUMBER:
2242076

DRAWN BY: SIK
REVIEWED BY: DMW

ISSUED FOR: BID DOCUMENTS

DATE: 02/16/26

DRAWING NAME:

LEVEL 3 PLUMBING PLAN


DRAWING NUMBER:

P103


KEY NOTES:

- 1 REMOVE FD VALVE BOX AND ASSOCIATED PIPING. TYPICAL ALL FLOORS.
- 2 REMOVE FIRE VALVE SIGN IN MECHANICAL ROOM.
- 3 REMOVE 3" RISER 4'-0" ABOVE LEVEL 2. RISER DOWN TO MECHANICAL ROOM TO REMAIN.
- 4 PROVIDE REPLACEMENT DECK DRAINS. TYPICAL ALL FLOORS. (SEE ALTERNATE)
- 5 REMOVE EXISTING STRAIGHT CLEANOUT. INSTALL WYE TYPE CLEANOUT IN STORM RISER. (BASE BID)
- 6 REMOVE AND REPLACE STORM DRAIN PIPE FROM RISER TO (2) DECK DRAINS. DECK DRAINS TO REMAIN, INSTALL NEW HANGERS.
- 7 REMOVE EXISTING 3" PLUMBING VENT AND REPLACE IN KIND. INSTALL NEW HANGERS.
- 8 BASE BID. REPLACE ENTIRE BUILDING STORM DRAIN SYSTEM ABOVE GROUND, INCLUDING DRAIN BODIES, FOR RISERS A, B, C, D, AND E.
- 9 BID ALTERNATE 1. CONTRACTOR TO PROVIDE CUSTOM FABRICATED TRAFFIC DUTY DECK DRAIN GRATING IN LIEU OF REPLACING ENTIRE DRAIN BODY.
- 10 SEE STRUCTURAL DWGS FOR FLOOR DRAIN INSTALLATION. CONCRETE REMOVAL AND REPLACEMENT BY G.C. (BASE BID)
- 11 INSTALL BACKFLOW PREVENTERS ON TWO WATER SERVICES.
- 12 REMOVE EXISTING GALV. NON-POTABLE WATER LINE. REPLACE WITH 3" GALV. STEEL PIPE.
- 13 3" NPW TO BRANCH TO (2) 2" NPW LINES.

NOTE: KEY NOTES MAY NOT BE SHOWN ON ALL DRAWINGS.

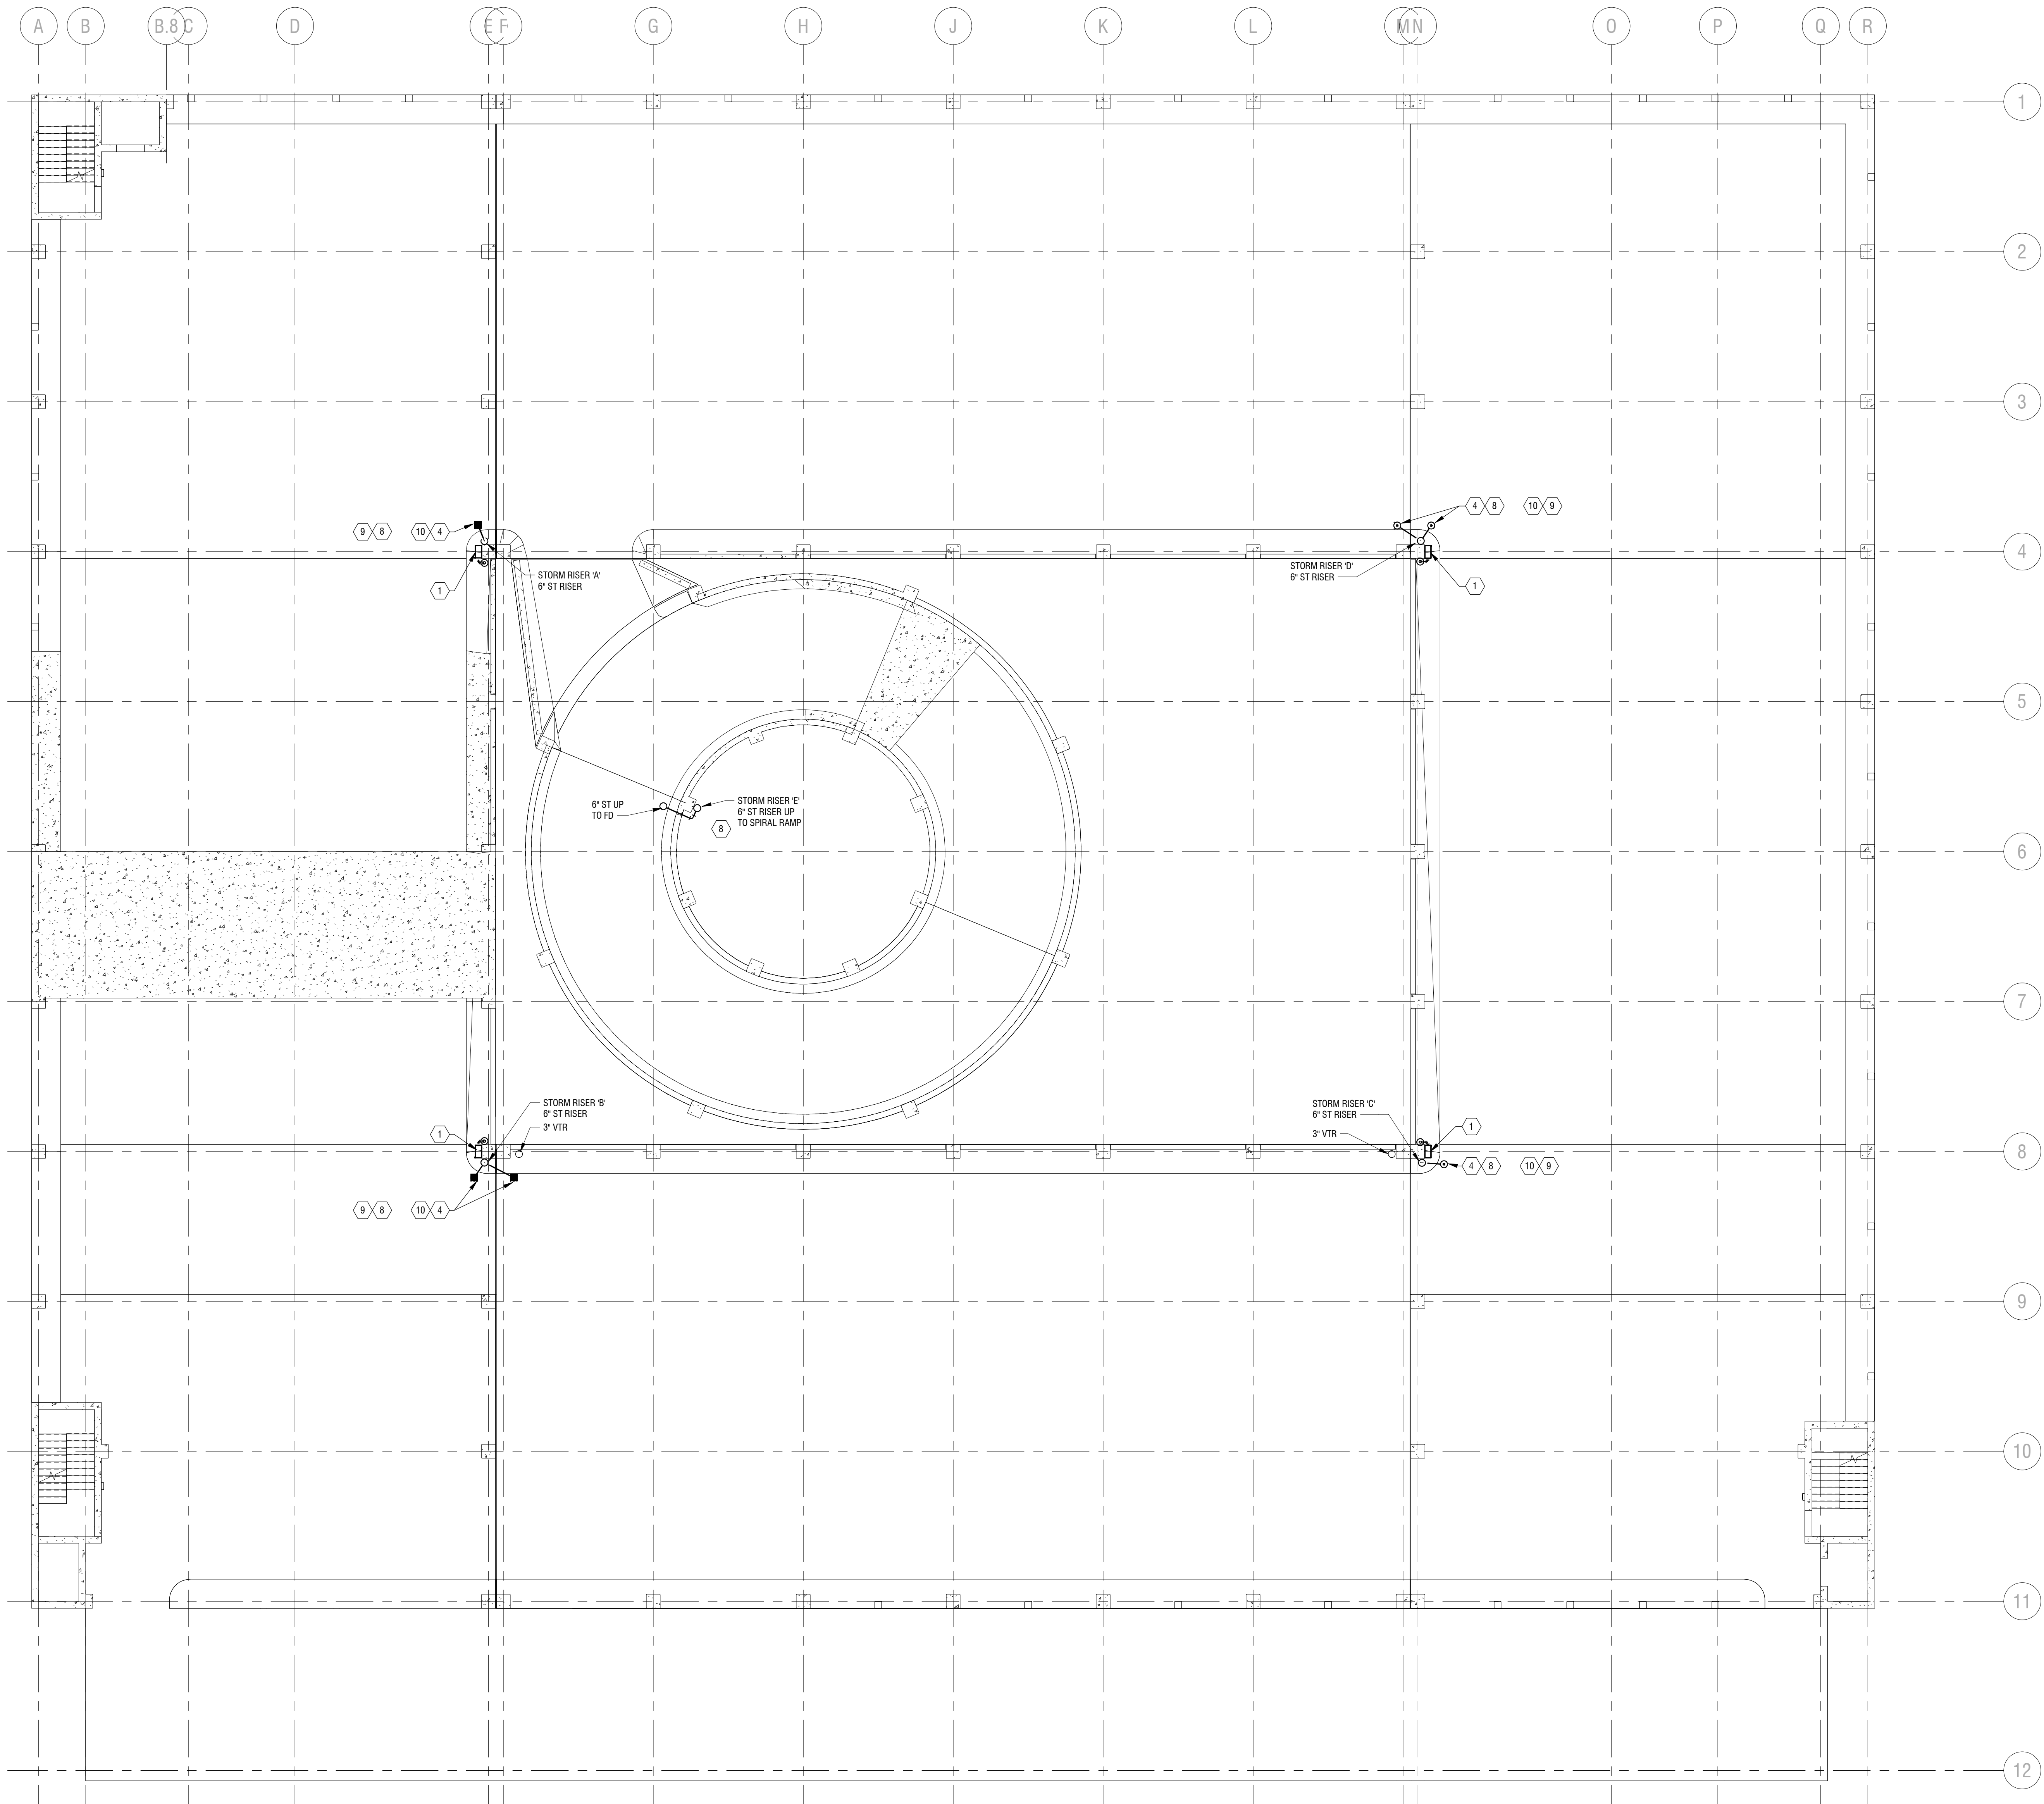

1
P103
LEVEL 3 PLUMBING PLAN
3/32" = 1'-0"

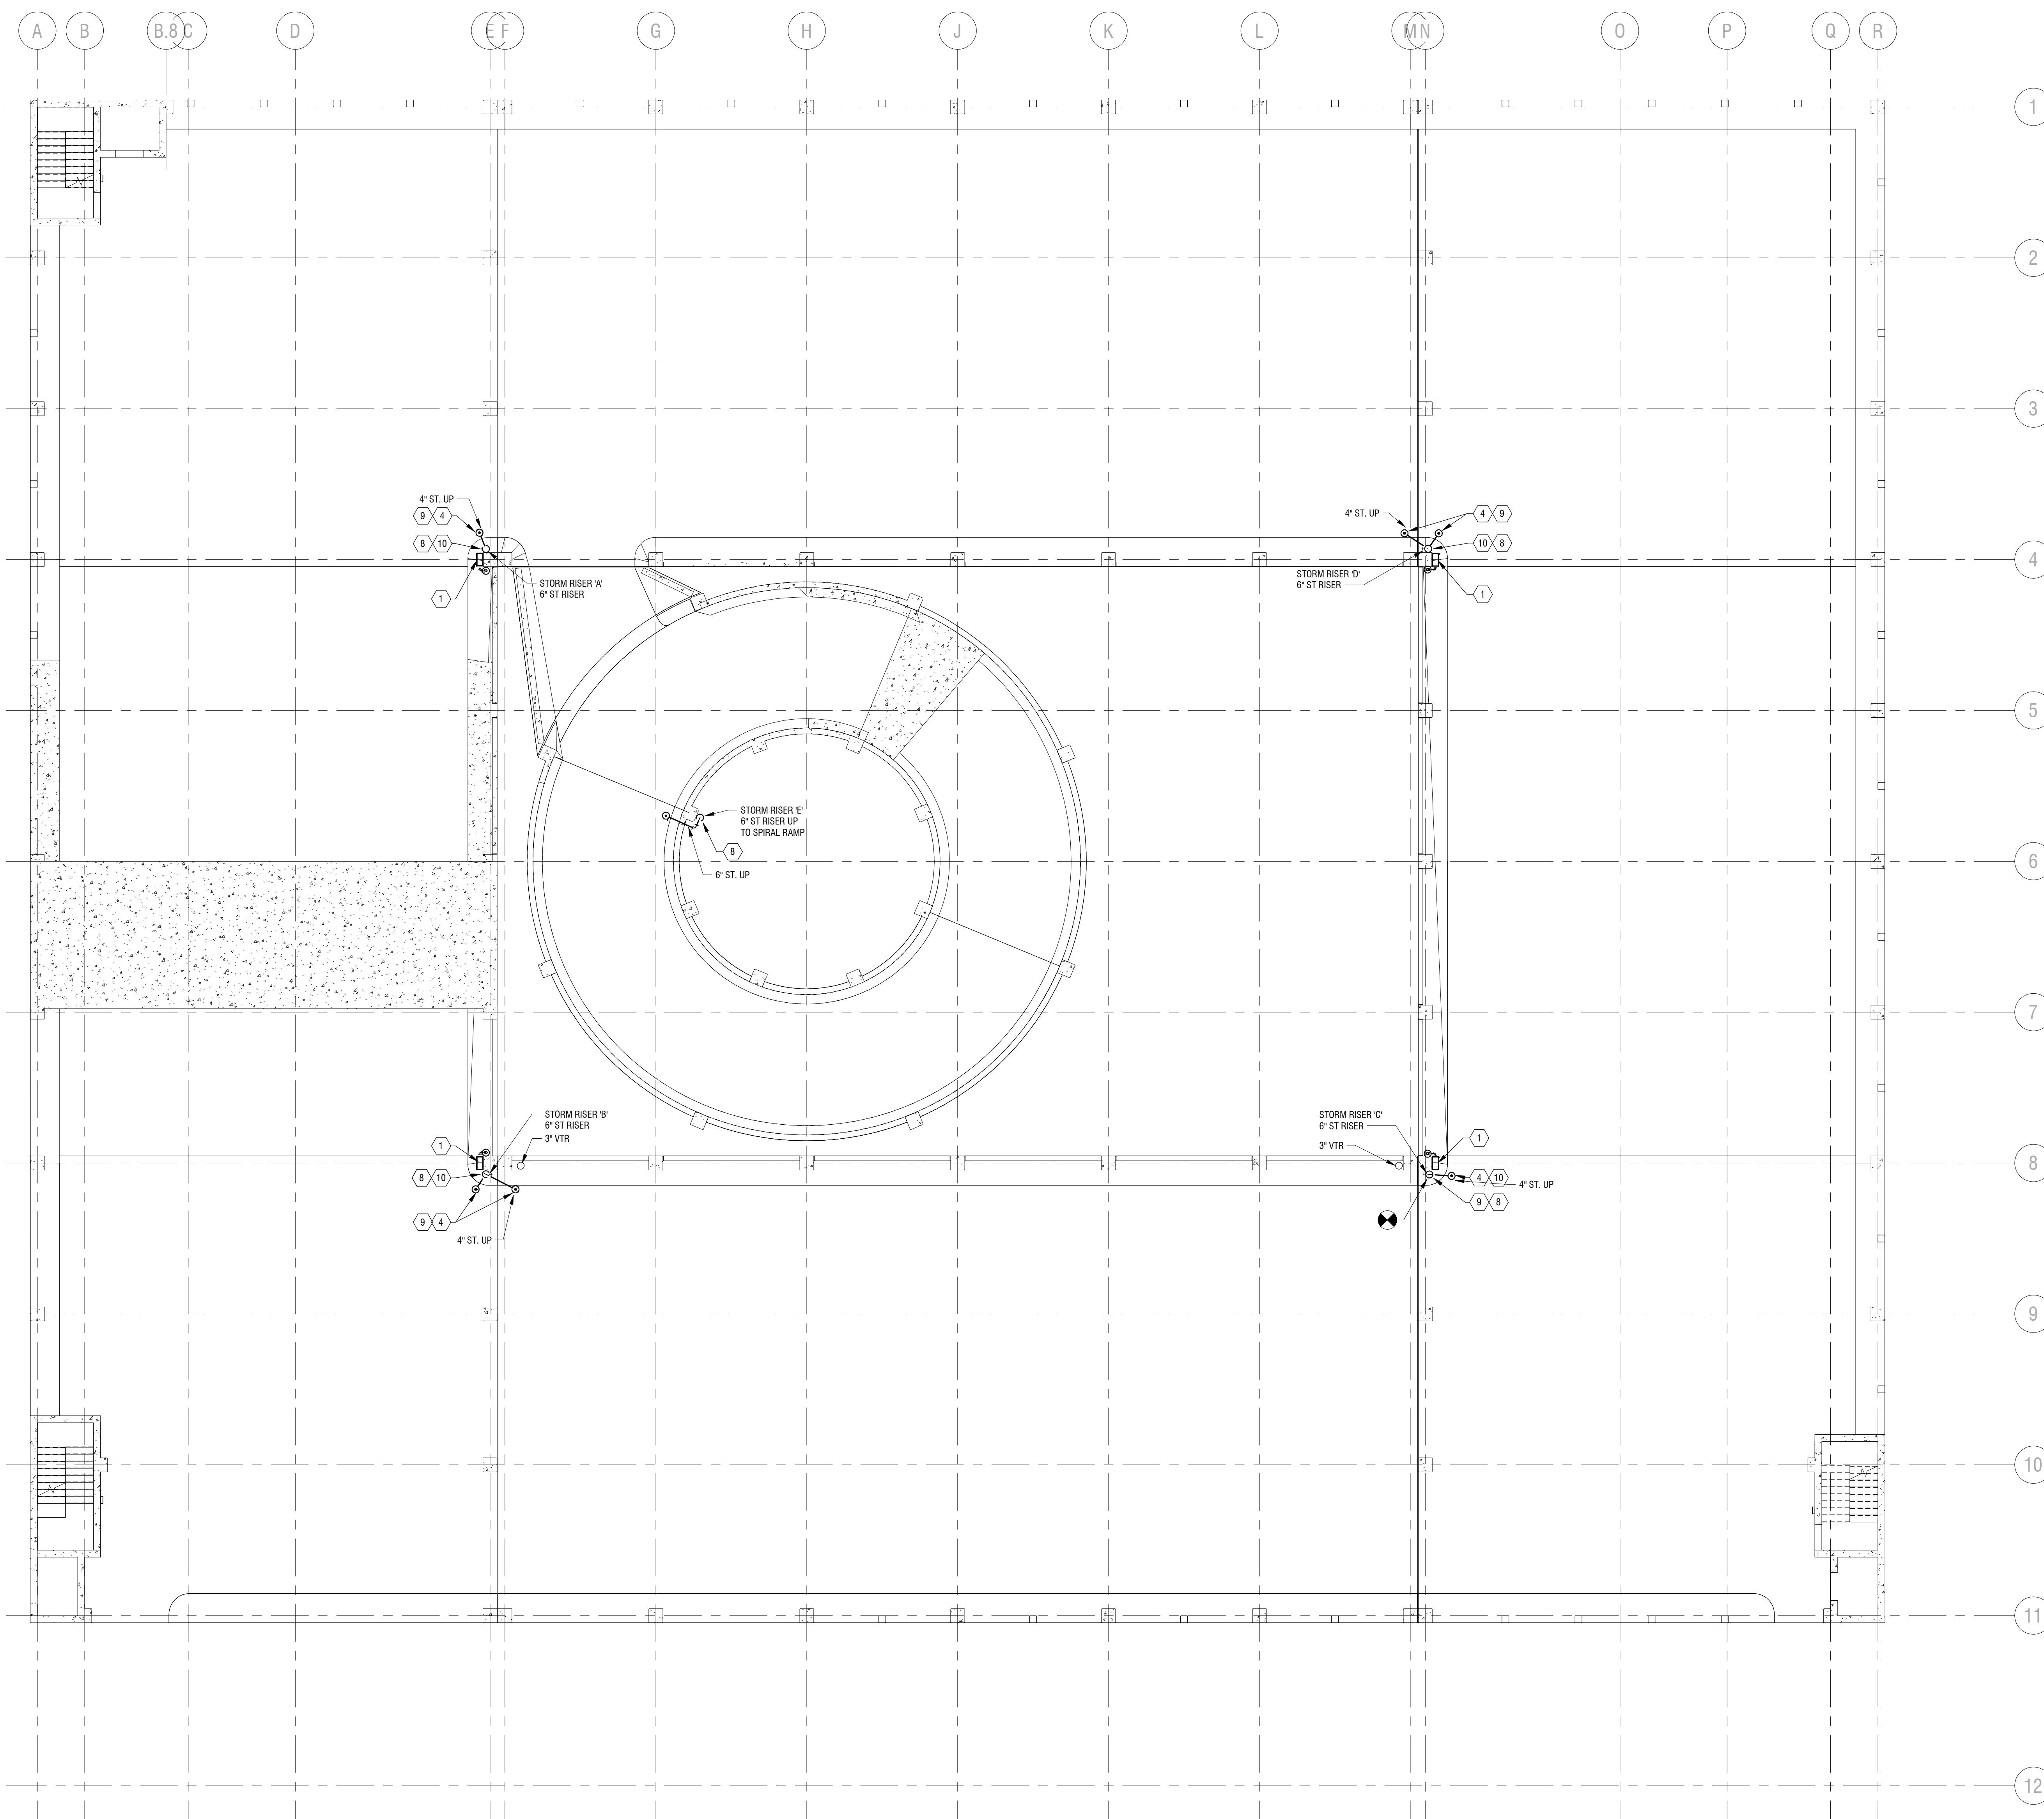

KEY NOTES:

- REMOVE FD VALVE BOX AND ASSOCIATED PIPING. TYPICAL ALL FLOORS.
- REMOVE FIRE VALVE SIGN IN MECHANICAL ROOM.
- REMOVE 3" RISER 4'-0" ABOVE LEVEL 2. RISER DOWN TO MECHANICAL ROOM TO REMAIN.
- PROVIDE REPLACEMENT DECK DRAINS. TYPICAL ALL FLOORS. (SEE ALTERNATE)
- REMOVE EXISTING STRAIGHT CLEANOUT. INSTALL WYE TYPE CLEANOUT IN STORM RISER. (BASE BID)
- REMOVE AND REPLACE STORM DRAIN PIPE FROM RISER TO (2) DECK DRAINS. DECK DRAINS TO REMAIN. INSTALL NEW HANGERS.
- REMOVE EXISTING 3" PLUMBING VENT AND REPLACE IN KIND. INSTALL NEW HANGERS.
- BASE BID; REPLACE ENTIRE BUILDING STORM DRAIN SYSTEM ABOVE GROUND, INCLUDING DRAIN BODIES, FOR RISERS A, B, C, D, AND E.
- BID ALTERNATE 1: CONTRACTOR TO PROVIDE CUSTOM FABRICATED TRAFFIC DUTY DECK DRAIN GRATING IN LIEU OF REPLACING ENTIRE DRAIN BODY.
- SEE STRUCTURAL DWGS FOR FLOOR DRAIN INSTALLATION. CONCRETE REMOVAL AND REPLACEMENT BY G.C. (BASE BID)
- INSTALL BACKFLOW PREVENTERS ON TWO WATER SERVICES.
- REMOVE EXISTING GALV. NON-POTABLE WATER LINE. REPLACE WITH 3" GALV. STEEL PIPE.
- 3" NPW TO BRANCH TO (2) 2" NPW LINES.

NOTE: KEY NOTES MAY NOT BE SHOWN ON ALL DRAWINGS.

Expiration: September 2026

CERTIFICATE OF AUTHORIZATION NUMBER:
PROFESSIONAL ENGINEERING: 018281
LAND SURVEYING: 017075
GEOLOGICAL: 018750

It is a violation of New York Education Law Art. 145 Sec. 7209 & Art. 147 Sec. 7307, for any person, unless acting under the direction of a licensed architect, professional engineer, or land surveyor, to alter an item in any way. If an item bearing the seal of an architect, engineer, or land surveyor is altered, the altering architect, engineer, or land surveyor shall affix to the item their seal and notation "altered by" followed by their signature and date of such alteration, and a specific description of the alteration.

© 2024 LaBella Associates

City of Elmira
317 E. Church Street, Elmira, NY 14901


fishbeck
Engineers | Architects | Scientists | Constructors
fishbeck.com 4775 Campus Drive
800.456.3824 Kalamazoo, Michigan

Centertown Parking Garage Improvements, Phase II
101 West Gray Street, Elmira, NY 14901

NO.	DATE	DESCRIPTION
Revisions		
PROJECT NUMBER:		
2242076		
DRAWN BY:		
SIK		
REVIEWED BY:		
DMW		
ISSUED FOR:		
BID DOCUMENTS		
DATE:		
02/16/26		
DRAWING NAME:		

LEVEL 4 PLUMBING PLAN

DRAWING NUMBER:

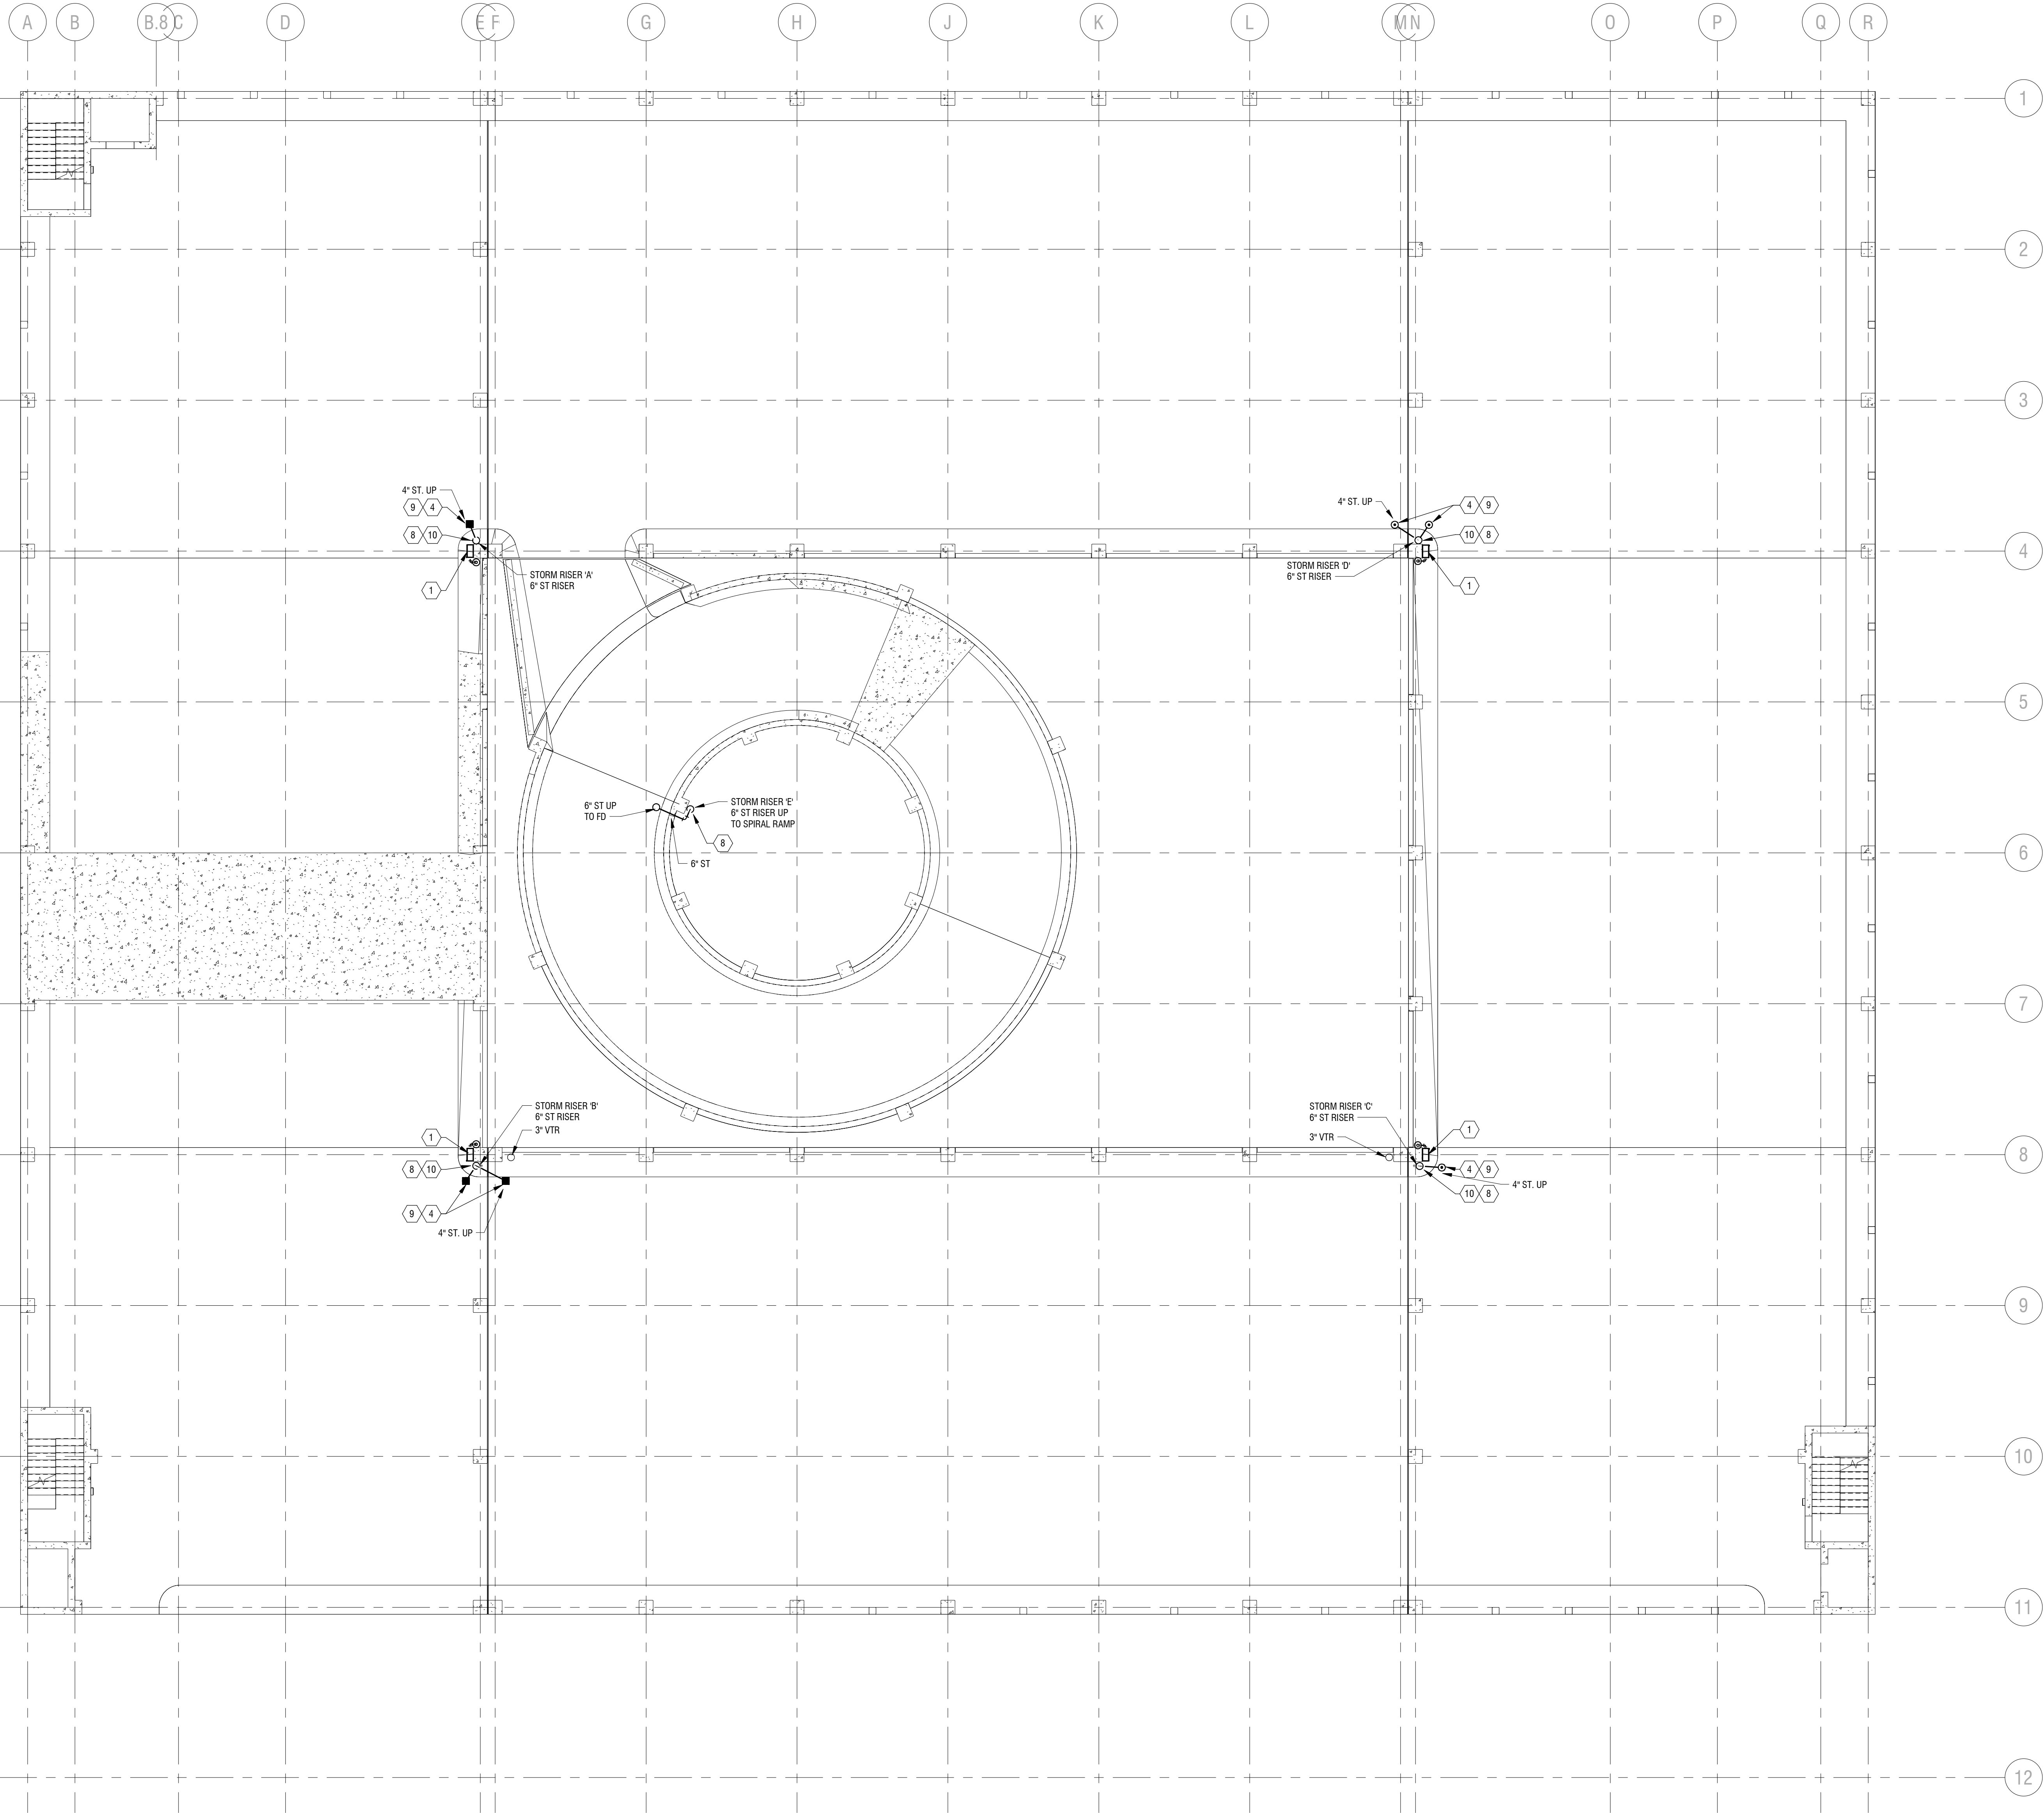

KEY NOTES:

- 1 REMOVE FD VALVE BOX AND ASSOCIATED PIPING. TYPICAL ALL FLOORS.
 - 2 REMOVE FIRE VALVE SIGN IN MECHANICAL ROOM.
 - 3 REMOVE 3" RISER 4'-0" ABOVE LEVEL 2. RISER DOWN TO MECHANICAL ROOM TO REMAIN.
 - 4 PROVIDE REPLACEMENT DECK DRAINS. TYPICAL ALL FLOORS. (SEE ALTERNATE)
 - 5 REMOVE EXISTING STRAIGHT CLEANOUT. INSTALL WYE TYPE CLEANOUT IN STORM RISER. (BASE BID)
 - 6 REMOVE AND REPLACE STORM DRAIN PIPE FROM RISER TO (2) DECK DRAINS. DECK DRAINS TO REMAIN. INSTALL NEW HANGERS.
 - 7 REMOVE EXISTING 3" PLUMBING VENT AND REPLACE IN KIND. INSTALL NEW HANGERS.
 - 8 BASE BID. REPLACE ENTIRE BUILDING STORM DRAIN SYSTEM ABOVE GROUND, INCLUDING DRAIN BODIES. FOR RISERS A, B, C, D, AND E.
 - 9 BID ALTERNATE 1. CONTRACTOR TO PROVIDE CUSTOM FABRICATED TRAFFIC DUTY DECK DRAIN GRATING IN LIEU OF REPLACING ENTIRE DRAIN BODY.
 - 10 SEE STRUCTURAL DWGS FOR FLOOR DRAIN INSTALLATION. CONCRETE REMOVAL AND REPLACEMENT BY G.C. (BASE BID)
 - 11 INSTALL BACKFLOW PREVENTERS ON TWO WATER SERVICES.
 - 12 REMOVE EXISTING GALV. NON-POTABLE WATER LINE. REPLACE WITH 3" GALV. STEEL PIPE.
 - 13 3" NPW TO BRANCH TO (2) 2" NPW LINES.
- NOTE: KEY NOTES MAY NOT BE SHOWN ON ALL DRAWINGS.



Expiration: September 2026

CERTIFICATE OF AUTHORIZATION NUMBER:
PROFESSIONAL ENGINEERING: 018281
LAND SURVEYING: 017075
GEOLOGICAL: 018750

It is a violation of New York Education Law Art. 145 Sec. 7209 & Art. 147 Sec. 7307, for any person, unless acting under the direction of a licensed architect, professional engineer, or land surveyor, to alter an item in any way. If an item bearing the seal of an architect, engineer, or land surveyor is altered, the altering architect, engineer, or land surveyor shall affix to the item their seal and notation "altered by" followed by their signature and date of such alteration, and a specific description of the alteration.

© 2024 LaBella Associates

City of Elmira

317 E. Church Street, Elmira, NY 14901



fishbeck.com 4775 Campus Drive
800.456.3824 Kalamazoo, Michigan

Centertown Parking Garage
Improvements, Phase II

101 West Gray Street, Elmira, NY 14901

NO.	DATE	DESCRIPTION
Revisions		
PROJECT NUMBER:		
2242076		
DRAWN BY:		
SIK		
REVIEWED BY:		
DMW		
ISSUED FOR:		
BID DOCUMENTS		
DATE:		
02/16/26		
DRAWING NAME:		

LEVEL 5 PLUMBING PLAN

DRAWING NUMBER:

P105



Expiration: September 2026

CERTIFICATE OF AUTHORIZATION NUMBER:
PROFESSIONAL ENGINEERING: 018281
LAND SURVEYING: 017075
GEOLOGICAL: 018750

It is a violation of New York Education Law Art. 145 Sec. 7209 & Art. 147 Sec. 7307, for any person, unless acting under the direction of a licensed architect, professional engineer, or land surveyor, to alter an item in any way. If an item bearing the seal of an architect, engineer, or land surveyor is altered, the altering architect, engineer, or land surveyor shall affix to the item their seal and notation "altered by" followed by their signature and date of such alteration, and a specific description of the alteration.

© 2024 LaBella Associates

City of Elmira

317 E. Church Street, Elmira, NY 14901



fishbeck.com 4775 Campus Drive
800.456.3824 Kalamazoo, Michigan

Centertown Parking Garage
Improvements, Phase II

101 West Gray Street, Elmira, NY 14901

NO.	DATE	DESCRIPTION
Revisions		
PROJECT NUMBER: 2242076		
DRAWN BY: SIK		
REVIEWED BY: DMW		
ISSUED FOR: BID DOCUMENTS		
DATE: 02/16/26		
DRAWING NAME:		

LEVEL 6 PLUMBING PLAN


DRAWING NUMBER:

P106


KEY NOTES:

- 1 REMOVE FD VALVE BOX AND ASSOCIATED PIPING. TYPICAL ALL FLOORS.
- 2 REMOVE FIRE VALVE SIGN IN MECHANICAL ROOM.
- 3 REMOVE 3" RISER 4'-0" ABOVE LEVEL 2. RISER DOWN TO MECHANICAL ROOM TO REMAIN.
- 4 PROVIDE REPLACEMENT DECK DRAINS. TYPICAL ALL FLOORS. (SEE ALTERNATE)
- 5 REMOVE EXISTING STRAIGHT CLEANOUT. INSTALL WYE TYPE CLEANOUT IN STORM RISER. (BASE BID)
- 6 REMOVE AND REPLACE STORM DRAIN PIPE FROM RISER TO (2) DECK DRAINS. DECK DRAINS TO REMAIN. INSTALL NEW HANGERS.
- 7 REMOVE EXISTING 3" PLUMBING VENT AND REPLACE IN KIND. INSTALL NEW HANGERS.
- 8 BASE BID: REPLACE ENTIRE BUILDING STORM DRAIN SYSTEM ABOVE GROUND, INCLUDING DRAIN BODIES, FOR RISERS A, B, C, D, AND E.
- 9 BID ALTERNATE 1: CONTRACTOR TO PROVIDE CUSTOM FABRICATED TRAFFIC DUTY DECK DRAIN GRATING IN LIEU OF REPLACING ENTIRE DRAIN BODY.
- 10 SEE STRUCTURAL DWGS FOR FLOOR DRAIN INSTALLATION. CONCRETE REMOVAL AND REPLACEMENT BY G.C. (BASE BID)
- 11 INSTALL BACKFLOW PREVENTERS ON TYWO WATER SERVICES.
- 12 REMOVE EXISTING GALV. NON-POTABLE WATER LINE. REPLACE WITH 3" GALV. STEEL PIPE.
- 13 3" NPW TO BRANCH TO (2) 2" NPW LINES.

NOTE: KEY NOTES MAY NOT BE SHOWN ON ALL DRAWINGS.

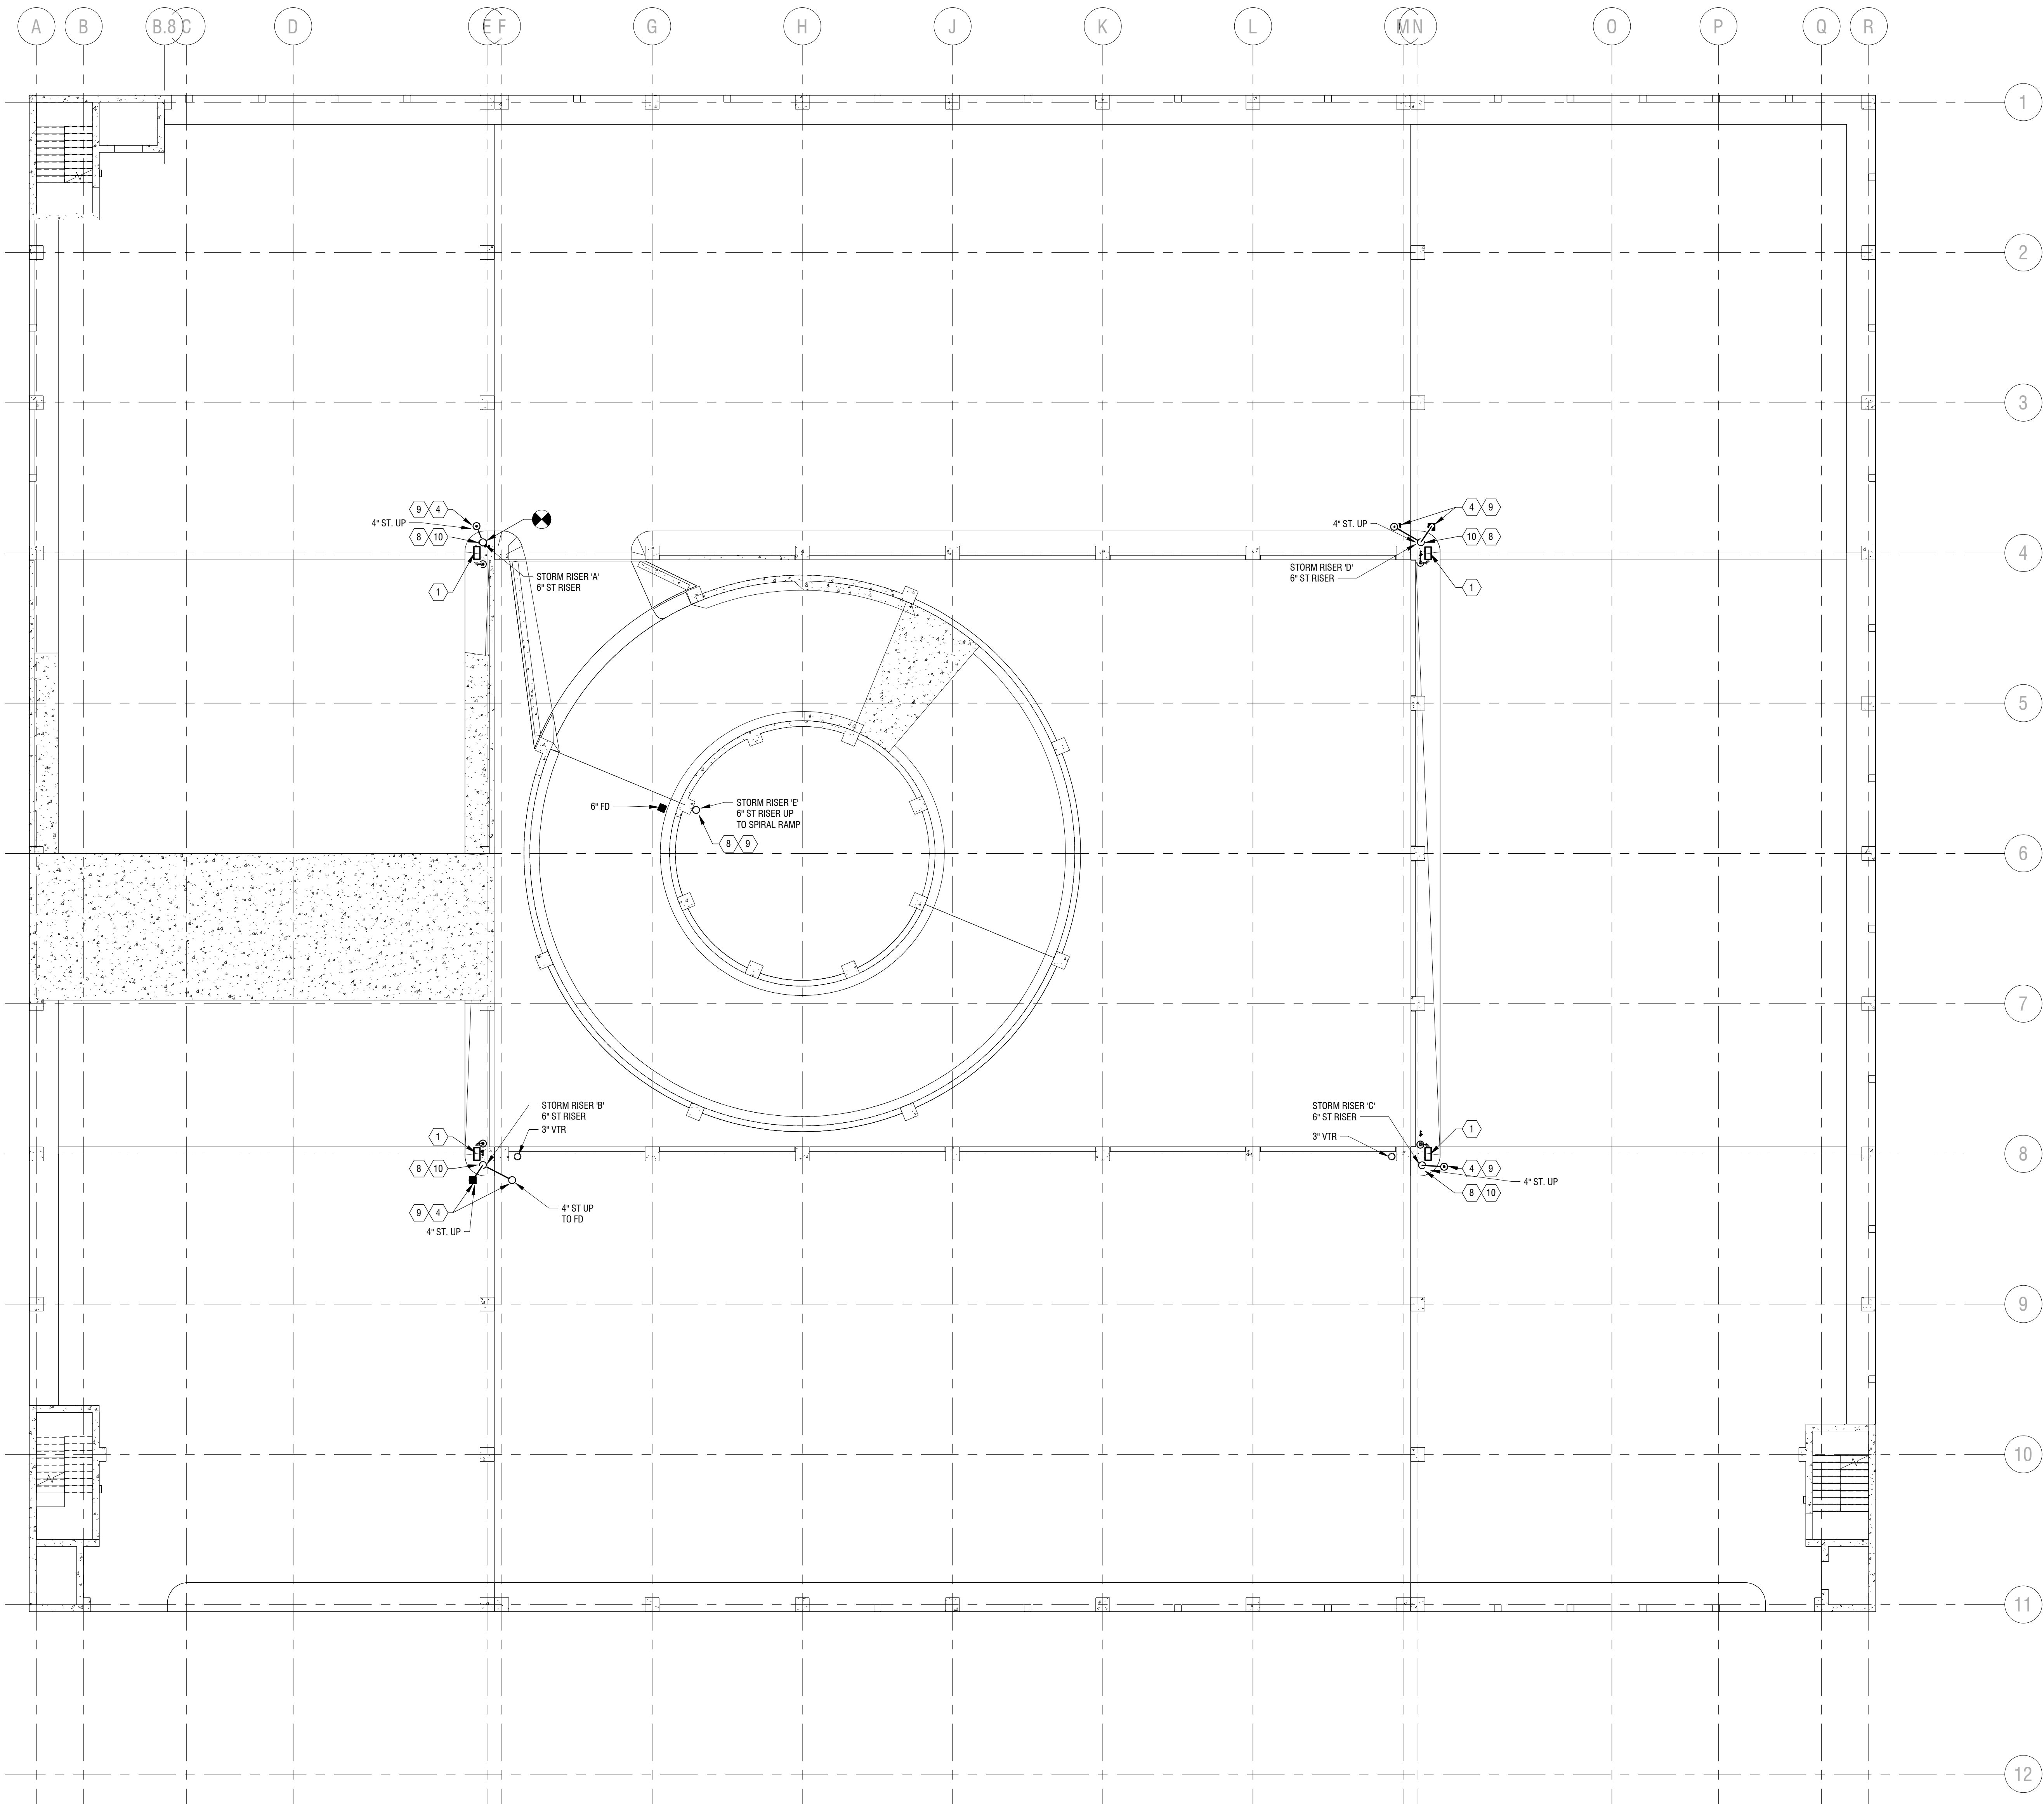

1
P106
LEVEL 6 PLUMBING PLAN
3/32" = 1'-0"

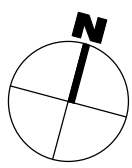



Expiration: September 2026

CERTIFICATE OF AUTHORIZATION NUMBER:
PROFESSIONAL ENGINEERING: 018281
LAND SURVEYING: 017076
GEOLOGICAL: 018750

It is a violation of New York Education Law Art. 145 Sec. 7209 & Art. 147 Sec. 7307, for any person, unless acting under the direction of a licensed architect, professional engineer, or land surveyor, to alter an item in any way. If an item bearing the seal of an architect, engineer, or land surveyor is altered, the altering architect, engineer, or land surveyor shall affix to the item their seal and notation "altered by" followed by their signature and date of such alteration, and a specific description of the alteration.

© 2024 LaBella Associates

City of Elmira

317 E. Church Street, Elmira, NY 14901



fishbeck.com 4775 Campus Drive
800.456.3824 Kalamazoo, Michigan

Centertown Parking Garage
Improvements, Phase II

101 West Gray Street, Elmira, NY 14901

NO.	DATE	DESCRIPTION
Revisions		
PROJECT NUMBER: 2242076		
DRAWN BY: SIK		
REVIEWED BY: DMW		
ISSUED FOR: BID DOCUMENTS		
DATE: 02/16/26		
DRAWING NAME:		

LEVEL 7 PLUMBING PLAN


DRAWING NUMBER:

P107


KEY NOTES:

- 1 REMOVE FD VALVE BOX AND ASSOCIATED PIPING. TYPICAL ALL FLOORS.
- 2 REMOVE FIRE VALVE SIGN IN MECHANICAL ROOM.
- 3 REMOVE 3" RISER 4'-0" ABOVE LEVEL 2. RISER DOWN TO MECHANICAL ROOM TO REMAIN.
- 4 PROVIDE REPLACEMENT DECK DRAINS. TYPICAL ALL FLOORS. (SEE ALTERNATE)
- 5 REMOVE EXISTING STRAIGHT CLEANOUT. INSTALL WYE TYPE CLEANOUT IN STORM RISER. (BASE BID)
- 6 REMOVE AND REPLACE STORM DRAIN PIPE FROM RISER TO (2) DECK DRAINS. DECK DRAINS TO REMAIN. INSTALL NEW HANGERS.
- 7 REMOVE EXISTING 3" PLUMBING VENT AND REPLACE IN KIND. INSTALL NEW HANGERS.
- 8 BASE BID. REPLACE ENTIRE BUILDING STORM DRAIN SYSTEM ABOVE GROUND, INCLUDING DRAIN BODIES. FOR RISERS A, B, C, D, AND E.
- 9 BID ALTERNATE 1. CONTRACTOR TO PROVIDE CUSTOM FABRICATED TRAFFIC DUTY DECK DRAIN GRATING IN LIEU OF REPLACING ENTIRE DRAIN BODY.
- 10 SEE STRUCTURAL DWGS FOR FLOOR DRAIN INSTALLATION. CONCRETE REMOVAL AND REPLACEMENT BY G.C. (BASE BID)
- 11 INSTALL BACKFLOW PREVENTERS ON TWO WATER SERVICES.
- 12 REMOVE EXISTING GALV. NON-POTABLE WATER LINE. REPLACE WITH 3" GALV. STEEL PIPE.
- 13 3" NPW TO BRANCH TO (2) 2" NPW LINES.

NOTE: KEY NOTES MAY NOT BE SHOWN ON ALL DRAWINGS.

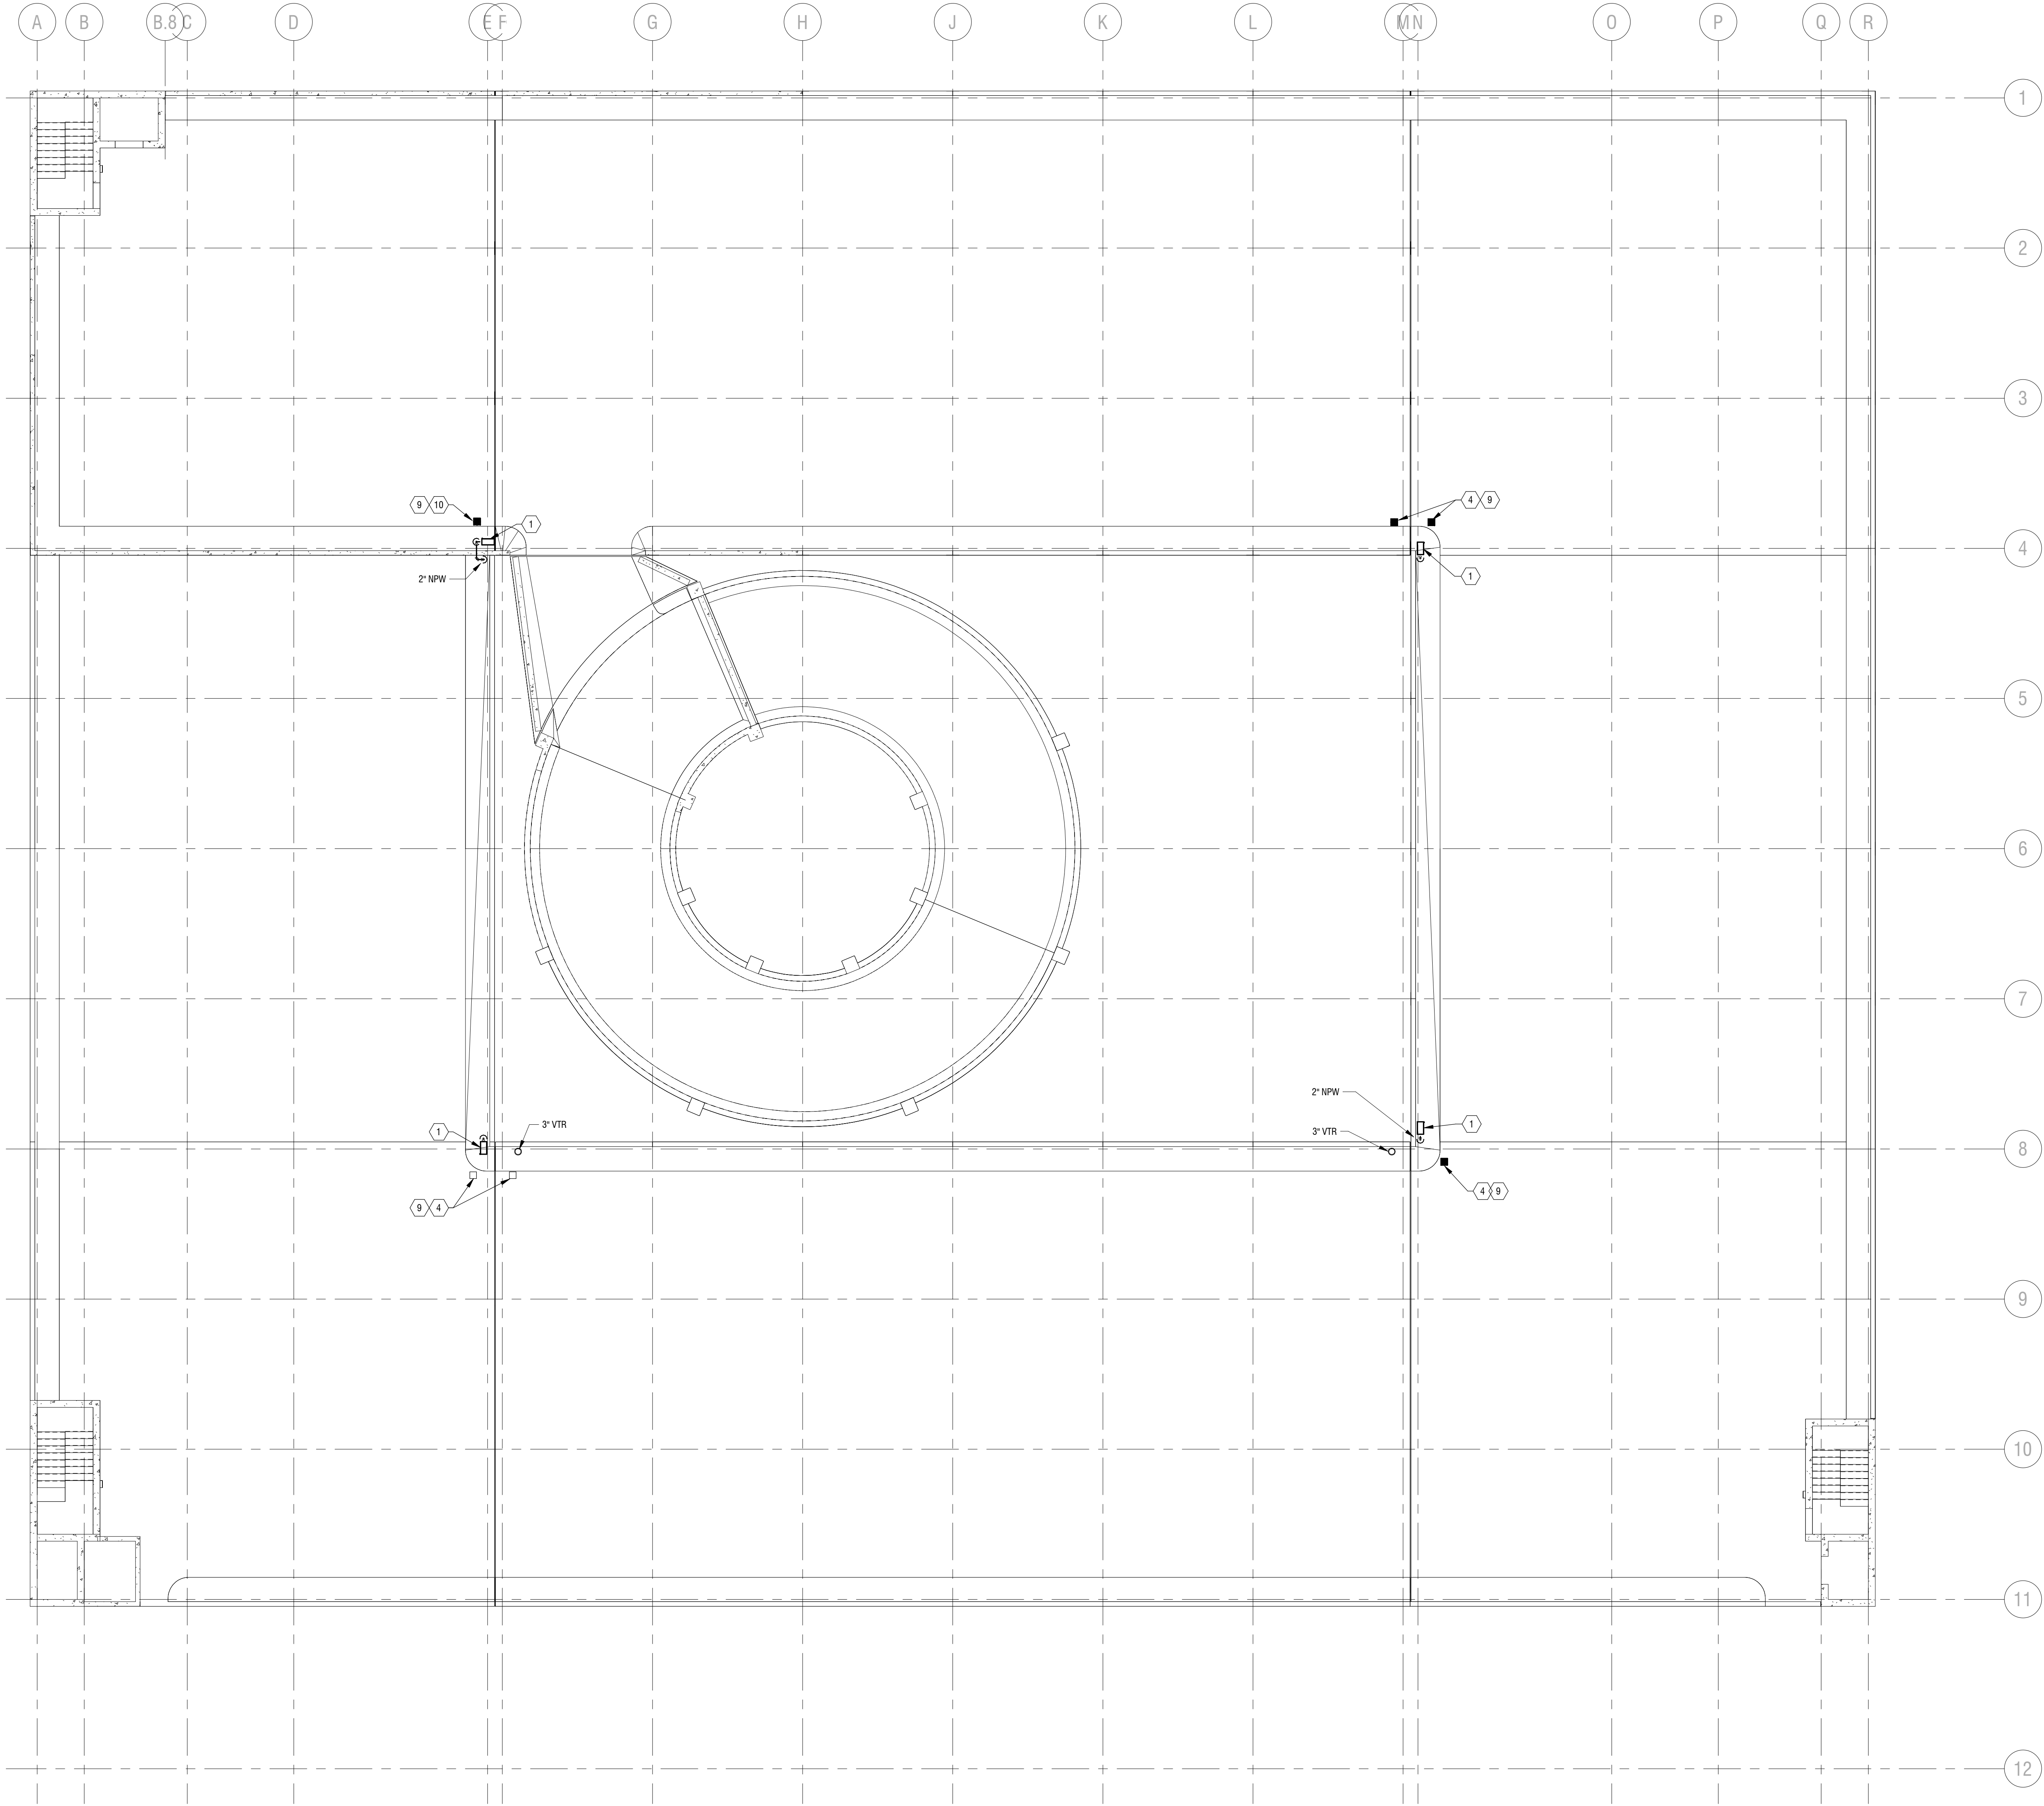

1 LEVEL 7 PLUMBING PLAN
P107 3/32" = 1'-0"

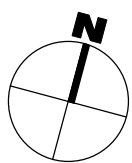



Expiration: September 2026

CERTIFICATE OF AUTHORIZATION NUMBER:
PROFESSIONAL ENGINEERING: 018281
LAND SURVEYING: 017076
GEOLOGICAL: 018750

It is a violation of New York Education Law Art. 145 Sec. 7209 & Art. 147 Sec. 7307, for any person, unless acting under the direction of a licensed architect, professional engineer, or land surveyor, to alter an item in any way. If an item bearing the seal of an architect, engineer, or land surveyor is altered, the altering architect, engineer, or land surveyor shall affix to the item their seal and notation "altered by" followed by their signature and date of such alteration, and a specific description of the alteration.

© 2024 LaBella Associates

City of Elmira

317 E. Church Street, Elmira, NY 14901



fishbeck.com 4775 Campus Drive
800.456.3824 Kalamazoo, Michigan

Centertown Parking Garage
Improvements, Phase II

101 West Gray Street, Elmira, NY 14901

NO.	DATE	DESCRIPTION:
Revisions		
PROJECT NUMBER: 2242076		
DRAWN BY: SIK		
REVIEWED BY: DMW		
ISSUED FOR: BID DOCUMENTS		
DATE: 02/16/26		
DRAWING NAME:		

PLUMBING ENLARGED
PLANS



DRAWING NUMBER:

P401




KEY NOTES:

- 1 REMOVE FD VALVE BOX AND ASSOCIATED PIPING. TYPICAL ALL FLOORS.
- 2 REMOVE FIRE VALVE SIGN IN MECHANICAL ROOM.
- 3 REMOVE 3" RISER 4'-0" ABOVE LEVEL 2. RISER DOWN TO MECHANICAL ROOM TO REMAIN.
- 4 PROVIDE REPLACEMENT DECK DRAINS. TYPICAL ALL FLOORS. (SEE ALTERNATE)
- 5 REMOVE EXISTING STRAIGHT CLEANOUT. INSTALL WYE TYPE CLEANOUT IN STORM RISER. (BASE BID)
- 6 REMOVE AND REPLACE STORM DRAIN PIPE FROM RISER TO (2) DECK DRAINS. DECK DRAINS TO REMAIN. INSTALL NEW HANGERS.
- 7 REMOVE EXISTING 3" PLUMBING VENT AND REPLACE IN KIND. INSTALL NEW HANGERS.
- 8 BASE BID: REPLACE ENTIRE BUILDING STORM DRAIN SYSTEM ABOVE GROUND, INCLUDING DRAIN BODIES, FOR RISERS A, B, C, D, AND E.
- 9 BID ALTERNATE 1: CONTRACTOR TO PROVIDE CUSTOM FABRICATED TRAFFIC DUTY DECK DRAIN GRATING IN LIEU OF REPLACING ENTIRE DRAIN BODY.
- 10 SEE STRUCTURAL DWGS FOR FLOOR DRAIN INSTALLATION. CONCRETE REMOVAL AND REPLACEMENT BY G.C. (BASE BID)
- 11 INSTALL BACKFLOW PREVENTERS ON TWO WATER SERVICES.
- 12 REMOVE EXISTING GALV. NON-POTABLE WATER LINE. REPLACE WITH 3" GALV. STEEL PIPE.
- 13 3" NPW TO BRANCH TO (2) 2" NPW LINES.

NOTE: KEY NOTES MAY NOT BE SHOWN ON ALL DRAWINGS.

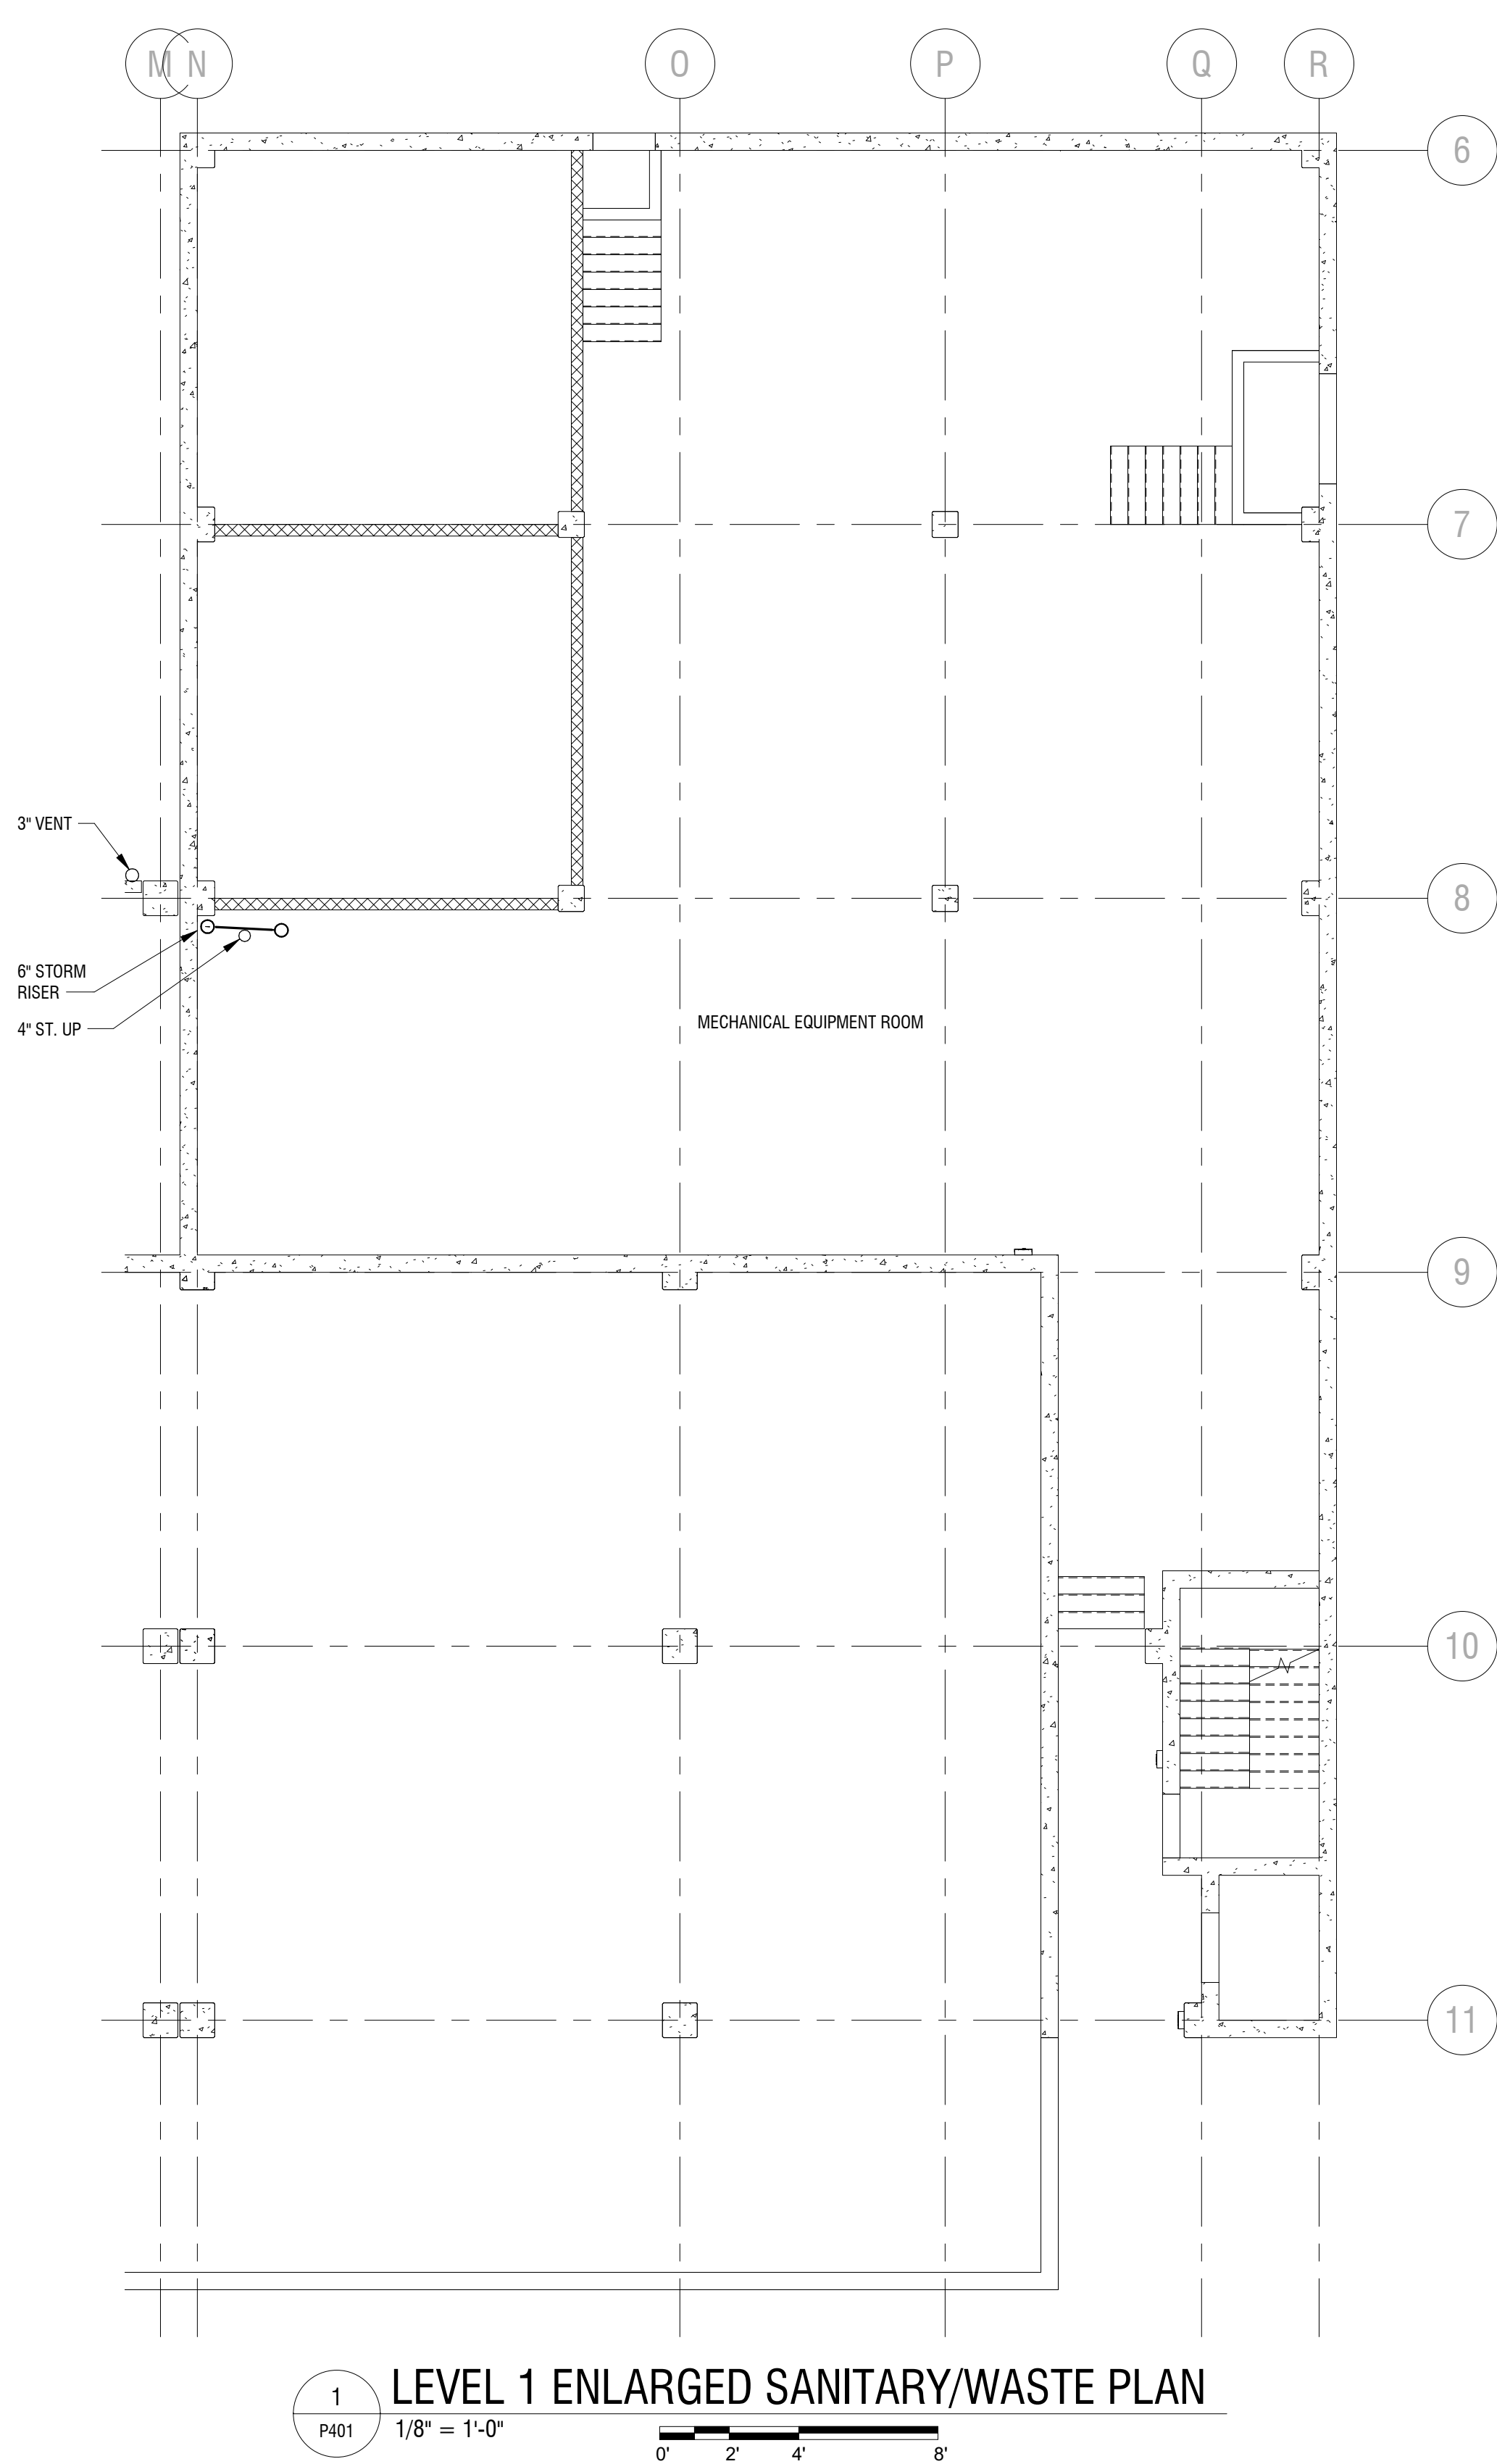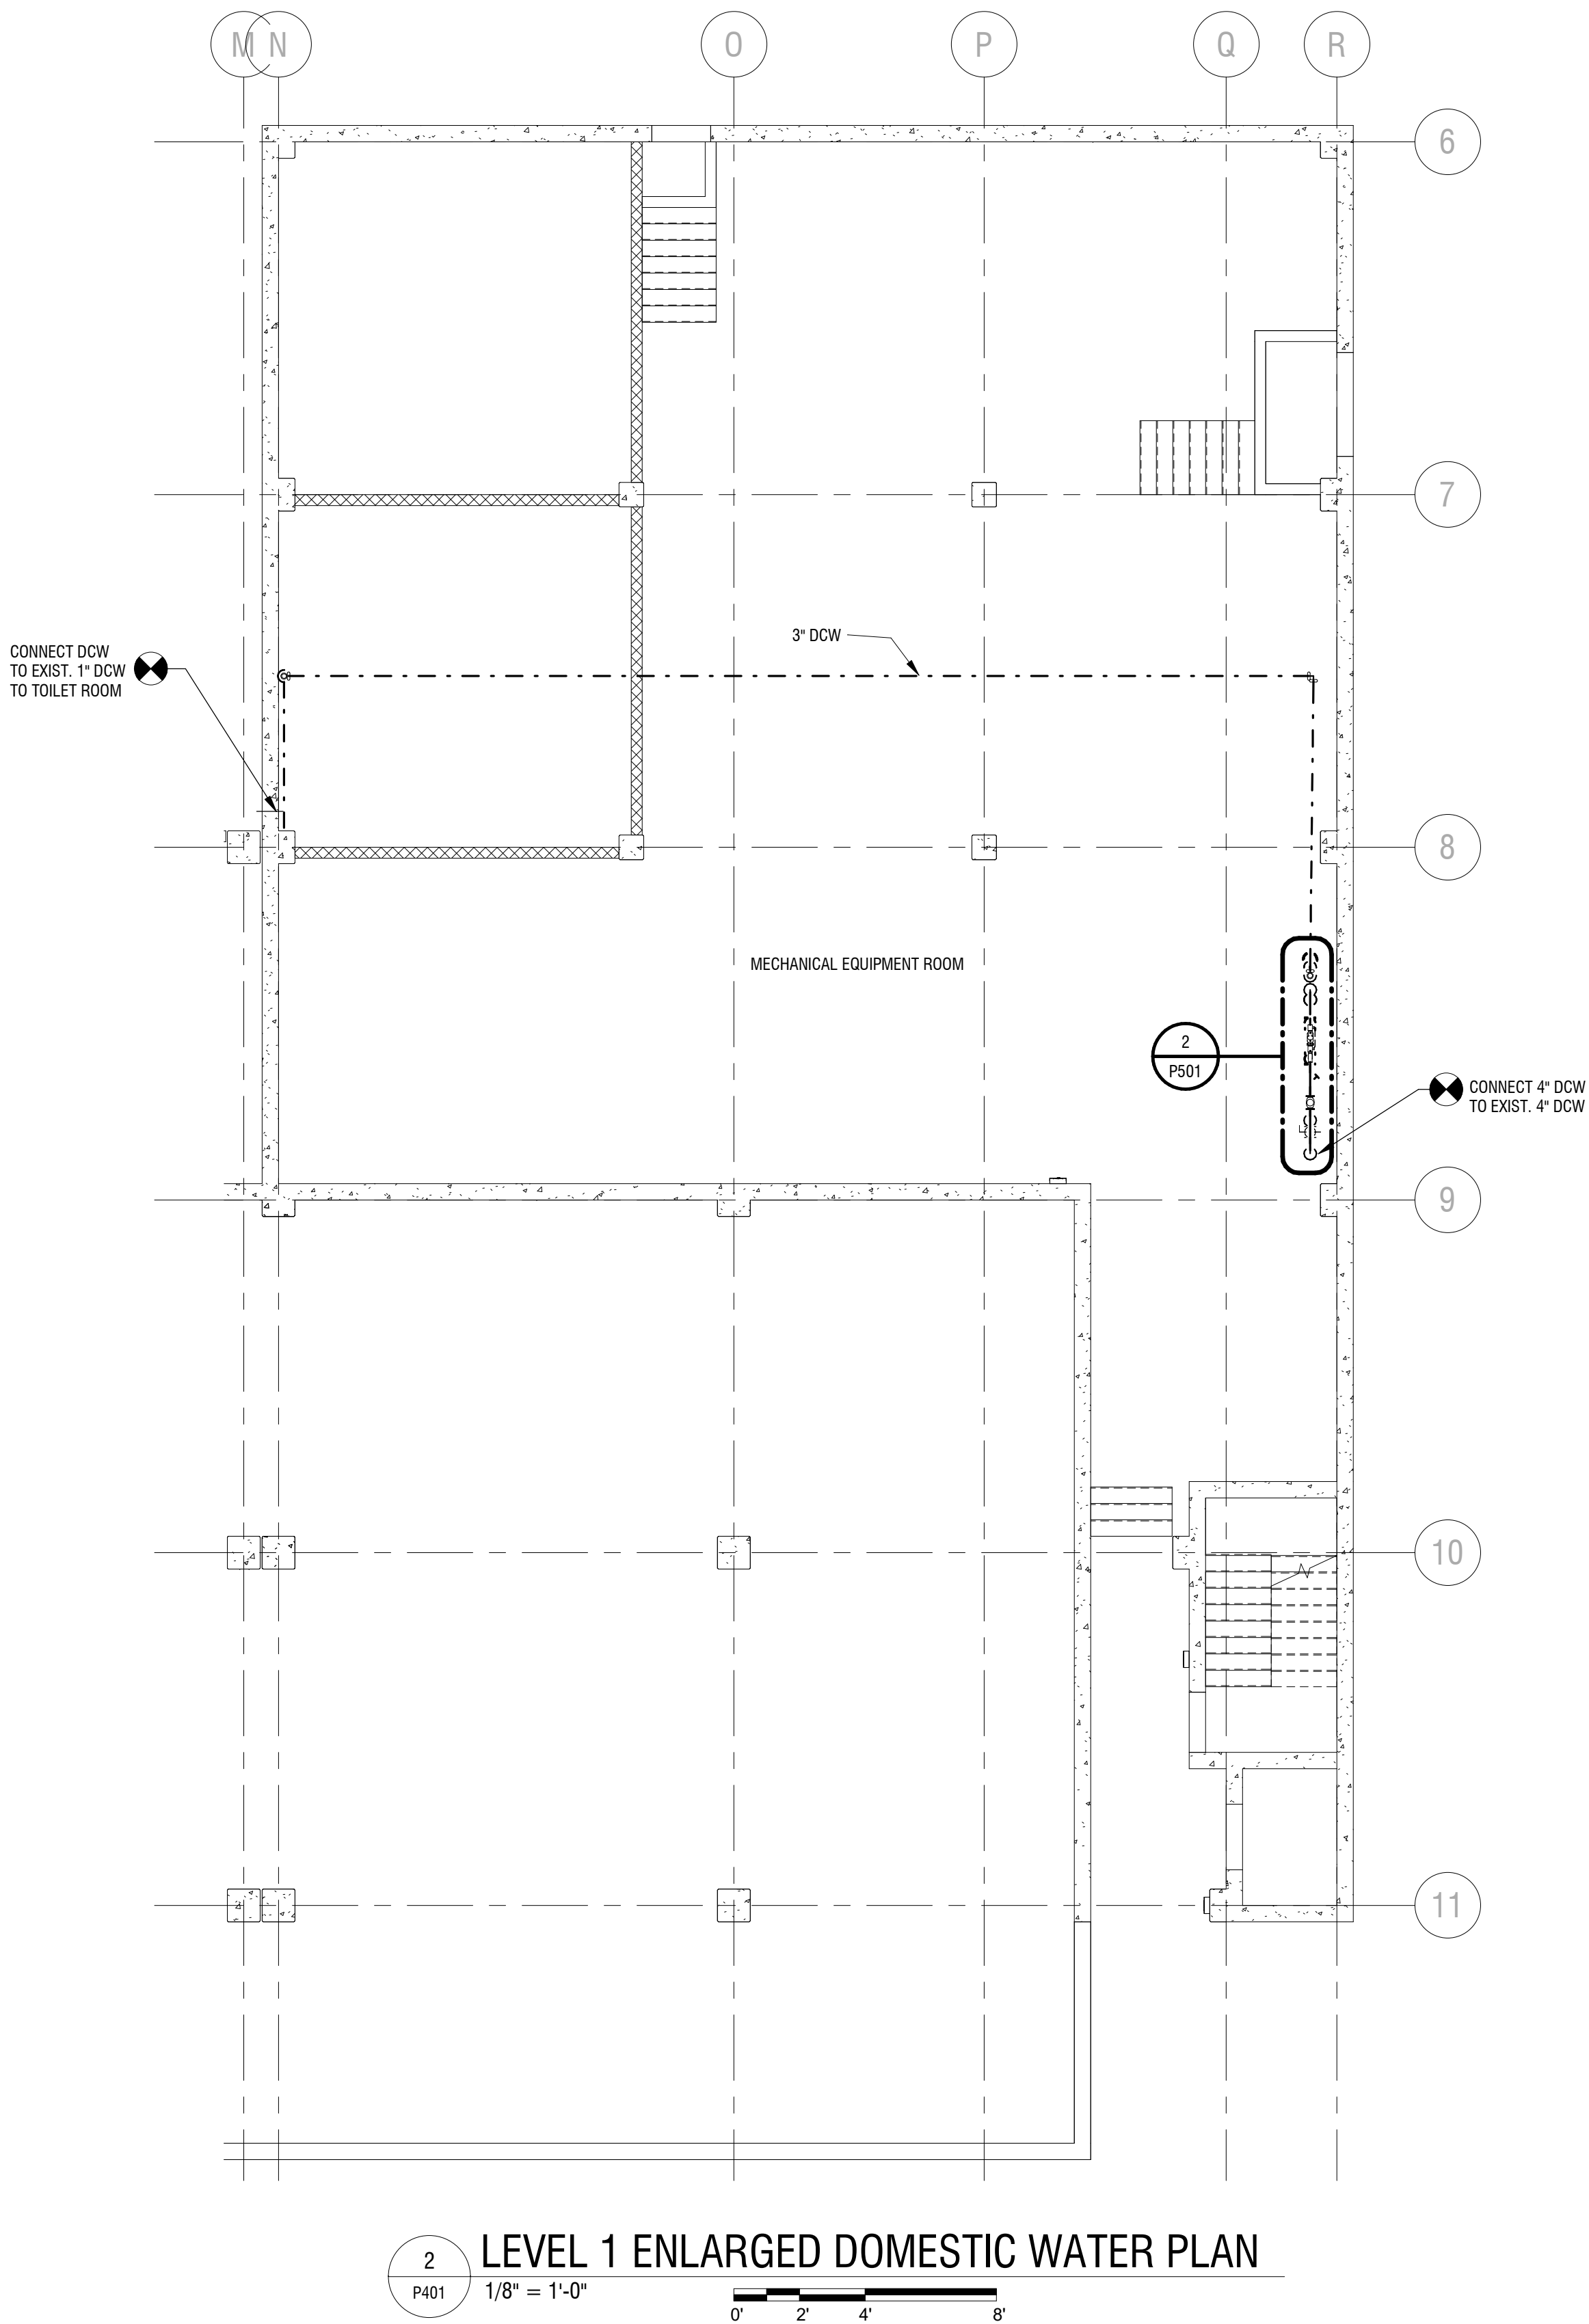

PLUMBING FIXTURE SCHEDULE												
MARK	ITEM	MANUFACTURER	NAME	MODEL	PIPING				ACCESSORIES			REMARKS
					COLD	HOT	WASTE	VENT	ITEM	MANUFACTURER	MODEL	
FD-1	FLOOR DRAIN	JAY R. SMITH	HEAVY DUTY DRAIN FOR PARKING AREAS	1416	-	-	SEE PLANS	-	-	-	-	NICKEL BRONZE, SQUARE TOP WITH SEDIMENT BUCKET

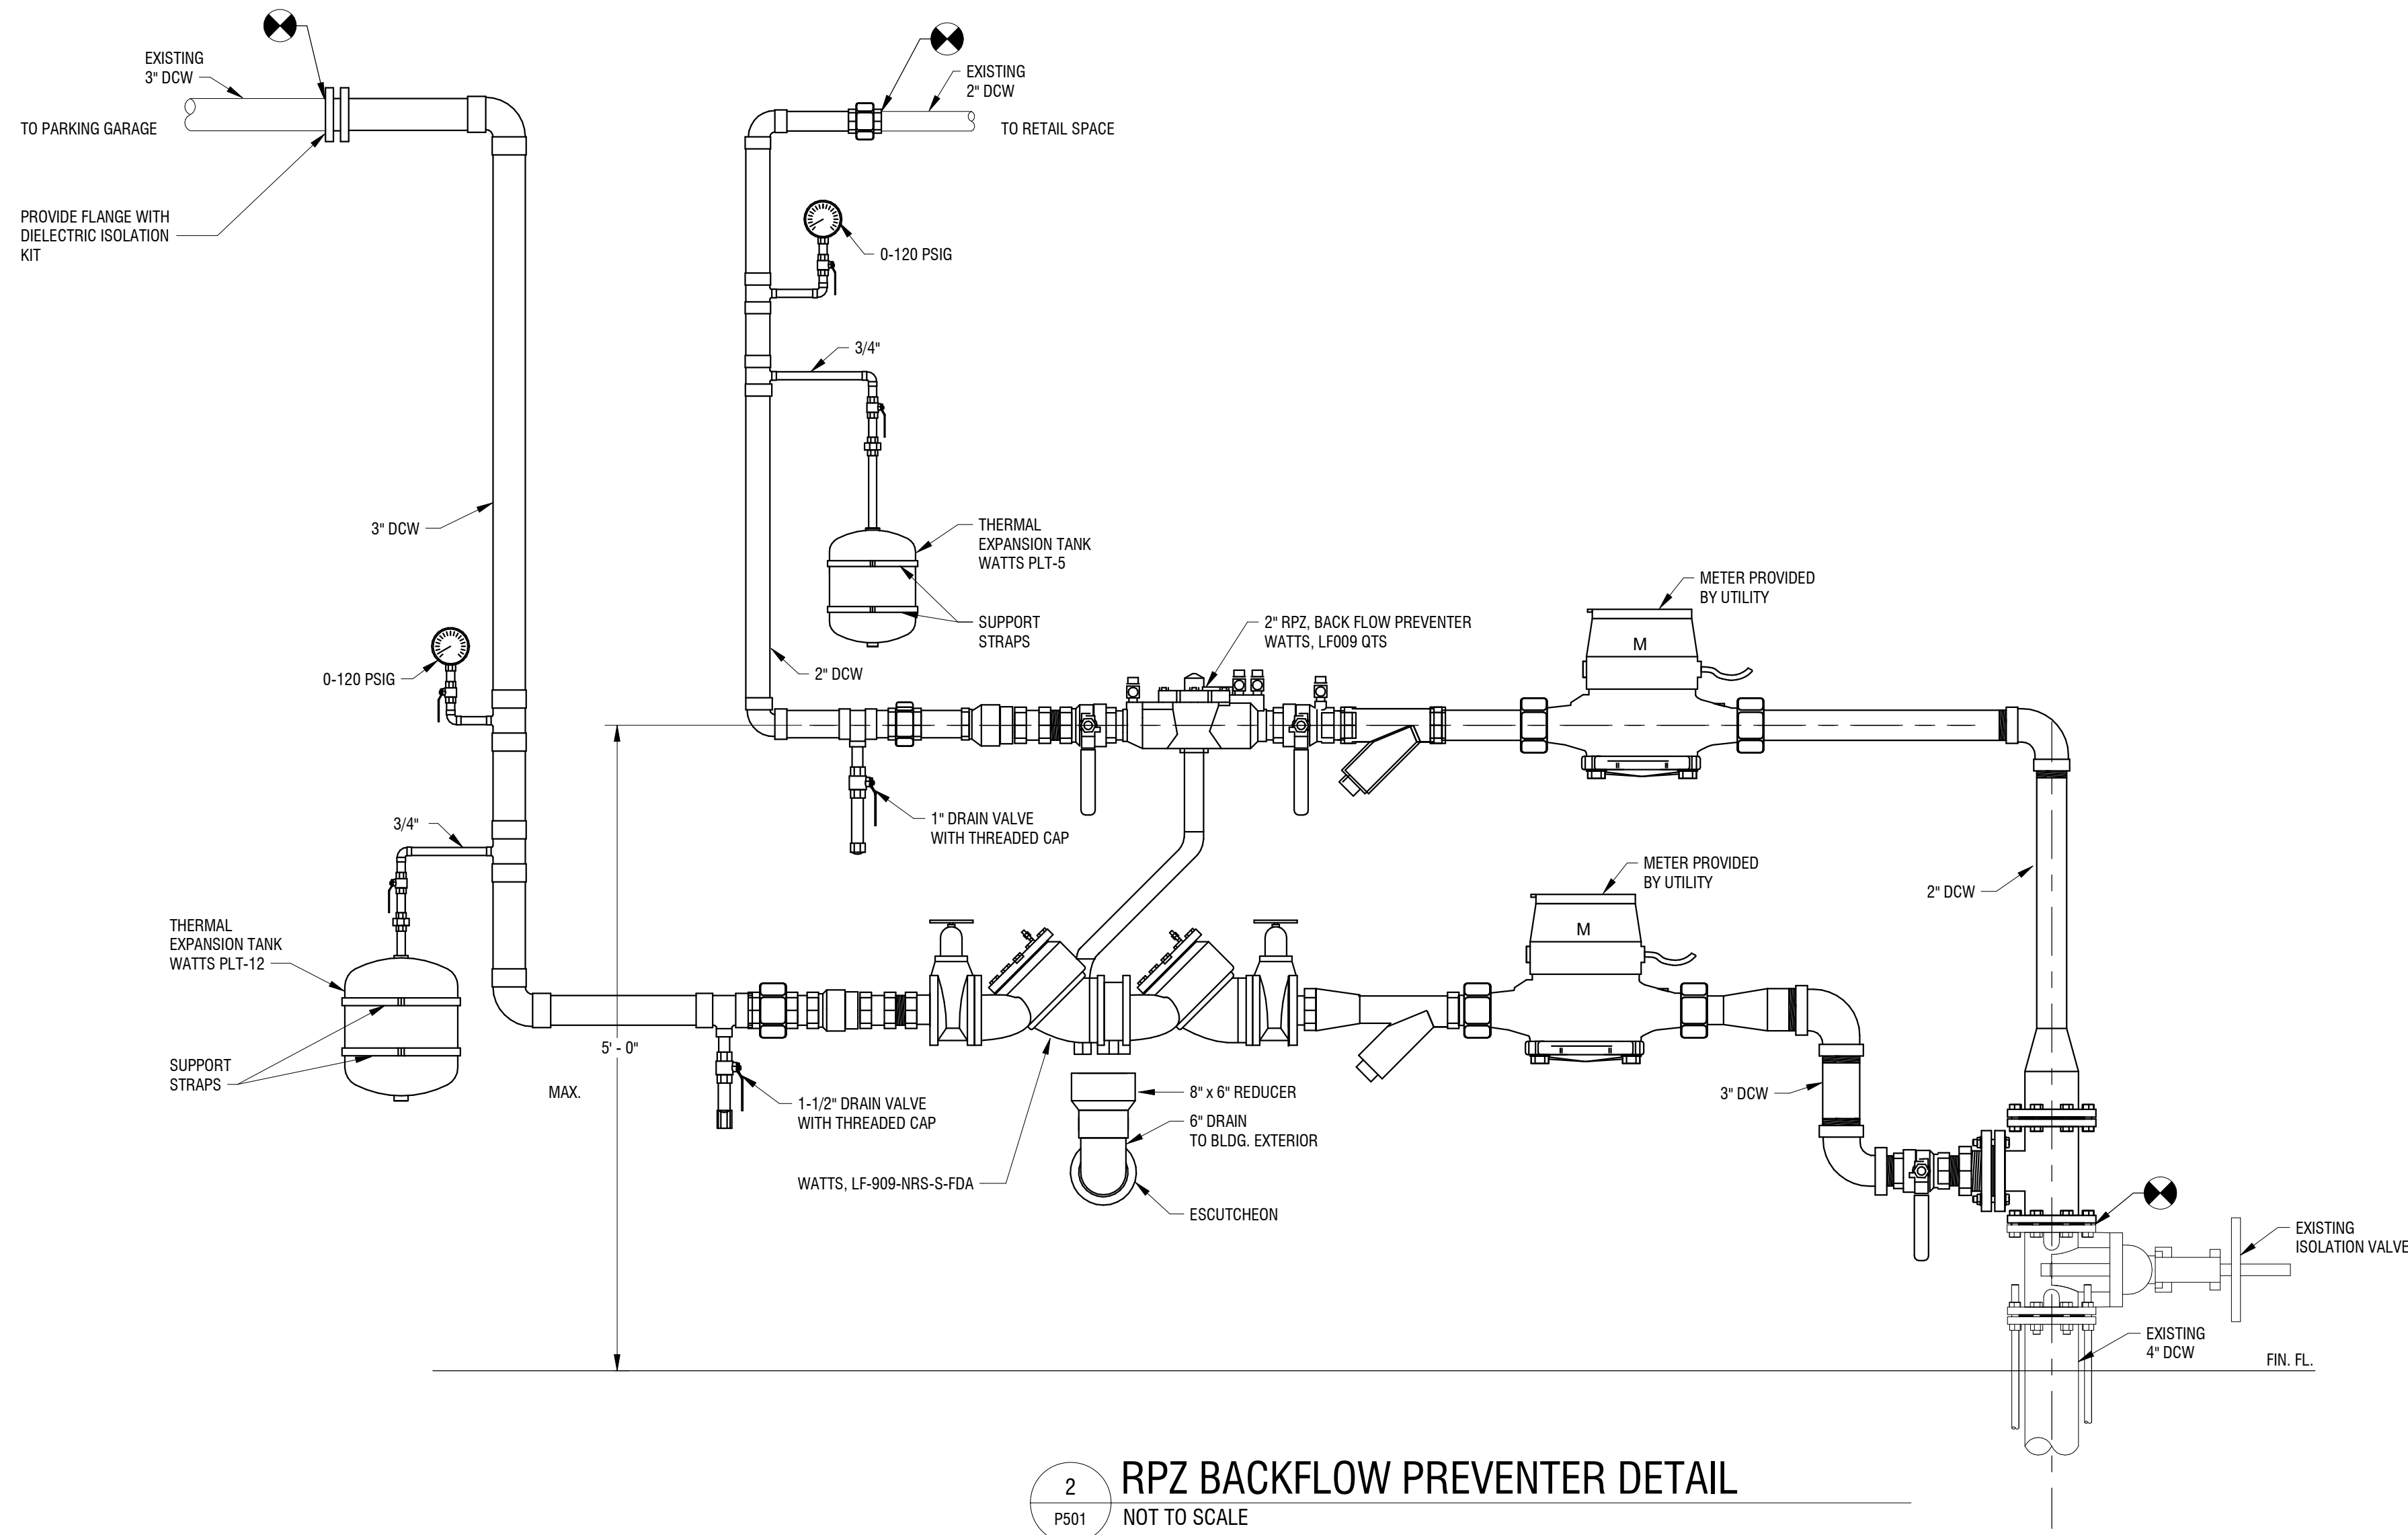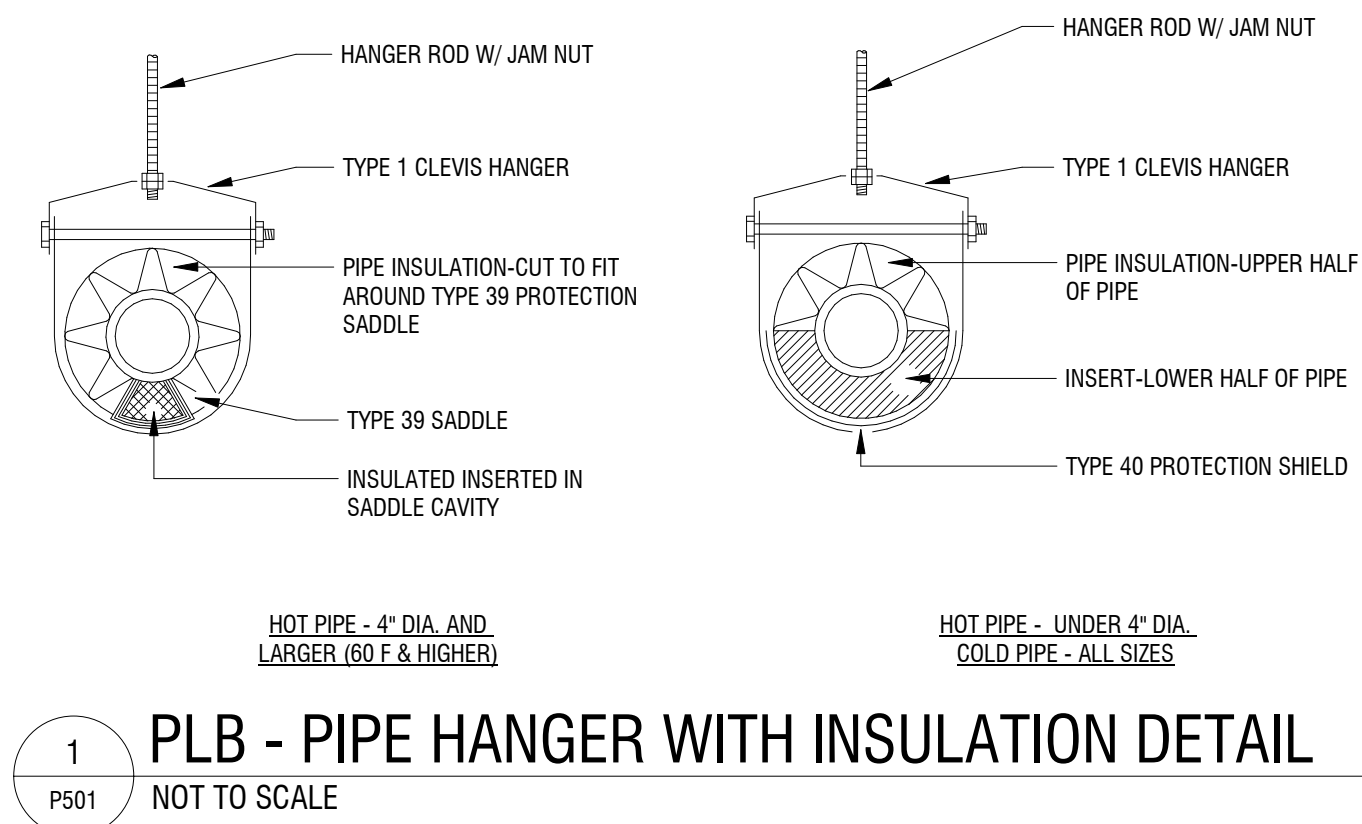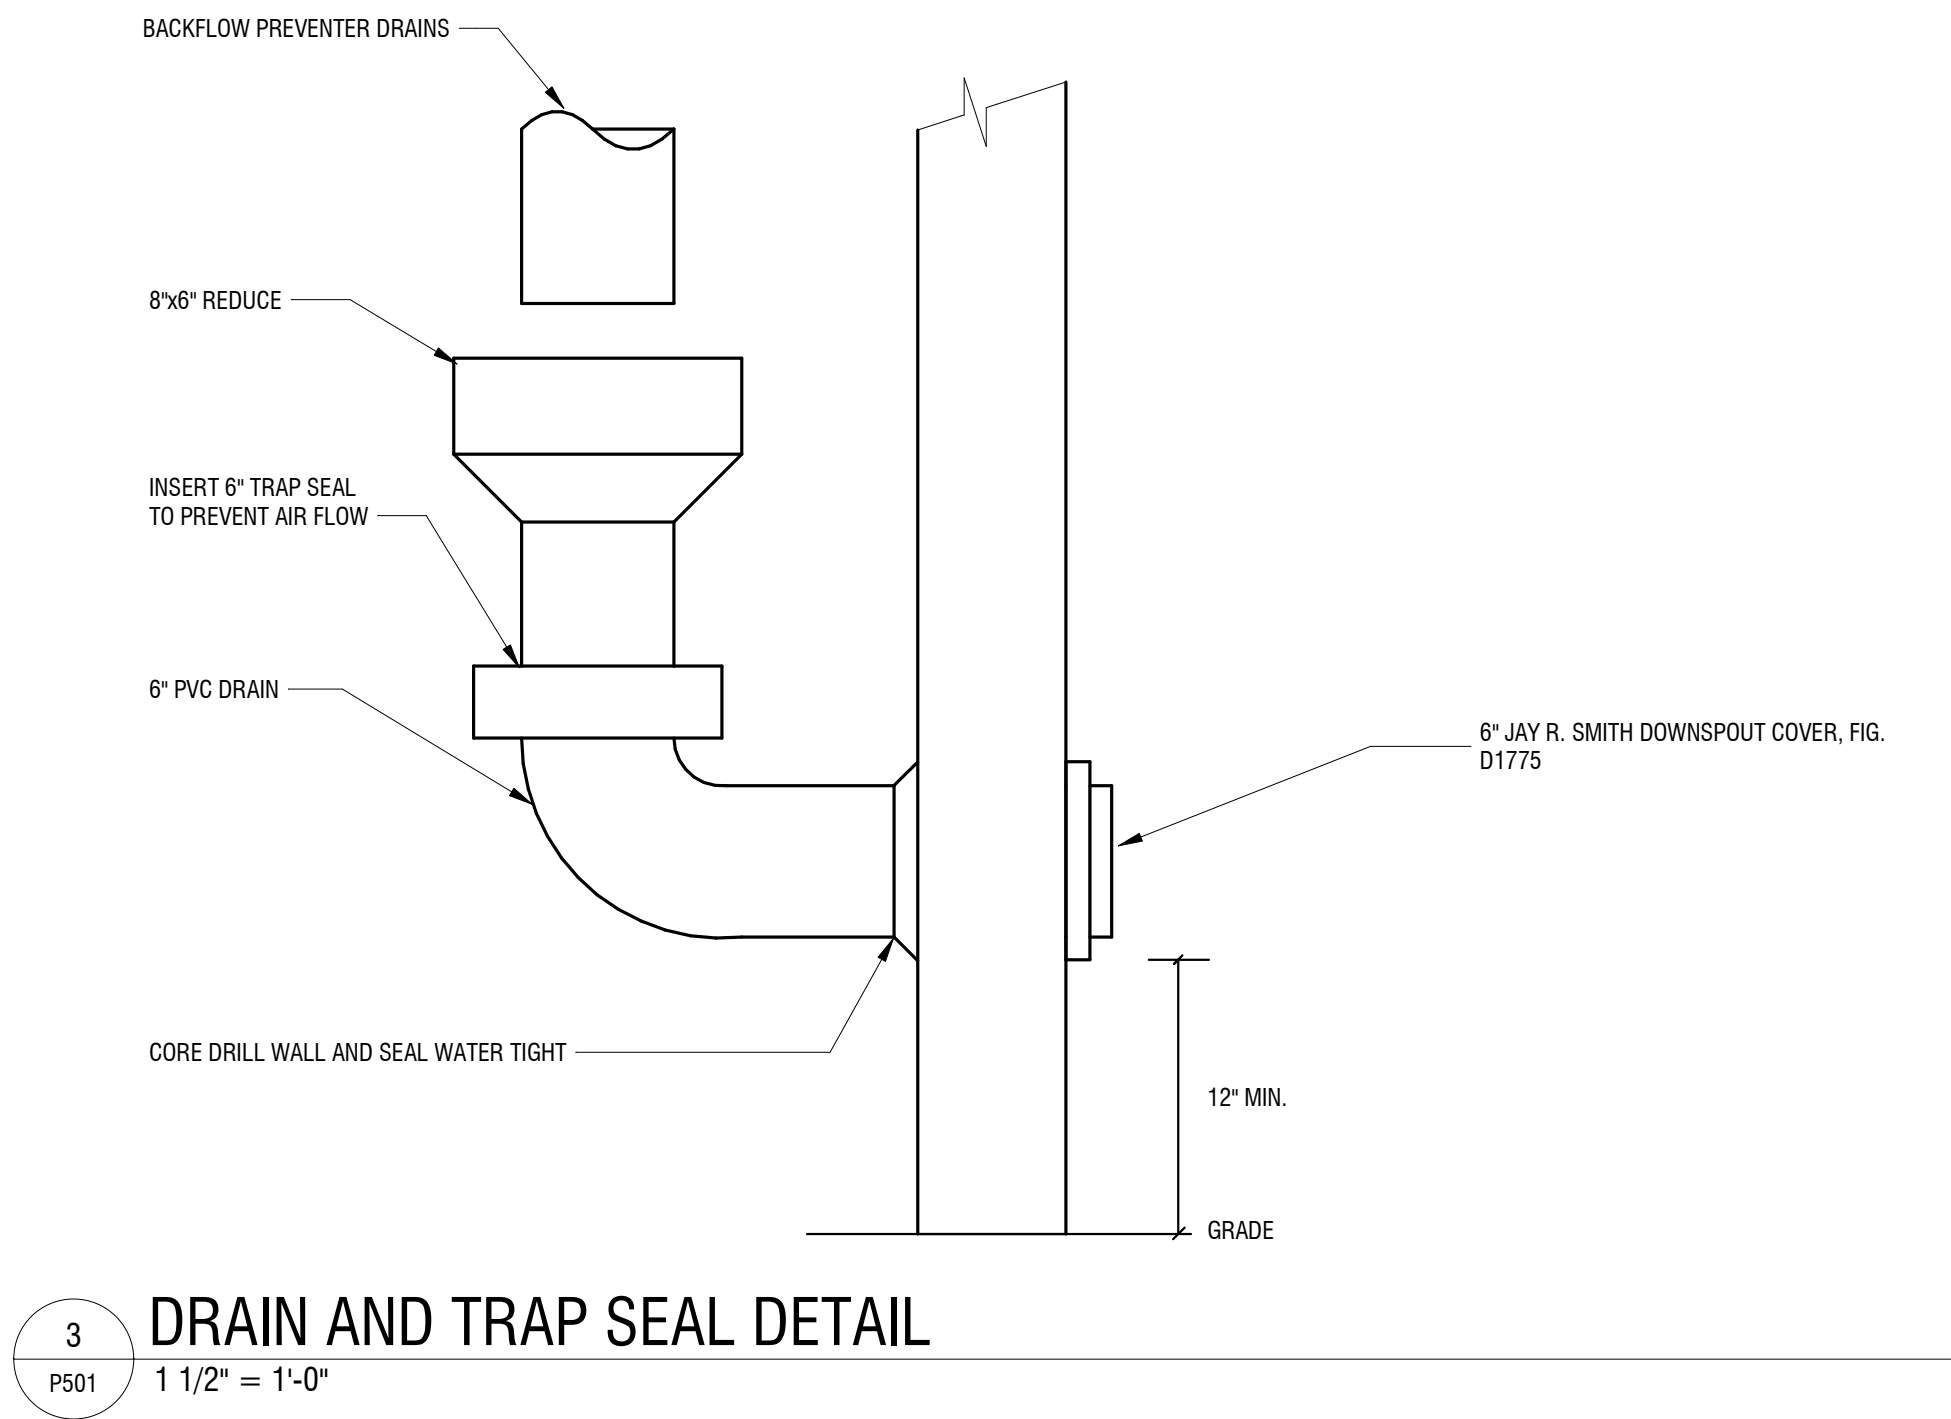

Expiration: September 2026

CERTIFICATE OF AUTHORIZATION NUMBER:
PROFESSIONAL ENGINEERING: 018281
LAND SURVEYING: 017076
GEOLOGICAL: 018750

It is a violation of New York Education Law Art. 145 Sec. 7209 & Art. 147 Sec. 7307, for any person, unless acting under the direction of a licensed architect, professional engineer, or land surveyor, to alter an item in any way. If an item bearing the seal of an architect, engineer, or land surveyor is altered, the altering architect, engineer, or land surveyor shall affix to the item their seal and notation "altered by" followed by their signature and date of such alteration, and a specific description of the alteration.

© 2024 LaBella Associates

City of Elmira

317 E. Church Street, Elmira, NY 14901



fishbeck.com 4775 Campus Drive
800.456.3824 Kalamazoo, Michigan

Centertown Parking Garage Improvements, Phase II

101 West Gray Street, Elmira, NY 14901

NO.	DATE	DESCRIPTION
Revisions		
PROJECT NUMBER: 2242076		
DRAWN BY: SIK		
REVIEWED BY: DMW		
ISSUED FOR: BID DOCUMENTS		
DATE: 02/16/26		
DRAWING NAME:		

PLUMBING DETAILS

DRAWING NUMBER:

P501



Expiration: September 2026

CERTIFICATE OF AUTHORIZATION NUMBER:
PROFESSIONAL ENGINEERING: 018281
LAND SURVEYING: 017076
GEOLOGICAL: 018750

It is a violation of New York Education Law Art. 145 Sec. 7209 & Art. 147 Sec. 7307, for any person, unless acting under the direction of a licensed architect, professional engineer, or land surveyor, to alter an item in any way. If an item bearing the seal of an architect, engineer, or land surveyor is altered, the altering architect, engineer, or land surveyor shall affix to the item their seal and notation "altered by" followed by their signature and date of such alteration, and a specific description of the alteration.

© 2024 LaBella Associates

City of Elmira

317 E. Church Street, Elmira, NY 14901



fishbeck.com 4775 Campus Drive
800.456.3824 Kalamazoo, Michigan

Centertown Parking Garage
Improvements, Phase II

101 West Gray Street, Elmira, NY 14901

NO.	DATE	DESCRIPTION
Revisions		
PROJECT NUMBER: 2242076		
DRAWN BY: SIK		
REVIEWED BY: DMW		
ISSUED FOR: BID DOCUMENTS		
DATE: 02/16/26		
DRAWING NAME:		

LEVEL 1 FIRE PROTECTION
PLAN DEMOLITION

DRAWING NUMBER:


F011

STAND PIPE DEMOLITION KEY NOTES:

- 1 REMOVE EXISTING FDC AND WALL PLATE.
- 2 REMOVE STAND PIPE, VALVES, AND 4" RISERS THROUGHOUT THE BUILDING. TYPICAL FOR (4) RISERS, SIMILAR ALL LEVELS.

FIRE PROTECTION GENERAL NOTES:

1. STAND PIPE 'A' EXTENDS TO LEVEL 7 (7" STAND PIPE VALVES).
2. STAND PIPE 'B' EXTENDS TO LEVEL 6 (6" STAND PIPE VALVES).
3. STAND PIPE 'C' EXTENDS TO LEVEL 6 (6" STAND PIPE VALVES).
4. STAND PIPE 'D' EXTENDS TO LEVEL 6 (6" STAND PIPE VALVES).

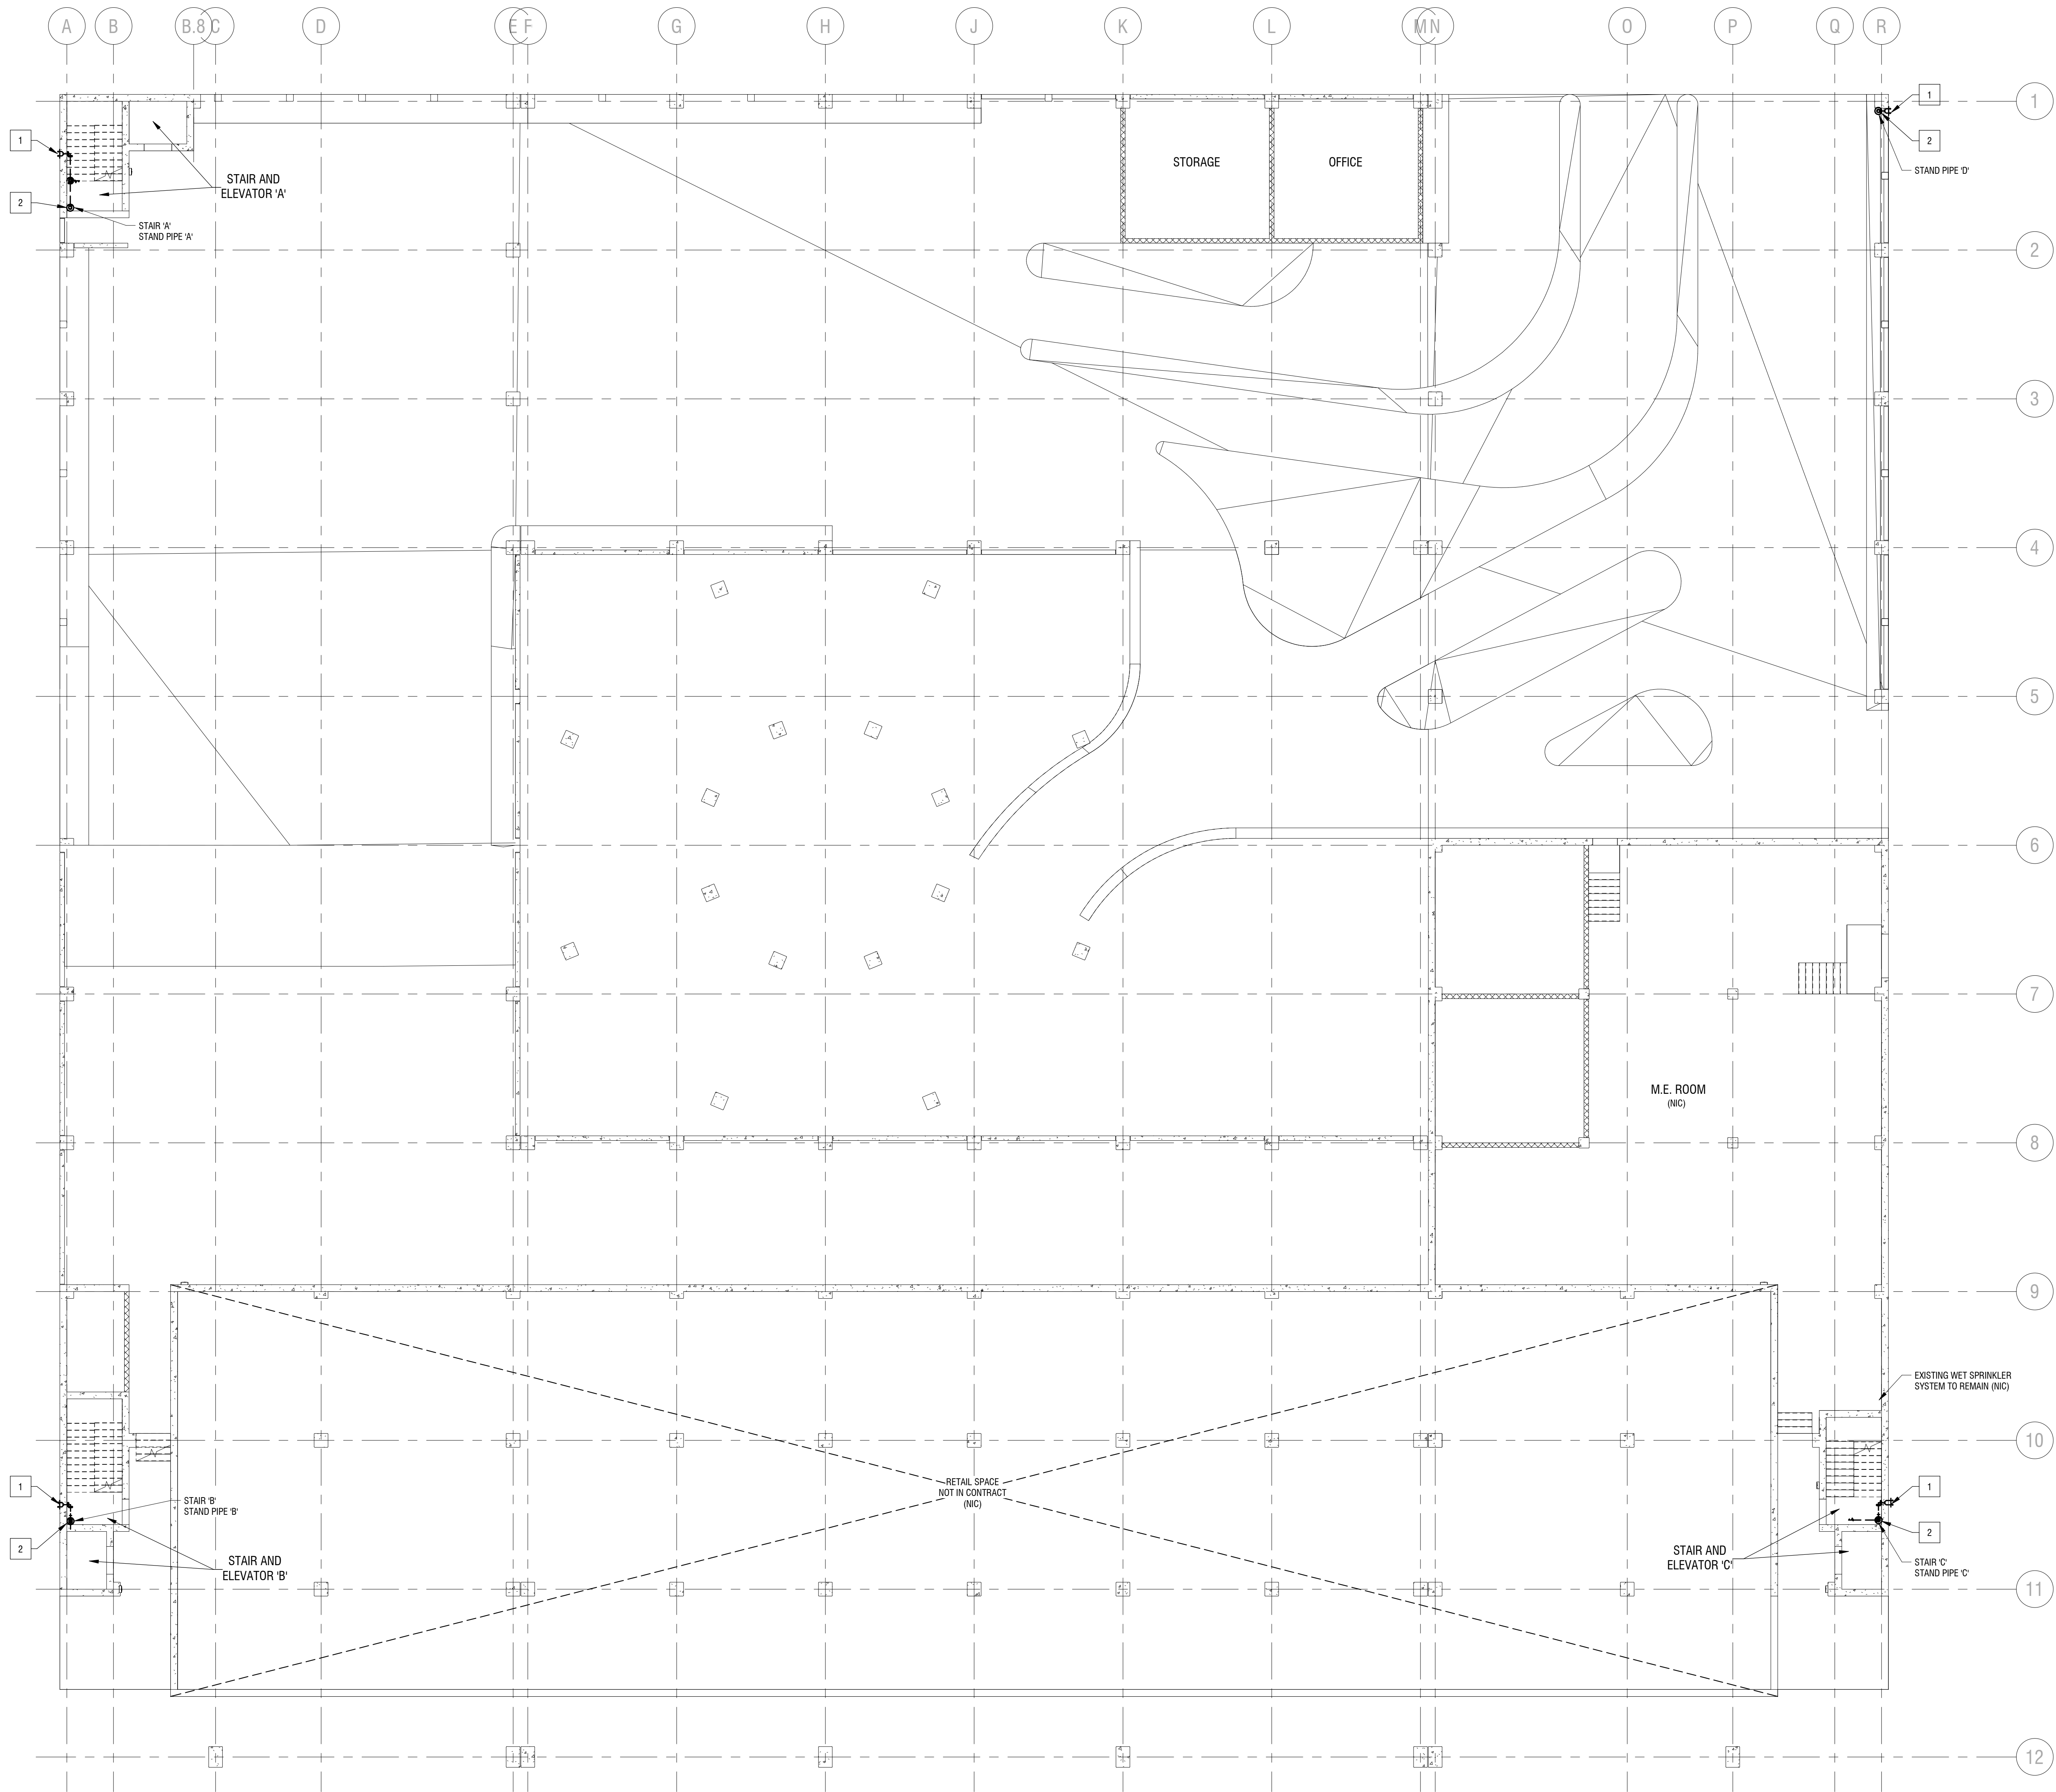

1
F011
LEVEL 1 FIRE PROTECTION PLAN DEMOLITION
3/32" = 1'-0"



Expiration: September 2026

CERTIFICATE OF AUTHORIZATION NUMBER:
PROFESSIONAL ENGINEERING: 018281
LAND SURVEYING: 017076
GEOLOGICAL: 018750

It is a violation of New York Education Law Art. 145 Sec. 7209 & Art. 147 Sec. 7307, for any person, unless acting under the direction of a licensed architect, professional engineer, or land surveyor, to alter an item in any way. If an item bearing the seal of an architect, engineer, or land surveyor is altered, the altering architect, engineer, or land surveyor shall affix to the item their seal and notation "altered by" followed by their signature and date of such alteration, and a specific description of the alteration.

© 2024 LaBella Associates

City of Elmira
317 E. Church Street, Elmira, NY 14901

fishbeck
Engineers | Architects | Scientists | Constructors
fishbeck.com 4775 Campus Drive
800.456.3824 Kalamazoo, Michigan

Centertown Parking Garage
Improvements, Phase II
101 West Gray Street, Elmira, NY 14901

NO.	DATE	DESCRIPTION
Revisions		
PROJECT NUMBER: 2242076		
DRAWN BY: SIK		
REVIEWED BY: DMW		
ISSUED FOR: BID DOCUMENTS		
DATE: 02/16/26		
DRAWING NAME:		


LEVEL 6-7 FIRE
PROTECTION PLAN
DEMOLITION

DRAWING NUMBER:


F012

STAND PIPE DEMOLITION KEY NOTES:

- 1 REMOVE STAND PIPE, VALVES, AND 4" RISERS THROUGHOUT THE BUILDING. TYPICAL FOR (4) RISERS, SIMILAR ALL LEVELS.

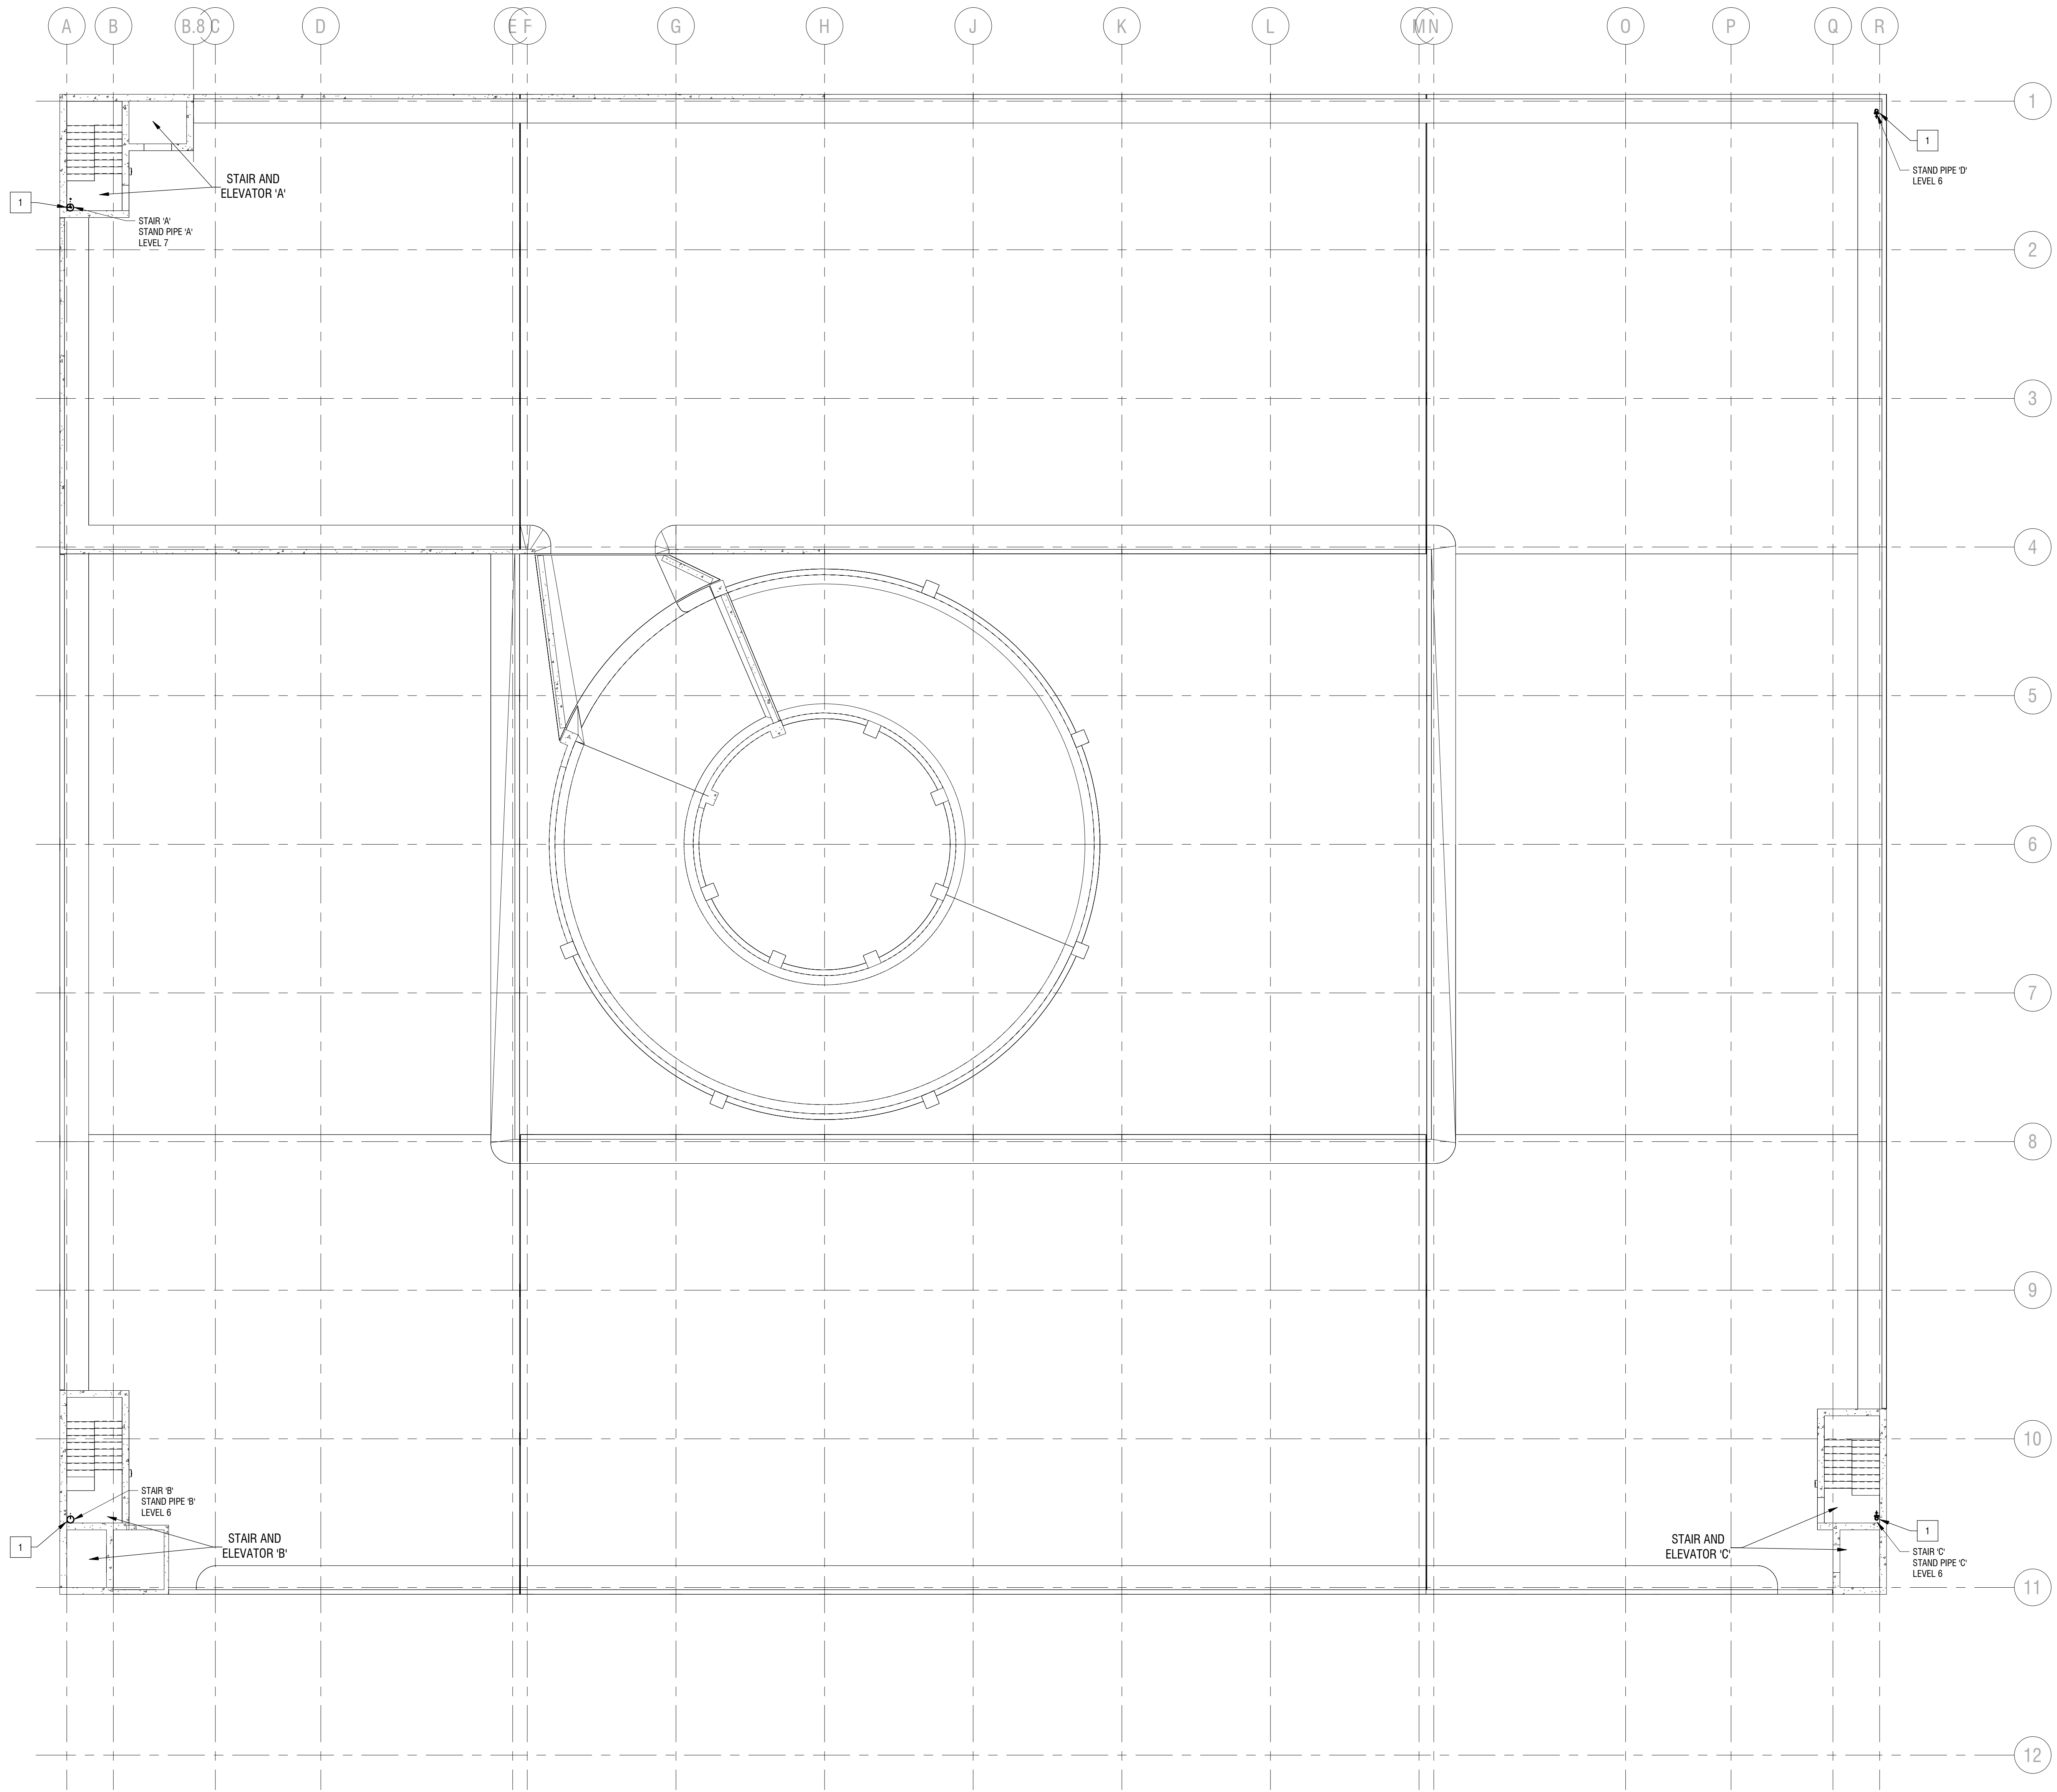

1 LEVEL 6-7 FIRE PROTECTION PLAN DEMOLITION
R012 3/32" = 1'-0"

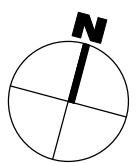



Expiration: September 2026

CERTIFICATE OF AUTHORIZATION NUMBER:
PROFESSIONAL ENGINEERING: 018281
LAND SURVEYING: 017076
GEOLOGICAL: 018750

It is a violation of New York Education Law Art. 145 Sec. 7209 & Art. 147 Sec. 7307, for any person, unless acting under the direction of a licensed architect, professional engineer, or land surveyor, to alter an item in any way. If an item bearing the seal of an architect, engineer, or land surveyor is altered, the altering architect, engineer, or land surveyor shall affix to the item their seal and notation "altered by" followed by their signature and date of such alteration, and a specific description of the alteration.

© 2024 LaBella Associates

City of Elmira

317 E. Church Street, Elmira, NY 14901



fishbeck.com 4775 Campus Drive
800.456.3824 Kalamazoo, Michigan


Centertown Parking Garage
Improvements, Phase II

101 West Gray Street, Elmira, NY 14901

NO.	DATE	DESCRIPTION
Revisions		
PROJECT NUMBER: 2242076		
DRAWN BY: SIK		
REVIEWED BY: DMW		
ISSUED FOR: BID DOCUMENTS		
DATE: 02/16/26		
DRAWING NAME:		

LEVEL 1 FIRE PROTECTION
PLAN

DRAWING NUMBER:

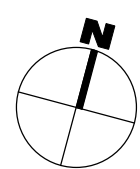


F101

FIRE PROTECTION GENERAL NOTES:

- STAND PIPE 'A' EXTENDS TO LEVEL 7 (7 STAND PIPE VALVES AND 1 VENT VALVE AT TOP OF RISER).
- STAND PIPE 'B' EXTENDS TO LEVEL 6 (6 STAND PIPE VALVES AND 1 VENT VALVE AT TOP OF RISER).
- STAND PIPE 'C' EXTENDS TO LEVEL 6 (6 STAND PIPE VALVES AND 1 VENT VALVE AT TOP OF RISER).
- STAND PIPE 'D' EXTENDS TO LEVEL 6 (6 STAND PIPE VALVES AND 1 VENT VALVE AT TOP OF RISER).

FIRE PROTECTION KEY NOTES:

- INSTALL FDC SIGN, TYP. FOR (4) PLACES. EACH SIGN IS ZONE SPECIFIC TO THE FDC. REFER TO SPECIFICATIONS FOR SIGN REQUIREMENTS.
- INSTALL FDC SIGN FOR WET AUTOMATIC SYSTEM. REFER TO SPECIFICATIONS FOR SIGN REQUIREMENTS.
- INSTALL KNOX BOX KEY STORAGE BOX, TYPICAL FOR (2) PLACES. PROVIDE KNOX KEYLOCK FOR FDC CONNECTIONS AND MASTER KEY FOR STAND PIPE ENCLOSURES.
- VERIFY FIRE DEPARTMENT CONNECTIONS WITH FIRE MARSHALL.

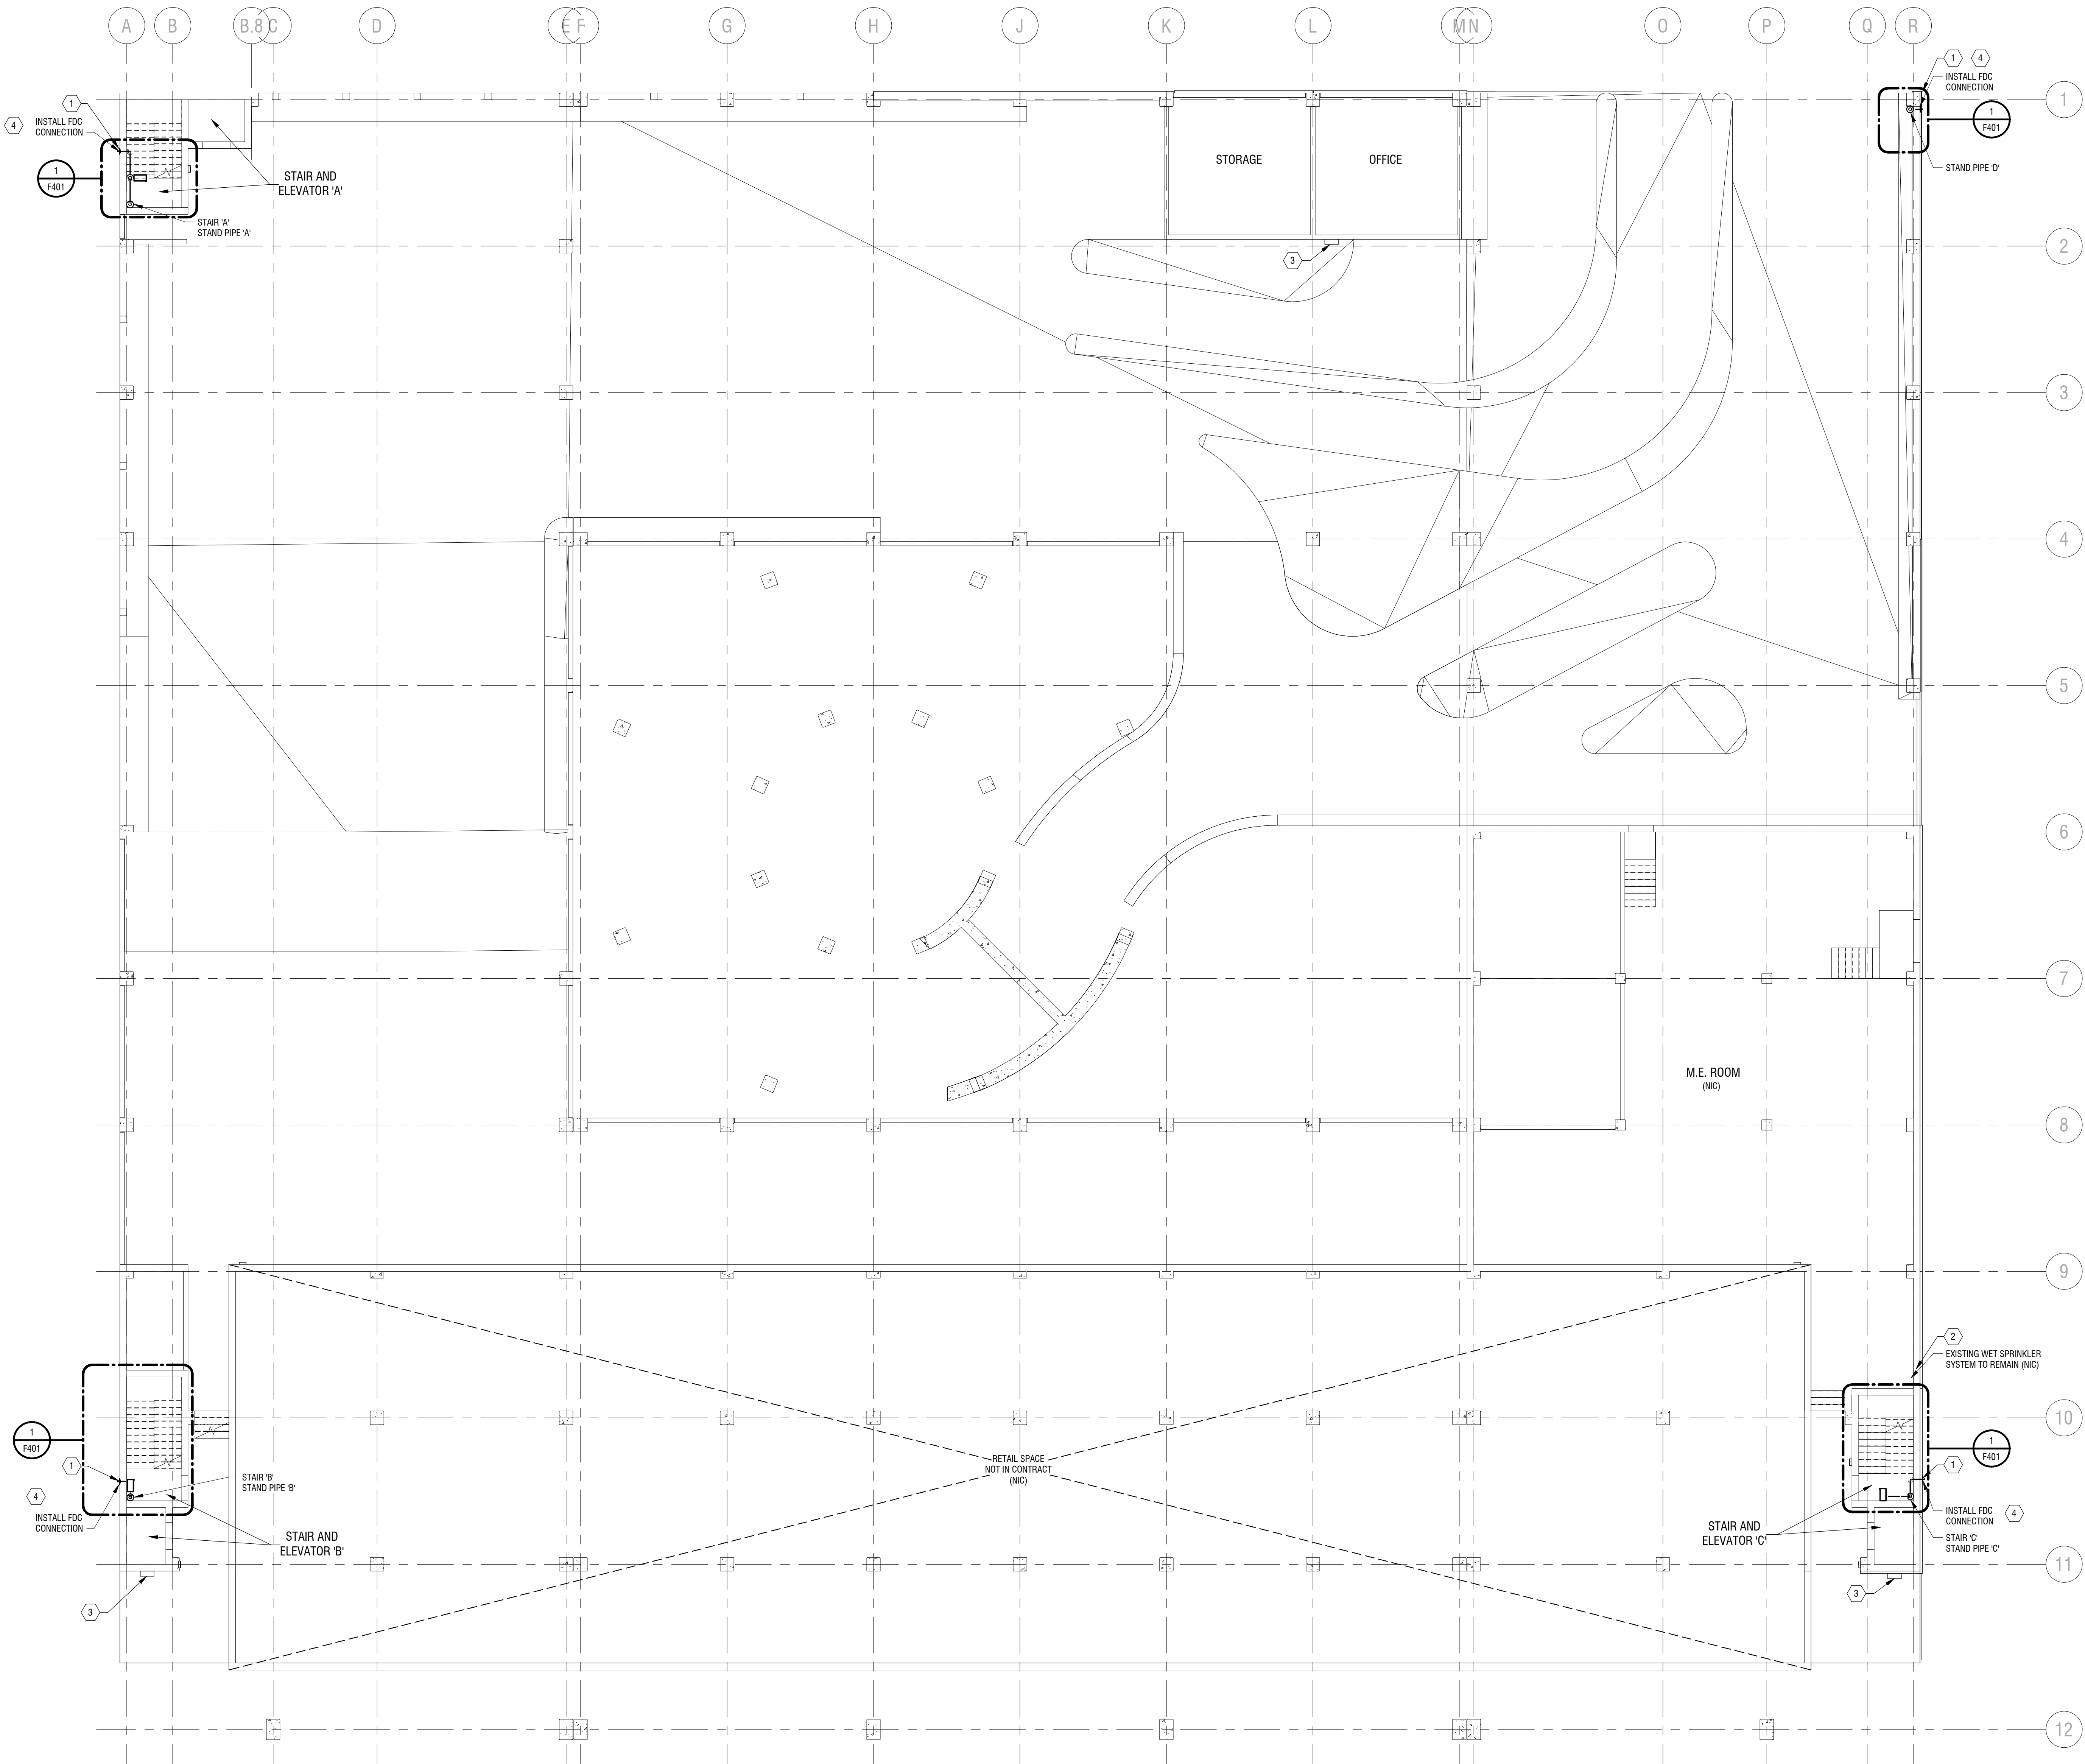

1
F101
LEVEL 1 FIRE PROTECTION PLAN
3/32" = 1'-0"



Expiration: September 2026

CERTIFICATE OF AUTHORIZATION NUMBER:
PROFESSIONAL ENGINEERING: 018281
LAND SURVEYING: 017076
GEOLOGICAL: 018750

It is a violation of New York Education Law Art. 145 Sec. 7209 & Art. 147 Sec. 7307, for any person, unless acting under the direction of a licensed architect, professional engineer, or land surveyor, to alter an item in any way. If an item bearing the seal of an architect, engineer, or land surveyor is altered, the altering architect, engineer, or land surveyor shall affix to the item their seal and notation "altered by" followed by their signature and date of such alteration, and a specific description of the alteration.

© 2024 LaBella Associates

City of Elmira

317 E. Church Street, Elmira, NY 14901



fishbeck.com 4775 Campus Drive
800.456.3824 Kalamazoo, Michigan

Centertown Parking Garage
Improvements, Phase II

101 West Gray Street, Elmira, NY 14901

NO.	DATE	DESCRIPTION
Revisions		

PROJECT NUMBER: 2242076

DRAWN BY: SIK

REVIEWED BY: DMW

ISSUED FOR: BID DOCUMENTS

DATE: 02/16/26

DRAWING NAME:


LEVEL 6-7 FIRE
PROTECTION PLAN

DRAWING NUMBER:

F102

FIRE PROTECTION KEY NOTES:

- 1 PROVIDE GALV. STEEL FRAMING TO SUPPORT STAND PIPE VALVE FOR STAND PIPE
2 TYPICAL ALL FLOORS

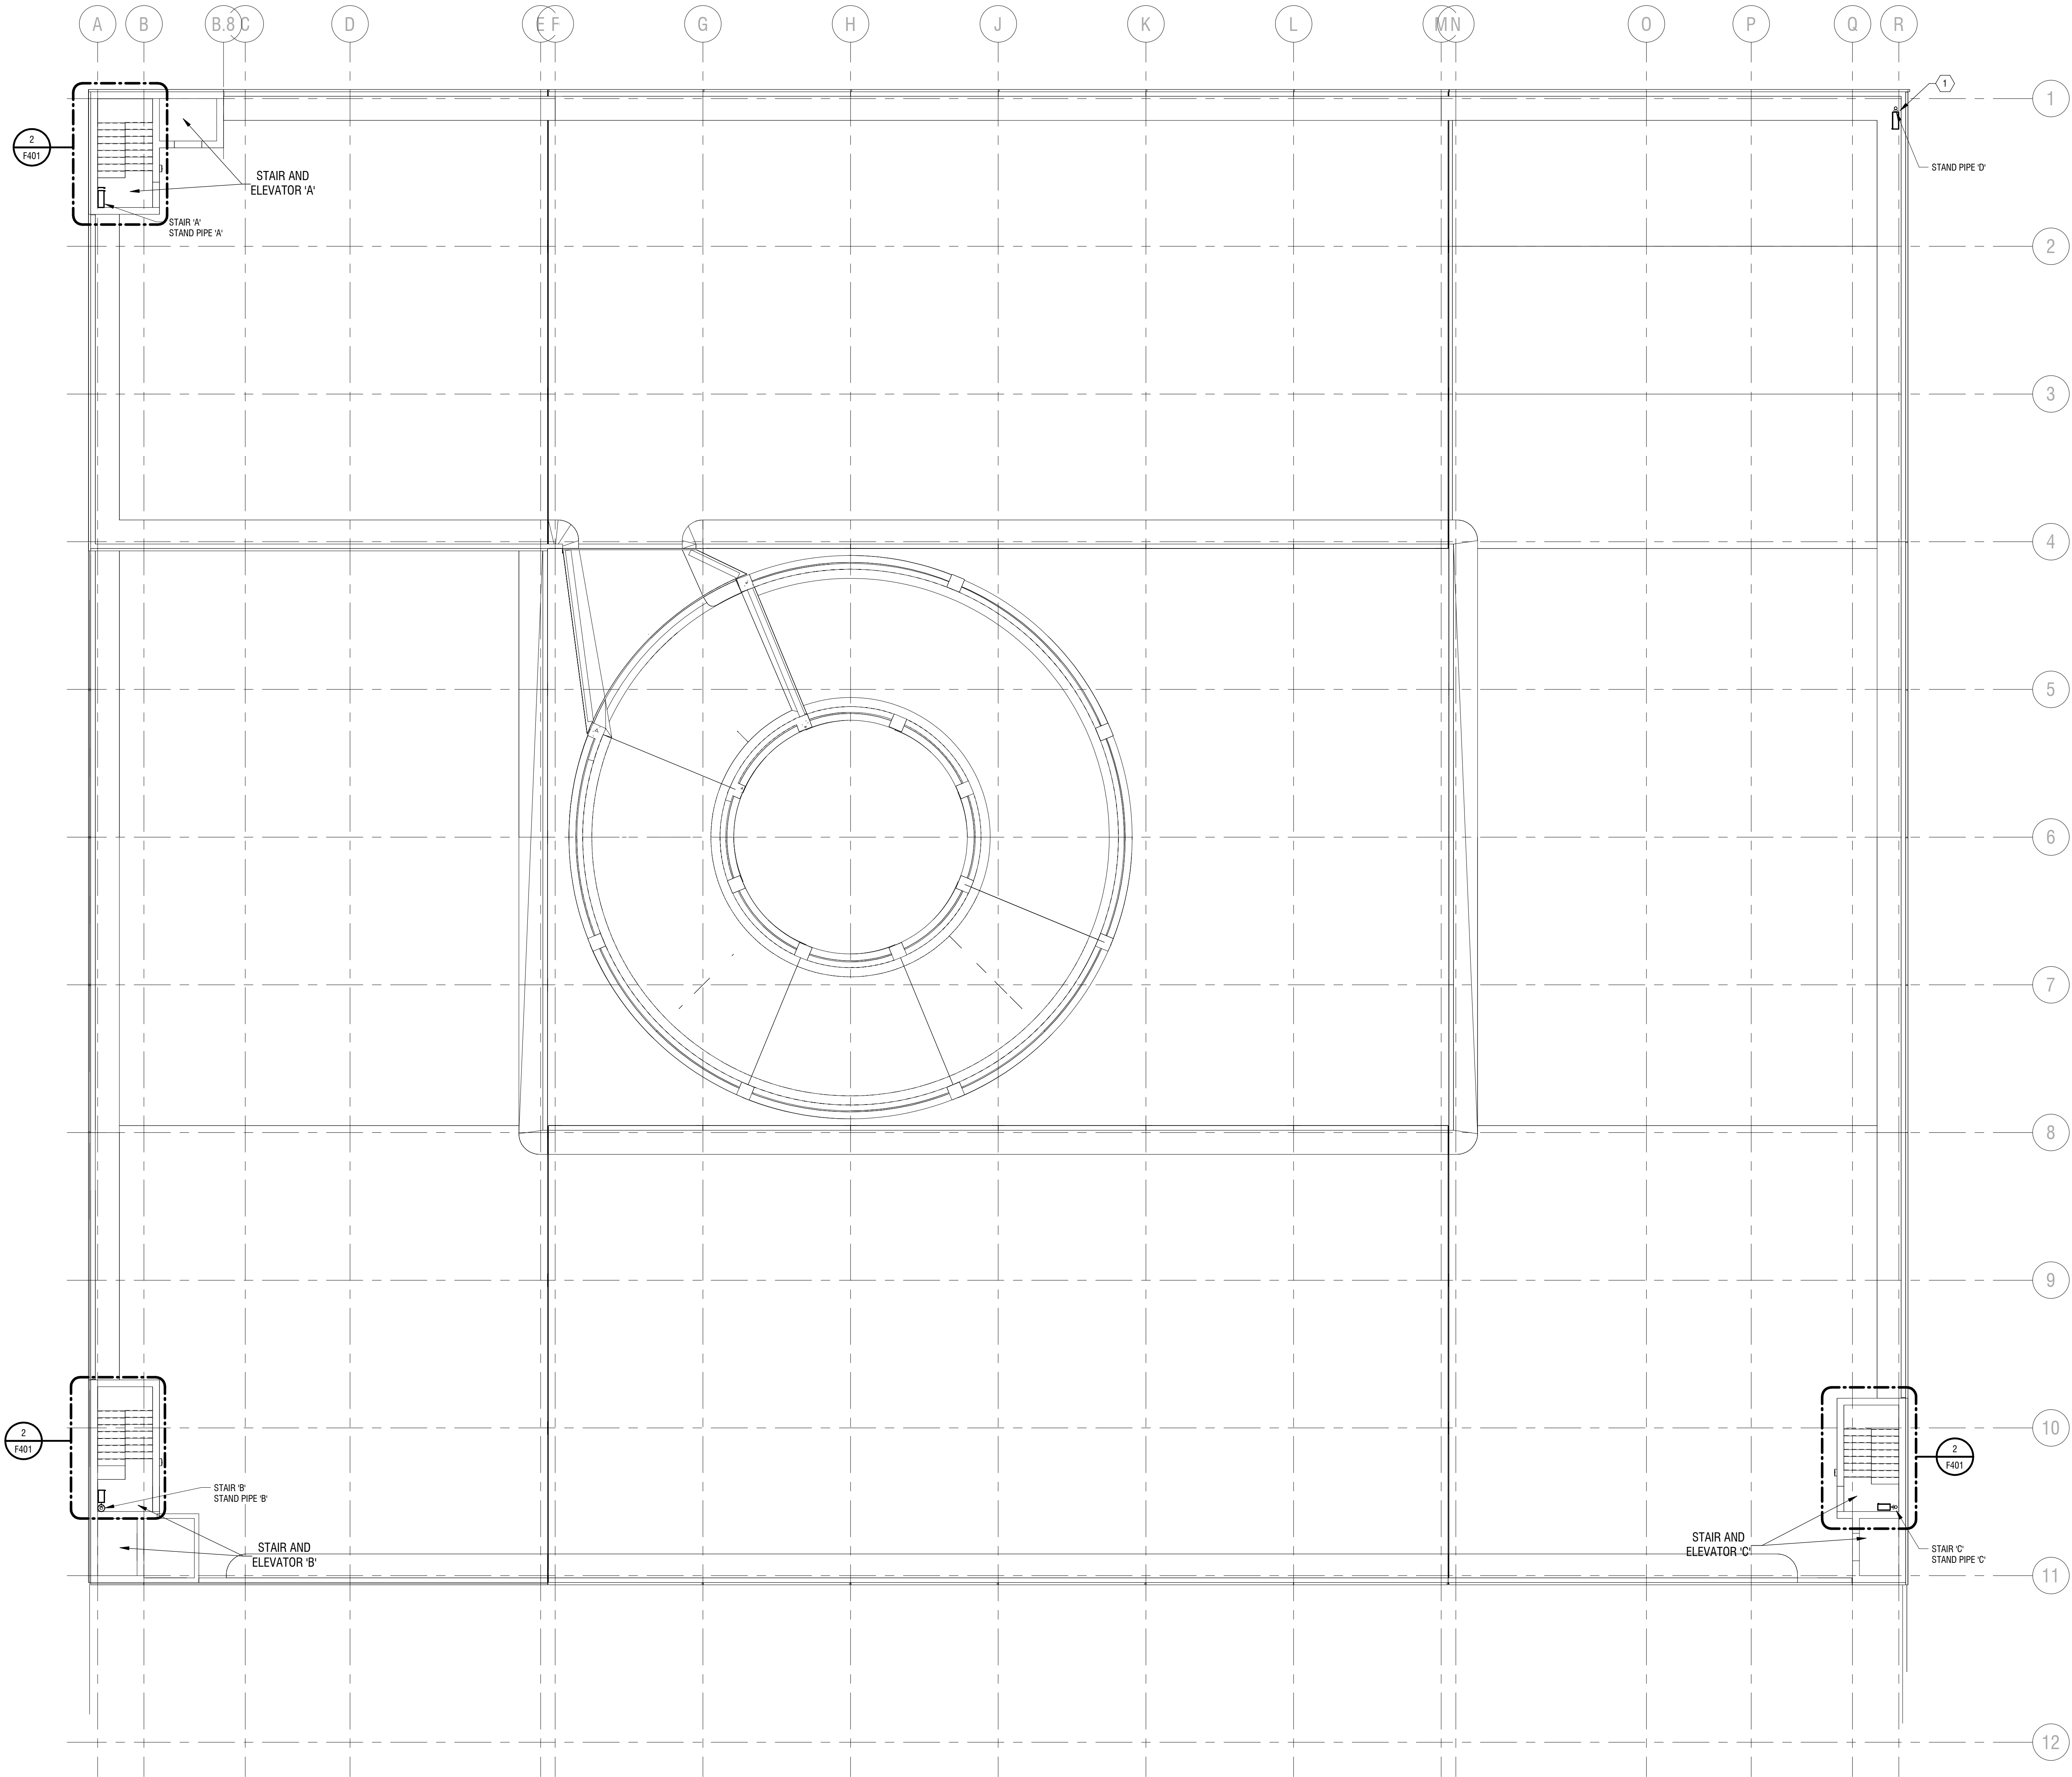

1 LEVEL 6-7 FIRE PROTECTION PLAN
F102 3/32" = 1'-0"



Expiration: September 2026

CERTIFICATE OF AUTHORIZATION NUMBER:
PROFESSIONAL ENGINEERING: 018281
LAND SURVEYING: 017076
GEOLOGICAL: 018750

It is a violation of New York Education Law Art. 145 Sec. 7209 & Art. 147 Sec. 7307, for any person, unless acting under the direction of a licensed architect, professional engineer, or land surveyor, to alter an item in any way. If an item bearing the seal of an architect, engineer, or land surveyor is altered, the altering architect, engineer, or land surveyor shall affix to the item their seal and notation "altered by" followed by their signature and date of such alteration, and a specific description of the alteration.

© 2024 LaBella Associates

City of Elmira

317 E. Church Street, Elmira, NY 14901



Engineers | Architects | Scientists | Constructors

fishbeck.com 4775 Campus Drive
800.456.3824 Kalamazoo, Michigan

Centertown Parking Garage Improvements, Phase II

101 West Gray Street, Elmira, NY 14901

NO.	DATE	DESCRIPTION
Revisions		

PROJECT NUMBER: 2242076

DRAWN BY: SIK

REVIEWED BY: DMW

ISSUED FOR: BID DOCUMENTS


DATE: 02/16/26

DRAWING NAME:

ENLARGED FIRE PROTECTION PLANS AND DETAILS


DRAWING NUMBER:

F401

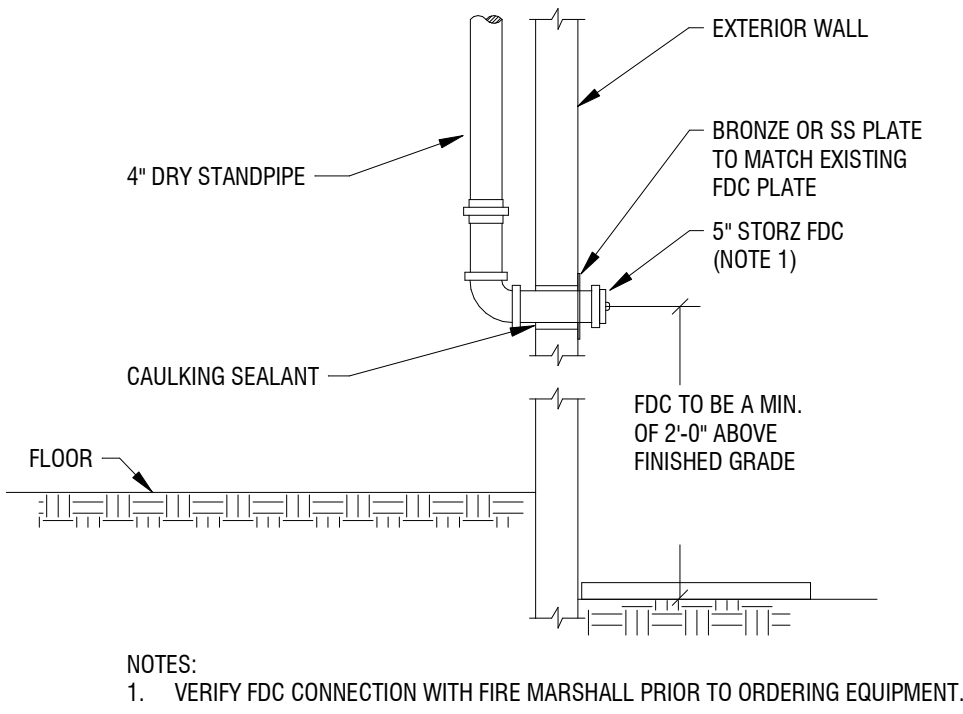


NOTES:
1. VERIFY FDC CONNECTION WITH FIRE MARSHALL PRIOR TO ORDERING EQUIPMENT.

3
F401
FP - SYSTEM TEST CONNECTION DETAIL
NOT TO SCALE

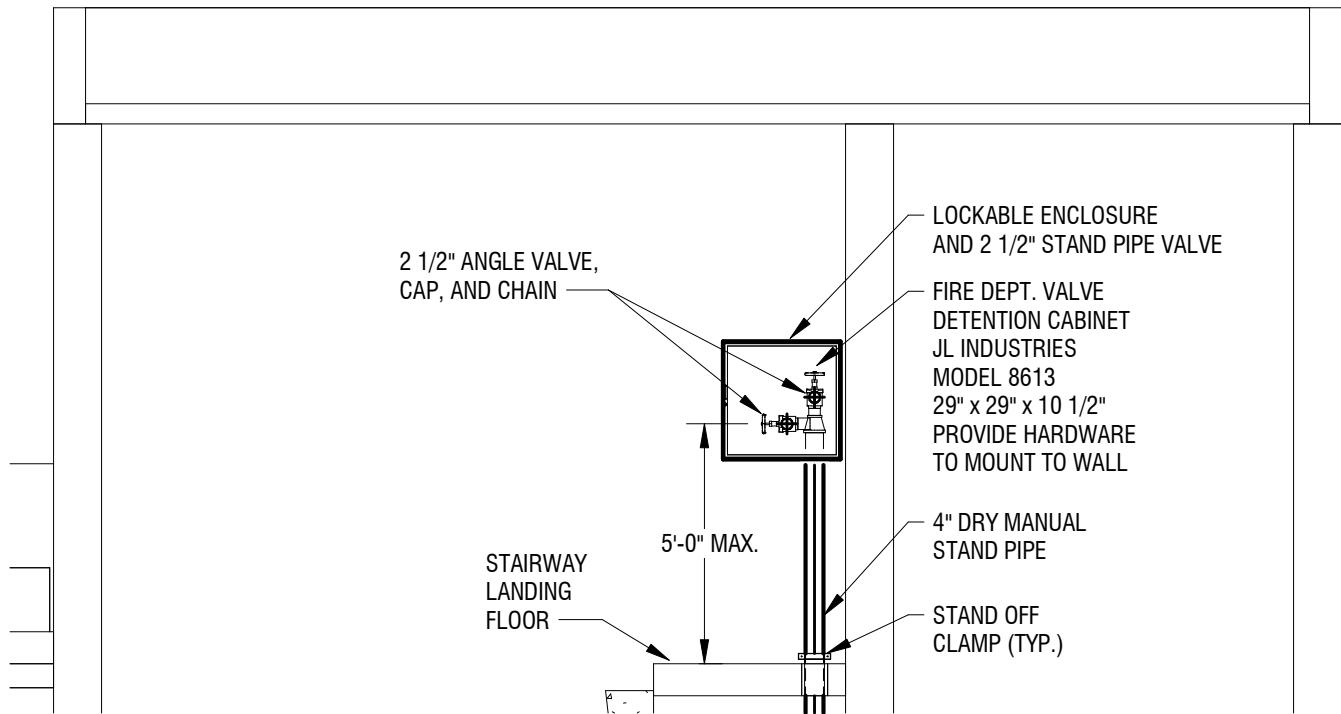


NOTE:
1. FIELD FIT OPENING IN ENCLOSURE WITH MAX 1/8" CLEARANCE AROUND PIPE.

5
F401
TYPICAL LEVEL 6-7 FIRE PROTECTION RISER DETAIL
NOT TO SCALE

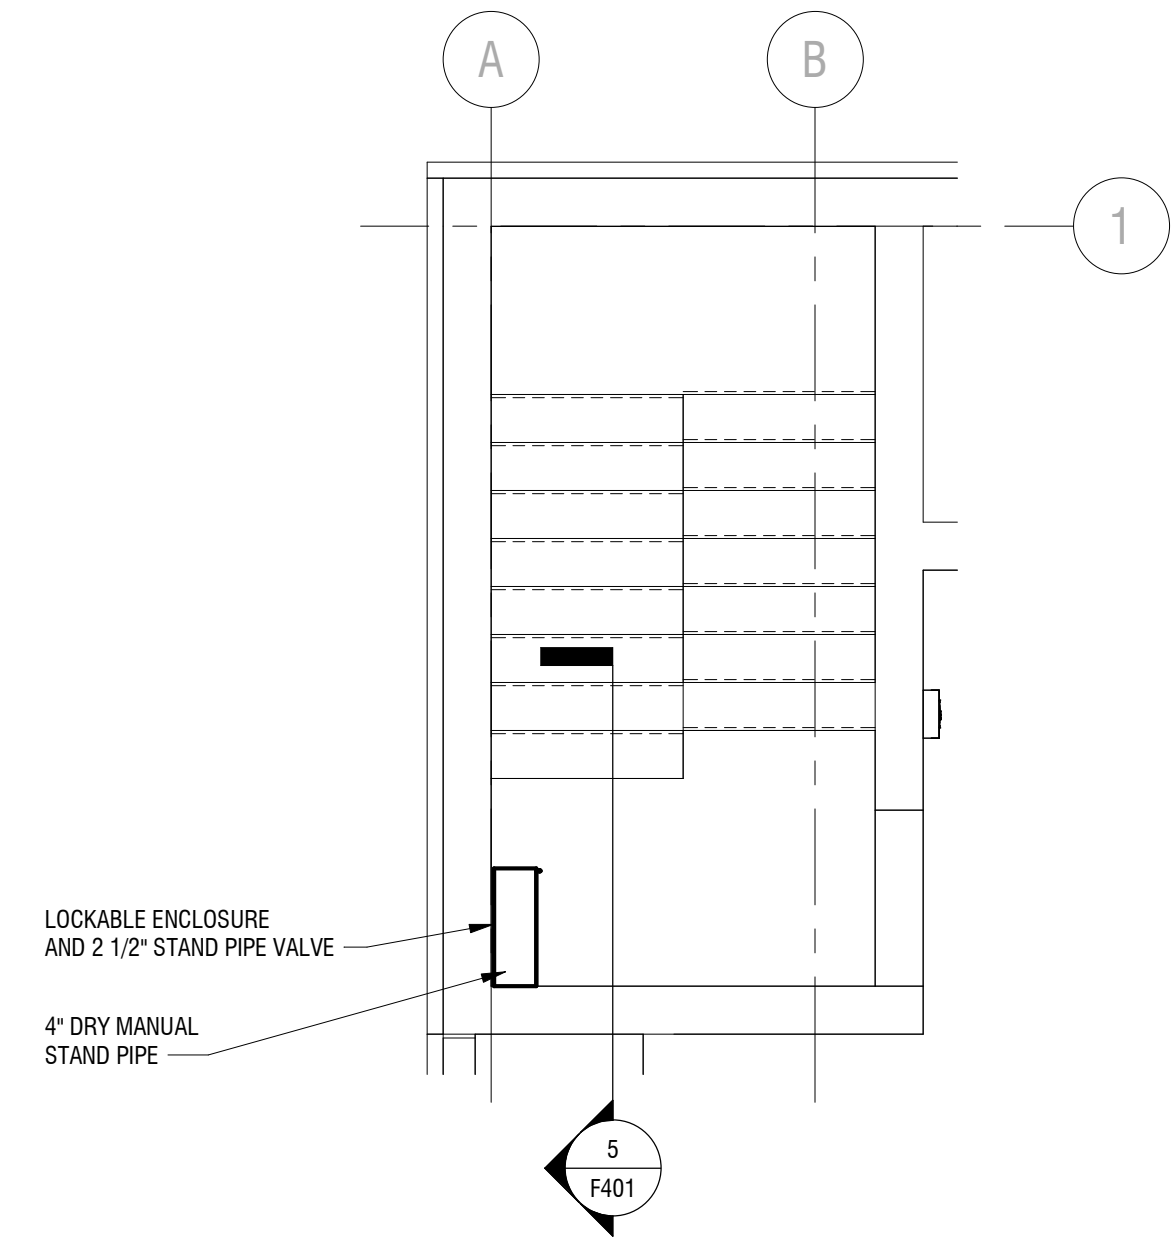


2
F401
1/4" = 1'-0"
0' 2' 4' 8'

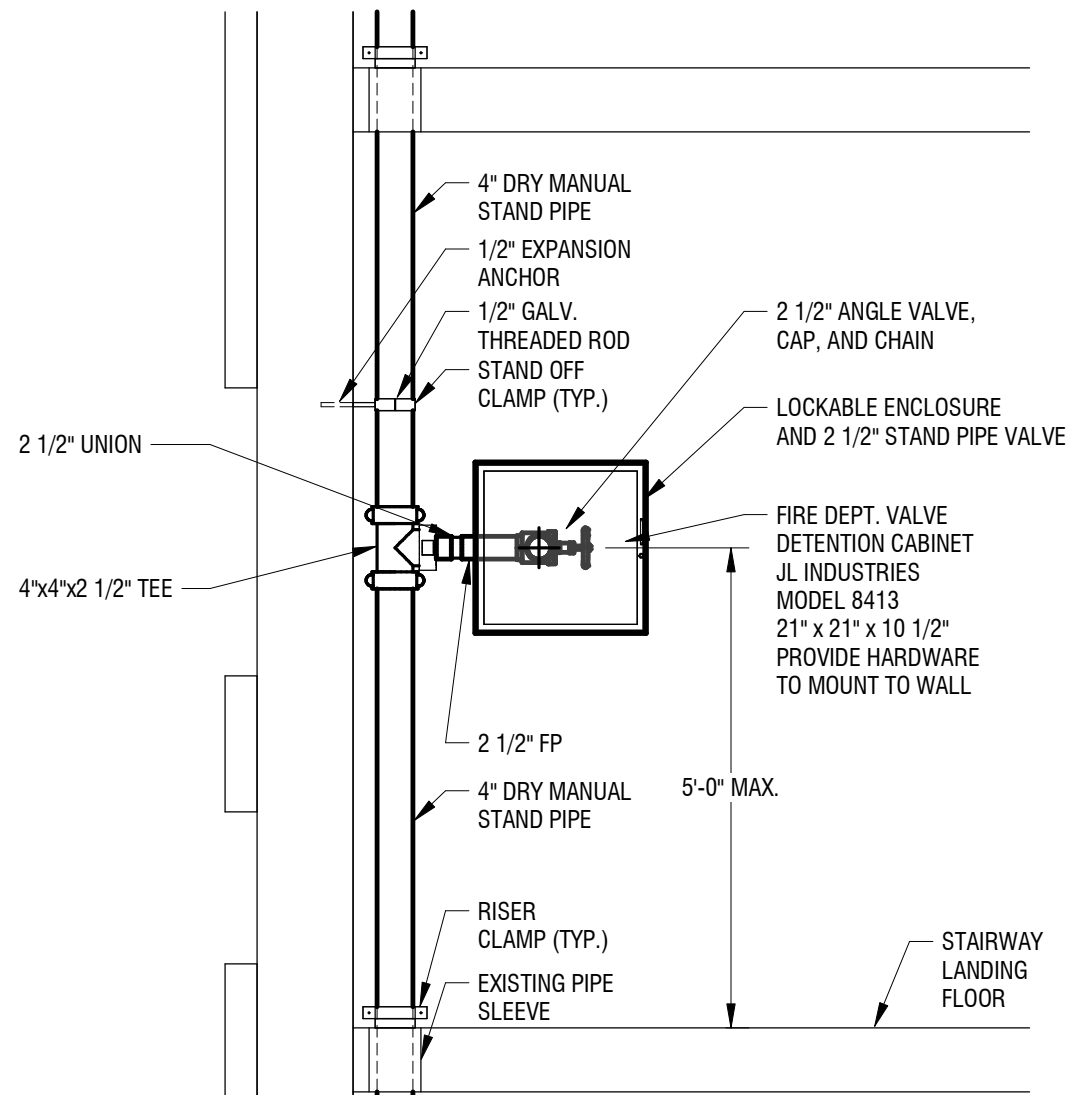

NOTE:
1. FIELD FIT OPENING IN ENCLOSURE WITH MAX 1/8" CLEARANCE AROUND PIPE.

4
F401
TYPICAL FIRE PROTECTION RISER DETAIL
NOT TO SCALE

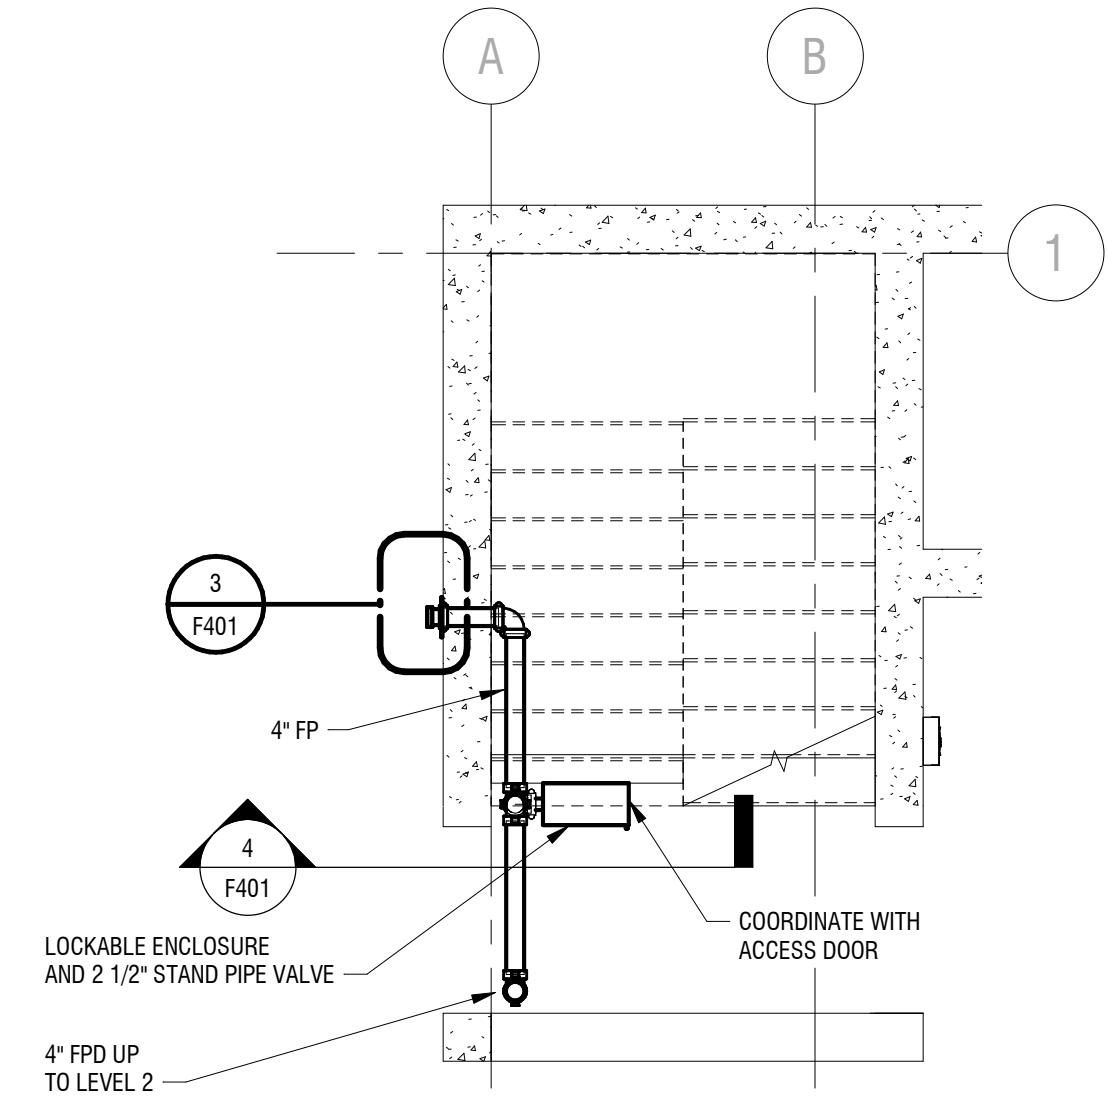

1
F401
1/4" = 1'-0"
0' 2' 4' 8'
SIMILAR FOR (4) PLACES.