



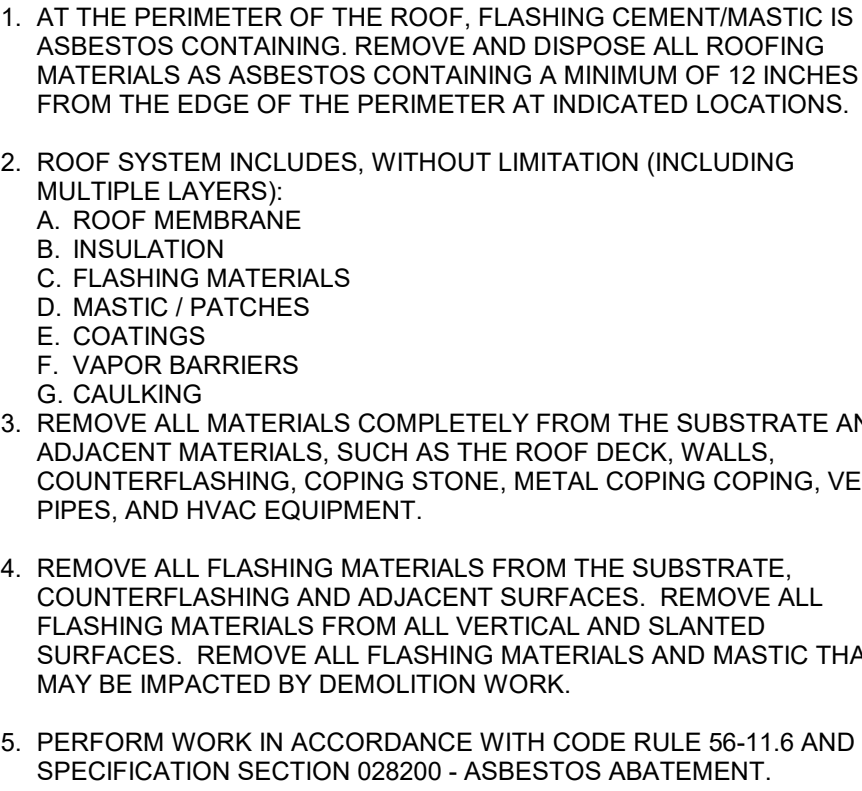


1. CONTRACTOR PERFORMING ANY AND ALL ASBESTOS ABATEMENT WORK SHALL BE A NYSDOL LICENSED ASBESTOS CONTRACTOR.
2. PERFORM ALL WORK IN ACCORDANCE WITH SPECIFICATION SECTION 02 82 00 - ASBESTOS ABATEMENT.
3. ASBESTOS CONTAINING MATERIALS SHALL BE ABATED IN ACCORDANCE WITH THE DRAWINGS AND SECTION 02 82 00 PRIOR TO ANY GENERAL DEMOLITION WORK THAT COULD DISTURB THOSE MATERIALS.
4. DO NOT SCALE DRAWINGS.
5. COORDINATE ALL WORK WITH OTHER CONTRACTORS.
6. THE CONTRACTOR IS RESPONSIBLE FOR OBTAINING ANY AND ALL VARIANCES FROM INDUSTRIAL CODE RULE 56, WHICH ARE DESIRED OR NECESSARY TO PERFORM THE WORK.
7. REMOVE ALL ABATED MATERIALS FROM THE WORK AREA AND/OR BUILDING IN SEALED BAGS, DRUMS OR PLASTIC SHEETING.
8. WHERE INTERIOR ABATEMENT OCCURS, ISOLATE THE WING OR MAJOR SECTION OF THE BUILDING, FROM OCCUPIED PORTIONS OF THE BUILDING MUST CONTAIN EXITS THAT DO NOT PASS THROUGH THE BUILDING MUST BE SEALED OFF FROM THE OCCUPIED PORTION OF THE BUILDING AND VENTILATION SYSTEMS SHALL BE PHYSICALLY SEPARATED AND SEALED AT THE ISOLATION BARRIER.

1. EACH PRIME CONTRACTOR IS RESPONSIBLE FOR THEIR OWN WORK AND WILL NOT DISTURB LEAD PAINTED OR CONTAINING MATERIALS IN AN AUXILIARY MANNER. CONTRACTOR RESPONSIBLE FOR ABATEMENT SHALL BE RESPONSIBLE FOR ALL LEAD WORK EXPLICITLY INDICATED HEREIN.
2. LEAD BASED PAINT HAS BEEN IDENTIFIED ON THE FOLLOWING COMPONENTS:
A. 3000X
3. PERFORM ALL WORK THAT WILL DISTURB LBP IN ACCORDANCE WITH SECTION 02 63 00 - LEAD-SAFE WORK PRACTICES.
4. WHERE STRIPPING OF LEAD-BASED PAINT IS INDICATED, REMOVE ALL LEAD-BASED PAINT FROM THE IDENTIFIED ITEM AND ADJACENT SURFACES.
5. WHERE REMOVAL OF A COMPONENT IS INDICATED, REMOVE AND DISPOSE OF THE ENTIRE COMPONENT AND REMOVE RESIDUAL PAINT FROM ADJACENT SURFACES.

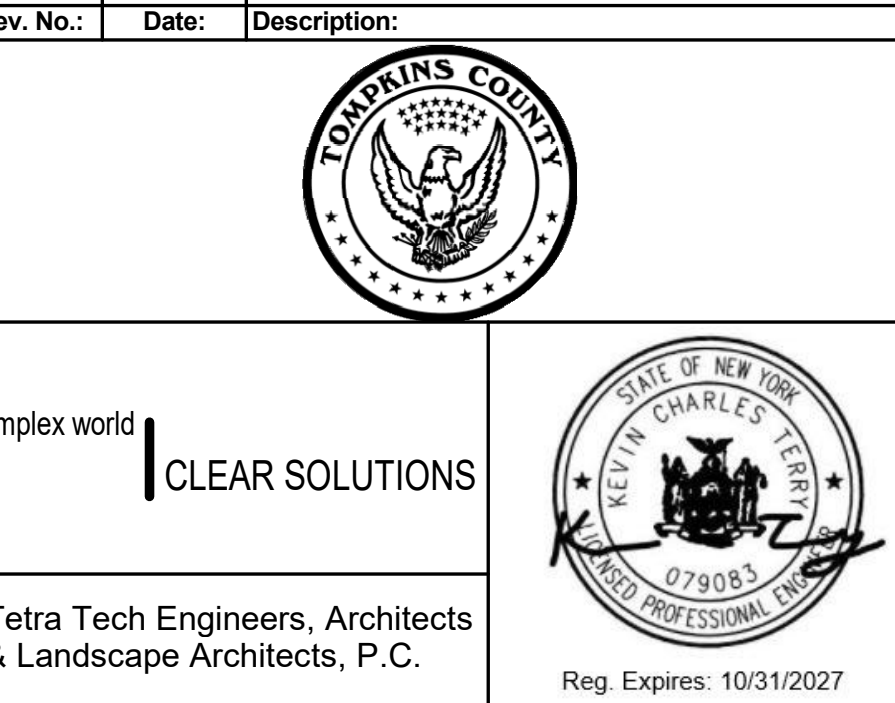

Drawn By: TJT	Date: June 8, 2026	Drawing Number:
Project No.: 123174-23001.10		AH100

1 Roof Abatement Plan
3/32" = 1'-0"

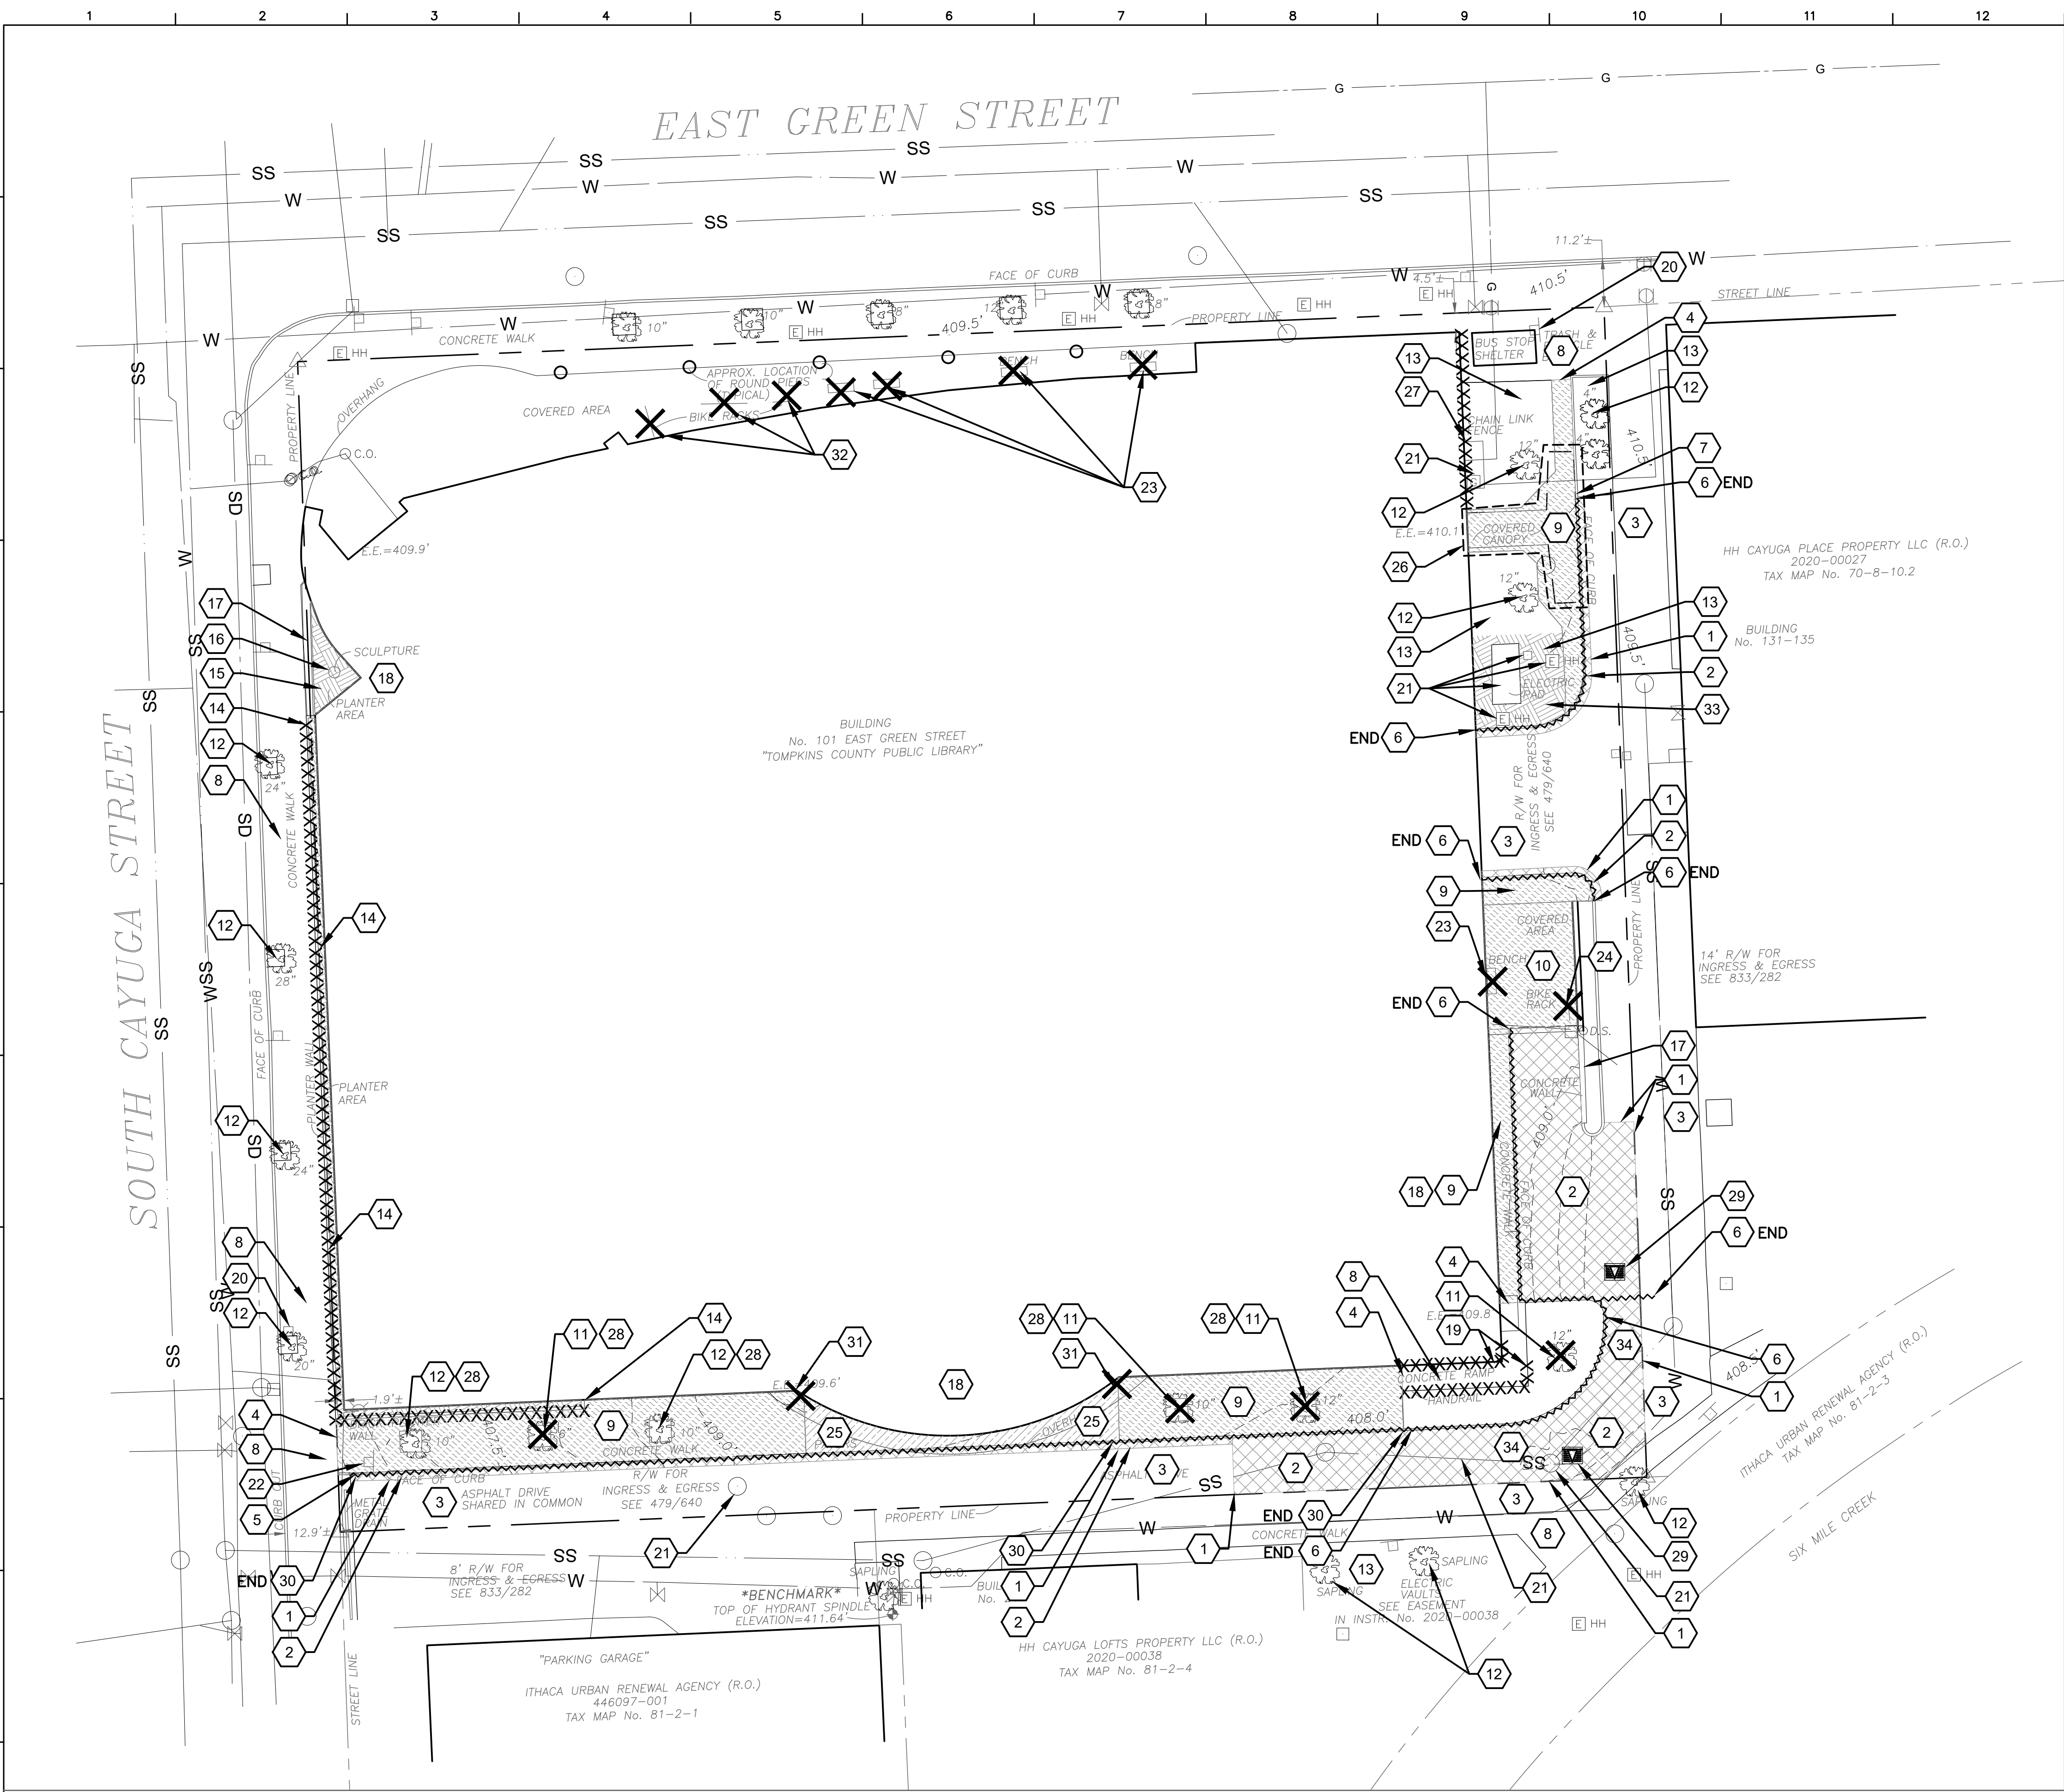

Site Erosion and Sediment Control Notes

- ALL SOIL EROSION AND SEDIMENT CONTROL PRACTICES WILL BE INSTALLED IN ACCORDANCE WITH THE STANDARDS SPECIFIED IN THE NEW YORK STATE STANDARDS AND SPECIFICATIONS FOR EROSION AND SEDIMENT CONTROL (BLUE BOOK), LATEST EDITION, AND WILL BE INSTALLED IN PROPER SEQUENCE AND MAINTAINED UNTIL PERMANENT PROTECTION IS ESTABLISHED.
- ANY DISTURBED AREA THAT WILL BE LEFT EXPOSED FOR MORE THAN THIRTY DAYS AND NOT SUBJECT TO CONSTRUCTION TRAFFIC SHALL IMMEDIATELY RECEIVE A TEMPORARY SEEDING. IF THE SEASON PROHIBITS TEMP. SEEDING, THE DISTURBED AREA WILL BE MULCHED WITH SALT HAY OR EQUIVALENT AND BOUND IN ACCORDANCE WITH NYS DEC STANDARDS.
- NYSDEC REGULATIONS REQUIRE THAT DISTURBANCE BE LIMITED TO AREAS LESS THAN 5-ACRES AT ANY ONE TIME.
- IMMEDIATELY FOLLOWING INITIAL DISTURBANCE OR ROUGH GRADING, ALL CRITICAL AREAS SUBJECT TO EROSION WILL RECEIVE A TEMPORARY SEEDING IN COMBINATION WITH STRAW MULCH OR A SUITABLE EQUIVALENT ACCORDING TO THE NY STANDARDS
- STABILIZATION SPECIFICATIONS:
 - SOIL AMENDMENTS:

LIME - PROVIDE GROUND LIMESTONE TO PH OF 6.0.

FERTILIZER - 14 LBS/1,000 S.F., 5-10-10 OR EQUIVALENT WORKED INTO SOIL A MINIMUM OF 4".
 - TEMPORARY SEEDING AND MULCHING:

SEED - ANNUAL RYEGRASS 30 LBS/ACRE; PLANT BETWEEN MARCH 1 AND MAY 15 OR BETWEEN AUGUST 15 AND OCTOBER 1. USE WINTER RYE IF SEEDING IN OCT./NOV.

MULCH - SALT HAY OR SMALL GRAIN STRAW AT A RATE OF 90 LBS/1,000 S.F. TO BE APPLIED ACCORDING TO THE NY STANDARDS. MULCH SHALL BE SECURED BY WOOD FIBER MULCH (HYDROMULCH) AT 11-17 LBS/1,000 S.F. WOOD FIBER MULCH MUST BE APPLIED THROUGH A HYDROSEEDER IMMEDIATELY AFTER MULCHING.


C. PERMANENT SEEDING AND MULCHING:

- SEED - REFER TO PROJECT MANUAL SPECIFICATIONS FOR SEED TYPE, RATE OF SEEDING AND SEASON OF SEEDING. RATE AND SEED TYPE ARE TO MEET THE MINIMUM REQUIREMENTS OF THE NY STANDARDS.
- MULCH - REFER TO PROJECT MANUAL SPECIFICATIONS FOR MULCH TYPE, RATE OF APPLICATION, ETC. RATE AND MULCH TYPE ARE TO MEET THE MINIMUM REQUIREMENTS OF THE NY STANDARDS.
- THE SITE SHALL AT ALL TIMES BE GRADED AND MAINTAINED SUCH THAT ALL STORMWATER RUN-OFF IS DIVERTED TO SOIL EROSION AND SEDIMENT CONTROL FACILITIES.
 - ALL SEDIMENTATION STRUCTURES WILL BE INSPECTED AND MAINTAINED ON A REGULAR BASIS.
 - STOCKPILES ARE NOT TO BE LOCATED WITHIN 50' OF A FLOODPLAIN, SLOPE, ROADWAY, OR DRAINAGE FACILITY. THE BASE OF ALL STOCKPILES SHOULD BE PROTECTED BY A SILT DAM OR STRAW BALE DIKE IN ACCORDANCE WITH NY STANDARDS.
 - ALL CATCH BASIN INLETS WILL BE PROTECTED WITH A FABRIC FILTER CRUSHED STONE OR FABRIC FILTER (FILTER DETAILS APPEAR ON THE PLAN).
 - ALL STORM DRAINAGE OUTLETS WILL BE STABILIZED, AS REQUIRED, BEFORE THE DISCHARGE POINTS BECOME OPERATIONAL.
 - PAVED ROADWAYS MUST BE KEPT CLEAN AT ALL TIMES.

Site Demolition and SESC Plan

1" = 20'

0 10' 20' 40'

 

Site Preparation/Demolition & SESC Key Notes

- SAW CUT EXISTING ASPHALT PAVEMENT, LEAVING NEAT, SMOOTH AND STRAIGHT EDGE (TYPICAL).
- REMOVE EXISTING ASPHALT AND SUBBASE AS NECESSARY TO ALLOW INSTALLATION OF PROPOSED IMPROVEMENTS (TYPICAL).
- EXISTING ASPHALT TO REMAIN, PROTECT. (TYPICAL)
- SAW CUT EXISTING CONCRETE SIDEWALK AT NEAREST JOINT, LEAVING A NEAT, SMOOTH, AND STRAIGHT EDGE (TYPICAL).
- SAW CUT EXISTING CONCRETE CURB SECTION AT NEAREST JOINT, LEAVING A NEAT, SMOOTH, AND STRAIGHT EDGE (TYPICAL).
- REMOVE EXISTING GRANITE CURB IN LOCATION SHOWN. PROTECT FROM DAMAGE DURING REMOVAL. IF IN GOOD SHAPE PROTECT FOR REINSTALL.
- EXISTING CURB TO REMAIN, PROTECT.
- EXISTING CONCRETE SIDEWALK TO REMAIN, PROTECT.
- REMOVE EXISTING CONCRETE SIDEWALK AND SUBBASE AS NECESSARY TO ALLOW INSTALLATION OF PROPOSED IMPROVEMENTS (TYPICAL).
- REMOVE EXISTING CONCRETE SLAB AND SUBBASE NECESSARY TO ALLOW INSTALLATION OF PROPOSED IMPROVEMENTS (TYPICAL).
- REMOVE EXISTING TREE, INCLUDING STUMP, ROOT AND ALL ORGANIC MATTER.
- EXISTING TREE TO REMAIN, PROTECT. TYPICAL.
- EXISTING LAWN AREA TO REMAIN - REPAIR AS REQUIRED
- ALTERNATE 1 - REMOVE EXISTING BRICK PLANTER INCLUDING ALL SOIL AND VEGETATION WITHIN PLANTER. PLANTER FOUNDATION SHOULD REMAIN. SCREEN AND STOCKPILE TOPSOIL. STOCKPILE LOCATION TO BE APPROVED BY OWNER'S REPRESENTATIVE.
- REMOVE ALL MATERIAL FROM WITHIN PLANTER.
- OWNER TO REMOVE, PROTECT, STORE AND REINSTALL STATUE AND BASE.
- EXISTING RETAINING WALL TO REMAIN, PROTECT.
- REMOVE EXISTING HAND RAIL
- EXISTING SIGNAGE TO REMAIN, PROTECT. TYPICAL.
- EXISTING UTILITY TO REMAIN, PROTECT. TYPICAL.
- REMOVE AND PROTECT EXISTING SIGN FOR REINSTALLATION.
- REMOVE AND DISPOSE OF EXISTING BENCH.
- EXISTING BIKE RACK TO BE REMOVE AND PROTECTED FOR REINSTALLATION.
- REMOVE AND PROTECT EXISTING BRICK PAVERS FOR REINSTALLATION. REMOVE SUBBASE AS NECESSARY TO ALLOW INSTALLATION OF PROPOSED IMPROVEMENTS (TYPICAL).
- CANOPY TO BE REMOVED AND BE REINSTALLED WITH MODIFICATIONS, REFER TO STRUCTURAL PLANS.
- REMOVE IVY VINES AND STUMPS TO BELOW GRADE
- EXISTING TREE PLANTER BOXES AND GRATES TO BE REUSED, PROTECT. TYPICAL.
- PROVIDE DROP-IN INLET PROTECTION, TYPICAL. SEE TO DETAIL 6 / AC500.
- REMOVE EXISTING CONCRETE CURB.
- REMOVE EXISTING PVC PIPE TO BELOW GRADE.
- REMOVE AND DISPOSE OF EXISTING BIKE RACK.
- STRIP, SCREEN, AND STOCKPILE TOPSOIL STOCKPILE LOCATION TO BE APPROVED BY OWNER'S REPRESENTATIVE. REMOVE SUBGRADE AS REQUIRED TO MEET DESIGN GRADES AND ACCOMMODATE NEW WORK. HAND DIG IN VICINITY OF EXISTING BURIED UTILITIES TO AVOID DAMAGE (TYPICAL).
- EXISTING UTILITY, LOCATE AND V.I.F., HAND DIG IN THIS VICINITY.

Site Preparation/Demolition General Notes

- THESE GENERAL SITE / PREPARATION / DEMOLITION NOTES REFER TO C-SERIES DRAWINGS.
- THE INTENT OF THIS DRAWING IS TO INDICATE PREPARATORY WORK, REMOVALS AND DEMOLITION NECESSARY TO CONSTRUCT THE PROJECT AS SHOWN ON THE REST OF THE CONTRACT DRAWINGS. SOME NOTES ARE GENERAL IN NATURE AND IT SHALL BE UNDERSTOOD THAT IT IS NOT FEASIBLE TO INDICATE EACH AND EVERY SPECIFIC REMOVAL. SITE PREPARATION / DEMOLITION DRAWINGS SHALL NOT BE USED ALONE, BUT SHALL BE USED IN CONJUNCTION WITH THE OTHER DRAWINGS FOR WORK TO BE REMOVED, REUSED, AND / OR REVISED NOT INDICATED HERE.
- CONTRACTOR TO MAINTAIN UTILITY SERVICES TO BUILDINGS TO REMAIN. IF UTILITY SERVICES MUST BE INTERRUPTED THE CONTRACTOR SHALL COORDINATE THAT SHUTDOWN TO MINIMIZE IMPACT TO BUILDINGS. SEE PROJECT MANUAL REGARDING COORDINATION OF DEMOLITION WORK WITH UTILITY COMPANIES.
- THE CONTRACTOR IS RESPONSIBLE TO MAINTAIN SAFE SITE ACCESS TO PEDESTRIAN, VEHICULAR TRAFFIC, EMERGENCY AND HEALTH SAFETY AGENCIES. IF ACCESS WILL BE COMPROMISED IT WILL BE THE RESPONSIBILITY OF THE CONTRACTOR TO COORDINATE AT LEAST ONE WEEK IN ADVANCE WITH THE OWNER'S REPRESENTATIVE AND HEALTH SAFETY AGENCIES, UNLESS OTHERWISE NOTED IN PROJECT MANUAL.
- UTILITIES, SIDEWALKS, PAVEMENT, SLABS, FOUNDATIONS, AND MISCELLANEOUS FEATURES NOTED TO BE DEMOLISHED SHALL BE SPOILED OFF-SITE IN A LEGAL MANNER UNLESS OTHERWISE DIRECTED BY THE OWNER'S REPRESENTATIVE. NO BURNING OF DEBRIS SHALL BE ALLOWED. IMMEDIATELY BACKFILL VOIDS WITH COMPACTED GRANULAR MATERIAL AS SPECIFIED.
- WHEN A SITE FEATURE IS INDICATED TO BE REMOVED, THE SITE FEATURE, INCLUDING APPURTENANCES AND FOOTINGS, SHALL BE DISPOSED OF LEGALLY OFF SITE, UNLESS OTHERWISE INDICATED. IMMEDIATELY BACKFILL VOIDS WITH COMPACTED GRANULAR MATERIALS AS SPECIFIED.
- WHEN A SITE FEATURE IS INDICATED TO REMAIN, IT SHALL BE PROTECTED AS INDICATED AND / OR SPECIFIED. WHEN DISTURBANCE OCCURS AROUND AN EXISTING FEATURE, THE CONTRACTOR SHALL USE ADDITIONAL PRECAUTIONS INCLUDING, BUT NOT LIMITED TO HAND DIGGING TO PROTECT THE FEATURE.
- EXISTING ON-SITE UTILITIES SHALL REMAIN UNLESS DESIGNATED FOR REMOVAL. PROTECT ALL EXISTING UTILITIES TO REMAIN.
- MANHOLES, CATCH BASINS, CLEAN OUTS, VALVE BOXES, FRAMES, COVERS AND GRATES REMAINING IN USE SHALL BE PROTECTED AND ADJUSTED TO FINAL GRADES. CONTRACTOR SHALL MAINTAIN POSITIVE DRAINAGE AT ALL TIMES.
- CONTRACTOR IS RESPONSIBLE TO VERIFY GRADES AND UTILITIES SHOWN ON EXISTING CONDITIONS PLAN PRIOR TO START OF WORK. DISCREPANCIES ARE TO BE DOCUMENTED AND SUBMITTED TO THE OWNER'S REPRESENTATIVE AT THE TIME OF DISCOVERY.
- CONTRACTOR SHALL BE RESPONSIBLE FOR RELOCATIONS, INCLUDING, BUT NOT LIMITED TO, UTILITIES, STORM DRAINAGE, SIGNS, ETC. AS INDICATED ON DESIGN DOCUMENTS.
- IF EXISTING SITE FEATURES TO REMAIN ARE DAMAGED DURING CONSTRUCTION BY CONTRACTOR, SITE FEATURES SHALL BE REPAIRED IN-KIND, TYPICAL.
- CONTRACTOR TO REMOVE OR RELOCATE, WHEN APPLICABLE, ALL CONNECTING IMPROVEMENTS, DRAIN PIPES, SANITARY SEWER PIPES, POWER POLES, AND GUY WIRES, WATER METERS AND WATER LINES, WELLS, SIDEWALKS, SIGN POLES, UNDERGROUND GAS, SEPTIC TANKS, AND ASPHALT, SHOWN AND NOT SHOWN, WITHIN CONSTRUCTION LIMITS AND WHERE NEEDED, TO ALLOW FOR NEW CONSTRUCTION AS SHOWN.
- CONTRACTOR TO NOTIFY OWNERS REPRESENTATIVE IF UNIDENTIFIED UTILITIES ARE ENCOUNTERED INCLUDING, BUT NOT LIMITED TO, STORM SEWER, SANITARY SEWER, TELECOMMUNICATIONS SERVICE, ELECTRICAL SERVICE, GAS SERVICE, WATER SERVICE, IRRIGATION LINES. UTILITIES LINES TO REMAIN UNDISTURBED UNTIL DIRECTED BY OWNERS REPRESENTATIVE.
- CONTRACTOR SHALL REQUEST UFPO PRIOR TO START OF ANY WORK. "DIG SAFELY NEW YORK - CALL 811 - BEFORE YOU DIG".


General Site Notes

- THESE GENERAL SITE NOTES APPLY TO C-SERIES DRAWINGS.
- REFER TO SURVEY FOR INFORMATION ON EXISTING FEATURES. IF EXISTING FEATURES ARE MISSING, MODIFIED, OBSCURED, OR THERE IS A CONFLICT BETWEEN HOW AN EXISTING FEATURE IS PORTRAYED ON THIS SHEET AND THE SURVEY, THE SURVEY SHALL GOVERN.
- PRIOR TO CONSTRUCTION, LOCATE AND PROMINENTLY MARK THE PROPERTY LINES IN THE FIELD. PROTECT PROPERTY LINE MARKING AND MONUMENTS DURING CONSTRUCTION UNTIL FINAL ACCEPTANCE.
- THE SURVEY(S) INCLUDED IN THESE DOCUMENTS ARE PROVIDED FOR INFORMATION ONLY AND ARE THE BASE INFORMATION USED TO PREPARE THE WORK INDICATED ON THESE DRAWINGS. THE DATA INDICATED REGARDING EXISTING CONDITIONS IS NOT INTENDED AS REPRESENTATIONS OR WARRANTIES OF THEIR ACCURACY. BY INCLUSION OF THE SURVEY(S) IN THIS SET OF DOCUMENTS, TETRA TECH AND THE OWNER DO NOT ASSUME RESPONSIBILITY FOR ACCURACY OF THE SURVEY, NOR FOR INTERPRETATIONS OR CONCLUSIONS DRAWN THEREFROM BY THE CONTRACTOR.
- THE CONTRACTOR SHALL FIELD VERIFY EXISTING FEATURES, CONDITIONS, UTILITIES, PROPERTY LINES AND TOPOGRAPHY PRIOR TO COMMENCEMENT OF WORK. ANY DISCREPANCIES WHICH WILL AFFECT THE WORK REQUIRED AS PART OF THE CONTRACT DOCUMENTS SHALL BE IMMEDIATELY REPORTED IN WRITING TO THE ARCHITECT. COMMENCEMENT OF WORK WITHOUT THIS WRITTEN NOTIFICATION SHALL CONSTITUTE CONTRACTOR ACCEPTANCE OF THE EXISTING INFORMATION INDICATED ON THE DRAWINGS AS ACCURATE. NO ADJUSTMENTS TO THE CONTRACT WILL BE MADE FOR THE DISCREPANCIES BROUGHT TO THE OWNER'S ATTENTION AFTER WORK HAS BEGUN.
- NO ATTEMPT HAS BEEN MADE TO SHOW ALL UNDERGROUND UTILITIES ON THIS DRAWING. CONTACT UNDERGROUND UTILITY LOCATION ORGANIZATION AND LOCAL UTILITY COMPANIES TO VERIFY THE LOCATION OF UTILITIES PRIOR TO EARTHWORK, TRENCHING OR EXCAVATION OPERATIONS.
- CONTRACT LIMIT LINE SHALL BE TEN FEET OUTSIDE OF LIMITS OF WORK INDICATED ON THESE DRAWINGS AND NOT TO EXTEND BEYOND THE PROPERTY LINE UNLESS OTHERWISE INDICATED.
- CONTRACTOR SHALL PROVIDE CONSTRUCTION / PROTECTIVE FENCING OR OTHER MEANS NECESSARY TO PROTECT WORK AND TO ENSURE SAFETY OF THE PUBLIC, PEDESTRIANS AND VEHICULAR TRAFFIC DURING CONSTRUCTION.
- FOR INFORMATION REGARDING SUBSURFACE CONDITIONS AND TEST LOCATIONS, COORDINATE WITH OWNER REGARDING THE AVAILABILITY OF GEOTECHNICAL INFORMATION.
- AT EDGE OF ALL NEW PAVING MEETING LAWN, REMOVE EXISTING TURF TO MINIMUM OF 4-FT FROM NEW PAVEMENT EDGE, UNLESS OTHERWISE NOTED. CUT NEAT REMOVAL LINE AND SCARIFY EXISTING GRADE. PROVIDE TAMPED TOPSOIL TO BRING EXISTING GRADE FLUSH WITH NEW PAVING. SLOPE LAWN AWAY FROM PAVING TO PREVENT PONDING. FINE GRADE, FERTILIZE, SEED AND MULCH IN ACCORDANCE WITH PROJECT MANUAL.

SITE DEMOLITION AND PREPARATION LEGEND

	REMOVE EXISTING ASPHALT PAVEMENT SECTION AND SUBBASE AS REQUIRED
	REMOVE EXISTING CONCRETE PAVEMENT SECTION AND SUBBASE AS REQUIRED
	REMOVE EXISTING BRICK PAVER SECTION AND SUBBASE
XXXX	REMOVE SITE FEATURE AS INDICATED IN DEMOLITION KEYNOTES (Outline of Feature)
X	REMOVE SITE FEATURE AS INDICATED IN DEMOLITION KEYNOTES (Specific Feature)
	REMOVE EXISTING VEGETATION AND SOIL AS REQUIRED
	REMOVE SITE FEATURE AS INDICATED IN DEMOLITION KEYNOTES (Specific Feature)

Rev. No.:			Date:			Description:		
complex world			CLEAR SOLUTIONS					
Tetra Tech Engineers, Architects & Landscape Architects, P.C.			Tetra Tech Engineers, Architects & Landscape Architects, P.C.			Reg. Expires: 10/31/2027		
Tompkins County Ithaca, NY			Tompkins County Ithaca, NY			Tompkins County Ithaca, NY		
Alterations to: Tompkins County: Public Library Exterior Upgrades			Alterations to: Tompkins County: Public Library Exterior Upgrades			Alterations to: Tompkins County: Public Library Exterior Upgrades		
Site Demolition and SESC Plan			Site Demolition and SESC Plan			Site Demolition and SESC Plan		
Drawn by: LGB		Date: June 8, 2026		Drawing No.:		AC100		
Project No.:		123174-23001.10						


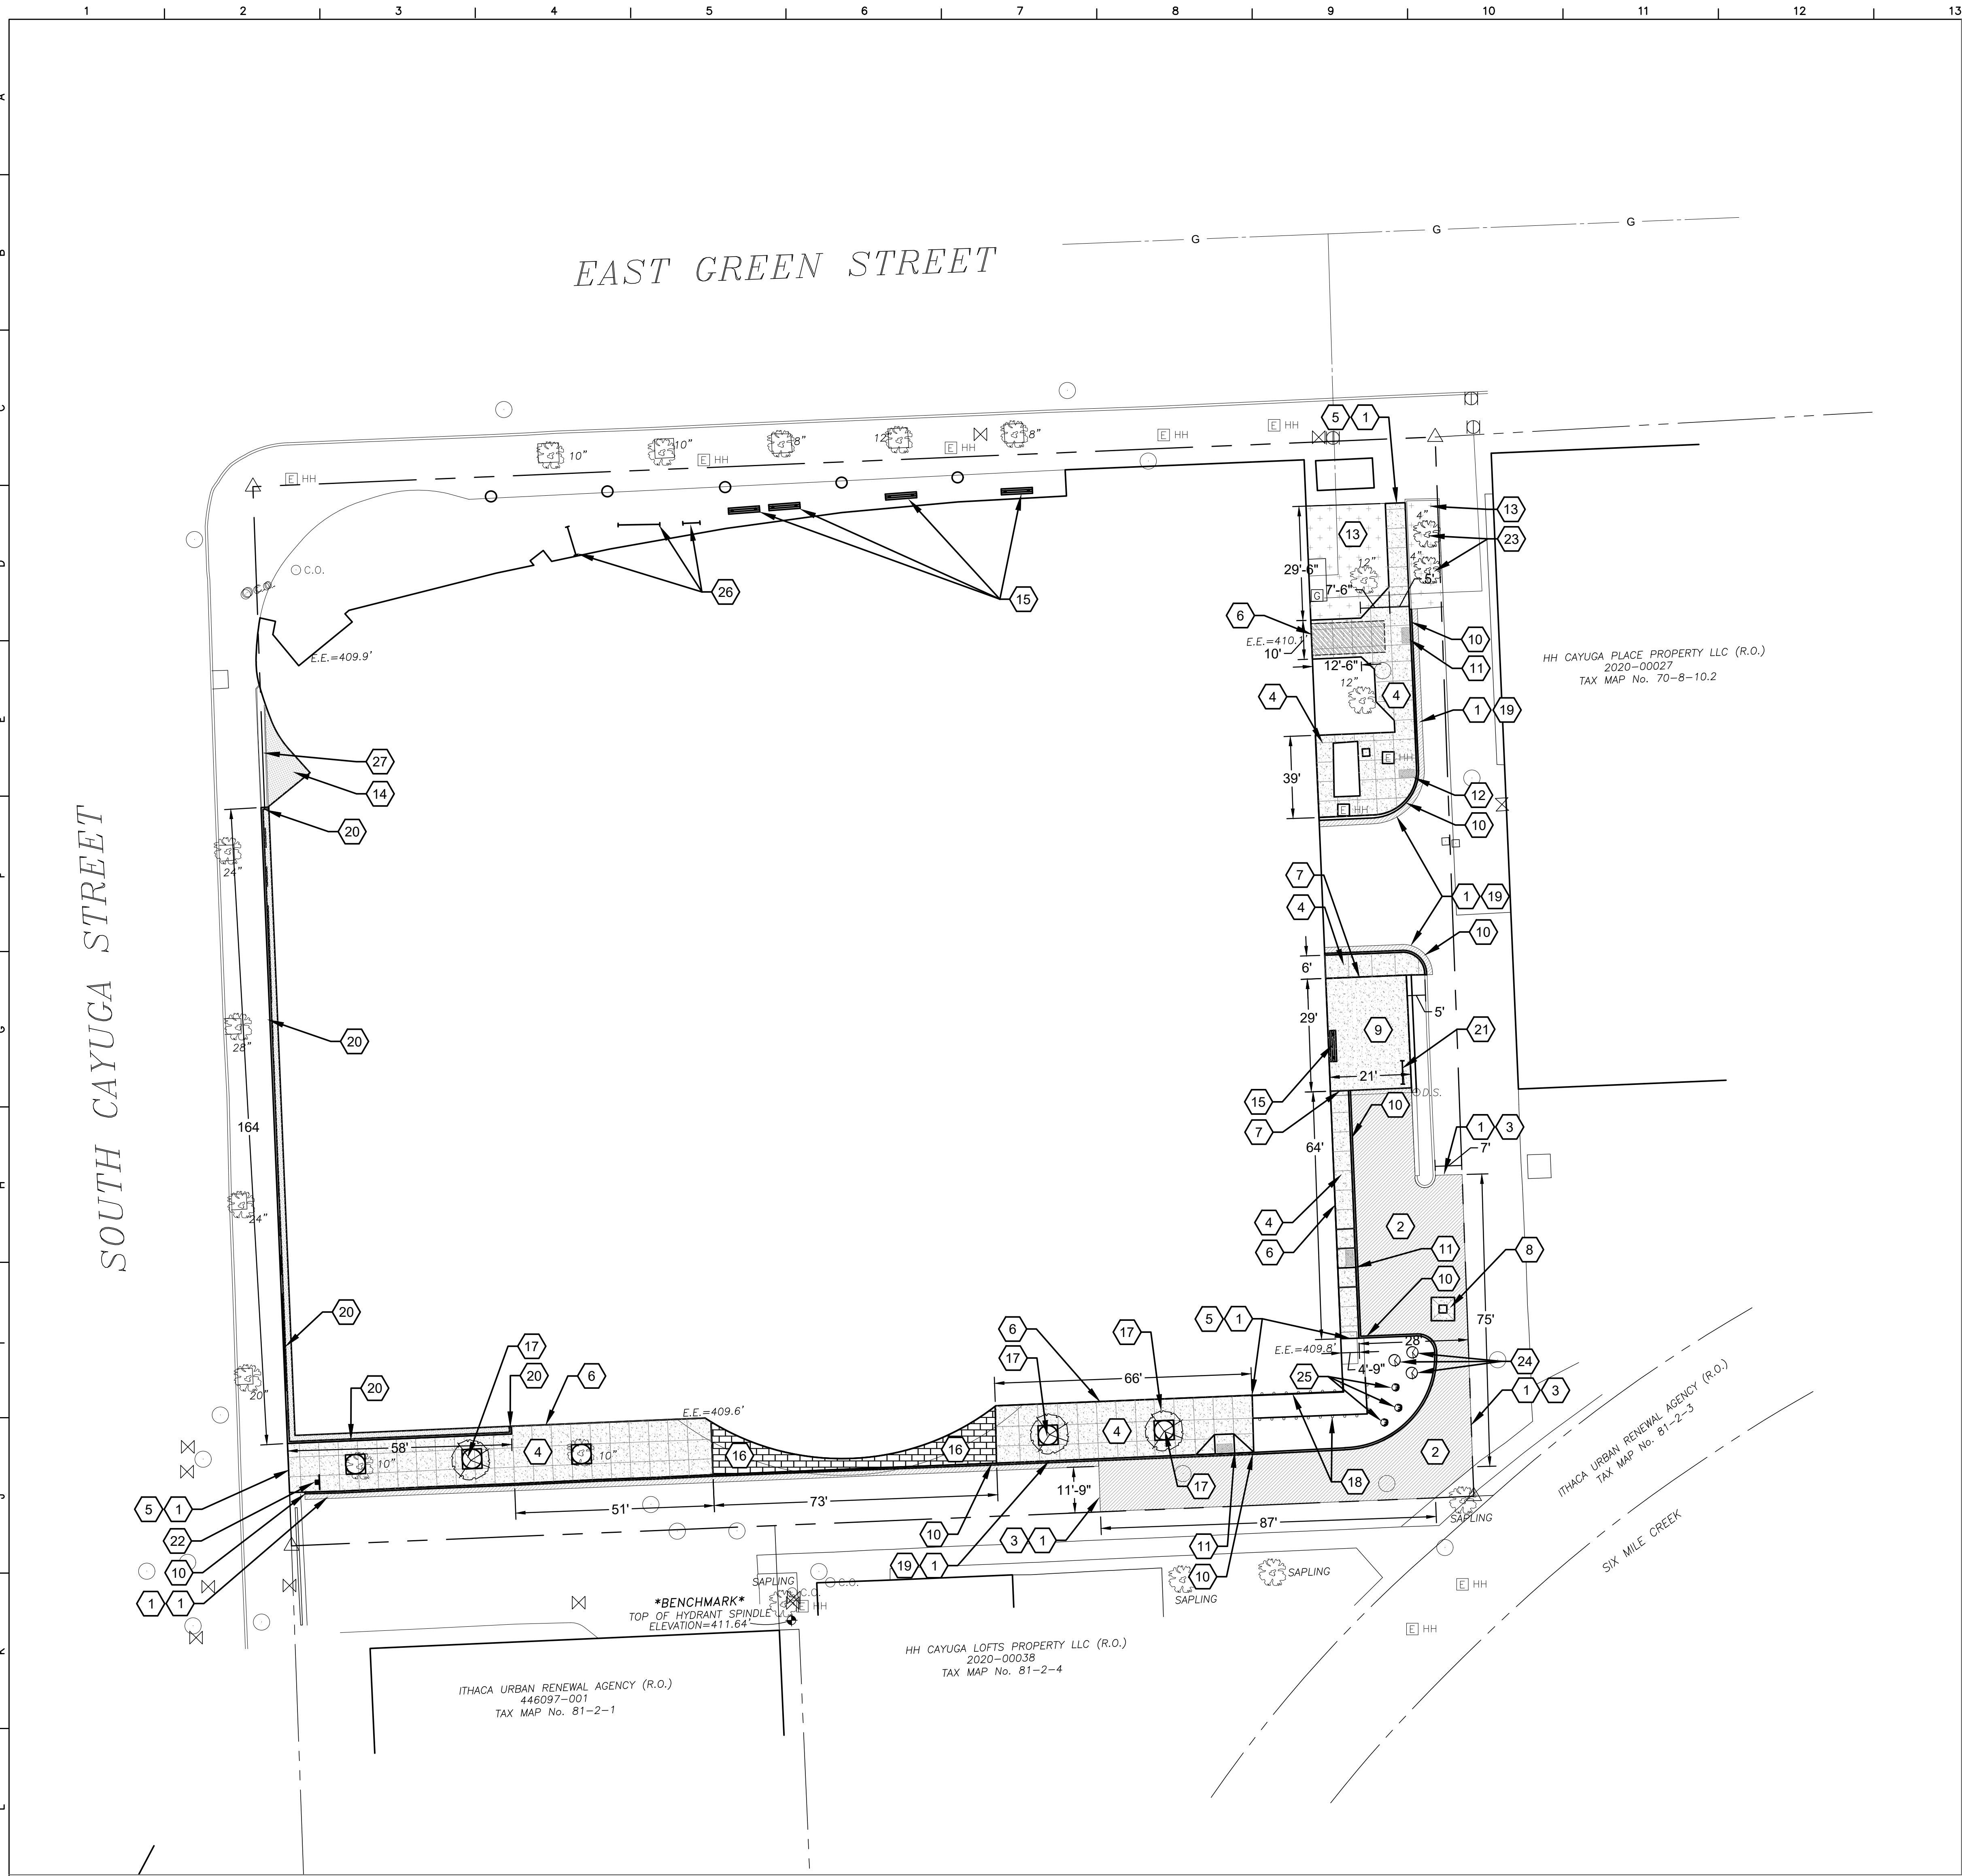


PLANTING SCHEDULE:

SYMBOL	BOTANICAL NAME	COMMON NAME	QTY	CALIPER	HEIGHT	SPACING	ROOT	REMARKS
	Zelkova Serrata	Japanese Zelkova	3	2.5" - 3"	NA	as shown	B&B	Symmetrical; Uniform
	Cornus Sericea	Red-Osier Dogwood	3	NA	2' - 3'	as shown	3 GAL. CONT	Symmetrical; Uniform
	Spiraea Japonica	Japanese Spirea	3	NA	2' - 3'	as shown	3 GAL. CONT	Symmetrical; Uniform

Site Layout and Planting Plan

1" = 20'

 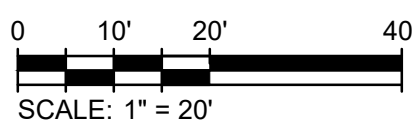

Site Layout Keynotes

- SMOOTH TRANSITION FROM PROPOSED SURFACE TO ADJACENT EXISTING SURFACE, TYPICAL.
- AUTO DUTY ASPHALT PAVING. SEE DETAIL 1 / AC500.
- NEW ASPHALT PAVING AT EXISTING ASPHALT (TYPICAL). SEE DETAIL 2 / AC500.
- CONCRETE SIDEWALK. SEE DETAILS 3 AND 5 / AC500.
- NEW CONCRETE SIDEWALK AT EXISTING CONCRETE SIDEWALK. SEE DETAIL 4 / AC500.
- EXPANSION JOINT AT EXISTING SLAB. SEE DETAIL 10 / AC500.
- EXPANSION JOINT AT NEW SLAB. SEE DETAIL 11 / AC500.
- CONCRETE APRON AROUND EXISTING / NEW STORM INLET IN ASPHALT PAVEMENT (TYPICAL). SEE DETAIL 17 / AC500.
- CONCRETE SLAB. SEE STRUCTURAL DETAILS.
- GRANITE CURB AT NEW CONCRETE SIDEWALK. SEE DETAIL 7 / AC500.
- ACCESSIBLE RAMP WITH DETECTABLE WARNING SURFACE AND DROP CURB. SEE DETAIL 13 / C500.
- DROP CURB. SEE DETAIL 16 / AC500.
- TOP DRESS - PROVIDE 2-INCHES OF AMENDED TOPSOIL, FINE GRADE, SEED, FERTILIZE AND MULCH. LEAVE NEAT SMOOTH EDGE, TYPICAL.
- PROVIDE 3" OF ENGINEER WOOD FIBER.
- STAINLESS STEEL BENCH WITHOUT BACK. SEE PROJECT MANUAL SECTION 12 93 00 - SITE FURNISHING.
- BRICK PAVERS ON CONCRETE. SEE DETAIL 12 / AC500 AND PROJECT MANUAL SECTION 31 14 00.
- PROVIDE JAPANESE ZELKOVA. SEE PROJECT MANUAL 32 93 00. REUSE EXISTING GRATE.
- PROVIDE HAND RAILS, REBUILD EXISTING SIDE MOUNT AND WALL MOUNT. SEE DETAIL 21/AC500 SEE PROJECT MANUAL 05 52 13 TUBE RAILINGS.
- ASPHALT PAVING PATCH AT CURB. SEE DETAILS 8, AND 9 / AC500.
- ALTERNATE NO. 1: CAST IN PLACE PLANTER BRICK AND PRECAST CONCRETE CAP. SEE DETAIL 19 / AC500. REFER TO 04 01 20.91 MASONRY RESTORATION SPEC AND 03 45 00 PRECAST CONCRETE PROJECT MANUAL.
- REINSTALL BIKE RACK.
- REINSTALL SIGNAGE. SEE DETAIL 20 / AC500.
- PRUNE TREE.
- PROVIDE RED-OSIER DOGWOOD. SEE PROJECT MANUAL 32 93 00.
- PROVIDE ANTHONY WATERER SPIREA. SEE PROJECT MANUAL 32 93 00.
- STAINLESS STEEL BIKE RACK. SEE PROJECT MANUAL SECTION 12 93 00 - SITE FURNISHING.
- PATCH EXISTING CAPSTONE CRACKS, VOIDS, AND CHIPPED OR MISSING AREAS WITH COMPATIBLE CONCRETE REPAIR MORTAR. MATCH ADJACENT SURFACES, PROFILES, AND FINISHES.

Planting Notes

- CONTRACTOR IS RESPONSIBLE FOR COMPLETE COVERAGE OF PLANTING BEDS AT SPACING SHOWN.
- PROPOSED PLANTING MATERIALS ARE SUBJECT TO THE APPROVAL OF THE ARCHITECT BEFORE, DURING AND AFTER INSTALLATION.
- PLANT MATERIALS TO BE COMMERCIALY GROWN AND BUD HARDY WITHIN USDA HARDINESS ZONE OF THE PROJECT.
- PLANTING AREAS MUST BE NEATLY CUT OR EDGED AT BED LINE AND COMPLETELY MULCHED WITHIN BEDLINE WITH 3" CONTINUOUS SETTLED DEPTH OF MULCH SPECIFIED.
- STAKE LOCATIONS OF INDIVIDUAL TREES, SHRUBS AND PLANT BEDLINES. NOTIFY ARCHITECT A MINIMUM OF ONE WEEK PRIOR TO PLANTING. STAKED LOCATIONS TO BE APPROVED BY ARCHITECT PRIOR TO INSTALLATION, EXCAVATION OF PITS OR PREPARATION OF BEDS.
- IF LOCATION OF TREES ARE SHOWN WITH ROOT BALL WITHIN FIVE FEET OF UNDERGROUND UTILITIES, TREES ARE WITHIN TWENTY FEET OF OVERHEAD WIRES OR OTHER OBSTRUCTION IS ENCOUNTERED, INFORM ARCHITECT AND DO NOT PROCEED WITH PLANTING UNTIL ARCHITECT APPROVES LOCATION ADJUSTMENTS.
- LEGIBLY TAG PLANTS WITH NOMENCLATURE FROM "STANDARDIZED PLANT NAMES" LISTING BY AMERICAN JOINT COMMITTEE OF HORTICULTURE. RETAIN TAGS ON PLANT MATERIALS AND SHIPPING RECEIPTS FOR ARCHITECT REVIEW. TAGS TO BE REMOVED ONLY AFTER ARCHITECT'S FINAL REVIEW OF PLANT MATERIALS. PLANT MATERIALS TO BE TRUE TO NAME, FORM, SIZE AND LOCATION INDICATED ON DRAWINGS AND SPECIFIED.
- FULLY MAINTAIN PLANTING AND LAWN AREAS INCLUDING, BUT NOT LIMITED TO: STAKING, WATERING, SPRAYING, PRUNING, MULCHING AND FERTILIZING UNTIL THE PROJECT IS FINAL REVIEWED AND ACCEPTED BY ARCHITECT.
- PLANT MATERIAL WHICH DIES, TURNS BROWN, DEFOLIATES OR IS DEEMED UNSATISFACTORY BY ARCHITECT PRIOR TO ACCEPTANCE OF THE WORK SHALL BE PROMPTLY REMOVED FROM THE SITE AND REPLACED WITH MATERIAL OF THE SAME SPECIES, QUANTITY AND SIZE UNLESS A SUBSTITUTION IS APPROVED BY THE ARCHITECT.
- B&B AND CONTAINER PLANTS WITH LOOSE OR CRACKED ROOTBALLS WILL NOT BE ACCEPTED.
- REFER TO PLANTS SPECIFICATION FOR INFORMATION REGARDING PLANT SOIL REQUIREMENTS.
- CONTRACTOR SHALL CAREFULLY ROOT PRUNE, BALL AND BURLAP AND TEMPORARILY HEEL-IN PLANT MATERIAL TO BE RELOCATED USING GOOD HORTICULTURAL PRACTICES. PLANTS MUST BE PLACED IN A PROTECTED AREA APPROVED BY THE ARCHITECT. WATERED DAILY DURING SUMMER MONTHS AND INSTALLED AT NEW LOCATIONS SHOWN ON DRAWINGS AS SOON AS CONSTRUCTION WILL PERMIT.

General Site Notes

- REFER TO DRAWING AC100 FOR GENERAL SITE NOTES THAT APPLY TO ALL C-SERIES DRAWINGS.

Site Layout Notes

- LAYOUT DIMENSIONS GIVEN ARE FROM FACE OF BUILDING (FOB), FACE OF CURB (F.O.C.), CENTER LINE (CL) AND EDGE OF PAVEMENTS UNLESS OTHERWISE NOTED.
- OBJECTS ARE PARALLEL OR PERPENDICULAR TO EACH OTHER UNLESS OTHERWISE NOTED.
- PAINTED TRAFFIC MARKINGS AND TRAFFIC SIGNS TO COMPLY WITH THE LATEST EDITION OF THE NYSDOT MANUAL OF UNIFORM TRAFFIC CONTROL DEVICES AND LOCAL REQUIREMENTS.
- VERIFY DIMENSIONS IN FIELD WITH OWNER'S REPRESENTATIVE ANY DIMENSIONS NOTED AS "V.I.F."
- AT EDGE OF NEW PAVING MEETING LAWN: ADD TOPSOIL ALONG EDGE OF NEW PAVING AT MAXIMUM 3% SLOPE. CUT NEAT LINE IN EXISTING LAWN AT NEW TOPSOIL LIMIT LINE. REFER TO PROJECT MANUAL SIDEWALK AND ASPHALT PAVEMENT SECTIONS FOR ADDITIONAL REQUIREMENTS.
- SCORE CONCRETE SIDEWALKS AT 5-FT SQUARE UNLESS OTHERWISE NOTED.

Site Layout Legend


	CONCRETE PAVING
	ASPHALT PAVING - AUTO DUTY
	BUILDING ADDITION OVERHANG
	GRANITE CURB
	CONCRETE WALK
	TOPSOIL, LAWN SEEDING & MULCHING

Rev. No.: Date: Description:



complex world | CLEAR SOLUTIONS

Tetra Tech Engineers, Architects & Landscape Architects, P.C.

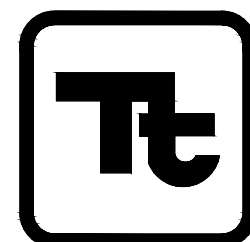

TETRA TECH
ARCHITECTS & ENGINEERS

Tompkins County
Ithaca, NY

Alterations to:
**Tompkins County: Public Library
Exterior Upgrades**

Site Layout and Planting Plan


Drawn by:
LGB

Date:
June 8, 2026

Drawing No.:

Project No.:
123174-23001.10

AC120

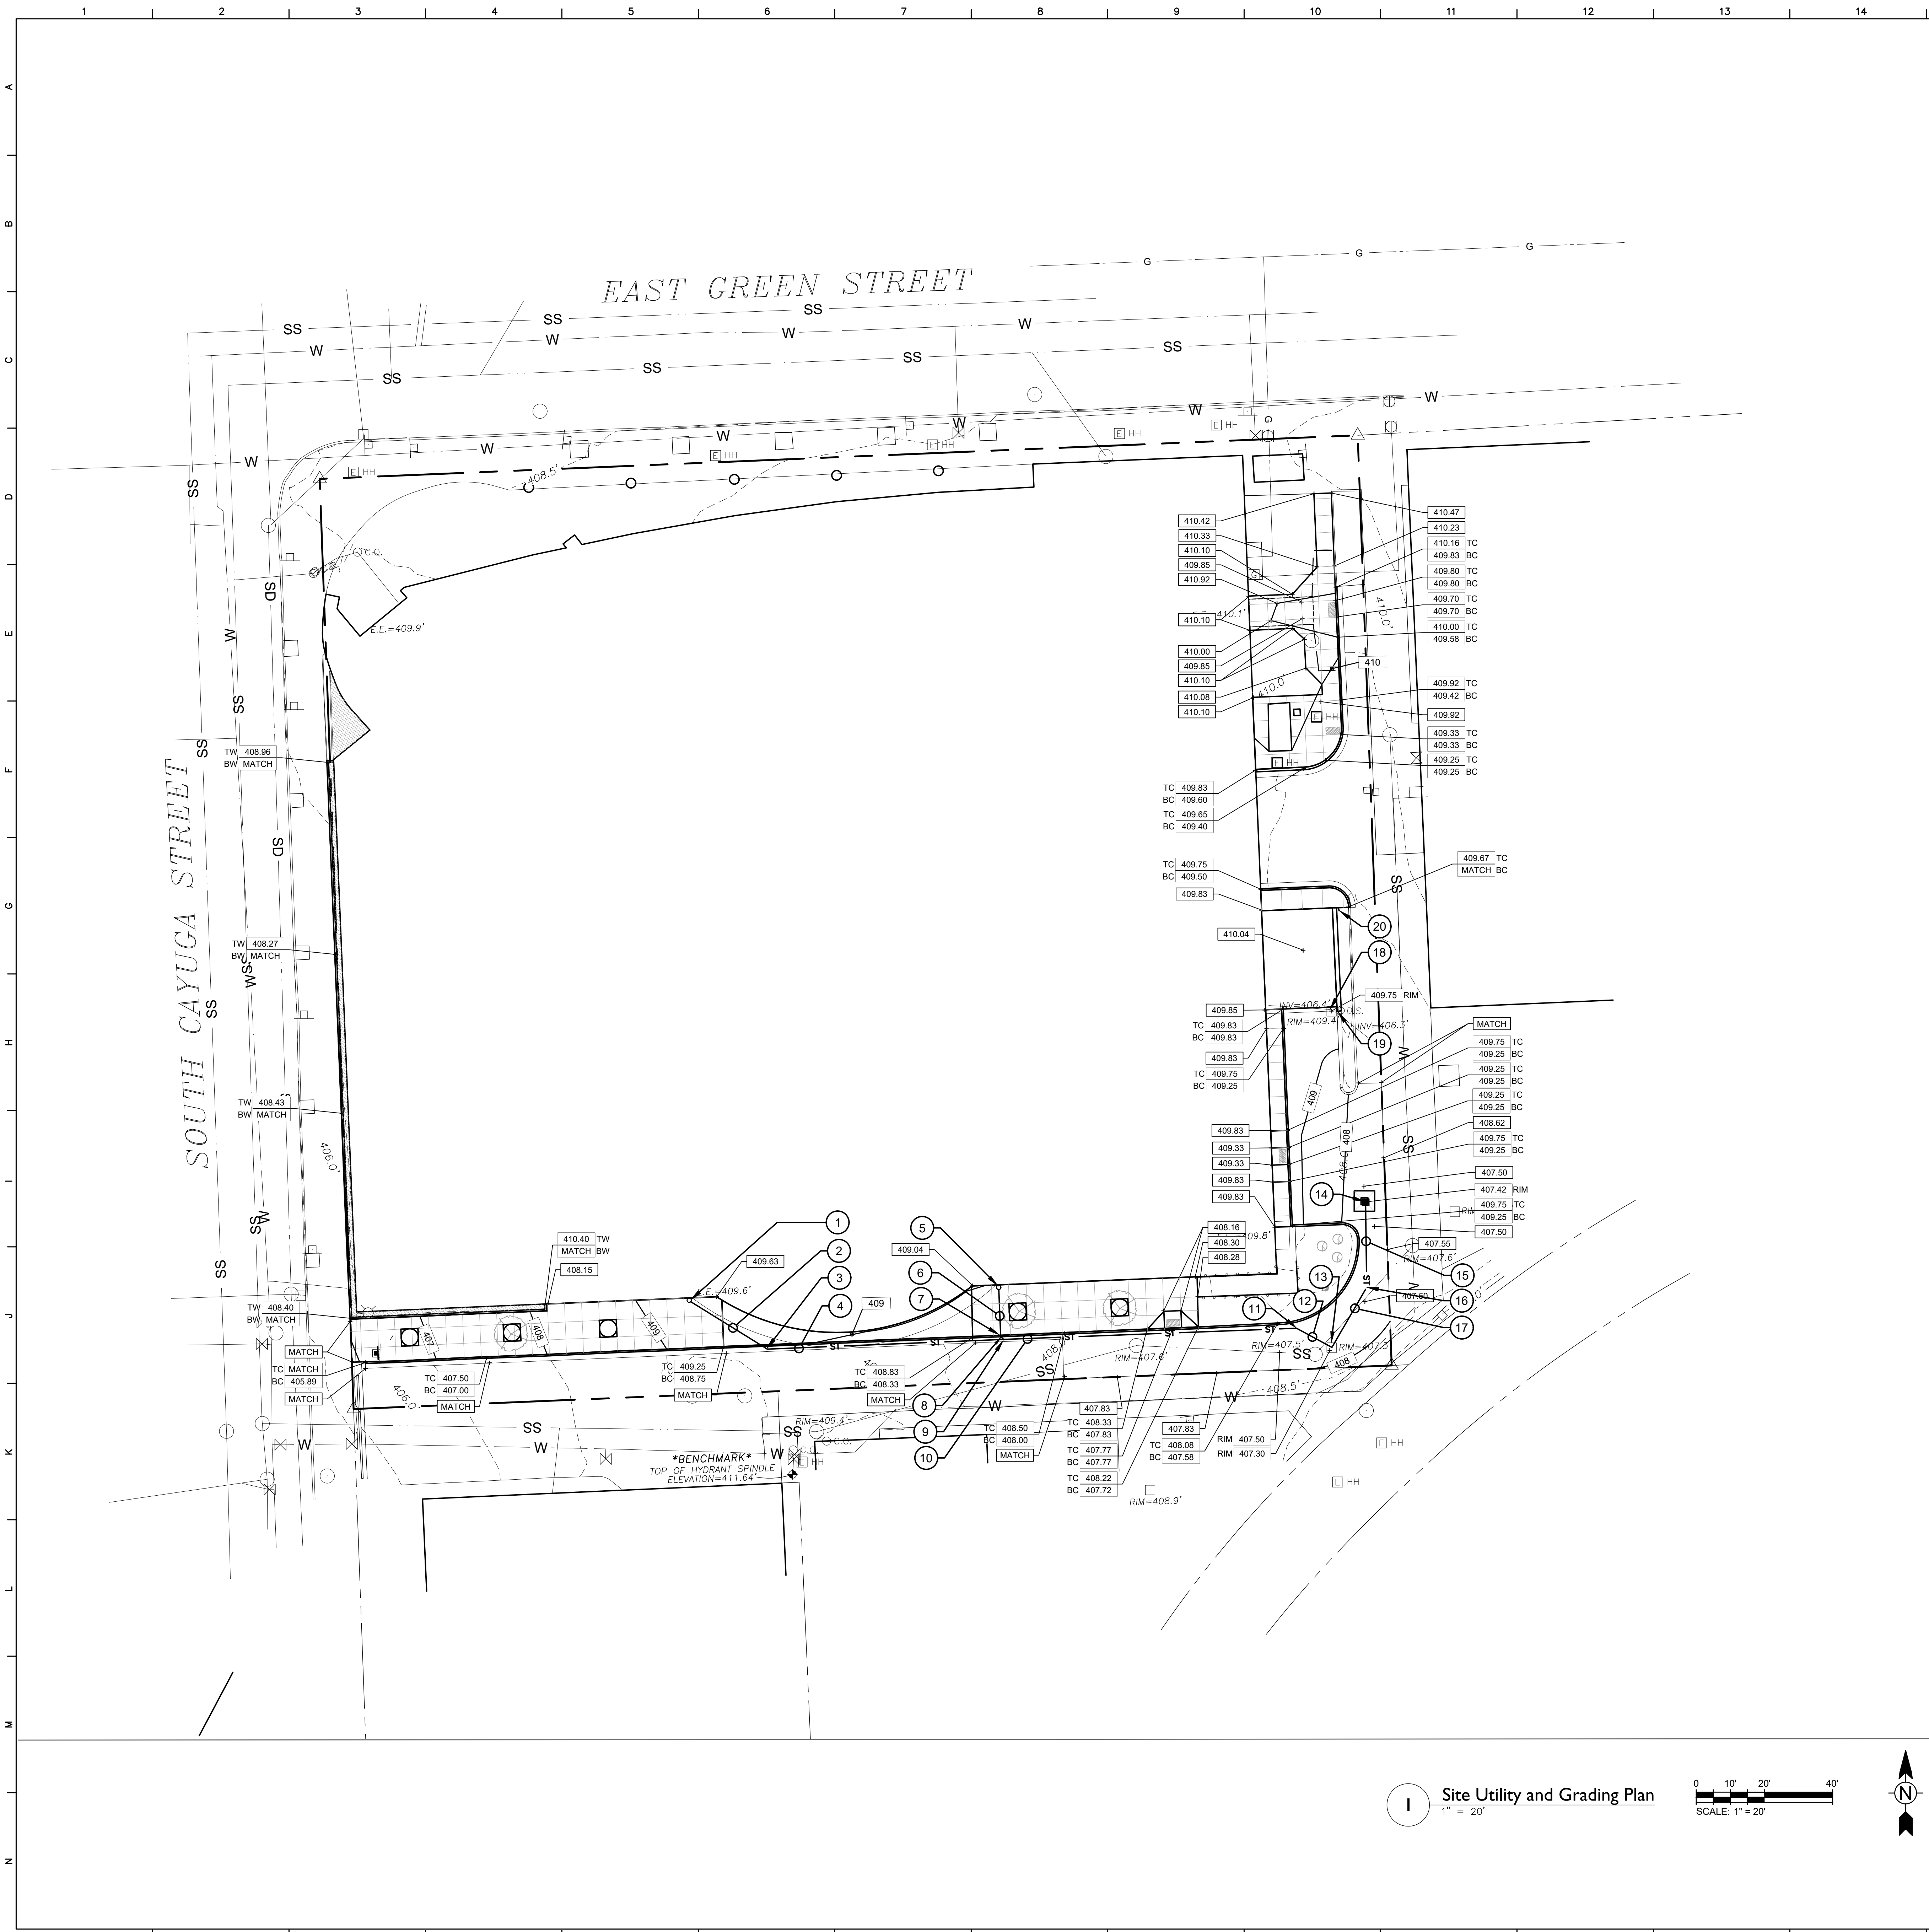

General Utility Plan Notes

- CONTRACTOR IS RESPONSIBLE FOR REPAIRS OR DAMAGE TO ANY EXISTING UTILITY DURING CONSTRUCTION AT NO COST TO THE OWNER.
- SEE PROJECT MANUAL FOR BACKFILLING AND COMPACTION REQUIREMENTS FOR UTILITY TRENCHES.
- FILL MATERIAL IS TO BE IN PLACE AND COMPACTED BEFORE INSTALLATION OF PROPOSED UTILITIES.
- ALL WATER AND OTHER UTILITIES SHOULD BE KEPT TEN-FEET (10 FT) APART (PARALLEL) OR WITH 18 INCH CLEARANCE WHEN CROSSING VERTICALLY (OUTSIDE EDGE OF PIPE TO OUTSIDE EDGE OF PIPE).
- LINES UNDERGROUND SHALL BE INSTALLED, INSPECTED AND APPROVED BEFORE BACKFILLING.
- TOPS OF EXISTING MANHOLES, DRAINAGE INLETS, HYDRANTS AND WATER LINE VALVE BOXES SHALL BE RAISED AS NECESSARY TO BE FLUSH WITH PROPOSED PAVEMENT ELEVATIONS.
- DRAWINGS DO NOT PURPORT TO SHOW ALL EXISTING UTILITIES.
- EXISTING UTILITIES SHALL BE VERIFIED IN FIELD PRIOR TO INSTALLATION OF ANY NEW LINES.
- THE CONTRACTOR IS SPECIFICALLY CAUTIONED THAT THE LOCATION AND/OR ELEVATION OF EXISTING UTILITIES AS SHOWN ON THESE PLANS IS BASED ON RECORDS OF THE VARIOUS UTILITY COMPANIES AND/OR MEASUREMENTS TAKEN IN THE FIELD. THE INFORMATION IS NOT TO BE RELIED ON AS BEING EXACT OR COMPLETE. SEE PROJECT MANUAL REGARDING COORDINATION WITH UTILITY COMPANIES BEFORE ANY EXCAVATION TO REQUEST EXACT FIELD LOCATION OF UTILITIES.
- THE CONTRACTOR SHALL CONDUCT REQUIRED TESTS TO THE SATISFACTION OF THE RESPECTIVE UTILITY COMPANIES AND THE OWNER'S INSPECTING AUTHORITIES.
- CONTRACTOR SHALL COMPLY TO THE FULLEST EXTENT WITH THE LATEST STANDARDS OF OSHA DIRECTIVES OR ANY OTHER AGENCY HAVING JURISDICTION FOR EXCAVATION AND TRENCHING PROCEDURES. THE CONTRACTOR SHALL USE SUPPORT SYSTEMS, SLOPING, BENCHING, AND OTHER MEANS OF PROTECTION. THIS TO INCLUDE BUT IS NOT LIMITED TO ACCESS AND EGRESS FROM ALL EXCAVATION AND TRENCHING. CONTRACTOR IS RESPONSIBLE TO COMPLY WITH PERFORMANCE CRITERIA FOR OSHA.
- THE CONTRACTOR SHALL BE RESPONSIBLE FOR ALL DEWATERING, PUMPING AND TREATMENT OF WATER. NO WATER FROM ANY CONSTRUCTION WORK, PROCESS OR AREA SHALL BE RELEASED DOWN STREAM OR INTO STORM SYSTEMS WITH OUT FIRST BEING TREATED TO REMOVE SEDIMENT, OILS, OR OTHER POLLUTANTS.

Site Utility Keynotes

- PROVIDE DOWNSPOUT SHOE. INVERT = 406.50. COORDINATE WITH DOWNSPOUT INSTALLER SEE DETAIL 15 / AC500.
- PROVIDE 26 LF OF 6-INCH HDPE STORM PIPE (DP-1) AT 2.50% SLOPE. SEE DETAILS 14 / AC500.
- PROVIDE 45 DEG ELBOW. INVERT = 405.85.
- PROVIDE 69 LF OF 6-INCH HDPE STORM PIPE (DP-2) AT 0.75% SLOPE. SEE DETAILS 14 / AC500.
- PROVIDE DOWNSPOUT SHOE. INVERT = 405.92. COORDINATE WITH DOWNSPOUT INSTALLER SEE DETAIL 15 / AC500.
- PROVIDE 14 LF OF 6-INCH HDPE STORM PIPE (DP-3) AT 3.69% SLOPE. SEE DETAILS 14 / AC500.
- PROVIDE 45 DEG ELBOW. INVERT = 405.40.
- PROVIDE 2 LF OF 6-INCH HDPE STORM PIPE (DP-4) AT 3.69% SLOPE. SEE DETAILS 14 / AC500.
- PROVIDE 6X6 WYE. INVERT = 405.33.
- PROVIDE 86 LF OF 6-INCH HDPE STORM PIPE (DP-5) AT 0.75% SLOPE. SEE DETAILS 14 / AC500.
- PROVIDE 30 DEG ELBOW. INVERT = 404.68.
- PROVIDE 12 LF OF 6-INCH HDPE STORM PIPE (DP-6) AT 0.75% SLOPE. SEE DETAILS 14 / AC500.
- EXISTING CATCH BASIN. TOP OF GRATE = 407.30. NEW 6-INCH INVERT IN (NW) = 404.58. NEW 6-INCH INVERT IN (NE) = 404.43. ESTIMATED EXISTING. 12-INCH INVERT OUT (SE) = 404.30.
- PROVIDE CATCH BASIN. SEE DETAIL 18 / AC500. TOP OF GRATE = 407.42. 6-INCH INVERT IN (SE) = 404.75.
- PROVIDE 24 LF OF 6-INCH HDPE STORM PIPE (DP-6) AT 0.75% SLOPE. SEE DETAILS 14 / AC500.
- PROVIDE 30 DEG ELBOW. INVERT = 404.58.
- PROVIDE 20 LF OF 6-INCH HDPE STORM PIPE (DP-6) AT 0.75% SLOPE. SEE DETAILS 14 / AC500.
- PROVIDE GRADE RINGS TO RAISE GRADE TO 409.75.
- PROVIDE DOWNSPOUT TO DRAIN INTO CATCH BASIN.
- PROVIDE DOWNSPOUT INTO STONE BED.

GRADING KEY

TC	TOP OF CURB
BC	BOTTOM OF CURB
TW	TOP OF WALL
BW	BOTTOM / BACK OF WALL
+	SPOT ELEVATION
MATCH	MATCH EXISTING GRADE

General Site Notes

- REFER TO DRAWING AC100 FOR GENERAL SITE NOTES THAT APPLY TO ALL C-SERIES DRAWINGS.
- ALL FILL MATERIALS, INCLUDING ON-SITE MATERIALS, ARE TO BE SUBMITTED FOR ARCHITECT APPROVAL BEFORE PLACEMENT. REFER TO EARTH MOVING SPECIFICATION FOR REQUIREMENTS.
- ALL CUT OR FILL SLOPES SHALL BE 3:1 OR FLATTER UNLESS OTHERWISE NOTED.
- EXCESS MATERIAL CUT FROM THE SITE (WITH THE EXCEPTION OF TOPSOIL) SHALL BE REMOVED FROM THE SITE AND LEGALLY DISPOSED OF PER THE PROJECT MANUAL.
- OWNER'S GEOTECHNICAL ENGINEER TO BE PRESENT FOR ALL FILL AND COMPACTION OPERATIONS, INCLUDING TRENCHES AND STORMWATER STRUCTURES. REFER TO EARTH MOVING SPECIFICATION FOR GEOTECHNICAL TESTING REQUIREMENTS.
- CONTRACTOR SHALL ASSURE POSITIVE DRAINAGE AWAY FROM BUILDINGS AND STRUCTURES FOR NATURAL AND PAVED AREAS.
- SPREAD TOPSOIL TO A MINIMUM DEPTH OF 6-INCHES. CONTINUOUS SETTLED DEPTH OVER AREAS OF THE SITE WHERE EARTH HAS BEEN DISTURBED, EXCEPT WHERE BUILDING OR PAVING IS PROPOSED.
- DISTURBED AREAS THAT ARE NOT RECEIVING PAVEMENT SHALL BE FINE GRADED, SEEDED, FERTILIZED AND MULCHED AS PER THE PROJECT MANUAL.
- AFTER FINE GRADING IS COMPLETED, INFORM THE OWNER AND A/E SO THAT AN INSPECTION OF THE FINE GRADING CAN TAKE PLACE BEFORE SEEDING IS BEGUN. IF INSPECTION DOES NOT TAKE PLACE, APPROVAL OF LAWN MAY BE DELAYED OR DENIED.
- PROVIDE GRADE ADJUSTING RINGS OR SHIMS AT DROP-INLETS, CATCH BASINS AND MANHOLES IN AREAS SCHEDULED FOR REPAVING OR REGRADEING TO BRING RIMS UP TO LEVEL OF NEW FINISHED GRADE.
- EXISTING AND PROPOSED GRADE CONTOUR INTERVALS SHOWN AT 1-FOOT INTERVALS.
- ALL STORM SEWER MANHOLES IN PAVED AREAS SHALL BE FLUSH WITH PAVEMENT, AND SHALL HAVE TRAFFIC BEARING LIDS.
- IF APPLICABLE, THE CONTRACTOR SHALL ADHERE TO ALL TERMS & CONDITIONS AS OUTLINED IN THE GENERAL NEW YORK STATE S.P.D.E.S. PERMIT AND PROJECT'S W.P.P.P. FOR STORMWATER DISCHARGE ASSOCIATED WITH CONSTRUCTION ACTIVITIES.
- CONTRACTOR SHALL ADJUST AND / OR CUT EXISTING PAVEMENT AS NECESSARY TO ASSURE A SMOOTH FIT AND CONTINUOUS GRADE.
- CONSTRUCTION SHALL COMPLY WITH ALL APPLICABLE GOVERNING CODES AND BE CONSTRUCTED TO SAME.

ADA Site Notes

- THE MAXIMUM SLOPE OF ACCESSIBLE PARKING STALLS AND ASSOCIATED ACCESS AISLE SHALL BE 2% (1V:50H).
- THE MAXIMUM SLOPE IN THE DIRECTION OF TRAVEL ON ACCESSIBLE PATHS SHALL BE 5% (1V:20H).
- THE MAXIMUM CROSS SLOPE ON ACCESSIBLE PATHS SHALL BE 2% (1V:50H).
- THE MAXIMUM SLOPE IN THE DIRECTION OF TRAVEL ON ACCESSIBLE RAMPS AND CURB RAMPS SHALL BE 8.33% (1V:12H), AS INDICATED ON THE DETAILS.
- GROUND SURFACES ON ACCESSIBLE PATHS SHALL BE STABLE, FIRM, AND SLIP RESISTANT.

Rev. No.:	Date:	Description:



complex world | CLEAR SOLUTIONS

Tetra Tech Engineers, Architects & Landscape Architects, P.C.

Reg. Expires: 10/31/2027





Tompkins County
Ithaca, NY


Alterations to:
Tompkins County: Public Library
Exterior Upgrades

Site Utility and Grading Plan

Drawn by: LGB	Date: June 8, 2026	Drawing No.:
Project No.:	AC130	
123174-23001.10		

Site Utility and Grading Plan
1" = 20'

  

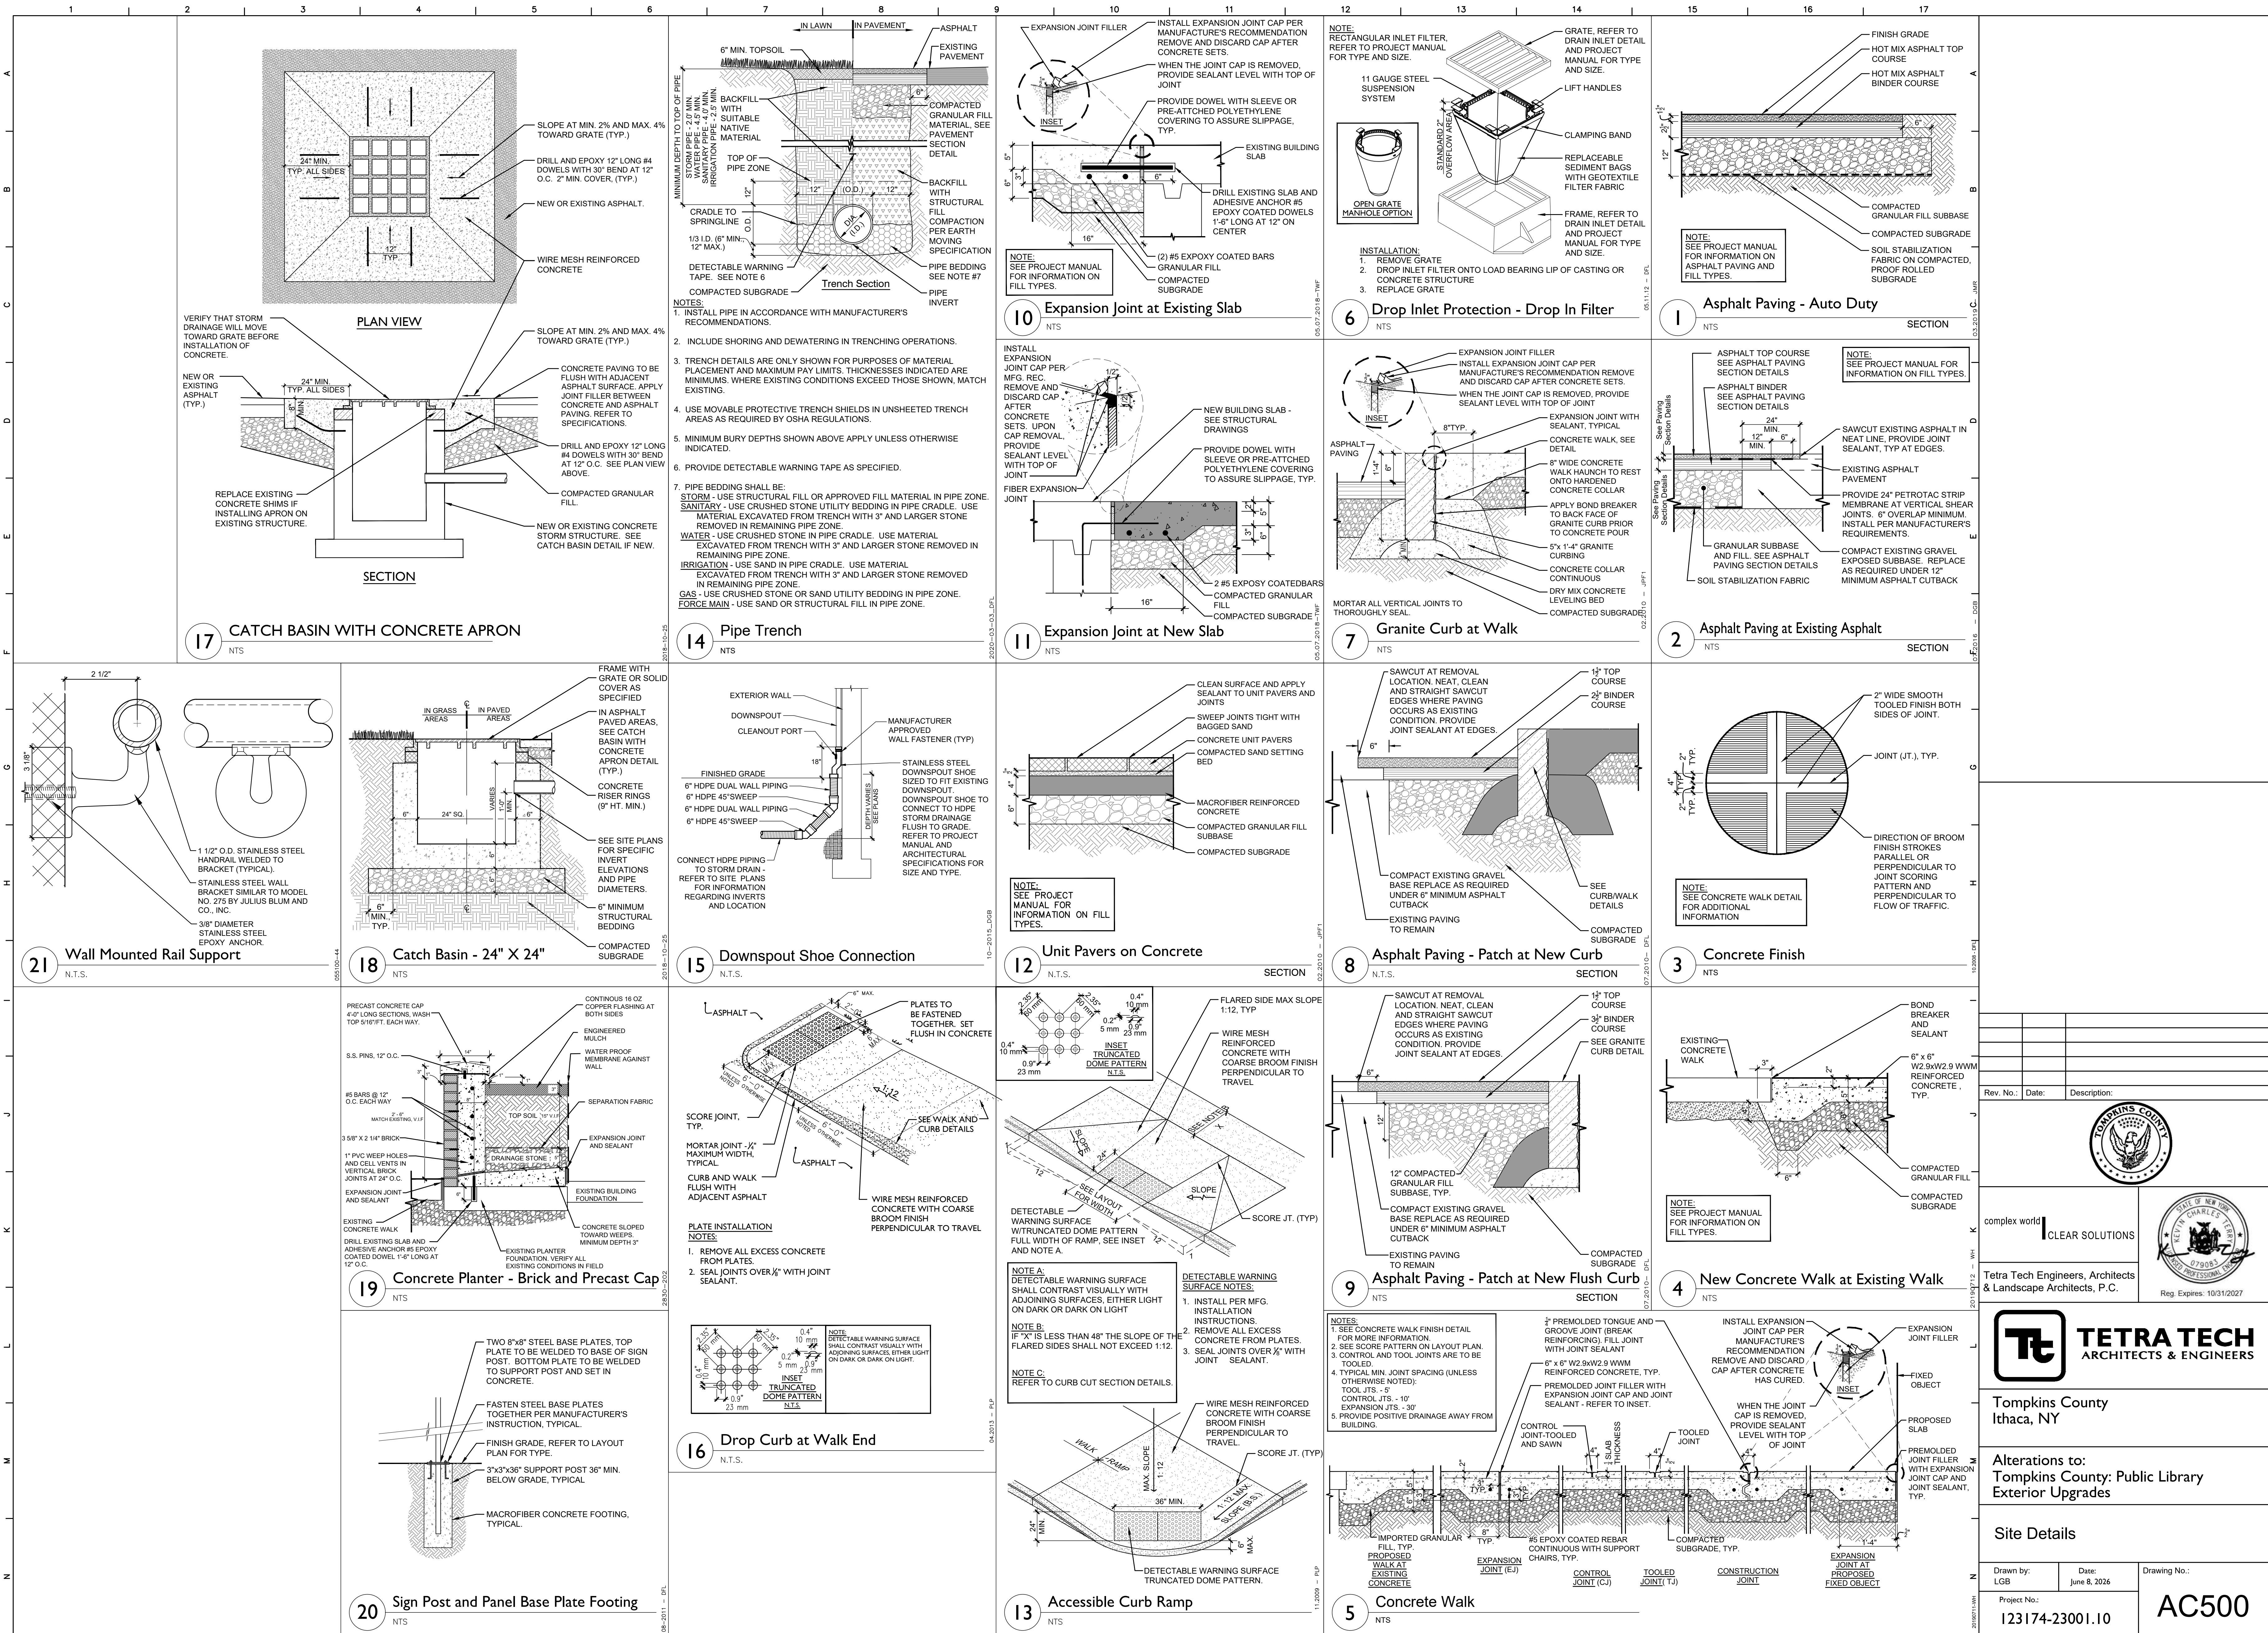

Rev No.: Date: Description:



complex world CLEAR SOLUTIONS



Tetra Tech Engineers, Architects & Landscape Architects, P.C.

Reg. Expires: 10/31/2027

TETRA TECH
ARCHITECTS & ENGINEERS

Tompkins County
Ithaca, NY

Alterations to:
Tompkins County: Public Library
Exterior Upgrades

Site Details

Drawn by:
LGB

Date:
June 8, 2026

Drawing No.:

Project No.:

123174-23001.10

AC500

It is a violation of the Education Law of the State of New York for any person to alter or modify this document in any way unless acting under the direction of a licensed architect.



General Notes


- DO NOT SCALE DRAWINGS TO OBTAIN DIMENSIONS.
- TAKE FIELD MEASUREMENTS TO FIT THE WORK PROPERLY. VERIFY ALL EXISTING CONDITIONS AND DIMENSIONS IN THE FIELD.
- REFER INCONSISTENCIES TO ARCHITECT PRIOR TO COMMENCING THE WORK IN AFFECTED AREA.
- ITEMS ARE SHOWN DIAGRAMMATICALLY ON DRAWINGS. VERIFY SPACE REQUIREMENTS AND DIMENSIONS TO FIT THE WORK PROPERLY.
- NOTES SHOWN ON ONE DRAWING APPLY TO ALL SIMILAR DRAWINGS.
- DO NOT DISTURB CONSTRUCTION SUSPECTED OF CONTAINING HAZARDOUS MATERIAL. IF ENCOUNTERED, IMMEDIATELY NOTIFY ARCHITECT AND OWNER.

Structural Key Notes


- CLEAN STEEL OF DUST, DIRT, RUST, AND ALL EXISTING PAINT AND PRIMERS. DOWN TO SOUND STEEL. ONCE CLEANED, CONTACT THE ARCHITECT TO PERFORM ADDITIONAL MEASUREMENTS OF COLUMN WEB AND FLANGE THICKNESSES TO ENSURE THAT THE REDUCTION OF THICKNESS HAS NOT AFFECTED THE STEEL CAPACITY. PRIME AND PAINT WITH HIGH PERFORMANCE COATING FOR EXTERIOR EXPOSED STRUCTURAL STEEL.
- CHIP AWAY THE TOP OF THE CONCRETE BASE TO ABOUT 10 INCHES BELOW THE TOP SURFACE. TAKING CARE TO CHIP AROUND ANY REINFORCING. CLEAN PORTION OF STEEL THAT WAS ENCASED IN THE CONCRETE. ONCE CLEANED, CONTACT ARCHITECT FOR ADDITIONAL INSPECTION OF THE STEEL. PRIME AND PAINT WITH HIGH PERFORMANCE COATING FOR EXTERIOR EXPOSED STRUCTURAL STEEL.
- REMOVE CANOPY POSTS, BASE PLATES, ANCHORS AND PORTION OF FOOTING AS REQUIRED TO REGRADE.
- DETACH CANOPY POST TO REMAIN FROM EXISTING FOOTING PRIOR TO SITE WORK. SHORE POSTS AND CANOPY STRUCTURE AS REQUIRED. REATTACH POST TO EXISTING FOOTINGS (THROUGH NEW SIDEWALK) WITH STAINLESS STEEL ANCHORS. SHIM AS REQUIRED. COORDINATE WITH SITE DRAWINGS FOR SLOPE OF NEW SIDEWALK.
- CLEAN CANOPY POSTS TO REMAIN. PRIME AND PAINT WITH HIGH PERFORMANCE COATING.
- SAWCUT AND REMOVE EXISTING CONCRETE SLAB BELOW LOADING CANOPY ROOF. REPLACE WITH 8 INCH THICK 18#AA191 STRUCTURAL SLAB ON GRADE. REFER TO DETAIL FOR ADDITIONAL INFORMATION. COORDINATE WITH SITE DRAWINGS FOR ELEVATIONS AND ADJACENT WORK.

Plan Key Notes

- REMOVE ALL EXISTING SOLAR SYSTEM COMPONENTS AT BUILDING INTERIOR INCLUDING: ALL EQUIPMENT IN INVERTER ROOM 134 AND AT EXTERIOR (EXCLUDING ROOF) INCLUDING: ELECTRICAL PANELS, INVERTERS, EQUIPMENT, WIRING, CONDUITS AND PATCH ALL WALL PENETRATIONS AND HOLES TO MATCH EXISTING. **WORK BY ALTERNATE 2**
- DISCONNECT AND REMOVE EXISTING SURFACE MOUNTED LIGHT FIXTURES. PROTECT, STORE, RECONNECT, AND REINSTALL WITH NEW SUPPORT BACK BOXES AFTER COMPLETION OF EXTERIOR CEILING SYSTEM.
- REMOVE EXISTING PLASTER LATH AND SUPPORT CEILING SYSTEM COMPLETELY INCLUDING VERTICAL RETURNS TO ROOF FASCIA AT NORTH AND SOUTH SIDES. PROVIDE DEFS ON CEMENTITIOUS BACKER BOARD ON CFMF FRAMING EXTERIOR CEILING SYSTEM INCLUDING VERTICAL RETURNS TO ROOF FASCIA AT NORTH AND SOUTH SIDES. SEE DETAIL 11/AA191.
- PATCH (MINOR EXTENT), PREPARE, PRIME AND PAINT EXISTING MAIN ENTRANCE EXTERIOR CEILING SYSTEM (BRIGHT WHITE).
- PATCH, PRIME AND PAINT EXISTING CMU WALL FACING UNDERSIDE OF LOADING CANOPY.
- PATCH, CLEAN, PREPARE AND RE-COAT ALL EXISTING EIFS SURFACES (TYPICAL). SEE ELEVATION KEY NOTE 1.
- THOROUGHLY CLEAN POWER WASH/CHEMICAL SCRUB AND SCRAPE SURFACE GRIME/GUM/etc. FROM ALL CONCRETE PAVING BELOW EXISTING EXTERIOR CEILING SYSTEMS. REMOVE LOOSE SEALANT AND RE-SEAL JOINTS AND PERIMETERS.
- EXISTING POST MOUNTED AWNING/CANOPY SEE ELEVATIONS KEY NOTE 25.
- EXISTING METAL PANEL SOFFIT. SEE ELEVATIONS KEY NOTE 28.
- EXISTING WALL CAP. SEE ELEVATION KEY NOTE 15.
- EXISTING STATUE. OWNER TO REMOVE, STORE, PROTECT AND REINSTALL. PREPARE PRIME AND PAINT STEEL BASE WITH HIGH PERFORMANCE COATING.
- EXISTING MASONRY PLANTER. SEE SITE DRAWINGS.
- EXISTING VINES/PLANTS GROWTH IN-GROUND AND ON-BUILDING. SEE ELEVATIONS KEY NOTE 27 AND SITE DRAWINGS.
- ALUMINUM GLAZED STOREFRONT WINDSCREEN SYSTEM. SEE ELEVATION KEY NOTE 26.
- ALUMINUM DOWNSPOUT. SEE ROOF KEY NOTE 5.
- ALUMINUM DOWNSPOUT. SEE ROOF KEY NOTE 7.
- EXISTING RAMP AND HANDRAILS. SEE SITE DRAWINGS.
- EXISTING CANTILEVER STEEL CANOPY. SEE ELEVATION KEY NOTE 6.
- EXISTING STEEL DOOR AND FRAME. SEE ELEVATION KEY NOTE 5.
- EXISTING STEEL DOOR FRAME TRIM. SEE ELEVATION KEY NOTE 6.

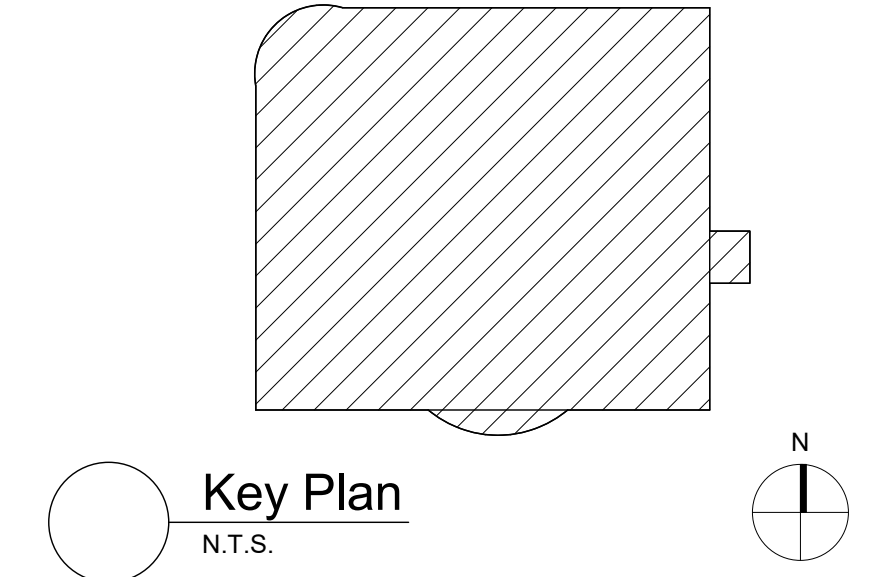

Rev. No.	Date	Description

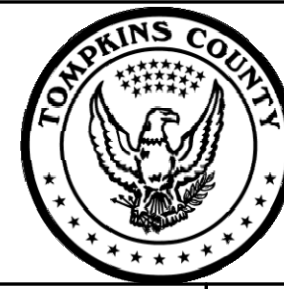

complex world

CLEAR SOLUTIONS

Tetra Tech Engineers, Architects & Landscape Architects, P.C.

Reg. Expires: 10/31/2027




TETRA TECH
ARCHITECTS & ENGINEERS


Tompkins County
Ithaca, NY


Alterations to:
Tompkins County: Public Library
Exterior Upgrades Project


Drawn By: TLG	Date: June 8, 2026	Drawing Number: AA051
Project No.: 123174-23001.10		

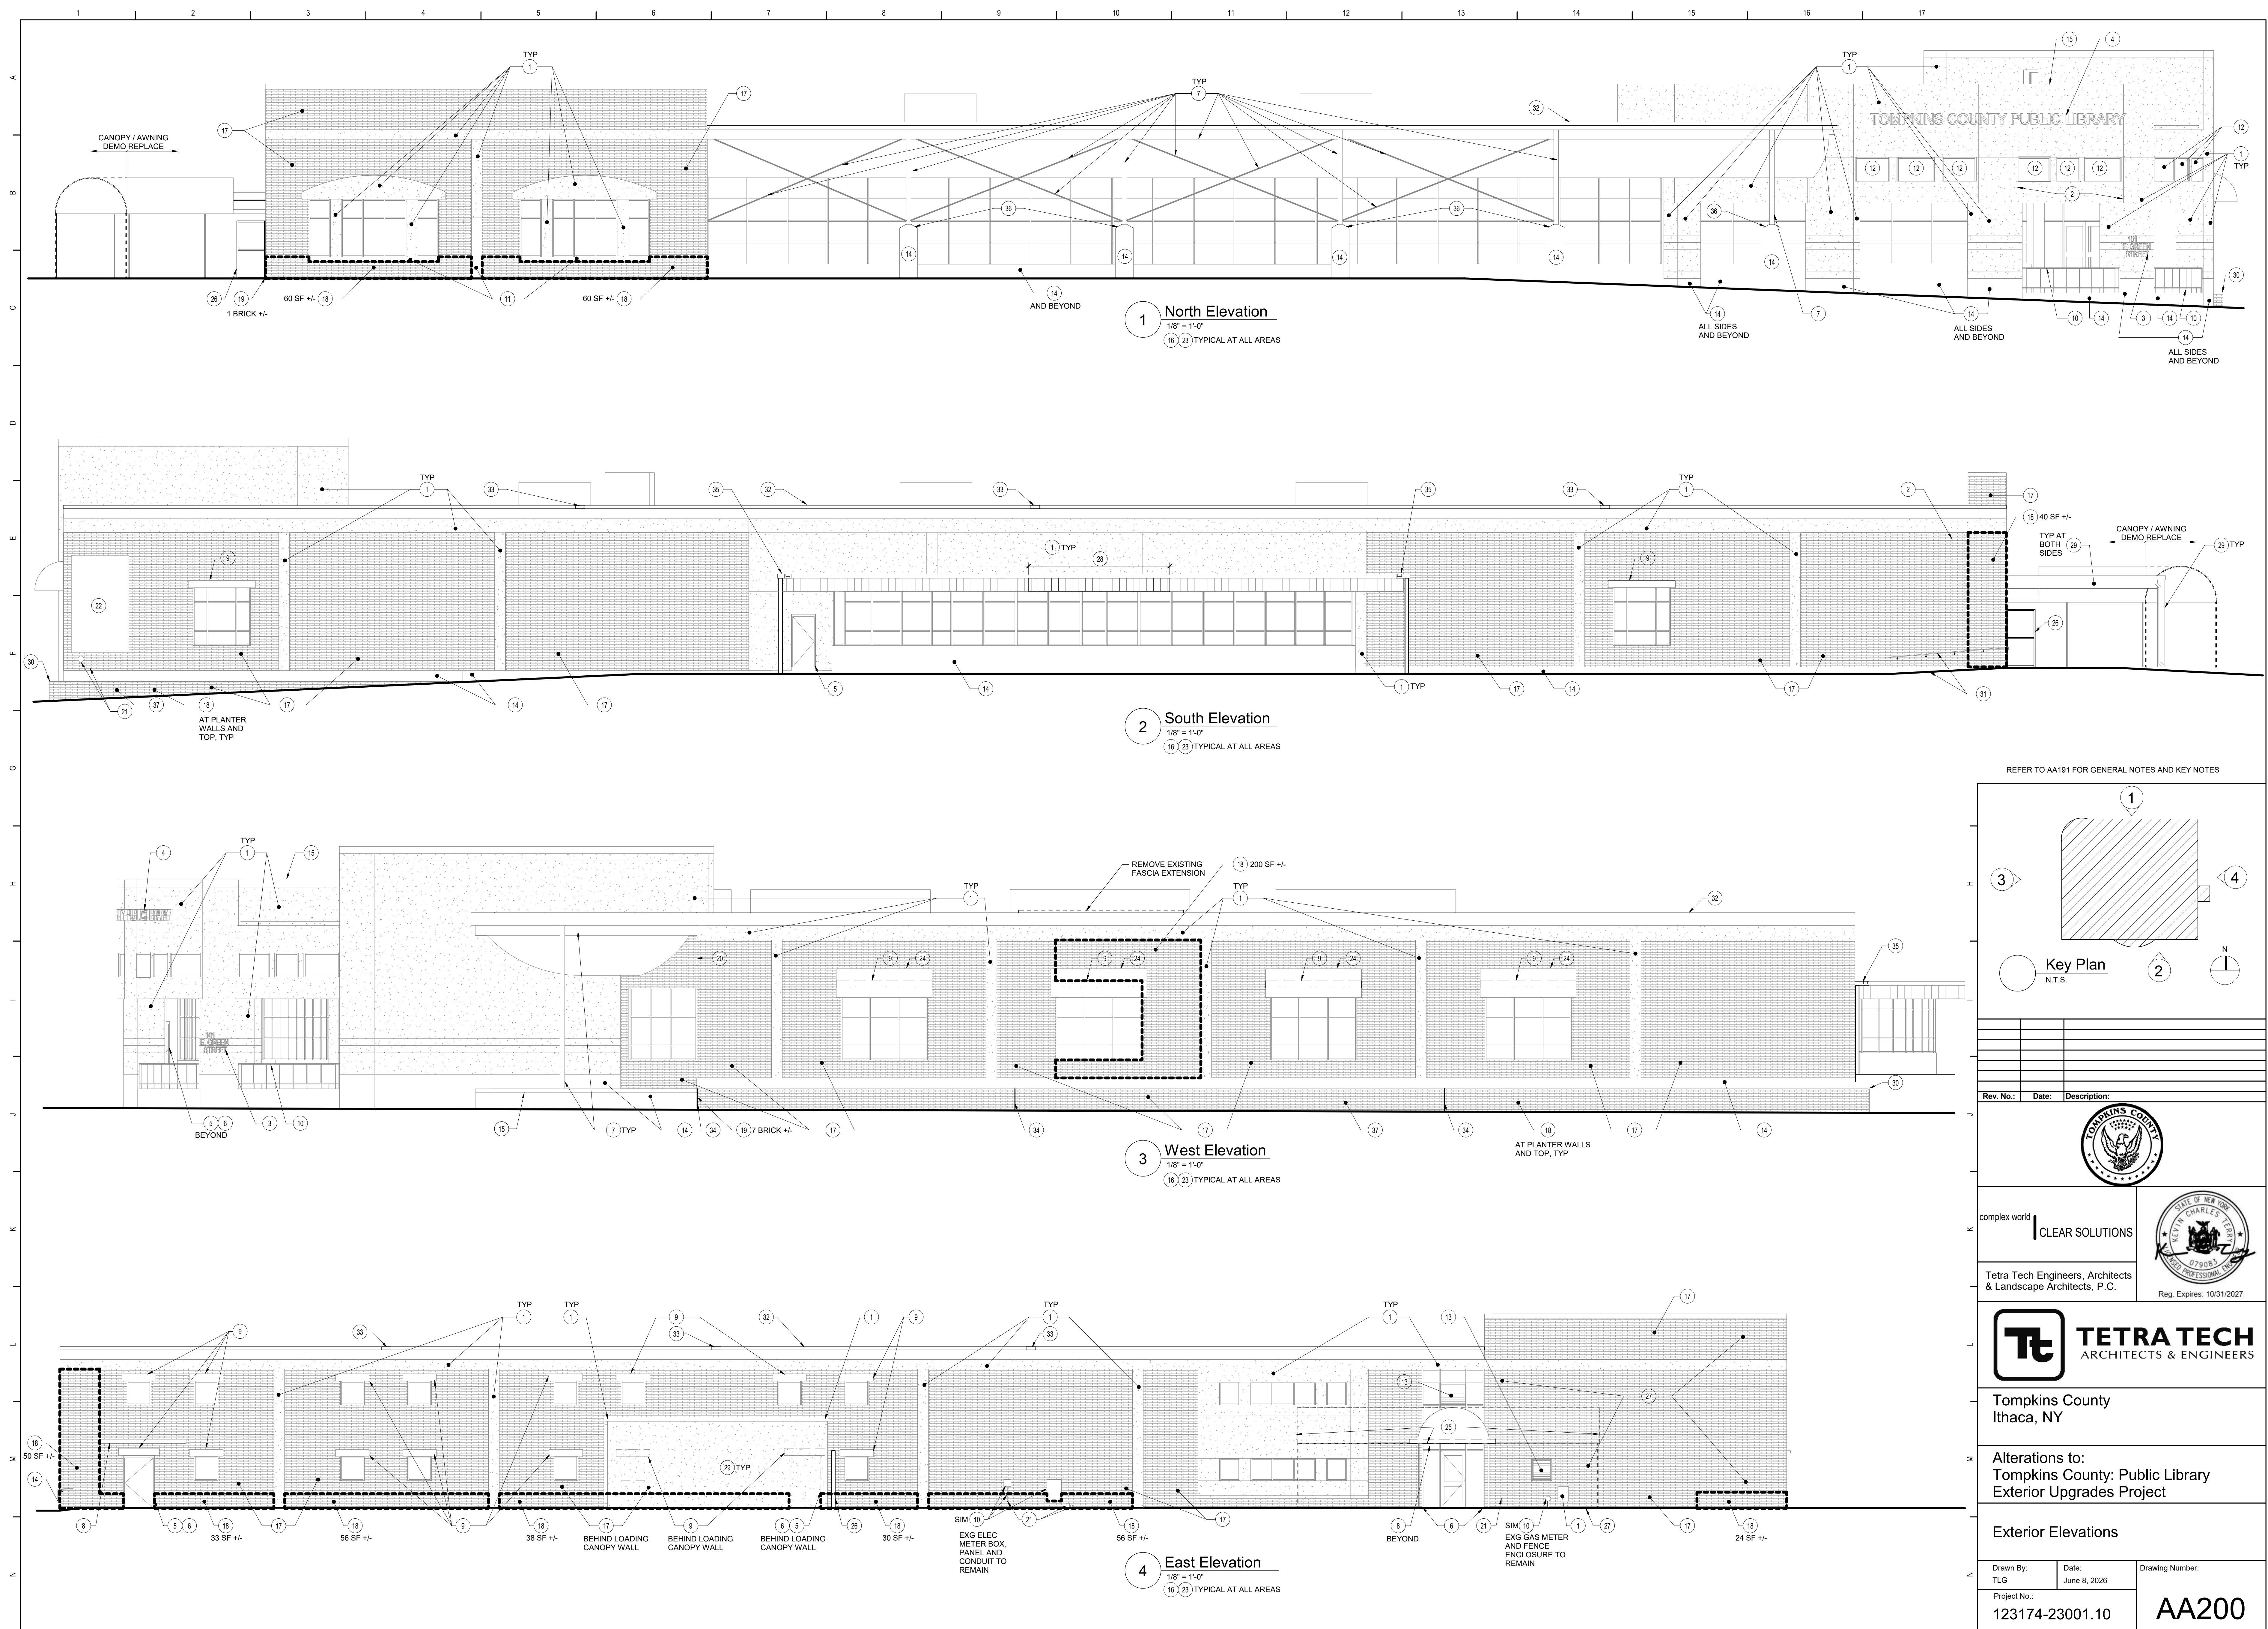

REFER TO AA191 FOR GENERAL NOTES AND KEY NOTES


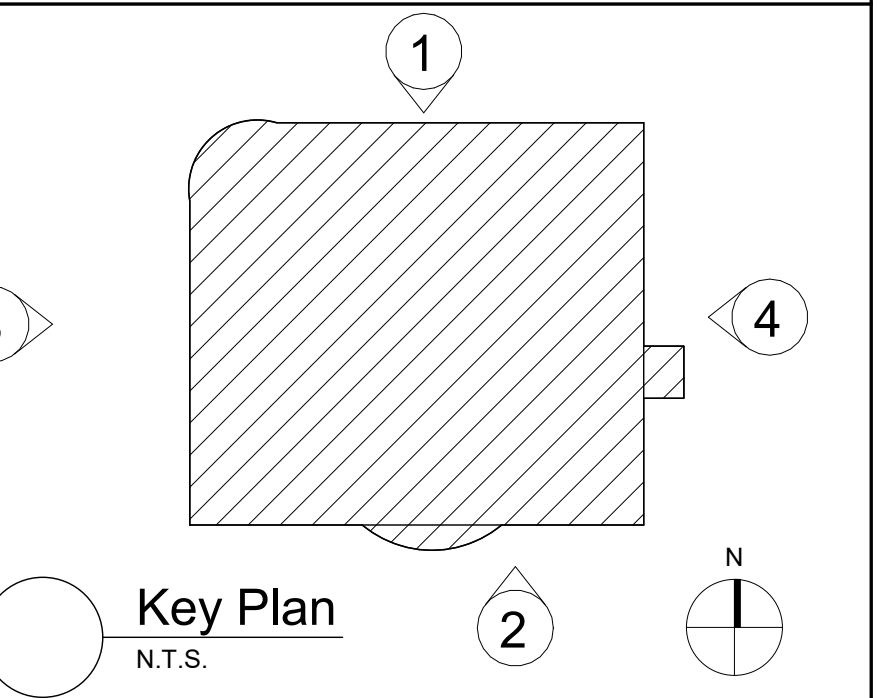


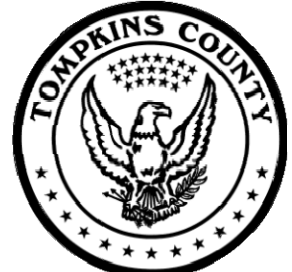Rev. No.:	Date:	Description:			
					
complex world CLEAR SOLUTIONS			 Reg. Expires: 10/31/2027		
Tetra Tech Engineers, Architects & Landscape Architects, P.C.					
 TETRA TECH ARCHITECTS & ENGINEERS					
Tompkins County Ithaca, NY					
Alterations to: Tompkins County: Public Library Exterior Upgrades Project					
Exterior Elevations					
Drawn By: TLG	Date: June 8, 2026		Drawing Number:		
Project No.: 123174-23001.10			AA200		

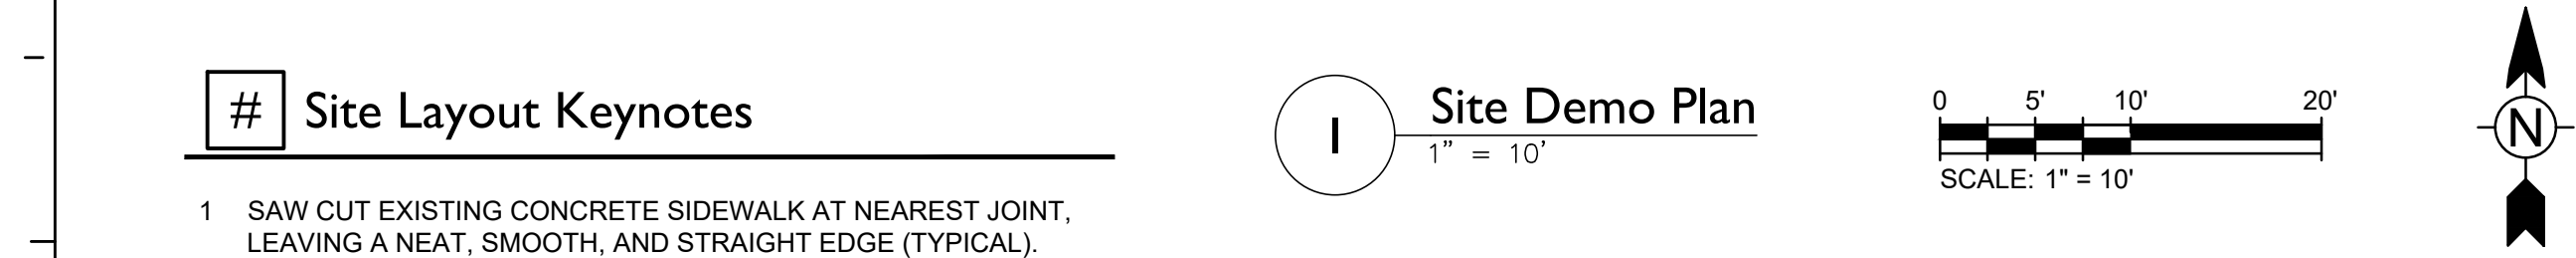


- 1 SAW CUT EXISTING CONCRETE SIDEWALK AT NEAREST JOINT.
LEAVING A NEAT, SMOOTH, AND STRAIGHT EDGE (TYPICAL).
- 2 REMOVE EXISTING CONCRETE SIDEWALK AND SUBBASE AS
NECESSARY TO ALLOW INSTALLATION OF PROPOSED
IMPROVEMENTS (TYPICAL).
- 3 EXISTING LAWN AREA TO REMAIN - REPAIR AS REQUIRED
- 4 EXISTING ASPHALT PAVEMENT, PROTECT.
- 5 EXISTING CURB TO REMAIN, PROTECT.
- 6 EXISTING CONCRETE SIDEWALK TO REMAIN, PROTECT.
- 7 EXISTING SIGNAGE TO REMAIN, PROTECT, TYPICAL.
- 8 EXISTING TREE TO REMAIN, PROTECT, TYPICAL.
- 9 EXISTING STEPS TO REMAIN, PROTECT.
- 10 EXISTING RAMP TO REMAIN, PROTECT.
- 11 EXISTING BUILDING TO REMAIN, PROTECT.
- 12 REMOVE EXISTING STEP CAPS (5).

-
- REMOVE EXISTING CONCRETE PAVEMENT SECTION AND SUBBASE AS REQUIRED

 
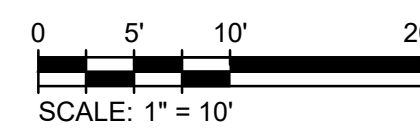


3. THESE GENERAL SITE / PREPARATION / DEMOLITION NOTES REFER TO C-SERIES DRAWINGS.
4. THE INTENT OF THIS DRAWING IS TO INDICATE PREPARATORY WORK, REMOVALS AND DEMOLITION NECESSARY TO CONSTRUCT THE PROJECT AS SHOWN ON THE REST OF THE CONTRACT DRAWINGS. SOME NOTES ARE GENERAL IN NATURE AND IT SHALL BE UNDERSTOOD THAT IT IS NOT FEASIBLE TO INDICATE EACH AND EVERY SPECIFIC REMOVAL. SITE PREPARATION / DEMOLITION DRAWINGS SHALL NOT BE USED ALONE, BUT SHALL BE USED IN CONJUNCTION WITH THE OTHER DRAWINGS FOR WORK TO BE REMOVED, REUSED, AND / OR REVISED NOT INDICATED HERE.
5. CONTRACTOR TO MAINTAIN UTILITY SERVICES TO BUILDINGS TO REMAIN. IF UTILITY SERVICES MUST BE INTERRUPTED THE CONTRACTOR SHALL COORDINATE THAT SHUTDOWN TO MINIMIZE IMPACT TO BUILDINGS. SEE PROJECT MANUAL REGARDING COORDINATION OF DEMOLITION WORK WITH UTILITY COMPANIES.
6. THE CONTRACTOR IS RESPONSIBLE TO MAINTAIN SAFE SITE ACCESS TO PEDESTRIAN, VEHICULAR TRAFFIC, EMERGENCY AND HEALTH SAFETY AGENCIES. IF ACCESS WILL BE COMPROMISED IT WILL BE THE RESPONSIBILITY OF THE CONTRACTOR TO COORDINATE AT LEAST ONE WEEK IN ADVANCE WITH THE OWNER'S REPRESENTATIVE AND HEALTH SAFETY AGENCIES, UNLESS OTHERWISE NOTED IN PROJECT MANUAL.
7. UTILITIES, SIDEWALKS, PAVEMENT, SLABS, FOUNDATIONS, AND MISCELLANEOUS FEATURES NOTED TO BE DEMOLISHED SHALL BE SPOILED OFF-SITE IN A LEGAL MANNER UNLESS OTHERWISE DIRECTED BY THE OWNER'S REPRESENTATIVE. NO BURNING OF DEBRIS SHALL BE ALLOWED. IMMEDIATELY BACKFILL VOIDS WITH COMPACTED GRANULAR MATERIAL AS SPECIFIED.
8. WHEN A SITE FEATURE IS INDICATED TO BE REMOVED, THE SITE FEATURE, INCLUDING APPURTENANCES AND FOOTINGS, SHALL BE DISPOSED OF LEGALLY OFF SITE, UNLESS OTHERWISE INDICATED. IMMEDIATELY BACKFILL VOIDS WITH COMPACTED GRANULAR MATERIALS AS SPECIFIED.
9. WHEN A SITE FEATURE IS INDICATED TO REMAIN, IT SHALL BE PROTECTED AS INDICATED AND / OR SPECIFIED. WHEN DISTURBANCE OCCURS AROUND AN EXISTING FEATURE, THE CONTRACTOR SHALL USE ADDITIONAL PRECAUTIONS INCLUDING, BUT NOT LIMITED TO HAND DIGGING TO PROTECT THE FEATURE.
10. EXISTING ON-SITE UTILITIES SHALL REMAIN UNLESS DESIGNATED FOR REMOVAL. PROTECT ALL EXISTING UTILITIES TO REMAIN.
11. MANHOLES, CATCH BASINS, CLEAN OUTS, VALVE BOXES, FRAMES, COVERS AND GRATES REMAINING IN USE SHALL BE PROTECTED AND ADJUSTED TO FINAL GRADES. CONTRACTOR SHALL MAINTAIN POSITIVE DRAINAGE AT ALL TIMES.
12. CONTRACTOR IS RESPONSIBLE TO VERIFY GRADES AND UTILITIES SHOWN ON EXISTING CONDITIONS PLAN PRIOR TO START OF WORK. DISCREPANCIES ARE TO BE DOCUMENTED AND SUBMITTED TO THE OWNER'S REPRESENTATIVE AT THE TIME OF DISCOVERY.
13. CONTRACTOR SHALL BE RESPONSIBLE FOR RELOCATIONS, INCLUDING, BUT NOT LIMITED TO, UTILITIES, STORM DRAINAGE, SIGNS, ETC. AS INDICATED ON DESIGN DOCUMENTS.
14. IF EXISTING SITE FEATURES TO REMAIN ARE DAMAGED DURING CONSTRUCTION BY CONTRACTOR, SITE FEATURES SHALL BE REPAIRED IN-KIND, TYPICAL.
15. CONTRACTOR TO REMOVE OR RELOCATE, WHEN APPLICABLE, ALL CONNECTING IMPROVEMENTS, DRAIN PIPES, SANITARY SEWER PIPES, POWER POLES, AND GUY WIRES, WATER METERS AND WATER LINES, WELLS, SIDEWALKS, SIGN POLES, UNDERGROUND GAS, SEPTIC TANKS, AND ASPHALT, SHOWN AND NOT SHOWN, WITHIN CONSTRUCTION LIMITS AND WHERE NEEDED, TO ALLOW FOR NEW CONSTRUCTION AS SHOWN.
16. CONTRACTOR TO NOTIFY OWNER'S REPRESENTATIVE IF UNIDENTIFIED UTILITIES ARE ENCOUNTERED INCLUDING, BUT NOT LIMITED TO, STORM SEWER, SANITARY SEWER, TELECOMMUNICATIONS SERVICE, ELECTRICAL SERVICE, GAS SERVICE, WATER SERVICE, IRRIGATION LINES. UTILITIES LINES TO REMAIN UNDISTURBED UNTIL DIRECTED BY OWNER'S REPRESENTATIVE.
17. CONTRACTOR SHALL REQUEST UPFO PRIOR TO START OF ANY WORK. 'DIG SAFELY NEW YORK - CALL 811 - BEFORE YOU DIG'.

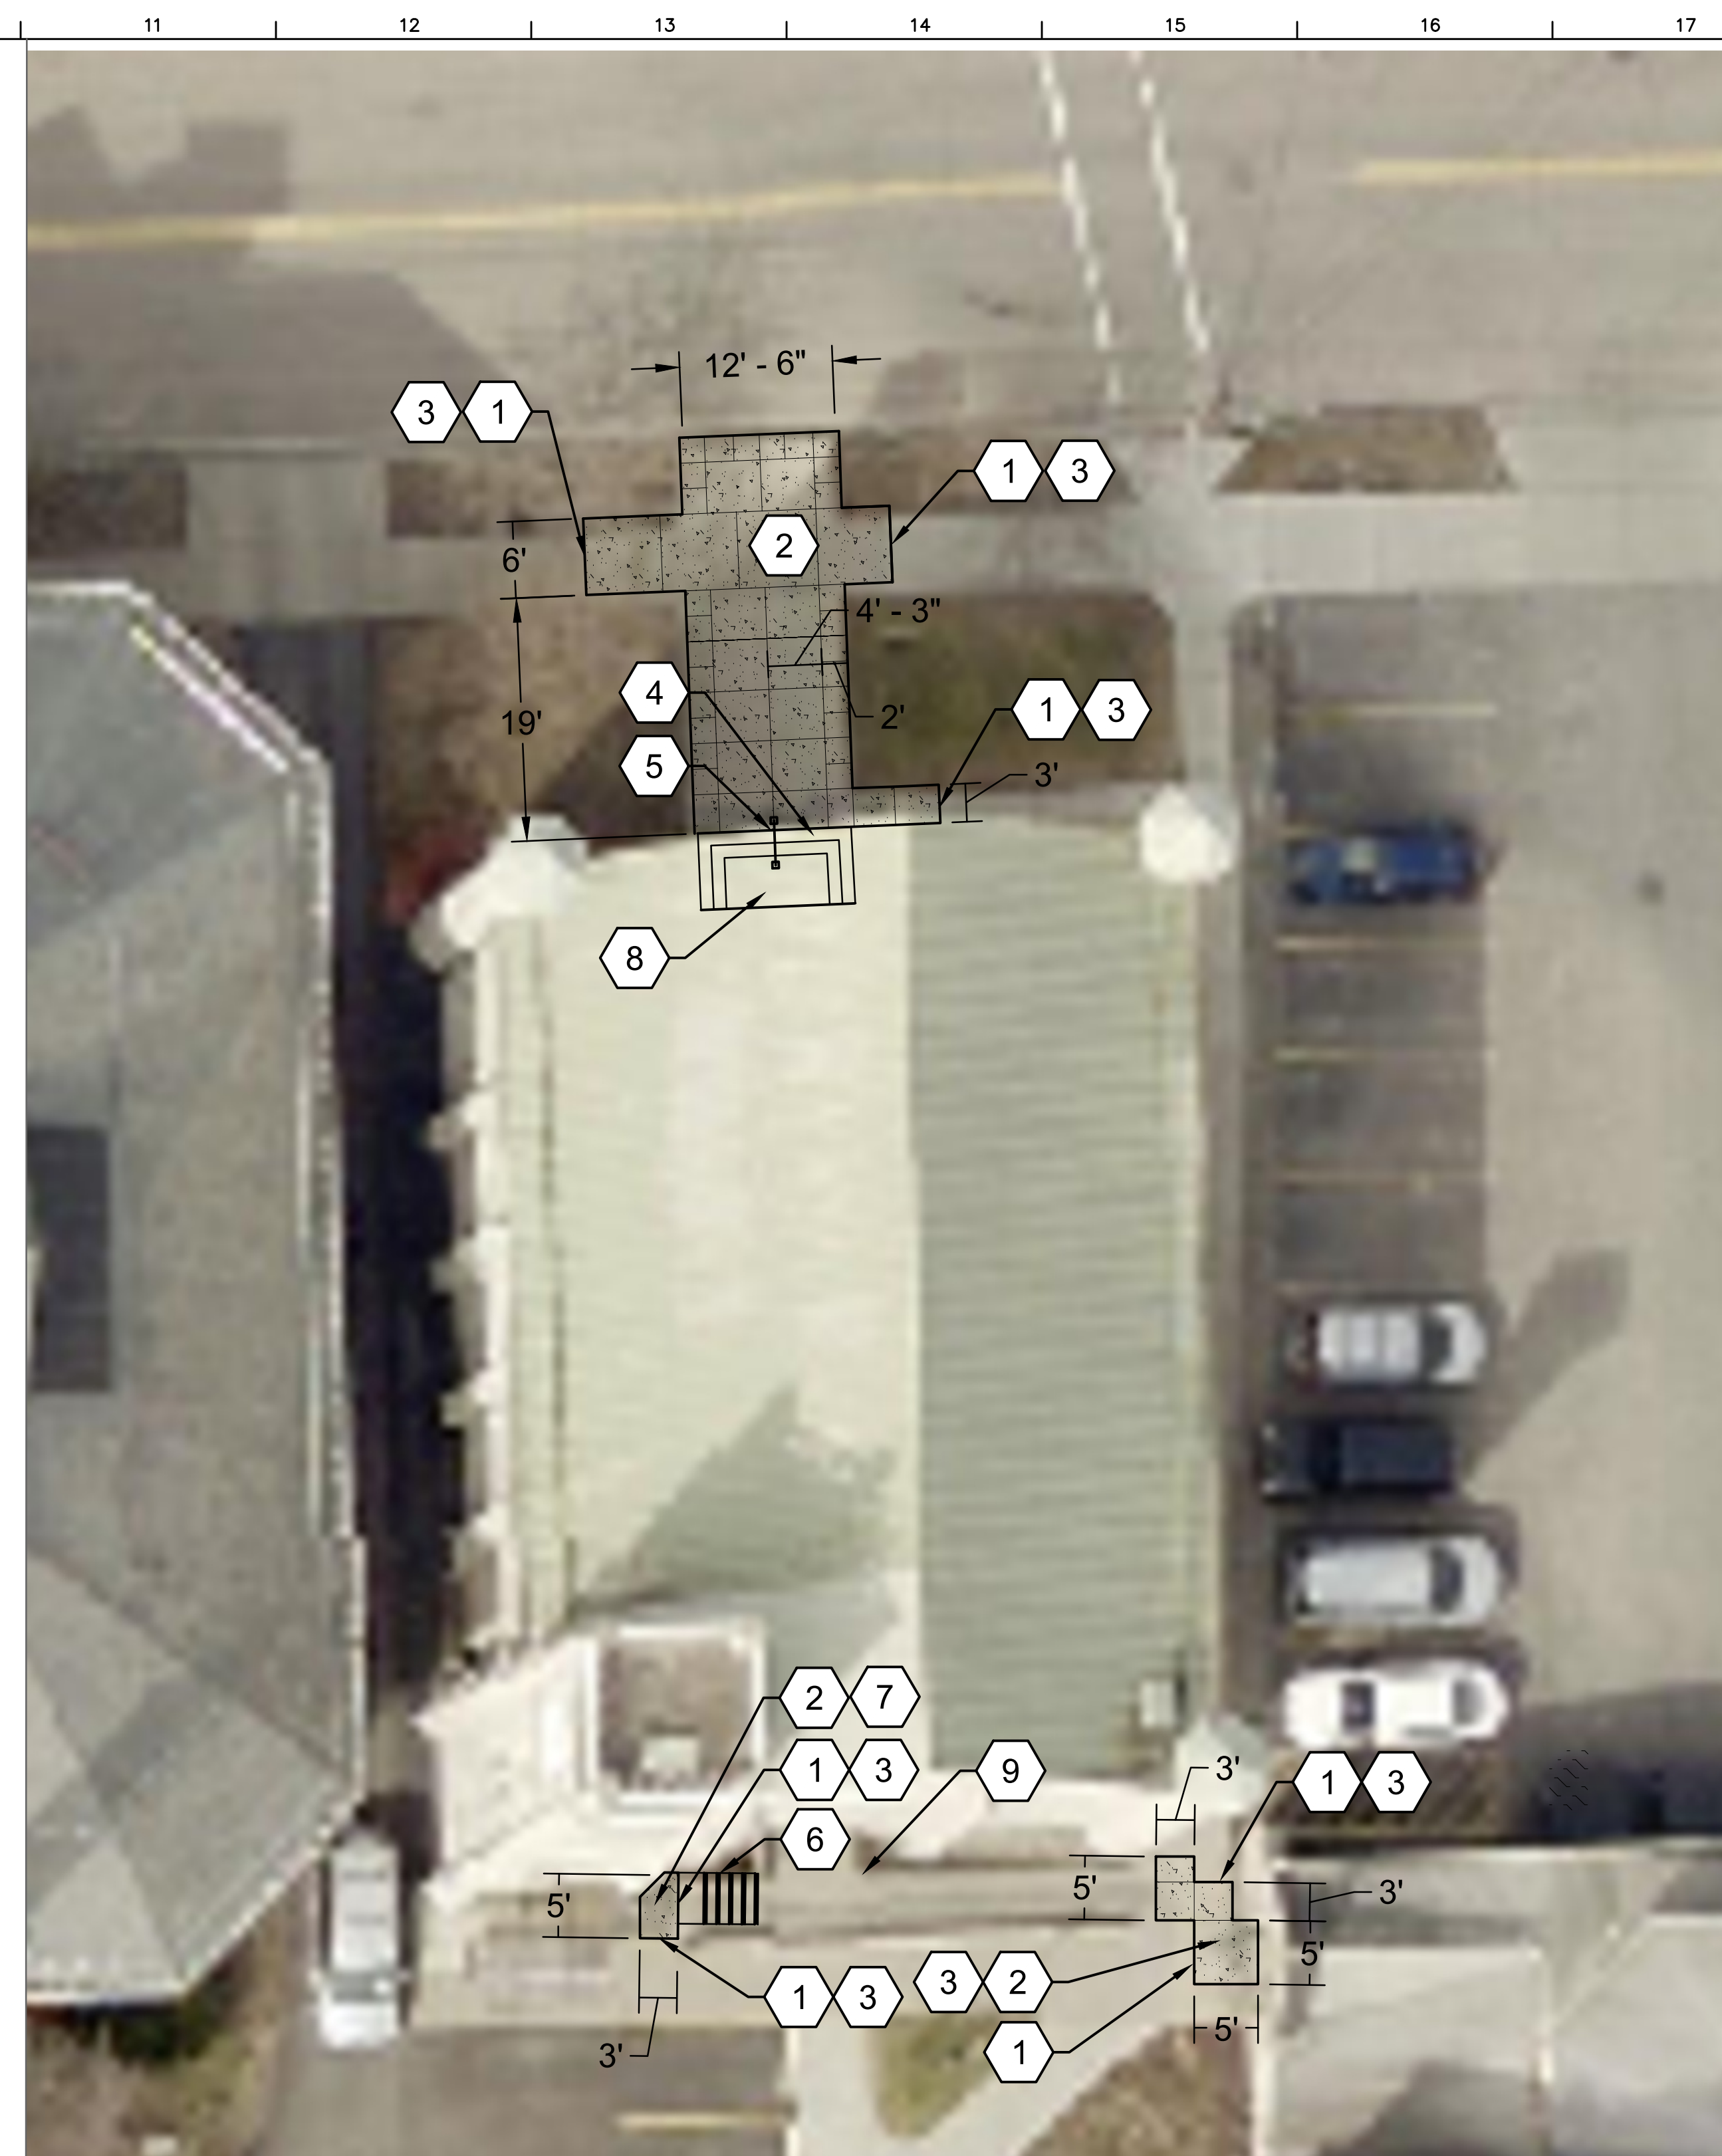

- 1 SMOOTH TRANSITION FROM PROPOSED SURFACE TO ADJACENT EXISTING SURFACE. TYPICAL.
- 2 CONCRETE SIDEWALK. SEE DETAILS 3 AND 5 / AC500.
- 3 NEW CONCRETE SIDEWALK AT EXISTING CONCRETE SIDEWALK. SEE DETAIL 4 / AC500.
- 4 EXPANSION JOINT AT EXISTING SLAB. SEE DETAIL 10 / AC500.
- 5 REMOVE RAILING, PREP, PRIME AND PAINT, AS PER MANUFACTURER'S RECOMMENDATIONS, EXISTING STEEL RAILINGS WITH HIGH PERFORMANCE PAINT (MATCH BUILDING EXTERIOR). SEE HIGH PERFORMANCE PAINT SPECIFICATIONS FOR ADDITIONAL INFORMATION. ADD NEW STAINLESS STEEL FASTENERS.
- 6 PROVIDE AND INSTALL AMERICAN STAIR TREADS - "GRIT STRIP- METAL STAIR NOSING" (QTY - 5). MATCH EXISTING SIZE AND COLOR.
- 7 CLEAN RUST STAIN OFF WALK.
- 8 RAKE OUT OLD GROUT/CAULK AT GRANITE JOINTS, PROVIDE NEW CAULK.
- 9 PATCH CONCRETE HOLE AT TOP OF RAMP.

	CONCRETE PAVING
	CONCRETE WALK

 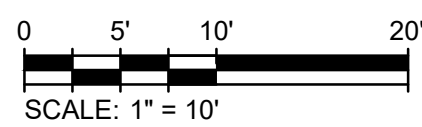

1. REFER TO DRAWING AC100 FOR GENERAL SITE NOTES THAT APPLY TO ALL C-SERIES DRAWINGS.

1. LAYOUT DIMENSIONS GIVEN ARE FROM FACE OF BUILDING (FOB), FACE OF CURB (F.O.C.), CENTER LINE (CL) AND EDGE OF PAVEMENTS UNLESS OTHERWISE NOTED.
2. OBJECTS ARE PARALLEL OR PERPENDICULAR TO EACH OTHER UNLESS OTHERWISE NOTED.
3. VERIFY DIMENSIONS IN FIELD WITH OWNER'S REPRESENTATIVE ANY DIMENSIONS NOTED AS "V.I.F."
5. AT EDGE OF NEW PAVING MEETING EXISTING LAWN, ADD TOPSOIL ALONG EDGE OF NEW PAVING TO BRING ADJACENT GRASS FLUSH WITH EDGE OF NEW PAVING AT MAXIMUM 3% SLOPE. CUT NEAT LINE IN EXISTING LAWN AT NEW TOPSOIL LIMIT LINE. REFER TO PROJECT MANUAL SIDEWALK AND ASPHALT PAVEMENT SECTIONS FOR ADDITIONAL REQUIREMENTS.
6. SCORE CONCRETE SIDEWALKS AT 5-FT SQUARE UNLESS OTHERWISE NOTED.


Rev. No.:	Date:	Description:



complex world | CLEAR SOLUTIONS

Tetra Tech Engineers, Architects
& Landscape Architects, P.C.

Reg. Expires: 10/31/2027

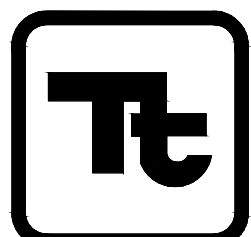

TETRA TECH
ARCHITECTS & ENGINEERS

Tompkins County
Ithaca, NY

Alterations to:
Tompkins County: Public Library
Exterior Upgrades

Site Daniel D. Tompkins Building Plan
121 East Court Street, Ithaca

Drawn by: LGB	Date: June 8, 2026	Drawing No.: BC120
Project No.: I23I74-2300I.I0		