PROJECT DIRECTORY

CLIENT:

INTERIOR DESIGNER :

ARCHITECT :

CIVIL / LANDSCAPE: CIVIL / LANDSCAPE :

ENGINEER :

STRUCTURAL ENGINEER :

LEGEND

INTERIOR ELEVATION MARKER :

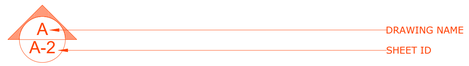

TAG LABEL :

CALLOUTS LABEL :

DRAWINGS LABEL :

KEY PLAN

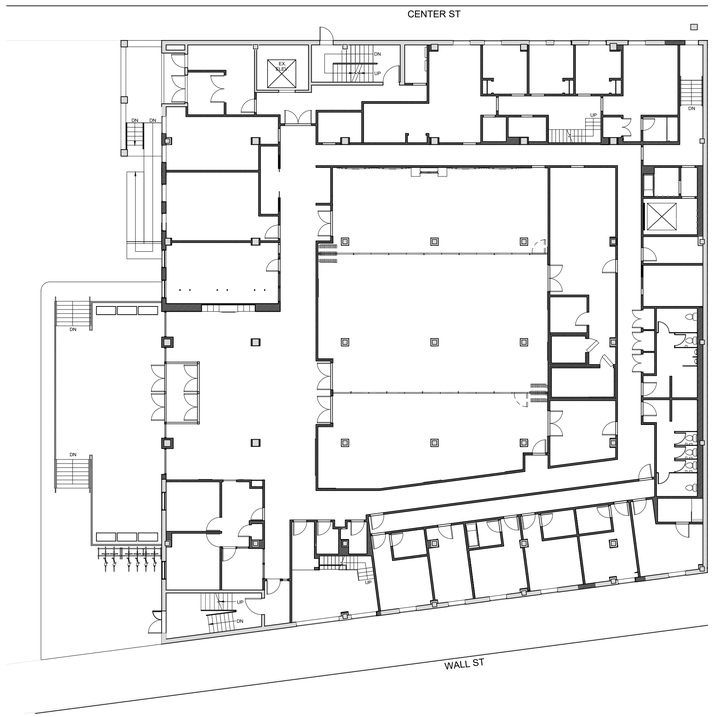

FLOOR PLAN

SCALE: 1/16" = 1' - 0"

INDEX

Nº	AREA
A-00	INFO
A-01	WALL,FLOORING,LIGHTING AND FINISHED SCHEDULE
A-02	FLOOR PLAN FIRST LEVEL
A-03	PROPOSED LOBBY FLOOR PLAN
A-04	PROPOSED LOBBY ELEVATIONS
A-05	PROPOSED SOCIAL HALL FLOOR PLAN
A-06	PROPOSED SOCIAL HALL FLOOR PLAN
A-07	PROPOSED SOCIAL HALL FLOOR PLAN
A-08	PROPOSED SOCIAL HALL ELEVATIONS
A-09	PROPOSED SOCIAL HALL ELEVATIONS
A-10	PROPOSED CORRIDOR FLOOR PLAN
A-11	PROPOSED CORRIDOR FLOOR PLAN
A-12	PROPOSED CORRIDOR FLOOR PLAN
A-13	PROPOSED CORRIDOR ELEVATIONS
A-14	PROPOSED CORRIDOR ELEVATIONS
A-15	PROPOSED CORRIDOR ELEVATIONS
A-16	PROPOSED MIKVAH FLOOR PLAN
A-17	PROPOSED MIKVAH ELEVATIONS
A-18	PROPOSED MIKVAH BATHROOM FLOOR PLAN
A-19	PROPOSED MIKVAH BATHROOM ELEVATIONS
A-20	PROPOSED MIKVAH VESTIBULE FLOOR PLAN
A-21	PROPOSED MIKVAH VESTIBULE ELEVATIONS
A-22	PROPOSED LIBRARY FLOOR PLAN
A-23	PROPOSED LIBRARY ELEVATIONS
A-24	PROPOSED PROGRAMMING FLOOR PLAN
A-25	PROPOSED PROGRAMMING ELEVATIONS
A-26	PROPOSED WOMEN'S RESTROOM FLOOR PLAN
A-27	PROPOSED WOMEN'S RESTROOM ELEVATIONS
A-28	PROPOSED MEN'S RESTROOM FLOOR PLAN
A-29	PROPOSED MEN'S RESTROOM ELEVATIONS
A-30	PROPOSED RESTROOM 1 FLOOR PLAN
A-31	PROPOSED RESTROOM 1 ELEVATIONS
A-32	PROPOSED RESTROOM 2 FLOOR PLAN
A-33	PROPOSED RESTROOM 2 ELEVATIONS
A-34	PROPOSED RECEPTION FLOOR PLAN
A-35	PROPOSED RECEPTION ELEVATIONS
A-36	PROPOSED OFFICE 1 FLOOR PLAN
A-37	PROPOSED OFFICE 1 ELEVATIONS
A-38	PROPOSED OFFICE 2 FLOOR PLAN
A-39	PROPOSED OFFICE 2 ELEVATIONS
A-40	PROPOSED CONFERENCE FLOOR PLAN
A-41	PROPOSED CONFERENCE ELEVATIONS
A-42	PROPOSED MASTER BEDROOM FLOOR PLAN
A-43	PROPOSED MASTER BEDROOM ELEVATIONS
A-44	PROPOSED MASTER BATHROOM FLOOR PLAN
A-45	PROPOSED MASTER BATHROOM ELEVATIONS
A-46	PROPOSED BATHROOM 2 FLOOR PLAN
A-47	PROPOSED BATHROOM 2 ELEVATIONS
A-48	PROPOSED POWDER ROOM FLOOR PLAN
A-49	PROPOSED POWDER ROOM ELEVATIONS
A-50	PROPOSED RAVE SUITE FLOOR PLAN
A-51	PROPOSED RAVE SUITE ELEVATIONS
A-52	PROPOSED RAVE SUITE ELEVATIONS
A-53	PROPOSED UPSTAIRS FLOOR PLAN

Nº	AREA
A-54	PROPOSED UPSTAIRS ELEVATIONS
A-55	PROPOSED SUITE 2- FULL SIZE FLOOR PLAN
A-56	PROPOSED SUITE 2- FULL SIZE ELEVATIONS
A-56.2	PROPOSED SUITE 3-FULL SIZE FLOOR PLAN
A-57	PROPOSED SUITE BATHROOM FLOOR PLAN
A-58	PROPOSED SUITE BATHROOM ELEVATIONS
A-59	PROPOSED SUITE 1- TWIN SIZE FLOOR PLAN
A-60	PROPOSED SUITE 1- TWIN SIZE ELEVATIONS
A-60.2	PROPOSED SUITE 4- TWIN SIZE FLOOR PLAN
A-60.3	PROPOSED SUITE 5- TWIN SIZE FLOOR PLAN
A-61	PROPOSED COFFEE ROOM FLOOR PLAN
A-62	PROPOSED COFFEE ROOM ELEVATIONS
A-63	PROPOSED KITCHEN PASSOVER FLOOR PLAN
A-64	PROPOSED KITCHEN PASSOVER ELEVATIONS
A-65	PROPOSED MAIN KITCHEN
A-66	CLASSROOM
A-67	POSITIVITY SPACE
A-68	RAV SUITE BEDROOM 1
A-69	RAV SUITE BEDROOM 2
A-70	RAV SUITE BEDROOM 3
A-71	PROPOSED SUITE 5 ADA BATHROOM FLOOR PLAN
A-72	PROPOSED SUITE 5 ADA BATHROOM ELEVATIONS
A-FC	FACADE ELEVATIONS

HHDESIGNERS
1876 LAKEWOOD ROAD
TOMS RIVER, NJ 08755
732.400.5338
Office@hhdesigners.com

ARCHITECT NAME

STAMP

CHABAD OF BINGHAMTON

Nº	DESCRIPTION	DATE

Project No.

Project North

COVER SHEET

Scale N.T.S.

A-00

Sheet No. ©

FURNITURE SCHEDULE

TAG	ITEM	NAME	QTY	SIZE	FINISH / COLORS	MODEL N°	VENDOR
FR-1	STOOL	GRAHAM METAL FRAMED UPHOLSTERED BAR STOOL WITH CONTRAST PIPING	7	21"W x 21.5"D x 35" H	HAZE	-	INTERIOR DEFINE
FR-2	ACCENT CHAIR	EMILIA CHAIR	4	30½"W x 30½"D x 29"H	CARBON	10178812 CLCG	RH
FR-3	SOFA	EMILIA SOFA	2	6'W x 30½"D x 29"H	LATTE	10178817 NOLA	RH
FR-4	COFFEE TABLE	SHAGREEN NESTING COFFEE TABLE, BRASS	2	38"W 38"D 16"H	ANTIQUE BRASS	252798	HIGH FASHION HOME
FR-5	TV	55" CLASS THE FRAME QLED 4K LS03D	1	55"	MODERN TEAK	QN55LS03DAFXZA	SAMSUNG
FR-6	BOOK CASE	LOBBY BOOK CASE	1	4'W x 18"D x 10'H	WOOD(LOFT OAK - 7968)	CUSTOM	CUSTOM
FR-7	WALL DECORATION	DONOR WALL	1	98"W x 2"D x 62"H	CUSTOM	CUSTOM	CUSTOM
FR-8	CHAIR	ALBERTO - FLEX BACK SERIES	205	18.75"W 24.25"D 36.25"H	BLACK	HC-109	SHEV CHAIR
	FABRIC CHAIR	SUNBRELLA CAST - SILVER		54"	GRAY	40433-0000	OUTDOOR FABRICS
FR-9	TABLE	TITAN SERIES™ WOOD FOLDING TABLE - 8'X30" BANQUET - VINYL EDGE	20	30"W 8'D 30"H	PLYWOOD	WFT5-3096	EVENT STABLE
FR-10	TABLE	SOCIAL HALL TABLE	6	18"W 8'D 30"H	CUSTOM	CUSTOM	CUSTOM
FR-11	TABLE	SOCIAL HALL TABLE	7	18"W 7'D 30"H	CUSTOM	CUSTOM	CUSTOM
FR-12	BUFFET	BERNHARDT	1	82"W 21.5"D 36"H	SOLID WOOD	BHT10470	PERIGOLD
FR-13	MIRROR	SOCIAL HALL- WALL MIRROR	2	164"W X 2"D X 101"H	-	CUSTOM	CUSTOM
FR-14	WOOD PANEL	MEJITZÁ	5	34"W X 5"D X 60"H	CUSTOM	CUSTOM	CUSTOM
FR-15	TABLE	BIMAH	1	43"W X 21"DX 49"H	CUSTOM	CUSTOM	CUSTOM
FR-16	TABLE	SHTENDERS	1	25"W X 16"D X 46"H	CUSTOM	CUSTOM	CUSTOM
FR-17	BENCH	LENALEE BENCH	1	6.9"Hx35.4"Wx12.9"D	BLACK	W100667831	WAYFAIR
FR-18	CURTAIN WINDOW	ELECTRIC BLINDS AND CURTAIN TRACKS	1	-	WHITE	-	POWERED BLINDS
FR-19	VANITY	OFF-CENTERED VANITY ON LEGS	1	36"W	BLACK	FP83A113	VANICO-MARONYX
FR-20	MIRROR	ETERNITY 28" DIAMETER CIRCULAR METAL FRAMED BATHROOM MIRROR	1	28"W 1"D 28"H	BLACK	MR4034BK	BUILD WITH FERGUSON
FR-21	BED	TWIN WHITE BUNK BED	1	-	WHITE	7278	CHURCHILL FURNITURE
FR-22	BOOK CASE	LIBRARY BOOK CASE	1	25.1'W X 23"D X 12'H	CUSTOM	CUSTOM	CUSTOM
FR-23	CHAIR	PRATT FULLY UPHOLSTERED CHAIR	6	22" W x 18" D x 32" H	MOCHA	-	INTERIOR DEFINE
FR-24	TABLE	LIBRARY TABLE	3	48"W X 30"D X 29"H	CUSTOM	CUSTOM	CUSTOM
FR-25	BENCH	LIBRARY BENCH	1	100"W X 21"D X 28"H	CUSTOM	CUSTOM	CUSTOM
FR-26	TABLE	PROGRAMMING TABLE	2	10'W X 30"D X 29"H	CUSTOM	CUSTOM	CUSTOM
FR-27	CHAIR	FARRAH OUTDOOR STACKING DINING SIDE CHAIR (SET OF 2)	10	32.7"H X 20.5"W X 22"D	TAUPE	A000652483	ALLMODERN
FR-28	NIGHT STAND	SUITE - NIGHT STAND	2	22"H X 16"W X 16.75"D	-	CUSTOM	CUSTOM
FR-29	VANITY	BATHROOMS VANITY	2	7'W X 25"D X 30"H	CUSTOM	CUSTOM	CUSTOM
FR-30	RUG	HAND TUFTED WOOL CHECKERED RUG	1	8' x 10'	GREY IVORY	W005664162	WAYFAIR
FR-31	OTTOMAN	SIA OTTOMAN	1	17"W x 17"D x 19"H	WHITE	230100-001	BURKEDECOR
FR-32	DRESSER	SUITE DRESSER	1	63"W X 22"D X 34"H	WOOD OAK	CUSTOM	CUSTOM
FR-33	VANITY	RESTROOM VANITY	1	5'8"W X 15"D X 18"H	CUSTOM	CUSTOM	CUSTOM
FR-34	VANITY	RESTROOM VANITY	1	28"W X 18"D X 18"H	CUSTOM	CUSTOM	CUSTOM
FR-35	BASKET	WASTE BASKET	1	9.87"W x 9.87"D x 15"H	BLACK	R099651	LUMENS
FR-36	DESK	RECEPTION DESK	1	6'3"W X 24"D X 3'H	CUSTOM	CUSTOM	CUSTOM
FR-37	OFFICE CHAIR	MILA	3	-	BLACK	33721	9to5 seating
FR-38	DESK	OFFICE DESK	2	5'6" X 2'6"X 2'5"	CUSTOM	CUSTOM	CUSTOM
FR-39	FILE CABINET	OFFICE CABINET	2	20" X 60"X 29.5"	CUSTOM	CUSTOM	CUSTOM
FR-40	GUEST CHAIR	HOLLIS METAL FRAMED UPHOLSTERED CHAIR	4	21.5"W x 19"D x 30"H	WHITE	-	INTERIOR DEFINE
FR-41	ART	PARME KOTEL - MUSEUM-QUALITY PRINT ON CANVAS - UNFRAMED	1	51" X 41"	BLACK	-	Etsy
FR-42	ART	MILAGROS YAM SUF - ORIGINAL JUDAIC ACRYLIC PAINTING ON CANVAS	1	32" X 48"	BLACK	-	Etsy
FR-43	OFFICE CHAIR	DIDDY - 2450 GT	4	-	BLACK	-	9to5 seating
FR-44	TABLE	DECKER	1	48"D x 29"H	WHITE QUARTZ	559293	ROOM & BOARD
FR-45	ART	PAINTING THE BLUE SEA	1	54" X 81"	BLUE	772039342	SHUTTERSTOCK
FR-46	ART	MODERN ART. CONTEMPORARY ART	1	3' x 6' 2"	BLACK	1053165404	SHUTTERSTOCK
FR-47	ART	ABSTRACT BLUE PAINT BACKGROUND. MODERN ART. CONTEMPORARY ART	2	3' x 6' 2"	BLUE	1142513876	SHUTTERSTOCK
FR-48	BED	VERTICAL PLATFORM BED FRAME WITH FABRIC UPHOLSTERED HEADBOARD AND WOODEN SLATS SUPPORT	4	41.2" H X 39" W X 76.7" L	DARK GRAY	W009275169	WAYFAIR
FR-49	BED FRAME	FULL SIZE-BED FRAME	6	59"W X 80" D	TBD	TBD	TBD
FR-50	NIGHTSTANDS	2-DRAWER GREY SHAGREEN NIGHTSTAND	1	23.5"W x 16"D x 21.5"H	GREY	238661	CB2
FR-51	CURTAIN WINDOW	ROMAN SHADES	2	24" x 36"	GOLDEN ECRU	-	SELECTBLINDS
FR-52	VANITY	KALEB 30" CLASSIC OAK VANITY AND COUNTER	1	20 3/8"W x 18 3/8"D x 2 1/4"H	GRAY	-	TILEBAR
FR-53	VANITY	KORA ART 32" WOODGRAIN WALL MOUNTED VANITY WITH CERAMIC COUNTER AND BLACK HANDLES	1	31.5"W x 17.7"D x 21.6"H	BROWN	-	TILEBAR
FR-54	VANITY	AMANI 30" CLASSIC GRAY SINGLE VANITY WITH WHITE INTEGRATED TOP	1	30"W x 18.125"D x 33.5"H	GRAY	-	TILEBAR
FR-55	TABLE	PARKER EXPANDABLE DINING TABLE (60"–120")	1	60"W x 40"D x 30"H	BLACK	8671065	WESTELM
FR-56	CHAIR	TORRIAN SOLID WOOD SIDE CHAIR (SET OF 2)	4	33"H x 18.5"W x 16.5"D	GRAIN	J001325901	JOSS & MAIN
FR-57	COFFEE TABLE	COLIN KING BRONZE-FINISHED NESTING SIDE TABLES	1	15.5"W x 11"D x 18"H	BLACK	7162057	WEST ELM
FR-58	ART	FRAMED CANVAR PRINT WALL ART SET GRAY DUOTONE PASTEL WATERCOLOR LANDSCAPE SHAPES ABSTRACT ILLUSTRATION	1	24"W x 36"H	BLACK	-	AMAZON
FR-59	CONSOLE	FELIZIO 55" CONSOLE TABLE	1	29.5"H X 55"W X 11.85"D	BLACK	W007098873	WAYFAIR
FR-60	SOFA	LOWEN LOVESEAT	1	-	OPAL	-	INTERIOR DEFINE
FR-61	SOFA	PUFF 90" FABRIC SOFA	1	30.7"H X 90.2"W X 34.3"D	GRIS BOUCLE	-	KARDIEL
FR-62	TABLE	ROUND METAL BASE DINING TABLE	1	29"H X 31.5"W X 31.5"D	BLACK	W004520619	WAYFAIR
FR-63	CHAIR	KAVEEN METAL UPHOLSTERED BACK SIDE CHAIR (SET OF 2)	1	32.3"H X 22.1"W X 18.5"D	BROWN	W110189507	WAYFAIR
FR-64	BEAN BAG CHAIR	SHERPA CHARCOAL BEAN BAG CHAIR SLIPCOVER ONLY	1	41"D	GRAY	4885462	POTTERYBARN/ TEEN
	BEAN BAG SLIPCOVER	BEAN BAG CHAIR INSERTS	1	41"D	WHITE	9389545	POTTERYBARN/ TEEN
FR-65	ART	PASTEL GRAY BLUE WATERCOLOR LANDSCAPE ABSTRACT SHAPES " PAINTING PRINT ON CANVAS	1	24"H X 36"W X 1.5"D	BLACK	CGNL4727	WAYFAIR
FR-66	CLOSET	CLOSET UPSTAIRS	1	9'4"W X 21"D X 7'H	WHITE	CUSTOM	CUSTOM
FR-67	COUNTER	SUITE COUNTER	4	7'W X 24"D X 8'H	WOOD OAK	CUSTOM	CUSTOM
FR-68	NIGHTSTANDS	NERA OAK 1-DRAWER NIGHTSTAND	3	22"H X 23"W X 16.75"D	WOOD OAK	SKU16403	ARTICLE
FR-69	MIRROR	SABINE METAL ROUNDED RECTANGLE WALL MIRROR	8	24"W x 36"H	BLACK	J000345000	JOSS & MAIN
FR-70	TABLE	CORREL BLACK GRANITE THERMAL-FUSED LAMINATE TOP LIBRARY	1	30"D x 48"W x 29"H	BLACK	384BR3048TFB	WEBSTAURANT
FR-71	BENCH	COFFEE ROOM BENCH	1	8'W x 29"D x 29"H	GRAY	CUSTOM	CUSTOM
FR-72	CURTAIN WINDOW	COASTAL ROMAN SHADES	1	24" x 36"	SHORELINE	-	SELECTBLINDS
FR-73	CURTAIN WINDOW	TIMELESS ROMAN SHADES	2	24" x 36"	TBD	-	SELECTBLINDS
FR-74	CLOSET	LOBBY CLOSET	1	30"W x 18"D x 8'4"H	WOOD OAK	CUSTOM	CUSTOM

FURNITURE SCHEDULE

TAG	ITEM	NAME	QTY	SIZE	FINISH / COLORS	MODEL N°	VENDOR
FR-75	CLOSET	HALL CLOSET	1	46"W X 25"D X 8'H		CUSTOM	CUSTOM
FR-76	CLOSET	HALL COFFEE STATION	1	8'W X 25"D X 10'H	WOOD(LOFT OAK - 7968)	CUSTOM	CUSTOM
FR-77	KITCHEN	COFFEE ROOM COUNTER	1	11'2"W X 12"D X 30"H	WOOD OAK	CUSTOM	CUSTOM
FR-78	KITCHEN	PROGRAMMING KITCHEN	1	9'10"W X 24"D X 7'11"H	WOOD OAK	CUSTOM	CUSTOM
FR-79	VANITY	SOCIAL HALL VANITY	2	13'8"W X 24"D X 12'H	WHITE	CUSTOM	CUSTOM
FR-80	SHELVING UNIT	SOCIAL HALL BOOKCASE	1	9'8"W X 12"D X 12'H	WOOD OAK	CUSTOM	CUSTOM
FR-81	VANITY	WASHING STATION VANITY	1	3'W X 24"D X 7"H	WHITE	CUSTOM	CUSTOM
FR-82	ART	10-PIECE WOOD GALLERY FRAME SET	1	8" x 10"	GRAY	4012547	POTTERYBARN
FR-83	CURTAIN WINDOW	REVERSE ROMAN SHADES	2	24" x 36"	WHITE	-	SELECTBLINDS
FR-84	CURTAIN WINDOW	ROMAN SHADES	8	24" x 36"	TBD	-	SELECTBLINDS
FR-85	iPAD	APPLE IPAD PRO M1 WI-FI	1	12.9"	SPACE GRAY	MHNF3LL/A	AMAZON
FR-86	PROJECTOR	PROJECTOR	1	TBD	TBD	TBD	TBD
FR-87	SCREEM	SCREEM FOR THE PROYECTOR	1	TBD	TBD	TBD	TBD
FR-88	CHAIR	NEXUS FABRIC CHAIR	2	W 33.9" x D 31.9" H 32.7"	GRIS BOUCLE	-	KARDIEL
FR-89	TABLE	SWELL TRAY SIDE TABLE	3	W 19.7" x D 19.7" H 19.7"	WALNUT	-	KARDIEL
FR-90	ART	LOBBY ART	1	W 34" x H 40"	CUSTOME	-	CUSTOME
FR-91	DIRECTOTY	LOBBY DIRECTORY	1	-	CUSTOME	-	CUSTOME
FR-92	FIREPLACE	AMANTII EXTRA SLIM INDOOR/OUTDOOR ELECTRIC FIREPLACE	1	40"	BLACK	M43900945	WOODLANDDIRECT
FR-93	ART	WOOD TEXTURE, CLOSE	3	-	BLACK	252130318	SHUTTERSTOCK
FR-94	BED FRAME	TWIN SIZE-BED FRAME	6	40"W X 77"D	TBD	TBD	TBD
FR-95	PANELS DOOR	DOOR -SOCIAL HALL PANELS	2	3'11"W X 2"D X 12'	WOOD OAK	CUSTOM	CUSTOM
FR-96	VANITY	ADA VANITY	1	22"W X 20"D X 6"	-	CUSTOM	CUSTOM
FR-97	OTTOMAN	LOBBY OTTOMAN	5	TBD	TBD	TBD	TBD
FR-98	OTTOMAN	LOBBY OTTOMAN	5	TBD	TBD	TBD	TBD
FR-99	OTTOMAN	LOBBY OTTOMAN	4	TBD	TBD	TBD	TBD
FR-100	OTTOMAN	LOBBY OTTOMAN	4	TBD	TBD	TBD	TBD
FR-101	RAILING	STAIR RAILING	1	36"H	GLASS WITH BLACK METAL FRAME	CUSTOM	CUSTOM
FR-102	KITCHEN	RAVS SUITE KITCHEN	1	24"W X 7'3"H	CUSTOM	CUSTOM	CUSTOM
FR-103	KITCHEN	LAUNDRY KITCHEN	1	13'5"W X 24"D X 7'2"H	CUSTOM	CUSTOM	CUSTOM
FR-104	LAUNDRY	LAUNDRY CLOSET	1	13'5"W X 24"D X 7'2"H	CUSTOM	CUSTOM	CUSTOM
FR-105	PARTITION	MEN RESTROOM PARTITION	1	5'W X 2"D X 8'2"H	CUSTOM	CUSTOM	CUSTOM
FR-106	PARTITION	WOMEN RESTROOM PARTITION	1	5'W X 2"D X 8'2"H	CUSTOM	CUSTOM	CUSTOM
FR-107	VANITY	KALEB 20" CEMENT GRAY VANITY AND COUNTER	4	20"	GRAY	-	TILEBAR
FR-108	MIRROR	Novelty Irregular Shape Frameless Wall Bathroom Vanity Mirror	6	23.5 in. W x 31.5 in. H	BLACK	1010399840	THE HOME DEPOT
FR-109	MATTRESS	TWIN SIZE-MATTRESS	6	38" W X 74" D	TBD	TBD	TBD
FR-110	MATTRESS	FULL SIZE-MATTRESS	6	54" W X 75" D	TBD	TBD	TBD
FR-111	FLOATING COUNTER TOP	LOBBY FLOATING COUNTER TOP	1	1'8" W X 5'8 1/8 " D	CALACUTTA CAPRAIA -WHITE	CUSTOM	CUSTOM
FR-112	FLOATING COUNTER TOP	LOBBY FLOATING COUNTER TOP	2	1'8" W X 3'2 1/8 " D	CALACUTTA CAPRAIA -WHITE	CUSTOM	CUSTOM
FR-113	FLOATING COUNTER TOP	LOBBY FLOATING COUNTER TOP	1	1'8" W X 7'0 " D	CALACUTTA CAPRAIA -WHITE	CUSTOM	CUSTOM

PLUMBING SCHEDULE

TAG	ITEM	NAME	QTY	SIZE	FINISH / COLORS	MODEL N°	VENDOR
PB-1	SINK	STRIVE®-24" UNDERMOUNT SINGLE-BOWL KITCHEN SINK	-	24"x 18 1/4"	STAINLESS STEEL	K-5286	KOHLER
PB-2	URINAL	WASHBROOK® 0.125 – 1.0 GPF (0.47 – 3.8 LPF) TOP SPUD URINAL	-		WHITE	6590.00100	AMERICAN STANDARD
PB-3	MANUAL VALVE	MANUAL PISTON FLUSH VALVE	-		STAINLESS STEEL	6045051.00200	AMERICAN STANDARD
PB-4	TUB	VILLAGER®	-	60"X30 1/4"	WHITE	K-715-0	KOHLER
PB-5	TOILET	KINGSTON™	-	29 7/8"X 18 3/4" X 29 1/2"	WHITE	K-25087-TR	KOHLER
PB-6	FAUCET	COMPONENTS®	6	-	BLACK	K-77958-4A-BL	KOHLER
PB-7	FAUCET	COMPOSED®	3	-	BLACK	K-73050-7-BL	KOHLER
PB-8	FAUCET	AVID®	2	-	BLACK	K-97347-4-BL	KOHLER
PB-9	FAUCET	PARALLEL®	1	-	BLACK	K-23484-4N-BL	KOHLER
PB-10	DISPENSER	COMPONENTS®	6	-	BLACK	K-28293-BL	KOHLER
PB-11	SHOWER HEAD	PARALLEL®		-	BLACK		KOHLER
PB-12	FAUCET	COMPONENTS®	6	-	BLACK	K-28268-BL	KOHLER
PB-13	FAUCET	PARALLEL®	5	-	BLACK	K-23472-4-BL	KOHLER
PB-14	FAUCET	PURIST®	6	-	GOLD	K-14406-4-2MB	KOHLER
PB-15	PANEL DIVIDER	TEMPERED GLASS PANEL	-	CUSTOM	CUSTOM	CUSTOM	CUSTOM
PB-16	SINK	VERTICYL	-	19"WX15"DX6"H	WHITE	K-2882-O	KOHLER
PB-17	TRAMP	KOHLER COMTEMPORARY ROUND BOTTLE P-TRAP	-	3"WX5"DX5.1"H	BLACK	K-9033-BL	BUILD WITH FERGUSON
PB-18	DISPENSER	ROBRICK B-35903 MBLK TRIMLINE SERIES RECESSED PAPER TOWEL DISPENSER	-	13"WX18 15/16" H X 3 5/8"D	MATTE BLACK	B-35903.MBLK	ISLAND SUPPLY INC.
PB-19	DISPENSER	ASI 0477-SM-41 TOILET SEAT COVER DISPENSER- SURFACE MOUNTED	-	15 3/4"W X 11"H X 1 7/8"D	MATTE BLACK	0477-SM-41	ISLAND SUPPLY INC.
PB-20	DISPENSER	BOBRICK B-540-MBLK SURFACE-TOILET TISSUE DISPENSER Y UTILITY SHELF	-	-	MATTE BLACK	B-540.MBLK	ISLAND SUPPLY INC.
PB-21	DISPENSER	ASI 0030-41 MATTE BLACK TOILET TISSUE DISPENSER, TWIN HIDE-A-ROOL-SURFACE MOUNTED	-	6"W X 12"H X 6 1/2" D	MATTE BLACK	0030-41	ISLAND SUPPLY INC.
PB-22	DISPENSER	SCOTT HYGIENIC BATHROOM TISSUE DISPENSER	-	7" x 5.72" x 13.33"	BLACK	#39728	KIMBERLY - CLARK
PB-23	DISPENSER	ASI 6467-41 PIATTO COMPLETELY RECESSED PAPER TOWEL DISPENSER AND WASTE RECEPTACLE	-	13"W X 55"H X 4"D	MATTE BLACK	6467-41	ISLAND SUPPLY INC.
PB-24	MOUNTED SANITARY	BOBRICK B-35139.MBLK - MOUNTED SANITARY NAPKN DISPOSAL	-	8 1/16"W X 14 1/8"H X 4 1/2"D	MATTE BLACK	35139MBLK	ISLAND SUPPLY INC.
PB-25	SNAP FLANGE	ASI 3801-24-41 SNAP FLANGE	-	24"	MATTE BLACK	3801-24-41	ISLAND SUPPLY INC.
PB-26	SNAP FLANGE	ASI 3801-36-41 SNAP FLANGE	-	36"	MATTE BLACK	3801-36-41	ISLAND SUPPLY INC.
PB-27	SNAP FLANGE	ASI 3801-42-41 SNAP FLANGE	-	42"	MATTE BLACK	3801-42-41	ISLAND SUPPLY INC.
PB-28	BABY CHANGING	SANIFLOW CP0016HCSB BABYMEDI BABY CHANGING	-	3 7/8"W X 18 7/8"H X 33 1/2"D	MATTE BLACK	CP0016HCSB	ISLAND SUPPLY INC.
PB-29	SHOWER HOSE	MASTERSHOWER®	-	-	MATTE BLACK	K-8593-BL	KOHLER
	HOLDER	STATEMENT®	-	-	MATTE BLACK	K-26310-BL	KOHLER
	HANDSHOWER	SHIFT®+ ROUND	-	-	MATTE BLACK	K-21335-G-BL	KOHLER
PB-30	DRAIN	24" COHEN LINEAR TILE-IN SHOWER DRAIN - WITH DRAIN FLANGE - POLISHED BRASS	2	24"x3 1/2" x 3"	POLISHED BRASS	SH443315	SIGNATURE HARDWARE

HHDESIGNERS
1876 LAKEWOOD ROAD
TOMS RIVER, NJ 08755
732.400.5338
Office@hhdesigners.com

ARCHITECT NAME

STAMP

CHABAD OF BINGHAMTON

N°	DESCRIPTION	DATE

Project No.

Project North

SCHEDULE

Scale N.T.S.

A-01

Sheet No.

©

FINISHES SCHEDULE

TAG	ITEM	NAME	SIZE	FINISH / COLORS	MODEL N°	VENDOR
FHS-1	MILWORK	MILWORK REVEAL	2 3/8"H x 3/4" D	ALUMINUM	-	FRY REGLET
FHS-2	COUNTER TOP	CALACUTTA CAPRAIA	127" x 64"	WHITE	QM9717	
FHS-3	COUNTER TOP	STATUERETO	126" X 64"	POLISH	-	EMERSTONE
FHS-4	COUNTER TOP	CALACATA GOLD	-	WHITE	-	EMERSTONE
FHS-5	RIBBED	METALLIC BLACK	6"	BLACK	REF #78	SAGIPER NORTH AMERICA
FHS-6	SKIN BENCH	AURA	-	AC-64254	CEMENT#15	ARCCOM
FHS-7	SKIN BENCH	POLISHED	-	AC-60766	TRUFFLE#27	ARCCOM
FHS-8	UPER CABINETRY	GREY 1500 PROMOTED FINISH	5' x 12'	GRAY	-	WILSONART
FHS-9	UPER CABINETRY	WHITE 1570 PROMOTED FINISH	3' x 12'	WHITE	-	WILSONART
FHS-10	PARTITIONS RESTROOM	BLACK 1595 PROMOTED FINISH	5' x 10'	BLACK	-	WILSONART
FHS-11	PLASTIC LAMINATE	NOGAL SOLANO 17018	5' x 12'	GREY AND BLACK	17018K-67	WILSONART
FHS-12	PANEL	EXTERIOR VINTAGE WOODR	-	CEDAR	-	NICHIHA
FHS-13	BASE BOARD	FLUSH BASE	4"H x 1/2" D	ALUMINUM	-	FRY REGLET
FHS-14	BACKPLASH	STONE WHITE MOLATO	24 x 48	MATTE	-	BIG BOX TILES
FHS-15	PANEL	ACM PANELING	-	DUSTY CHARCOAL	-	NORTHCLAD
FHS-16	PANEL	NORTH CLAD ACM PANELING	-	BEACHSTONE GRAY	-	NORTHCLAD
FHS-17	PANEL	ACM ALUCOBOND NORTH CLAD	-	MARKET WHITE PEARL	-	NORTHCLAD
FHS-18	COUNTER TOP	SORANO – PENTAL QUARTZ	-	-	-	BUYQUARTZONLINE
FHS-19	COUNTER TOP	QM9714 COSTELLO - QUARTZ MASTER QUARTZ	-	GRAY	QM9714	GRANITETOPS

FLOORING SCHEDULE

TAG	ITEM	NAME	SIZE	FINISH / COLORS	MODEL N°	VENDOR
FL-1	FLOOR TILE	MARMO PERFETTO CREMA BEIGE 24X48 SEMI POLISHED PORCELAIN TILE	24"x48"	BRONZE- MATTE	-	TILEBAR
FL-2	CARPET TILE	FACE TO FACE TILE-DIALOGUE	18" x 36"	Listen 05100	5T405	SHAWCONTRACT
FL-3	FLOOR TILE	ROWAN	24" x 24"	BRUSHED	LG.RW.GRY.2424.BD	OLYMPIATILE
FL-4	CARPET TILE	HUNTINGTON RAVINE	19.69" x 19.69"	GRAY	-	STATIC WORX
FL-5	FLOOR TILE	ARKISTONE SERIES - COLOURED BODY PORCELAIN	24" x 48"	IVORY-MATTE	MC.AK.IVO.2448.MT	OLYMPIATILE
FL-6	WOOD FLOORING	ELIXIR	8" x 59"	NOCE	-	BEAVERTILE
FL-7	FLOOR TILE	SILKWOOD ALMOND BEIGE 8X48 MATTE PORCELAIN WOOD LOOK TILE	8" x 48"	ALMOND BEIGE	-	TILEBAR
FL-8	FLOOR TILE	NOVA ANDROMEDA HEXAGON MARBLE POLISHED MOSAIC TILE	6" x 6"	BROWN	-	TILEBAR
FL-9	CARPET TILE	KICKOFF TILE-TEAMWORK	9" x 36"	Steady Progress -97518	5T499	SHAWCONTRACT
FL-10	WOOD FLOORING	KATONE WASH OAK WHITE GLUE DOWN 6X48 LUXURY VINYL PLANK FLOORING	6" x 48"	MATTE	-	TILEBAR
FL-11	FLOOR TILE	LUCCA WHITE AS/90X90/C/R	35 1/16 " x 35 1/16 " x 3/8 "	RECTIFIED	29859	PERONDA
FL-12	FLOOR TILE	FORDHAM GRIGIO 24X24 GRAY MATTE PORCELAIN FLOOR AND WALL TILE	24" x 24"	GRIGIO	-	TILEBAR
FL-13	STAIR NOSE	VEX-117276, VERSAEDGE EXTRA TALL, WASH OAK WHITE, WOWT28GD	1.5"	WASH OAK WHITE	VEX-117276	VERSATRIM

WALL SCHEDULE

TAG	ITEM	NAME	QTY	SIZE	FINISH / COLORS	MODEL N°	VENDOR
WP-1	WALL PAPER	GLINT-MELLOW WHITE		W: 54"	WHITE	W2GN10	MDC
WP-2	WALL PAPER	SUNSET BLUSH ON WHITE VINYL CONCRETE WASHI	956.83 SQ.FT	W: 49.5"	WHITE	8901:WATERFALL	PHILLIP JEFFRIES
WP-3	WALL PAPER	LIBRARY WALL PAPER		25'1" X 12'	MATTE	CUSTOM	SUR LA MUR
WP-4	WALL PAPER	PROGRAMMING WALL PAPER		-	BLUE	CUSTOM	SUR LA MUR
WP-5	WALL PAPER	HERRINGBONE		12" X 12"	GALLANT WHITE	Y46963HB	WOLFGORDON
WP-6	WALL PAPER	TAHITIAN LINEN		W: 54"	IVORY	BBTL09	MDC
WF-1	WALL FINISH	LOFT OAK - 7968		W: 60"x L: 51"	OAK	7968K-12	WILSONART
WF-2	WALL TILE	RIZO TAUPE GRAY TERRAZO LOOK MATTE PORCELAIN TILE		24" x 24"	TAUPE MATTE	-	TILEBAR
WF-3	WALL TILE	Block Butan Bone 45X120		18" x 47"	MATTE	100280341	PORCELANOSA
WF-4	WALL TILE	THADDEUS 24" X 48" MATTE PORCELAIN TILE IN CREME		24" x 48"	CREME	100001942	BEDROSIANS
WF-5	WALL TILE	NOA TANZANIA ALMOND		59.6 x 120 CM	GLAZED-MATTE	100337415	PORCELANOSA
WF-6	WALL PAINT	NEWBURYPORT		-	BLUE	HC-155	BENJAMIN MOORE
WF-7	WALL TILE	DORICA		24" x 48"	EVORIO	-	RICHARDSANDSTERLING
WF-8	WALL TILE	THADDEUS- MATTE PORCELAIN DECORATIVE TILE IN CREME		24" x 48"	CREME-MATTE	100001957	BEDROSIANS
WF-9	WALL TILE	HALLEY		12" x 24"	MUD	-	DELTA-GROUP
WF-10	WALL PAINT	CHANTILLY LACE		-	WHITE	OC-65	BENJAMIN MOORE
WF-11	WALL TILE	Enso Ash Beige 24x48 Ribbed Matte Porcelain Wood Look Tile		24" x 48"	ASH	-	TILEBAR
WF-12	WALL TILE	ACADIA THIN STRIP WARM LINEN WHITE LIMESTONE LOOK MATTE PORCELAIN MOSAIC TILE		24" x 24"	BEIGE-MATTE	-	TILEBAR
WF-13	WALL TILE	CRYSTAL WHITE MATTE		24" x 48"	WHITE	-	BIGBOXTILE
WF-14	WALL PAINT	SHEEP'S WOOL		-	BEIGE	857	BEJAMIN MOORE
WF-15	WALL TILE	BASIC TRAVERTINE BEIGE & CREAM 24X48 MATTE PORCELAIN TILE		24" x 48"	CREAM	-	TILEBAR
WF-16	WALL TILE	NASHVILLE BEIGE 24X48 TRAVERTINE LOOK MATTE PORCELAIN TILE		24" x 48"	BEIGE	-	TILEBAR

HARDWARE SCHEDULE

TAG	ITEM	NAME	SIZE	FINISH / COLORS	MODEL N°	VENDOR
HW-1	HARDWARE	PIVOT STOP ARM	-	693 BLACK	TOP JAMB	PDQ
HW-2	HARDWARE	DECORATIVE LEVER COLLECTION-MIAMI F SERIES	-	BLACK	MIAMI-SQUARE ROSE	PDQ
HW-3	HARDWARE	SL6 SLIDING DOOR LOCK AND TRIM HARDWARE	1" x 8" x 1/16"	BLACK	Cylinder	FRASCIO
HW-4	HARDWARE	SL6 SLIDING DOOR LOCK AND TRIM HARDWARE	1" x 8" x 1/16"	BLACK	Turnknob	FRASCIO
HW-5	HARDWARE	SL6 SLIDING DOOR LOCK AND TRIM HARDWARE	1" x 8" x 1/16"	BLACK	Blank	FRASCIO
HW-6	HARDWARE	PARALLEL® ROBE HOOK	-	BLACK	K-23529-BL	KOHLER
HW-7	HARDWARE	HONESTY® ROBE HOOK	-	BLACK	K-26636-BL	KOHLER

DOOR SCHEDULE

TAG	TYPE	SIZE	FINISH / COLORS
D-1	DOUBLE	6'-0" x 8'-0"	GLASS-BLACK METAL FRAME
D-2	SINGLE	3'-0" x 8'-0"	GLASS DOOR WITH WOOD FRAME
D-3	SINGLE	3'-0" x 8'-0"	SOLID WOODEN DOOR
D-4	SINGLE	2'-8" x 8'-0"	SOLID WOODEN DOOR
D-5	DOUBLE	6'-0" x 8'-0"	SOLID WOODEN DOOR
D-6	DOUBLE	4'-0" x 8'-0"	SOLID WOODEN DOOR
D-7	DOUBLE	6'-0" x 8'-0"	GLASS-BLACK METAL FRAME
D-8	SINGLE	3'-0" x 8'-0"	GLASS-BLACK METAL FRAME
D-9	DOUBLE	6'-0" x 8'-0"	SOLID WOODEN DOOR WITH GLASS WINDOW
D-10	SINGLE	3'-0" x 8'-0"	SOLID WOODEN DOOR WITH GLASS WINDOW
D-11	DOUBLE	5'-8" x 8'-0"	SOLID WOODEN DOOR
D-12	DOUBLE	6'-6" x 8'-0"	SOLID WOODEN (LOFT OAK - 7968) POCKET DOOR WITH FRAMELESS
D-13	SINGLE	4'-0" x 8'-0"	SOLID WOODEN POCKET DOOR
D-14	SINGLE	3'-0" x 8'-0"	SOLID WOODEN POCKET DOOR
D-15	DOUBLE	4'-0" x 8'-0"	SOLID WOODEN SLIDING DOOR
D-16	DOUBLE	6'-0" x 7'-0"	SOLID WOODEN DOOR
D-17	SINGLE	3'-0" x 8'-0"	GLASS DOOR WITH METAL FRAME

LIGHTING SCHEDULE

TAG	ITEM	NAME	SIZE	FINISH / COLORS	MODEL N°	VENDOR
SC-1	SCONCE	DRESSER LONG GLASS ROD LIGHT	5" x 18"X3.5"	BROWN	TOB 2141BZ-FG	VISUAL COMFORT & CO
SP-1	SPOT LIGHT	TBD	TBD	TBD	TBD	TBD
SP-2	DOUBLE SPOT LIGHT	TBD	TBD	TBD	TBD	TBD
ECL	EMISSIVE CEILING	CUSTOM	CUSTOM	CUSTOM	CUSTOM	CUSTOM
PL-1	PENDANT LIGHT	MODERNRAIL CHANDELIER	L 48"x W 48.2 x H 12.9"	AGED BRASS	700MDCHCRS	VISUAL COMFORT & CO
PL-2	PENDANT LIGHT	FLEX LED PENDANT LIGHT	L 78.7"	GOLD AND WHITE	20220607082415	DEKORFINE
PL-3	PENDANT LIGHT	NIDO EXTRA LARGE LINEAR CHANDELIER	L 60"x W 8" x H 16"	GLASS ETCHED WHITE	KC1125MBK	VISUAL COMFORT & CO
OT-1	FLOOR BOX COVER	TAMPER-RESISTANT THERMOPLACTIC FLOOR COVER	-	BROWM	TM1542TRBR	LEGRAND
	FLOOR OUTLET	15A 125V TAMPER-RESISTANT DUPLEX RECEPTABLE WITH USB C/C FAST CHARGING PORTS	-	BROWM	TR15USBAC6	LEGRAND
OT-2	OUTLET	TBD	TBD	TBD	TBD	TBD

APPLIANCE SCHEDULE

TAG	ITEM	NAME	SIZE	FINISH / COLORS	MANUFACTURER	MODEL N°	VENDOR
AP-1	HOOD	XO AAPPLIANCE- UNDER CABINET RANGER HOOD	11"H X 36"W X 22"D	STAINLESS STEEL	XO APPLIANCE	XOT30SC	TOWN APPLIANCE
AP-2	OVEN	ELECTRIC WALL OVEN- STAINLESS STEEL	29 3/4"W x 53"H x 23 1/2" D	STAINLESS STEEL	GE APPLIANCES	PTD700LSNSS	TOWN APPLIANCE
AP-3	WASHER	5.0 CUBIC FEET ULTRA LARGE CAPACITY FRONT LOAD WASHER,TURBOWASH,STEAM AND WIFI CONNECTIVITY	27"W x 39"H x 33 1/8" D	WHITE	LG	WM6500HWA	TOWN APPLIANCE
AP-4	DRYER	7.4 CUBIC FEET ULTRA LARGE CAPACITY GAS DRYER WHIT SENSOR DRY, TURBOSTEAM TECHNOLOGY AND WIFI CONNECTIVITY	27"W x 39"H x 29 3/4" D	WHITE	LG	DLGX5501W	TOWN APPLIANCE
AP-5	REFRIGERATOR	BOTTOM FREEZER DOOR -FIGERPRINT RESISTANT	32"W x 27"D x 68" H	STAINLESS STEEL	GE APPLIANCES	GBE17HYRFS	TOWN APPLIANCE
AP-6	FREEZER	24" BEVERAGE CENTER	23 3/4"W x 34 1/8"H x 25" D	STAINLESS STEEL BLACK	XO APPLIANCE	XOU24BCGB	TOWN APPLIANCE
AP-7	COOLER	SHALLOW DEPTH INDOOR / OUTDOOR BEVERAGE COOLER, ADA COMPLIANT GLASS / BLACK	19"W x 32.5"H x 17" D	STAINLESS STEEL	SUMMIT	SPR488BOSADA	TOWN APPLIANCE
AP-8	MICROWAVE	OVER THE RANMICROWAVE / WOOD 1.7	29 7/8"W x 15 7/8"H x 22 7/8" D	STAINLESS STEEL	GE APPLIANCES	JVM6175SKSS	TOWN APPLIANCE
AP-9	REFRIGERATOR	COUNTER DEPTH BOTTOM FREZZER- FRENCH DOOR- FIGERPRINT RESISTANT	35 3/4"W x 70 1/8"H x 31 3/4"D	STAINLESS STEEL	GE APPLIANCES	GWE23GYNFS	TOWN APPLIANCE
AP-10	FREEZER	800 SERIES DISHWASHER WITH POCKET HANDLE, 5/4 CYCLES, 42 DBA, FLEZ 3RD RACK, INFOLIGHT, CRYSTAL DRY.	33 7/8"H x 23 9/16"W x 22 3/4" D	STAINLESS STEEL	BOSCH	SHP78CM5N	TOWN APPLIANCE
AP-11	COOK TOP	30" GAS COOKTOP	31"H X 30"W X 21"D	STAINLESS STEEL	GE APPLIANCES	JGP5030SLSS	TOWN APPLIANCE
AP-12	OVEN	30" SMART BUILT-IN SELF-CLEAN CONVECTION SINGLE WALL OVEN WITH NEVER SCRUB RACKS	28 3/8"W x 27 1/4"H x 23 1/2 " D	STAINLESS STEEL BLACK	GE APPLIANCES	JTS5000SVSS	TOWN APPLIANCE

HHDESIGNERS
1876 LAKEWOOD ROAD
TOMS RIVER, NJ 08755
732.400.5338
Office@hhdesigners.com

ARCHITECT NAME

STAMP

CHABAD OF BINGHAMTON

N°	DESCRIPTION	DATE

Project No.

Project North

SCHEDULE

Scale N.T.S.

A-01.2

Sheet No. ©

FLOOR PLAN FIRST LEVEL

SCALE: 1/8" = 1' - 0"

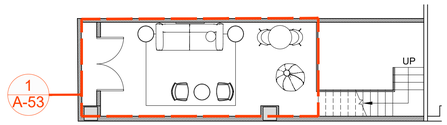

PERSONAGE LOFT FLOOR PLAN

SCALE: 1/8" = 1' - 0"

HHDESIGNERS
1876 LAKEWOOD ROAD
TOMS RIVER, NJ 08755
732.400.5338
Office@hhdesigners.com
ARCHITECT NAME

STAMP

CHABAD OF BINGHAMTON

N°	DESCRIPTION	DATE

Project No.

Project North

FLOOR PLAN

Scale N.T.S.

A-02

Sheet No. ©

FIRST LEVEL REFLECTED CEILING PLAN

SCALE: 1/8" = 1' - 0"

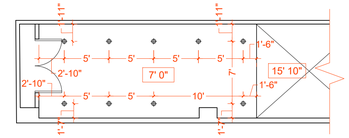

PERSONAGE LOFT RCP

SCALE: 1/8" = 1' - 0"

HHDESIGNERS
1876 LAKEWOOD ROAD
TOMS RIVER, NJ 08755
732.400.5338
Office@hhdesigners.com

ARCHITECT NAME

STAMP

CHABAD OF BINGHAMTON

N°	DESCRIPTION	DATE

Project No.

Project North

REFLECTED CEILING PLAN

Scale N.T.S.

A-02.2

Sheet No. ©

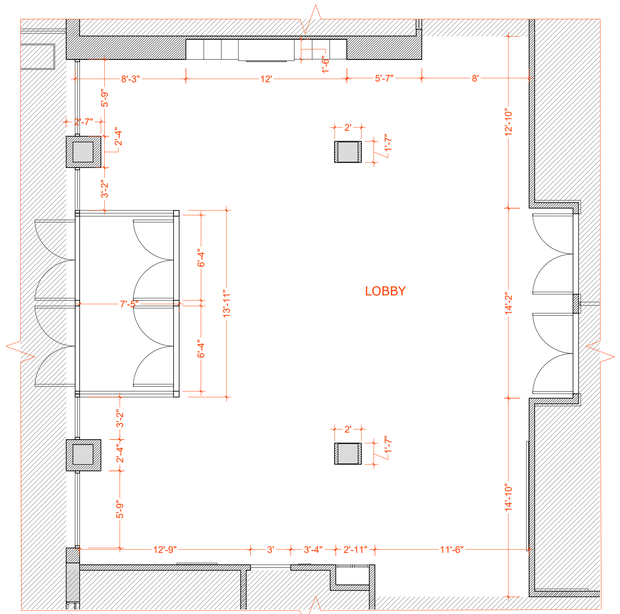

DIMENSION FLOOR PLAN LOBBY

SCALE: 3/16" = 1' - 0"

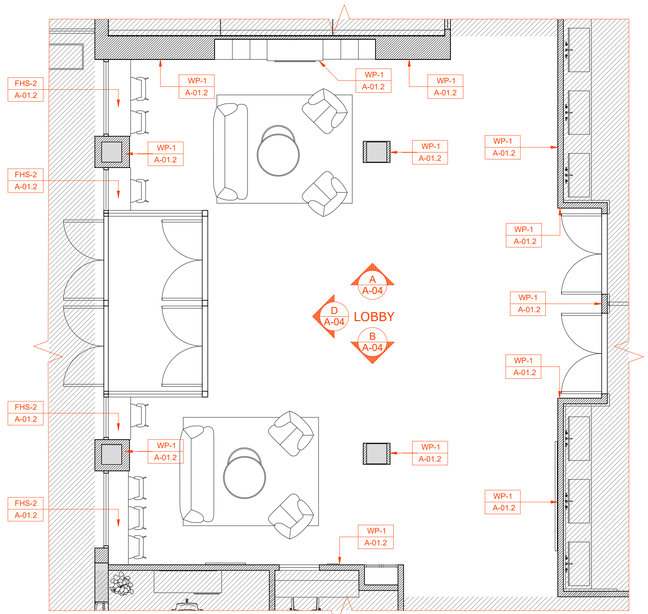

FINISHES FLOOR PLAN LOBBY

SCALE: 3/16"= 1' - 0"

LEGEND	
OUT OF SCOPE OF WORK	
NEW INTERIOR PARTITION	
ANNOTATIVE COMMENT	XXXXXXXXX

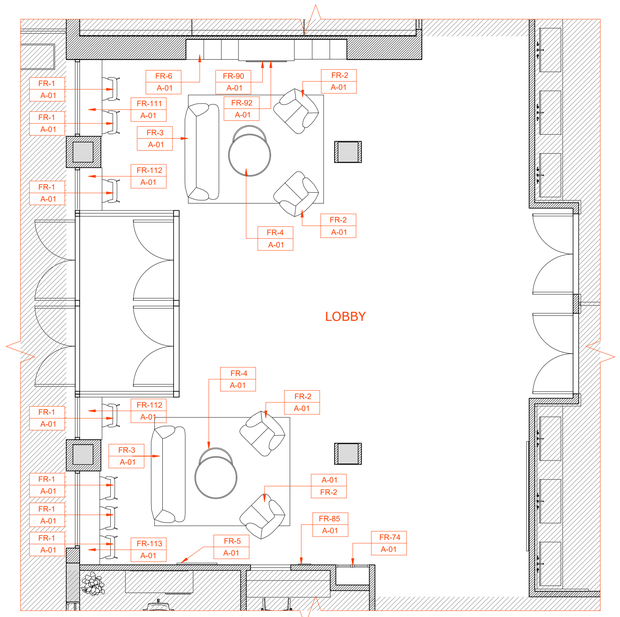

FURNITURE FLOOR PLAN LOBBY

SCALE: 3/16" = 1' - 0"

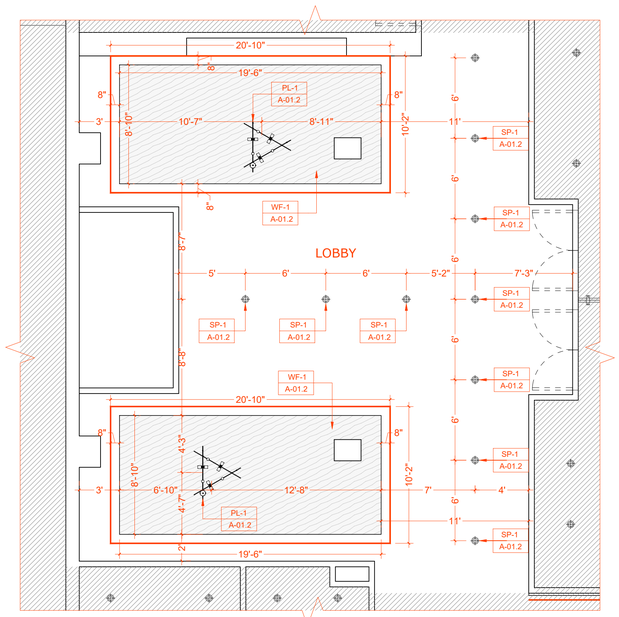

LIGHTING FLOOR PLAN LOBBY

SCALE: 3/16" = 1' - 0"

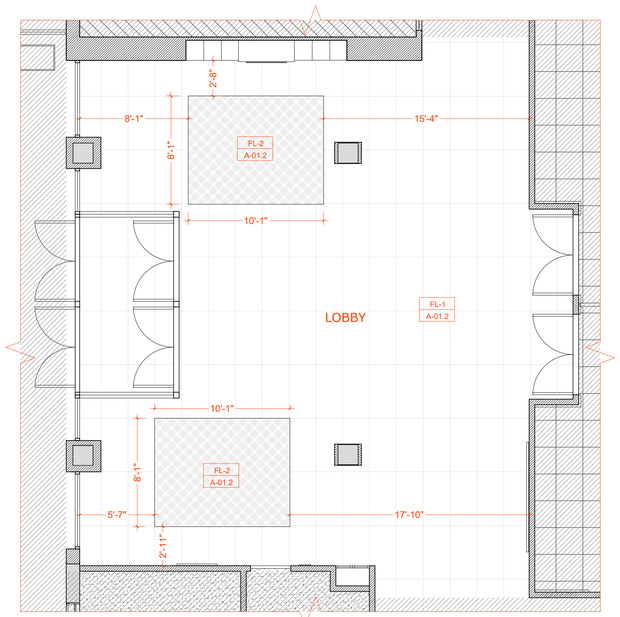

FLOORING FLOOR PLAN LOBBY

SCALE: 3/16" = 1' - 0"

HHDESIGNERS
1876 LAKEWOOD ROAD
TOMS RIVER, NJ 08755
732.400.5338
Office@hhdesigners.com

ARCHITECT NAME

STAMP

CHABAD OF BINGHAMTON

N°	DESCRIPTION	DATE

Project No.

Project North

LOBBY

Scale N.T.S.

A-03

Sheet No. ©

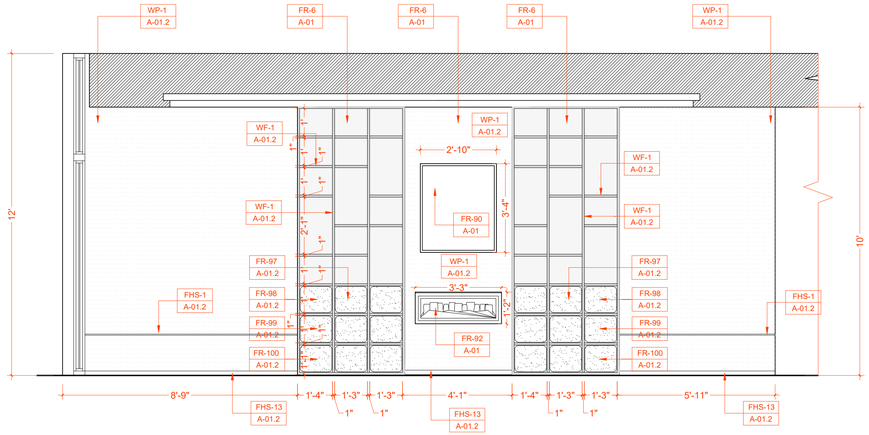

A WALL ELEVATION
SCALE: 3/8"= 1' - 0"

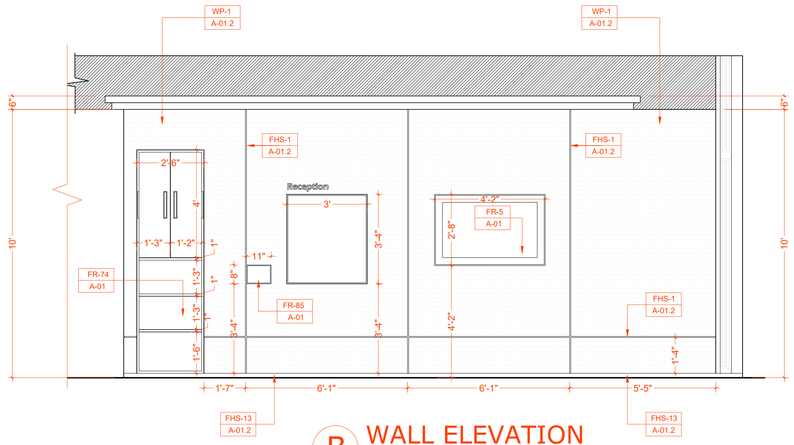

B WALL ELEVATION
SCALE: 3/8"= 1' - 0"

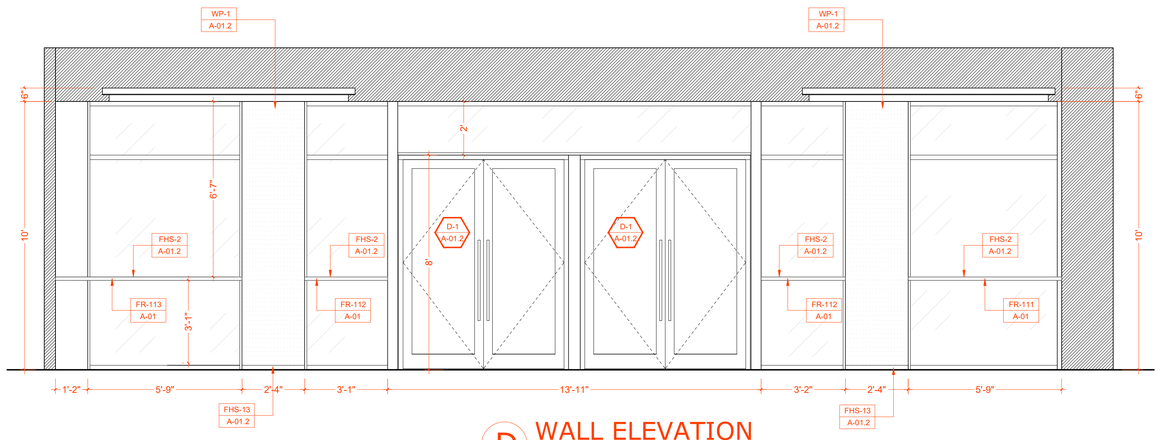

D WALL ELEVATION
SCALE: 3/8" = 1' - 0"

HHDESIGNERS
1876 LAKEWOOD ROAD
TOMS RIVER, NJ 08755
732.400.5338
Office@hhdesigners.com

ARCHITECT NAME

STAMP

CHABAD OF BINGHAMTON

N°	DESCRIPTION	DATE

Project No.

Project North

LOBBY

Scale N.T.S.

A-04

Sheet No. ©

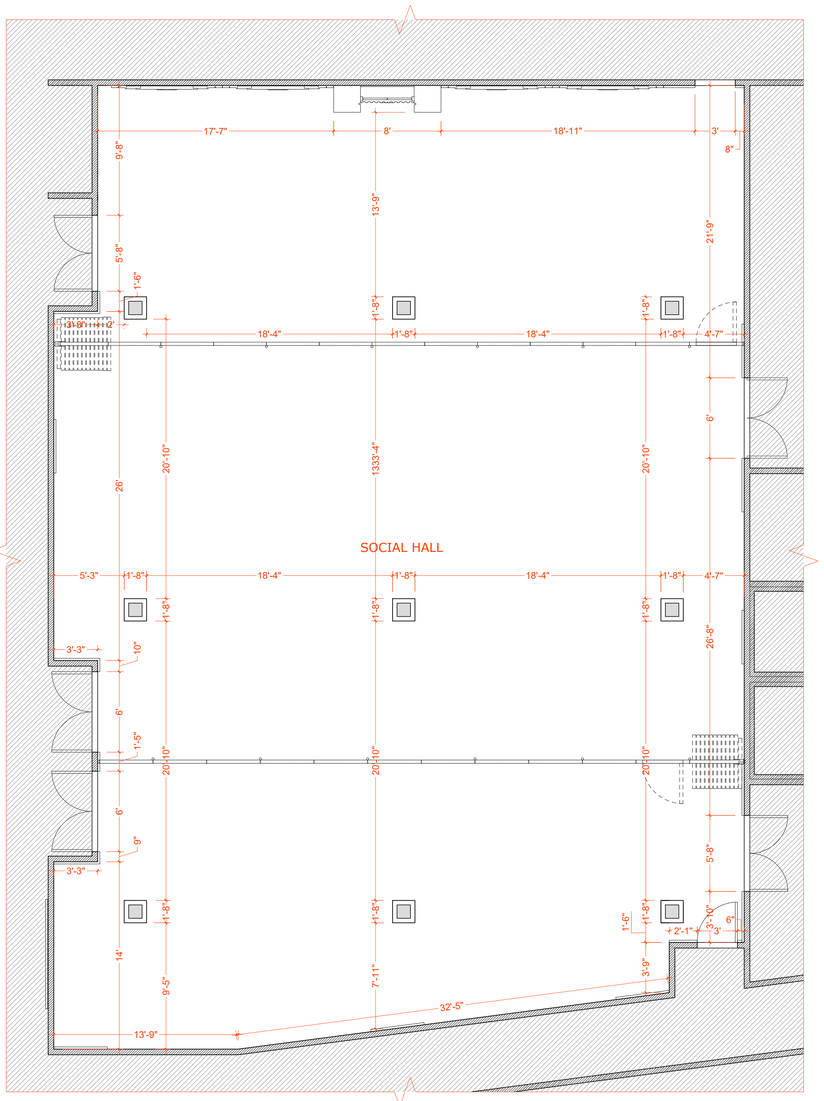

DIMENSIONS FLOOR PLAN SOCIAL HALL

SCALE: 3/16" = 1' - 0"

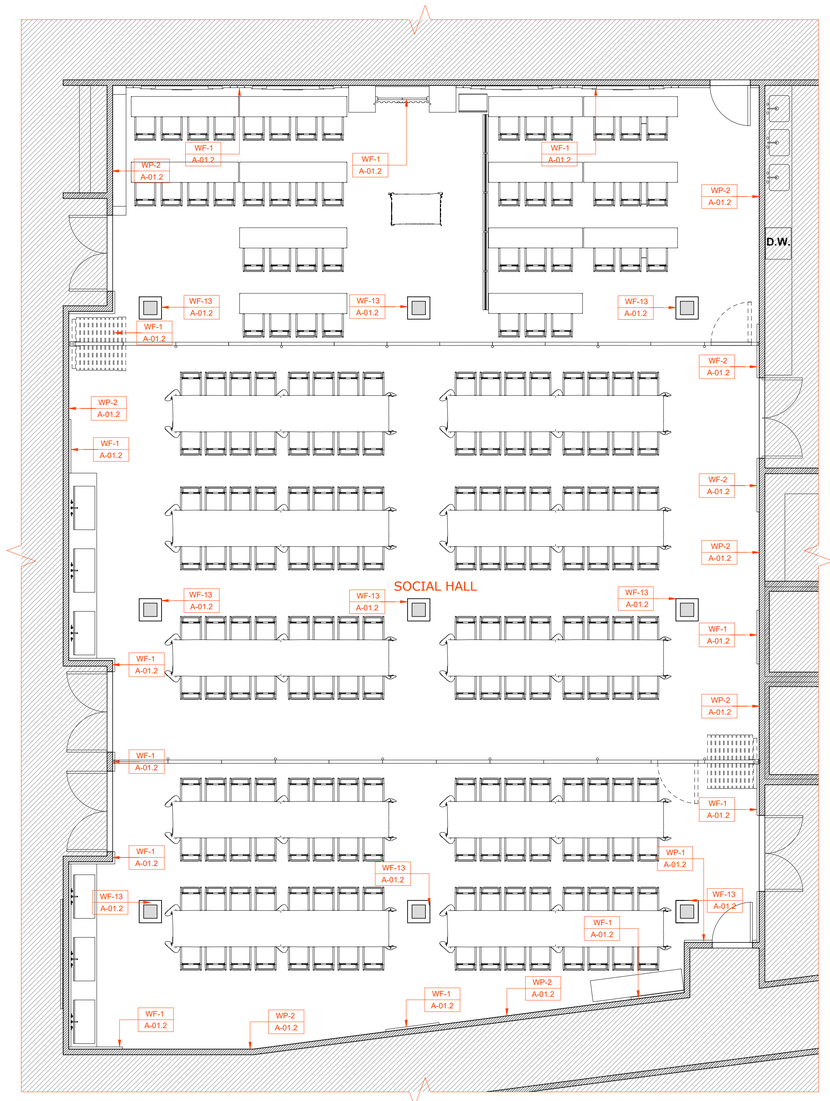

FINISHES FLOOR PLAN LOBBY

SCALE: 3/16" = 1' - 0"

LEGEND

OUT OF SCOPE OF WORK	
NEW INTERIOR PARTITION	
ANNOTATIVE COMMENT	XXXXXXXXX

HHDESIGNERS
1876 LAKEWOOD ROAD
TOMS RIVER, NJ 08755
732.400.5338
Office@hhdesigners.com

ARCHITECT NAME

STAMP

CHABAD OF BINGHAMTON

N°	DESCRIPTION	DATE

Project No.

Project North

SOCIAL HALL

Scale N.T.S.

A-05

Sheet No. ©

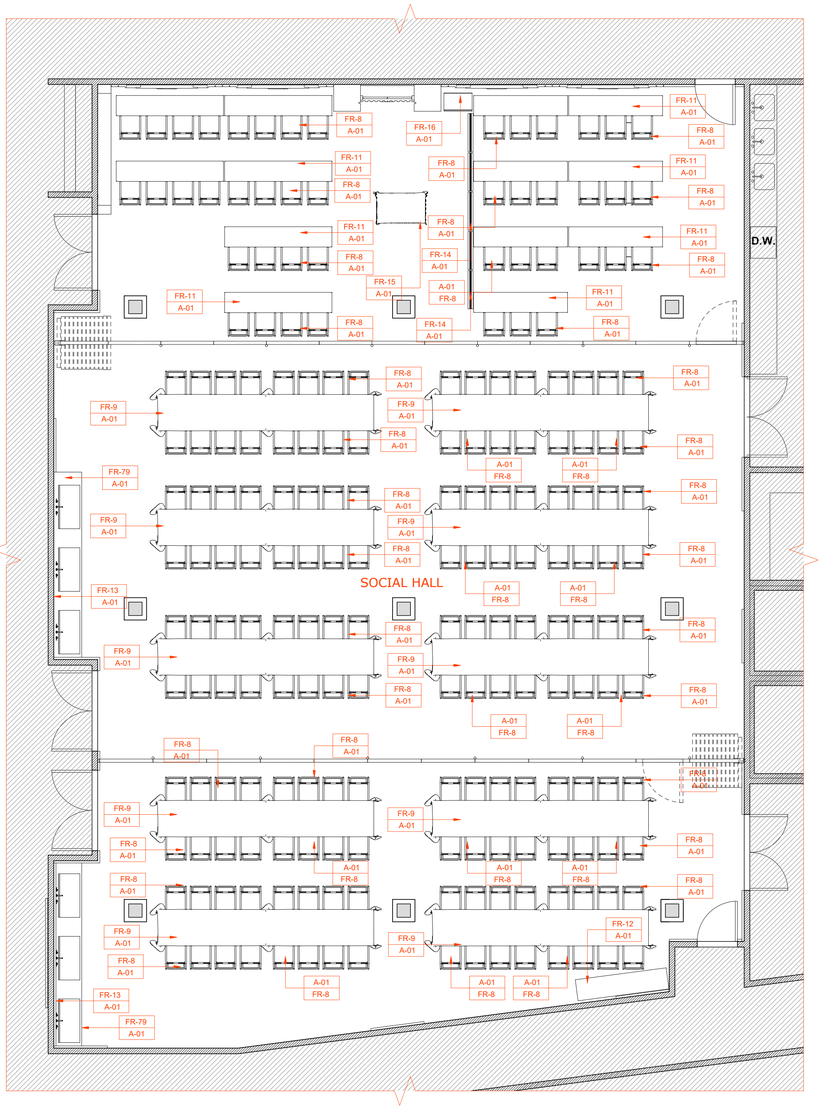

FURNITURE FLOOR PLAN SOCIAL HALL

SCALE: 3/16" = 1' - 0"

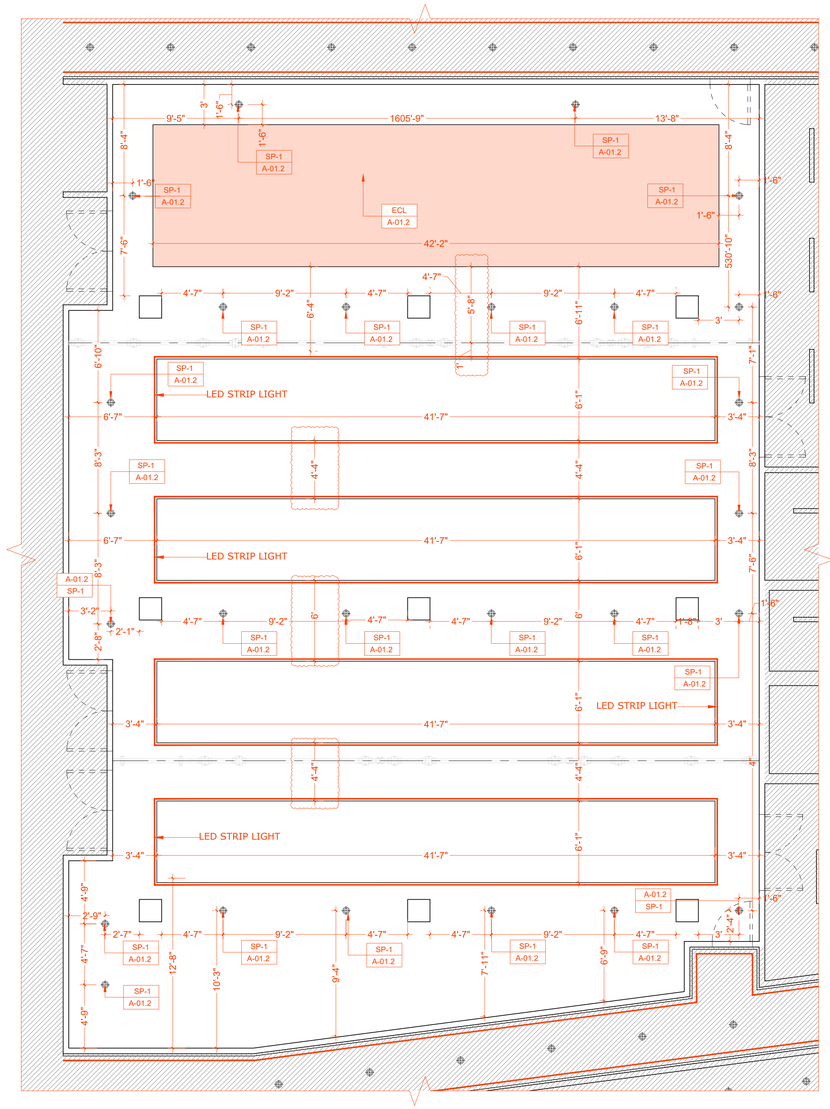

LIGHTING FLOOR PLAN LOBBY

SCALE: 3/16" = 1' - 0"

LEGEND

OUT OF SCOPE OF WORK	
NEW INTERIOR PARTITION	
ANNOTATIVE COMMENT	XXXXXXXXX

HHDESIGNERS
1876 LAKEWOOD ROAD
TOMS RIVER, NJ 08755
732.400.5338
Office@hhdesigners.com

ARCHITECT NAME

STAMP

CHABAD OF BINGHAMTON

N°	DESCRIPTION	DATE

Project No.

Project North

SOCIAL HALL

Scale N.T.S.

A-06

Sheet No. ©

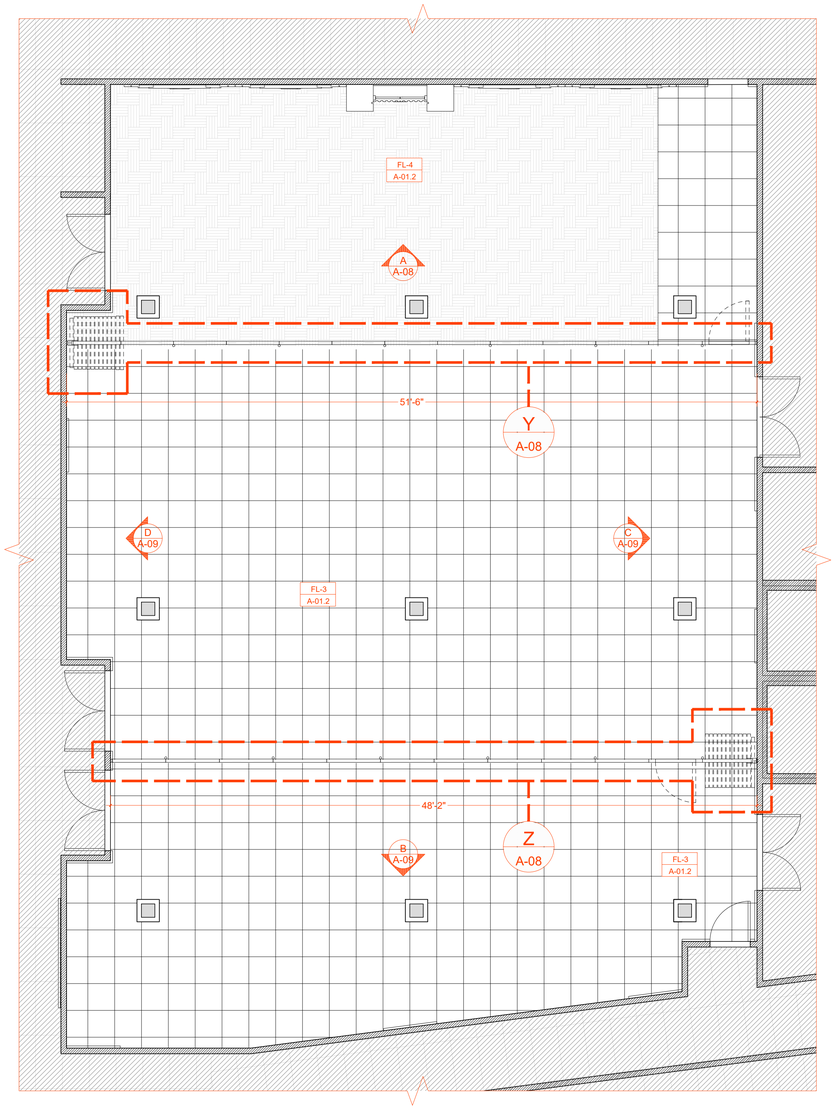

FLOORING FLOOR PLAN SOCIAL HALL

SCALE: 3/16" = 1' - 0"

LEGEND

OUT OF SCOPE OF WORK	
NEW INTERIOR PARTITION	
ANNOTATIVE COMMENT	XXXXXXXXX

HHDESIGNERS

1876 LAKEWOOD ROAD
TOMS RIVER, NJ 08755
732.400.5338
Office@hhdesigners.com

ARCHITECT NAME

STAMP

CHABAD OF BINGHAMTON

N°	DESCRIPTION	DATE

Project No.

Project North

SOCIAL HALL

Scale N.T.S.

A-07

Sheet No. ©

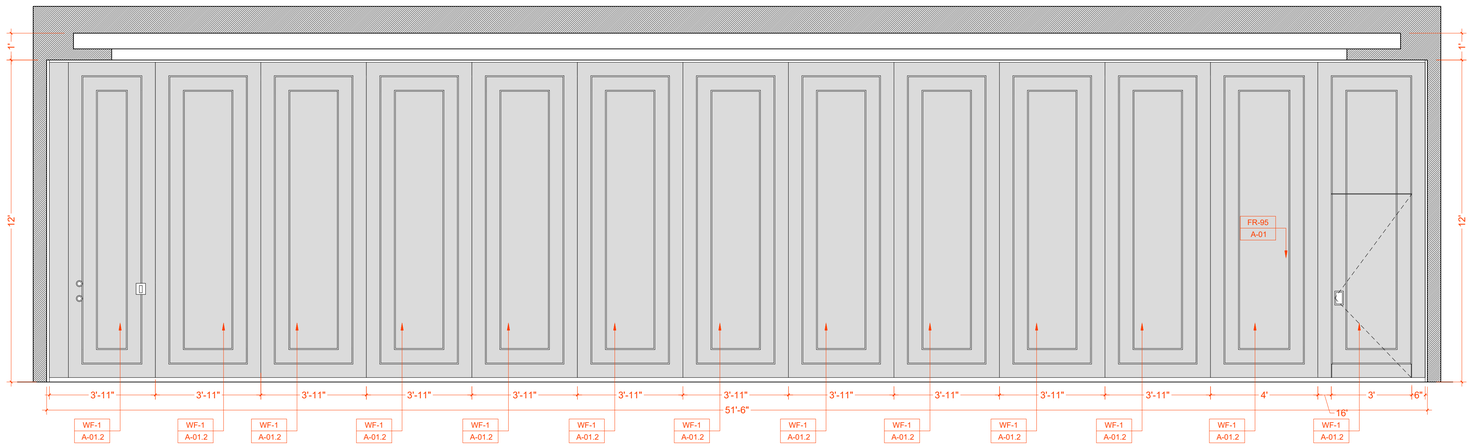

Y PANEL ELEVATION
SCALE: 3/8" = 1' - 0"

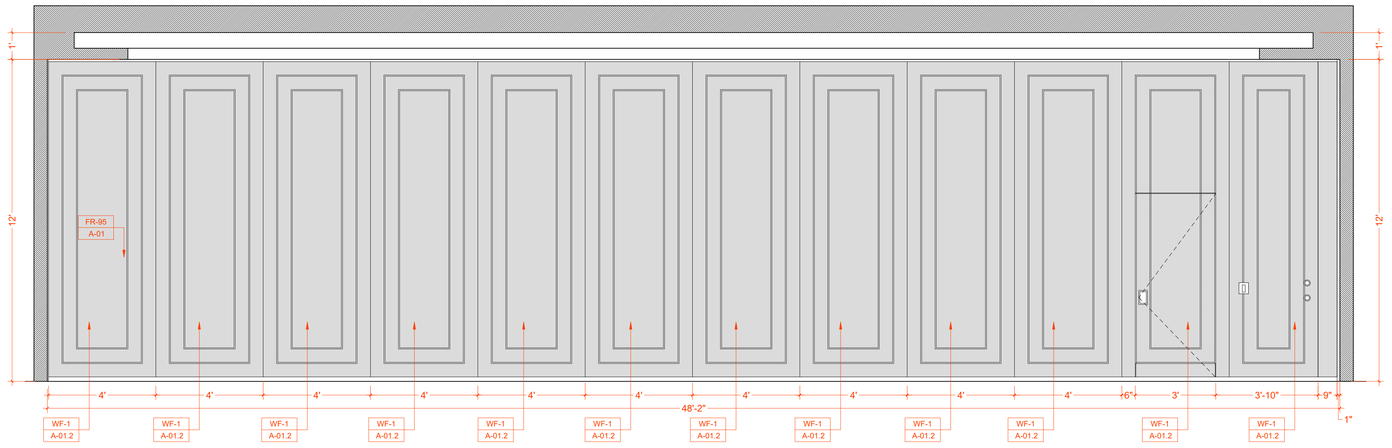

Z PANEL ELEVATION
SCALE: 3/8" = 1' - 0"

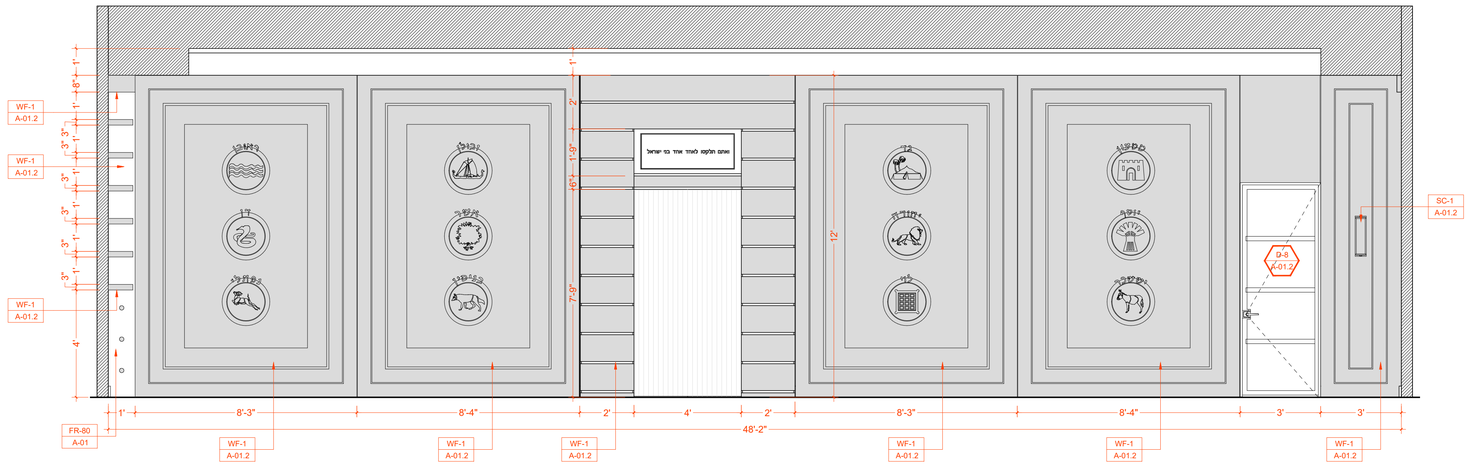

A WALL ELEVATION
SCALE: 3/8" = 1' - 0"

HHDESIGNERS
1876 LAKEWOOD ROAD
TOMS RIVER, NJ 08755
732.400.5338
Office@hhdesigners.com

ARCHITECT NAME

STAMP

CHABAD OF BINGHAMTON

N°	DESCRIPTION	DATE

Project No.

Project North

SOCIAL HALL

Scale N.T.S.

A-08

Sheet No. ©

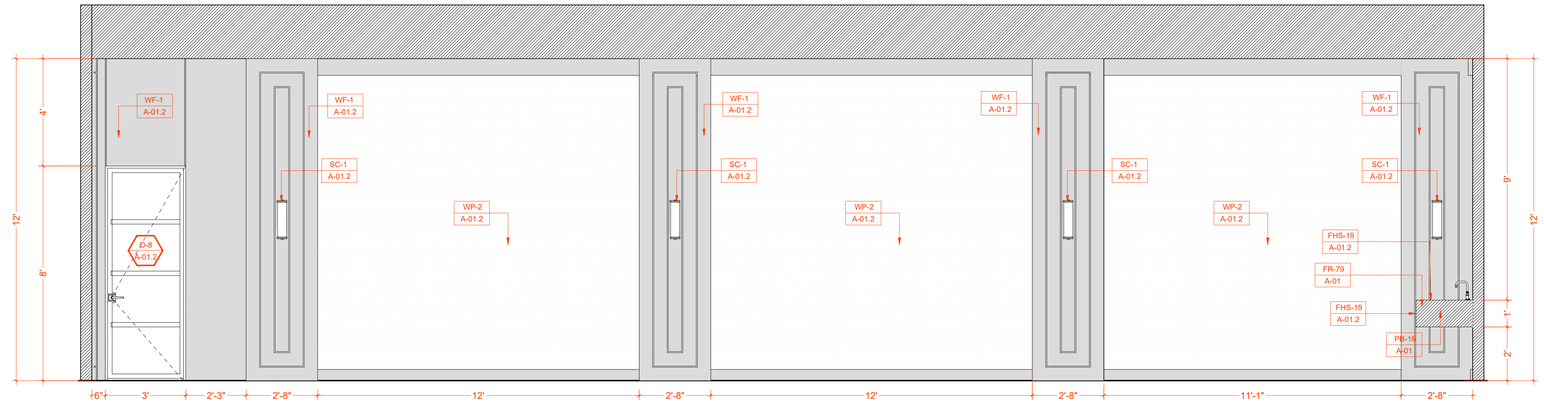

B WALL ELEVATION
SCALE: 3/8" = 1' - 0"

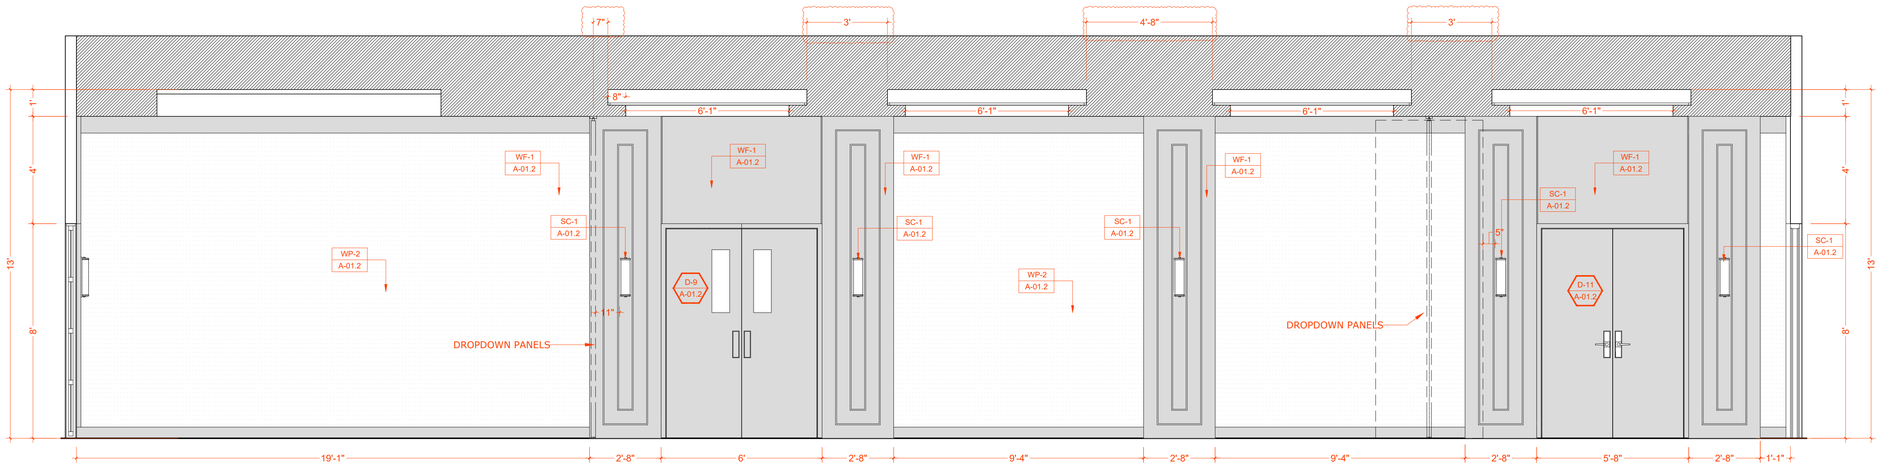

C WALL ELEVATION
SCALE: 3/8" = 1' - 0"

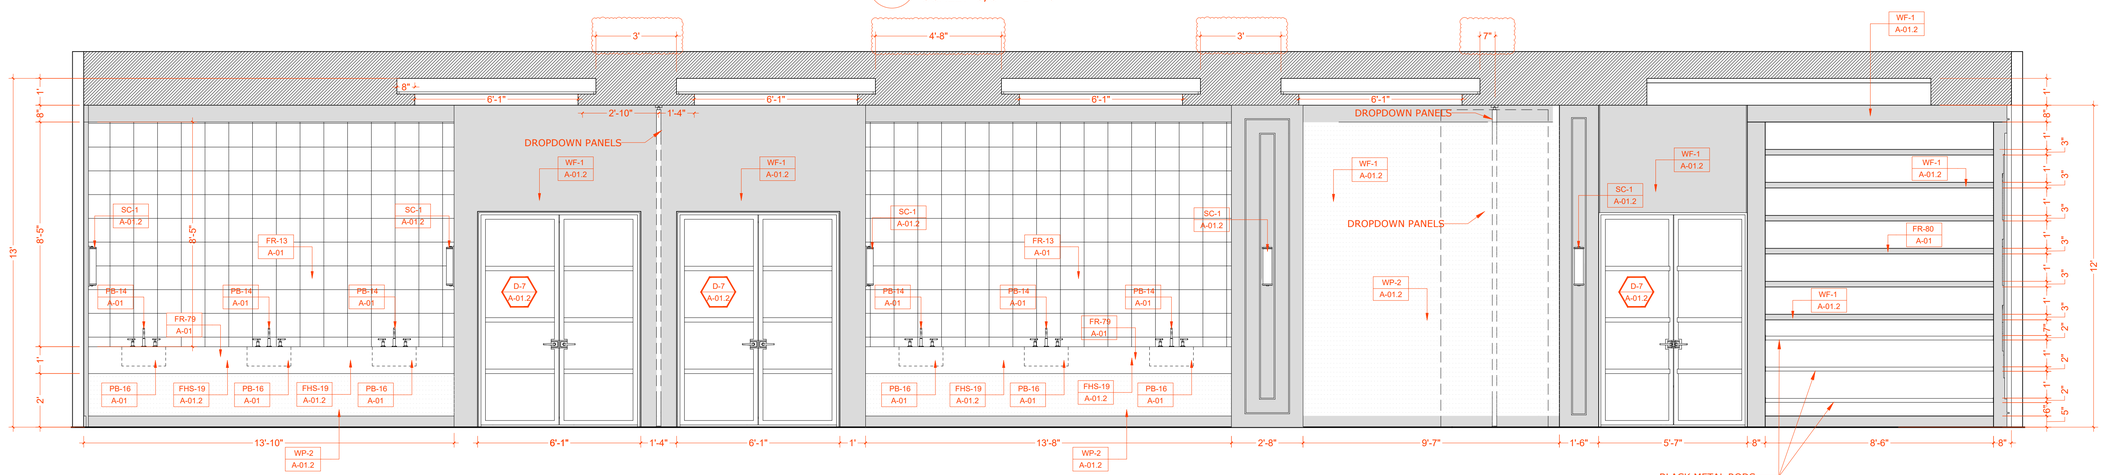

D WALL ELEVATION
SCALE: 3/8" = 1' - 0"

HHDESIGNERS
1876 LAKEWOOD ROAD
TOMS RIVER, NJ 08755
732.400.5338
Office@hhdesigners.com

ARCHITECT NAME

STAMP

CHABAD OF BINGHAMTON

N°	DESCRIPTION	DATE

Project No.

Project North

SOCIAL HALL

Scale N.T.S.

A-09

Sheet No. ©

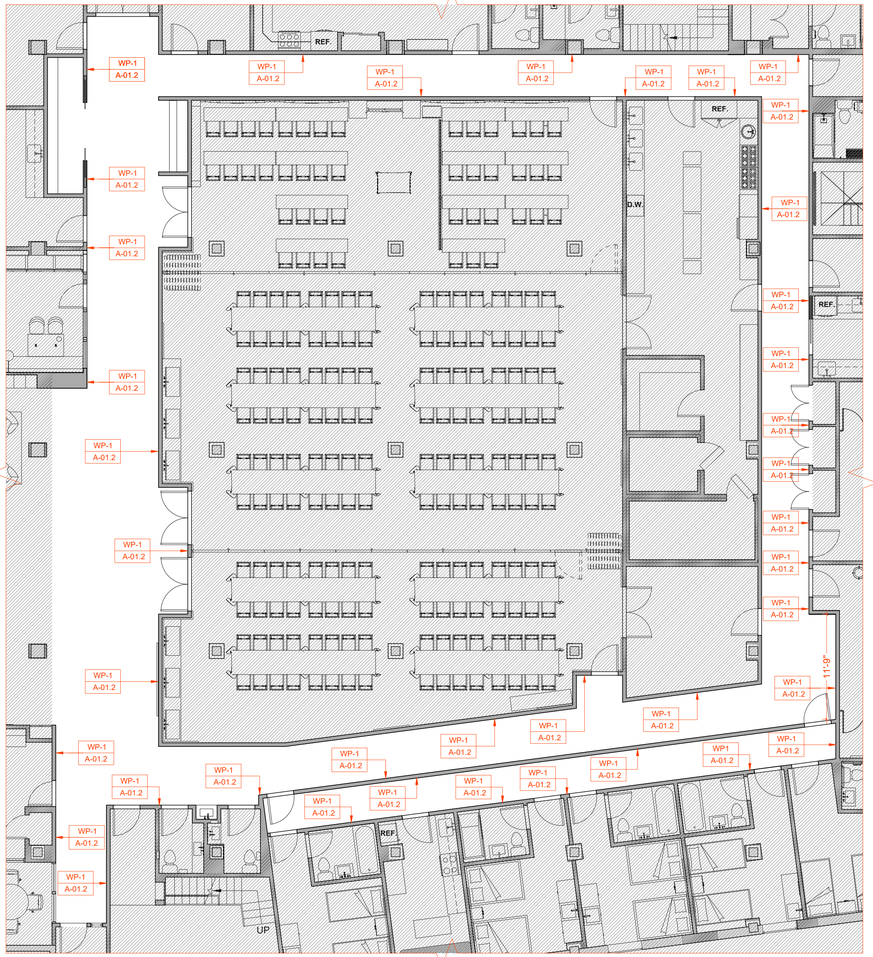

DIMENSIONS FLOOR PLAN CORRIDOR

SCALE: 1/8" = 1' - 0"

FINISHES FLOOR PLAN CORRIDOR

SCALE: 1/8" = 1' - 0"

LEGEND

OUT OF SCOPE OF WORK

NEW INTERIOR PARTITION

ANNOTATIVE COMMENT — XXXXXXXXX

HHDESIGNERS
1876 LAKEWOOD ROAD
TOMS RIVER, NJ 08755
732.400.5338
Office@hhdesigners.com

ARCHITECT NAME

STAMP

CHABAD OF BINGHAMTON

Nº	DESCRIPTION	DATE

Project No.

Project North

CORRIDOR

Scale N.T.S.

A-10

Sheet No. ©

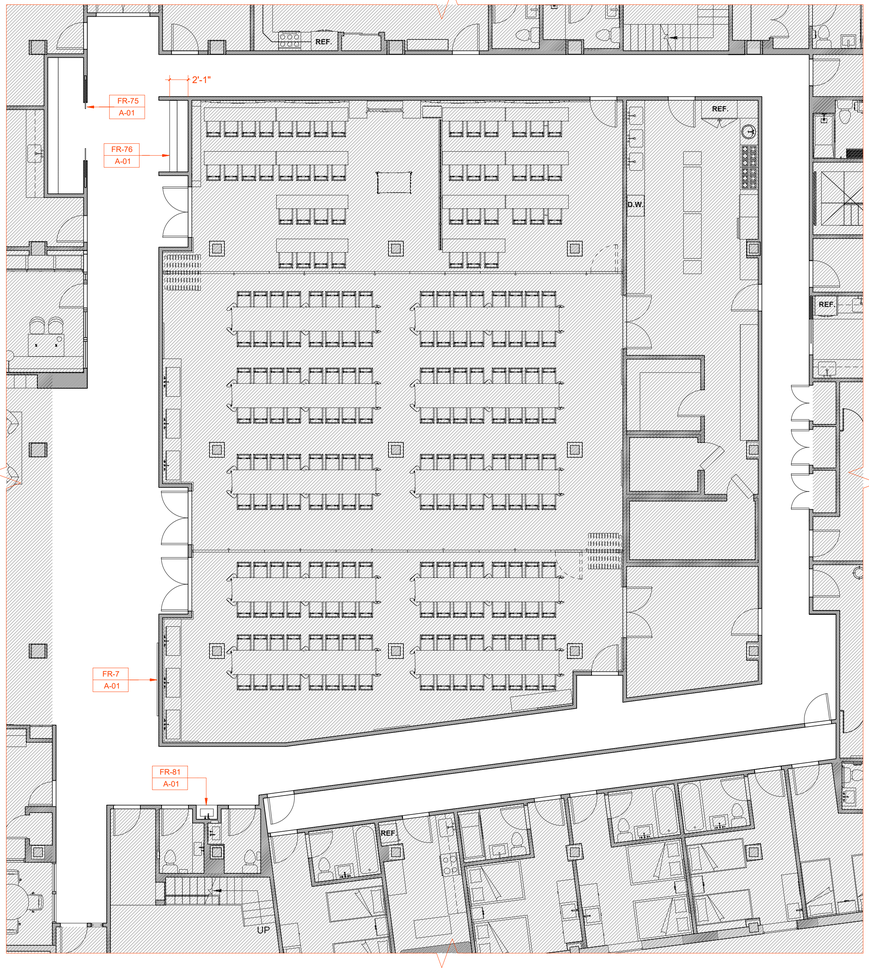

FURNITURE FLOOR PLAN CORRIDOR

SCALE: 1/8" = 1' - 0"

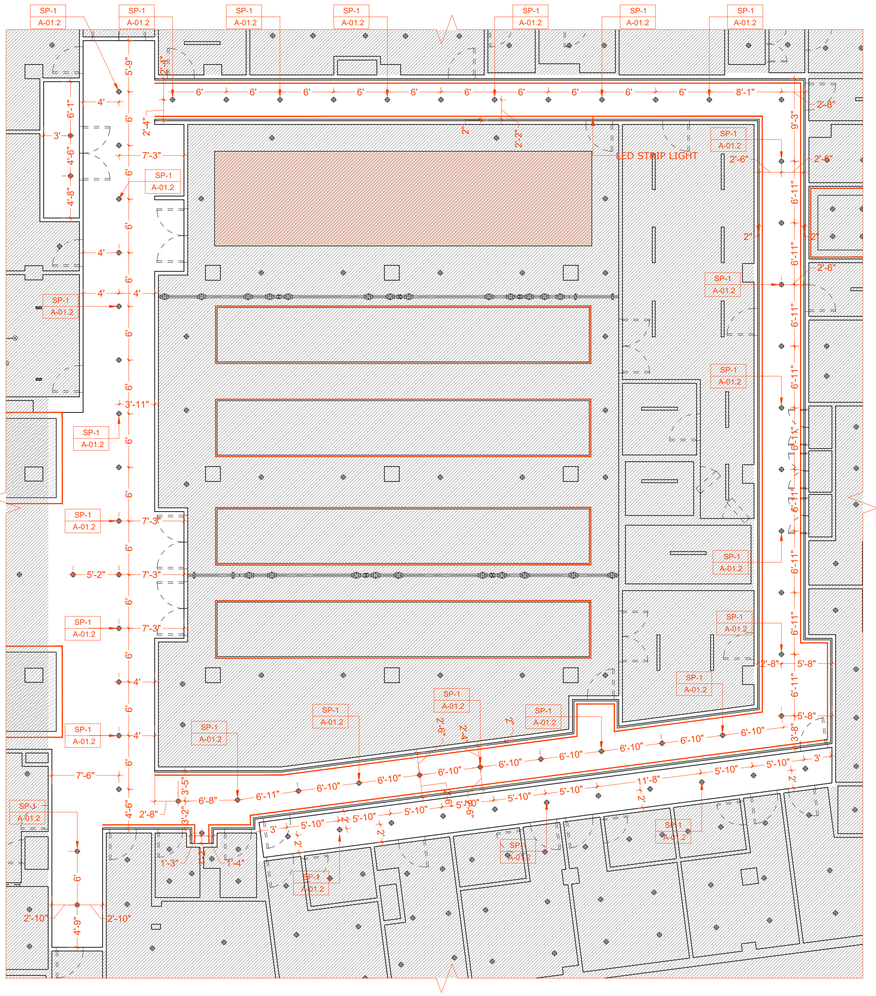

LIGHTING FLOOR PLAN CORRIDOR

SCALE: 1/8" = 1' - 0"

LEGEND

OUT OF SCOPE OF WORK	
NEW INTERIOR PARTITION	
ANNOTATIVE COMMENT	XXXXXXXXX

HHDESIGNERS

1876 LAKEWOOD ROAD
TOMS RIVER, NJ 08755
732.400.5338
Office@hhdesigners.com

ARCHITECT NAME

STAMP

CHABAD OF BINGHAMTON

N°	DESCRIPTION	DATE

Project No.

Project North

SOCIAL HALL

Scale N.T.S.

A-11

Sheet No. ©

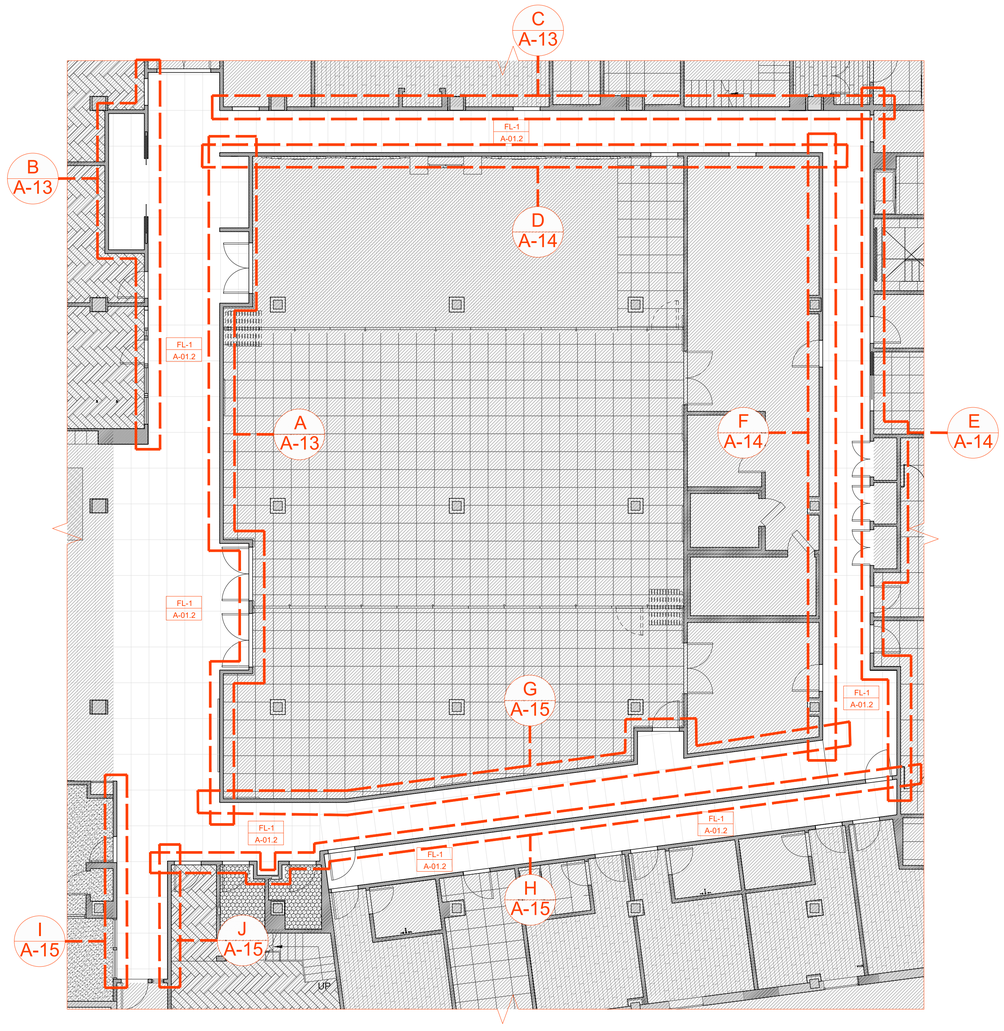

FLOORING FLOOR PLAN CORRIDOR

SCALE: 1/8" = 1' - 0"

LEGEND

OUT OF SCOPE OF WORK	
NEW INTERIOR PARTITION	
ANNOTATIVE COMMENT	XXXXXXXXX

HHDESIGNERS
1876 LAKEWOOD ROAD
TOMS RIVER, NJ 08755
732.400.5338
Office@hhdesigners.com

ARCHITECT NAME

STAMP

CHABAD OF BINGHAMTON

N°	DESCRIPTION	DATE

Project No.

Project North

SOCIAL HALL

Scale N.T.S.

A-12

Sheet No. ©

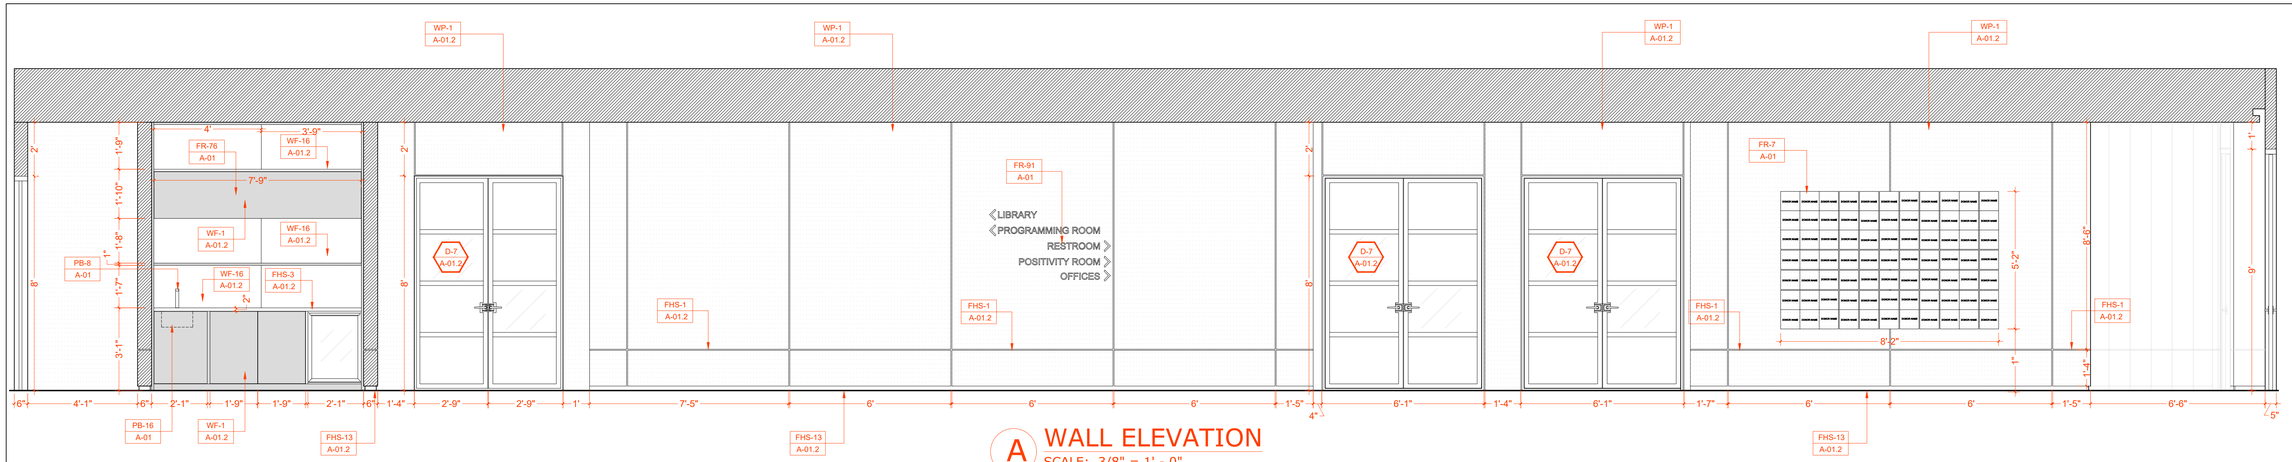

A WALL ELEVATION
SCALE: 3/8" = 1' - 0"

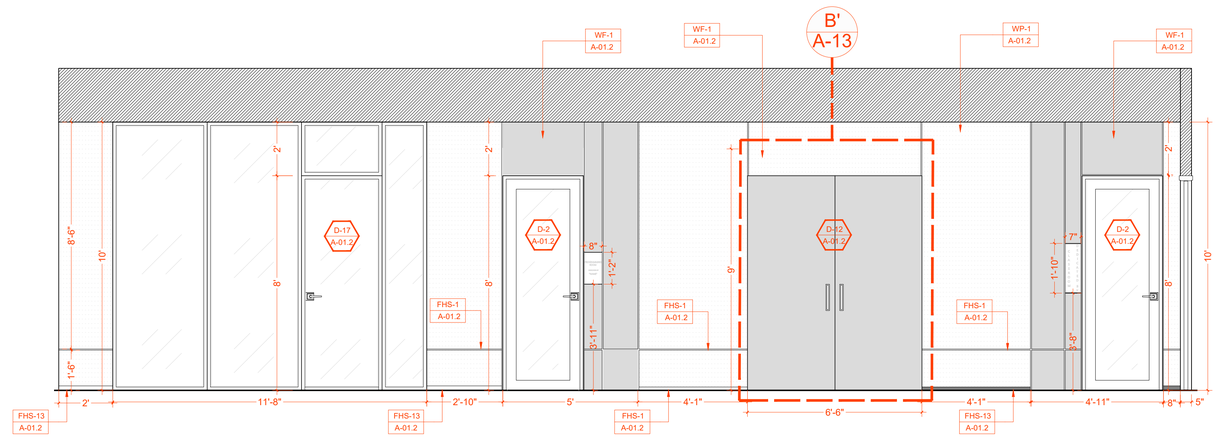

B WALL ELEVATION
SCALE: 3/8" = 1' - 0"

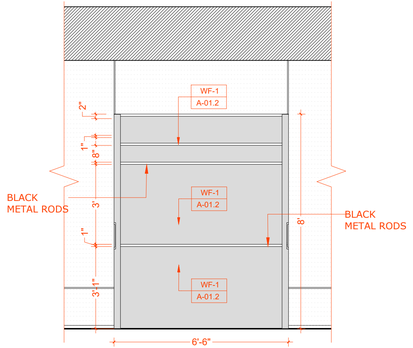

B' CLOSET ELEVATION
SCALE: 3/8" = 1' - 0"

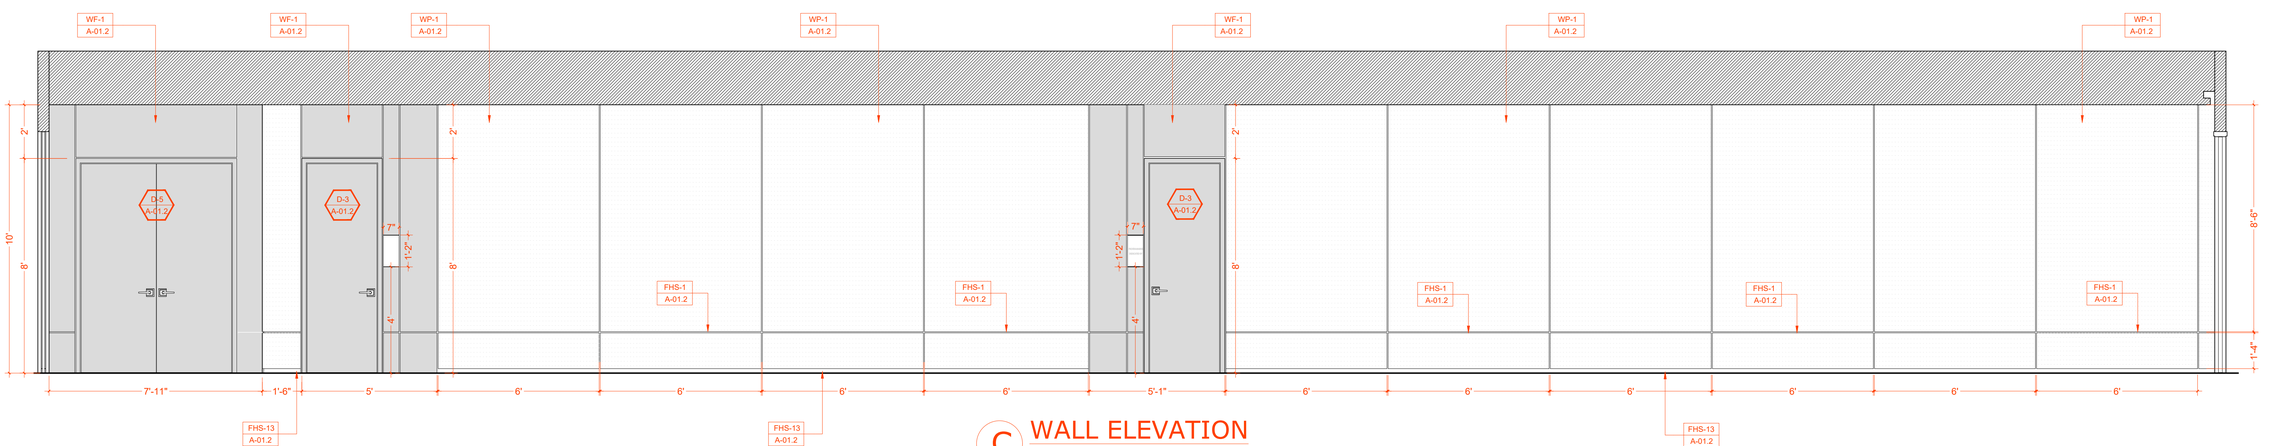

C WALL ELEVATION
SCALE: 3/8" = 1' - 0"

HHDESIGNERS
1876 LAKEWOOD ROAD
TOMS RIVER, NJ 08755
732.400.5338
Office@hhdesigners.com

ARCHITECT NAME

STAMP

CHABAD OF BINGHAMTON

N°	DESCRIPTION	DATE

Project No.

Project North

CORRIDOR

Scale N.T.S.

A-13

Sheet No. ©

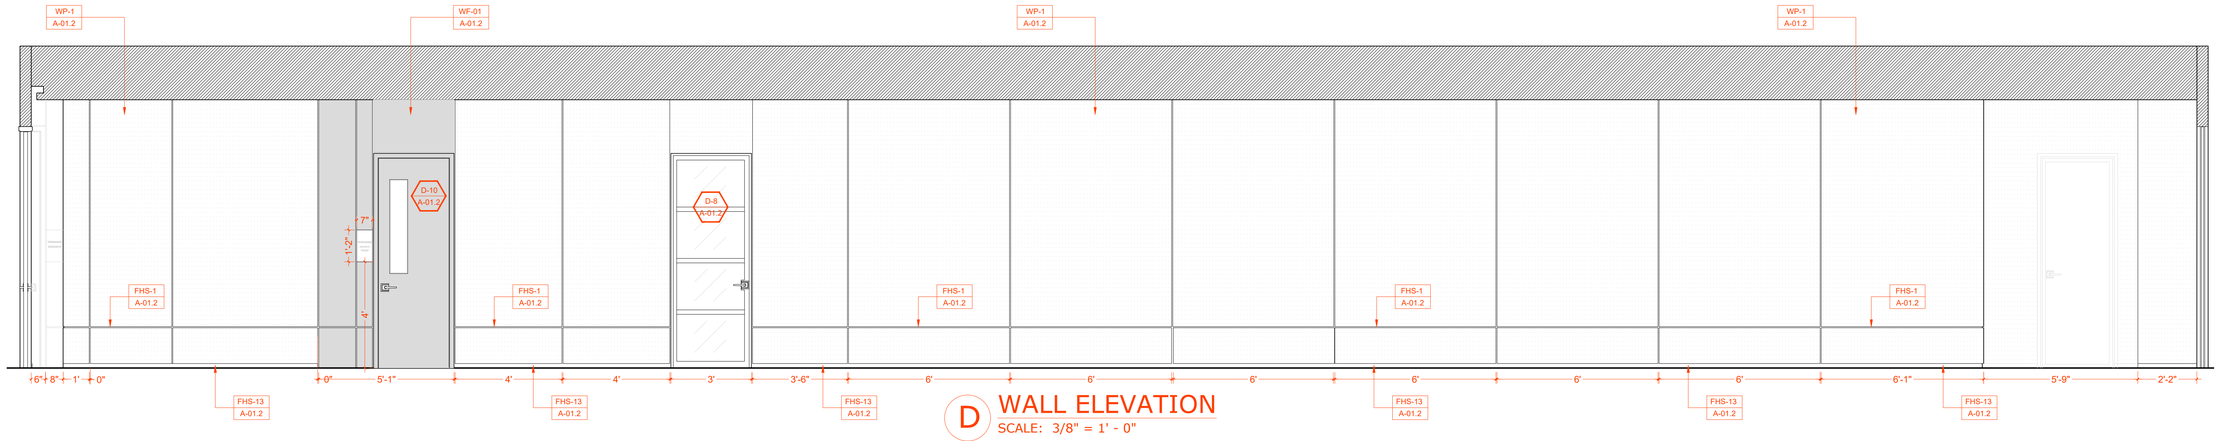

D WALL ELEVATION

SCALE: 3/8" = 1' - 0"

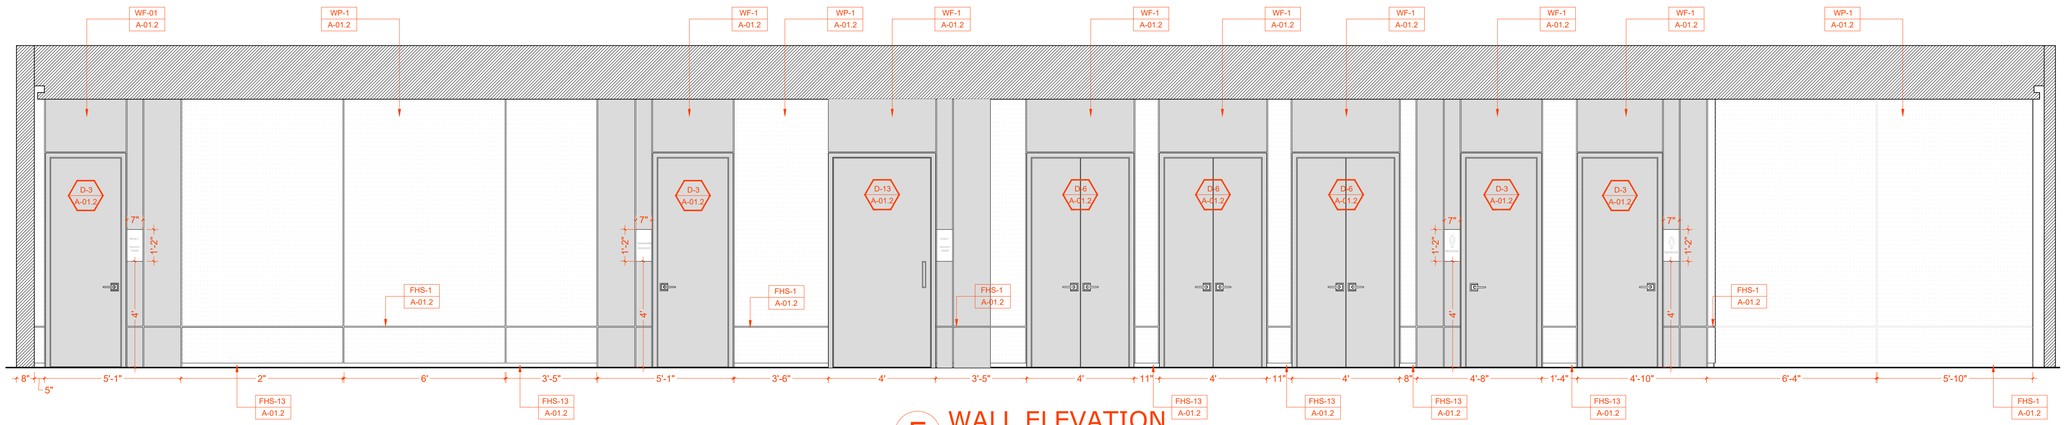

E WALL ELEVATION

SCALE: 3/8" = 1' - 0"

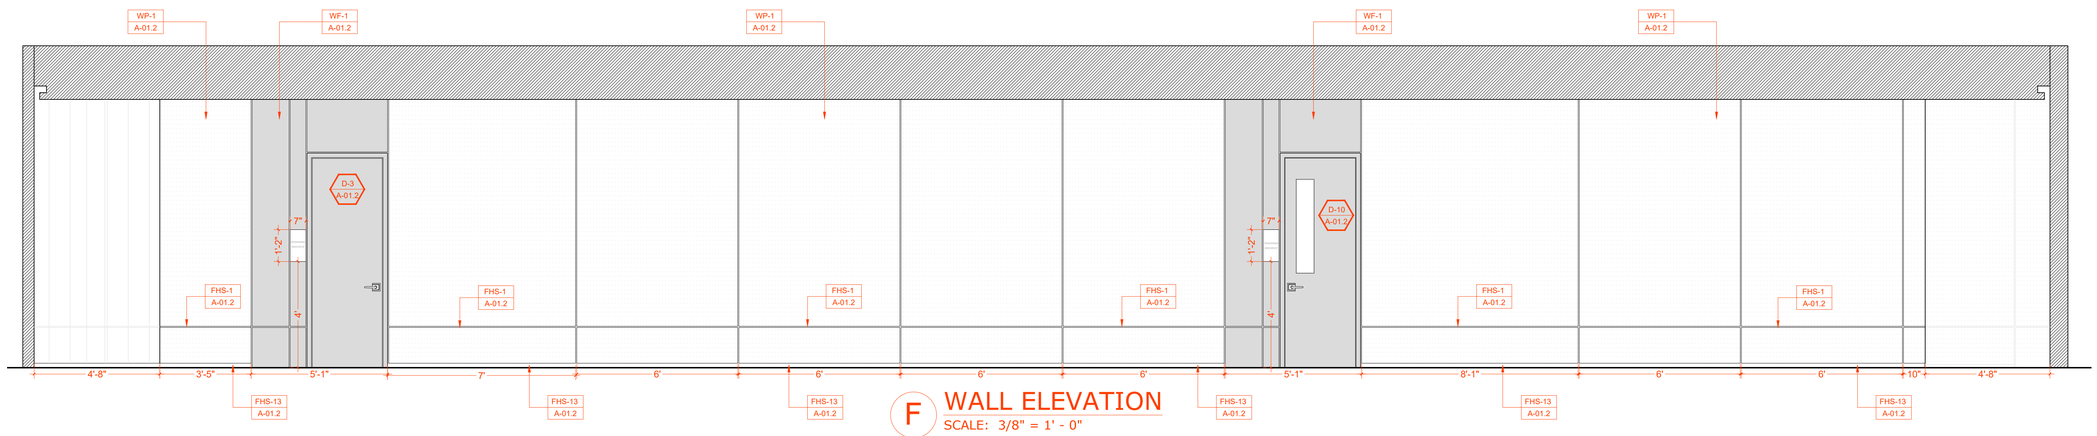

F WALL ELEVATION

SCALE: 3/8" = 1' - 0"

HHDESIGNERS
1876 LAKEWOOD ROAD
TOMS RIVER, NJ 08755
732.400.5338
Office@hhdesigners.com

ARCHITECT NAME

STAMP

CHABAD OF BINGHAMTON

N°	DESCRIPTION	DATE

Project No.

Project North

CORRIDOR

Scale N.T.S.

A-14

Sheet No. ©

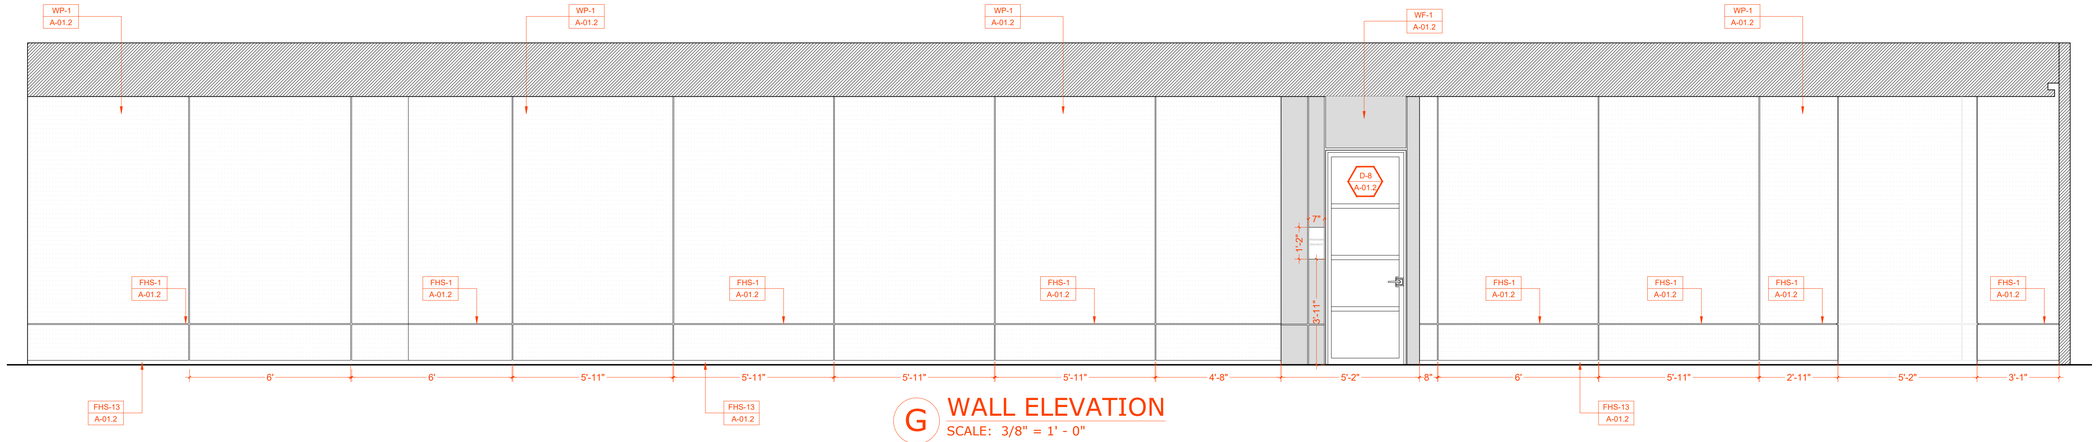

G WALL ELEVATION
SCALE: 3/8" = 1' - 0"

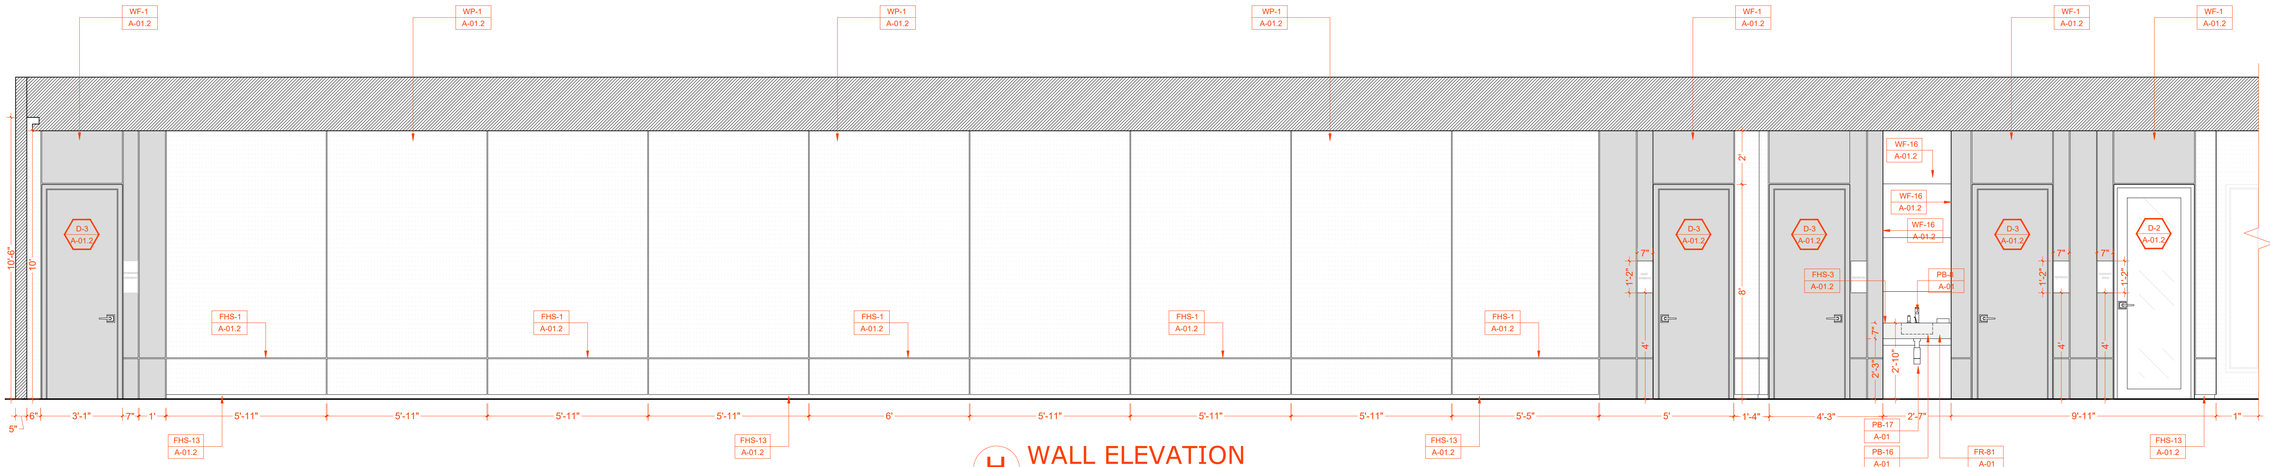

H WALL ELEVATION
SCALE: 3/8" = 1' - 0"

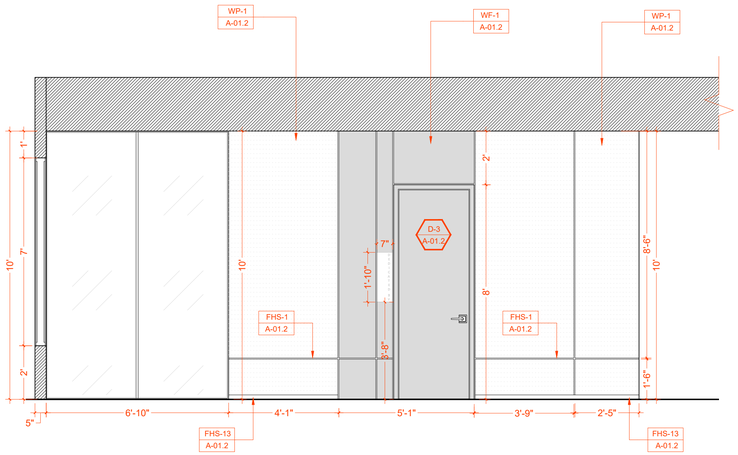

I WALL ELEVATION
SCALE: 3/8" = 1' - 0"

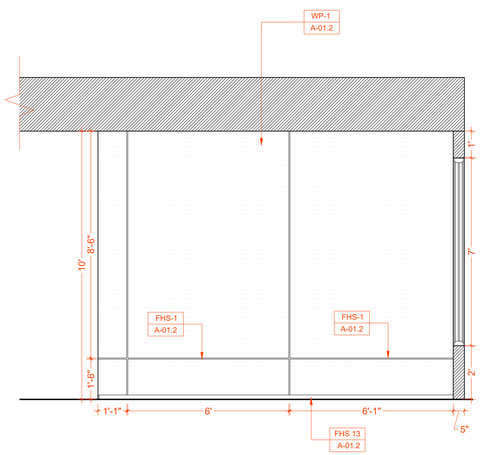

J WALL ELEVATION
SCALE: 3/8" = 1' - 0"

HHDESIGNERS
1876 LAKEWOOD ROAD
TOMS RIVER, NJ 08755
732.400.5338
Office@hhdesigners.com

ARCHITECT NAME

STAMP

CHABAD OF BINGHAMTON

N°	DESCRIPTION	DATE

Project No.

Project North

CORRIDOR

Scale N.T.S.

A-15

Sheet No. ©

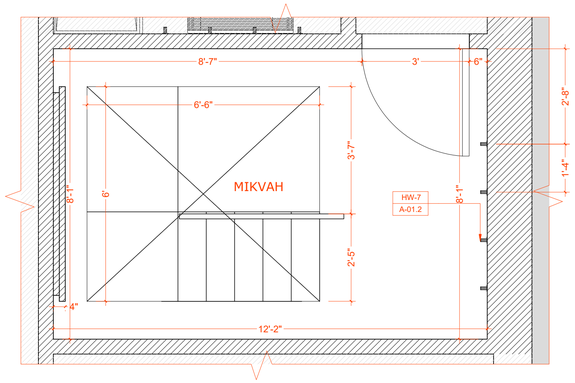

DIMENSION FLOOR PLAN MIKVAH
SCALE: 1/2" = 1' - 0"

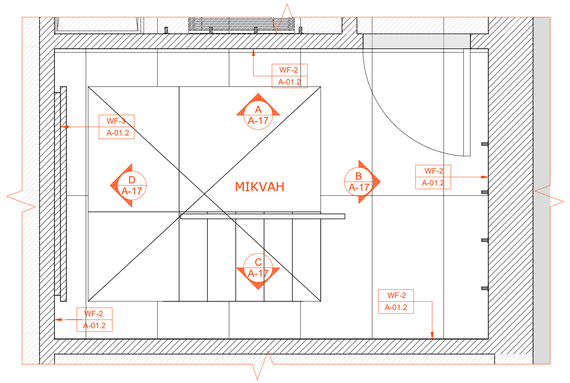

FINISHES FLOOR PLAN MIKVAH
SCALE: 1/2" = 1' - 0"

LEGEND

OUT OF SCOPE OF WORK	
NEW INTERIOR PARTITION	
ANNOTATIVE COMMENT	XXXXXXXXX

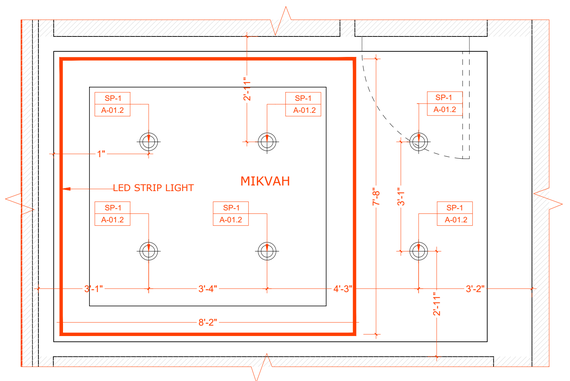

LIGHTING FLOOR PLAN MIKVAH
SCALE: 1/2" = 1' - 0"

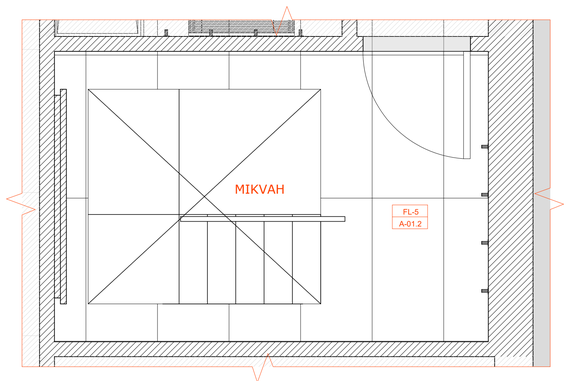

FLOORING FLOOR PLAN MIKVAH
SCALE: 1/2" = 1' - 0"

HHDESIGNERS
1876 LAKEWOOD ROAD
TOMS RIVER, NJ 08755
732.400.5338
Office@hhdesigners.com

ARCHITECT NAME

STAMP

CHABAD OF BINGHAMTON

N°	DESCRIPTION	DATE

Project No.

Project North

MIKVAH

Scale N.T.S.

A-16

Sheet No. ©

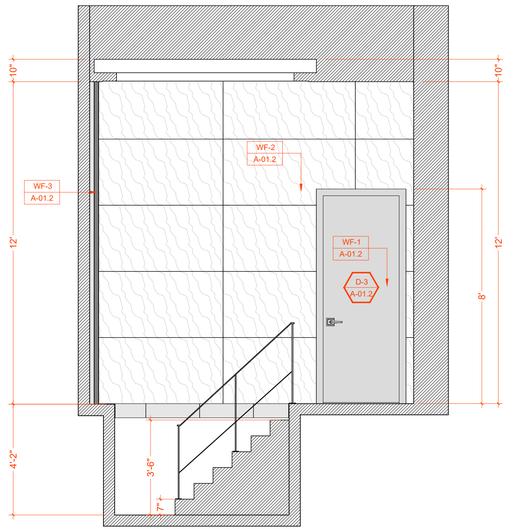

A WALL ELEVATION
SCALE: 3/8" = 1' - 0"

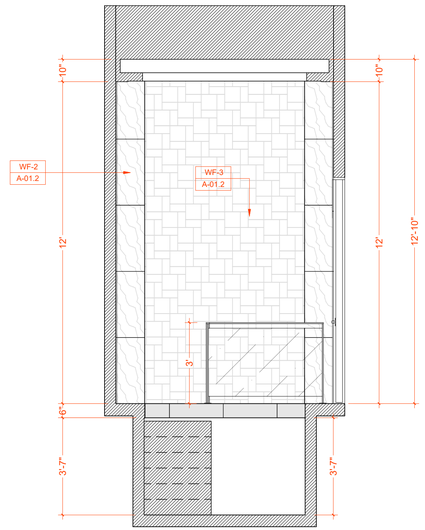

B WALL ELEVATION
SCALE: 3/8" = 1' - 0"

LEGEND

OUT OF SCOPE OF WORK	
NEW INTERIOR PARTITION	
ANNOTATIVE COMMENT	XXXXXXXXX

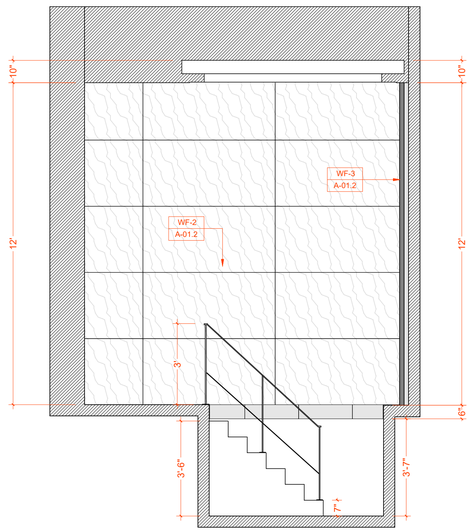

C WALL ELEVATION
SCALE: 3/8" = 1' - 0"

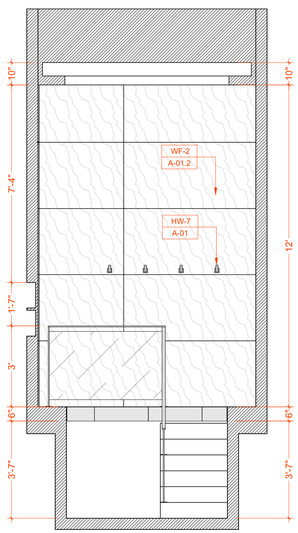

D WALL ELEVATION
SCALE: 3/8" = 1' - 0"

HHDESIGNERS
1876 LAKEWOOD ROAD
TOMS RIVER, NJ 08755
732.400.5338
Office@hhdesigners.com

ARCHITECT NAME

STAMP

CHABAD OF BINGHAMTON

N°	DESCRIPTION	DATE

Project No.

Project North

MIKVAH

Scale N.T.S.

A-17

Sheet No. ©

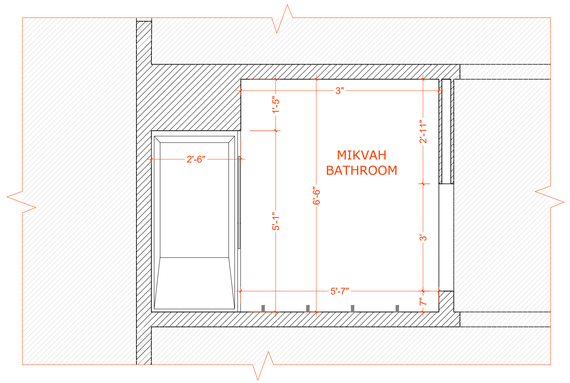

DIMENSION FLOOR PLAN BATHROOM MIKVAH

SCALE: 1/2" = 1' - 0"

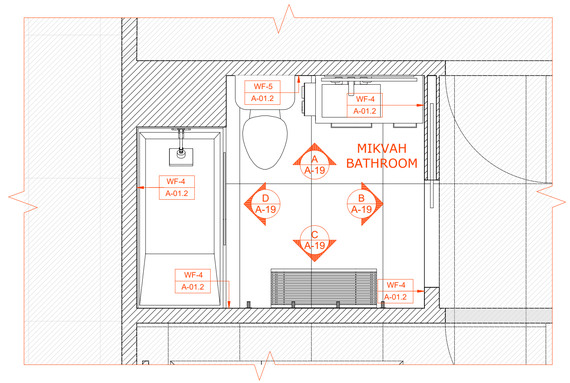

FINISHES FLOOR PLAN BATHROOM MIKVAH

SCALE: 1/2" = 1' - 0"

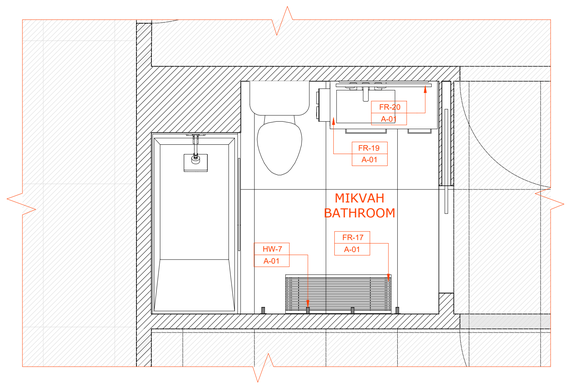

FURNITURE FLOOR PLAN BATHROOM MIKVAH

SCALE: 1/2" = 1' - 0"

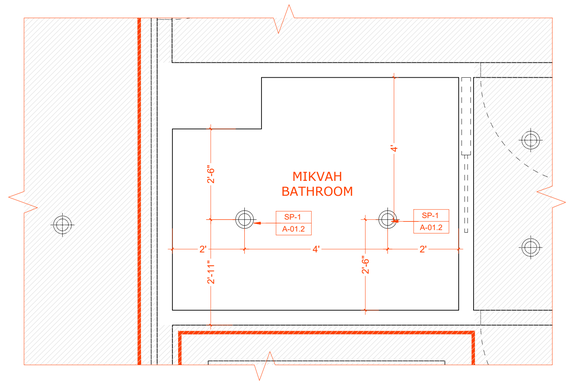

LIGHTING FLOOR PLAN BATHROOM MIKVAH

SCALE: 1/2" = 1' - 0"

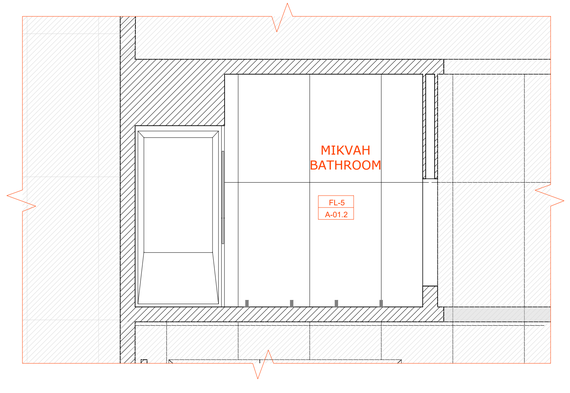

FLOORING FLOOR PLAN BATHROOM MIKVAH

SCALE: 1/2" = 1' - 0"

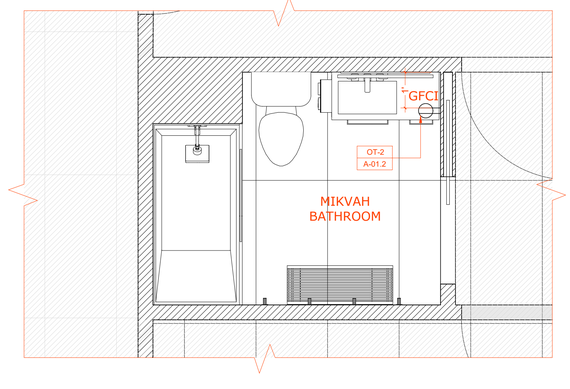

OUTLET FLOOR PLAN BATHROOM MIKVAH

SCALE: 1/2" = 1' - 0"

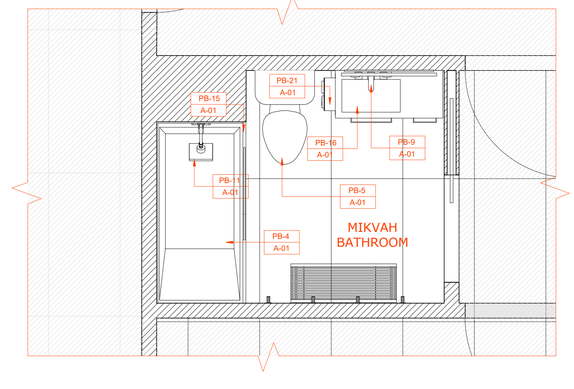

PLUMBING FLOOR PLAN BATHROOM MIKVAH

SCALE: 1/2" = 1' - 0"

LEGEND

OUT OF SCOPE OF WORK	
NEW INTERIOR PARTITION	
ANNOTATIVE COMMENT	XXXXXXXXX

HHDESIGNERS
1876 LAKEWOOD ROAD
TOMS RIVER, NJ 08755
732.400.5338
Office@hhdesigners.com

ARCHITECT NAME

STAMP

CHABAD OF BINGHAMTON

N°	DESCRIPTION	DATE

Project No.

Project North

MIKVAH BATHROOM

Scale N.T.S.

A-18

Sheet No. ©

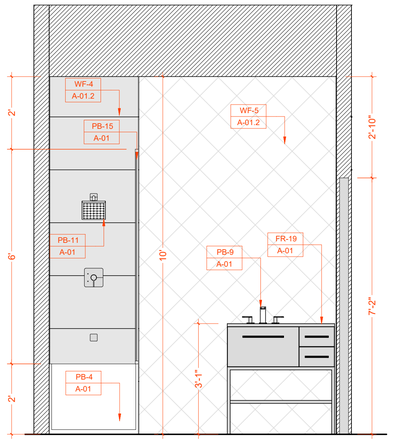

A WALL ELEVATION
SCALE: 1/2" = 1' - 0"

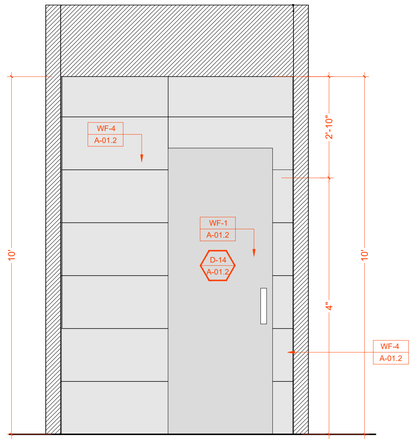

B WALL ELEVATION
SCALE: 1/2" = 1' - 0"

LEGEND

OUT OF SCOPE OF WORK	
NEW INTERIOR PARTITION	
ANNOTATIVE COMMENT	XXXXXXXXX

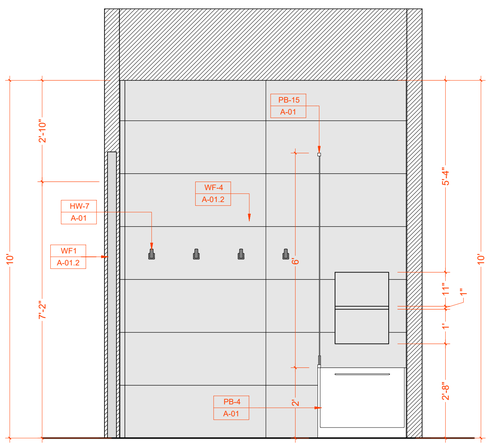

C WALL ELEVATION
SCALE: 1/2" = 1' - 0"

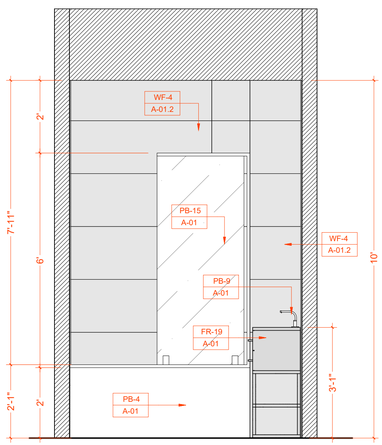

D WALL ELEVATION
SCALE: 1/2" = 1' - 0"

HHDESIGNERS
1876 LAKEWOOD ROAD
TOMS RIVER, NJ 08755
732.400.5338
Office@hhdesigners.com

ARCHITECT NAME

STAMP

CHABAD OF BINGHAMTON

N°	DESCRIPTION	DATE

Project No.

Project North

MIKVAH BATHROOM

Scale N.T.S.

A-19

Sheet No. ©

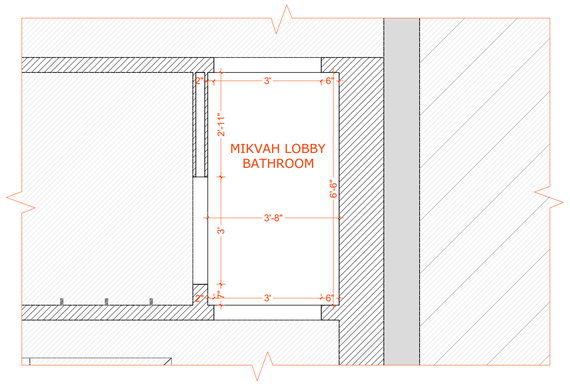

DIMENSION FLOOR PLAN MIKVAH VESTIBULE

SCALE: 1/2" = 1' - 0"

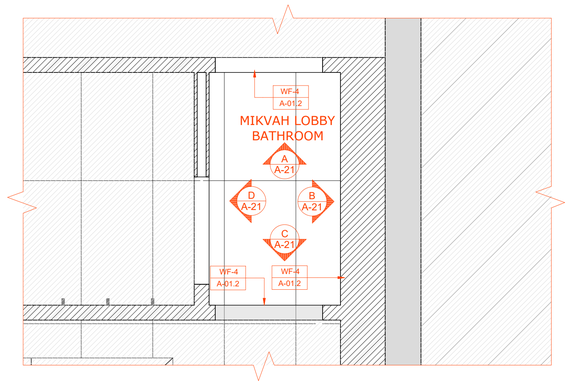

FINISHES FLOOR PLAN MIKVAH VESTIBULE

SCALE: 1/2" = 1' - 0"

LEGEND	
OUT OF SCOPE OF WORK	
NEW INTERIOR PARTITION	
ANNOTATIVE COMMENT	XXXXXXXXX

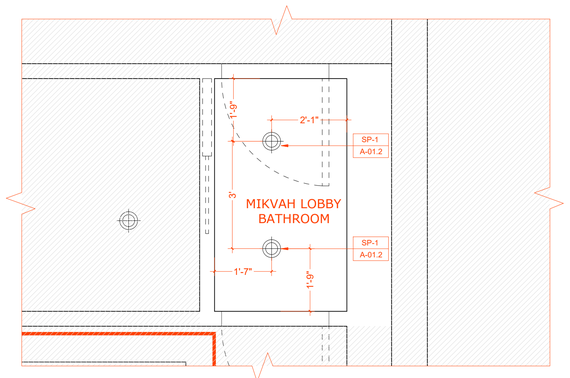

LIGHTING FLOOR PLAN BATHROOM MIKVAH

SCALE: 1/2" = 1' - 0"

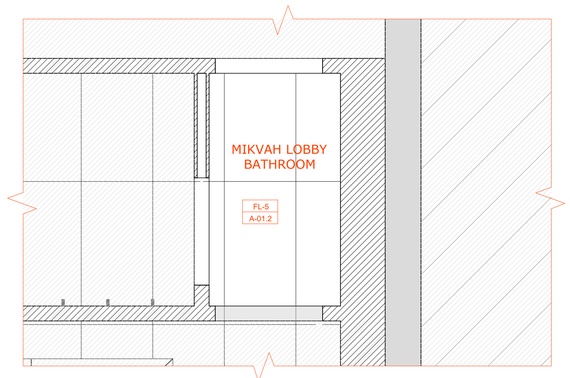

FLOORING FLOOR PLAN BATHROOM MIKVAH

SCALE: 1/2" = 1' - 0"

HHDESIGNERS
1876 LAKEWOOD ROAD
TOMS RIVER, NJ 08755
732.400.5338
Office@hhdesigners.com

ARCHITECT NAME

STAMP

CHABAD OF BINGHAMTON

N°	DESCRIPTION	DATE

Project No.

Project North

MIKVAH VESTIBULE

Scale N.T.S.

A-20

Sheet No.

©

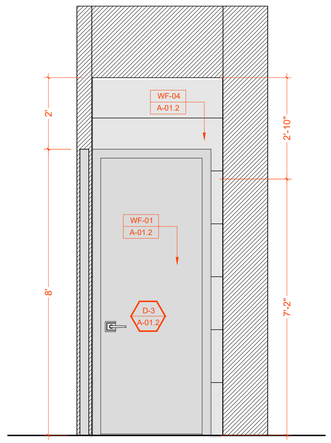

A WALL ELEVATION
SCALE: 1/2" = 1' - 0"

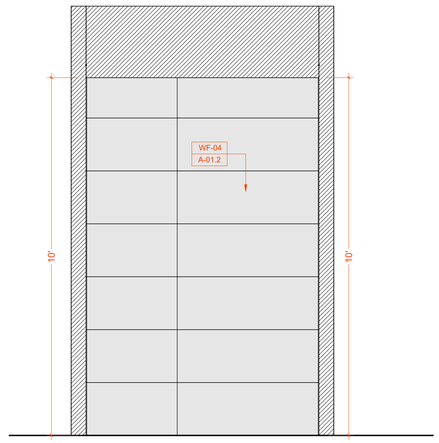

B WALL ELEVATION
SCALE: 1/2" = 1' - 0"

LEGEND

OUT OF SCOPE OF WORK	
NEW INTERIOR PARTITION	
ANNOTATIVE COMMENT	XXXXXXXXX

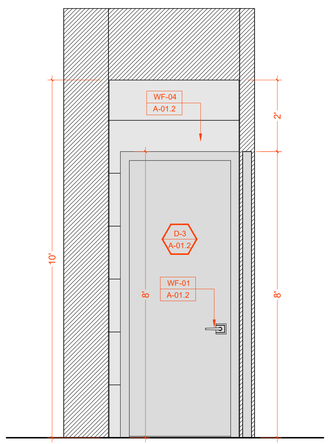

C WALL ELEVATION
SCALE: 1/2" = 1' - 0"

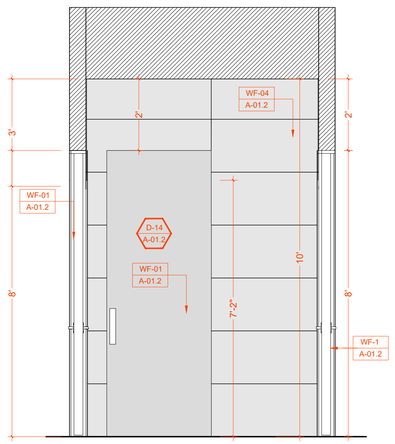

D WALL ELEVATION
SCALE: 1/2" = 1' - 0"

HHDESIGNERS
1876 LAKEWOOD ROAD
TOMS RIVER, NJ 08755
732.400.5338
Office@hhdesigners.com

ARCHITECT NAME

STAMP

CHABAD OF BINGHAMTON

N°	DESCRIPTION	DATE

Project No.

Project North

MIKVAH VESTIBULE

Scale N.T.S.

A-21

Sheet No. ©

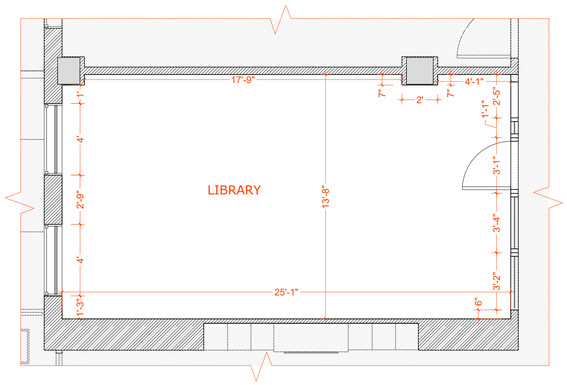

DIMENSION FLOOR PLAN LIBRARY

SCALE: 1/4" = 1' - 0"

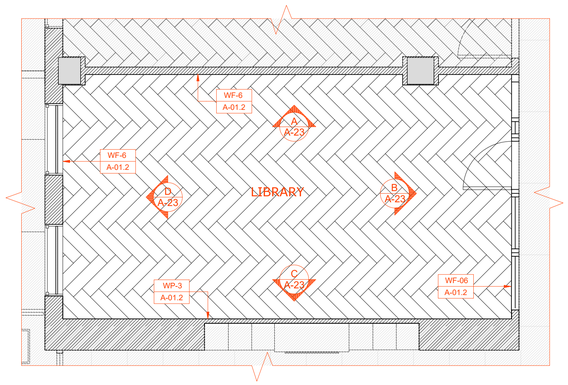

FINISHES FLOOR PLAN LIBRARY

SCALE: 1/4" = 1' - 0"

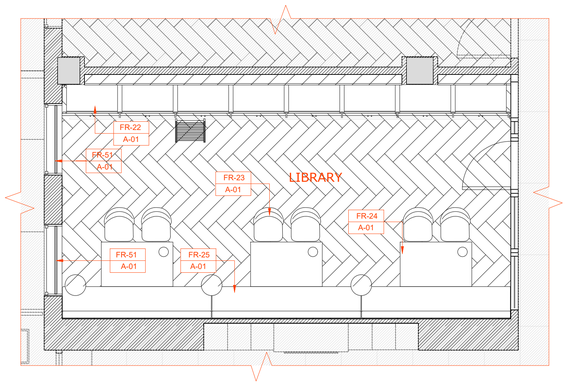

FURNITURE FLOOR PLAN LIBRARY

SCALE: 1/4" = 1' - 0"

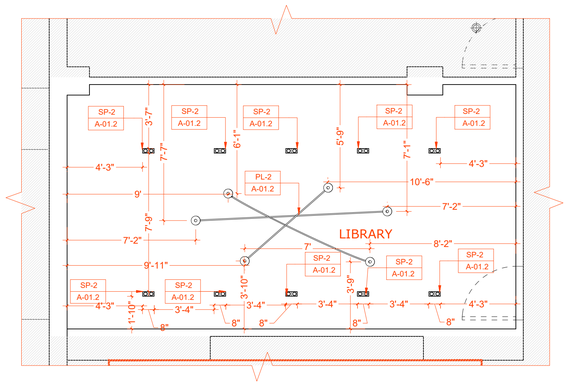

LIGHTING FLOOR PLAN LIBRARY

SCALE: 1/4" = 1' - 0"

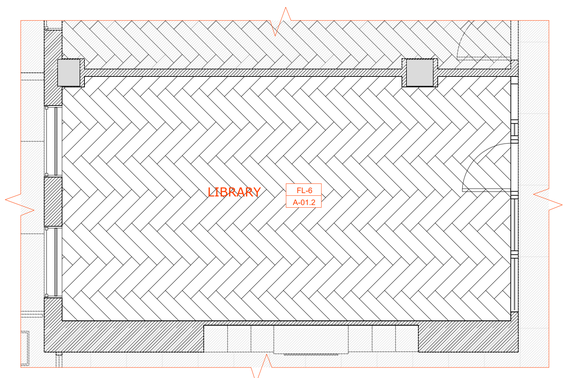

FLOORING FLOOR PLAN LIBRARY

SCALE: 1/4" = 1' - 0"

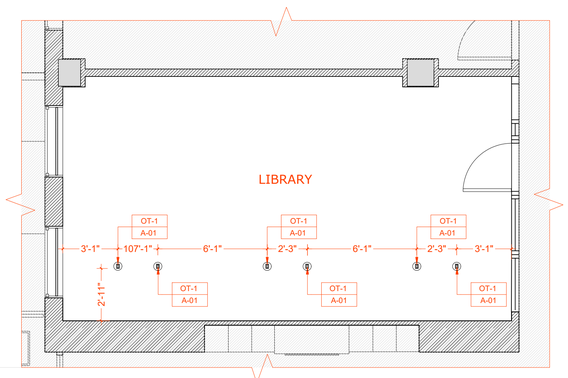

OUTLET FLOOR PLAN LIBRARY

SCALE: 1/4" = 1' - 0"

LEGEND

OUT OF SCOPE OF WORK	
NEW INTERIOR PARTITION	
ANNOTATIVE COMMENT	XXXXXXXXX

HHDESIGNERS
1876 LAKEWOOD ROAD
TOMS RIVER, NJ 08755
732.400.5338
Office@hhdesigners.com

ARCHITECT NAME

STAMP

CHABAD OF BINGHAMTON

N°	DESCRIPTION	DATE

Project No.

Project North

LIBRARY

Scale N.T.S.

A-22

Sheet No. ©

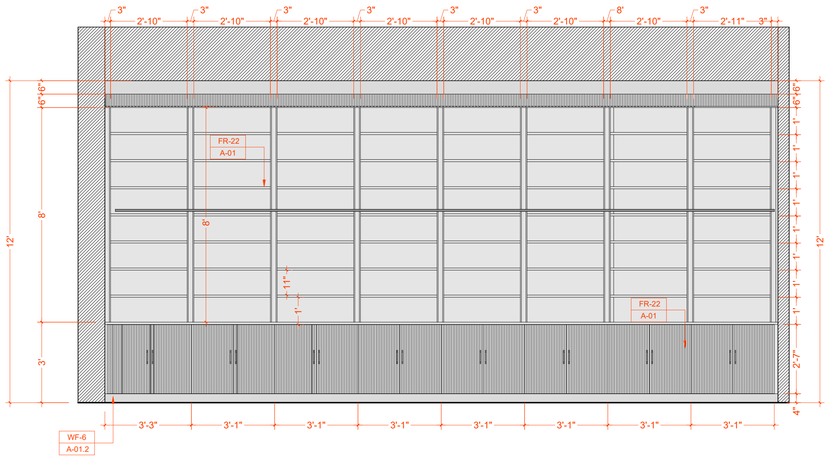

A WALL ELEVATION
SCALE: 3/8" = 1' - 0"

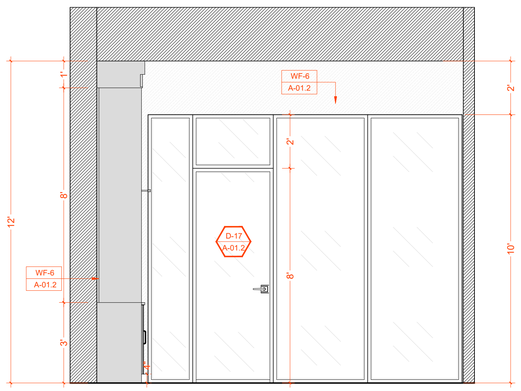

B WALL ELEVATION
SCALE: 3/8" = 1' - 0"

LEGEND

OUT OF SCOPE OF WORK	
NEW INTERIOR PARTITION	
ANNOTATIVE COMMENT	XXXXXXXXX

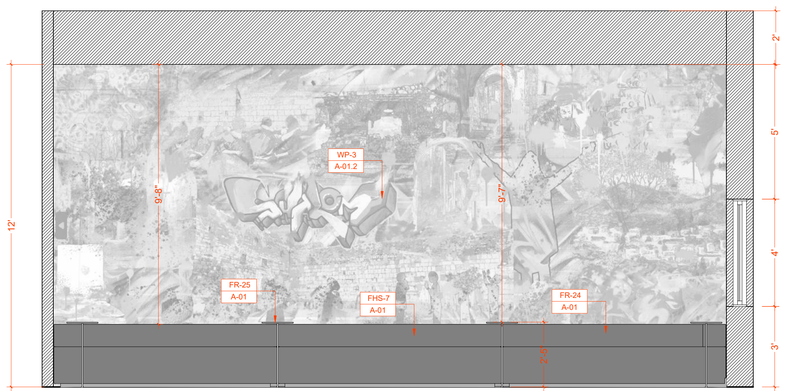

C WALL ELEVATION
SCALE: 3/8" = 1' - 0"

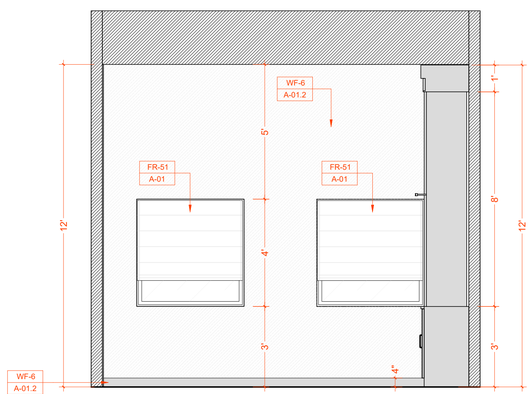

D WALL ELEVATION
SCALE: 3/8" = 1' - 0"

HHDESIGNERS
1876 LAKEWOOD ROAD
TOMS RIVER, NJ 08755
732.400.5338
Office@hhdesigners.com

ARCHITECT NAME

STAMP

CHABAD OF BINGHAMTON

N°	DESCRIPTION	DATE

Project No.

Project North

LIBRARY

Scale N.T.S.

A-23

Sheet No. ©

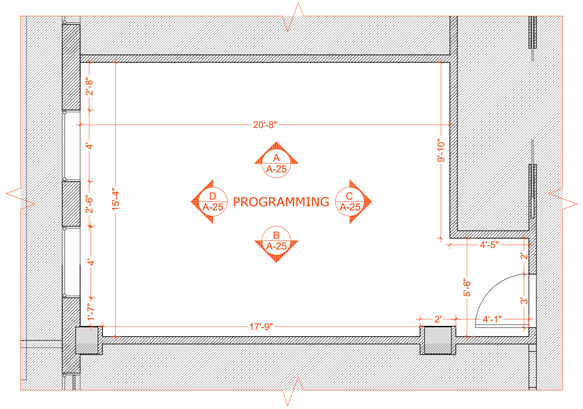

DIMENSION FLOOR PLAN PROGRAMMING

SCALE: 1/4" = 1' - 0"

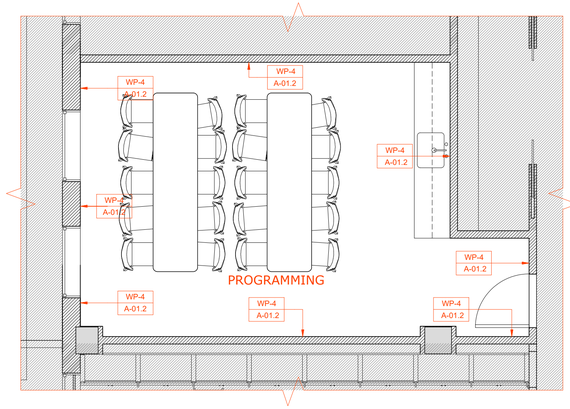

FINISHES FLOOR PLAN PROGRAMMING

SCALE: 1/4"= 1' - 0"

LEGEND	
OUT OF SCOPE OF WORK	
NEW INTERIOR PARTITION	
ANNOTATIVE COMMENT	XXXXXXXXX

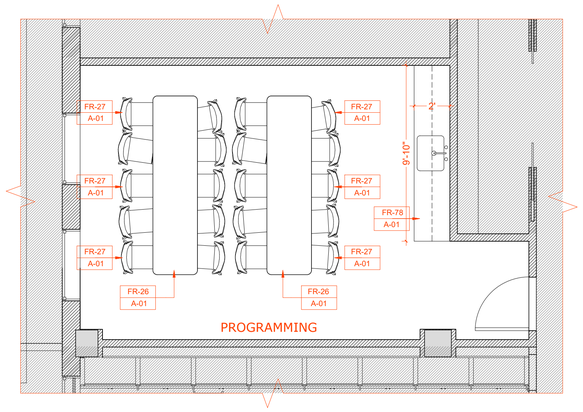

FURNITURE FLOOR PLAN PROGRAMMING

SCALE: 1/4" = 1' - 0"

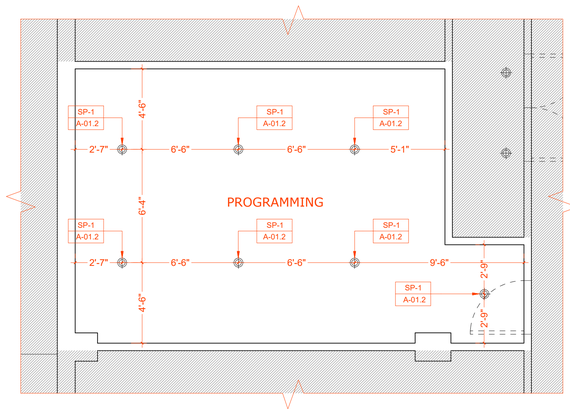

LIGHTING FLOOR PLAN PROGRAMMING

SCALE: 1/4" = 1' - 0"

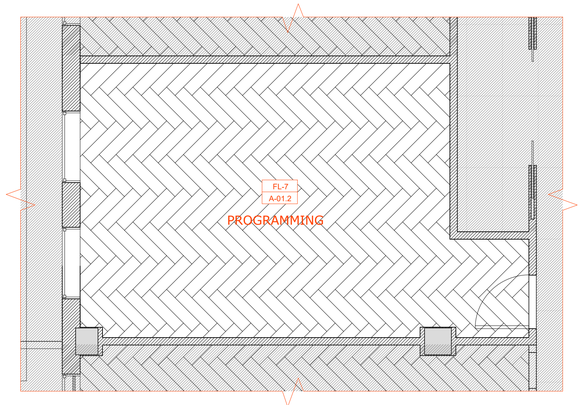

FLOORING FLOOR PLAN PROGRAMMING

SCALE: 1/4" = 1' - 0"

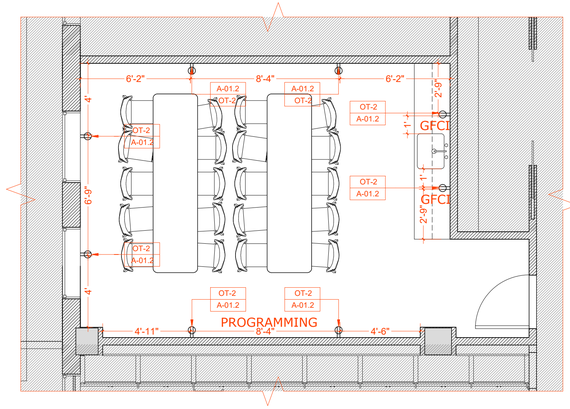

OUTLET FLOOR PLAN PROGRAMMING

SCALE: 1/4" = 1' - 0"

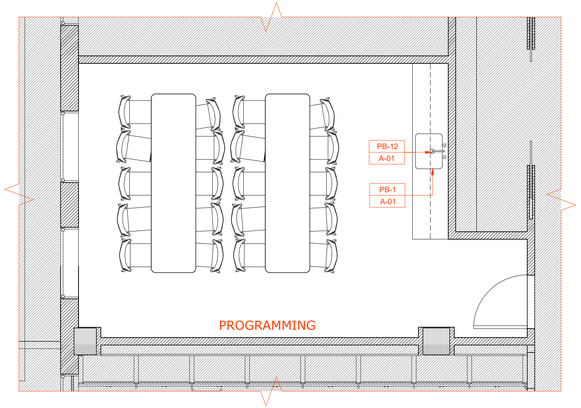

PLUMBING FLOOR PLAN PROGRAMMING

SCALE: 1/4" = 1' - 0"

HHDESIGNERS
1876 LAKEWOOD ROAD
TOMS RIVER, NJ 08755
732.400.5338
Office@hhdesigners.com

ARCHITECT NAME

STAMP

CHABAD OF BINGHAMTON

N°	DESCRIPTION	DATE

Project No.

Project North

PROGRAMMING

Scale N.T.S.

A-24

Sheet No. ©

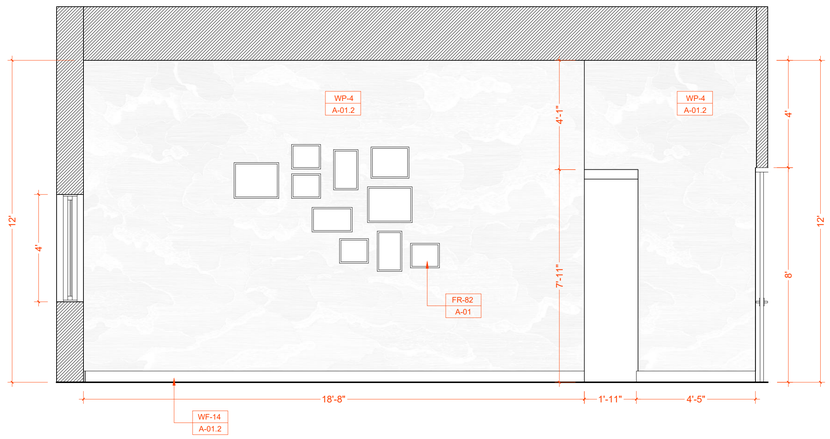

A WALL ELEVATION
SCALE: 3/8" = 1' - 0"

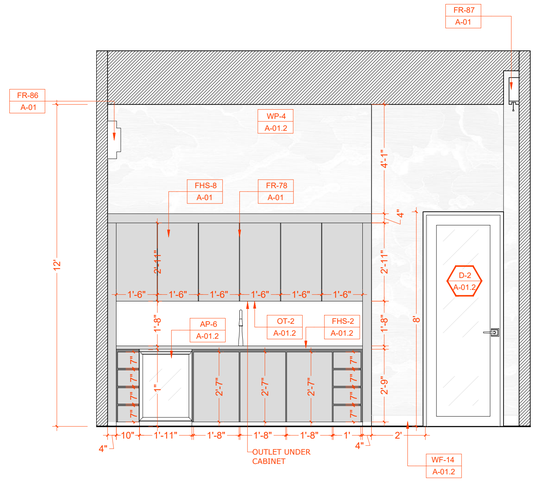

B WALL ELEVATION
SCALE: 3/8" = 1' - 0"

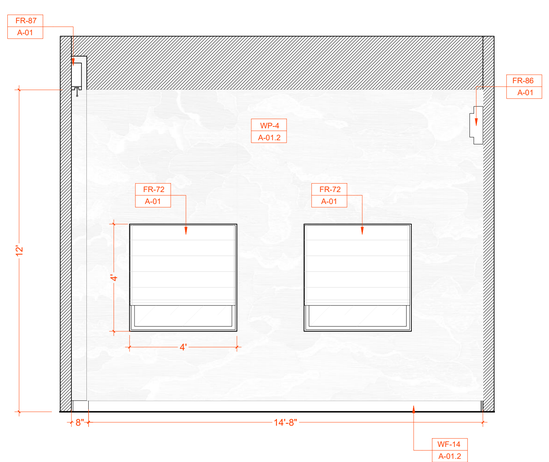

C WALL ELEVATION
SCALE: 3/8" = 1' - 0"

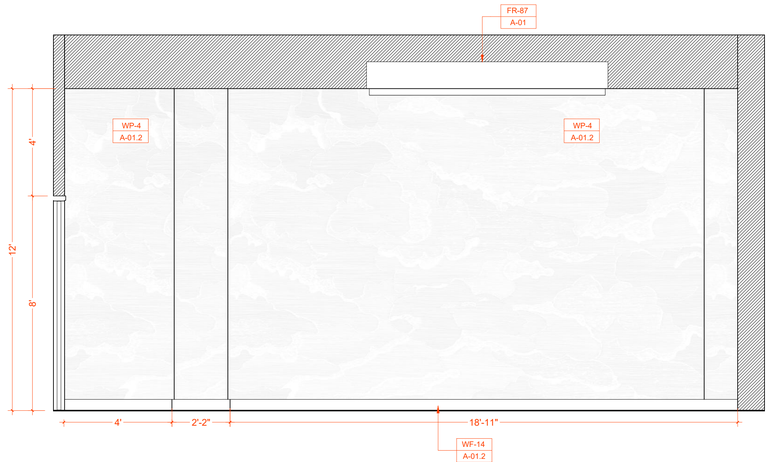

D WALL ELEVATION
SCALE: 3/8" = 1' - 0"

HHDESIGNERS
1876 LAKEWOOD ROAD
TOMS RIVER, NJ 08755
732.400.5338
Office@hhdesigners.com

ARCHITECT NAME

STAMP

CHABAD OF BINGHAMTON

N°	DESCRIPTION	DATE

Project No.

Project North

PROGRAMMING

Scale N.T.S.

A-25

Sheet No. ©

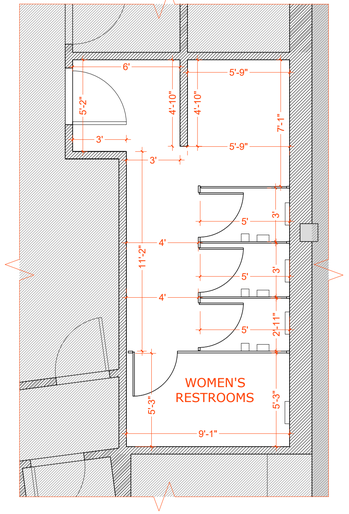

DIMENSION FLOOR PLAN
WOMEN'S RESTROOM

SCALE: 1/4" = 1' - 0"

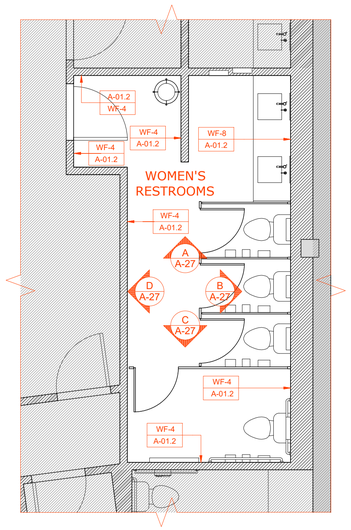

FINISHES FLOOR PLAN
WOMEN'S RESTROOM

SCALE: 1/4" = 1' - 0"

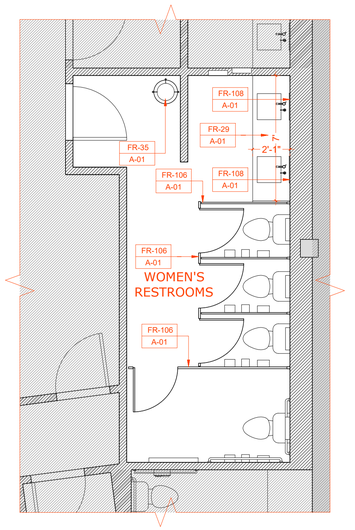

FURNITURE FLOOR PLAN
WOMEN'S RESTROOM

SCALE: 1/4" = 1' - 0"

LEGEND

OUT OF SCOPE OF WORK	
NEW INTERIOR PARTITION	
ANNOTATIVE COMMENT	XXXXXXXXX

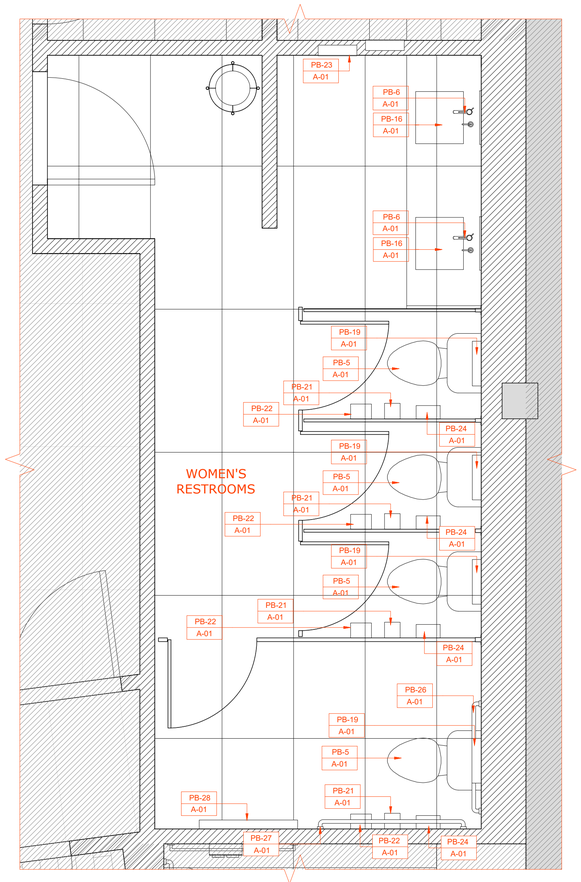

PLUMBING FLOOR PLAN
WOMEN'S RESTROOM

SCALE: 1/2" = 1' - 0"

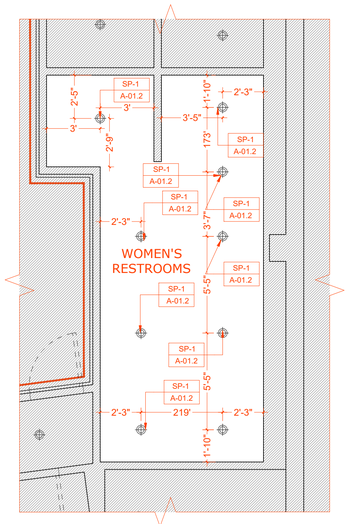

LIGHTING FLOOR PLAN
WOMEN'S RESTROOM

SCALE: 1/4" = 1' - 0"

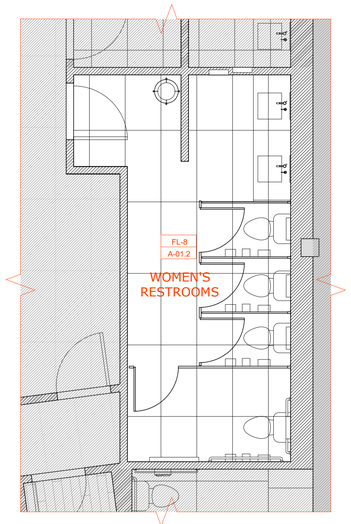

FLOORING FLOOR PLAN
WOMEN'S RESTROOM

SCALE: 1/4" = 1' - 0"

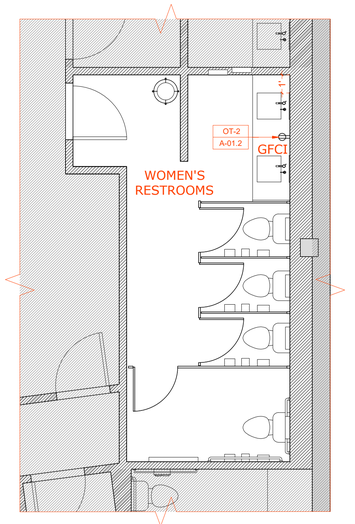

OUTLET FLOOR PLAN
WOMEN'S RESTROOM

SCALE: 1/4" = 1' - 0"

HHDESIGNERS
1876 LAKEWOOD ROAD
TOMS RIVER, NJ 08755
732.400.5338
Office@hhdesigners.com

ARCHITECT NAME

STAMP

CHABAD OF
BINGHAMTON

N°	DESCRIPTION	DATE

Project No.

Project North

WOMEN'S RESTROOM

Scale N.T.S.

A-26

Sheet No. ©

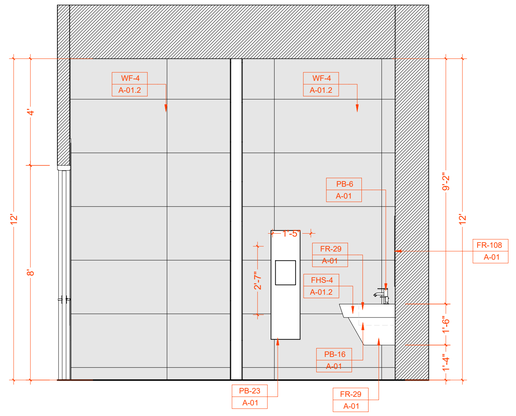

A WALL ELEVATION
SCALE: 3/8" = 1' - 0"

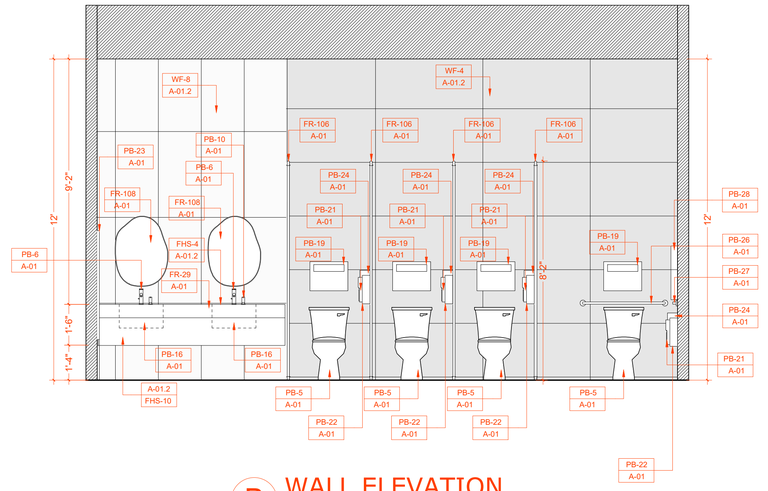

B WALL ELEVATION
SCALE: 3/8" = 1' - 0"

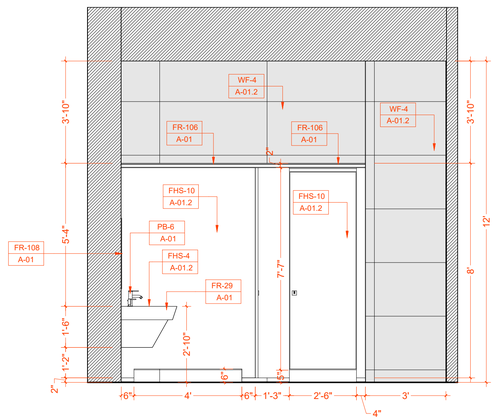

C WALL ELEVATION
SCALE: 3/8" = 1' - 0"

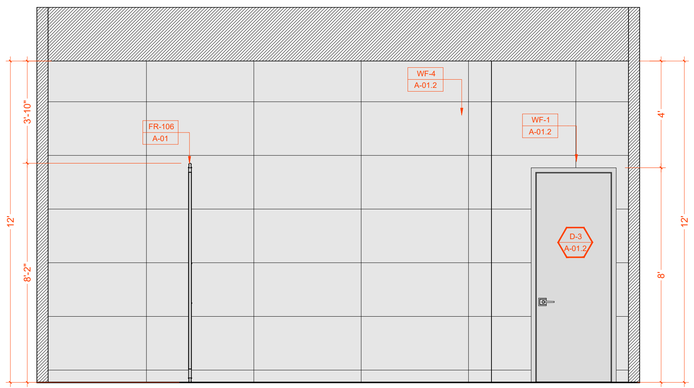

D WALL ELEVATION
SCALE: 3/8" = 1' - 0"

LEGEND

OUT OF SCOPE OF WORK	
NEW INTERIOR PARTITION	
ANNOTATIVE COMMENT	XXXXXXXXX

HHDESIGNERS
1876 LAKEWOOD ROAD
TOMS RIVER, NJ 08755
732.400.5338
Office@hhdesigners.com

ARCHITECT NAME

STAMP

CHABAD OF BINGHAMTON

N°	DESCRIPTION	DATE

Project No.

Project North

WOMEN'S RESTROOM

Scale N.T.S.

A-27

Sheet No.

©

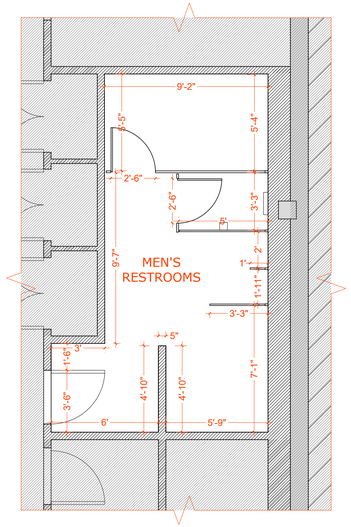

DIMENSION FLOOR PLAN MEN'S RESTROOM

SCALE: 1/4" = 1' - 0"

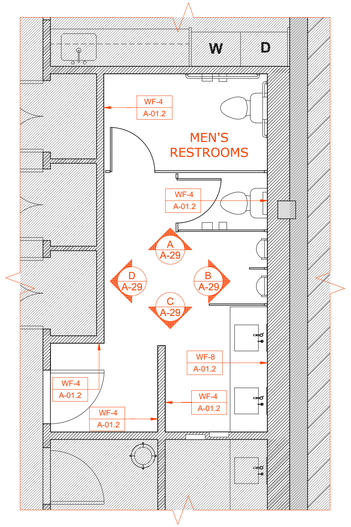

FINISHES FLOOR PLAN MEN'S RESTROOM

SCALE: 1/4" = 1' - 0"

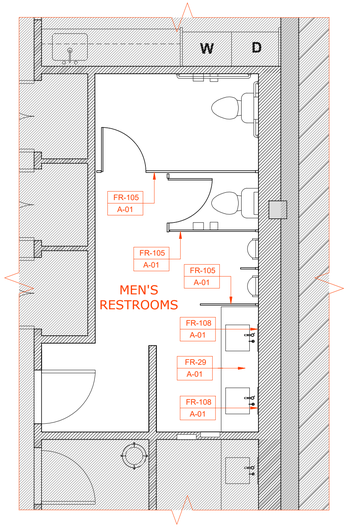

FURNITURE FLOOR PLAN MEN'S RESTROOM

SCALE: 1/4" = 1' - 0"

LEGEND

OUT OF SCOPE OF WORK	
NEW INTERIOR PARTITION	
ANNOTATIVE COMMENT	XXXXXXXXX

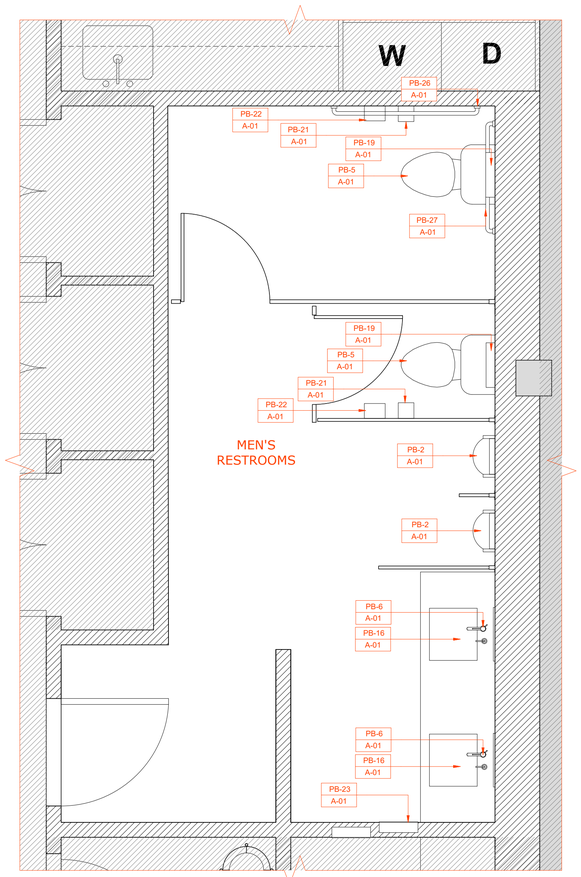

PLUMBING FLOOR PLAN MEN'S RESTROOM

SCALE: 1/2" = 1' - 0"

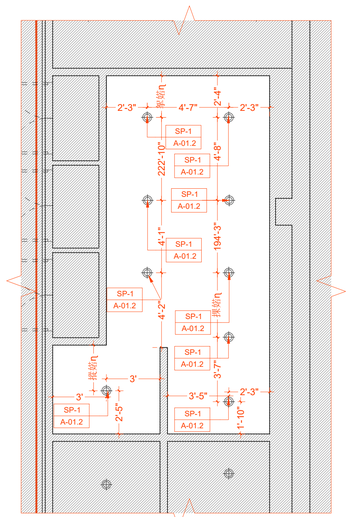

LIGHTING FLOOR PLAN MEN'S RESTROOM

SCALE: 1/4" = 1' - 0"

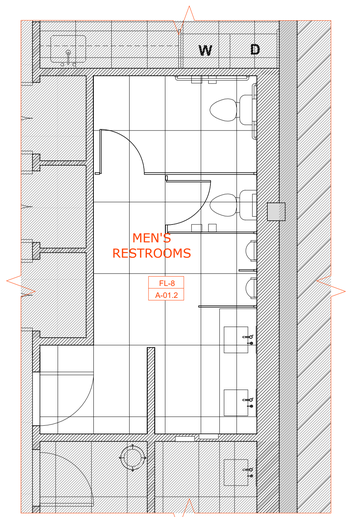

FLOORING FLOOR PLAN MEN'S RESTROOM

SCALE: 1/4" = 1' - 0"

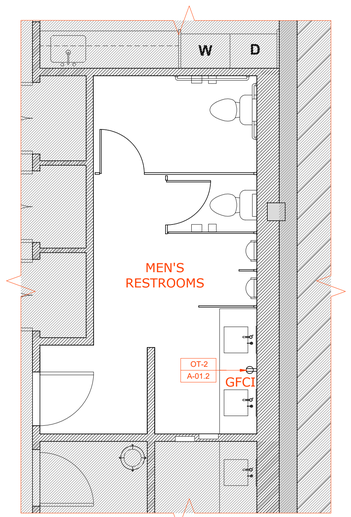

OUTLET FLOOR PLAN MEN'S RESTROOM

SCALE: 1/4" = 1' - 0"

HHDESIGNERS
1876 LAKEWOOD ROAD
TOMS RIVER, NJ 08755
732.400.5338
Office@hhdesigners.com

ARCHITECT NAME

STAMP

CHABAD OF
BINGHAMTON

N°	DESCRIPTION	DATE

Project No.

Project North

MEN'S RESTROOM

Scale N.T.S.

A-28

Sheet No. ©

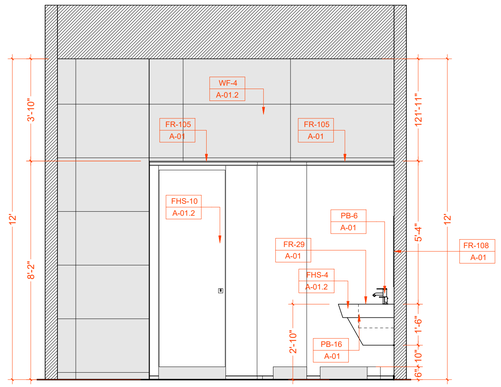

A WALL ELEVATION
SCALE: 3/8" = 1'- 0"

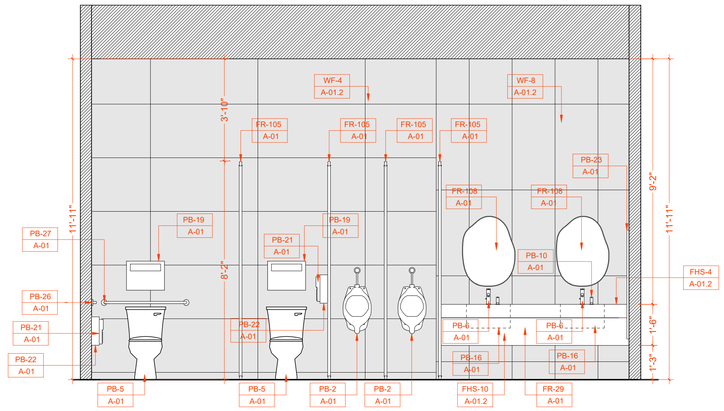

B WALL ELEVATION
SCALE: 3/8" = 1'- 0"

LEGEND

OUT OF SCOPE OF WORK	
NEW INTERIOR PARTITION	
ANNOTATIVE COMMENT	XXXXXXXXX

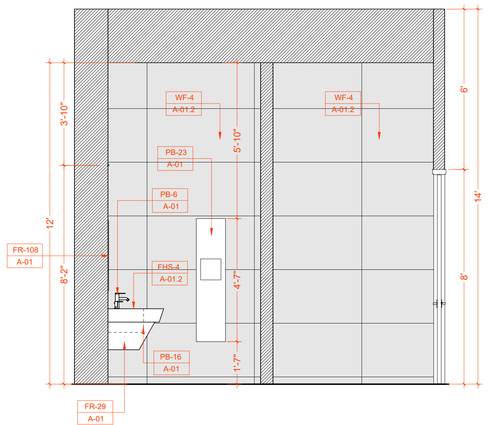

C WALL ELEVATION
SCALE: 3/8" = 1'- 0"

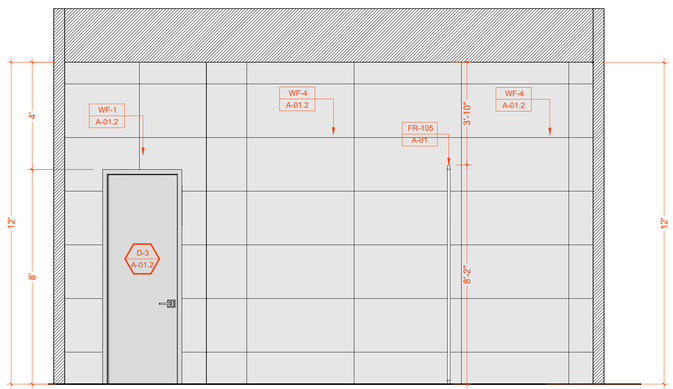

D WALL ELEVATION
SCALE: 3/8" = 1'- 0"

HHDESIGNERS
1876 LAKEWOOD ROAD
TOMS RIVER, NJ 08755
732.400.5338
Office@hhdesigners.com

ARCHITECT NAME

STAMP

CHABAD OF BINGHAMTON

N°	DESCRIPTION	DATE

Project No.

Project North

MEN'S RESTROOM

Scale N.T.S.

A-29

Sheet No. ©

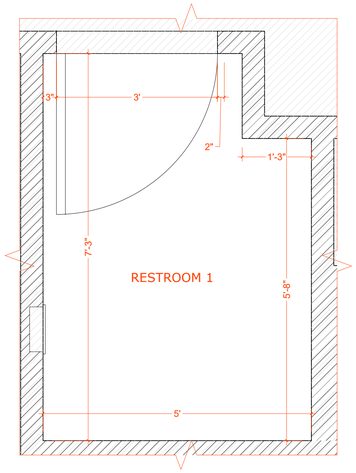

DIMENSION FLOOR PLAN
MEN'S RESTROOM 1
SCALE: 3/4" = 1' - 0"

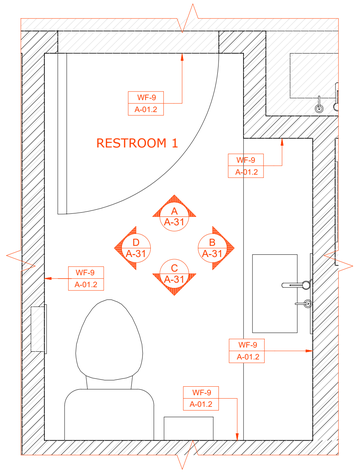

FINISHED FLOOR PLAN
MEN'S RESTROOM 1
SCALE: 3/4" = 1' - 0"

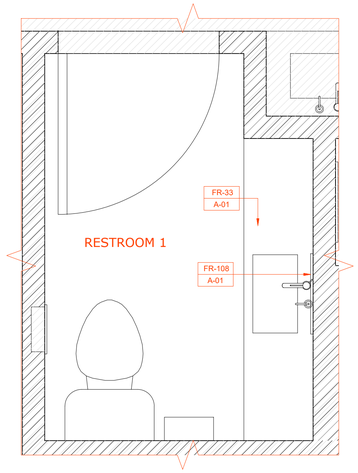

FURNITURE FLOOR PLAN
MEN'S RESTROOM 1
SCALE: 3/4" = 1' - 0"

LEGEND

OUT OF SCOPE OF WORK	
NEW INTERIOR PARTITION	
ANNOTATIVE COMMENT	XXXXXXXXX

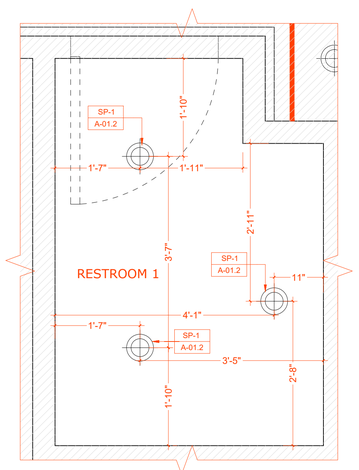

LIGHTING FLOOR PLAN
MEN'S RESTROOM 1
SCALE: 3/4" = 1' - 0"

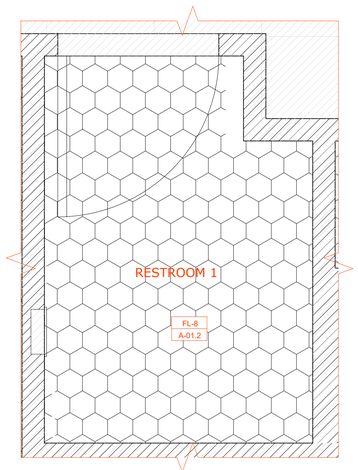

FLOORING FLOOR PLAN
MEN'S RESTROOM 1
SCALE: 3/4" = 1' - 0"

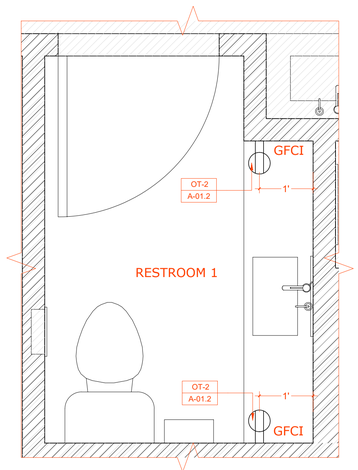

OUTLET FLOOR PLAN
MEN'S RESTROOM 1
SCALE: 3/4" = 1' - 0"

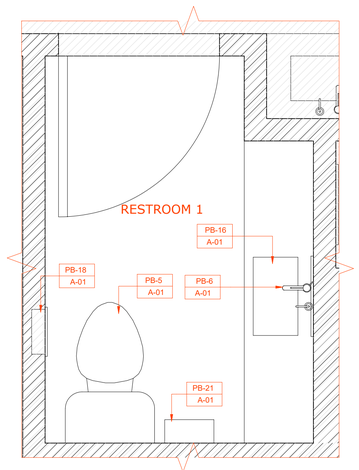

PLUMBING FLOOR PLAN
MEN'S RESTROOM 1
SCALE: 3/4" = 1' - 0"

HHDESIGNERS
1876 LAKEWOOD ROAD
TOMS RIVER, NJ 08755
732.400.5338
Office@hhdesigners.com

ARCHITECT NAME

STAMP

CHABAD OF BINGHAMTON

N°	DESCRIPTION	DATE

Project No.

Project North

RESTROOM 1

Scale N.T.S.

A-30

Sheet No. ©

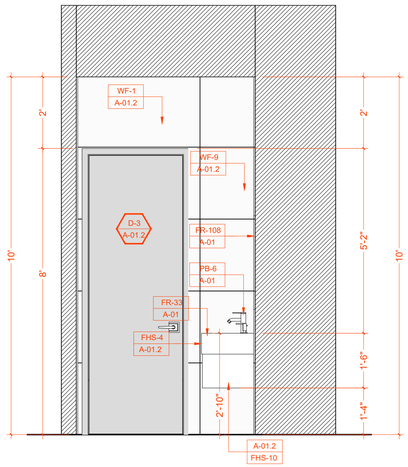

A WALL ELEVATION
SCALE: 1/2" = 1'- 0"

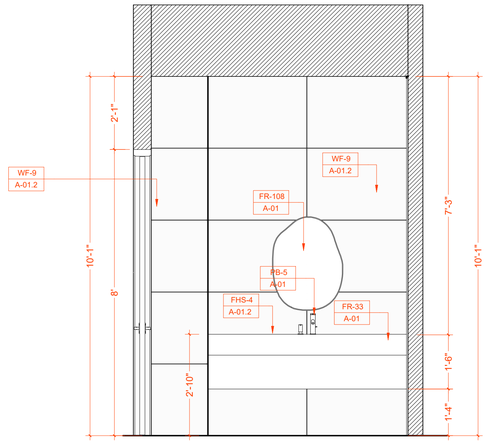

B WALL ELEVATION
SCALE: 1/2" = 1'- 0"

LEGEND

OUT OF SCOPE OF WORK	
NEW INTERIOR PARTITION	
ANNOTATIVE COMMENT	XXXXXXXXX

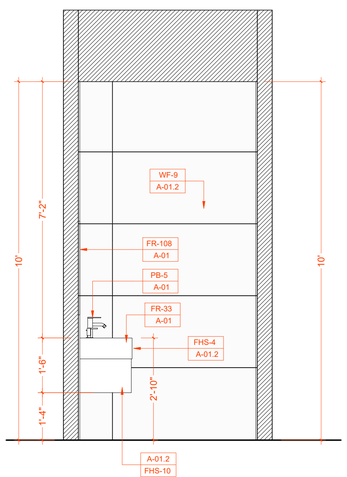

C WALL ELEVATION
SCALE: 1/2" = 1'- 0"

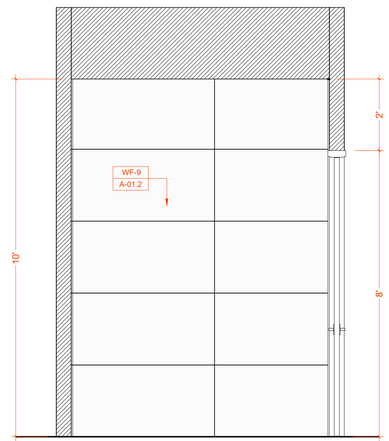

D WALL ELEVATION
SCALE: 1/2" = 1'- 0"

HHDESIGNERS
1876 LAKEWOOD ROAD
TOMS RIVER, NJ 08755
732.400.5338
Office@hhdesigners.com

ARCHITECT NAME

STAMP

CHABAD OF BINGHAMTON

N°	DESCRIPTION	DATE

Project No.

Project North

RESTROOM 1

Scale N.T.S.

A-31

Sheet No. ©

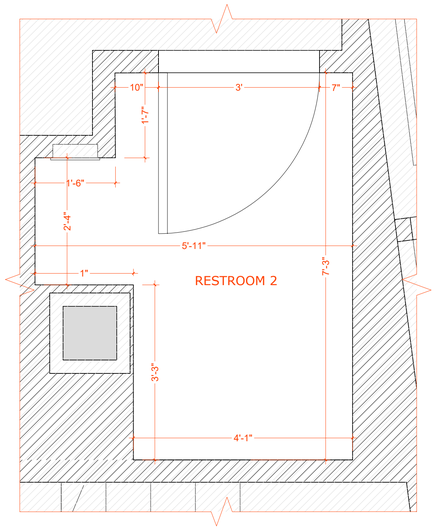

DIMENSION FLOOR PLAN
MEN'S RESTROOM 2
SCALE: 3/4" = 1' - 0"

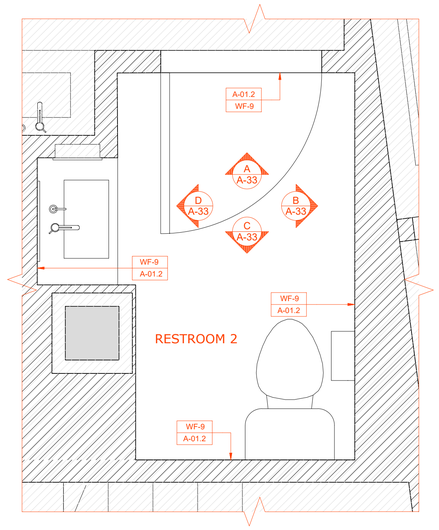

FINISHED FLOOR PLAN
MEN'S RESTROOM 2
SCALE: 3/4" = 1' - 0"

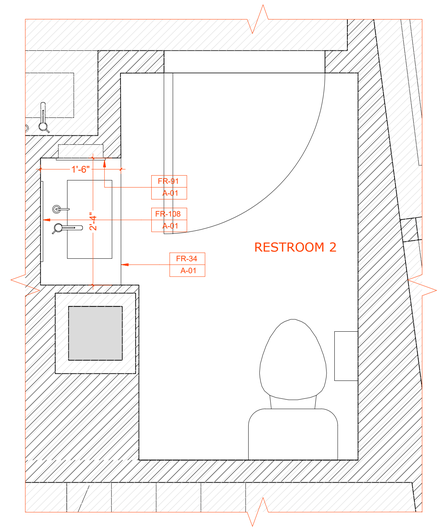

FURNITURE FLOOR PLAN
MEN'S RESTROOM 2
SCALE: 3/4" = 1' - 0"

LEGEND

OUT OF SCOPE OF WORK	
NEW INTERIOR PARTITION	
ANNOTATIVE COMMENT	XXXXXXXXX

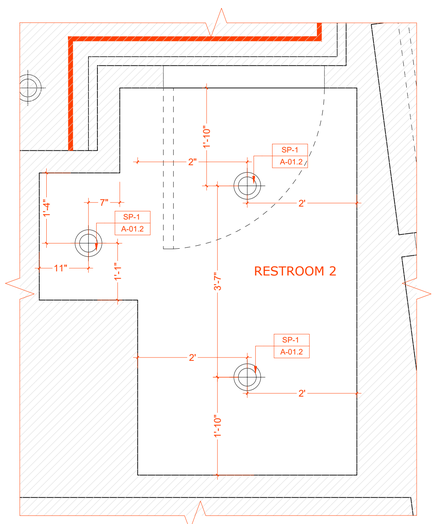

LIGHTING FLOOR PLAN
MEN'S RESTROOM 2
SCALE: 3/4" = 1' - 0"

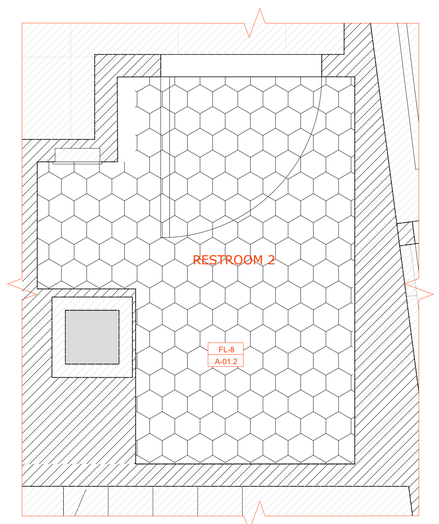

FLOORING FLOOR PLAN
MEN'S RESTROOM 2
SCALE: 3/4" = 1' - 0"

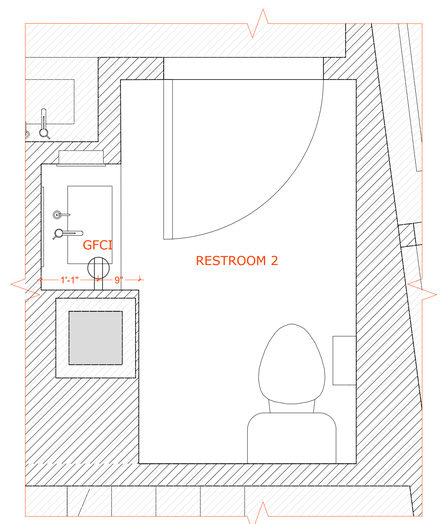

OUTLET FLOOR PLAN
MEN'S RESTROOM 2
SCALE: 3/4" = 1' - 0"

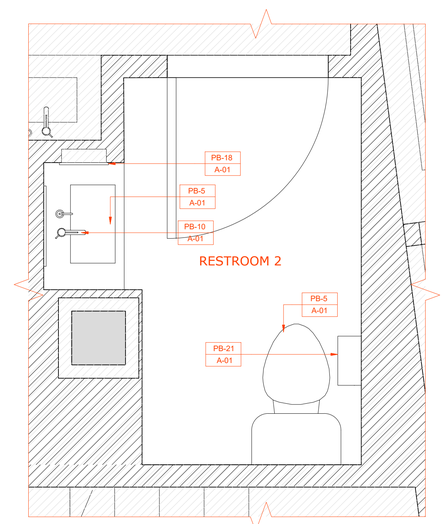

PLUMBING FLOOR PLAN
MEN'S RESTROOM 2
SCALE: 3/4" = 1' - 0"

HHDESIGNERS
1876 LAKEWOOD ROAD
TOMS RIVER, NJ 08755
732.400.5338
Office@hhdesigners.com

ARCHITECT NAME

STAMP

CHABAD OF BINGHAMTON

N°	DESCRIPTION	DATE

Project No.

Project North

RESTROOM 2

Scale N.T.S.

A-32

Sheet No. ©

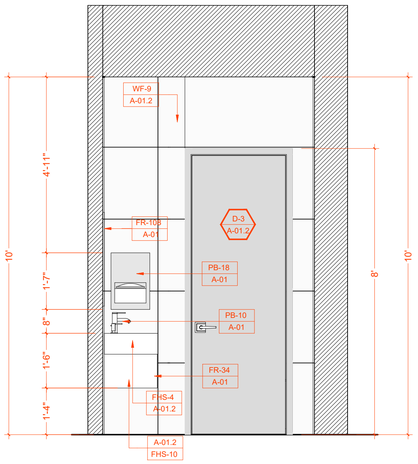

A WALL ELEVATION
SCALE: 1/2" = 1'- 0"

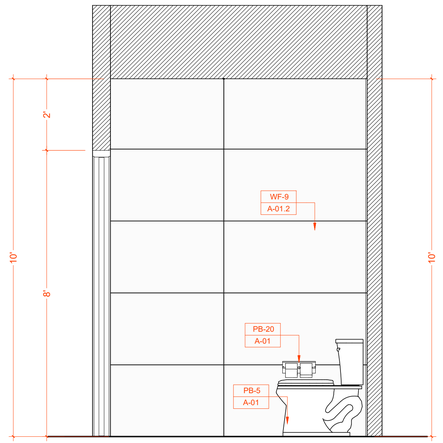

B WALL ELEVATION
SCALE: 1/2" = 1'- 0"

LEGEND

OUT OF SCOPE OF WORK	
NEW INTERIOR PARTITION	
ANNOTATIVE COMMENT	XXXXXXXXX

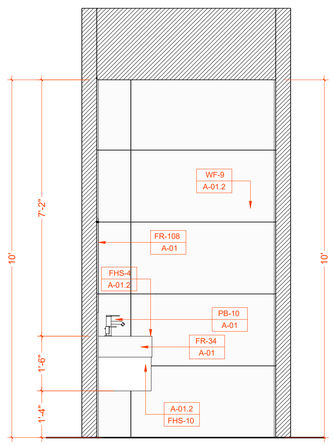

C WALL ELEVATION
SCALE: 1/2" = 1'- 0"

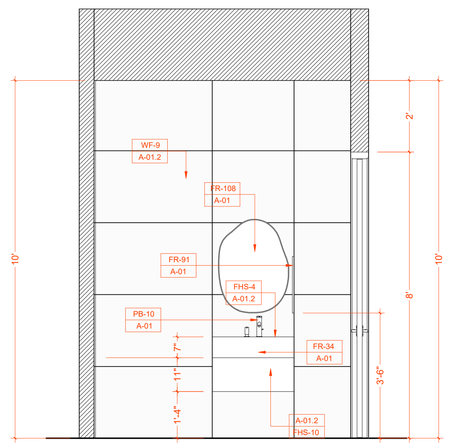

D WALL ELEVATION
SCALE: 1/2" = 1'- 0"

HHDESIGNERS
1876 LAKEWOOD ROAD
TOMS RIVER, NJ 08755
732.400.5338
Office@hhdesigners.com

ARCHITECT NAME

STAMP

CHABAD OF BINGHAMTON

N°	DESCRIPTION	DATE

Project No.

Project North

RESTROOM 2

Scale N.T.S.

A-33

Sheet No. ©

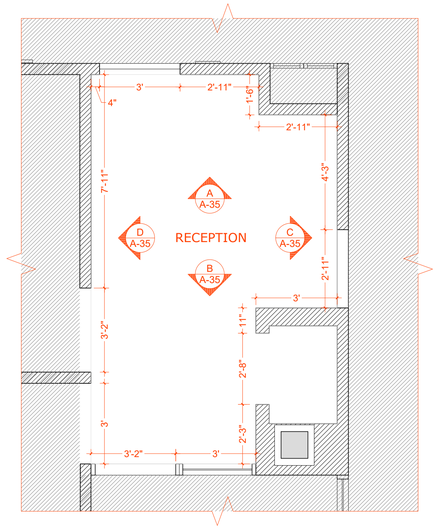

DIMENSION FLOOR PLAN RECEPTION

SCALE: 3/8" = 1' - 0"

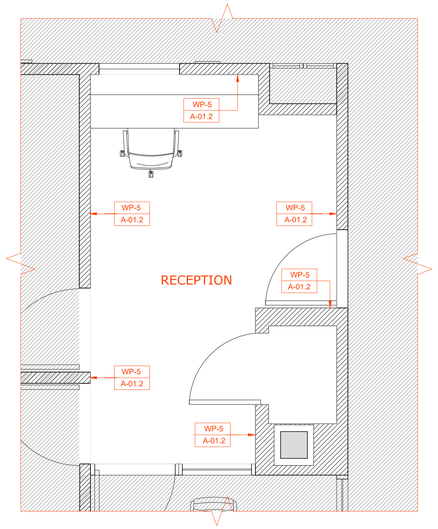

FINISHES FLOOR PLAN RECEPTION

SCALE: 3/8" = 1' - 0"

LEGEND

OUT OF SCOPE OF WORK	
NEW INTERIOR PARTITION	
ANNOTATIVE COMMENT	XXXXXXXXX

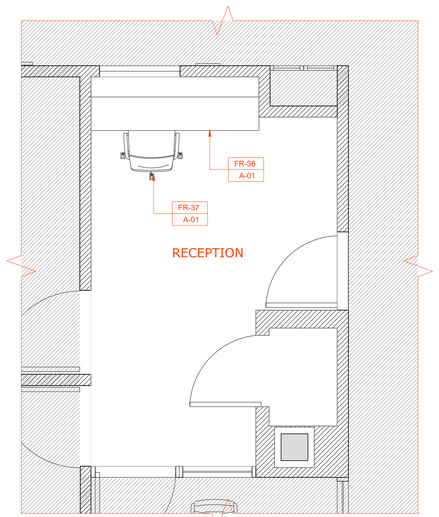

FURNITURE FLOOR PLAN RECEPTION

SCALE: 3/8" = 1' - 0"

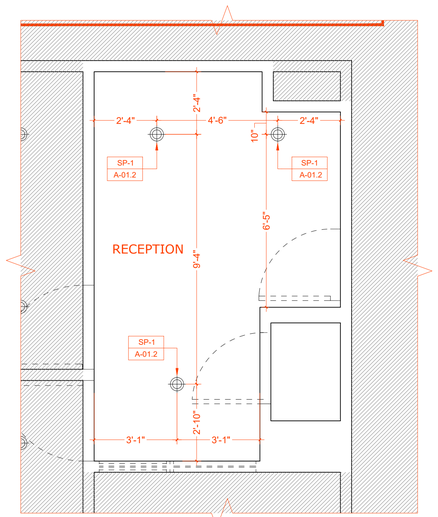

LIGHTING FLOOR PLAN RECEPTION

SCALE: 3/8" = 1' - 0"

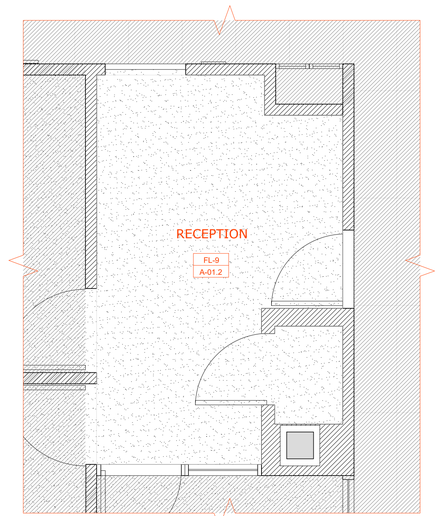

FLOORING FLOOR PLAN RECEPTION

SCALE: 3/8" = 1' - 0"

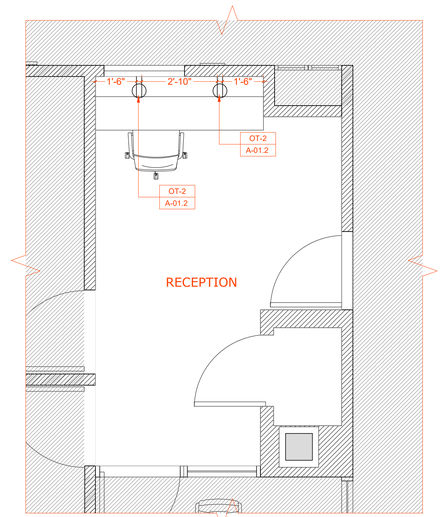

OUTLET FLOOR PLAN RECEPTION

SCALE: 3/8" = 1' - 0"

HHDESIGNERS
1876 LAKEWOOD ROAD
TOMS RIVER, NJ 08755
732.400.5338
Office@hhdesigners.com

ARCHITECT NAME

STAMP

CHABAD OF BINGHAMTON

N°	DESCRIPTION	DATE

Project No.

Project North

RECEPTION

Scale N.T.S.

A-34

Sheet No. ©

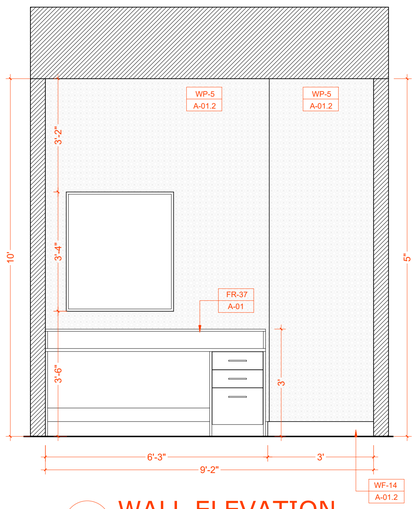

A WALL ELEVATION
SCALE: 1/2"= 1' - 0"

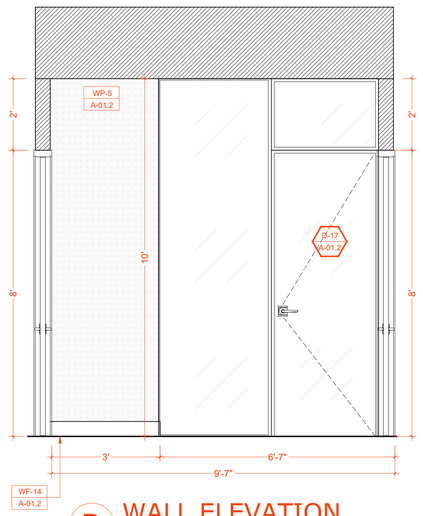

B WALL ELEVATION
SCALE: 1/2"= 1' - 0"

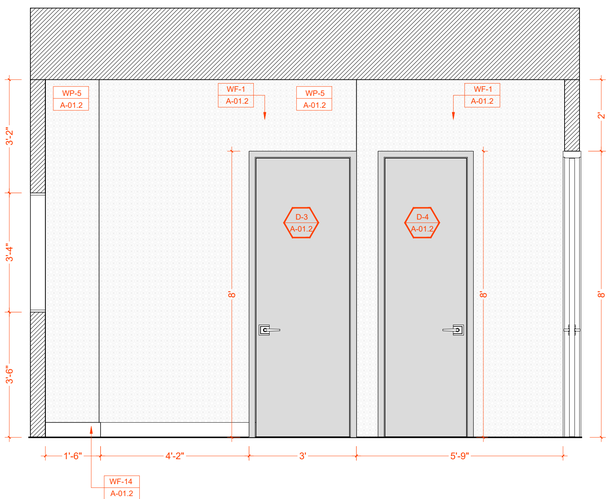

C WALL ELEVATION
SCALE: 1/2"= 1' - 0"

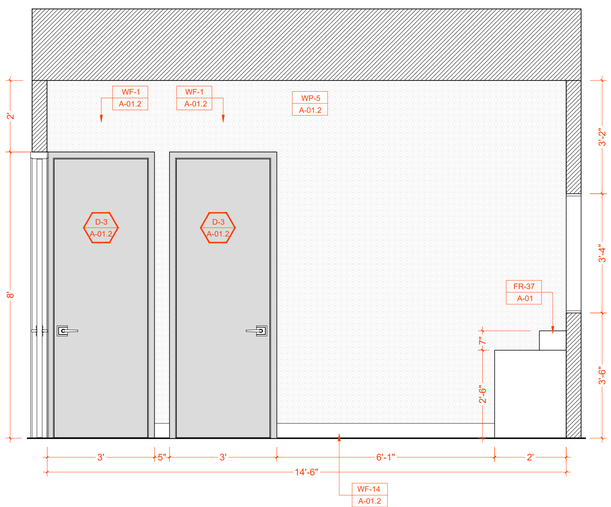

D WALL ELEVATION
SCALE: 1/2"= 1' - 0"

HHDESIGNERS
1876 LAKEWOOD ROAD
TOMS RIVER, NJ 08755
732.400.5338
Office@hhdesigners.com

ARCHITECT NAME

STAMP

CHABAD OF BINGHAMTON

N°	DESCRIPTION	DATE

Project No.

Project North

RECEPTION

Scale N.T.S.

A-35

Sheet No.

©

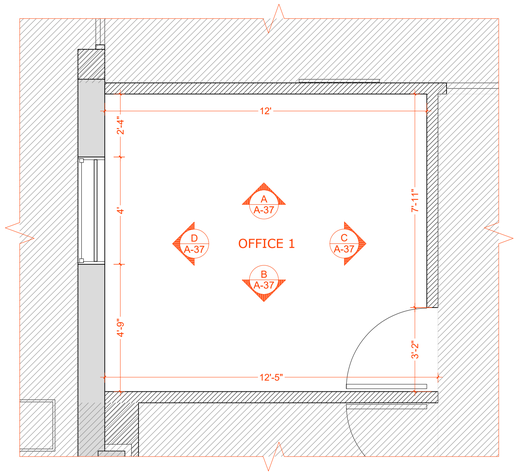

DIMENSION FLOOR PLAN OFFICE 1

SCALE: 3/8" = 1' - 0"

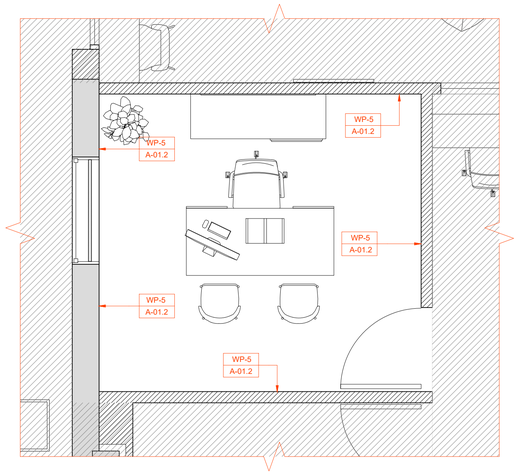

FINISHES FLOOR PLAN OFFICE 1

SCALE: 3/8" = 1' - 0"

LEGEND

OUT OF SCOPE OF WORK	
NEW INTERIOR PARTITION	
ANNOTATIVE COMMENT	XXXXXXXXX

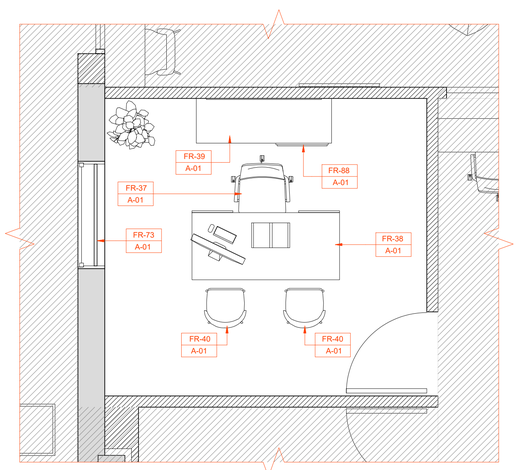

FURNITURE FLOOR PLAN OFFICE 1

SCALE: 3/8" = 1' - 0"

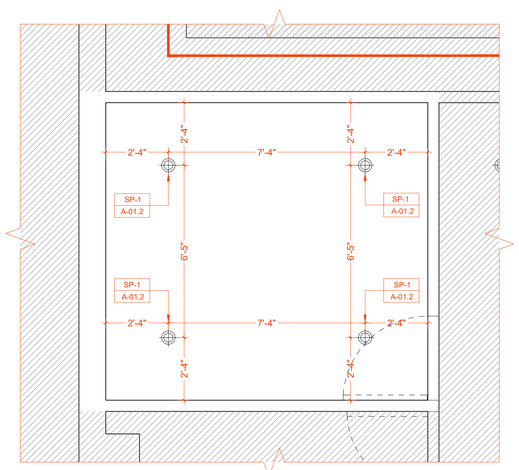

LIGHTING FLOOR PLAN MEN'S OFFICE 1

SCALE: 3/8" = 1' - 0"

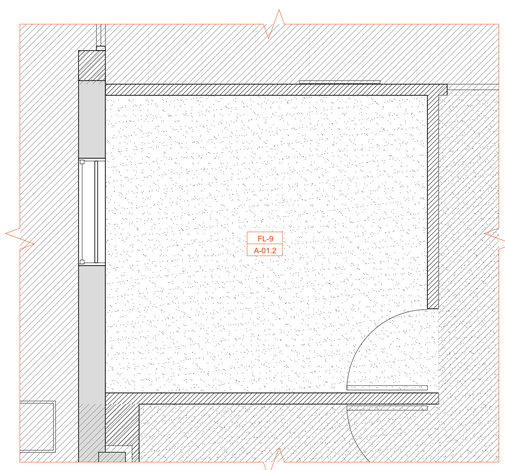

FLOORING FLOOR PLAN OFFICE 1

SCALE: 3/8" = 1' - 0"

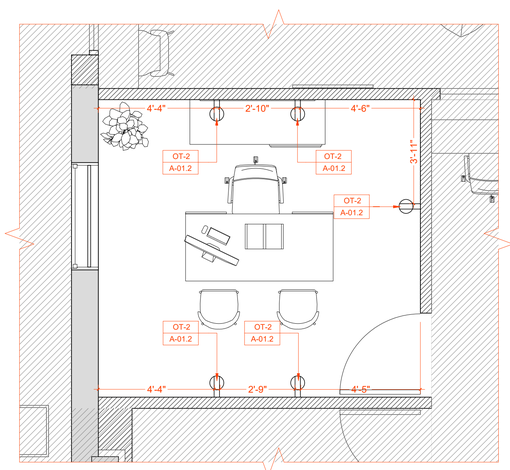

OUTLET FLOOR PLAN OFFICE 1

SCALE: 3/8" = 1' - 0"

HHDESIGNERS
1876 LAKEWOOD ROAD
TOMS RIVER, NJ 08755
732.400.5338
Office@hhdesigners.com

ARCHITECT NAME

STAMP

CHABAD OF BINGHAMTON

N°	DESCRIPTION	DATE

Project No.

Project North

OFFICE 1

Scale N.T.S.

A-36

Sheet No. ©

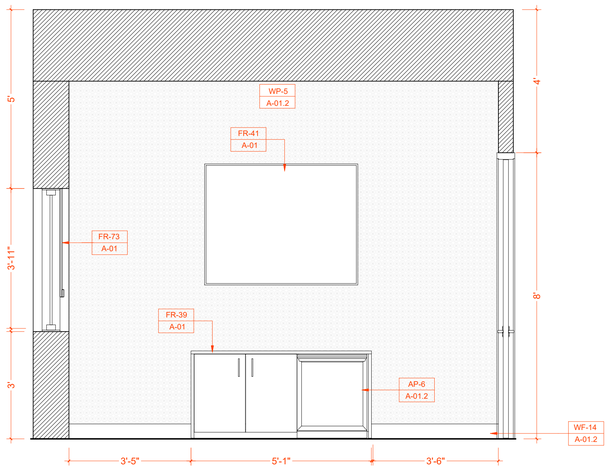

A WALL ELEVATION
SCALE: 1/2" = 1'- 0"

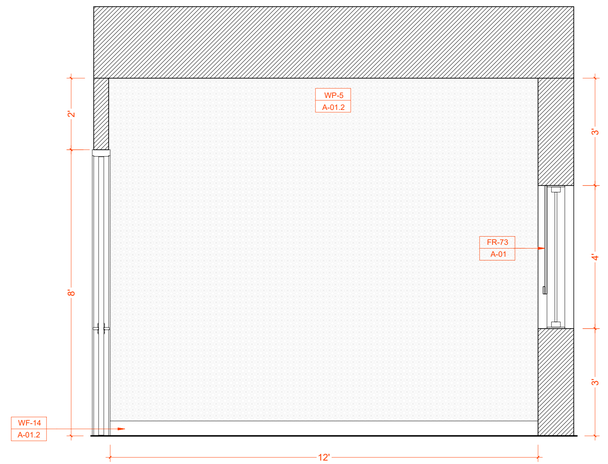

B WALL ELEVATION
SCALE: 1/2" = 1'- 0"

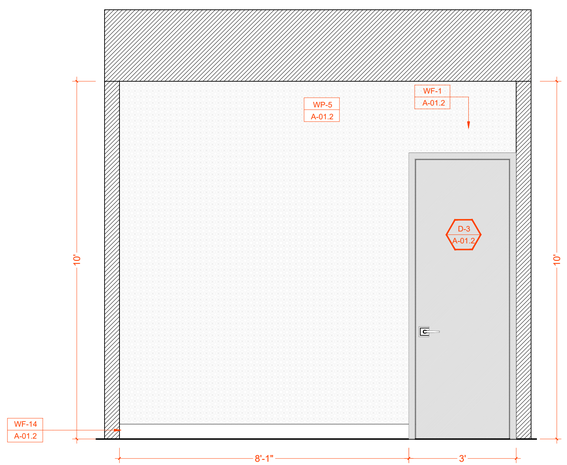

C WALL ELEVATION
SCALE: 1/2" = 1'- 0"

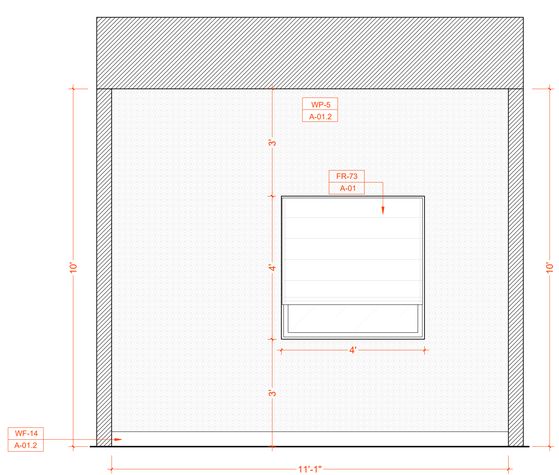

D WALL ELEVATION
SCALE: 1/2" = 1'- 0"

HHDESIGNERS
1876 LAKEWOOD ROAD
TOMS RIVER, NJ 08755
732.400.5338
Office@hhdesigners.com

ARCHITECT NAME

STAMP

CHABAD OF BINGHAMTON

N°	DESCRIPTION	DATE

Project No.

Project North

OFFICE 1

Scale N.T.S.

A-37

Sheet No. ©

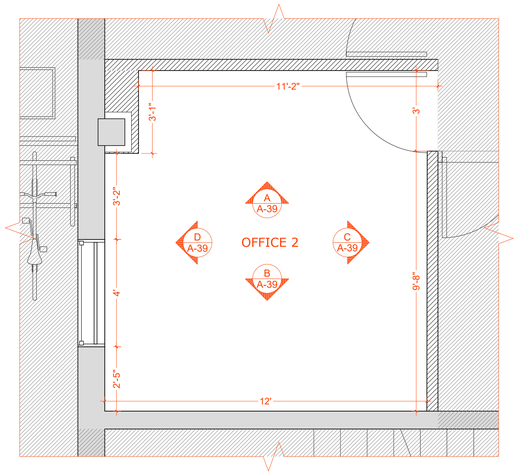

DIMENSION FLOOR PLAN OFFICE 2
SCALE: 3/8" = 1' - 0"

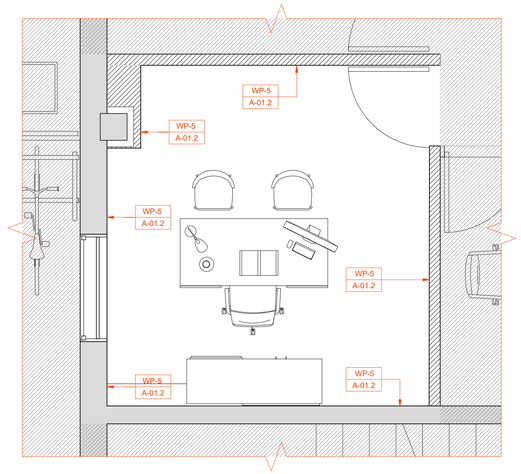

FINISHES FLOOR PLAN OFFICE 2
SCALE: 3/8" = 1' - 0"

LEGEND

OUT OF SCOPE OF WORK	
NEW INTERIOR PARTITION	
ANNOTATIVE COMMENT	XXXXXXXXX

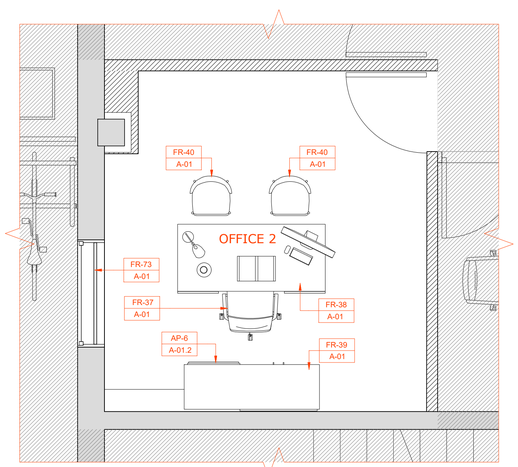

FURNITURE FLOOR PLAN OFFICE 2
SCALE: 3/4" = 1' - 0"

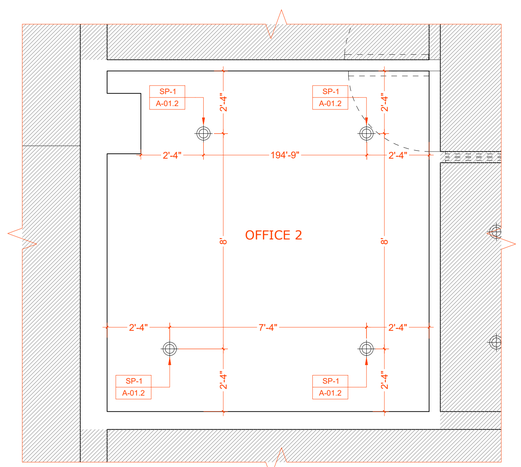

LIGHTING FLOOR PLAN OFFICE 2
SCALE: 3/4" = 1' - 0"

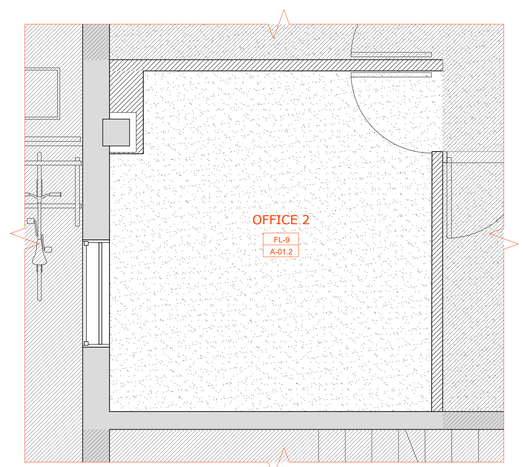

FLOORING FLOOR PLAN OFFICE 2
SCALE: 3/4" = 1' - 0"

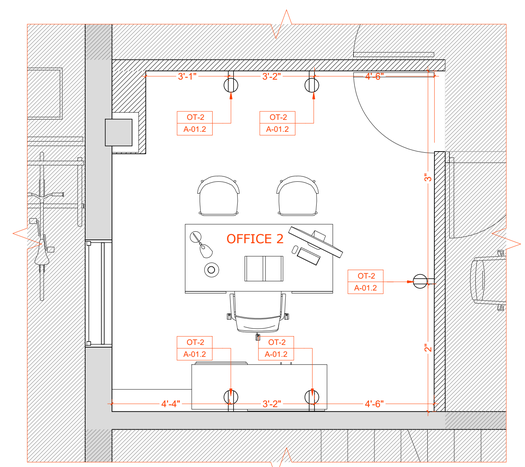

OUTLET FLOOR PLAN OFFICE 2
SCALE: 3/8" = 1' - 0"

HHDESIGNERS
1876 LAKEWOOD ROAD
TOMS RIVER, NJ 08755
732.400.5338
Office@hhdesigners.com

ARCHITECT NAME

STAMP

CHABAD OF BINGHAMTON

N°	DESCRIPTION	DATE

Project No.

Project North

OFFICE 2

Scale N.T.S.

A-38

Sheet No. ©

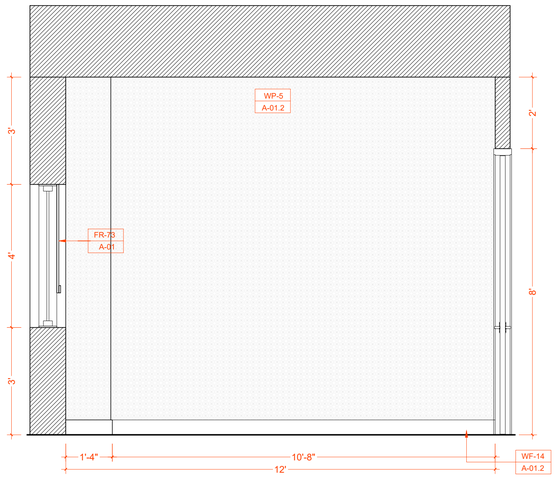

A WALL ELEVATION
SCALE: 1/2" = 1'- 0"

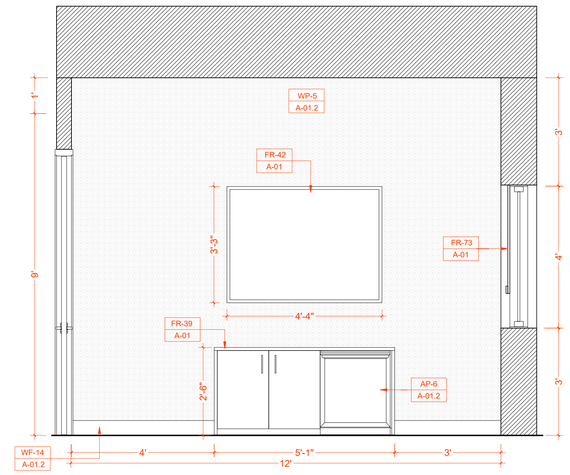

B WALL ELEVATION
SCALE: 1/2" = 1'- 0"

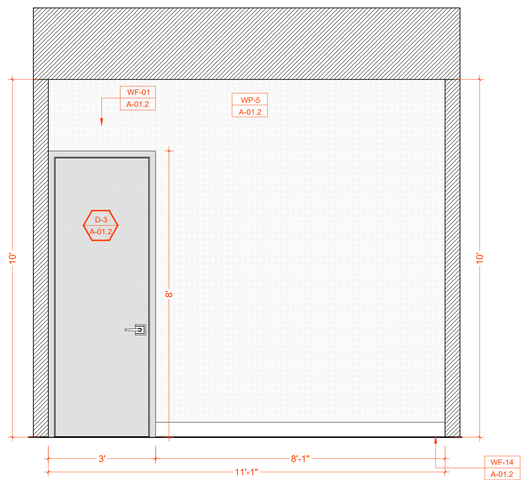

C WALL ELEVATION
SCALE: 1/2" = 1'- 0"

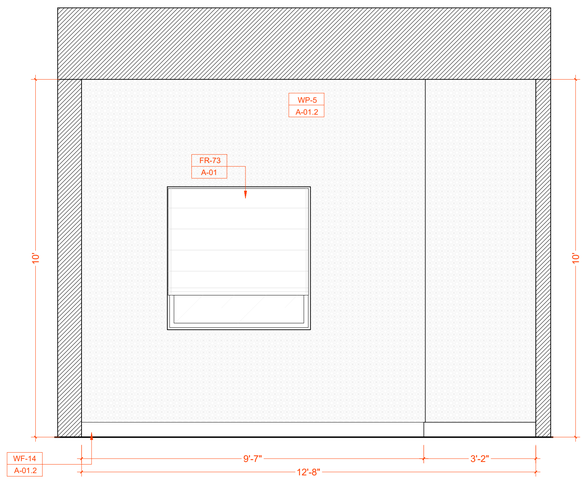

D WALL ELEVATION
SCALE: 1/2" = 1'- 0"

HHDESIGNERS
1876 LAKEWOOD ROAD
TOMS RIVER, NJ 08755
732.400.5338
Office@hhdesigners.com

ARCHITECT NAME

STAMP

CHABAD OF BINGHAMTON

N°	DESCRIPTION	DATE

Project No.

Project North

OFFICE 2

Scale N.T.S.

A-39

Sheet No. ©

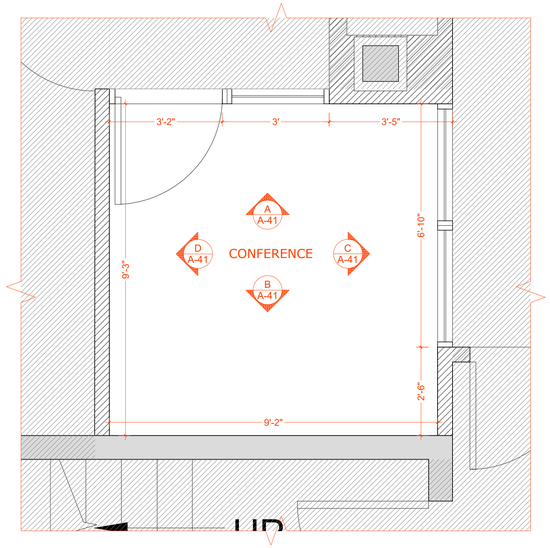

DIMENSION FLOOR PLAN CONFERENCE

SCALE: 1/2" = 1' - 0"

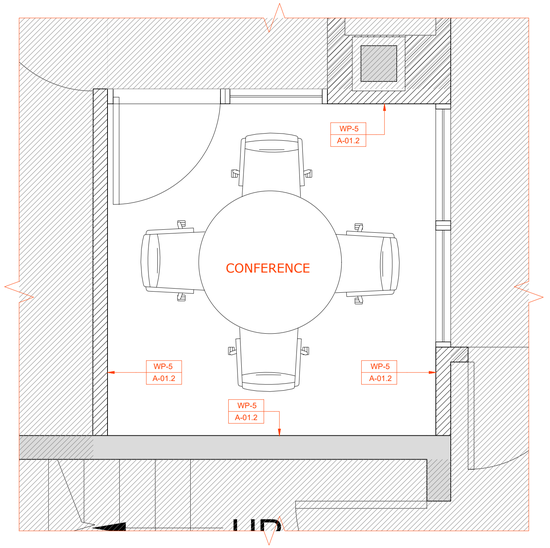

FINISHES FLOOR PLAN CONFERENCE

SCALE: 1/2" = 1' - 0"

LEGEND

OUT OF SCOPE OF WORK

NEW INTERIOR PARTITION

ANNOTATIVE COMMENT — XXXXXXXXX

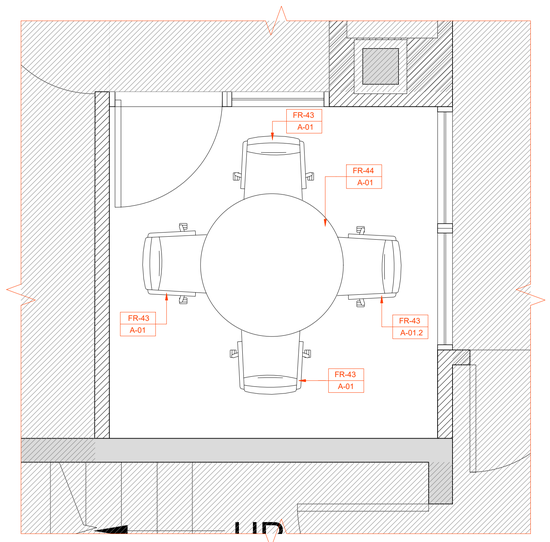

FURNITURE FLOOR PLAN CONFERENCE

SCALE: 1/2" = 1' - 0"

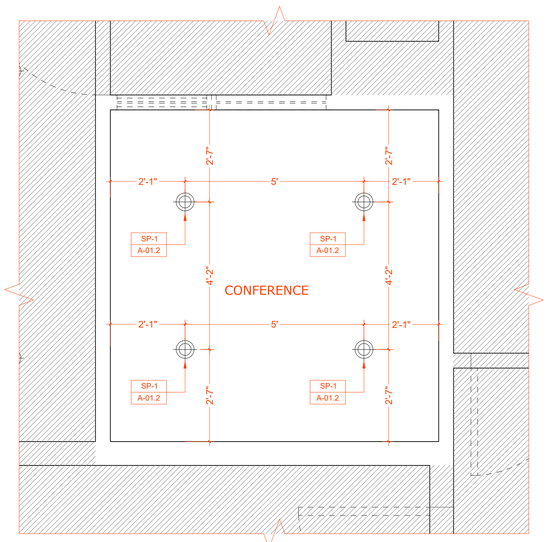

LIGHTING FLOOR PLAN CONFERENCE

SCALE: 1/2" = 1' - 0"

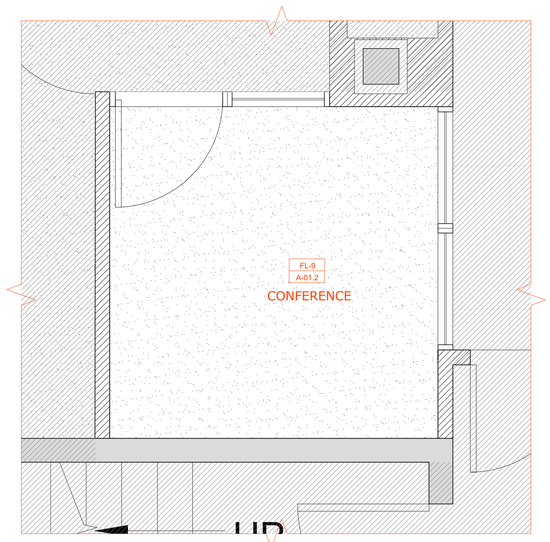

FLOORING FLOOR PLAN CONFERENCE

SCALE: 1/2" = 1' - 0"

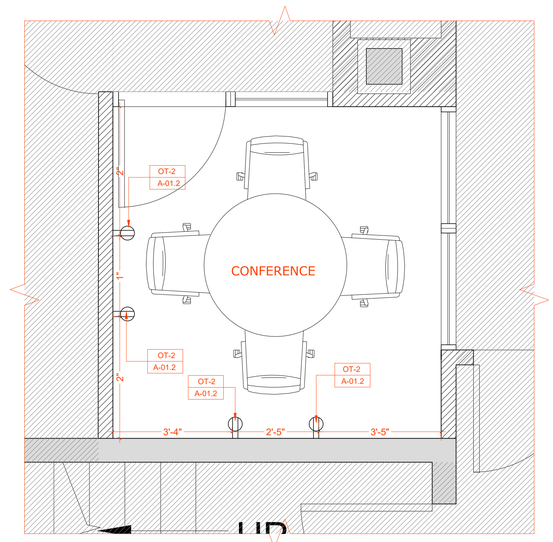

OUTLET FLOOR PLAN CONFERENCE

SCALE: 1/2" = 1' - 0"

HHDESIGNERS
1876 LAKEWOOD ROAD
TOMS RIVER, NJ 08755
732.400.5338
Office@hhdesigners.com

ARCHITECT NAME

STAMP

CHABAD OF BINGHAMTON

N°	DESCRIPTION	DATE

Project No.

Project North

CONFERENCE

Scale N.T.S.

A-40

Sheet No. ©

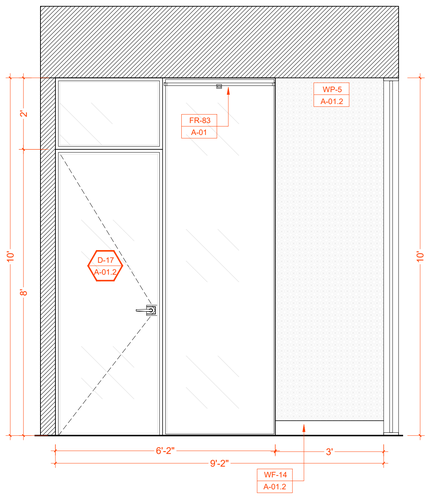

A WALL ELEVATION
SCALE: 1/2" = 1'- 0"

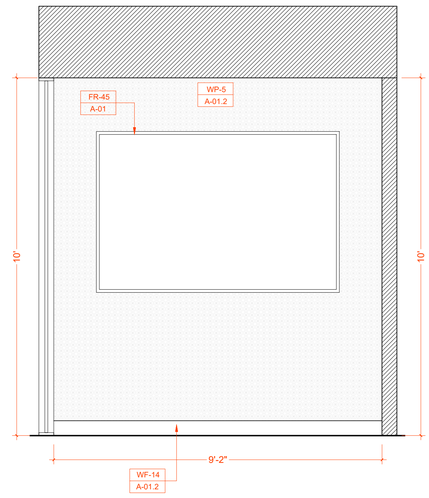

B WALL ELEVATION
SCALE: 1/2" = 1'- 0"

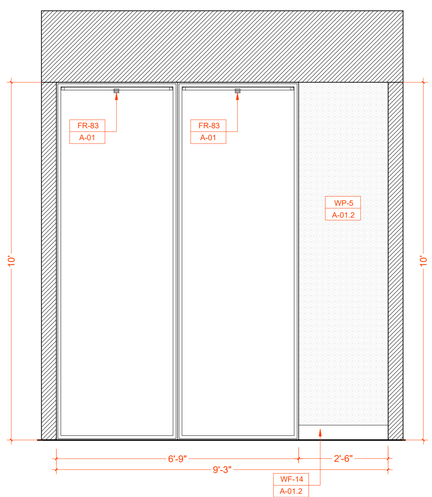

C WALL ELEVATION
SCALE: 1/2" = 1'- 0"

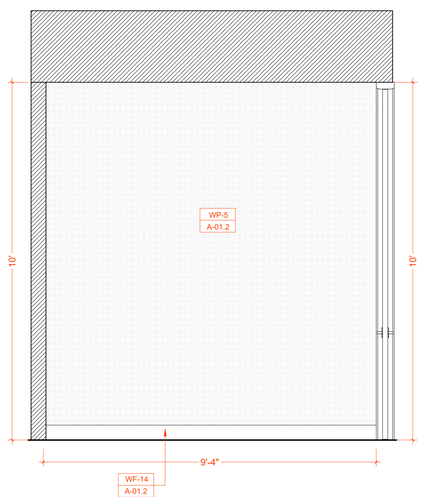

D WALL ELEVATION
SCALE: 1/2" = 1'- 0"

HHDESIGNERS
1876 LAKEWOOD ROAD
TOMS RIVER, NJ 08755
732.400.5338
Office@hhdesigners.com

ARCHITECT NAME

STAMP

CHABAD OF BINGHAMTON

N°	DESCRIPTION	DATE

Project No.

Project North

CONFERENCE

Scale N.T.S.

A-41

Sheet No.

©

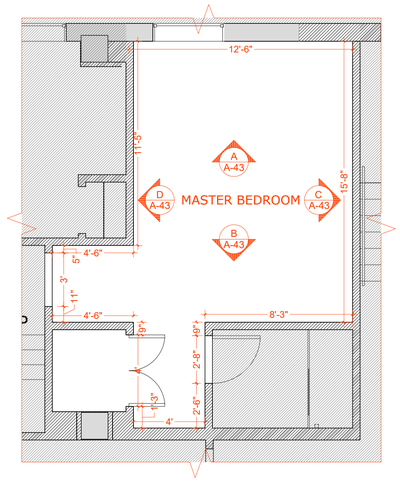

DIMENSION FLOOR PLAN MASTER BEDROOM

SCALE: 1/4" = 1' - 0"

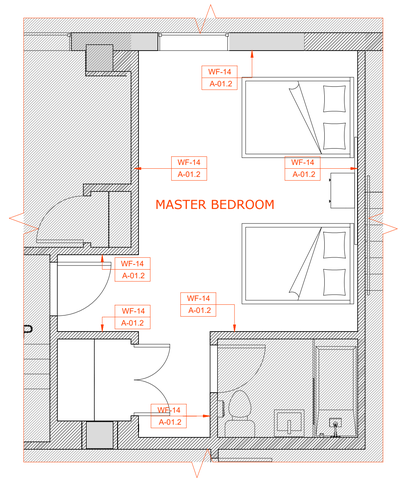

FINISHES FLOOR PLAN MASTER BEDROOM

SCALE: 1/4"= 1' - 0"

LEGEND

OUT OF SCOPE OF WORK	
NEW INTERIOR PARTITION	
ANNOTATIVE COMMENT	XXXXXXXXX

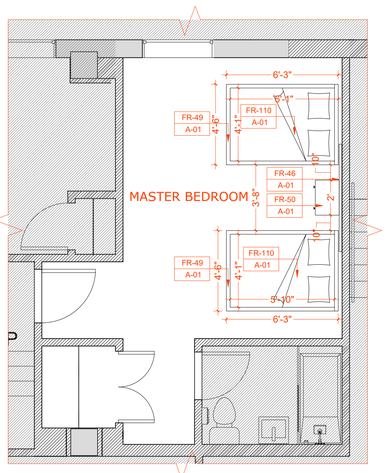

FURNITURE FLOOR PLAN MASTER BEDROOM

SCALE: 1/4" = 1' - 0"

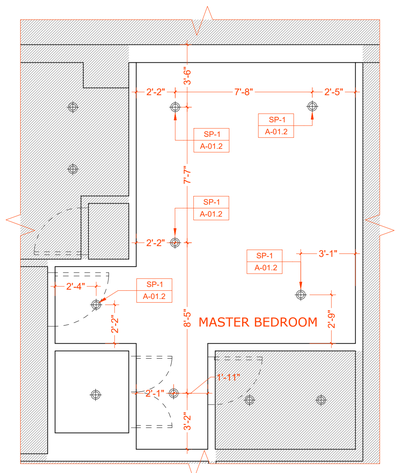

LIGHTING FLOOR PLAN MASTER BEDROOM

SCALE: 1/4" = 1' - 0"

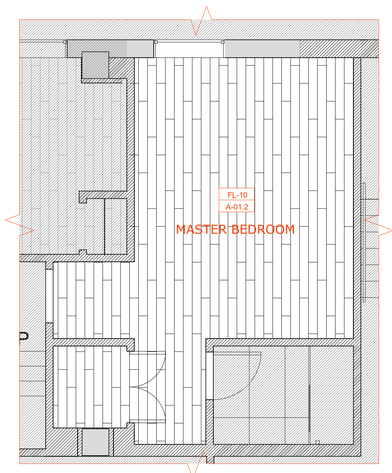

FLOORING FLOOR PLAN MASTER BEDROOM

SCALE: 1/4" = 1' - 0"

HHDESIGNERS
1876 LAKEWOOD ROAD
TOMS RIVER, NJ 08755
732.400.5338
Office@hhdesigners.com

ARCHITECT NAME

STAMP

CHABAD OF BINGHAMTON

N°	DESCRIPTION	DATE

Project No.

Project North

MASTER BEDROOM

Scale N.T.S.

A-42

Sheet No. ©

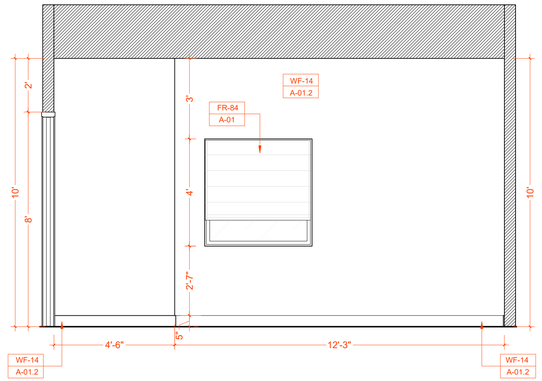

A WALL ELEVATION
SCALE: 3/8" = 1'- 0"

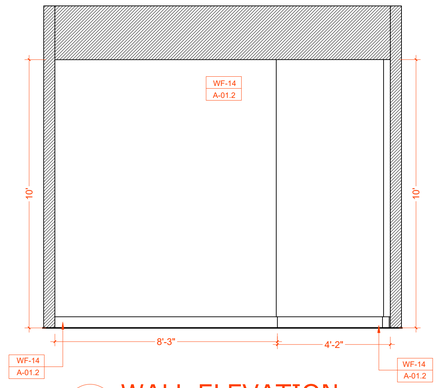

B WALL ELEVATION
SCALE: 3/8" = 1'- 0"

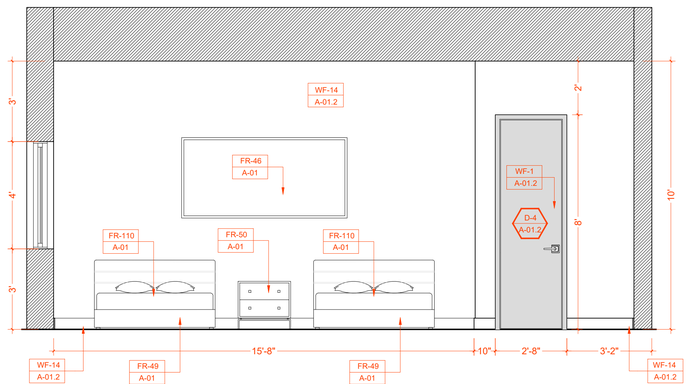

C WALL ELEVATION
SCALE: 3/8" = 1'- 0"

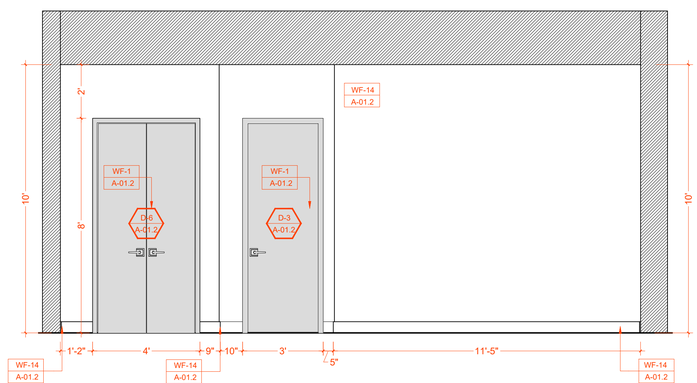

D WALL ELEVATION
SCALE: 3/8" = 1'- 0"

HHDESIGNERS
1876 LAKEWOOD ROAD
TOMS RIVER, NJ 08755
732.400.5338
Office@hhdesigners.com

ARCHITECT NAME

STAMP

CHABAD OF BINGHAMTON

N°	DESCRIPTION	DATE

Project No.

Project North

MASTER BEDROOM

Scale N.T.S.

A-43

Sheet No. ©

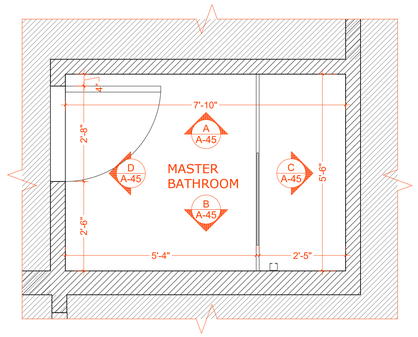

DIMENSION FLOOR PLAN
MASTER BATHROOM

SCALE: 1/2" = 1' - 0"

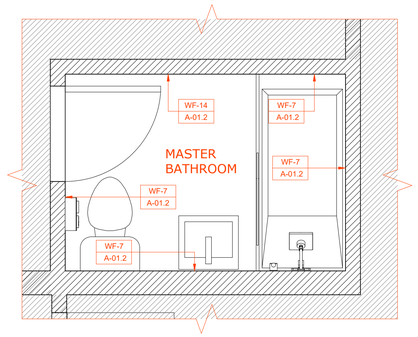

FINISHED FLOOR PLAN
MASTER BATHROOM

SCALE: 1/2" = 1' - 0"

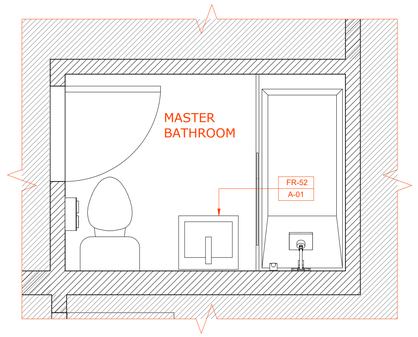

FURNITURE FLOOR PLAN
MASTER BATHROOM

SCALE: 1/2" = 1' - 0"

LEGEND

OUT OF SCOPE OF WORK

NEW INTERIOR PARTITION

ANNOTATIVE COMMENT — XXXXXXXXX

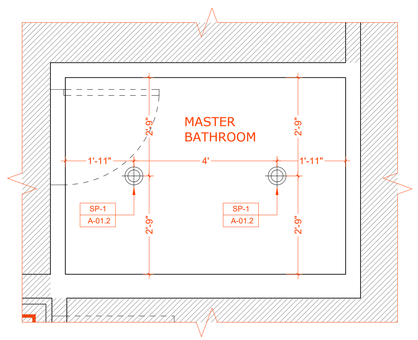

LIGHTING FLOOR PLAN
MASTER BATHROOM

SCALE: 1/2" = 1' - 0"

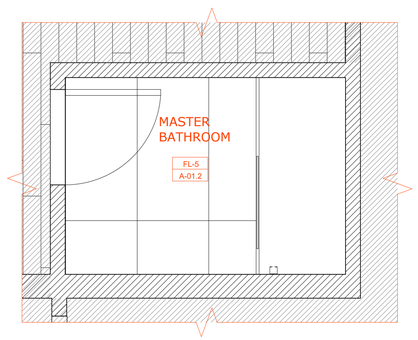

FLOORING FLOOR PLAN
MASTER BATHROOM

SCALE: 1/2" = 1' - 0"

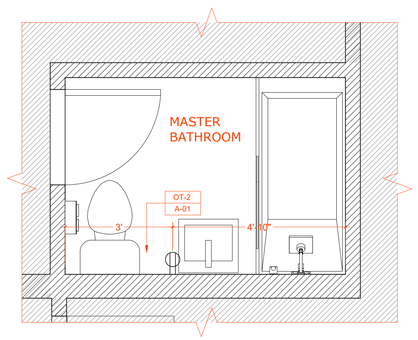

OUTLET FLOOR PLAN
MASTER BATHROOM

SCALE: 1/2" = 1' - 0"

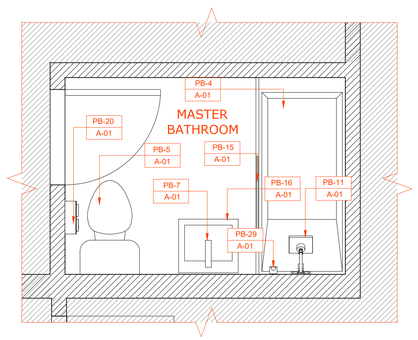

PLUMBING FLOOR PLAN
MASTER BATHROOM

SCALE: 1/2" = 1' - 0"

HHDESIGNERS
1876 LAKEWOOD ROAD
TOMS RIVER, NJ 08755
732.400.5338
Office@hhdesigners.com

ARCHITECT NAME

STAMP

CHABAD OF BINGHAMTON

N°	DESCRIPTION	DATE

Project No.

Project North

MASTER BATHROOM

Scale N.T.S.

A-44

Sheet No.

©

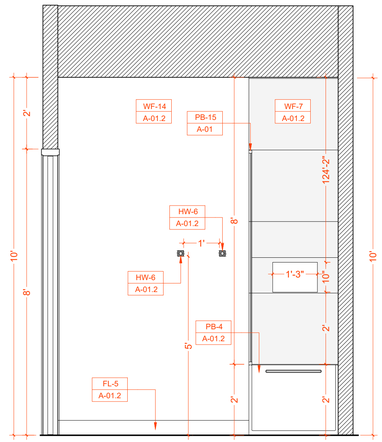

A WALL ELEVATION
SCALE: 1/2" = 1' - 0"

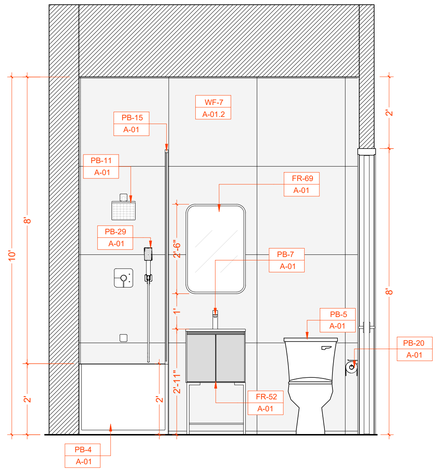

B WALL ELEVATION
SCALE: 1/2" = 1' - 0"

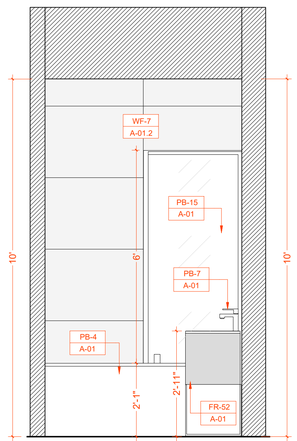

C WALL ELEVATION
SCALE: 1/2" = 1' - 0"

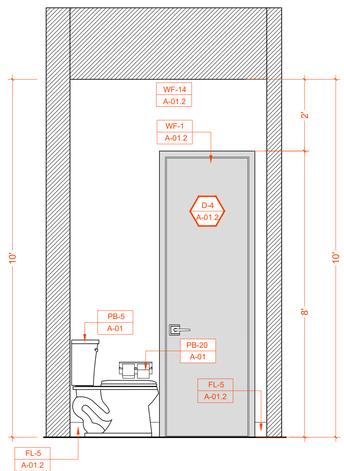

D WALL ELEVATION
SCALE: 1/2" = 1' - 0"

HHDESIGNERS
1876 LAKEWOOD ROAD
TOMS RIVER, NJ 08755
732.400.5338
Office@hhdesigners.com

ARCHITECT NAME

STAMP

CHABAD OF BINGHAMTON

N°	DESCRIPTION	DATE

Project No.

Project North

MASTER BATHROOM

Scale N.T.S.

A-45

Sheet No.

©

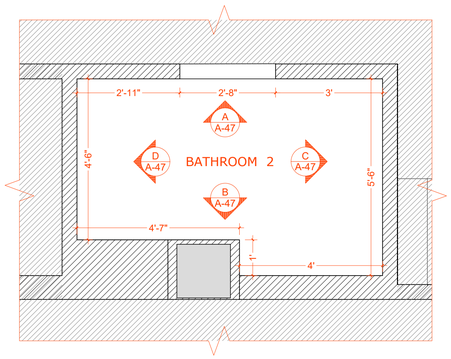

DIMENSION FLOOR PLAN BATHROOM 2

SCALE: 1/2" = 1' - 0"

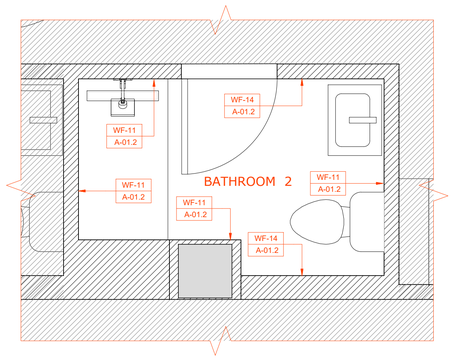

FINISHES FLOOR PLAN BATHROOM 2

SCALE: 1/2"= 1' - 0"

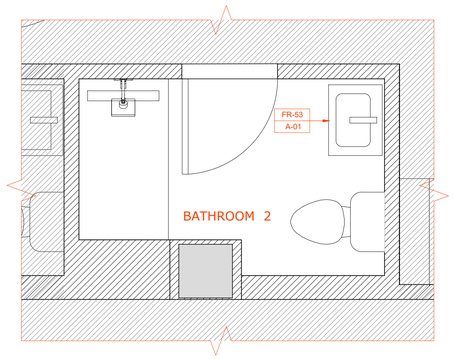

FURNITURE FLOOR PLAN BATHROOM 2

SCALE: 1/2" = 1' - 0"

LEGEND

OUT OF SCOPE OF WORK	
NEW INTERIOR PARTITION	
ANNOTATIVE COMMENT	XXXXXXXXX

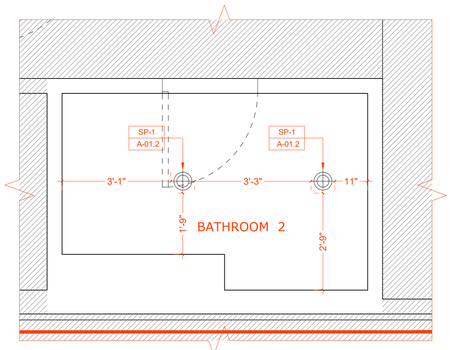

LIGHTING FLOOR PLAN BATHROOM 2

SCALE: 1/2" = 1' - 0"

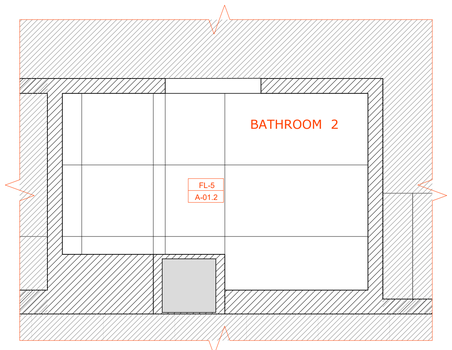

FLOORING FLOOR PLAN BATHROOM 2

SCALE: 1/2" = 1' - 0"

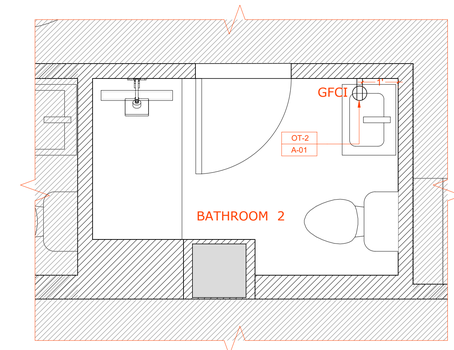

OUTLET FLOOR PLAN BATHROOM 2

SCALE: 1/2" = 1' - 0"

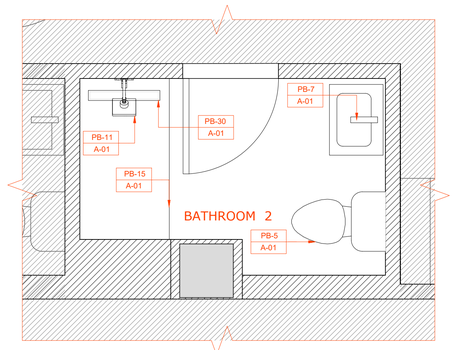

PLUMBING FLOOR PLAN BATHROOM 2

SCALE: 1/2" = 1' - 0"

HHDESIGNERS
1876 LAKEWOOD ROAD
TOMS RIVER, NJ 08755
732.400.5338
Office@hhdesigners.com

ARCHITECT NAME

STAMP

CHABAD OF BINGHAMTON

N°	DESCRIPTION	DATE

Project No.

Project North

BATHROOM 2

Scale N.T.S.

A-46

Sheet No. ©

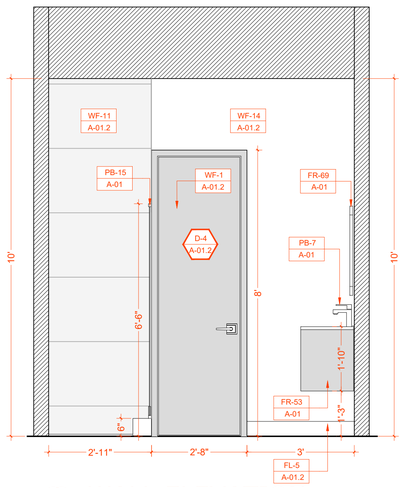

A WALL ELEVATION
SCALE: 3/8" = 1'- 0"

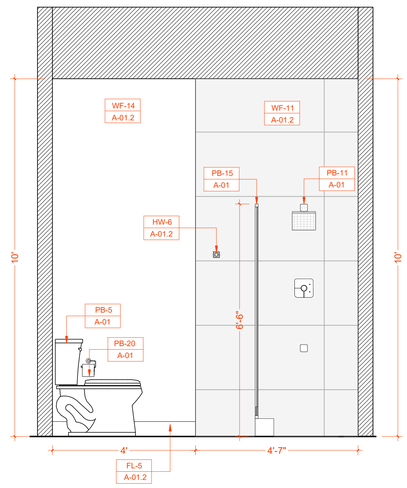

B WALL ELEVATION
SCALE: 3/8" = 1'- 0"

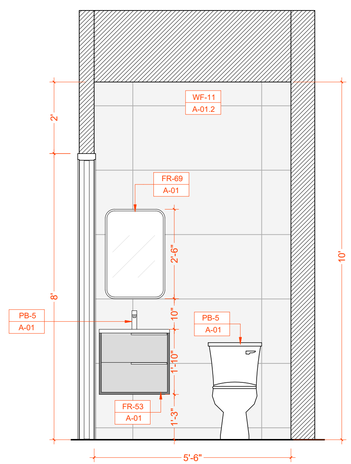

C WALL ELEVATION
SCALE: 3/8" = 1'- 0"

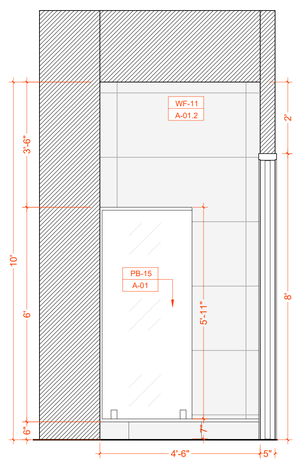

D WALL ELEVATION
SCALE: 3/8" = 1'- 0"

HHDESIGNERS
1876 LAKEWOOD ROAD
TOMS RIVER, NJ 08755
732.400.5338
Office@hhdesigners.com

ARCHITECT NAME

STAMP

CHABAD OF BINGHAMTON

N°	DESCRIPTION	DATE

Project No.

Project North

BATHROOM 2

Scale N.T.S.

A-47

Sheet No.

©

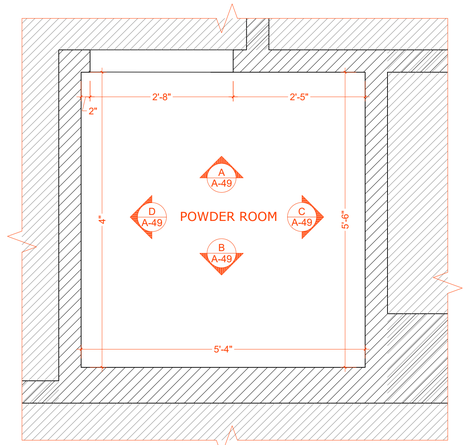

DIMENSION FLOOR PLAN POWDER ROOM

SCALE: 3/4" = 1' - 0"

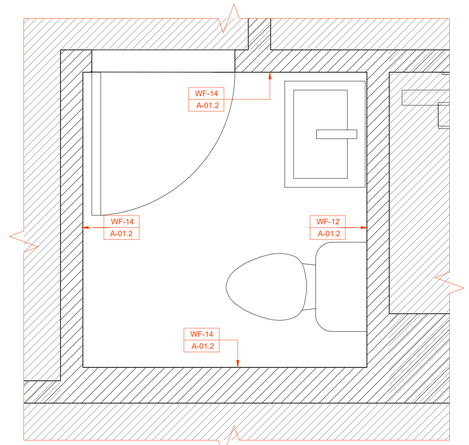

FINISHES FLOOR PLAN POWDER ROOM

SCALE: 3/4"= 1' - 0"

LEGEND	
OUT OF SCOPE OF WORK	
NEW INTERIOR PARTITION	
ANNOTATIVE COMMENT	XXXXXXXXX

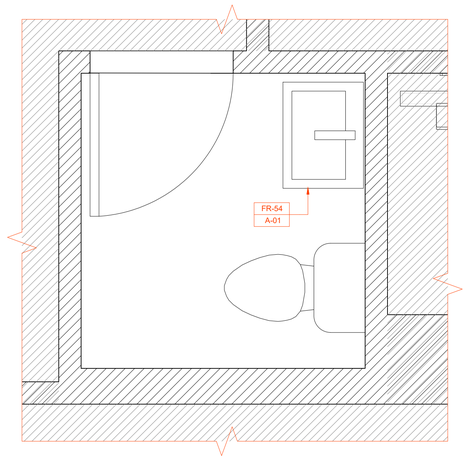

FURNITURE FLOOR PLAN POWDER ROOM

SCALE: 3/4" = 1' - 0"

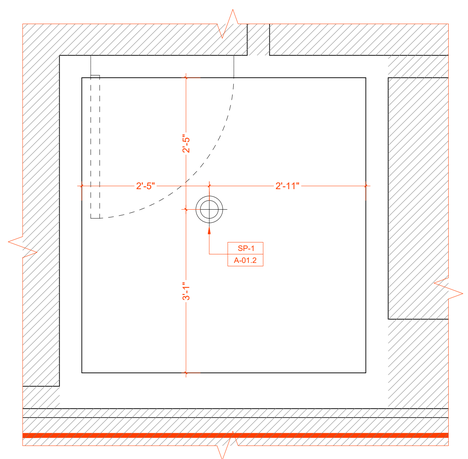

LIGHTING FLOOR PLAN POWDER ROOM

SCALE: 3/4" = 1' - 0"

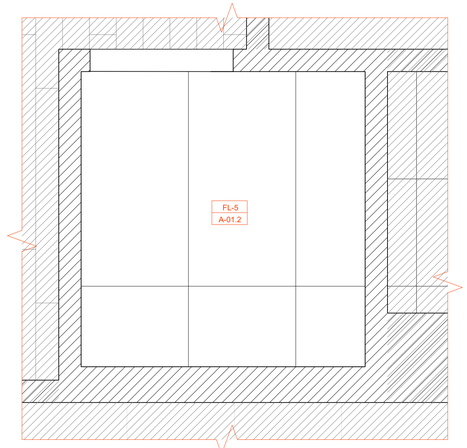

LIGHTING FLOOR PLAN POWDER ROOM

SCALE: 3/4" = 1' - 0"

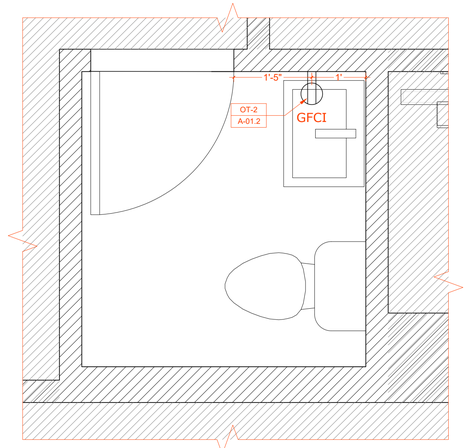

OUTLET FLOOR PLAN POWDER ROOM

SCALE: 3/4" = 1' - 0"

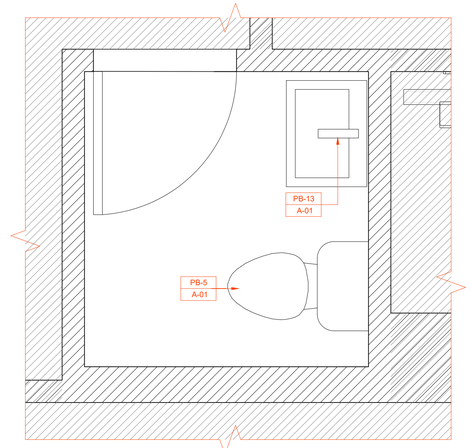

PLUMBING PLAN POWDER ROOM

SCALE: 3/4" = 1' - 0"

HHDESIGNERS
1876 LAKEWOOD ROAD
TOMS RIVER, NJ 08755
732.400.5338
Office@hhdesigners.com

ARCHITECT NAME

STAMP

CHABAD OF BINGHAMTON

N°	DESCRIPTION	DATE

Project No.

Project North

POWDER ROOM

Scale N.T.S.

A-48

Sheet No. ©

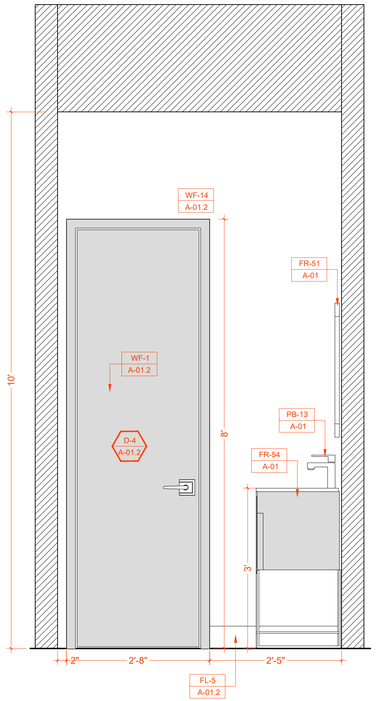

A WALL ELEVATION
SCALE: 3/4"= 1' - 0"

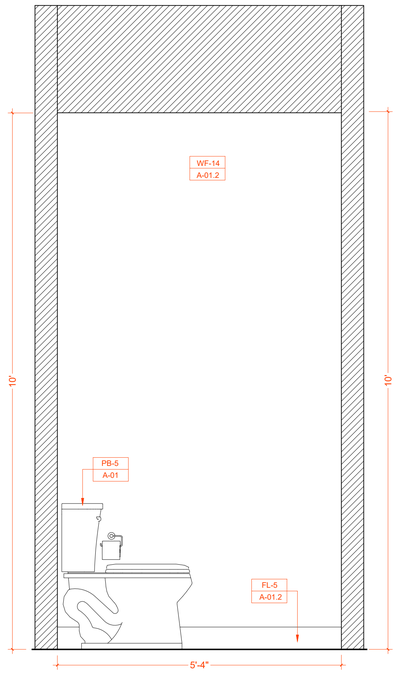

B WALL ELEVATION
SCALE: 3/4"= 1' - 0"

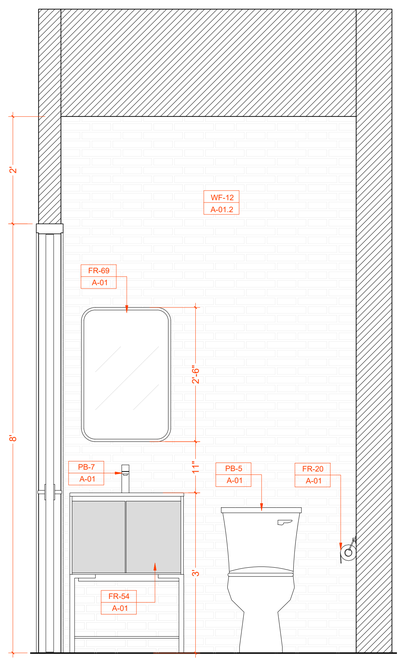

C WALL ELEVATION
SCALE: 3/4"= 1' - 0"

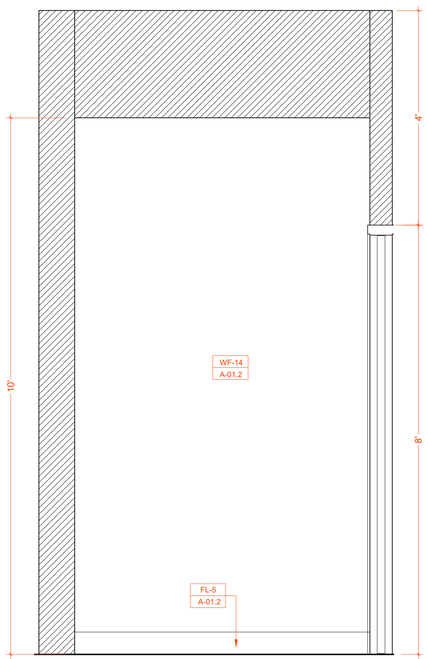

D WALL ELEVATION
SCALE: 3/4"= 1' - 0"

HHDESIGNERS
1876 LAKEWOOD ROAD
TOMS RIVER, NJ 08755
732.400.5338
Office@hhdesigners.com

ARCHITECT NAME

STAMP

CHABAD OF
BINGHAMTON

N°	DESCRIPTION	DATE

Project No.

Project North

POWDER ROOM

Scale N.T.S.

A-49

Sheet No.

©

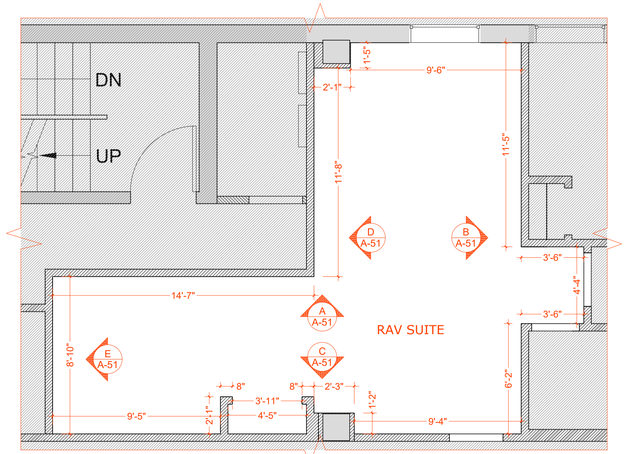

DIMENSION FLOOR PLAN RAV SUITE

SCALE: 1/4" = 1' - 0"

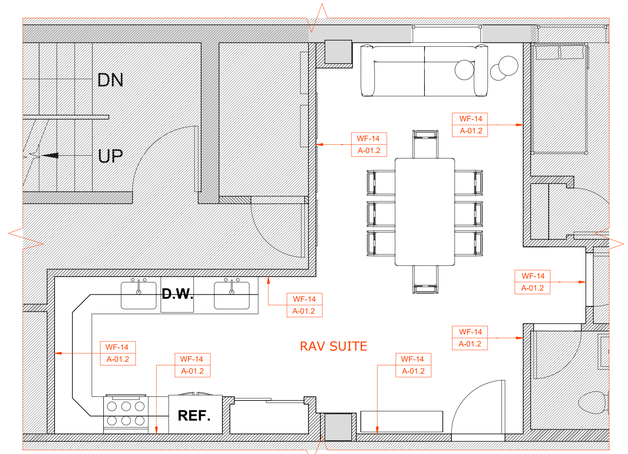

FINISHES FLOOR PLAN RAV SUITE

SCALE: 1/4"= 1' - 0"

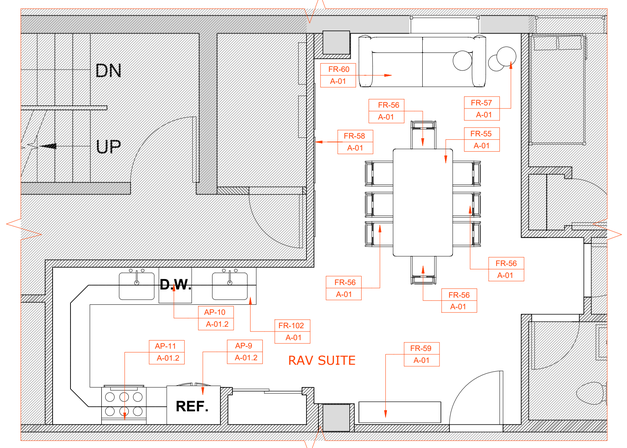

FURNITURE FLOOR PLAN RAV SUITE

SCALE: 1/4" = 1' - 0"

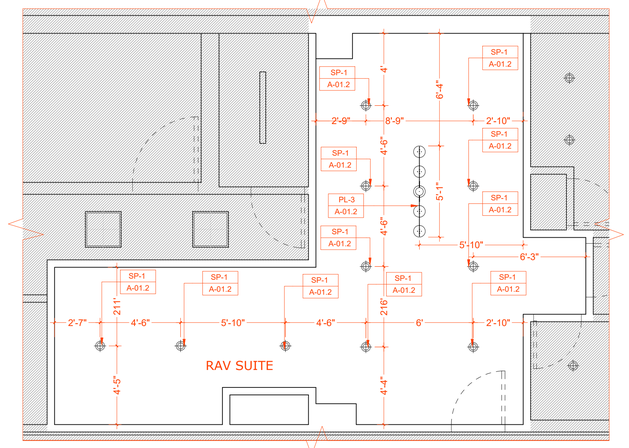

LIGHTING FLOOR PLAN RAV SUITE

SCALE: 1/4" = 1' - 0"

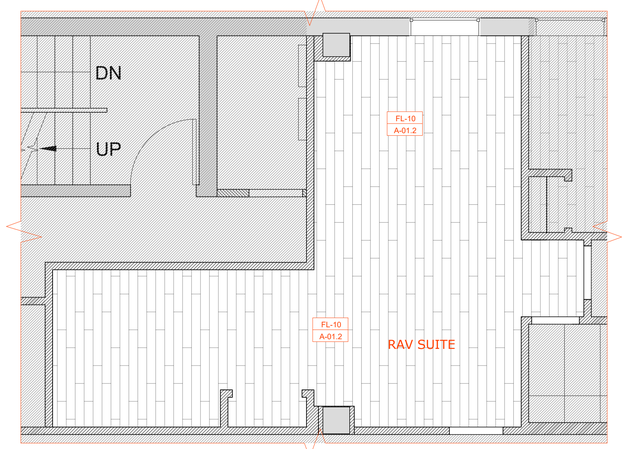

FLOORING FLOOR PLAN RAV SUITE

SCALE: 1/4" = 1' - 0"

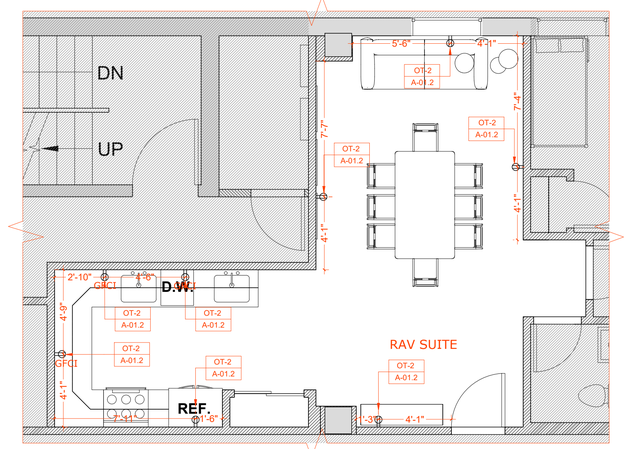

OUTLET FLOOR PLAN RAV SUITE

SCALE: 1/4" = 1' - 0"

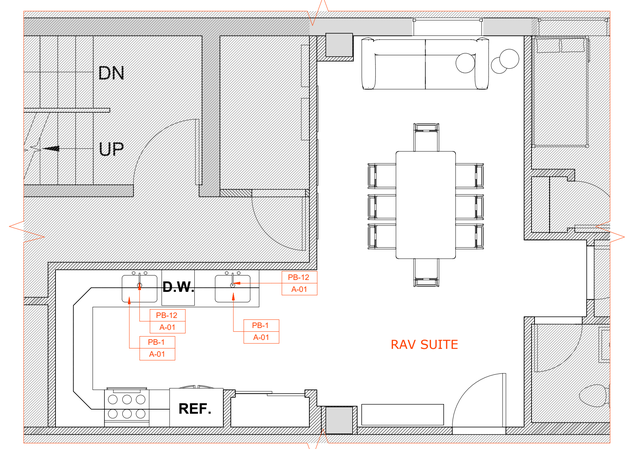

PLUMBING FLOOR PLAN RAV SUITE

SCALE: 1/4" = 1' - 0"

LEGEND

OUT OF SCOPE OF WORK	
NEW INTERIOR PARTITION	
ANNOTATIVE COMMENT	XXXXXXXXX

HHDESIGNERS
1876 LAKEWOOD ROAD
TOMS RIVER, NJ 08755
732.400.5338
Office@hhdesigners.com

ARCHITECT NAME

STAMP

CHABAD OF BINGHAMTON

N°	DESCRIPTION	DATE

Project No.

Project North

RAV SUITE

Scale N.T.S.

A-50

Sheet No. ©

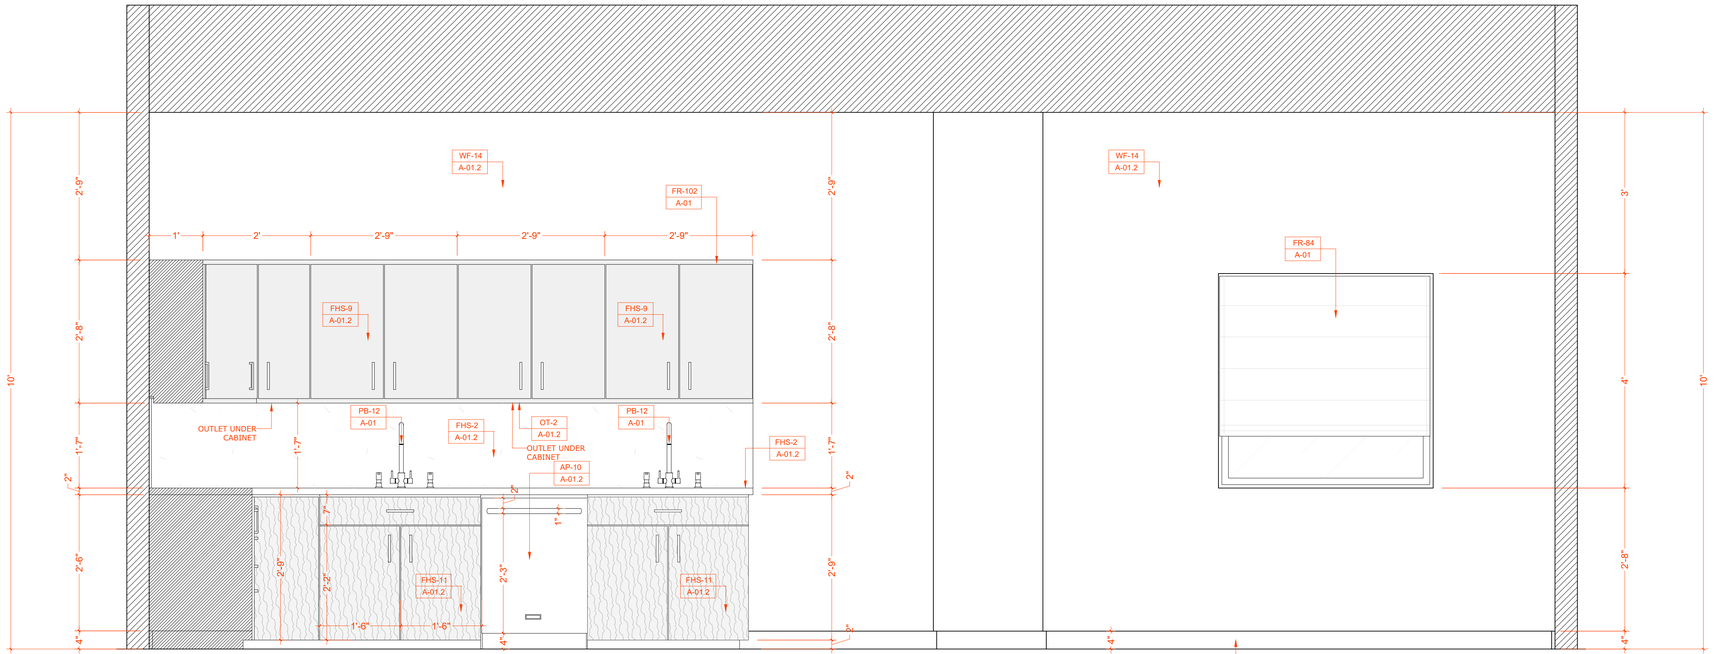

A WALL ELEVATION
SCALE: 3/4" = 1'- 0"

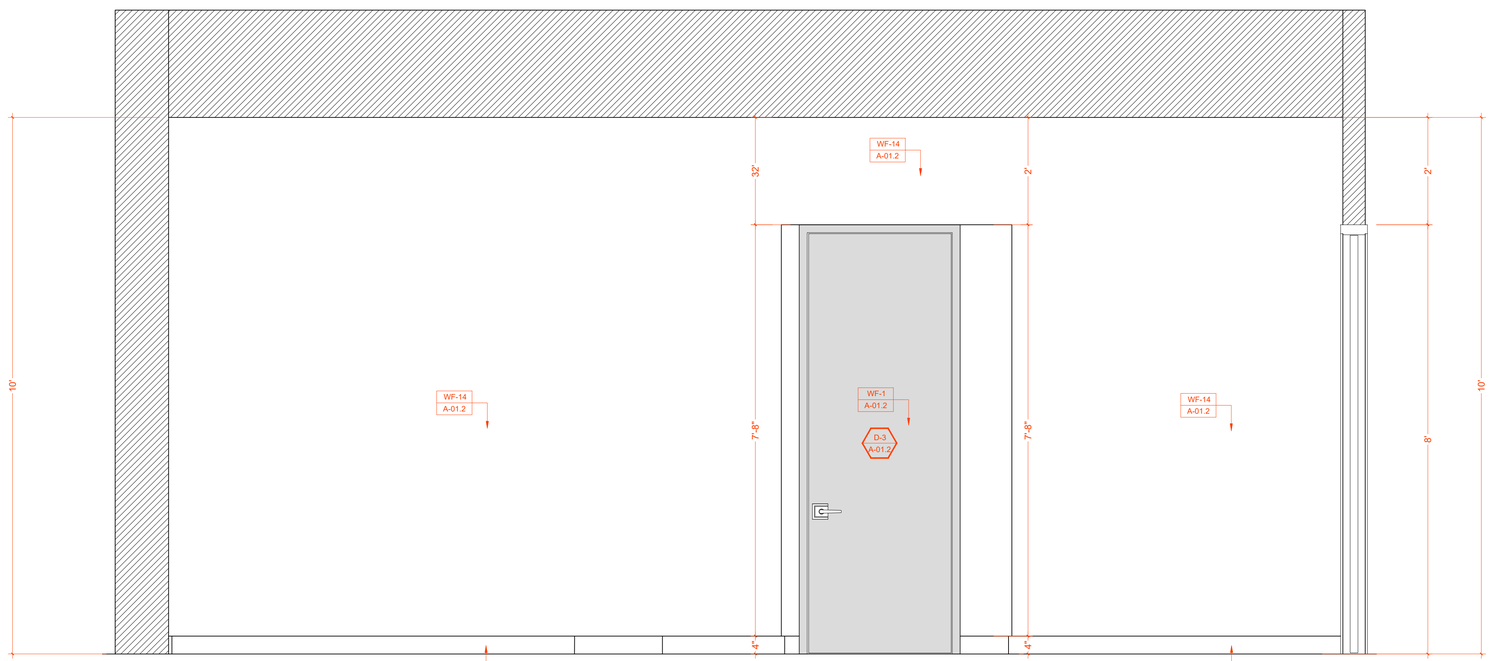

B WALL ELEVATION
SCALE: 3/4" = 1'- 0"

HHDESIGNERS
1876 LAKEWOOD ROAD
TOMS RIVER, NJ 08755
732.400.5338
Office@hhdesigners.com

ARCHITECT NAME

STAMP

CHABAD OF BINGHAMTON

N°	DESCRIPTION	DATE

Project No.

Project North

RAV SUITE

Scale N.T.S.

A-51

Sheet No. ©

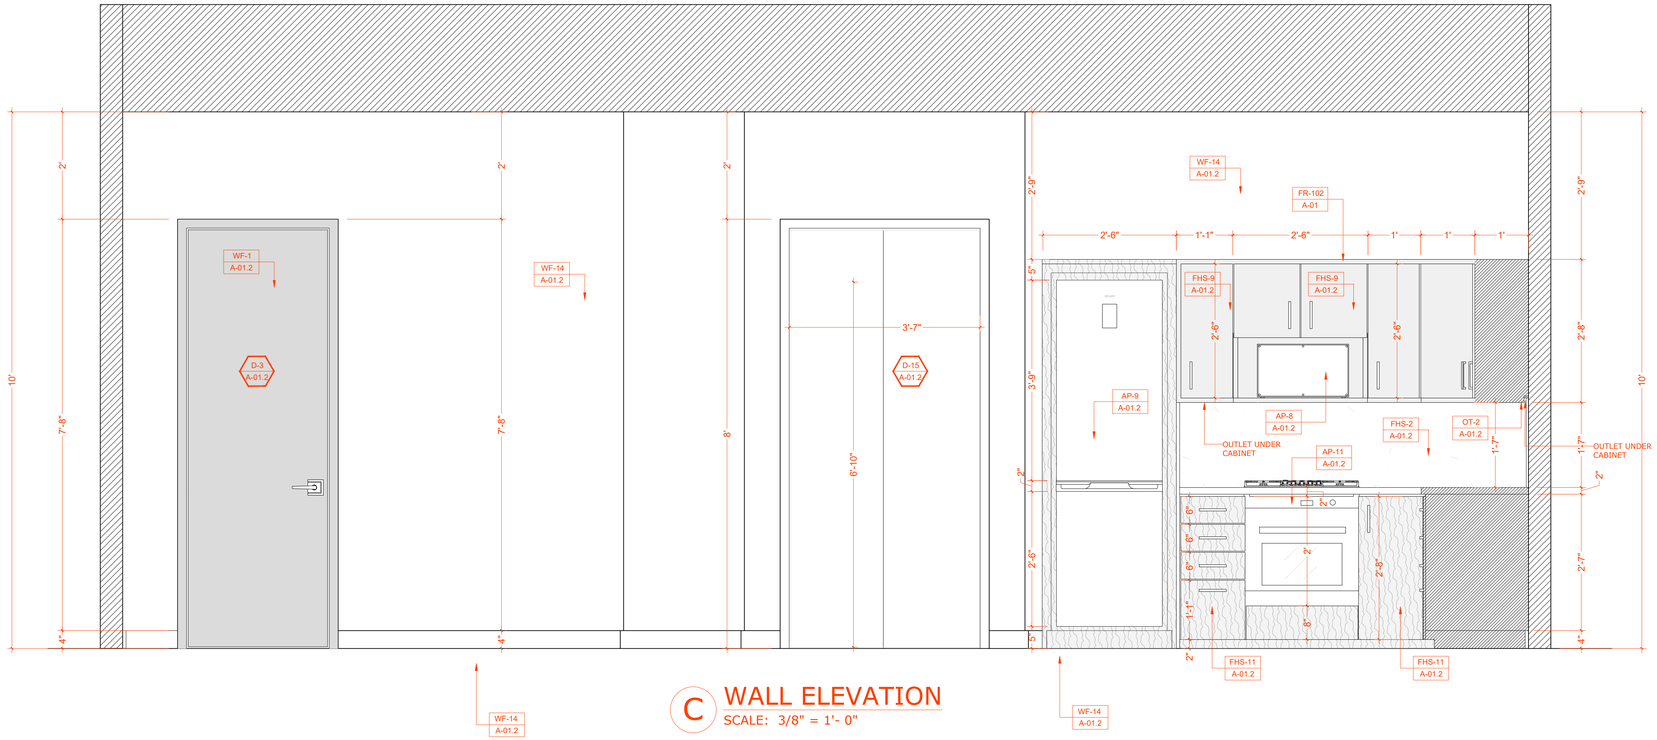

C WALL ELEVATION
SCALE: 3/8" = 1'- 0"

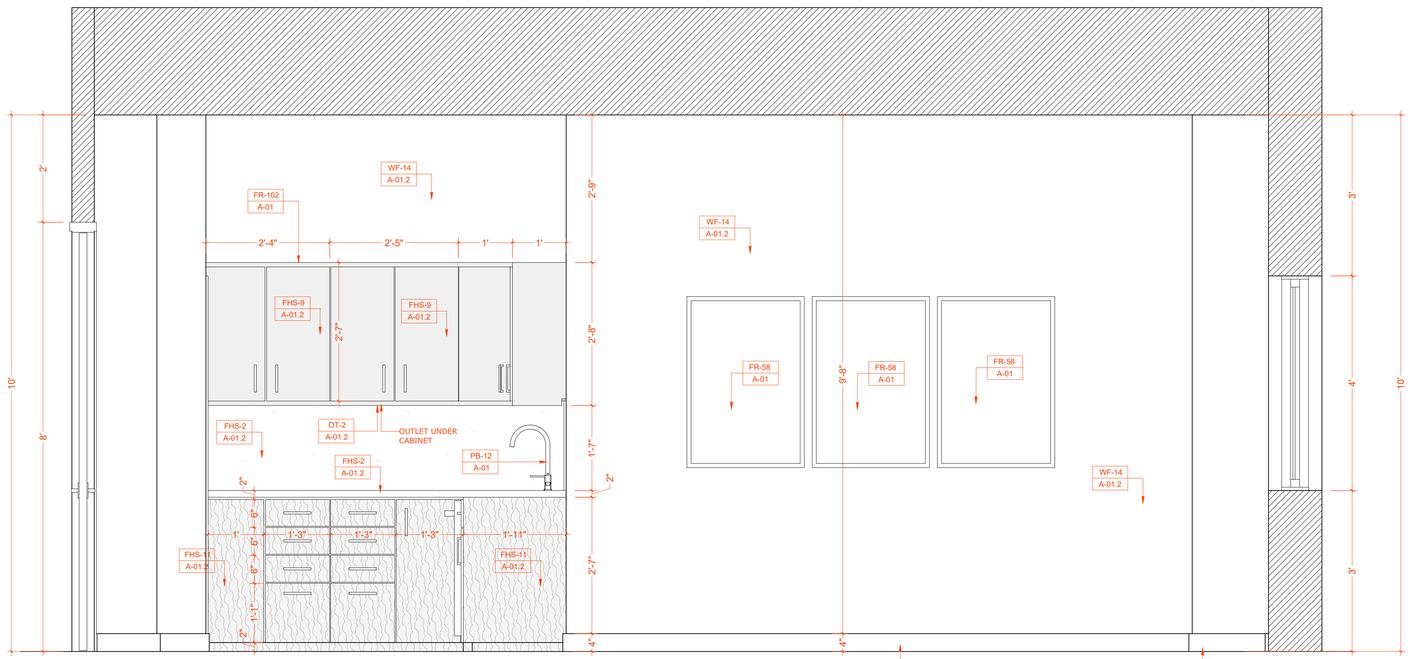

D WALL ELEVATION
SCALE: 3/8" = 1'- 0"

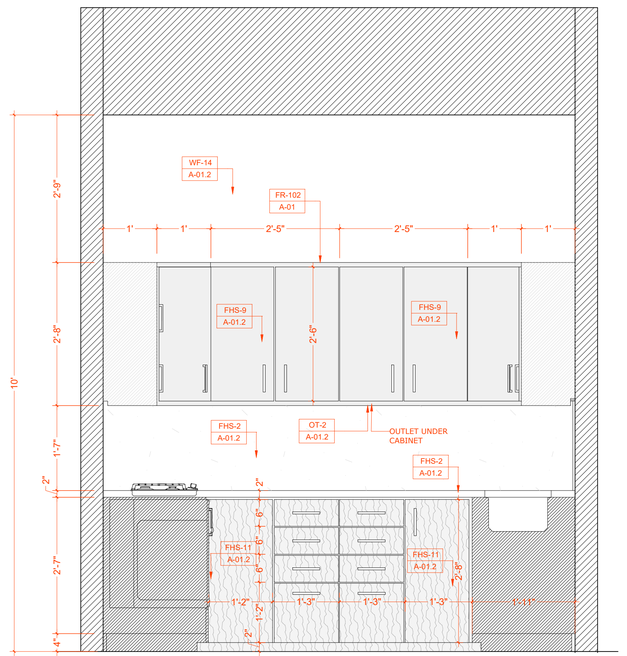

E WALL ELEVATION
SCALE: 3/8" = 1'- 0"

HHDESIGNERS
1876 LAKEWOOD ROAD
TOMS RIVER, NJ 08755
732.400.5338
Office@hhdesigners.com

ARCHITECT NAME

STAMP

CHABAD OF
BINGHAMTON

N°	DESCRIPTION	DATE

Project No.

Project North

RAV SUITE

Scale N.T.S.

A-52

Sheet No. ©

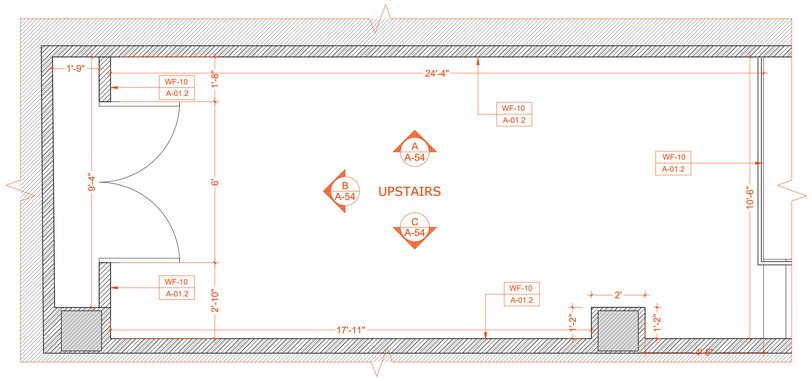

DIMENSION FLOOR PLAN UPSTAIRS

SCALE: 3/8" = 1' - 0"

LEGEND

OUT OF SCOPE OF WORK	
NEW INTERIOR PARTITION	
ANNOTATIVE COMMENT	XXXXXXXXX

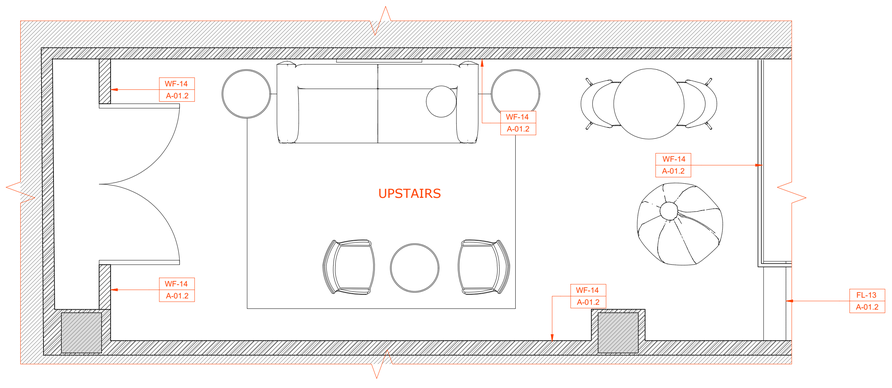

FINISHES FLOOR PLAN UPSTAIRS

SCALE: 3/8" = 1' - 0"

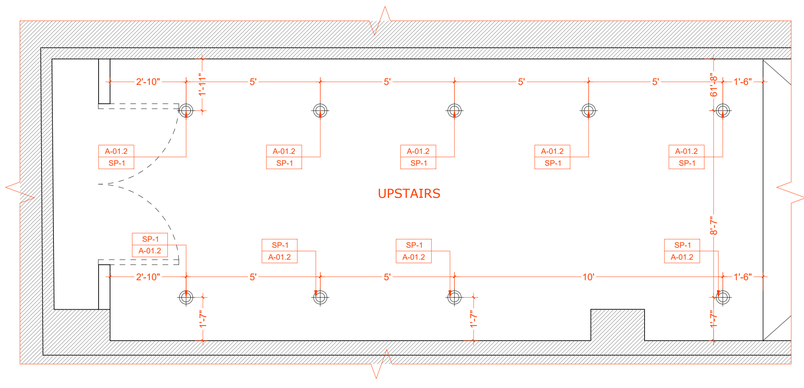

LIGHTING FLOOR PLAN UPSTAIRS

SCALE: 3/8" = 1' - 0"

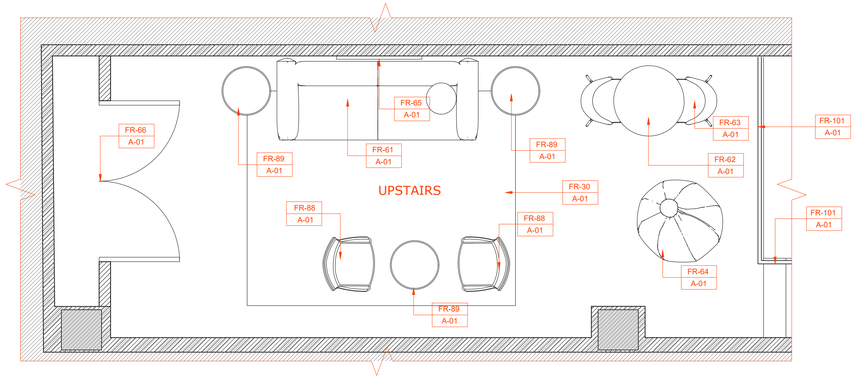

FURNITURE FLOOR PLAN UPSTAIRS

SCALE: 3/8" = 1' - 0"

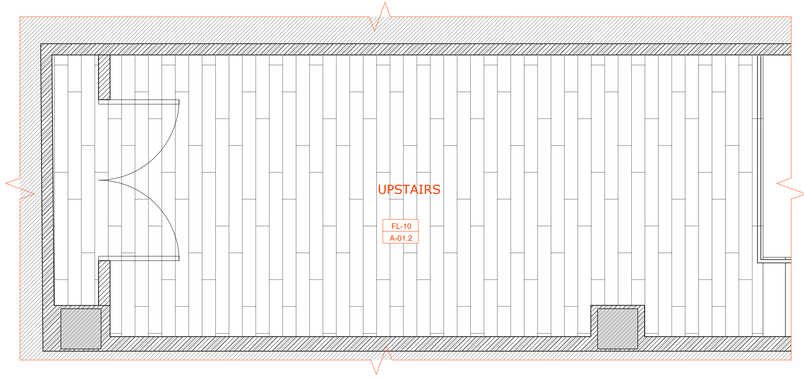

FLOORING FLOOR PLAN UPSTAIRS

SCALE: 3/8" = 1' - 0"

HHDESIGNERS
1876 LAKEWOOD ROAD
TOMS RIVER, NJ 08755
732.400.5338
Office@hhdesigners.com

ARCHITECT NAME

STAMP

CHABAD OF BINGHAMTON

N°	DESCRIPTION	DATE

Project No.

Project North

UPSTAIRS

Scale N.T.S.

A-53

Sheet No. ©

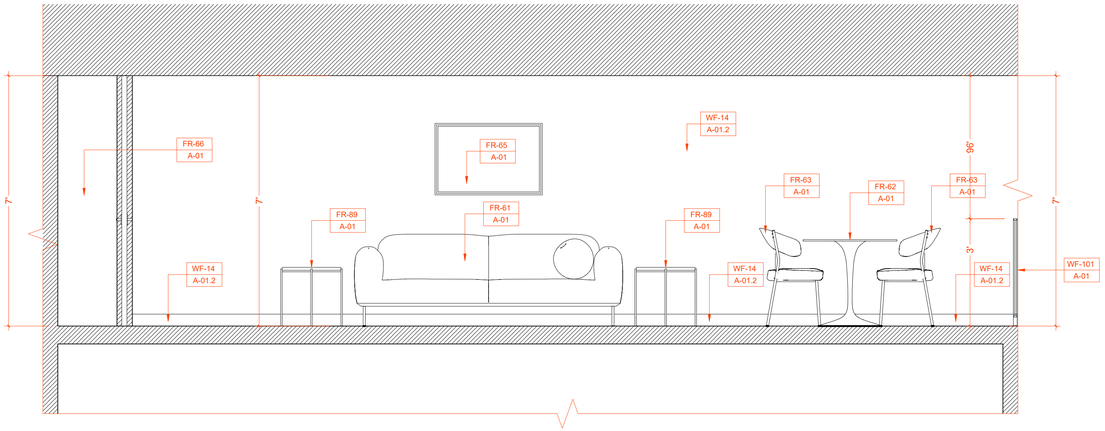

A WALL ELEVATION
SCALE: 1/2" = 1' - 0"

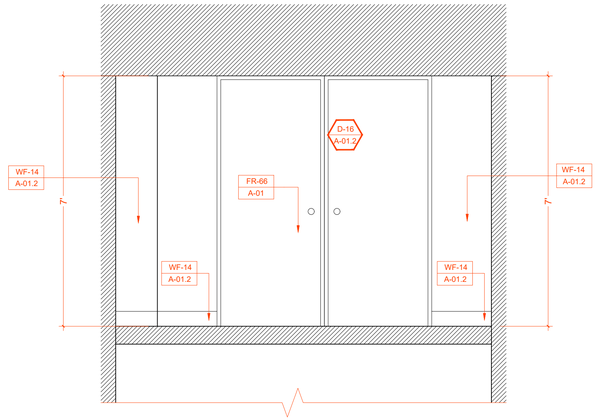

B WALL ELEVATION
SCALE: 1/2" = 1' - 0"

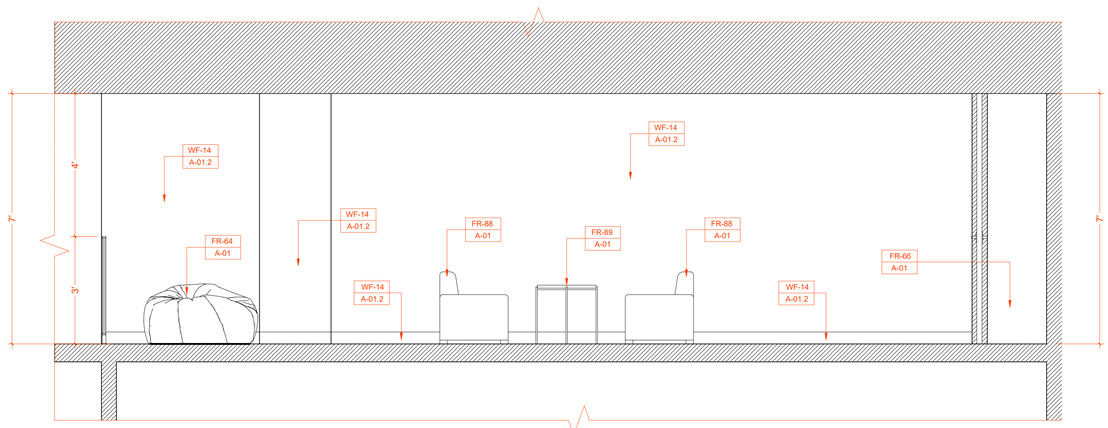

C WALL ELEVATION
SCALE: 1/2" = 1' - 0"

HHDESIGNERS
1876 LAKEWOOD ROAD
TOMS RIVER, NJ 08755
732.400.5338
Office@hhdesigners.com

ARCHITECT NAME

STAMP

CHABAD OF BINGHAMTON

N°	DESCRIPTION	DATE

Project No.

Project North

UPSTAIRS

Scale N.T.S.

A-54

Sheet No. ©

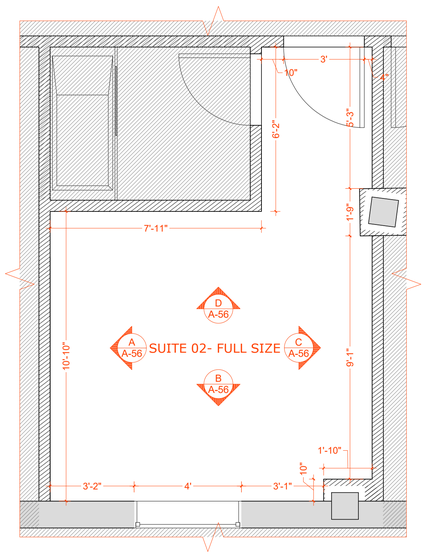

DIMENSION FLOOR PLAN
SUITE 02-FULL SIZE
SCALE: 3/8" = 1' - 0"

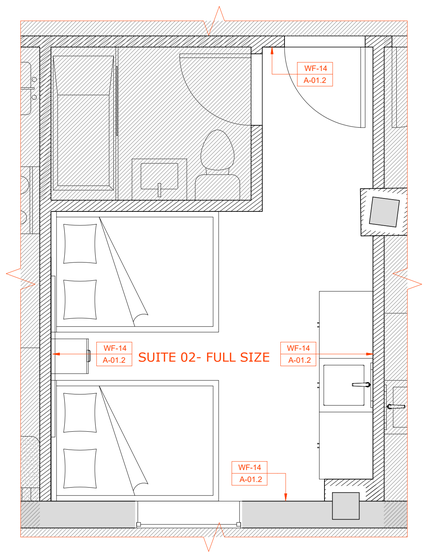

FINISHES FLOOR PLAN
SUITE 02-FULL SIZE
SCALE: 3/8"= 1' - 0"

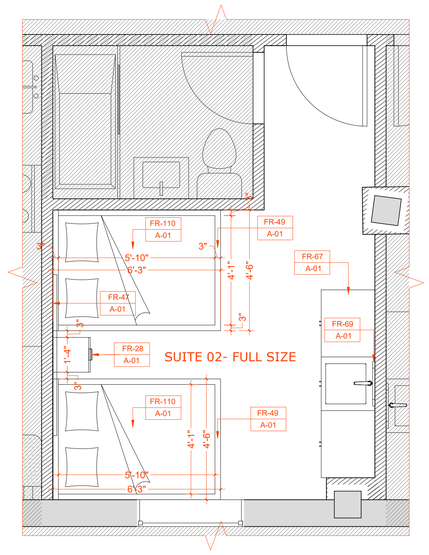

FURNITURE FLOOR PLAN
SUITE 02-FULL SIZE
SCALE: 3/8"= 1' - 0"

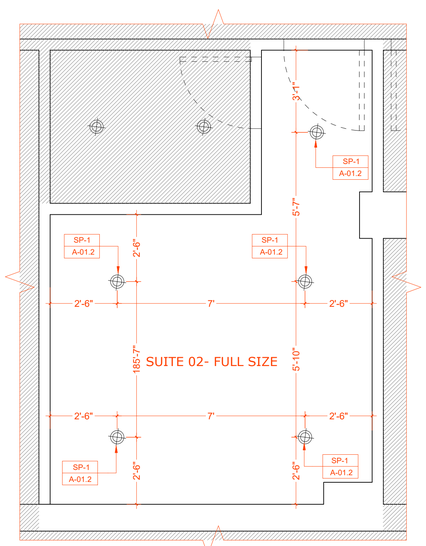

LIGHTING FLOOR PLAN
SUITE 02-FULL SIZE
SCALE: 3/8" = 1' - 0"

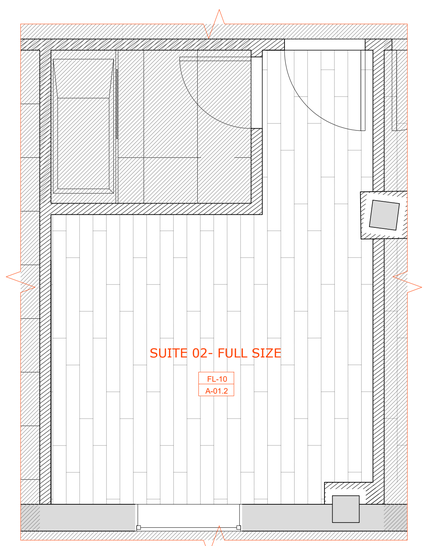

FLOORING FLOOR PLAN
SUITE 02-FULL SIZE
SCALE: 3/8" = 1' - 0"

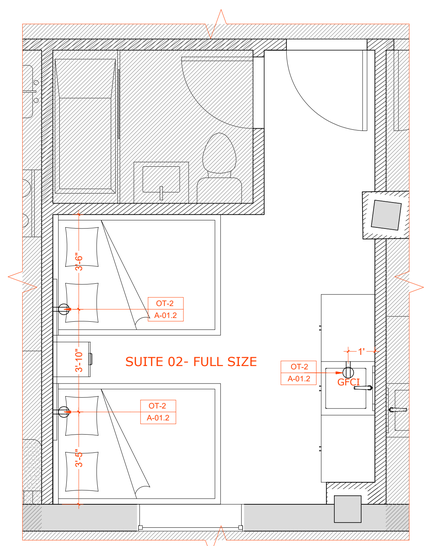

OUTLET FLOOR PLAN
SUITE 02-FULL SIZE
SCALE: 3/8" = 1' - 0"

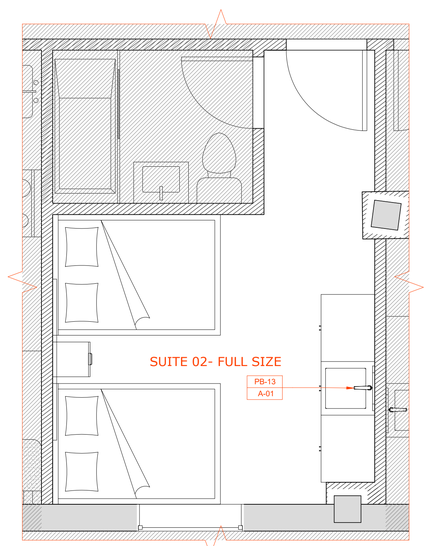

PLUMBING FLOOR PLAN
SUITE 02-FULL SIZE
SCALE: 3/8" = 1' - 0"

LEGEND

OUT OF SCOPE OF WORK	
NEW INTERIOR PARTITION	
ANNOTATIVE COMMENT	XXXXXXXXX

HHDESIGNERS
1876 LAKEWOOD ROAD
TOMS RIVER, NJ 08755
732.400.5338
Office@hhdesigners.com

ARCHITECT NAME

STAMP

CHABAD OF BINGHAMTON

N°	DESCRIPTION	DATE

Project No.

Project North

SUITE 02- FULL SIZE

Scale N.T.S.

A-55

Sheet No. ©

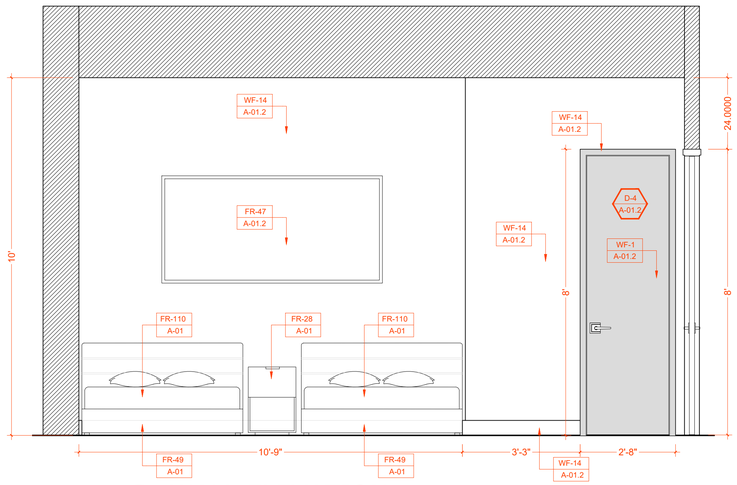

A WALL ELEVATION

SCALE: 1/2" = 1' - 0"

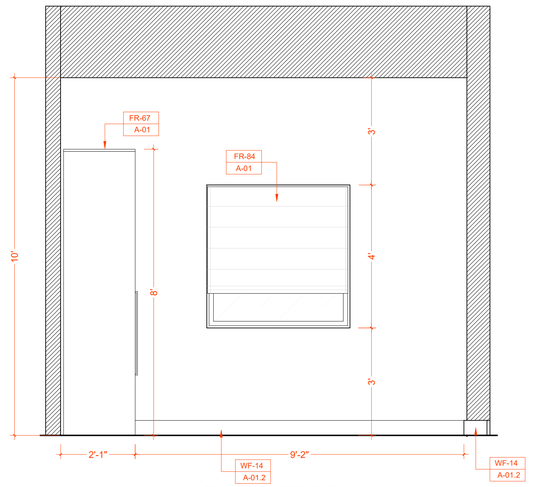

B WALL ELEVATION

SCALE: 1/2" = 1' - 0"

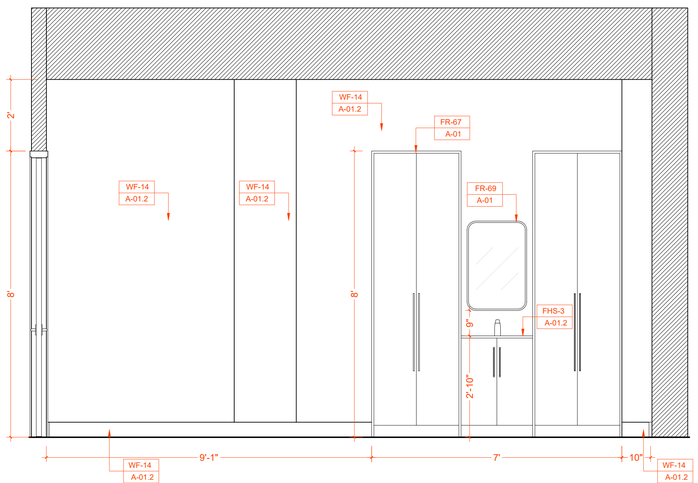

C WALL ELEVATION

SCALE: 1/2" = 1' - 0"

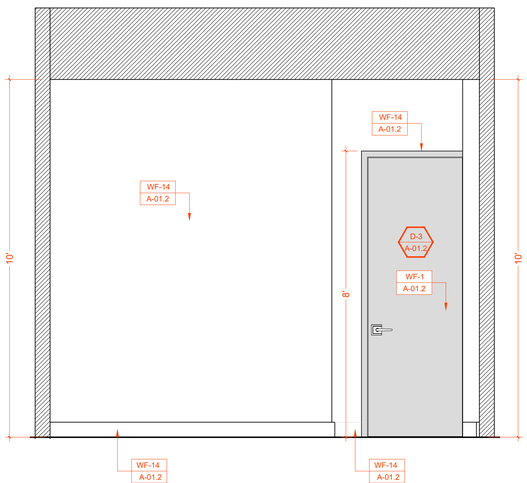

D WALL ELEVATION

SCALE: 1/2" = 1' - 0"

HHDESIGNERS

1876 LAKEWOOD ROAD
TOMS RIVER, NJ 08755
732.400.5338
Office@hhdesigners.com

ARCHITECT NAME

STAMP

CHABAD OF BINGHAMTON

N°	DESCRIPTION	DATE

Project No.

Project North

SUITE 02- FULL SIZE

Scale N.T.S.

A-56

Sheet No. ©

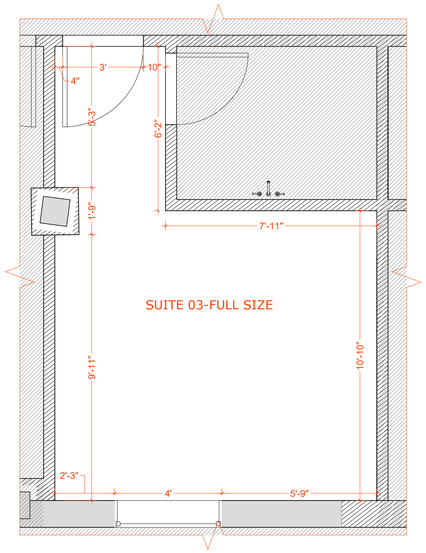

DIMENSION FLOOR PLAN
SUITE 03-FULL SIZE
SCALE: 3/8" = 1' - 0"

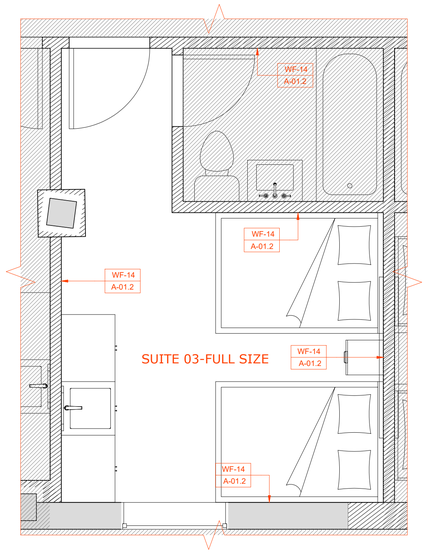

FINISHES FLOOR PLAN
SUITE 03-FULL SIZE
SCALE: 3/8"= 1' - 0"

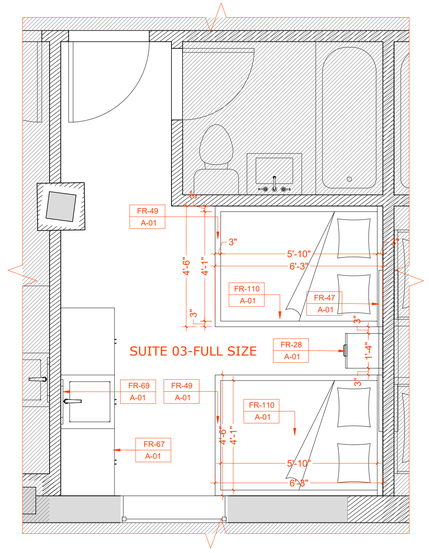

FURNITURE FLOOR PLAN
SUITE 03-FULL SIZE
SCALE: 3/8"= 1' - 0"

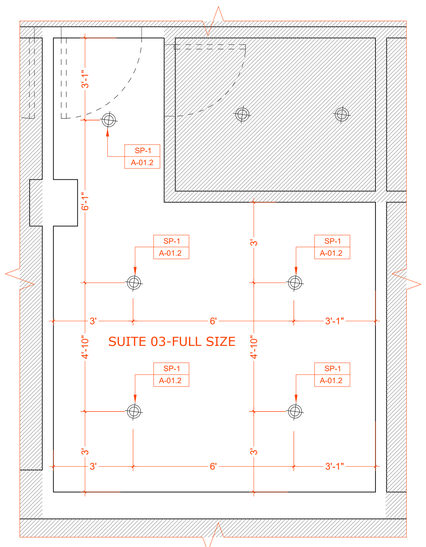

LIGHTING FLOOR PLAN
SUITE 03-FULL SIZE
SCALE: 3/8" = 1' - 0"

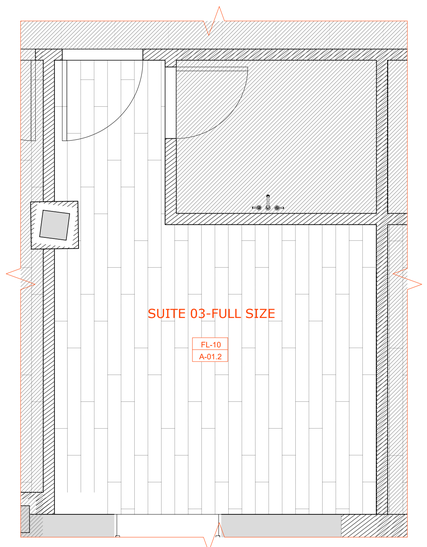

FLOORING FLOOR PLAN
SUITE 03-FULL SIZE
SCALE: 3/8" = 1' - 0"

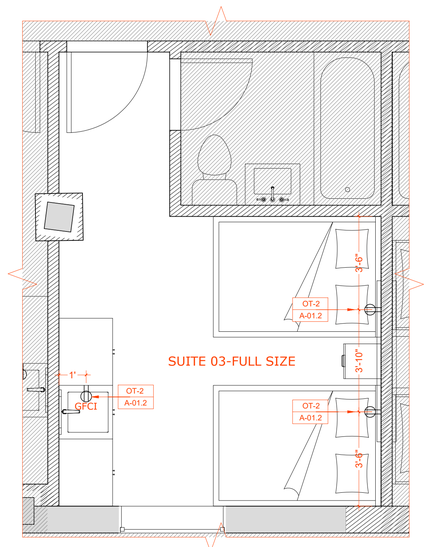

OUTLET FLOOR PLAN
SUITE 03-FULL SIZE
SCALE: 3/8" = 1' - 0"

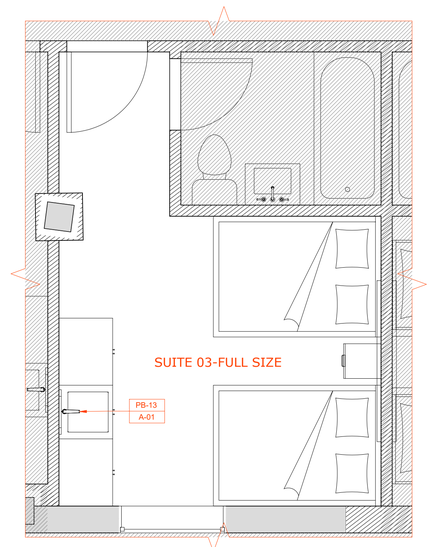

PLUMBING FLOOR PLAN
SUITE 03 FULL SIZE
SCALE: 3/8" = 1' - 0"

LEGEND

OUT OF SCOPE OF WORK	
NEW INTERIOR PARTITION	
ANNOTATIVE COMMENT	XXXXXXXXX

HHDESIGNERS
1876 LAKEWOOD ROAD
TOMS RIVER, NJ 08755
732.400.5338
Office@hhdesigners.com

ARCHITECT NAME

STAMP

CHABAD OF BINGHAMTON

N°	DESCRIPTION	DATE

Project No.

Project North

SUITE 03-FULL SIZE

Scale N.T.S.

A-56.2

Sheet No. ©

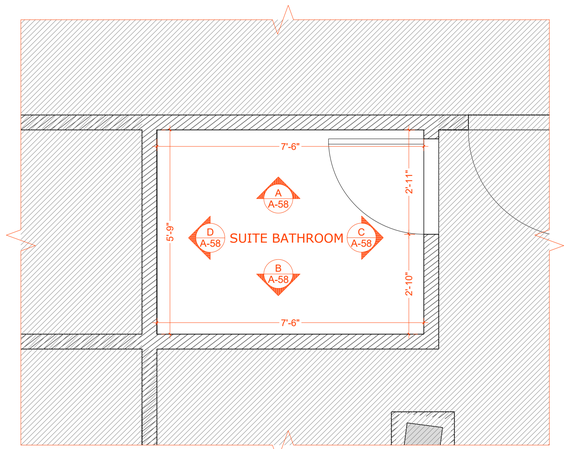

DIMENSION FLOOR PLAN SUITE BATHROOM

SCALE: 1/2" = 1' - 0"

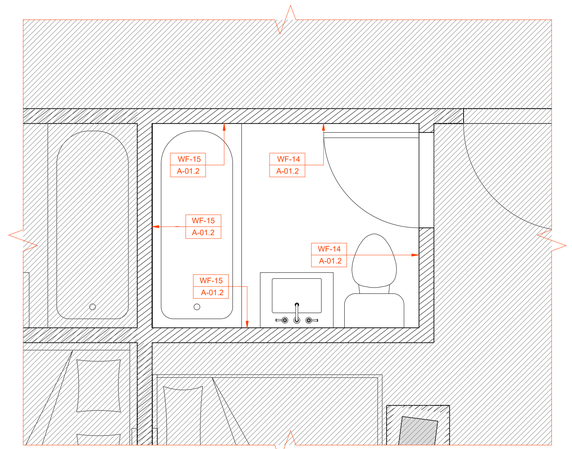

FINISHES FLOOR PLAN SUITE BATHROOM

SCALE: 1/4"= 1' - 0"

LEGEND	
OUT OF SCOPE OF WORK	
NEW INTERIOR PARTITION	
ANNOTATIVE COMMENT	XXXXXXXXX

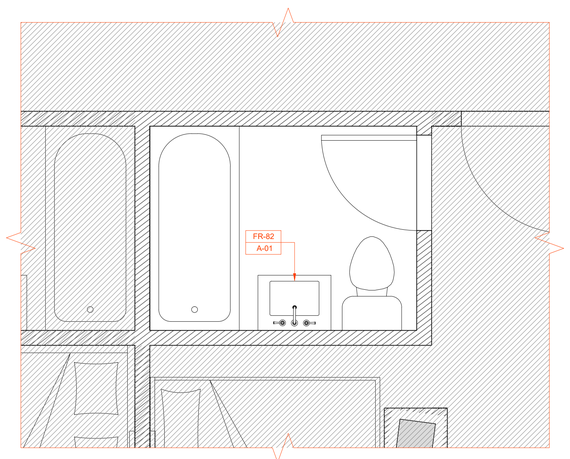

FURNITURE FLOOR PLAN SUITE BATHROOM

SCALE: 1/4" = 1' - 0"

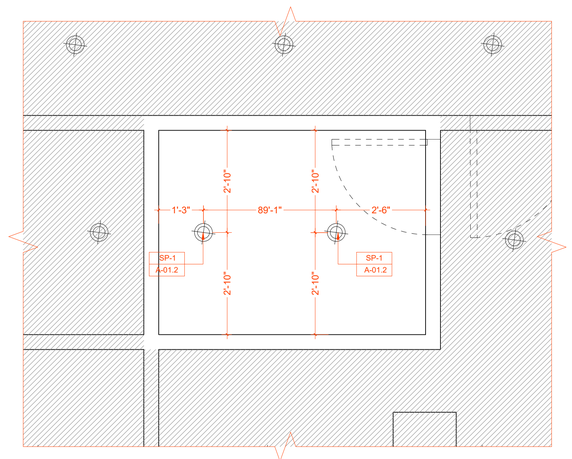

LIGHTING FLOOR PLAN SUITE BATHROOM

SCALE: 1/4" = 1' - 0"

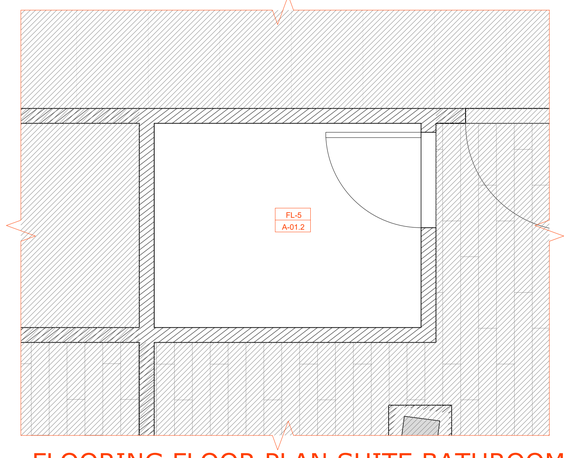

FLOORING FLOOR PLAN SUITE BATHROOM

SCALE: 1/4" = 1' - 0"

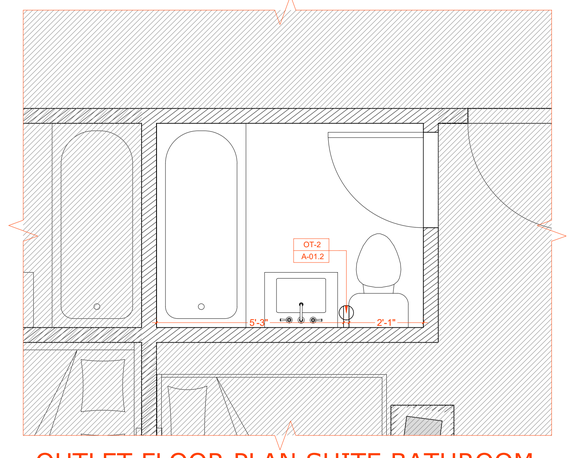

OUTLET FLOOR PLAN SUITE BATHROOM

SCALE: 1/4" = 1' - 0"

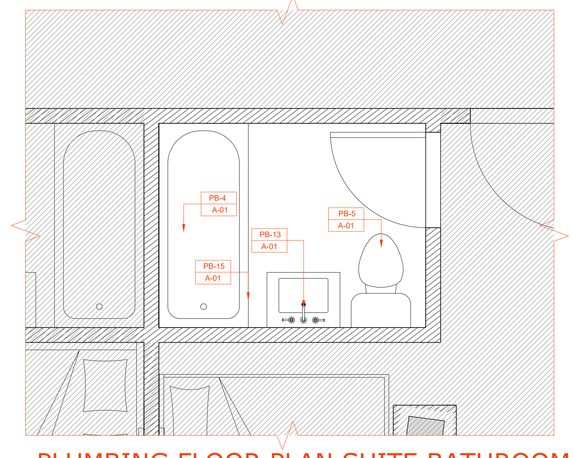

PLUMBING FLOOR PLAN SUITE BATHROOM

SCALE: 1/4" = 1' - 0"

HHDESIGNERS
1876 LAKEWOOD ROAD
TOMS RIVER, NJ 08755
732.400.5338
Office@hhdesigners.com

ARCHITECT NAME

STAMP

CHABAD OF BINGHAMTON

N°	DESCRIPTION	DATE

Project No.

Project North

SUITE BATHROOM

Scale N.T.S.

A-57

Sheet No. ©

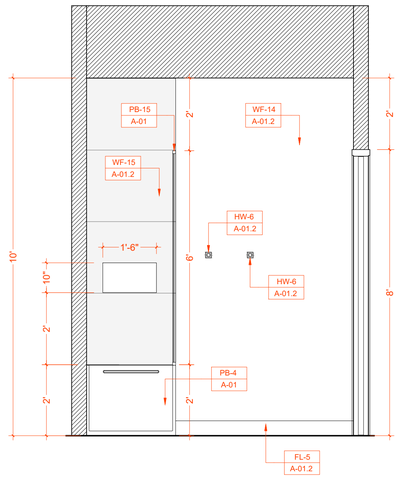

A WALL ELEVATION
SCALE: 1/2" = 1' - 0"

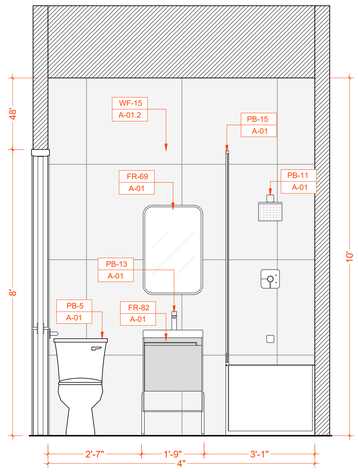

B WALL ELEVATION
SCALE: 1/2" = 1' - 0"

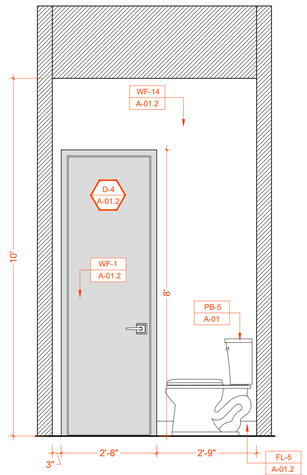

C WALL ELEVATION
SCALE: 1/2" = 1' - 0"

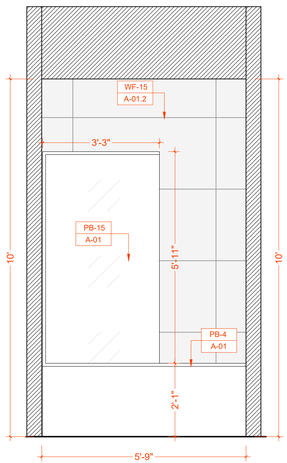

D WALL ELEVATION
SCALE: 1/2" = 1' - 0"

HHDESIGNERS
1876 LAKEWOOD ROAD
TOMS RIVER, NJ 08755
732.400.5338
Office@hhdesigners.com

ARCHITECT NAME

STAMP

CHABAD OF BINGHAMTON

N°	DESCRIPTION	DATE

Project No.

Project North

SUITE BATHROOM

Scale N.T.S.

A-58

Sheet No. ©

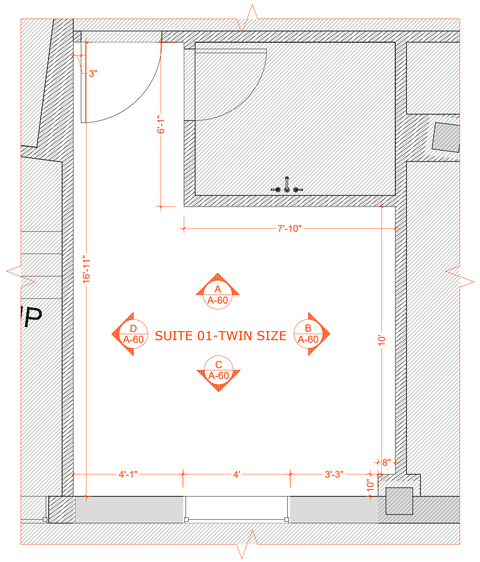

DIMENSION FLOOR PLAN
SUITE 01-TWIN SIZE
SCALE: 3/8" = 1' - 0"

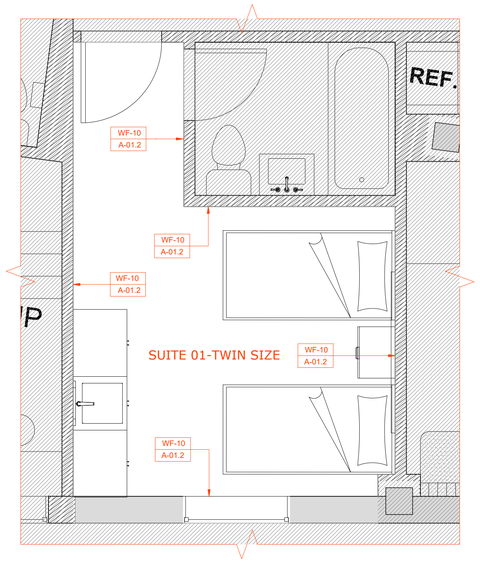

FINISHES FLOOR PLAN
SUITE 01-TWIN SIZE
SCALE: 3/8"= 1' - 0"

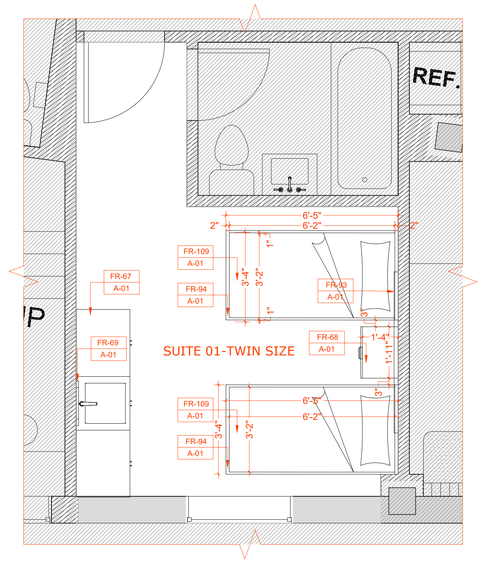

FURNITURE FLOOR PLAN
SUITE 01-TWIN SIZE
SCALE: 3/8" = 1' - 0"

LEGEND

OUT OF SCOPE OF WORK	
NEW INTERIOR PARTITION	
ANNOTATIVE COMMENT	XXXXXXXXX

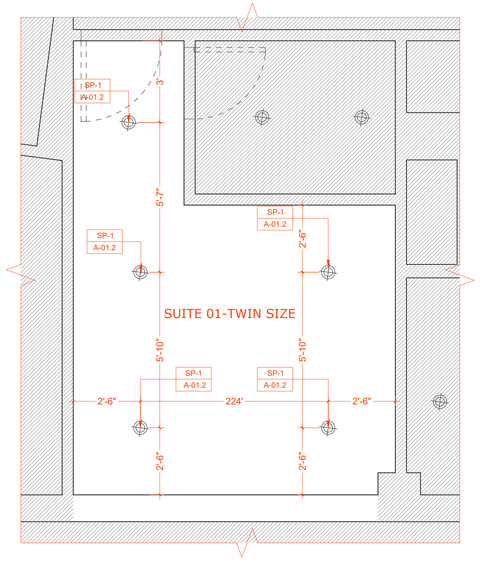

LIGHTING FLOOR PLAN
SUITE 01-TWIN SIZE
SCALE: 1/4" = 1' - 0"

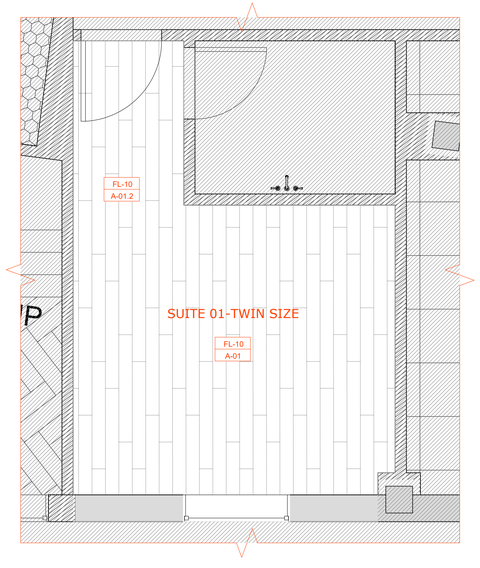

FLOORING FLOOR PLAN
SUITE 01-TWIN SIZE
SCALE: 3/8" = 1' - 0"

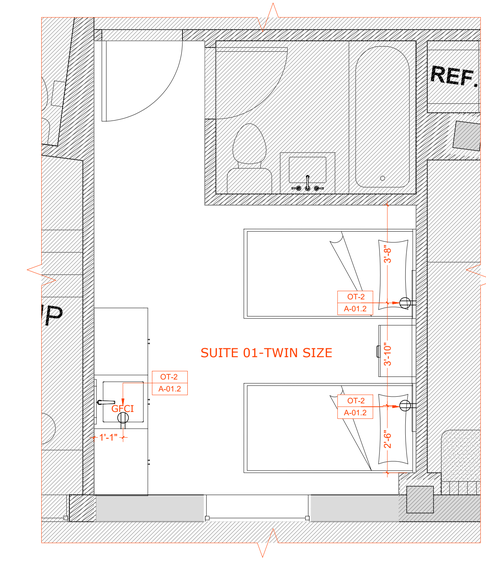

OUTLET FLOOR PLAN
SUITE 01-TWIN SIZE
SCALE: 3/8" = 1' - 0"

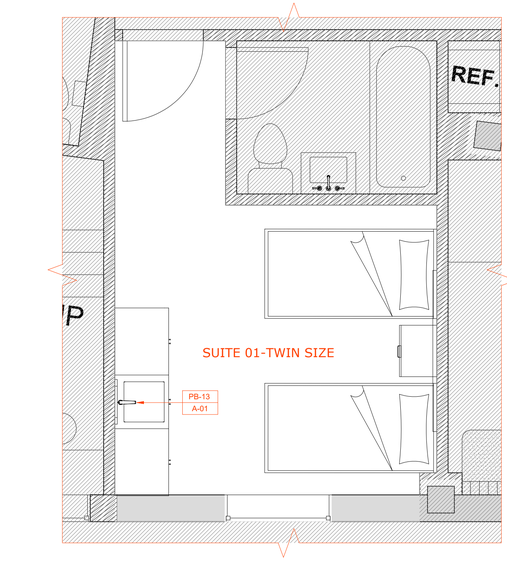

PLUMBING FLOOR PLAN
SUITE 01-TWIN SIZE
SCALE: 3/8" = 1' - 0"

HHDESIGNERS
1876 LAKEWOOD ROAD
TOMS RIVER, NJ 08755
732.400.5338
Office@hhdesigners.com

ARCHITECT NAME

STAMP

CHABAD OF BINGHAMTON

N°	DESCRIPTION	DATE

Project No.

Project North

SUITE 01-TWIN SIZE

Scale N.T.S.

A-59

Sheet No. ©

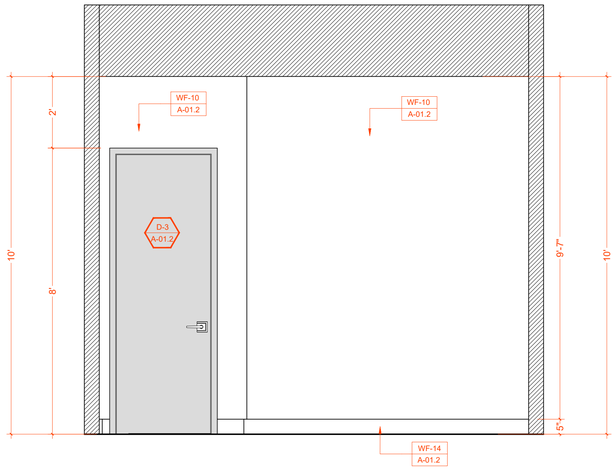

A WALL ELEVATION
SCALE: 1/2" = 1' - 0"

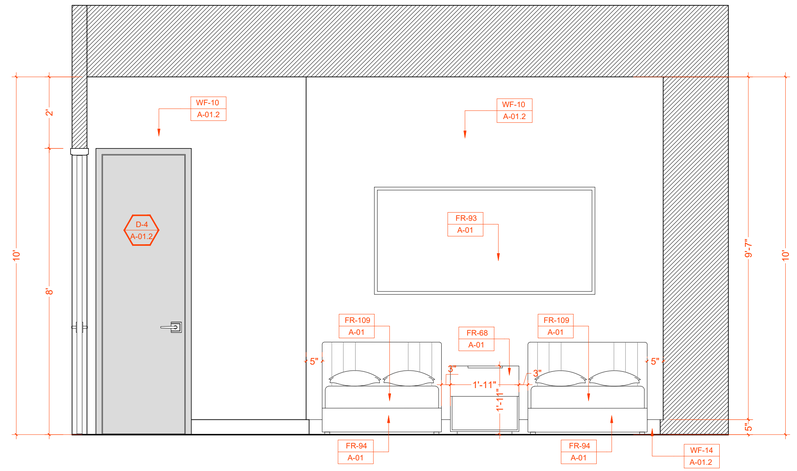

B WALL ELEVATION
SCALE: 1/2" = 1' - 0"

LEGEND

OUT OF SCOPE OF WORK	
NEW INTERIOR PARTITION	
ANNOTATIVE COMMENT	XXXXXXXXX

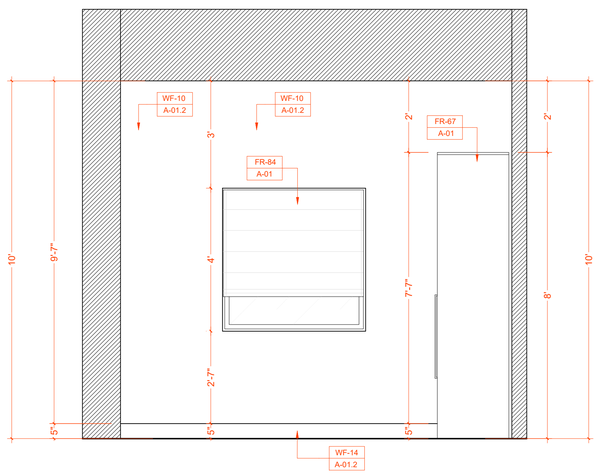

C WALL ELEVATION
SCALE: 1/2" = 1' - 0"

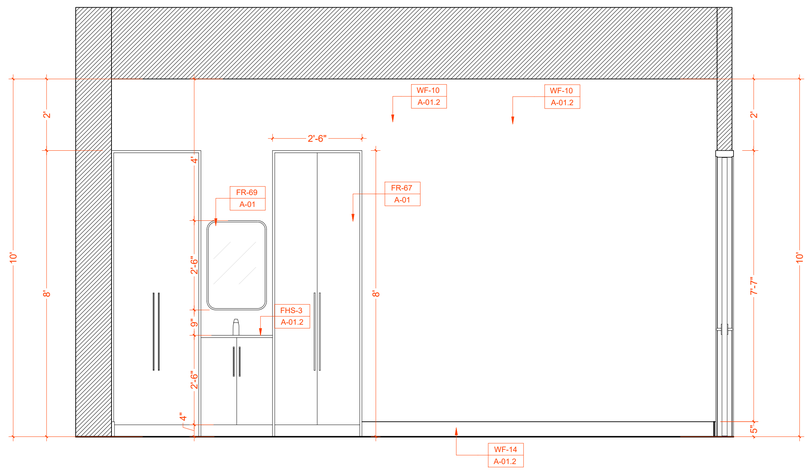

D WALL ELEVATION
SCALE: 1/2" = 1' - 0"

HHDESIGNERS
1876 LAKEWOOD ROAD
TOMS RIVER, NJ 08755
732.400.5338
Office@hhdesigners.com

ARCHITECT NAME

STAMP

CHABAD OF BINGHAMTON

N°	DESCRIPTION	DATE

Project No.

Project North

SUITE 01-TWIN SIZE

Scale N.T.S.

A-60

Sheet No. ©

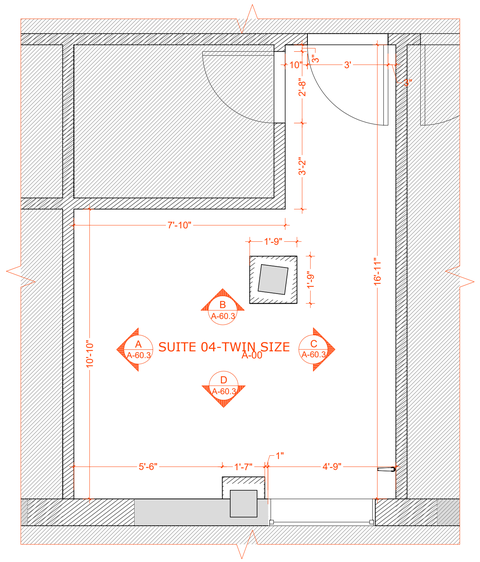

DIMENSION FLOOR PLAN
SUITE 04-TWIN SIZE
SCALE: 3/8" = 1' - 0"

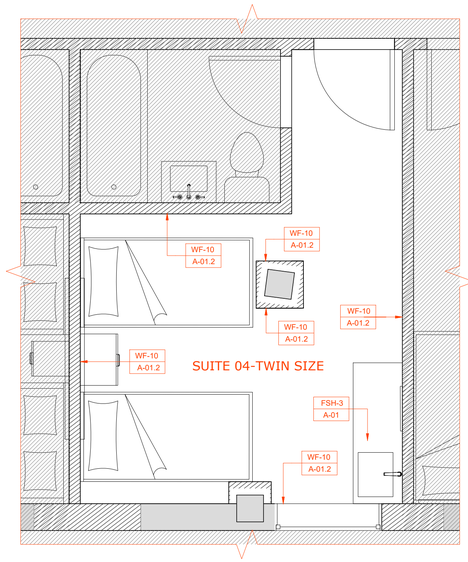

FINISHES FLOOR PLAN
SUITE 04-TWIN SIZE
SCALE: 3/8"= 1' - 0"

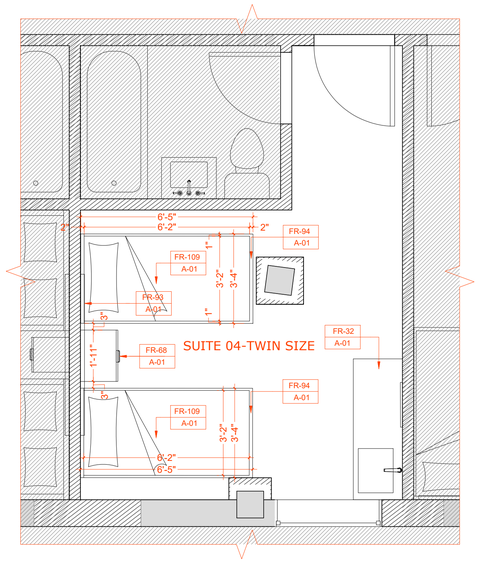

FURNITURE FLOOR PLAN
SUITE 04-TWIN SIZE
SCALE: 3/8" = 1' - 0"

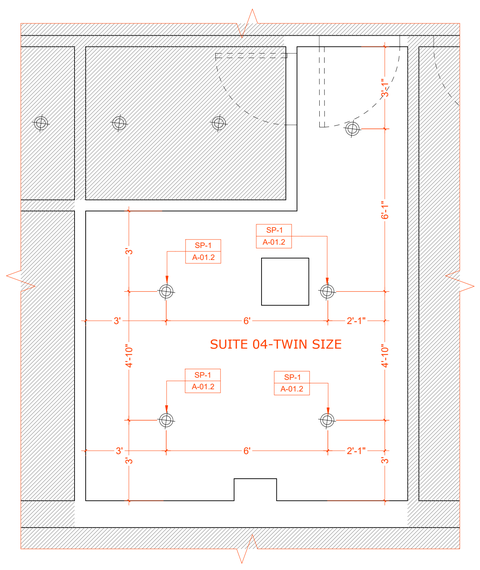

LIGHTING FLOOR PLAN
SUITE 04-TWIN SIZE
SCALE: 1/4" = 1' - 0"

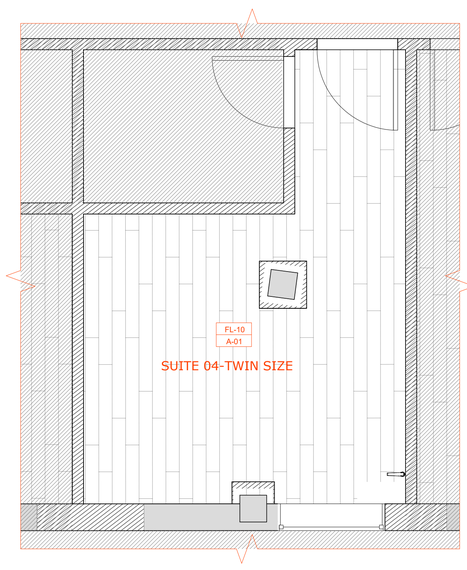

FLOORING FLOOR PLAN
SUITE 04-TWIN SIZE
SCALE: 3/8" = 1' - 0"

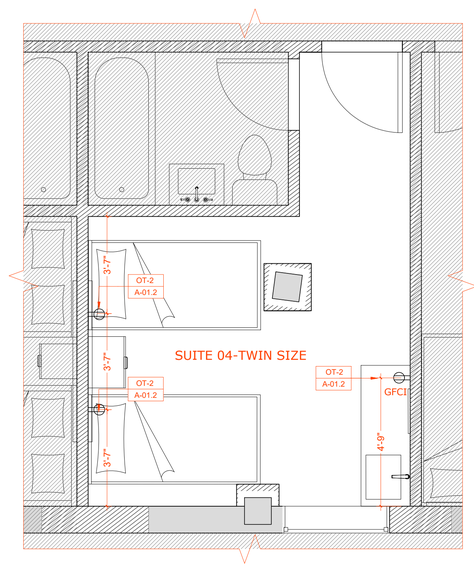

OUTLET FLOOR PLAN
SUITE 04-TWIN SIZE
SCALE: 3/8" = 1' - 0"

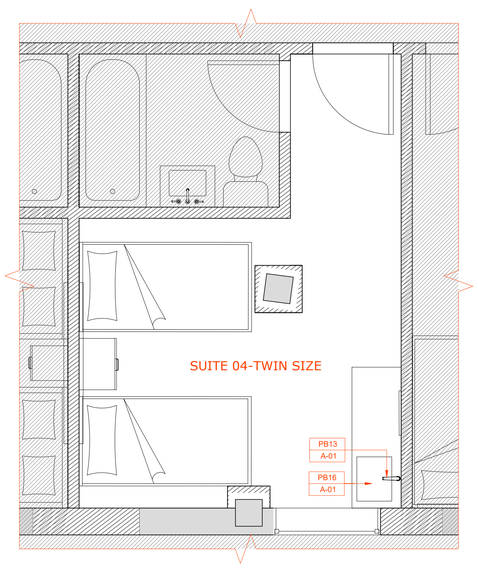

PLUMBING FLOOR PLAN
SUITE 04-TWIN SIZE
SCALE: 3/8" = 1' - 0"

LEGEND

OUT OF SCOPE OF WORK

NEW INTERIOR PARTITION

ANNOTATIVE COMMENT — XXXXXXXXX

HHDESIGNERS
1876 LAKEWOOD ROAD
TOMS RIVER, NJ 08755
732.400.5338
Office@hhdesigners.com

ARCHITECT NAME

STAMP

CHABAD OF BINGHAMTON

N°	DESCRIPTION	DATE

Project No.

Project North

SUITE 04-TWIN SIZE

Scale N.T.S.

A-60.2

Sheet No. ©

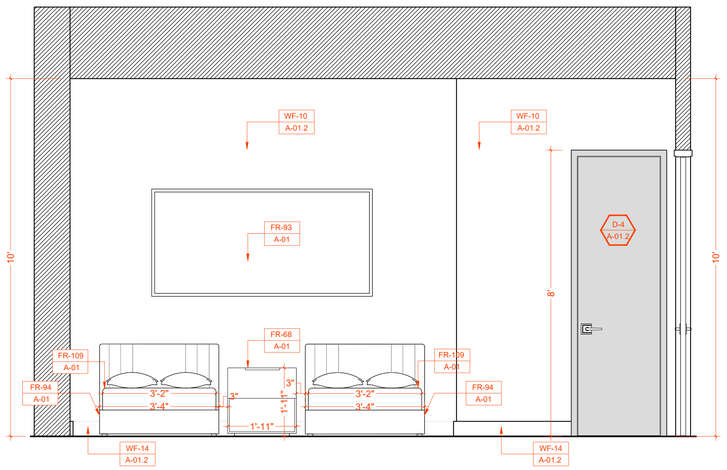

A WALL ELEVATION
SCALE: 1/2" = 1' - 0"

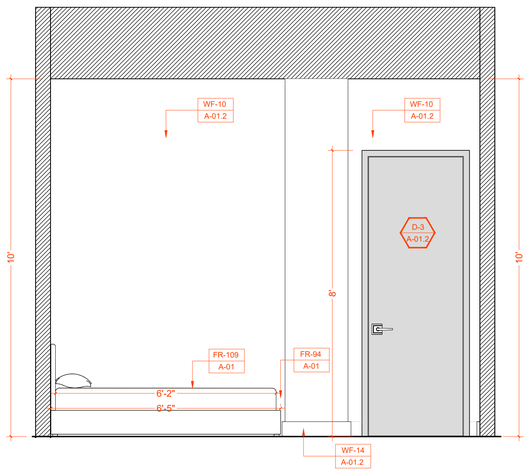

B WALL ELEVATION
SCALE: 1/2" = 1' - 0"

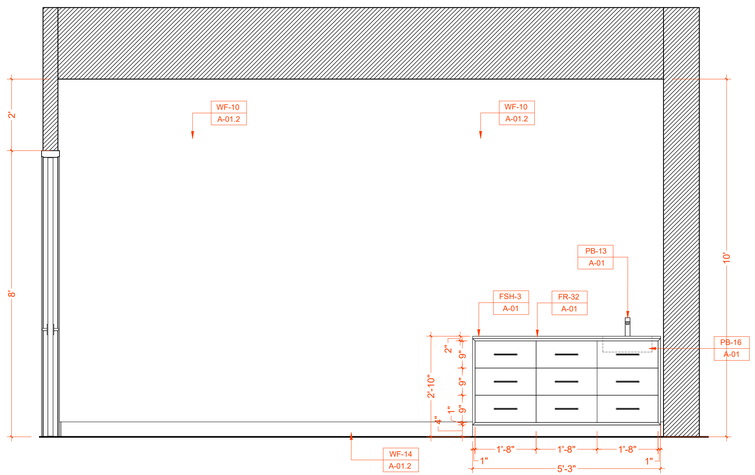

C WALL ELEVATION
SCALE: 1/2" = 1' - 0"

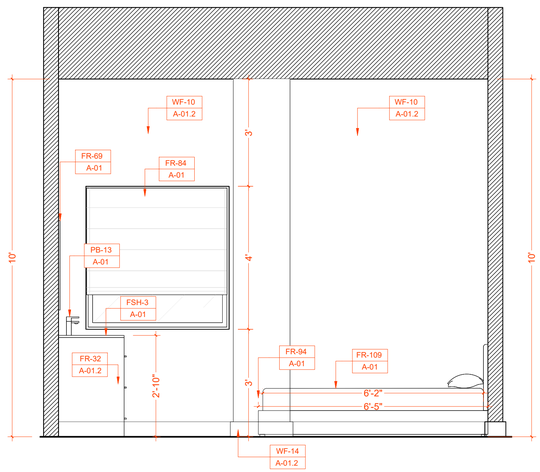

D WALL ELEVATION
SCALE: 1/2" = 1' - 0"

LEGEND

OUT OF SCOPE OF WORK

NEW INTERIOR PARTITION

ANNOTATIVE COMMENT — XXXXXXXXX

HHDESIGNERS
1876 LAKEWOOD ROAD
TOMS RIVER, NJ 08755
732.400.5338
Office@hhdesigners.com

ARCHITECT NAME

STAMP

CHABAD OF BINGHAMTON

N°	DESCRIPTION	DATE

Project No.

Project North

SUITE 04-TWIN SIZE

Scale N.T.S.

A-60.3

Sheet No. ©

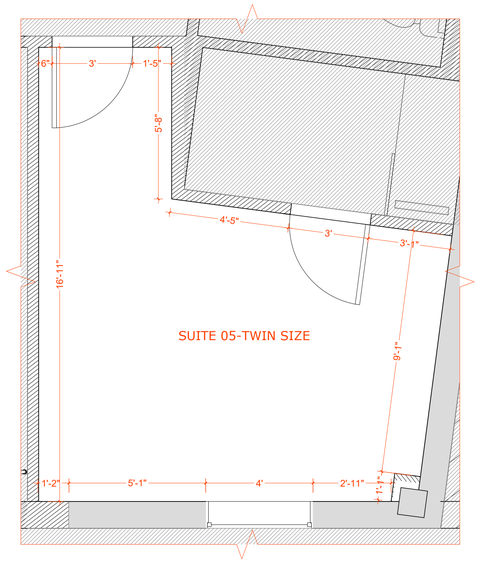

DIMENSION FLOOR PLAN
SUITE 05-TWIN SIZE
SCALE: 3/8" = 1' - 0"

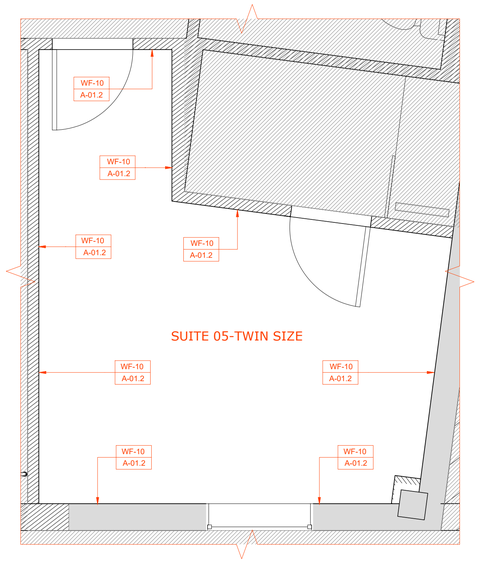

FINISHES FLOOR PLAN
SUITE 05-TWIN SIZE
SCALE: 3/8"= 1' - 0"

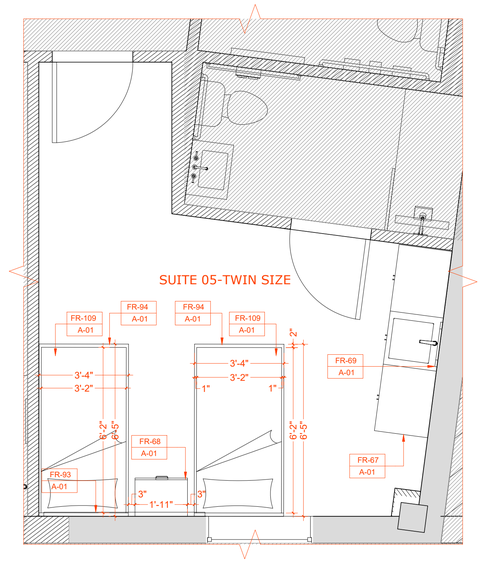

FURNITURE FLOOR PLAN
SUITE 05-TWIN SIZE
SCALE: 3/8" = 1' - 0"

LEGEND

OUT OF SCOPE OF WORK	
NEW INTERIOR PARTITION	
ANNOTATIVE COMMENT	XXXXXXXXX

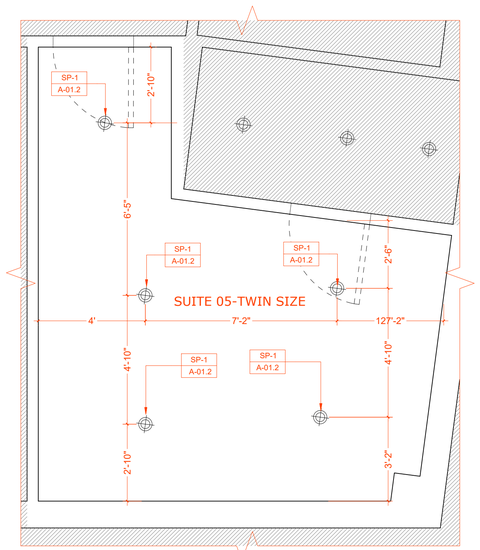

LIGHTING FLOOR PLAN
SUITE 05-TWIN SIZE
SCALE: 1/4" = 1' - 0"

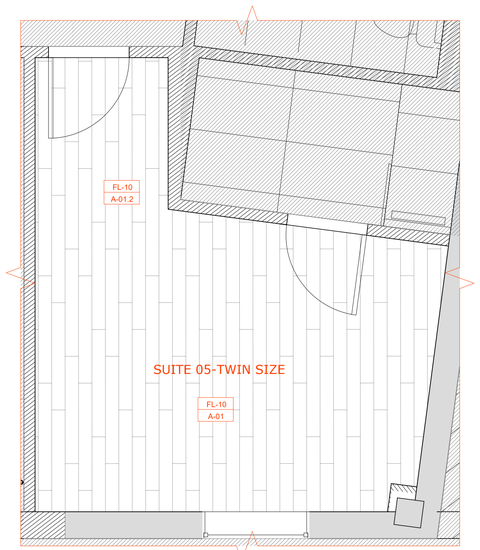

FLOORING FLOOR PLAN
SUITE 05-TWIN SIZE
SCALE: 3/8" = 1' - 0"

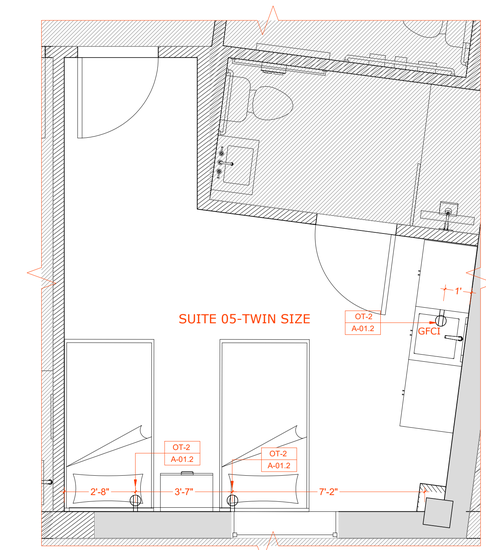

OUTLET FLOOR PLAN
SUITE 05-TWIN SIZE
SCALE: 3/8" = 1' - 0"

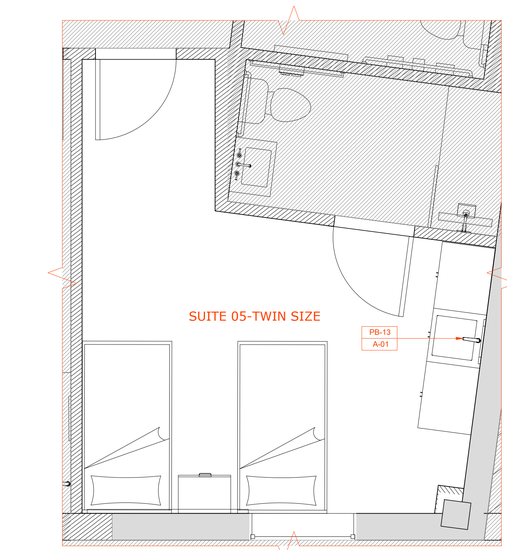

PLUMBING FLOOR PLAN
SUITE 05-TWIN SIZE
SCALE: 3/8" = 1' - 0"

HHDESIGNERS
1876 LAKEWOOD ROAD
TOMS RIVER, NJ 08755
732.400.5338
Office@hhdesigners.com

ARCHITECT NAME

STAMP

CHABAD OF
BINGHAMTON

N°	DESCRIPTION	DATE

Project No.

Project North

SUITE 05-TWIN SIZE

Scale N.T.S.

A-60.4

Sheet No. ©

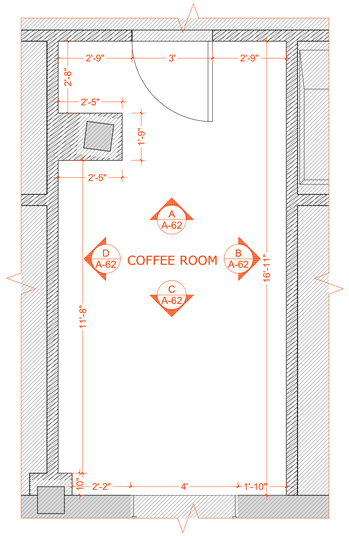

DIMENSION FLOOR PLAN COFFEE

SCALE: 3/8" = 1' - 0"

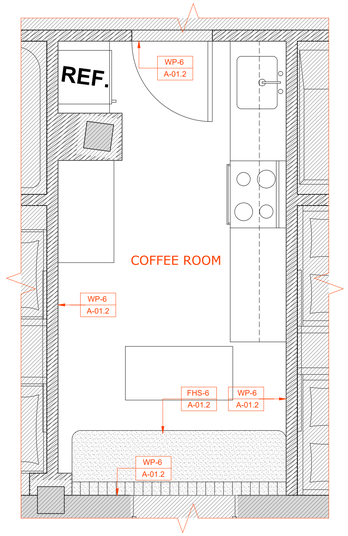

FINISHES FLOOR PLAN COFFEE

SCALE: 3/8"= 1' - 0"

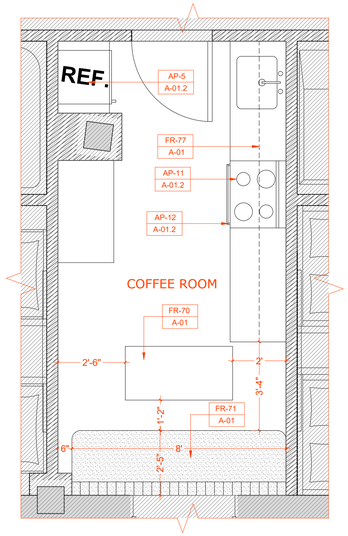

FURNITURE FLOOR PLAN COFFEE

SCALE: 3/8" = 1' - 0"

LEGEND	
OUT OF SCOPE OF WORK	
NEW INTERIOR PARTITION	
ANNOTATIVE COMMENT	XXXXXXXXX

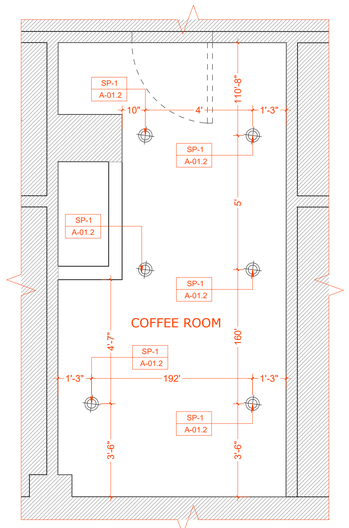

LIGHTING FLOOR PLAN COFFEE

SCALE: 3/8" = 1' - 0"

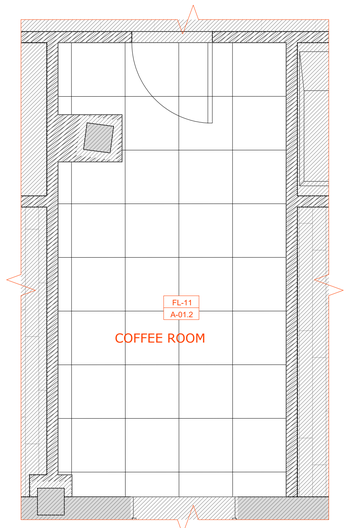

FLOORING FLOOR PLAN COFFEE

SCALE: 3/8" = 1' - 0"

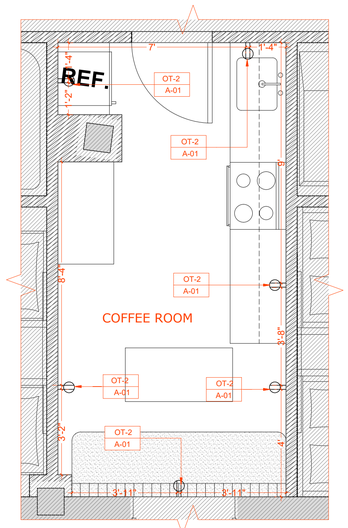

OUTLET FLOOR PLAN COFFEE

SCALE: 3/8" = 1' - 0"

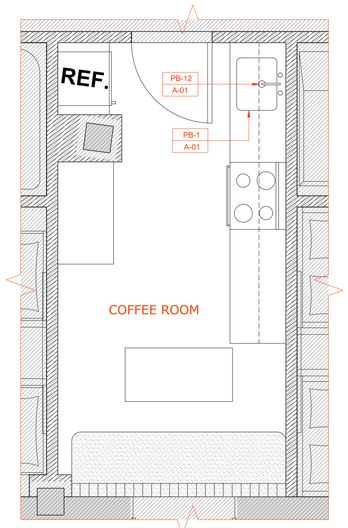

PLUMBING FLOOR PLAN COFFEE

SCALE: 3/8" = 1' - 0"

HHDESIGNERS
1876 LAKEWOOD ROAD
TOMS RIVER, NJ 08755
732.400.5338
Office@hhdesigners.com

ARCHITECT NAME

STAMP

CHABAD OF BINGHAMTON

N°	DESCRIPTION	DATE

Project No.

Project North

COFFE ROOM

Scale N.T.S.

A-61

Sheet No. ©

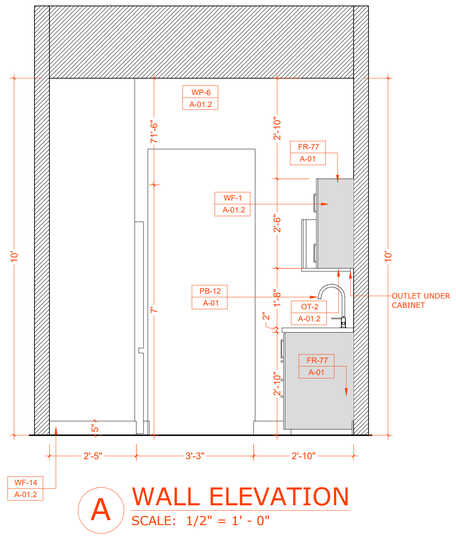

A WALL ELEVATION

SCALE: 1/2" = 1' - 0"

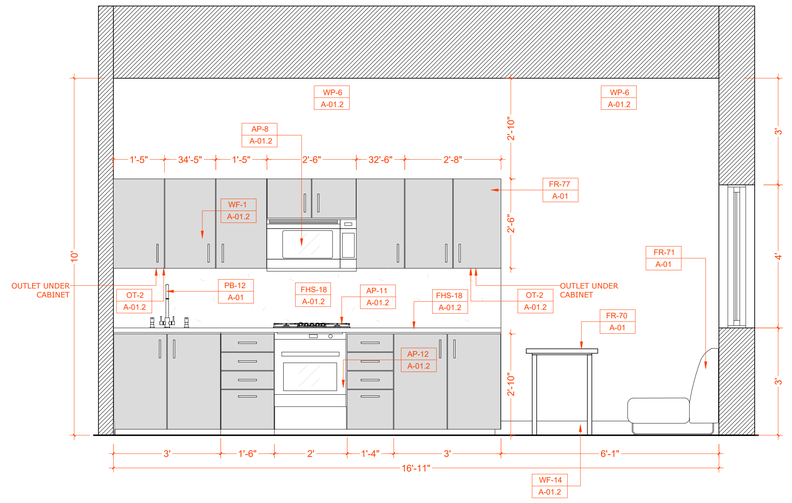

B WALL ELEVATION

SCALE: 1/2" = 1' - 0"

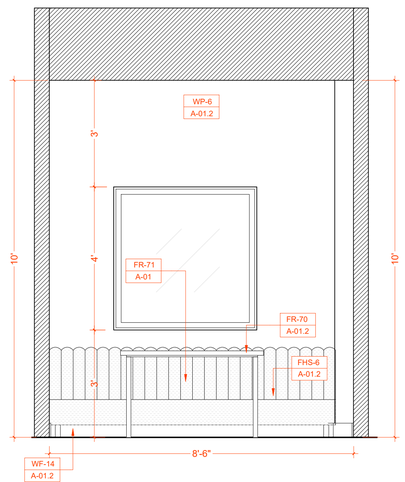

C WALL ELEVATION

SCALE: 1/2" = 1' - 0"

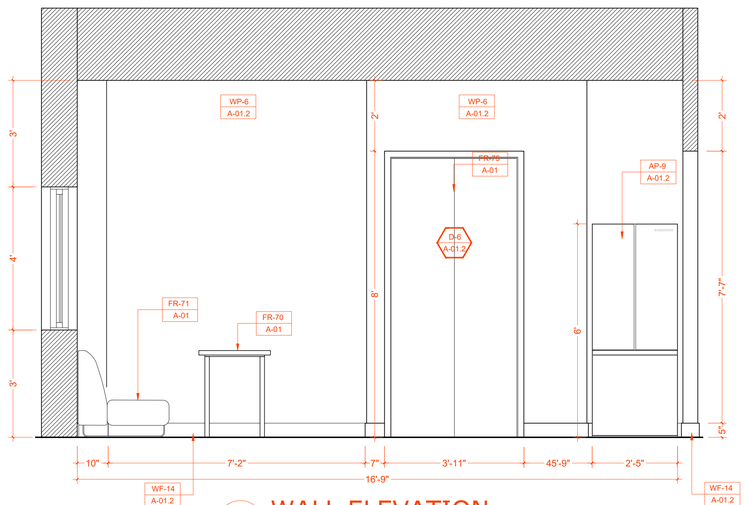

D WALL ELEVATION

SCALE: 1/2" = 1' - 0"

HHDESIGNERS
1876 LAKEWOOD ROAD
TOMS RIVER, NJ 08755
732.400.5338
Office@hhdesigners.com

ARCHITECT NAME

STAMP

CHABAD OF BINGHAMTON

N°	DESCRIPTION	DATE

Project No.

Project North

COFFE ROOM

Scale N.T.S.

A-62

Sheet No.

©

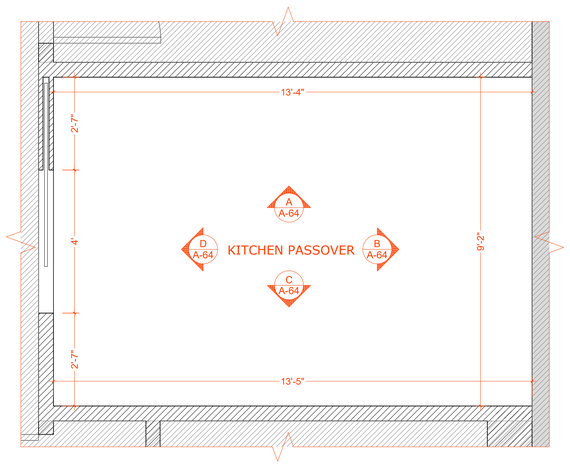

DIMENSION FLOOR PLAN KITCHEN PASSOVER

SCALE: 1/2" = 1' - 0"

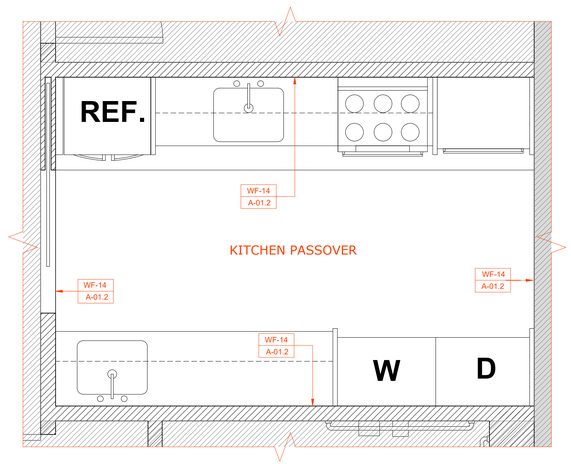

FINISHES FLOOR PLAN KITCHEN PASSOVER

SCALE: 1/2"= 1' - 0"

LEGEND	
OUT OF SCOPE OF WORK	
NEW INTERIOR PARTITION	
ANNOTATIVE COMMENT	XXXXXXXXX

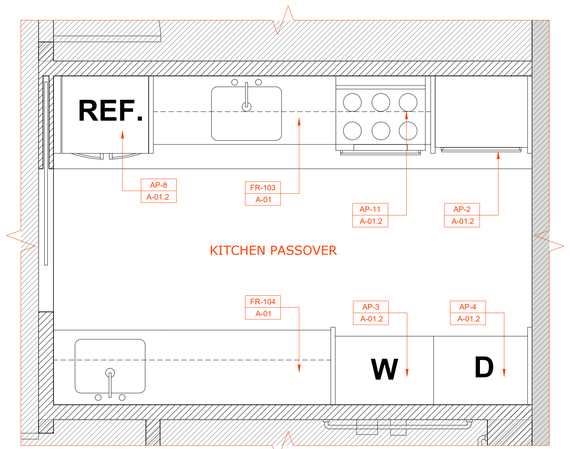

FURNITURE FLOOR PLAN KITCHEN PASSOVER

SCALE: 1/2" = 1' - 0"

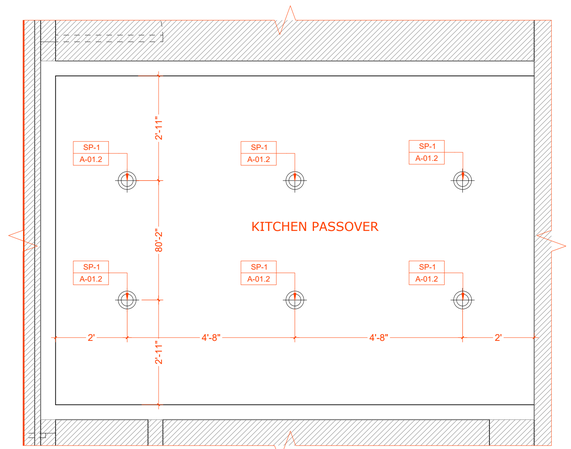

LIGHTING FLOOR PLAN KITCHEN PASSOVER

SCALE: 1/2" = 1' - 0"

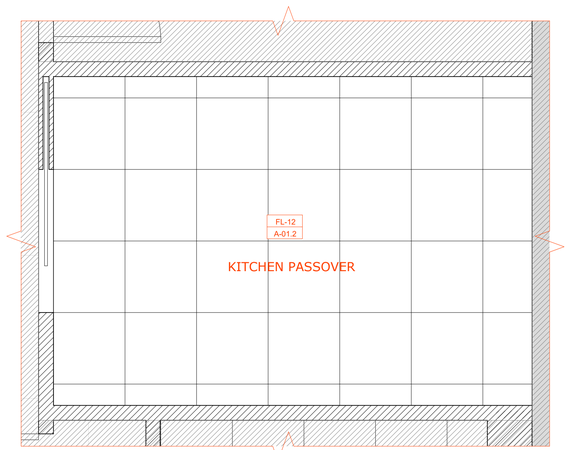

FLOORING FLOOR PLAN KITCHEN PASSOVER

SCALE: 1/2" = 1' - 0"

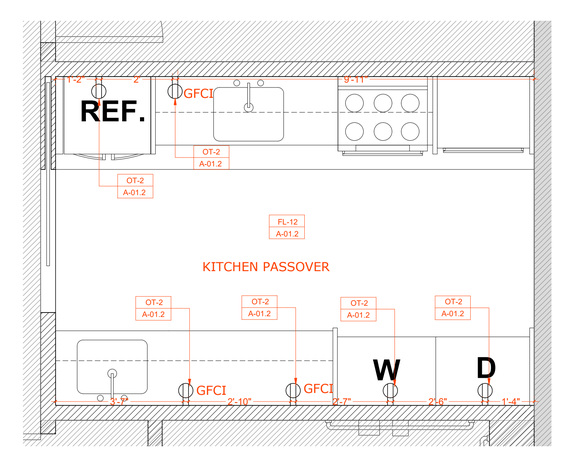

OUTLET FLOOR PLAN KITCHEN PASSOVER

SCALE: 1/2" = 1' - 0"

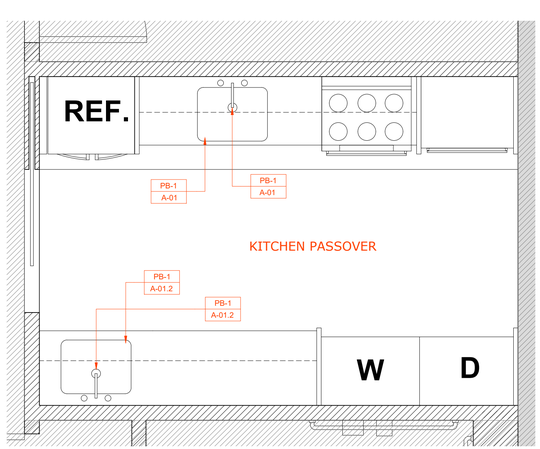

PLUMBING FLOOR PLAN KITCHEN PASSOVER

SCALE: 1/2" = 1' - 0"

HHDESIGNERS
1876 LAKEWOOD ROAD
TOMS RIVER, NJ 08755
732.400.5338
Office@hhdesigners.com

ARCHITECT NAME

STAMP

CHABAD OF BINGHAMTON

N°	DESCRIPTION	DATE

Project No.

Project North

KITCHEN PASSOVER

Scale N.T.S.

A-63

Sheet No. ©

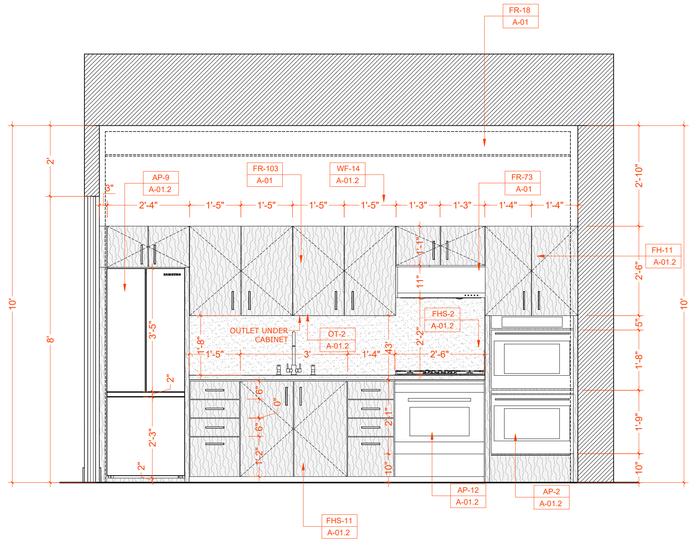

A WALL ELEVATION
SCALE: 1/2" = 1' - 0"

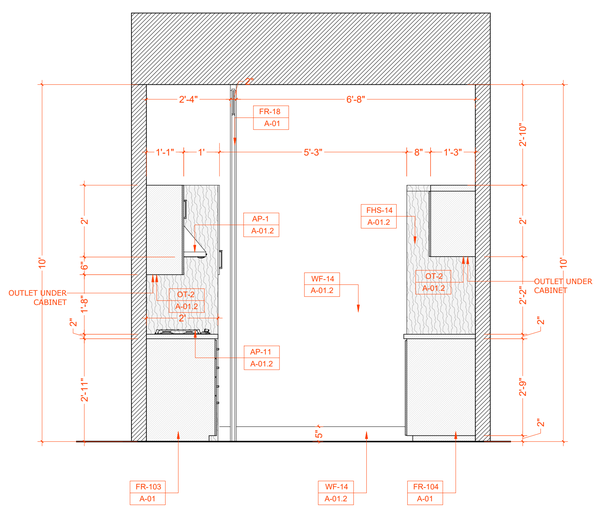

B WALL ELEVATION
SCALE: 1/2" = 1' - 0"

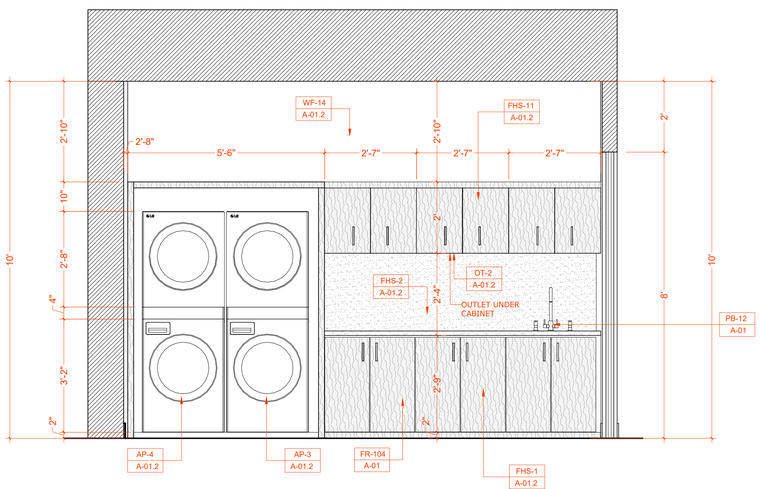

C WALL ELEVATION
SCALE: 1/2" = 1' - 0"

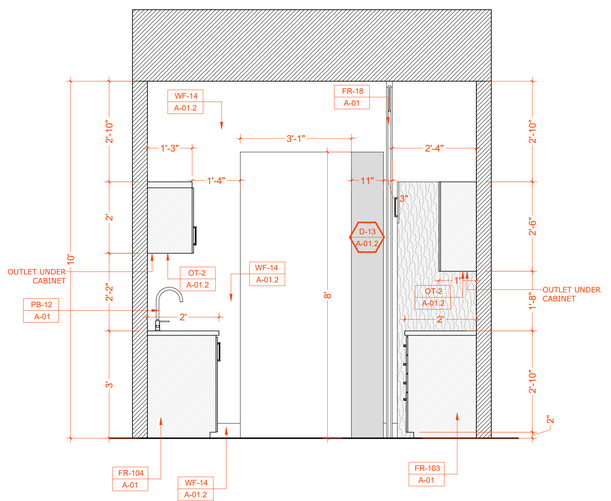

D WALL ELEVATION
SCALE: 1/2" = 1' - 0"

LEGEND

OUT OF SCOPE OF WORK	
NEW INTERIOR PARTITION	
ANNOTATIVE COMMENT	XXXXXXXXX

HHDESIGNERS
1876 LAKEWOOD ROAD
TOMS RIVER, NJ 08755
732.400.5338
Office@hhdesigners.com

ARCHITECT NAME

STAMP

CHABAD OF BINGHAMTON

N°	DESCRIPTION	DATE

Project No.

Project North

KITCHEN PASSOVER

Scale N.T.S.

A-64

Sheet No. ©

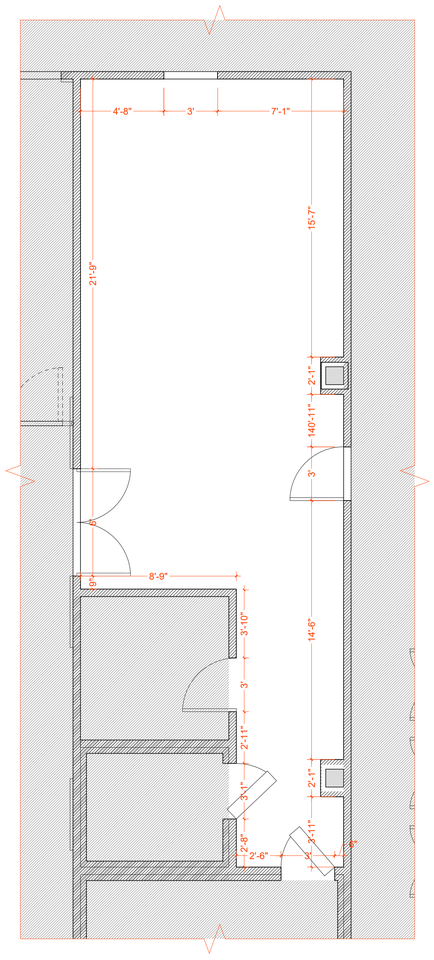

DIMENSION FLOOR PLAN MAIN KITCHEN

SCALE: 1/4" = 1' - 0"

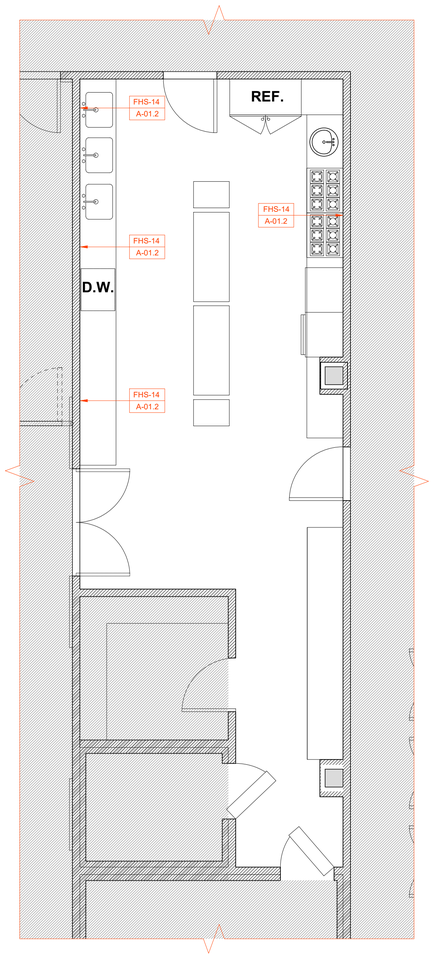

FINISHES FLOOR PLAN MAIN KITCHEN

SCALE: 1/4"= 1' - 0"

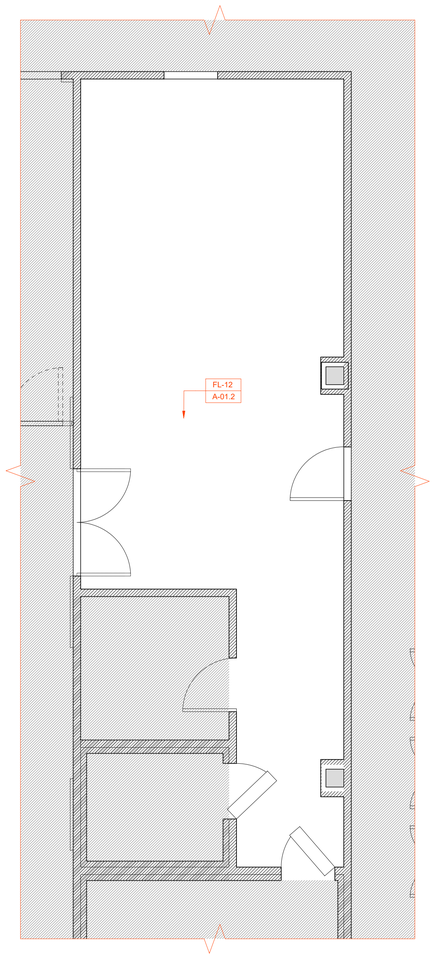

FLOORING FLOOR PLAN MAIN KITCHEN

SCALE: 1/4"= 1' - 0"

LEGEND

OUT OF SCOPE OF WORK

NEW INTERIOR PARTITION

ANNOTATIVE COMMENT — XXXXXXXXX

EQUIPMENT LAYOUT BY OTHERS

HHDESIGNERS
1876 LAKEWOOD ROAD
TOMS RIVER, NJ 08755
732.400.5338
Office@hhdesigners.com

ARCHITECT NAME

STAMP

CHABAD OF BINGHAMTON

N°	DESCRIPTION	DATE

Project No.

Project North

MAIN KITCHEN

Scale N.T.S.

A-65

Sheet No. ©

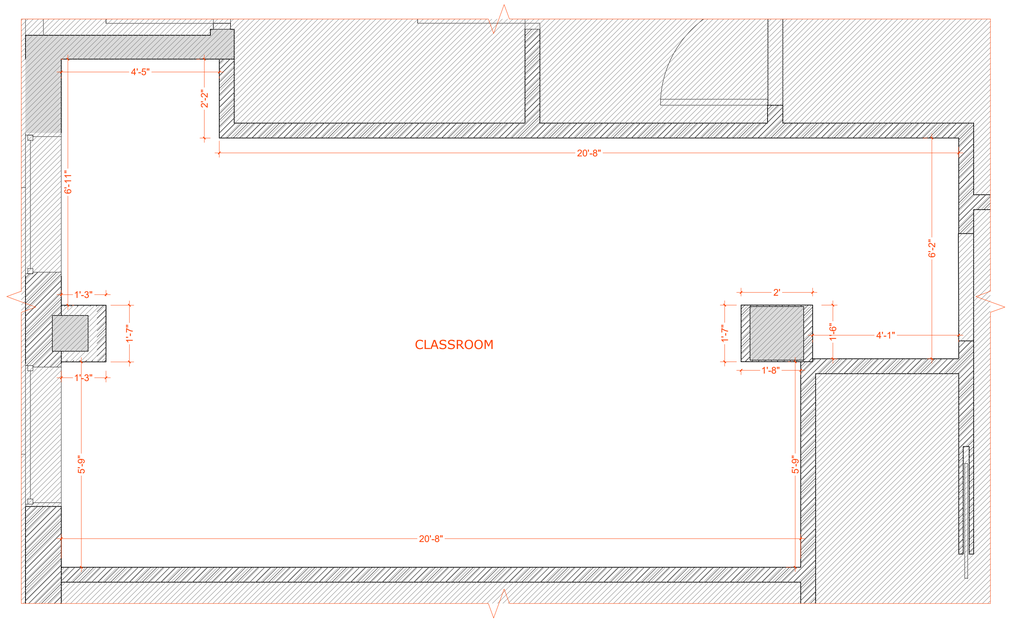

DIMENSION FLOOR PLAN CLASSROOM

SCALE: 1/2" = 1' - 0"

LEGEND	
OUT OF SCOPE OF WORK	
NEW INTERIOR PARTITION	
ANNOTATIVE COMMENT	XXXXXXXXX

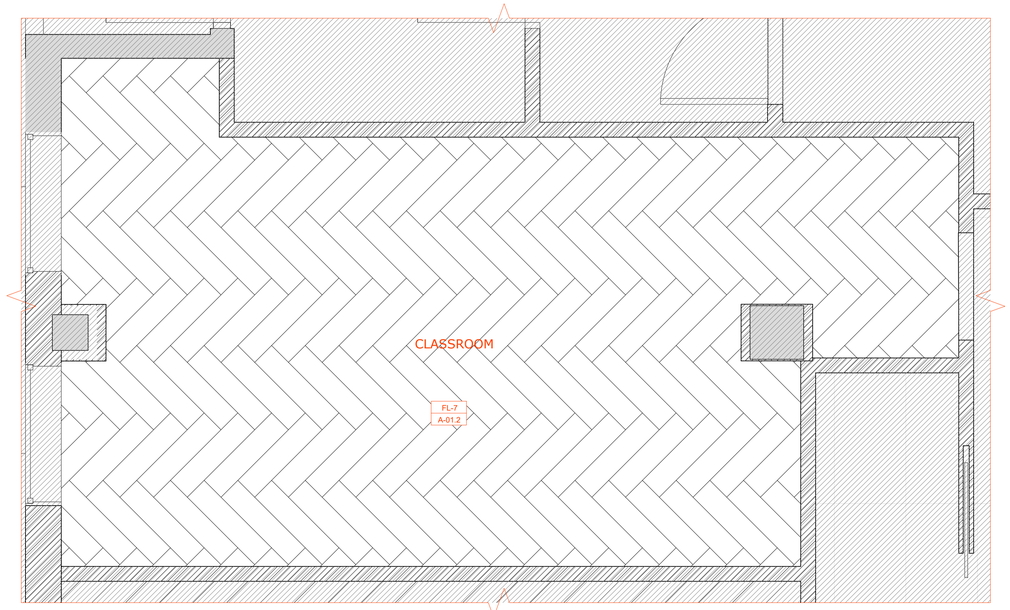

FLOORING FLOOR PLAN CLASSROOM

SCALE: 1/2" = 1' - 0"

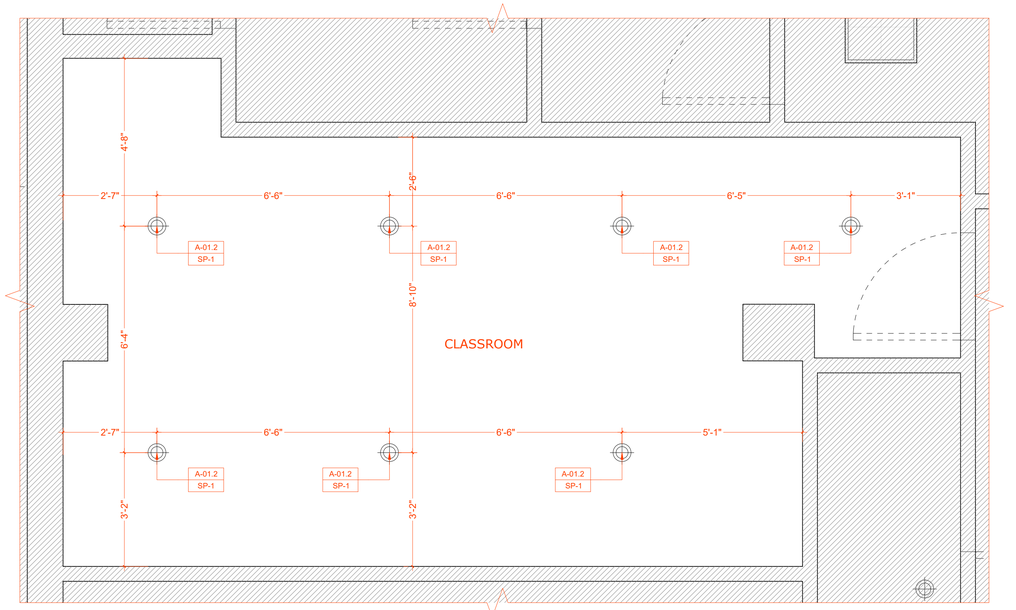

LIGHTING FLOOR PLAN CLASSROOM

SCALE: 1/2= 1' - 0"

HHDESIGNERS
1876 LAKEWOOD ROAD
TOMS RIVER, NJ 08755
732.400.5338
Office@hhdesigners.com

ARCHITECT NAME

STAMP

CHABAD OF BINGHAMTON

N°	DESCRIPTION	DATE

Project No.

Project North

CLASSROOM

Scale N.T.S.

A-66

Sheet No. ©

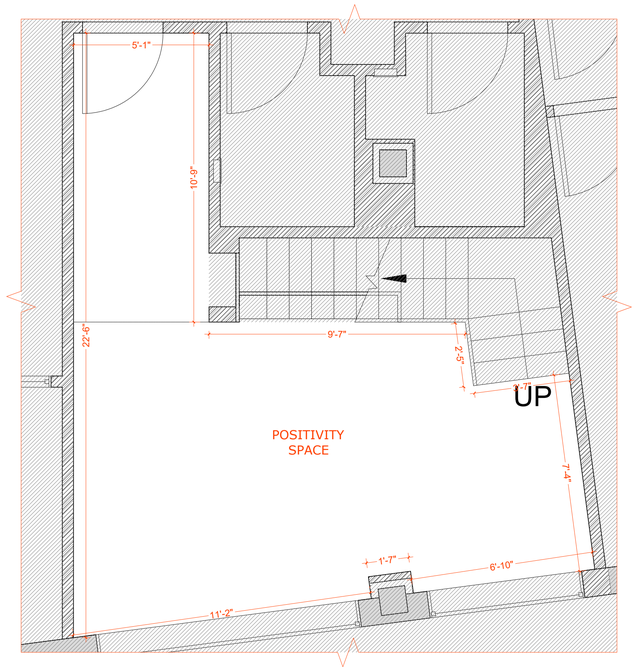

DIMENSION FLOOR PLAN POSITIVITY SPACE

SCALE: 3/8" = 1' - 0"

LEGEND	
OUT OF SCOPE OF WORK	
NEW INTERIOR PARTITION	
ANNOTATIVE COMMENT	XXXXXXXXX

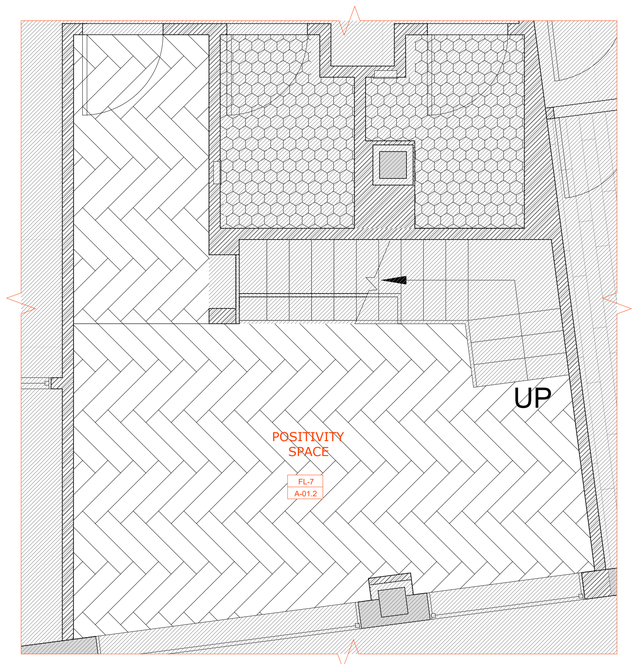

FLOORING FLOOR PLAN POSITIVITY SPACE

SCALE: 3/8= 1' - 0"

LIGHTING FLOOR PLAN POSITIVITY SPACE

SCALE: 3/8= 1' - 0"

HHDESIGNERS
1876 LAKEWOOD ROAD
TOMS RIVER, NJ 08755
732.400.5338
Office@hhdesigners.com

ARCHITECT NAME

STAMP

CHABAD OF BINGHAMTON

N°	DESCRIPTION	DATE

Project No.

Project North

POSITIVITY SPACE

Scale N.T.S.

A-67

Sheet No. ©

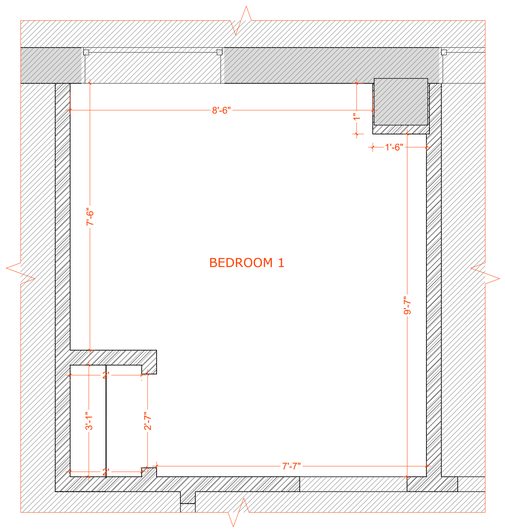

DIMENSION FLOOR PLAN BEDROOM 1

SCALE: 1/2" = 1' - 0"

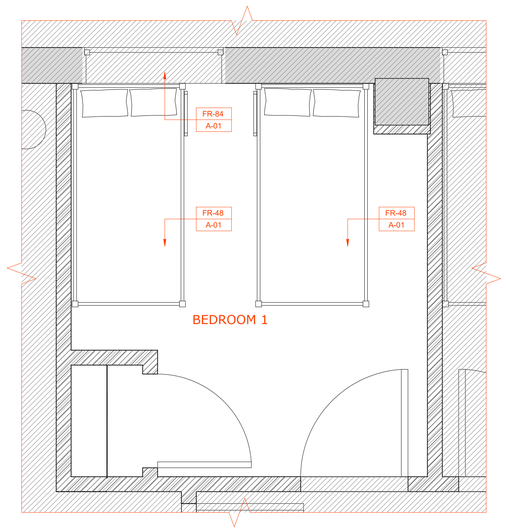

FURNITURE FLOOR PLAN BEDROOM 1

SCALE: 1/2= 1' - 0"

LEGEND

OUT OF SCOPE OF WORK	
NEW INTERIOR PARTITION	
ANNOTATIVE COMMENT	XXXXXXXXX

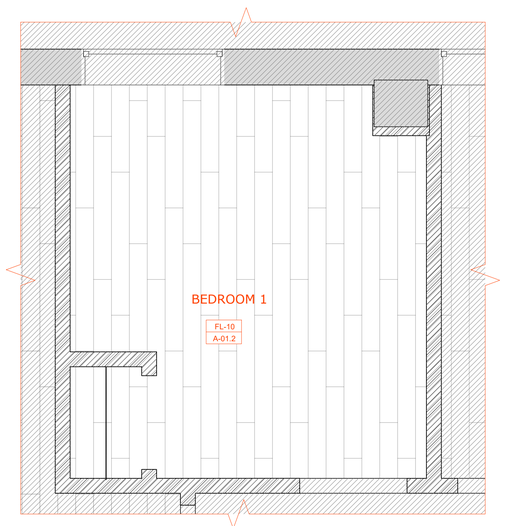

FLOORING FLOOR PLAN BEDROOM 1

SCALE: 1/2= 1' - 0"

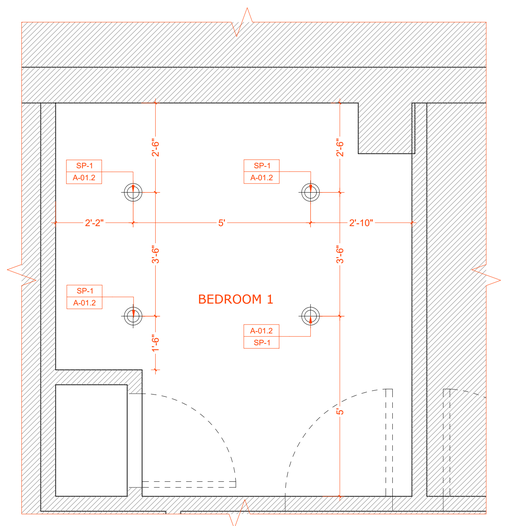

FURNITURE FLOOR PLAN BEDROOM 1

SCALE: 1/2= 1' - 0"

HHDESIGNERS
1876 LAKEWOOD ROAD
TOMS RIVER, NJ 08755
732.400.5338
Office@hhdesigners.com

ARCHITECT NAME

STAMP

CHABAD OF BINGHAMTON

N°	DESCRIPTION	DATE

Project No.

Project North

RAV SUITE BEDROOM 1

Scale N.T.S.

A-68

Sheet No. ©

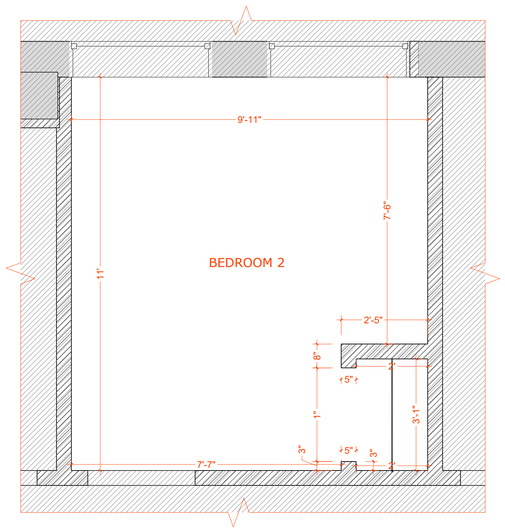

DIMENSION FLOOR PLAN BEDROOM 2

SCALE: 1/2" = 1' - 0"

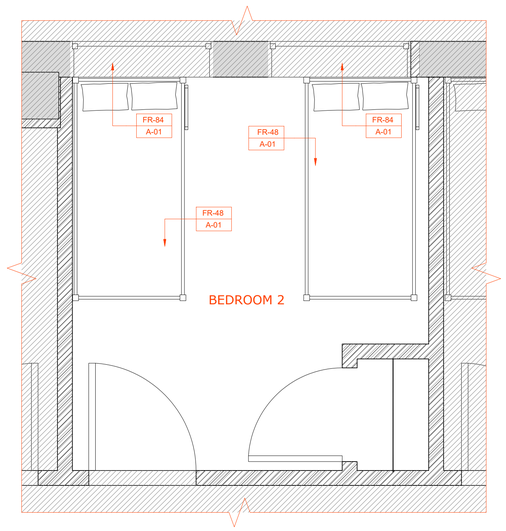

FURNITURE FLOOR PLAN BEDROOM 2

SCALE: 1/2= 1' - 0"

LEGEND

OUT OF SCOPE OF WORK	
NEW INTERIOR PARTITION	
ANNOTATIVE COMMENT	XXXXXXXXX

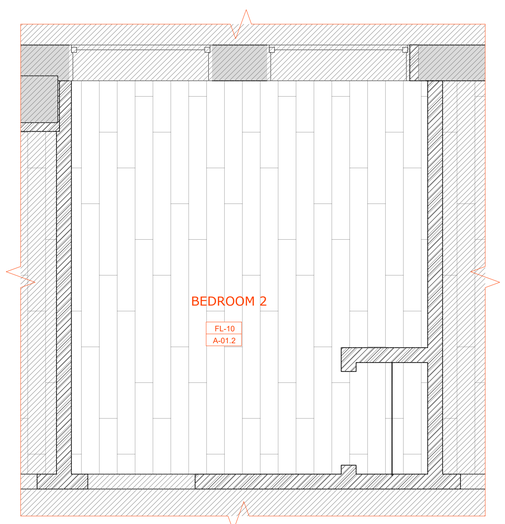

FLOORING FLOOR PLAN BEDROOM 2

SCALE: 3/8= 1' - 0"

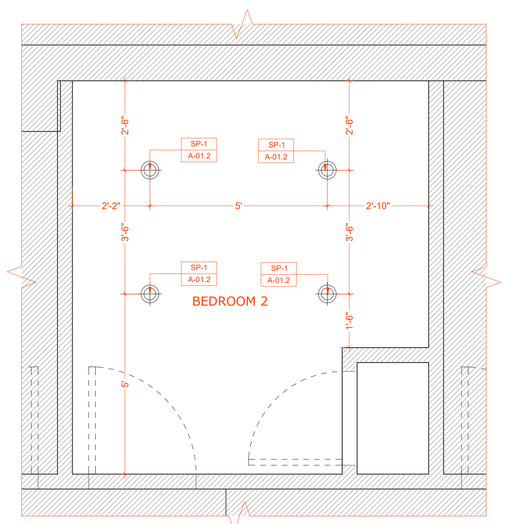

FURNITURE FLOOR PLAN BEDROOM 2

SCALE: 1/2= 1' - 0"

HHDESIGNERS
1876 LAKEWOOD ROAD
TOMS RIVER, NJ 08755
732.400.5338
Office@hhdesigners.com

ARCHITECT NAME

STAMP

CHABAD OF BINGHAMTON

N°	DESCRIPTION	DATE

Project No.

Project North

RAV SUITE BEDROOM 2

Scale N.T.S.

A-69

Sheet No. ©

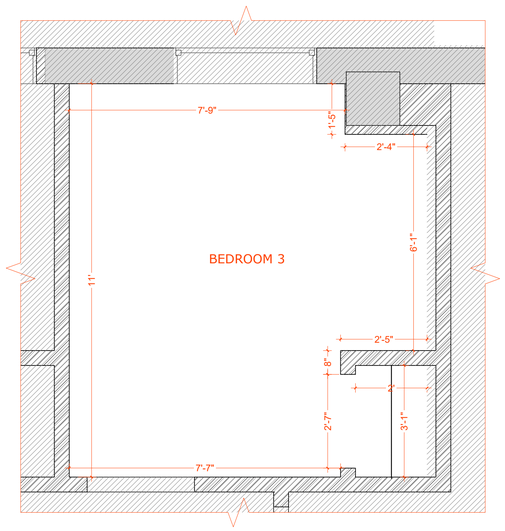

DIMENSION FLOOR PLAN BEDROOM 3

SCALE: 1/2" = 1' - 0"

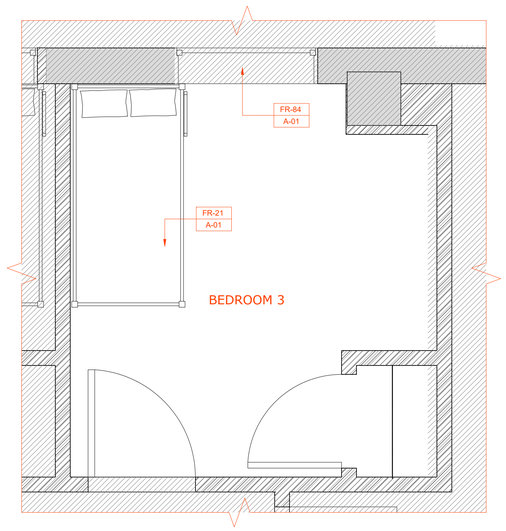

FURNITURE FLOOR PLAN BEDROOM 3

SCALE: 1/2= 1' - 0"

LEGEND

OUT OF SCOPE OF WORK	
NEW INTERIOR PARTITION	
ANNOTATIVE COMMENT	XXXXXXXXX

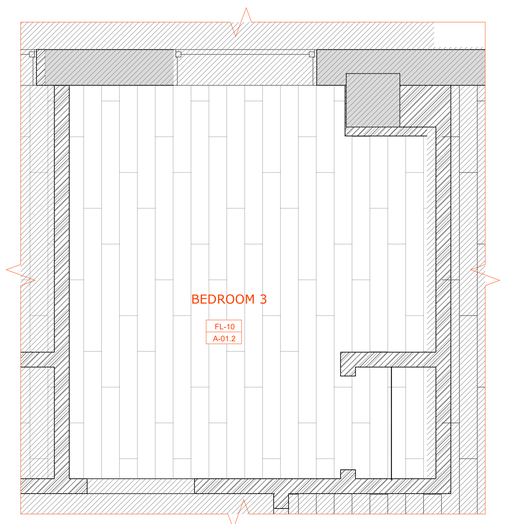

FLOORING FLOOR PLAN BEDROOM 3

SCALE: 3/8= 1' - 0"

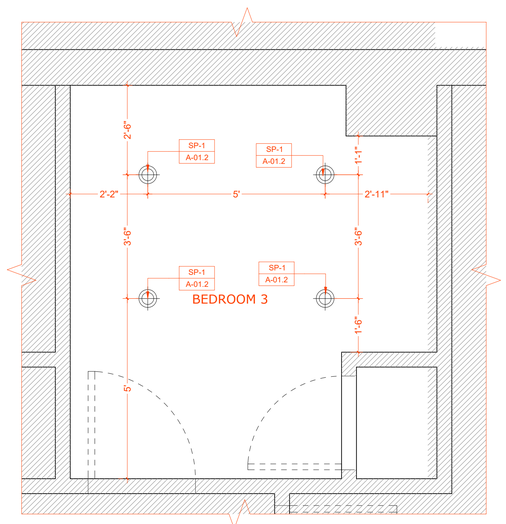

FURNITURE FLOOR PLAN BEDROOM 3

SCALE: 1/2= 1' - 0"

HHDESIGNERS
1876 LAKEWOOD ROAD
TOMS RIVER, NJ 08755
732.400.5338
Office@hhdesigners.com

ARCHITECT NAME

STAMP

CHABAD OF BINGHAMTON

N°	DESCRIPTION	DATE

Project No.

Project North

RAV SUITE BEDROOM 3

Scale N.T.S.

A-70

Sheet No. ©

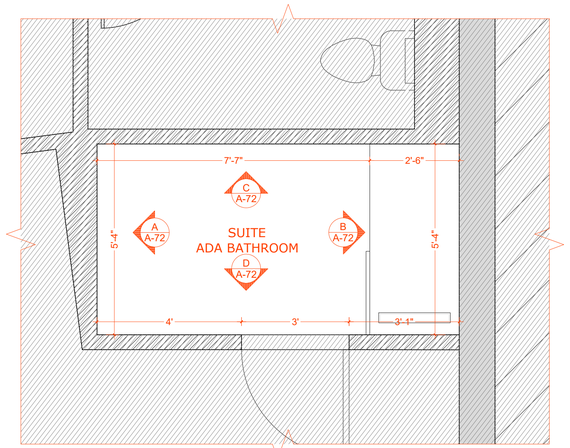

DIMENSION FLOOR PLAN SUITE 5 ADA BATHROOM

SCALE: 1/2" = 1' - 0"

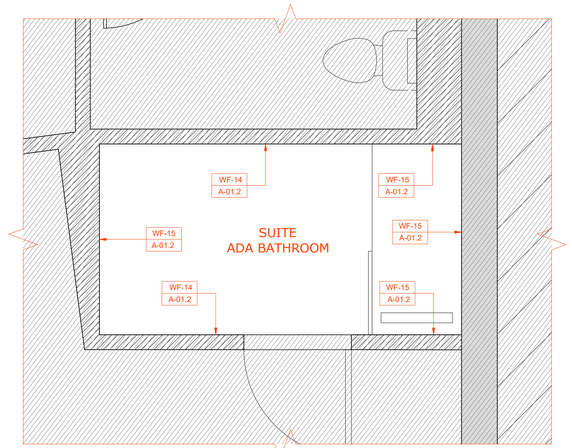

FINISHES FLOOR PLAN SUITE 5 ADA BATHROOM

SCALE: 1/4"= 1' - 0"

LEGEND

OUT OF SCOPE OF WORK

NEW INTERIOR PARTITION

ANNOTATIVE COMMENT XXXXXXXXX

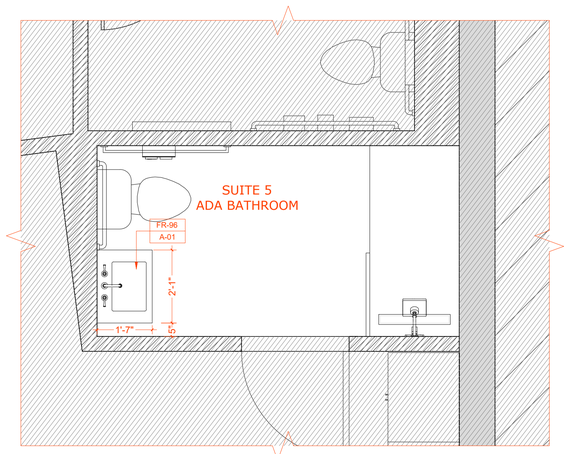

FURNITURE FLOOR PLAN SUITE 5 ADA BATHROOM

SCALE: 1/4" = 1' - 0"

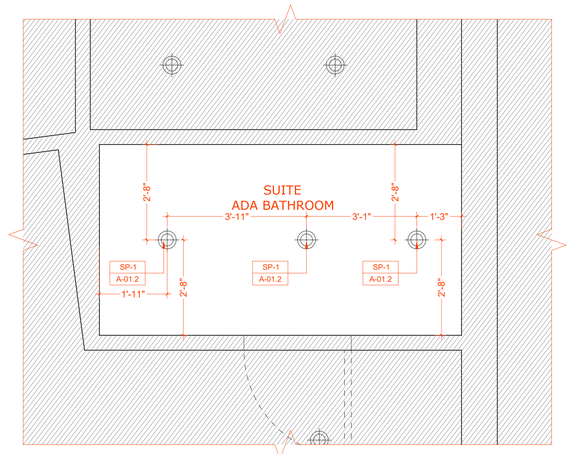

LIGHTING FLOOR PLAN SUITE 5 ADA BATHROOM

SCALE: 1/4" = 1' - 0"

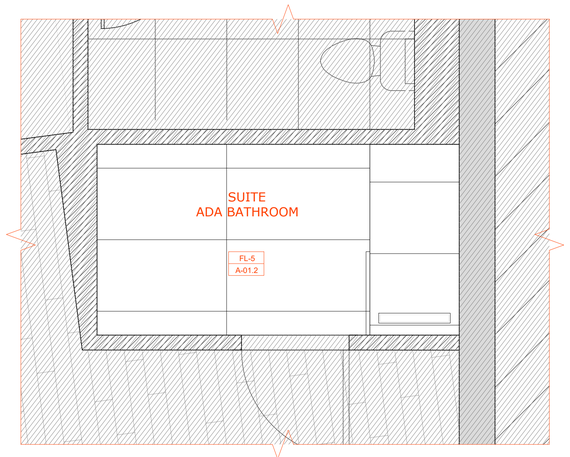

FLOORING FLOOR PLAN SUITE 5 ADA BATHROOM

SCALE: 1/4" = 1' - 0"

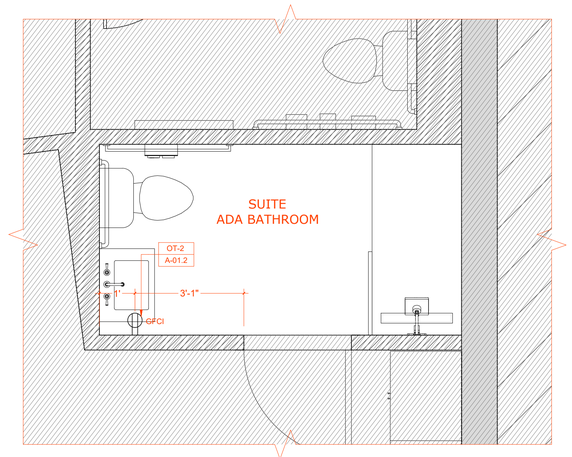

OUTLET FLOOR PLAN SUITE 5 ADA BATHROOM

SCALE: 1/4" = 1' - 0"

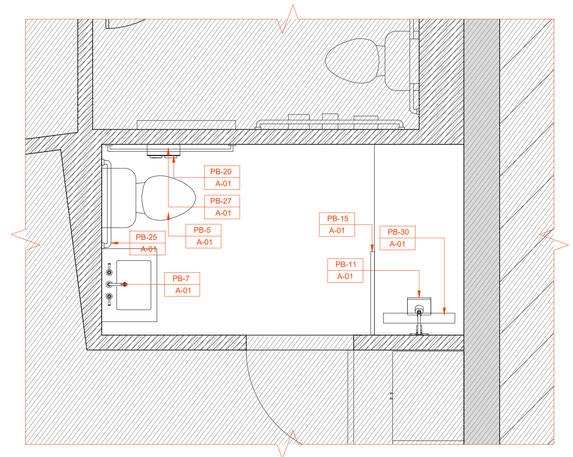

PLUMBING FLOOR PLAN SUITE 5 ADA BATHROOM

SCALE: 1/4" = 1' - 0"

HHDESIGNERS
1876 LAKEWOOD ROAD
TOMS RIVER, NJ 08755
732.400.5338
Office@hhdesigners.com

ARCHITECT NAME

STAMP

CHABAD OF BINGHAMTON

Nº	DESCRIPTION	DATE

Project No.

Project North

SUITE 5 ADA BATHROOM

Scale N.T.S.

A-71

Sheet No. ©

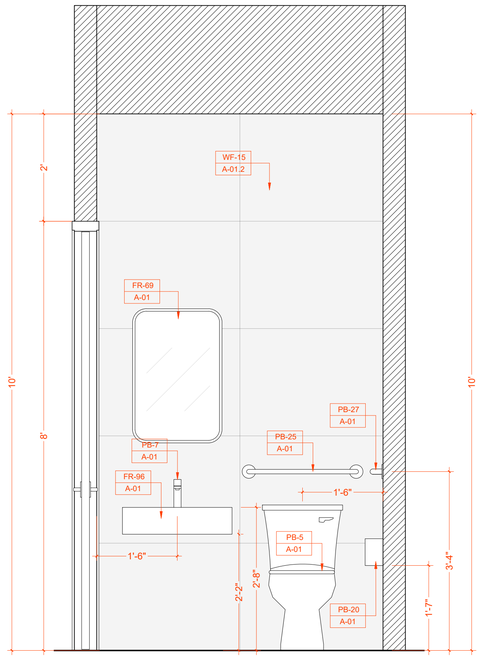

A WALL ELEVATION
SCALE: 3/4" = 1' - 0"

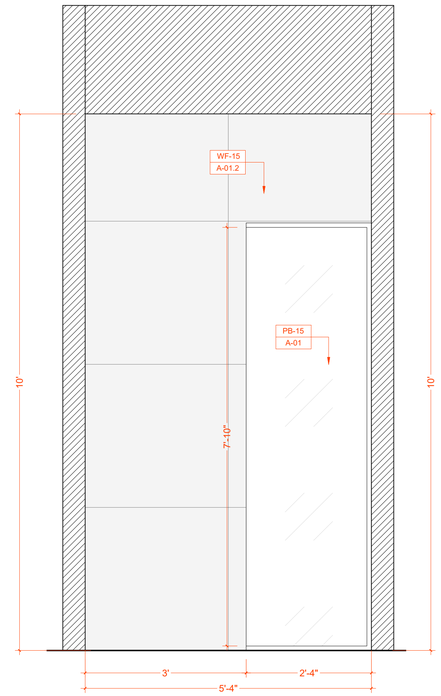

B WALL ELEVATION
SCALE: 3/4" = 1' - 0"

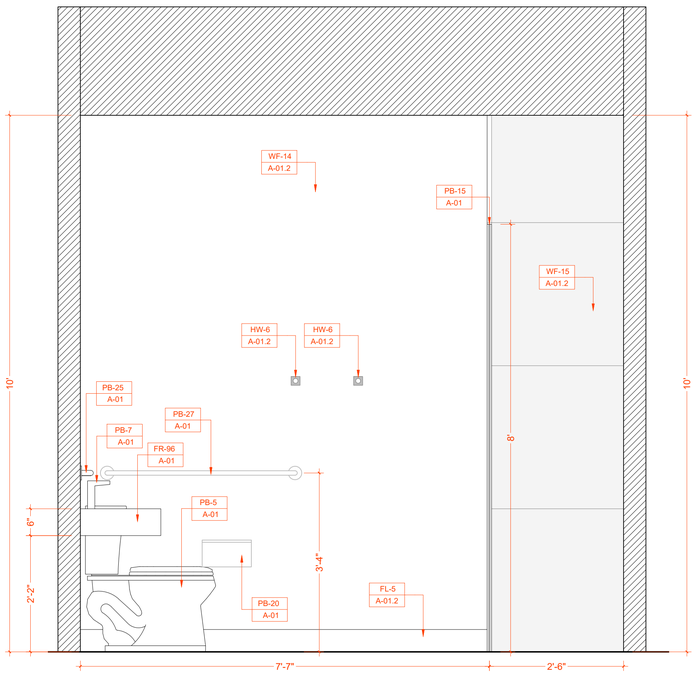

C WALL ELEVATION
SCALE: 3/4" = 1' - 0"

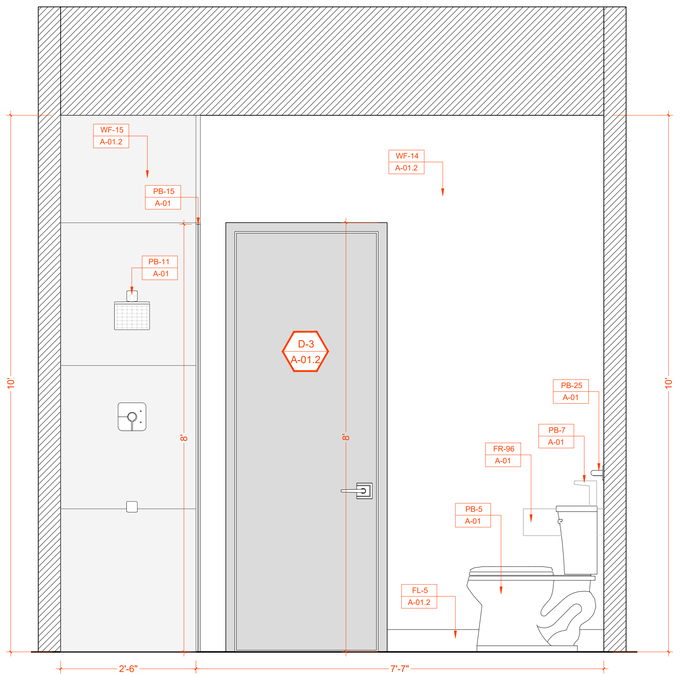

D WALL ELEVATION
SCALE: 3/4" = 1' - 0"

HHDESIGNERS
1876 LAKEWOOD ROAD
TOMS RIVER, NJ 08755
732.400.5338
Office@hhdesigners.com

ARCHITECT NAME

STAMP

CHABAD OF BINGHAMTON

N°	DESCRIPTION	DATE

Project No.

Project North

SUITE 5 ADA BATHROOM

Scale N.T.S.

A-72

Sheet No. ©

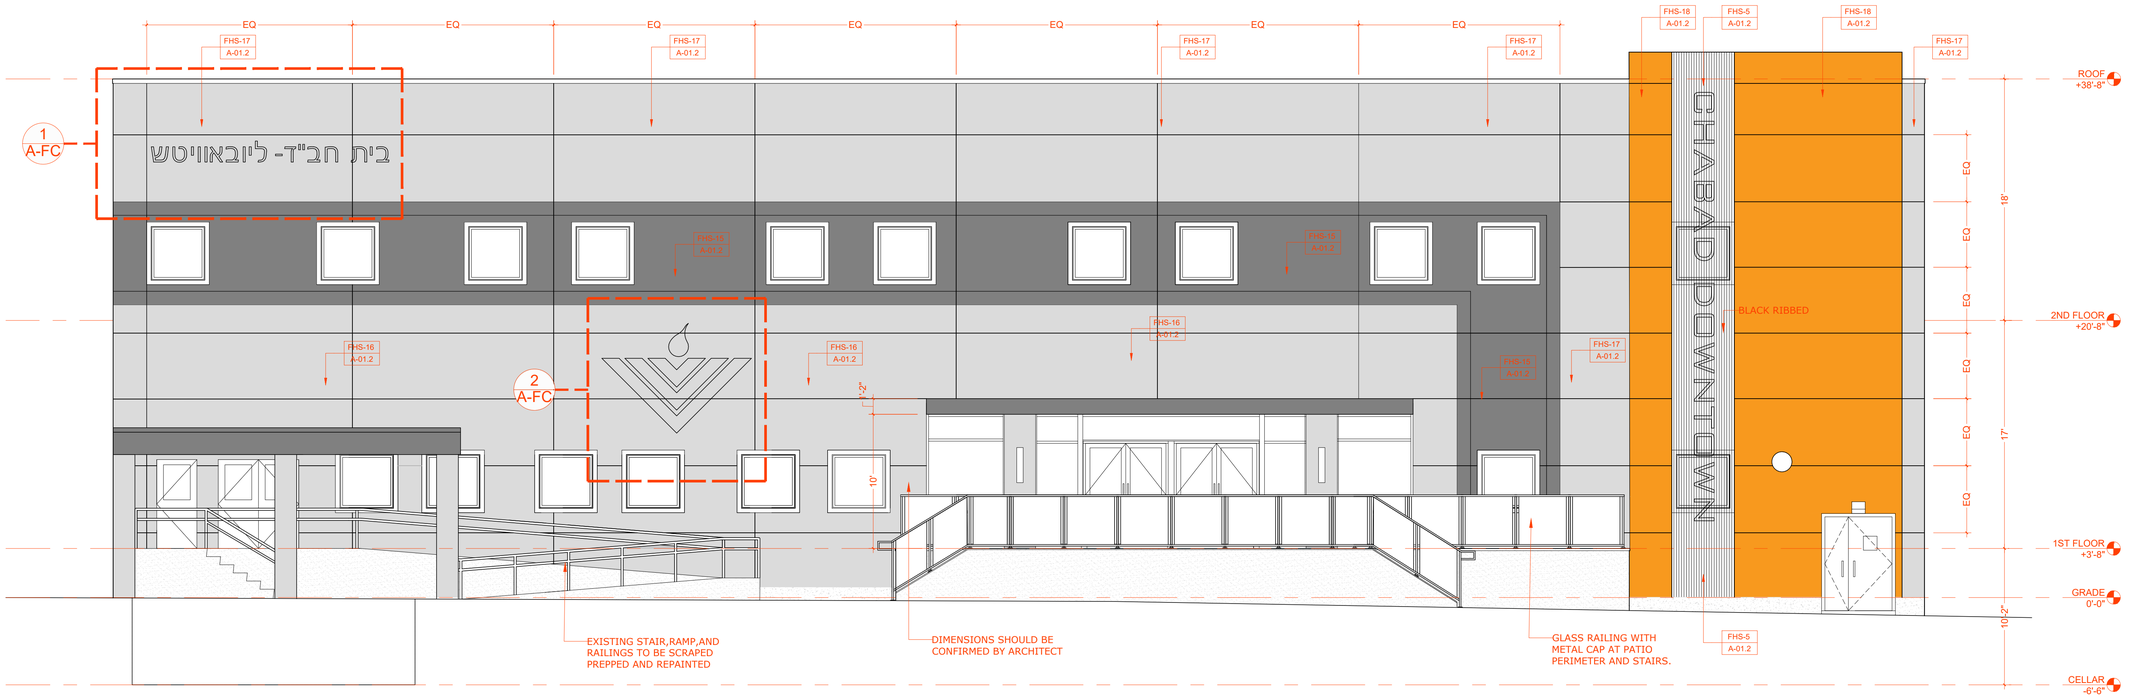

FACADE ELEVATION
SCALE: 3/16" = 1'-0"

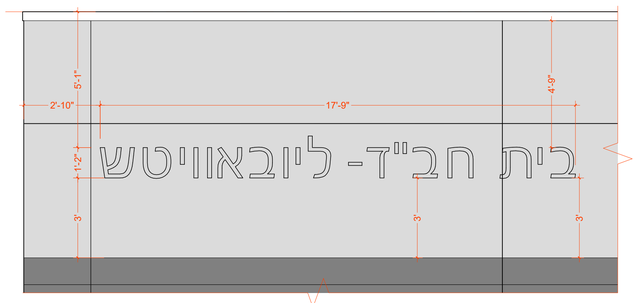

1 LETTER ELEVATION
SCALE: 3/8" = 1'-0"

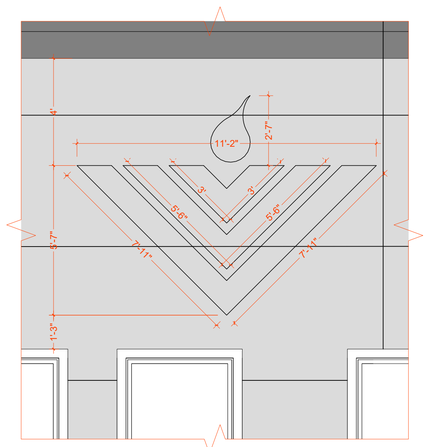

2 MENORAH ELEVATION
SCALE: 3/8" = 1'-0"

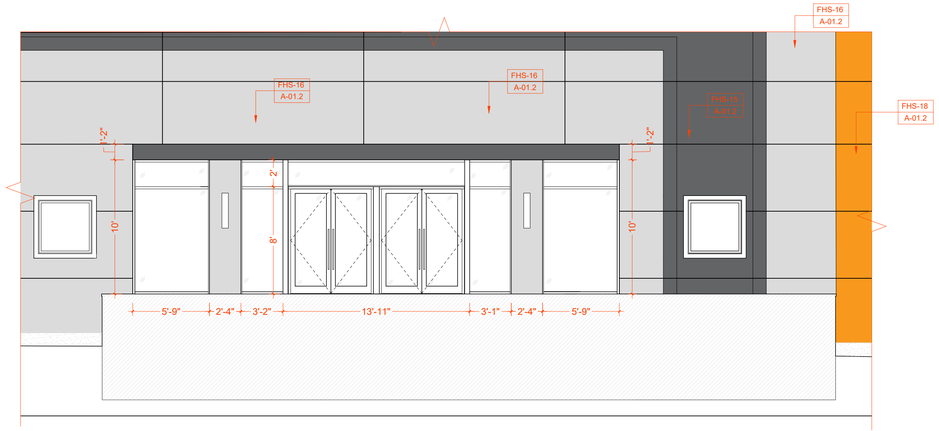

3 VESTIBULE WALL ELEVATION
SCALE: 3/8" = 1'-0"

HHDESIGNERS
1876 LAKEWOOD ROAD
TOMS RIVER, NJ 08755
732.400.5338
Office@hhdesigners.com

ARCHITECT NAME

STAMP

CHABAD OF
BINGHAMTON

Nº	DESCRIPTION	DATE

Project No.

Project North

FACADE

Scale N.T.S.

A-FC

Sheet No. ©