




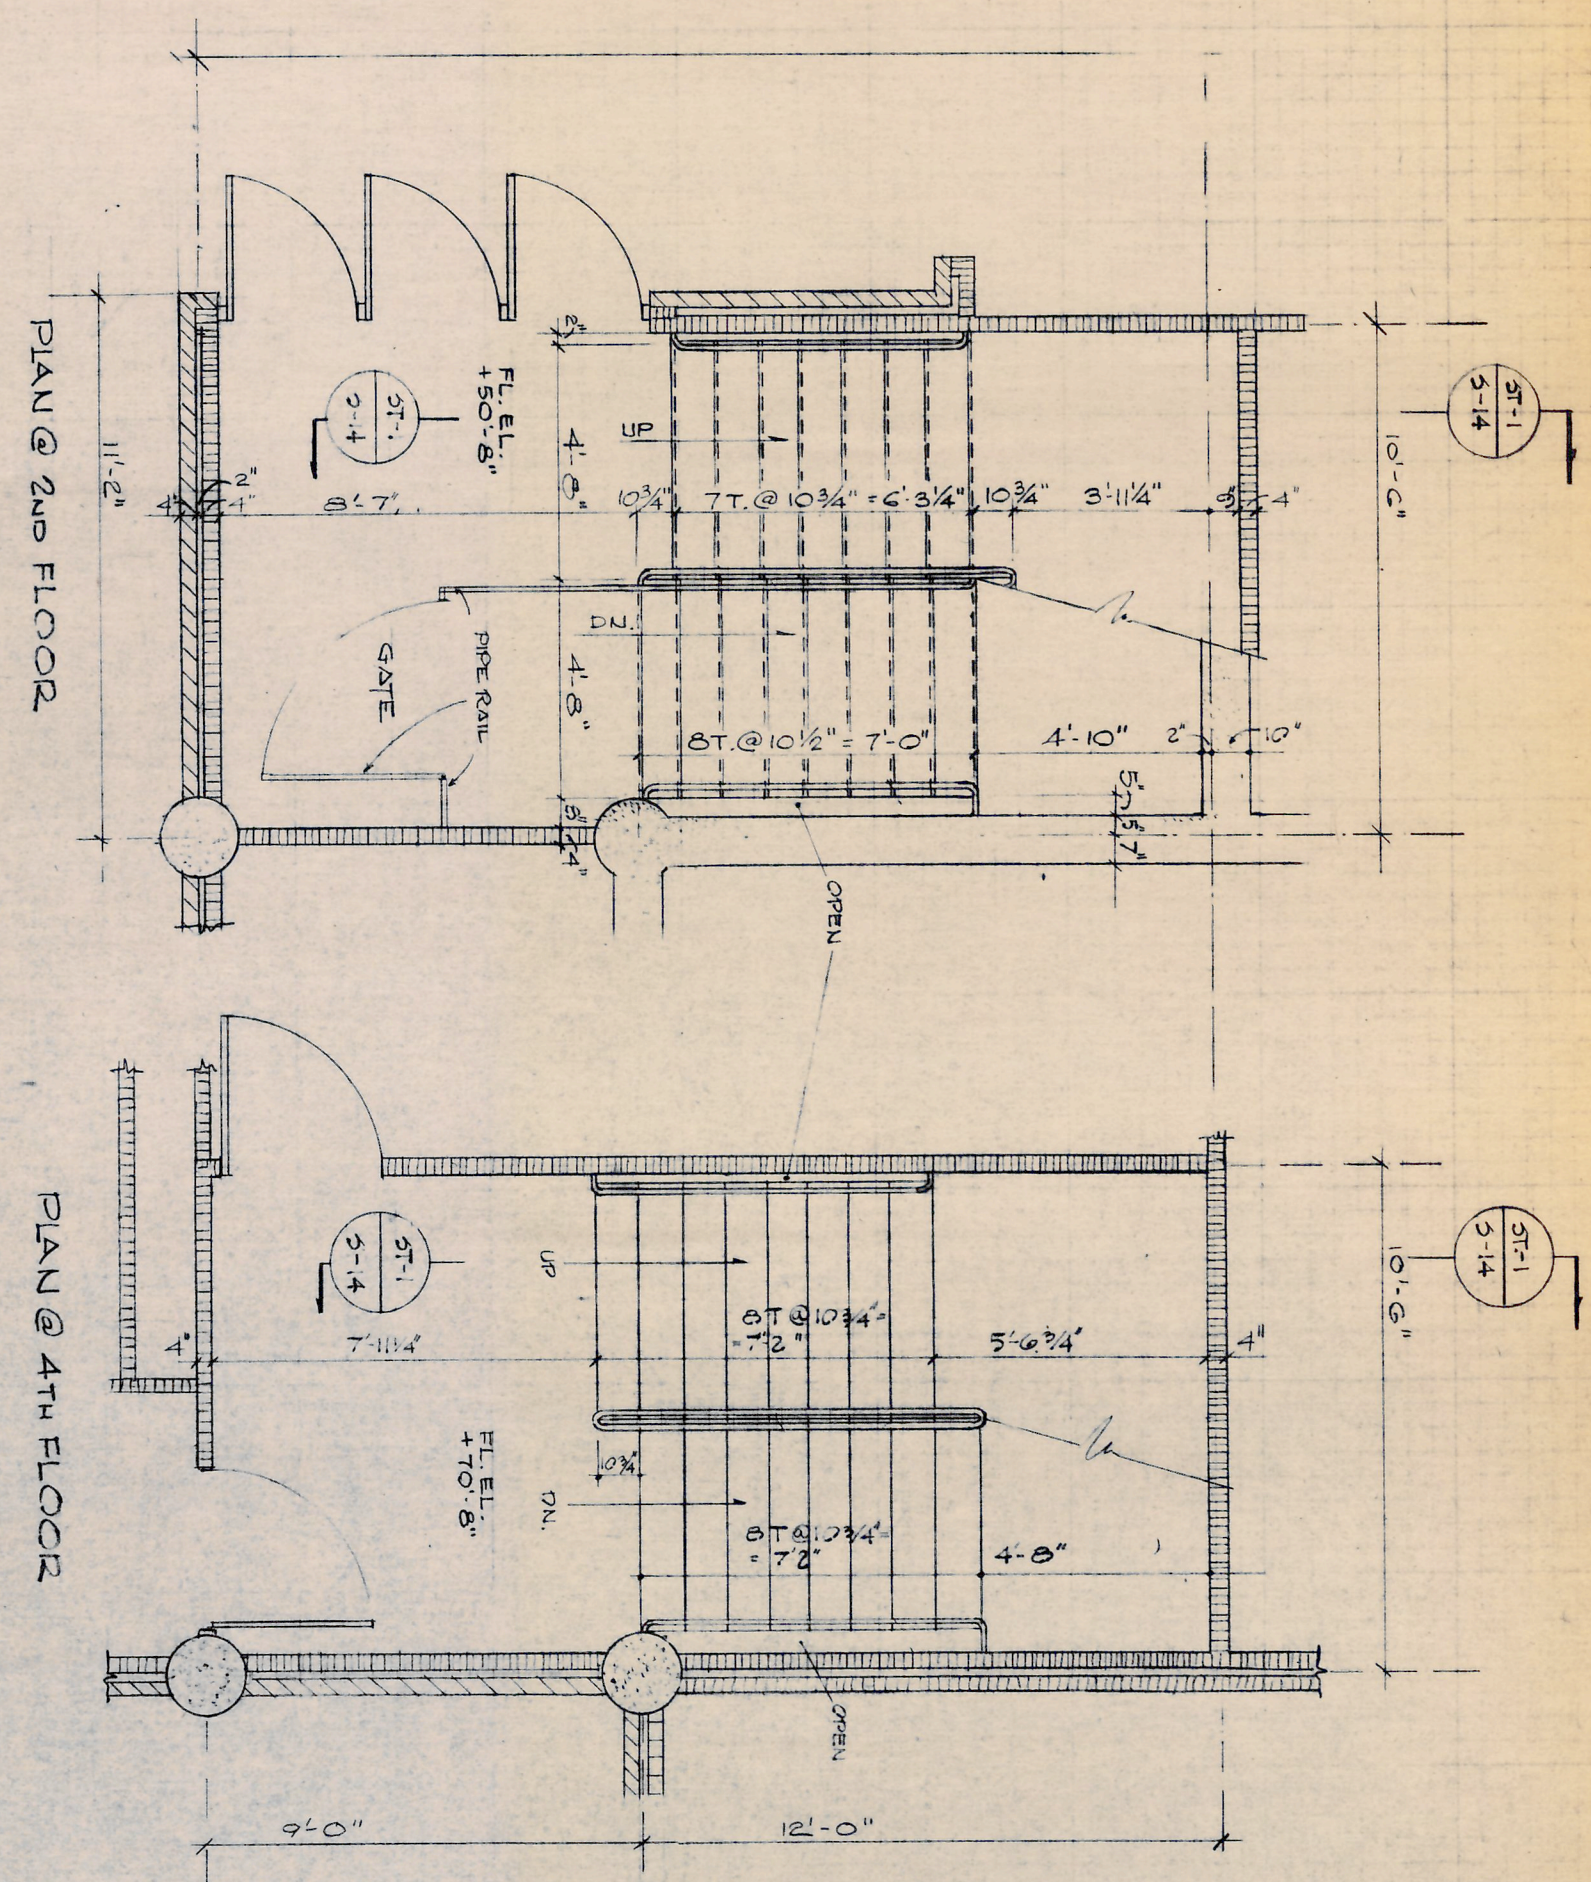


STAIR NO. 1

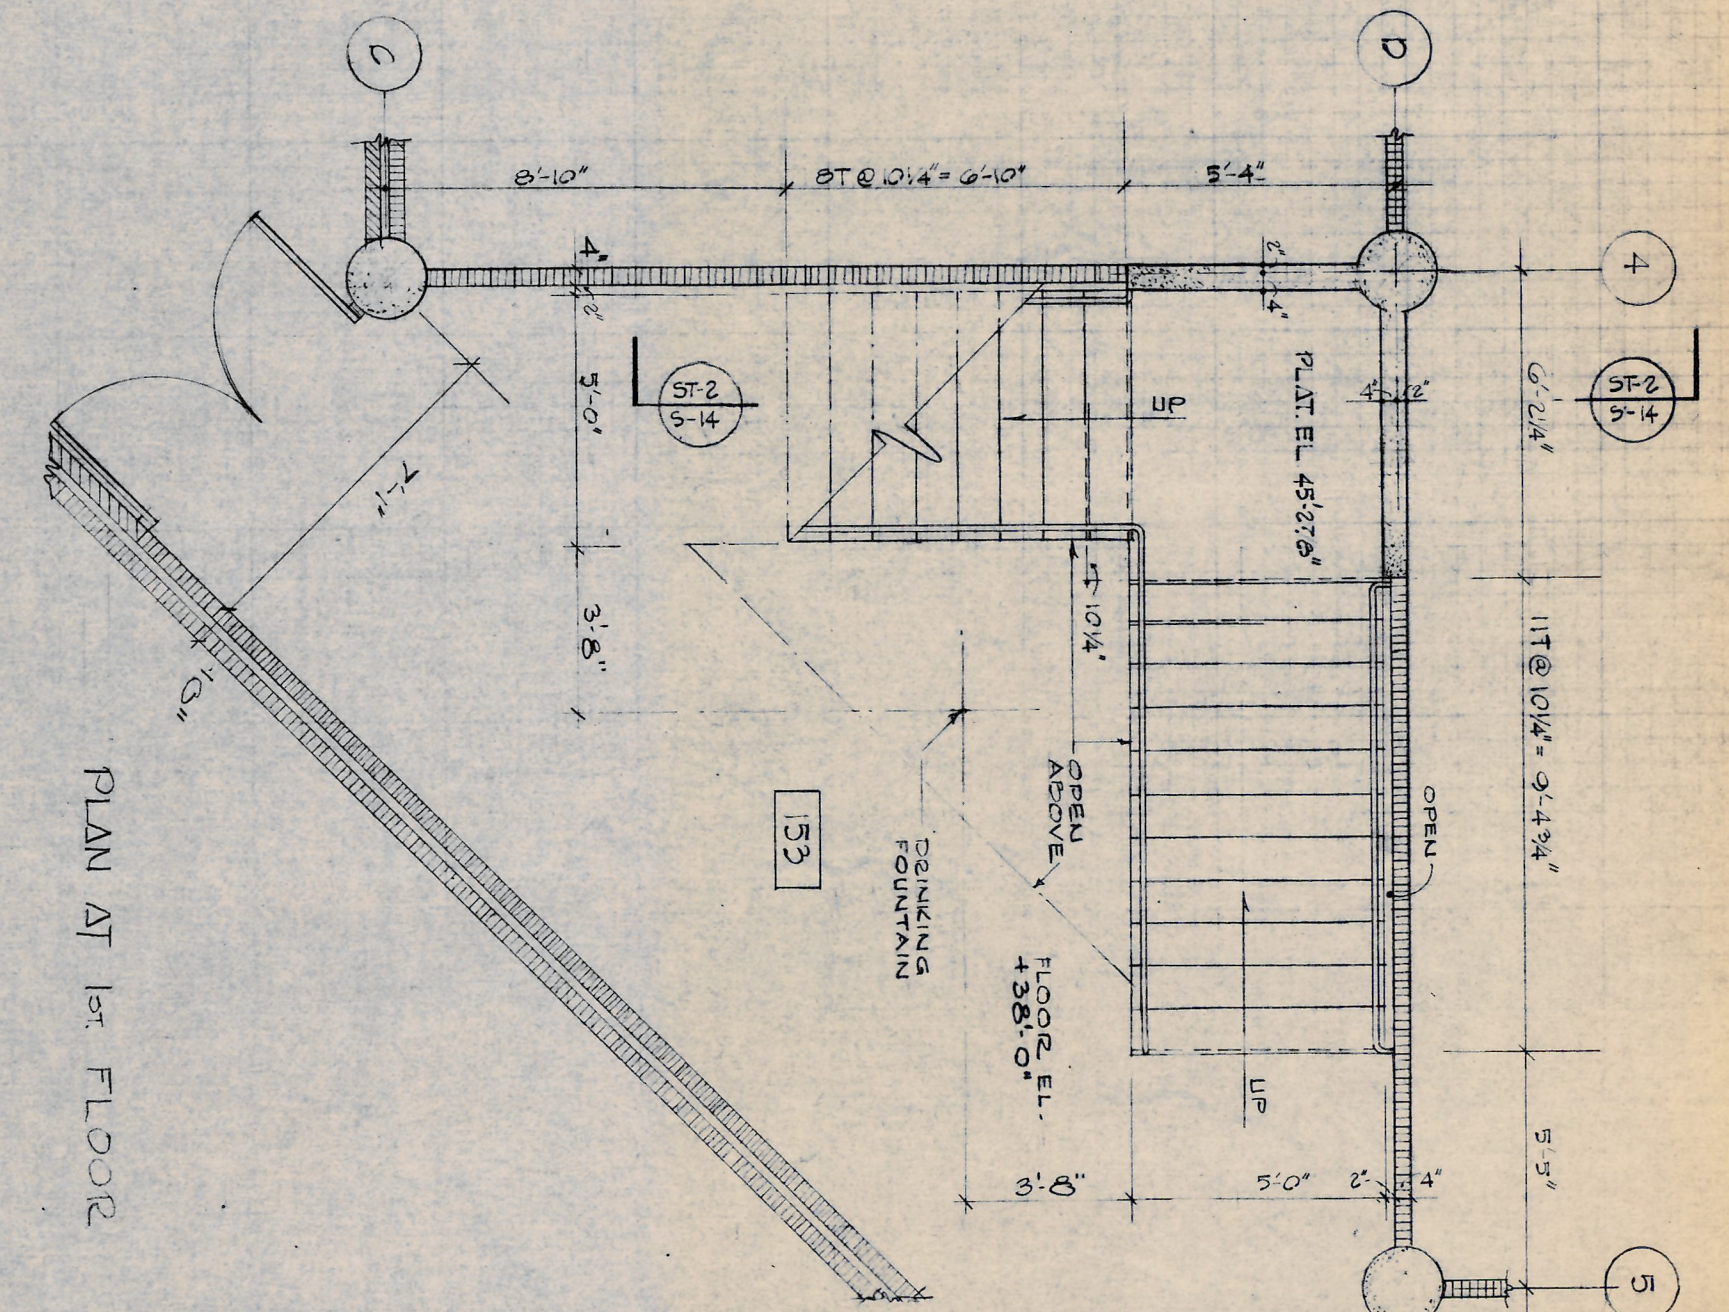


STAIR NO. 2

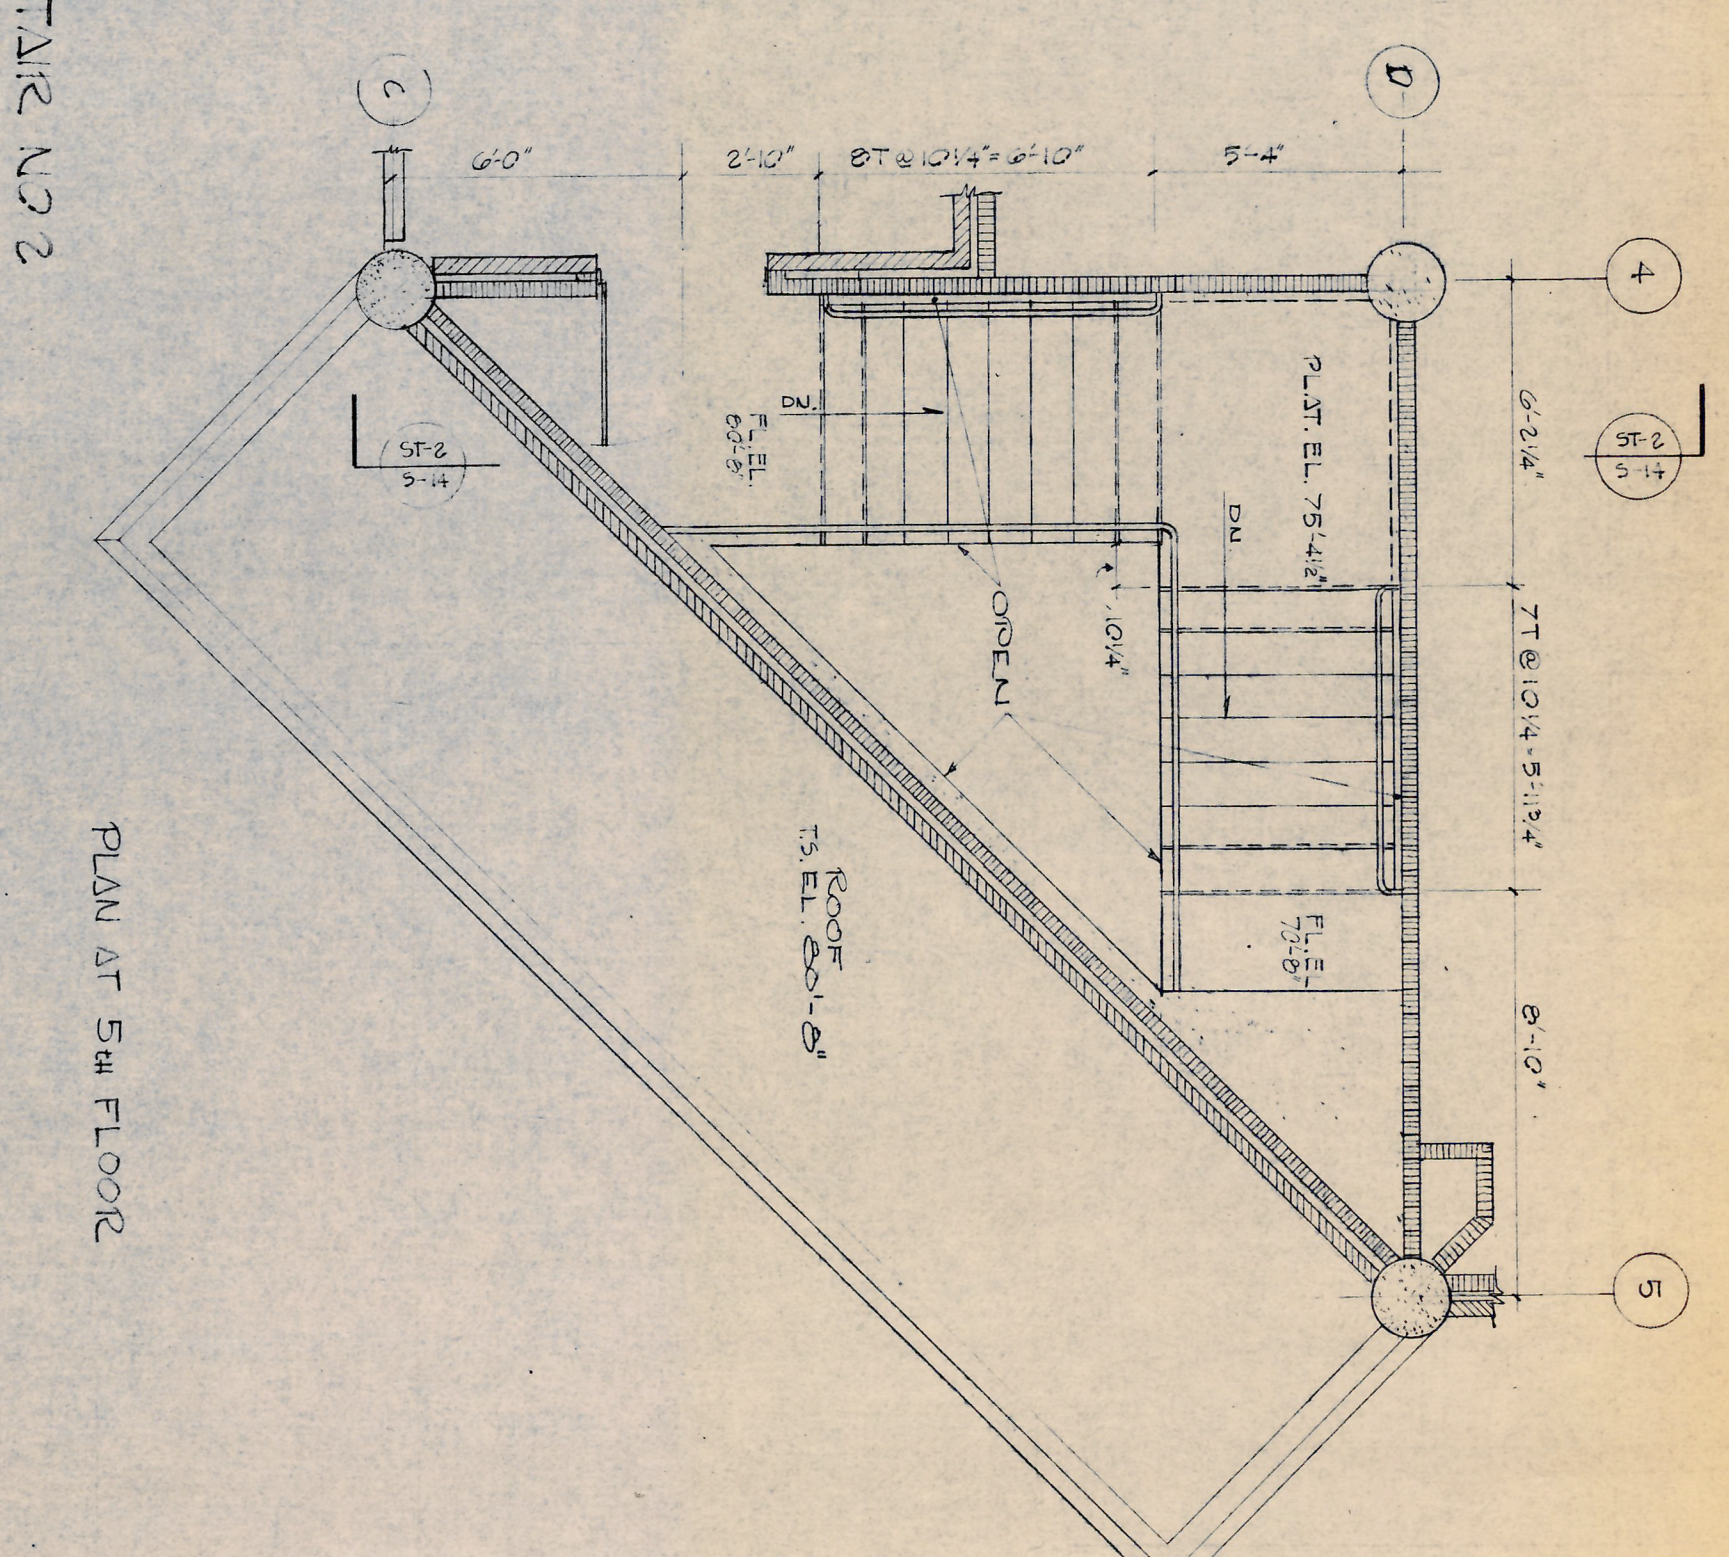





STAIR NO. 3

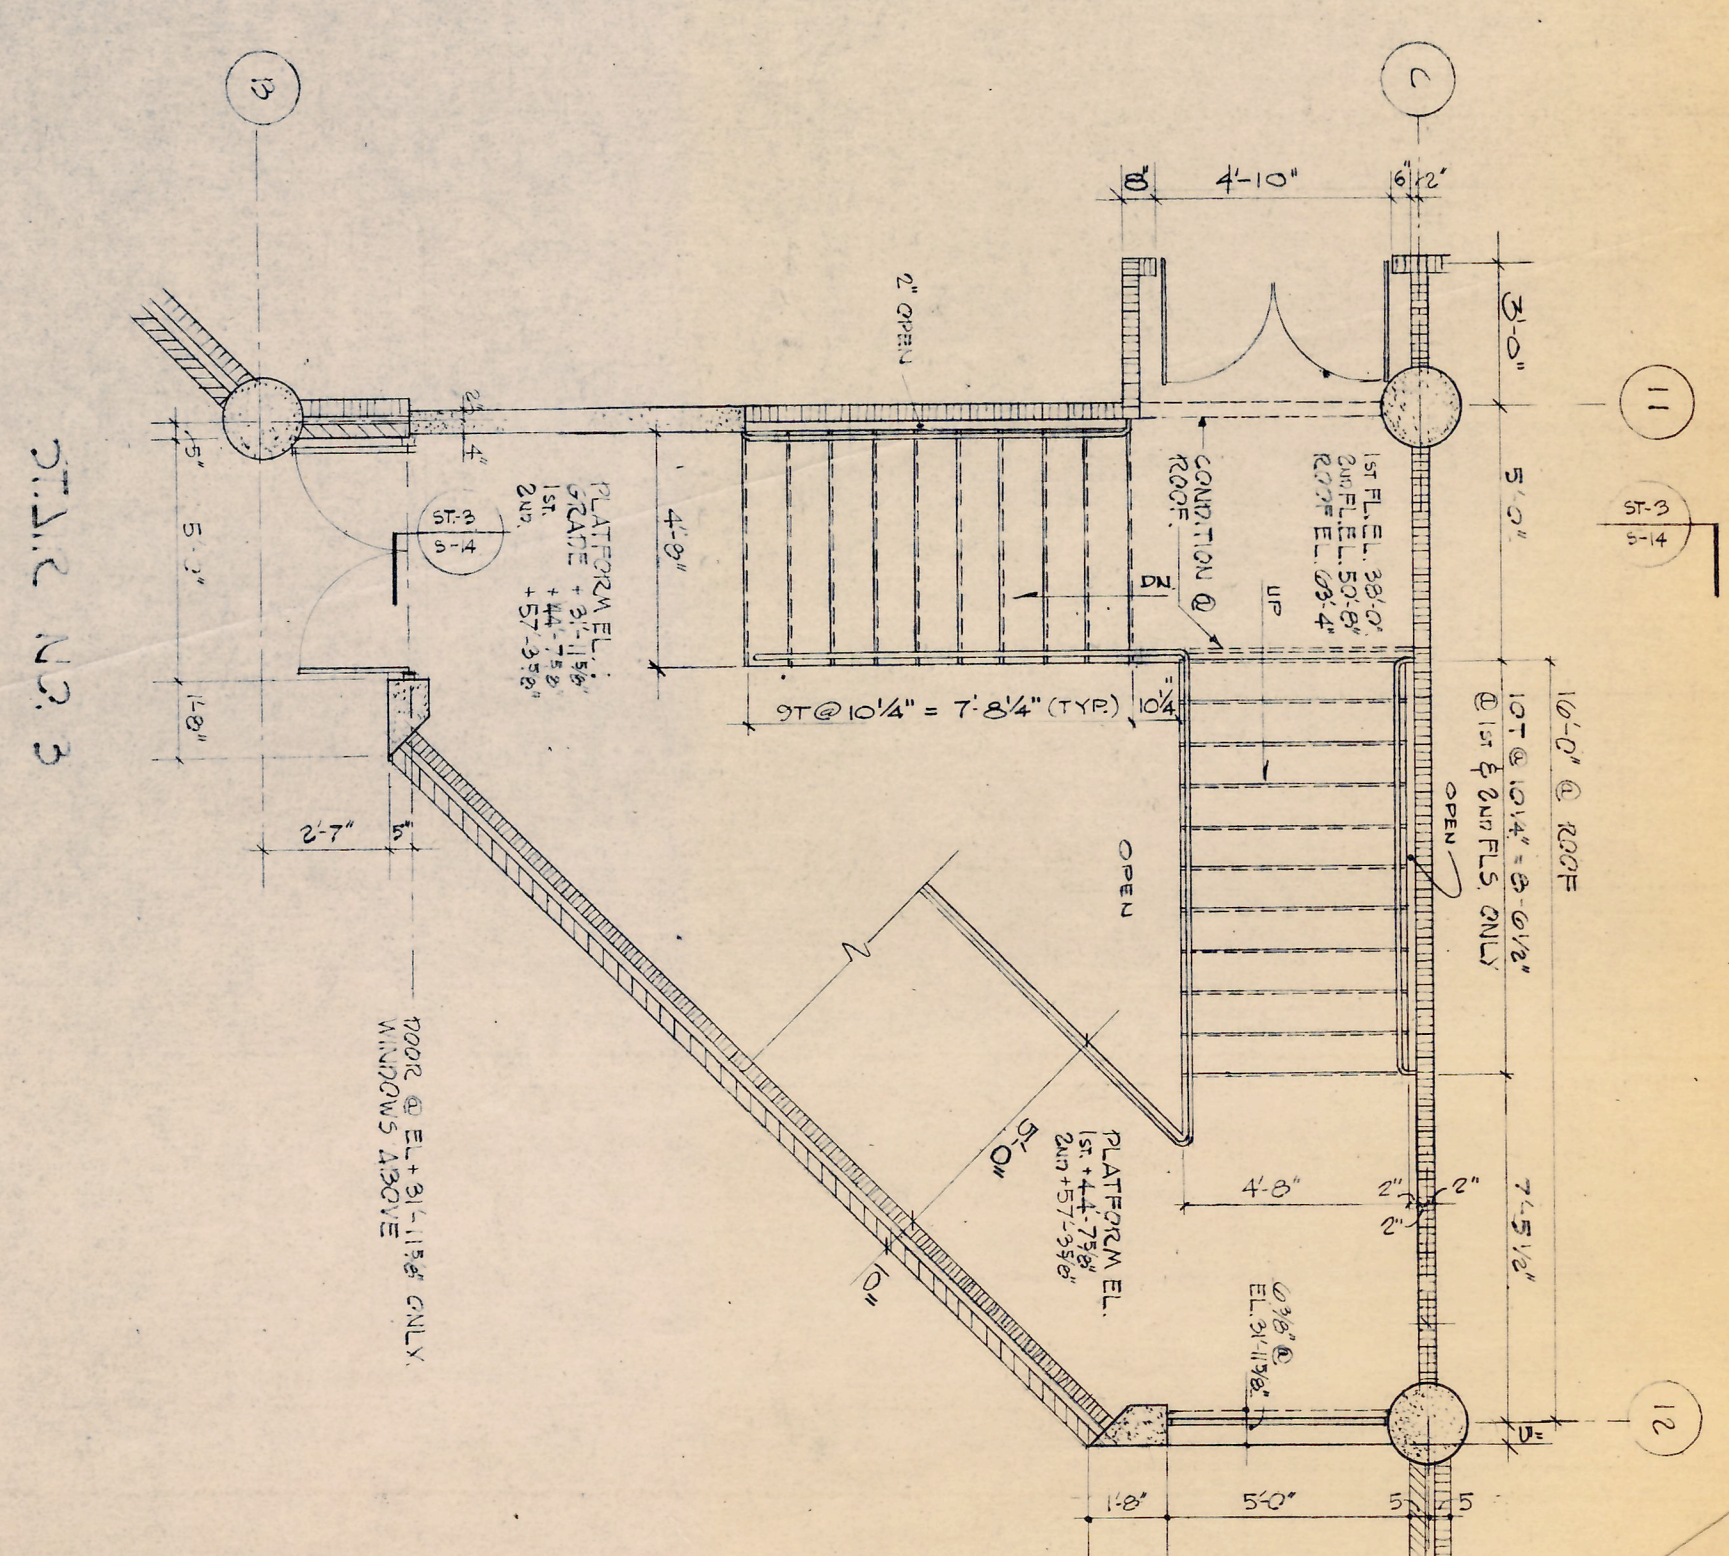

STAIR NO. 4

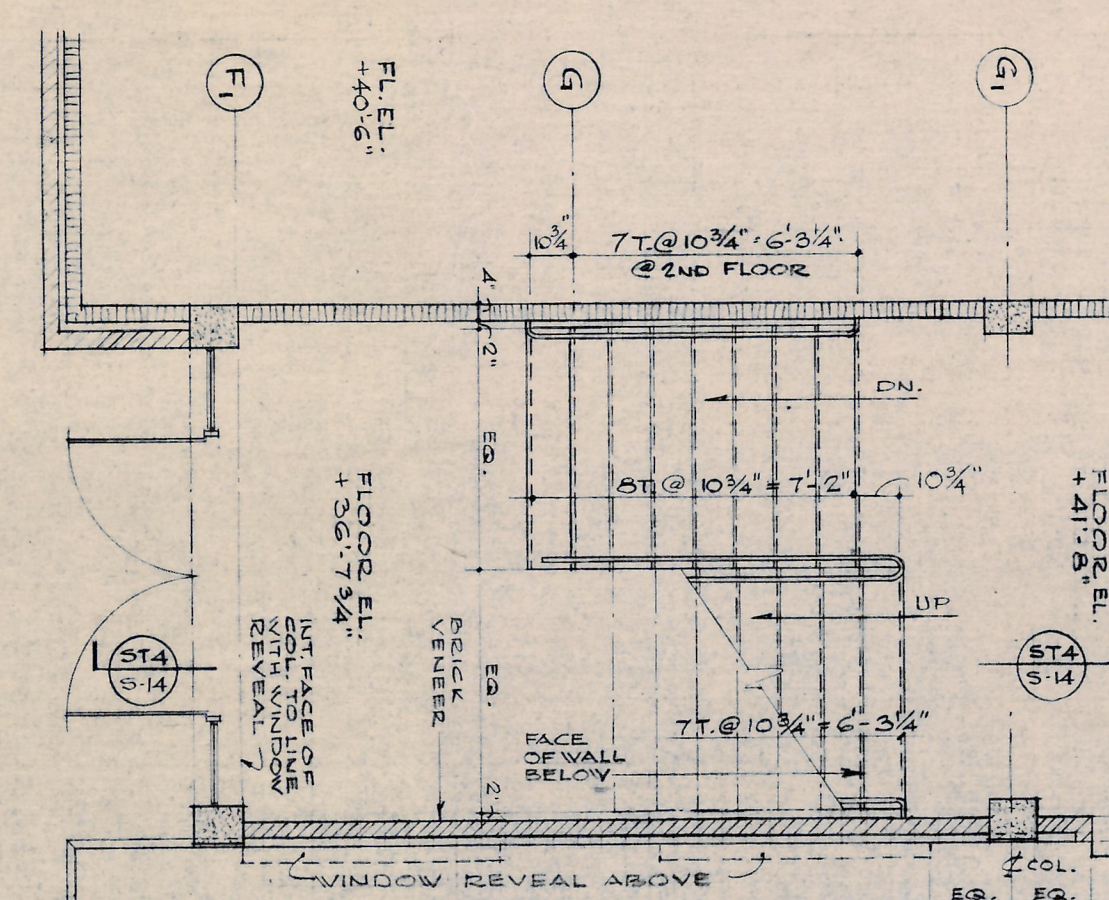

STAIR NO. 5

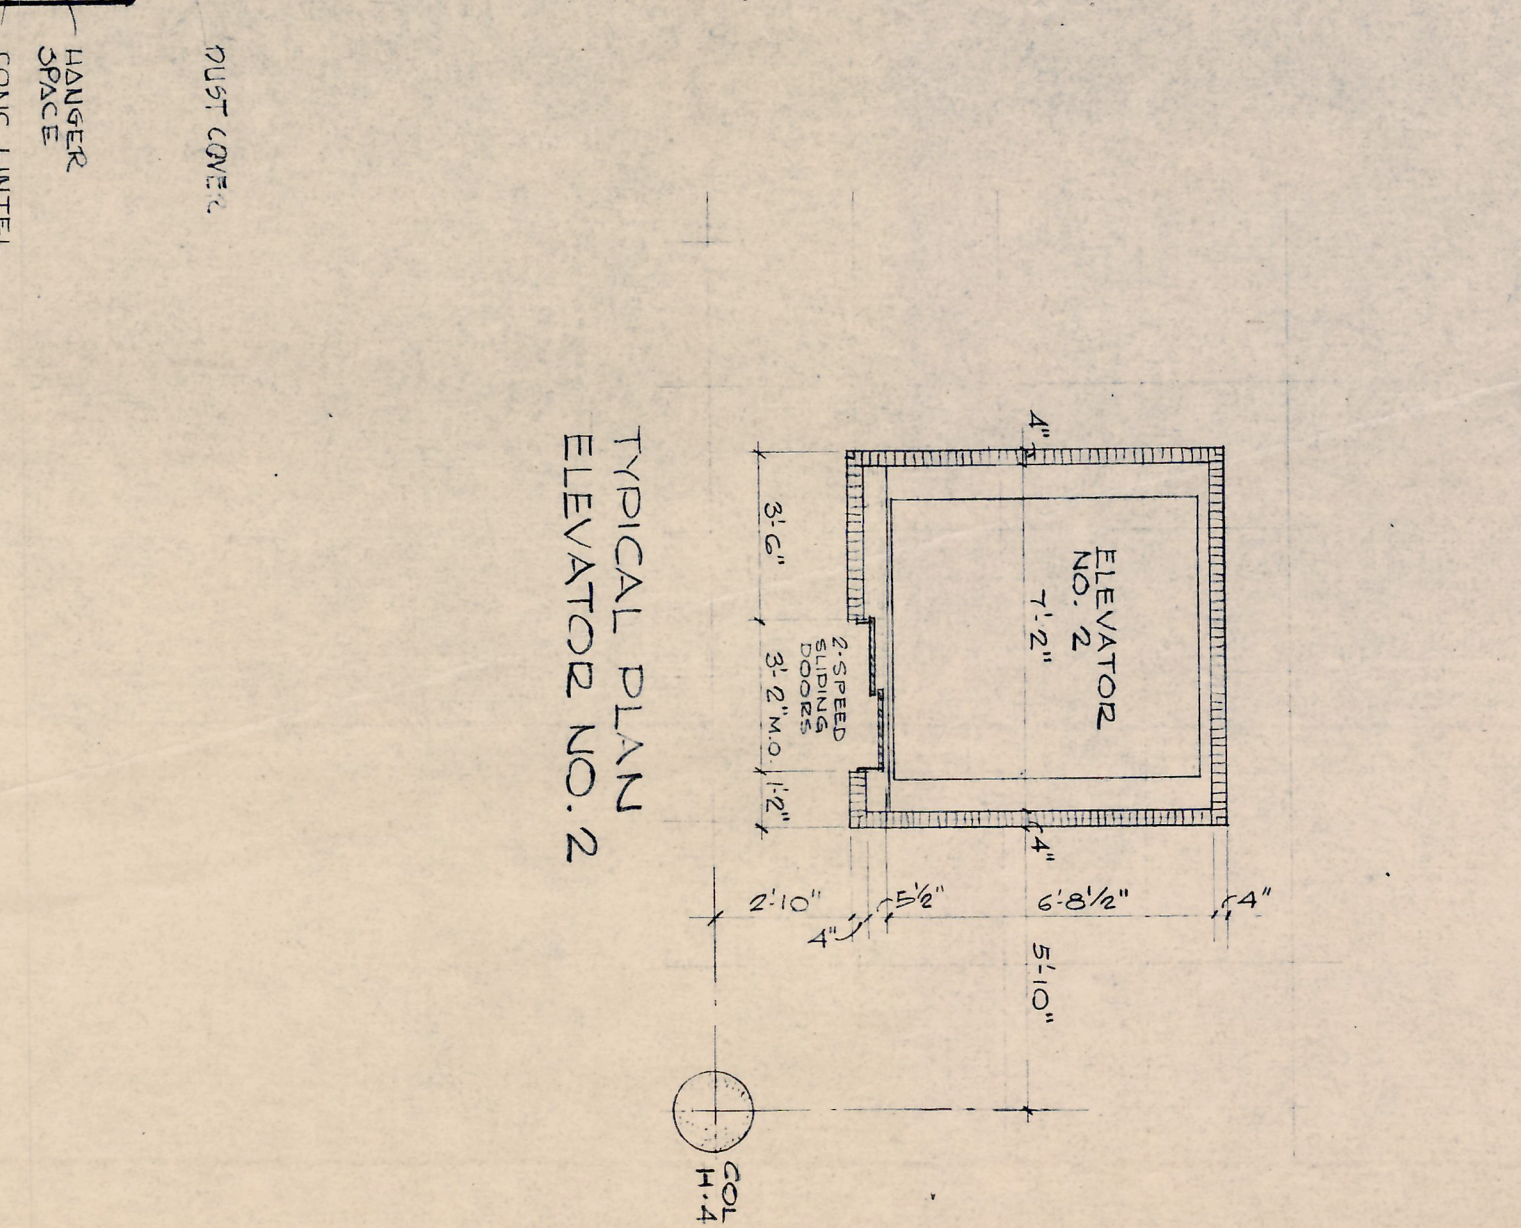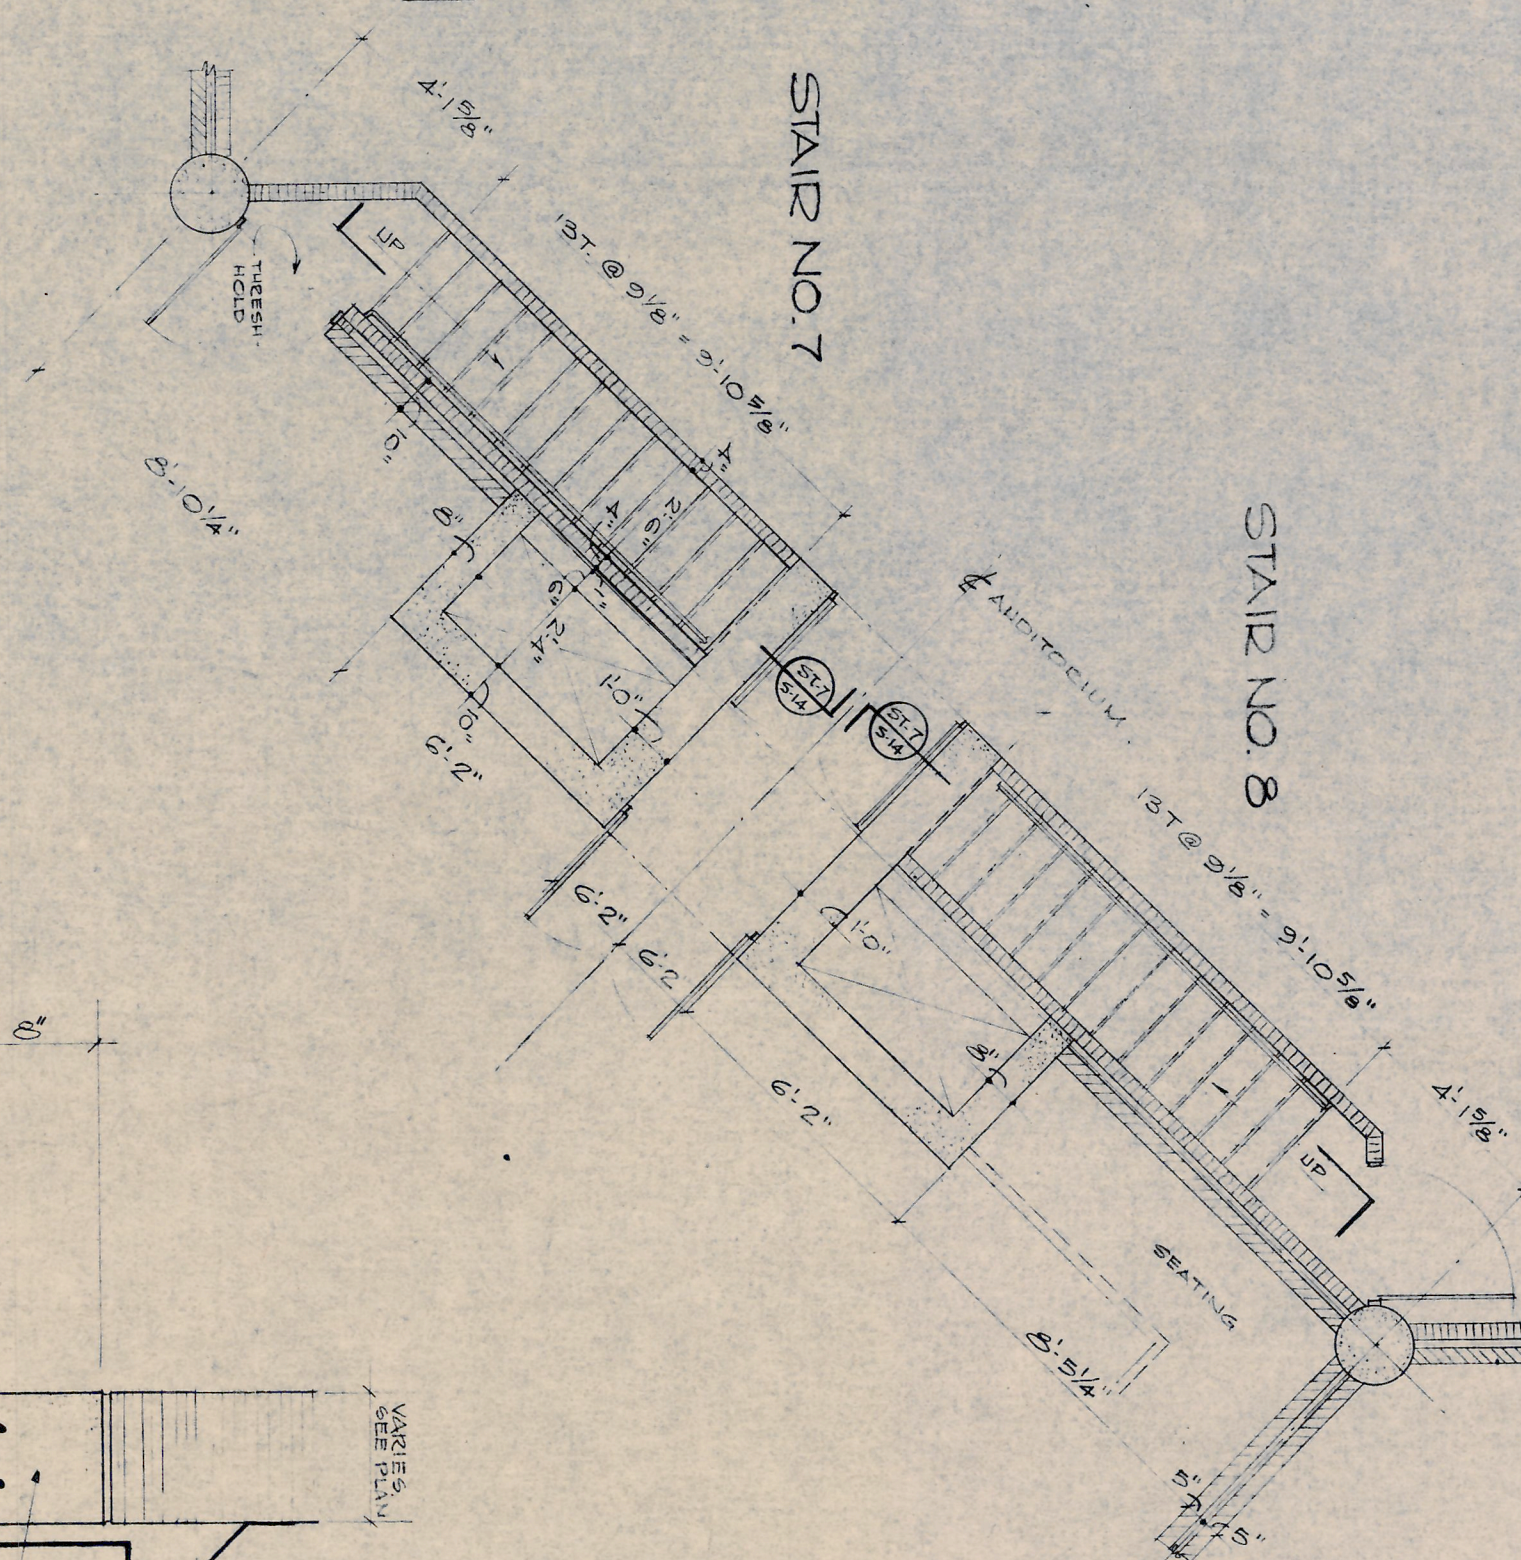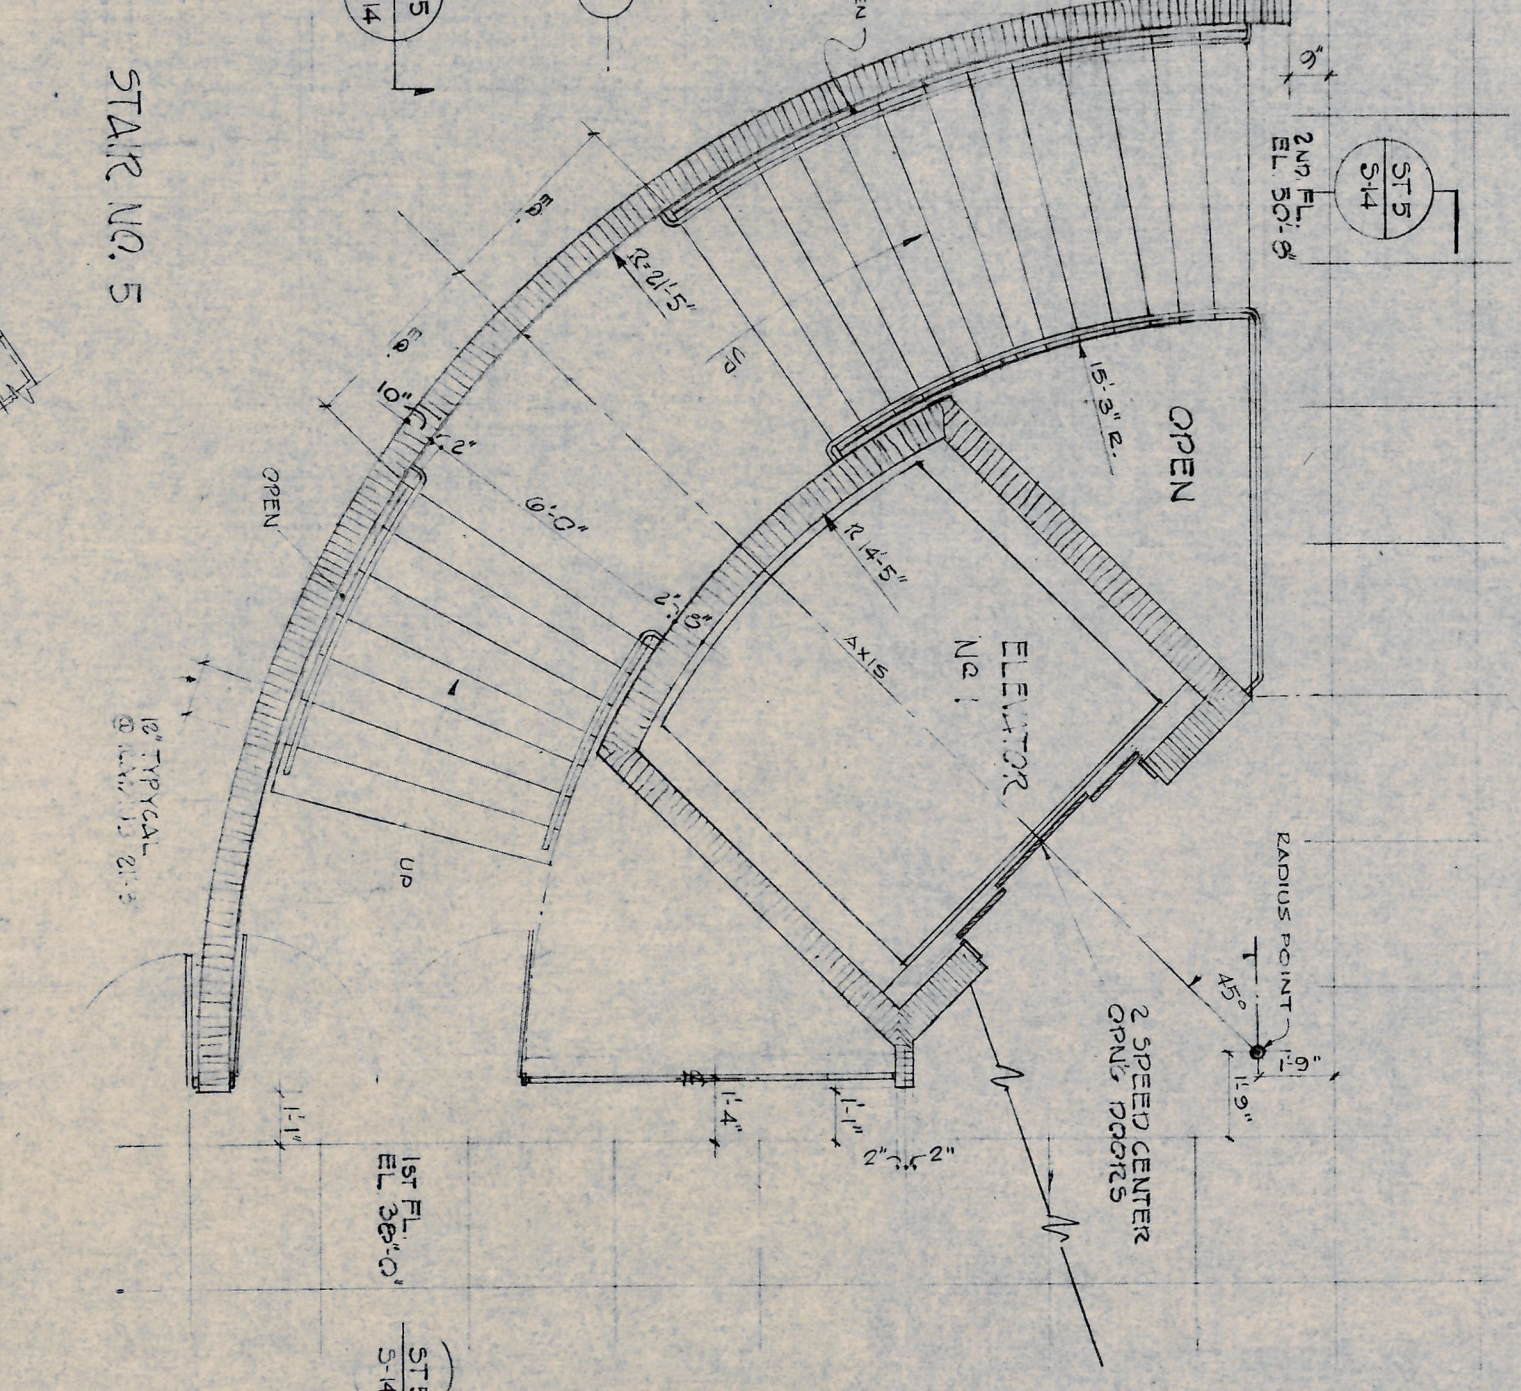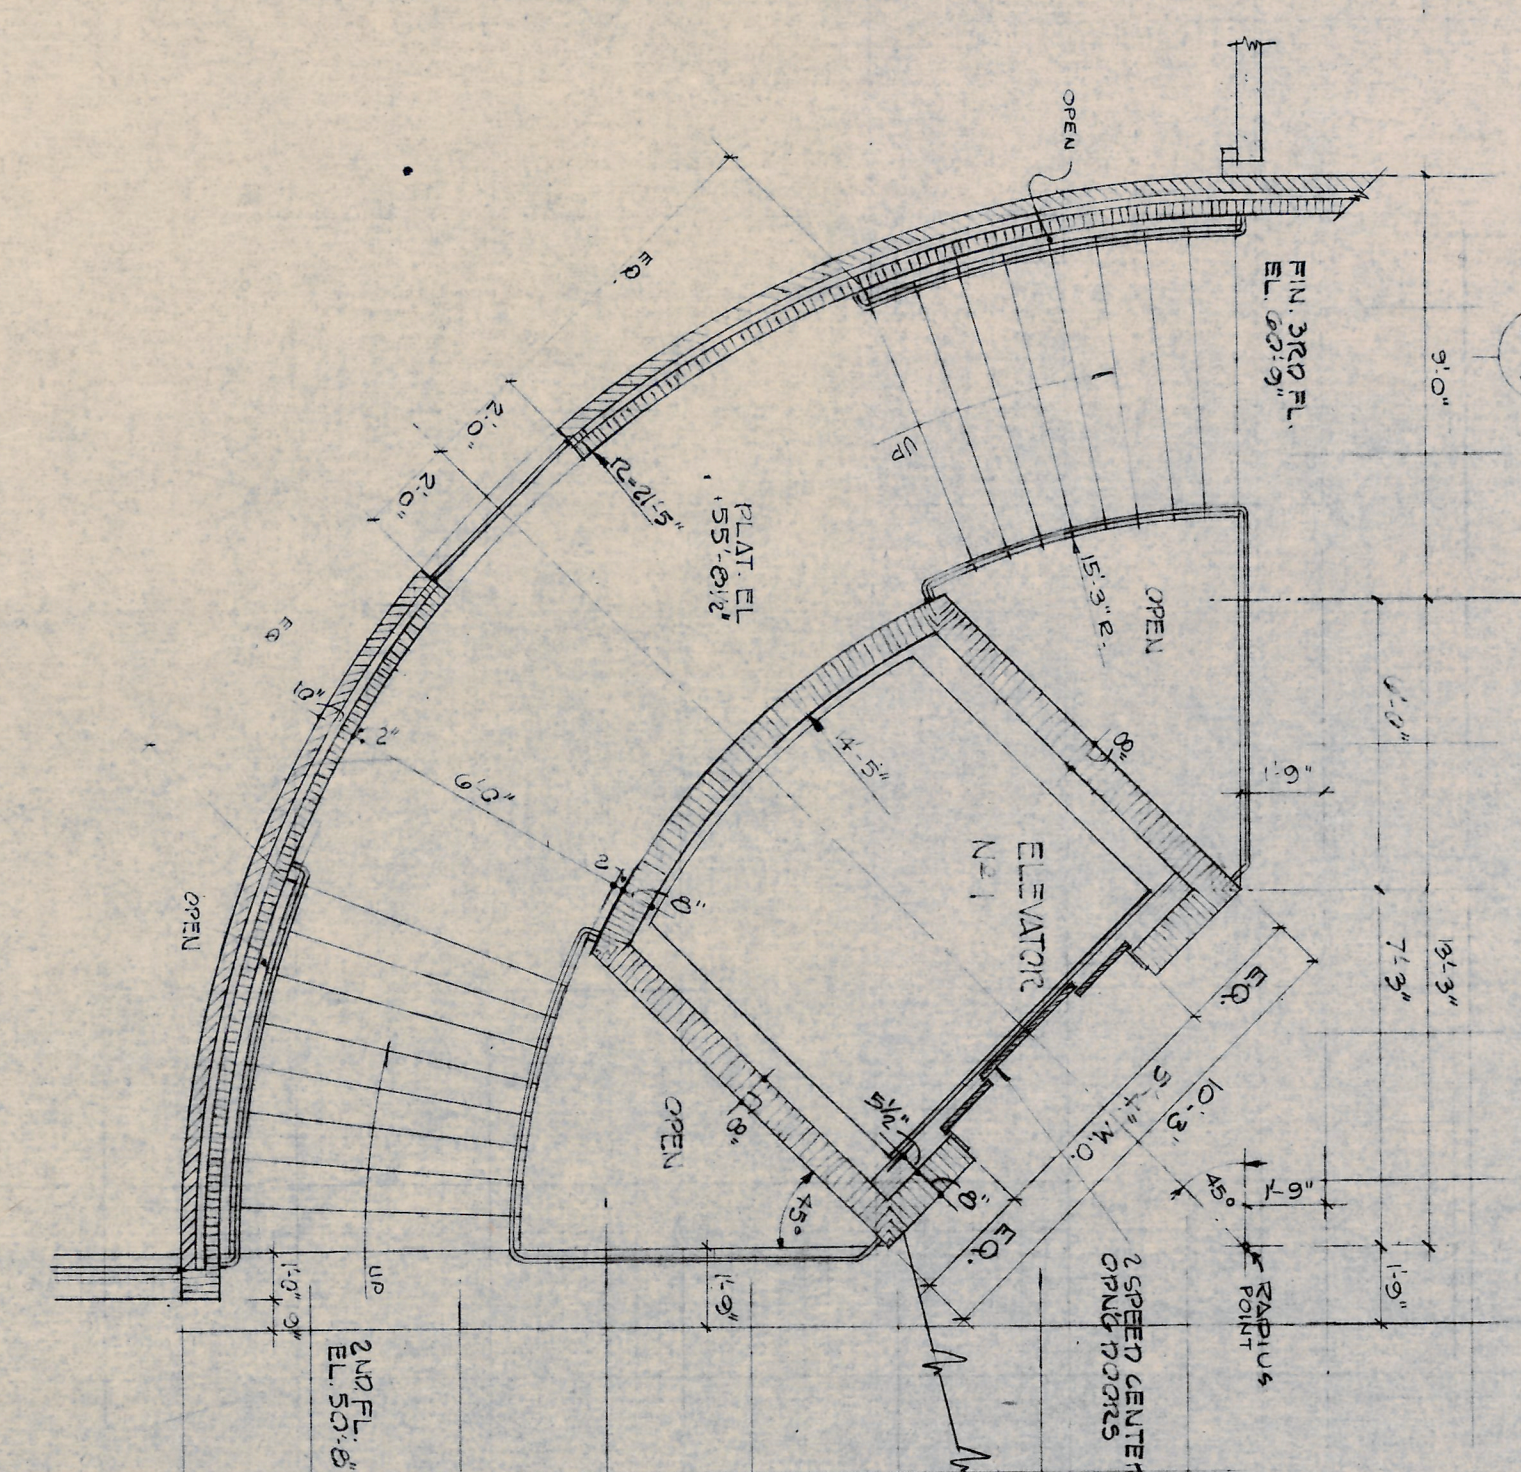

ELEVATOR NO. 2

